



PLAN SHOWING THE PROPOSED GROUND FLOOR R.C.C ROOF RESIDENTIAL BUILDING IN,
SF NO. 184/1E2, GURUVALAPPAR KOIL VILLAGE AND PANCHAYAT, JAYANKONDAM PANCHAYAT,
UNION, UDAYARPALAYAM (TK), ARIYALUR (DT).


OWNER:- Mrs. GNANASUNDARI, W/O, Kannan.

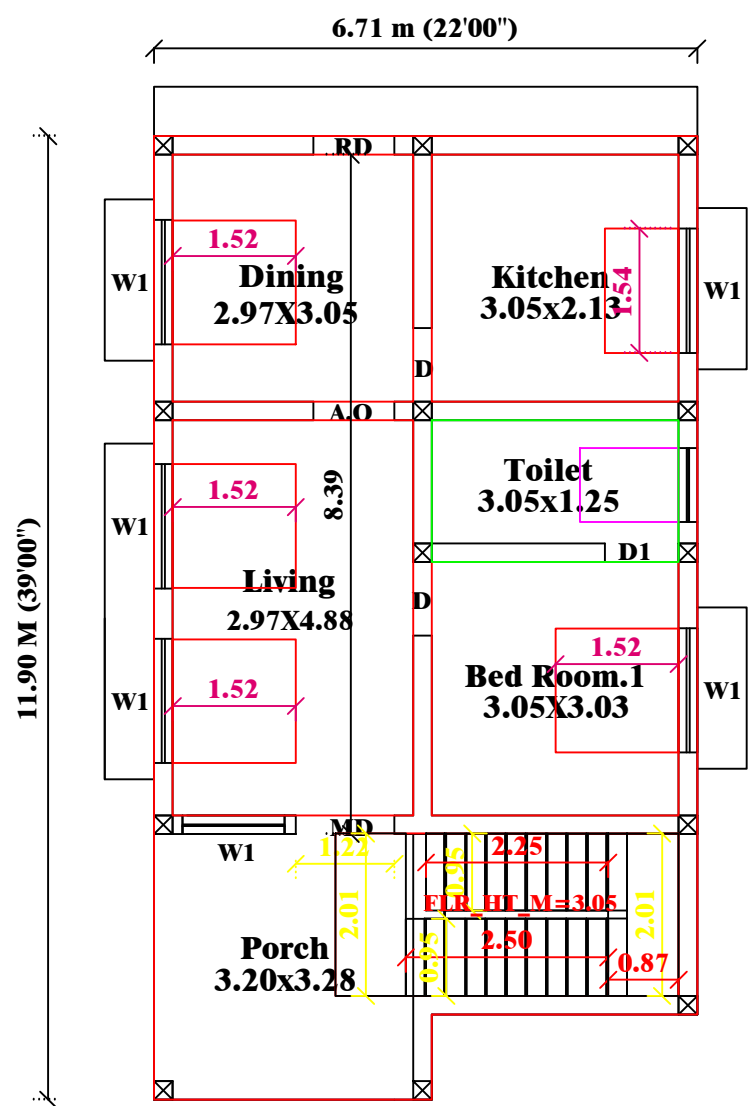


GROUND FLOOR PLAN

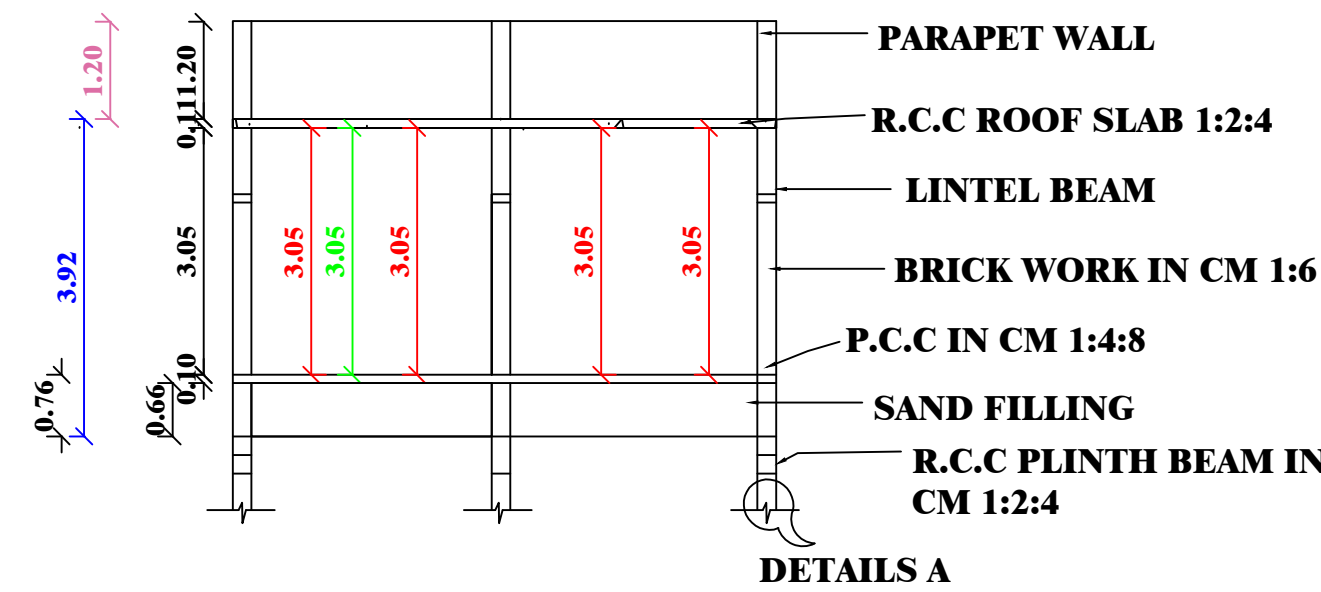



SECTION 'AA'

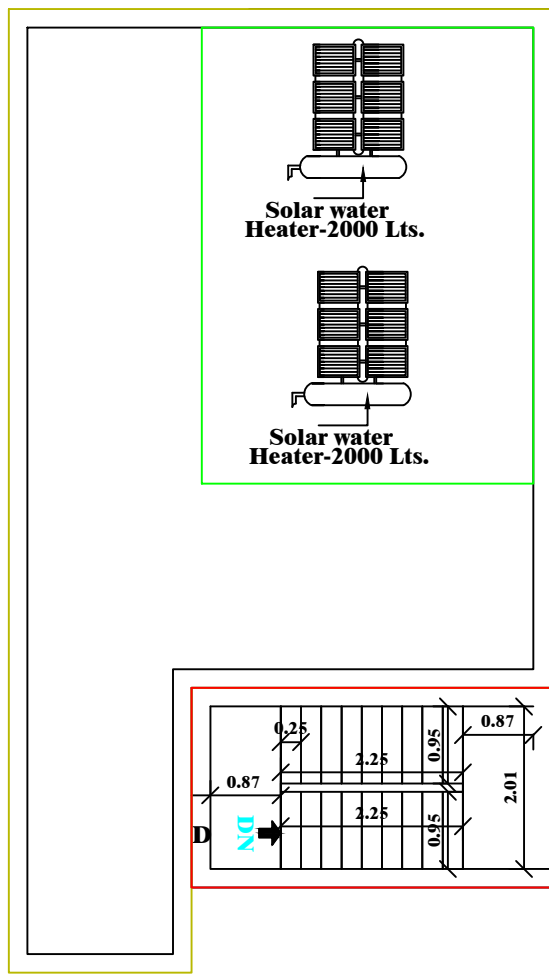


TERRACE FLOOR PLAN

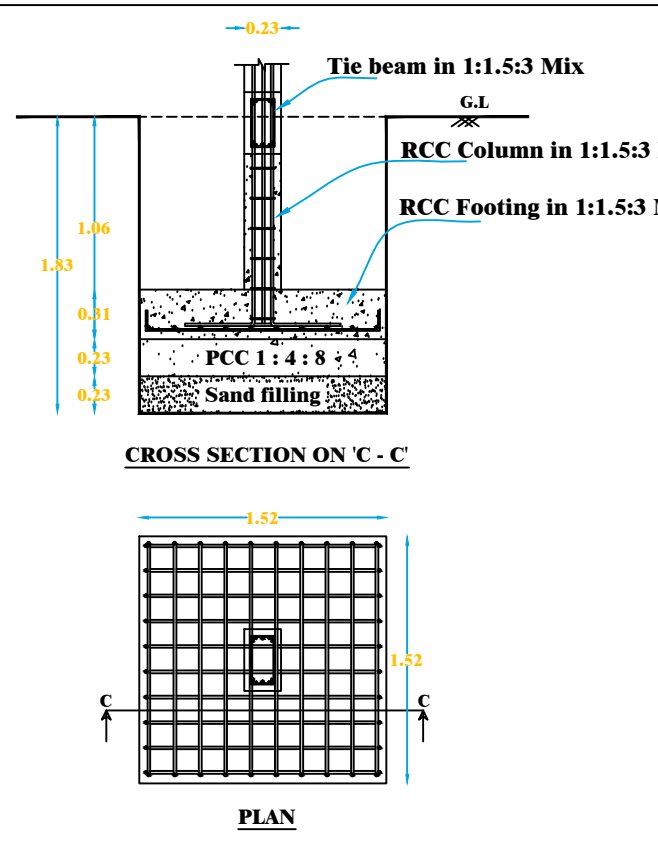


COLOUMN FOUNDATION DETAILS - A

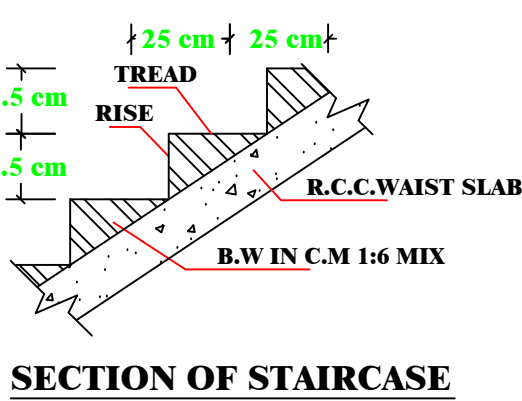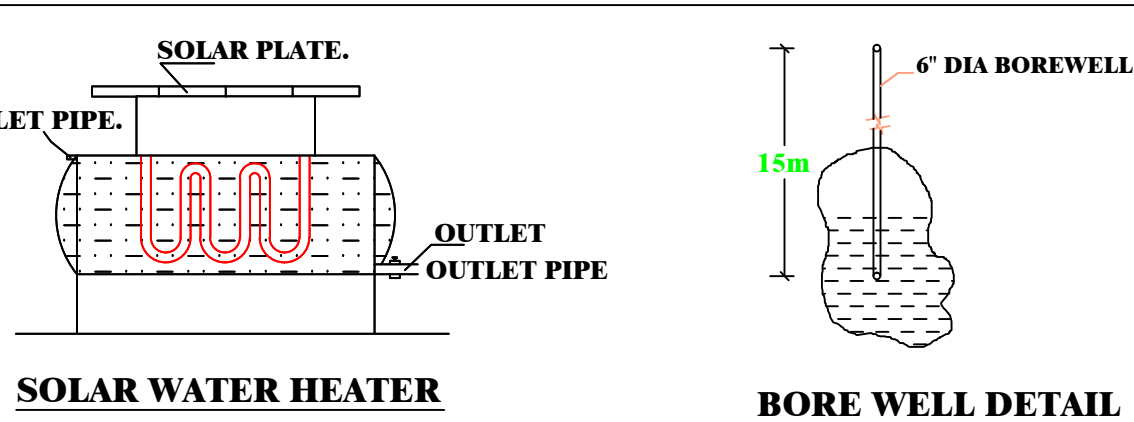


SECTION OF STAIRCASE

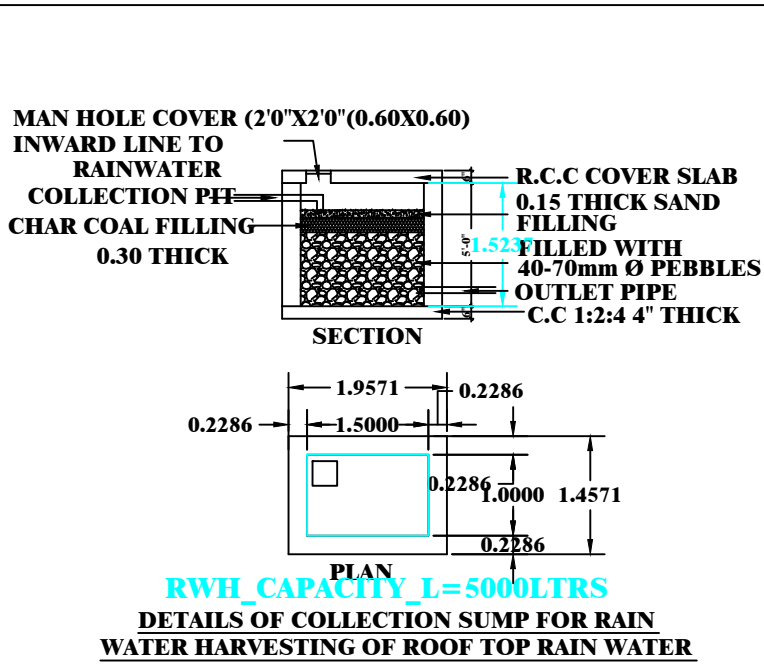



DETAILS OF COLLECTION SUMP FOR RAIN WATER HARVESTING OF ROOF TOP RAIN WATER

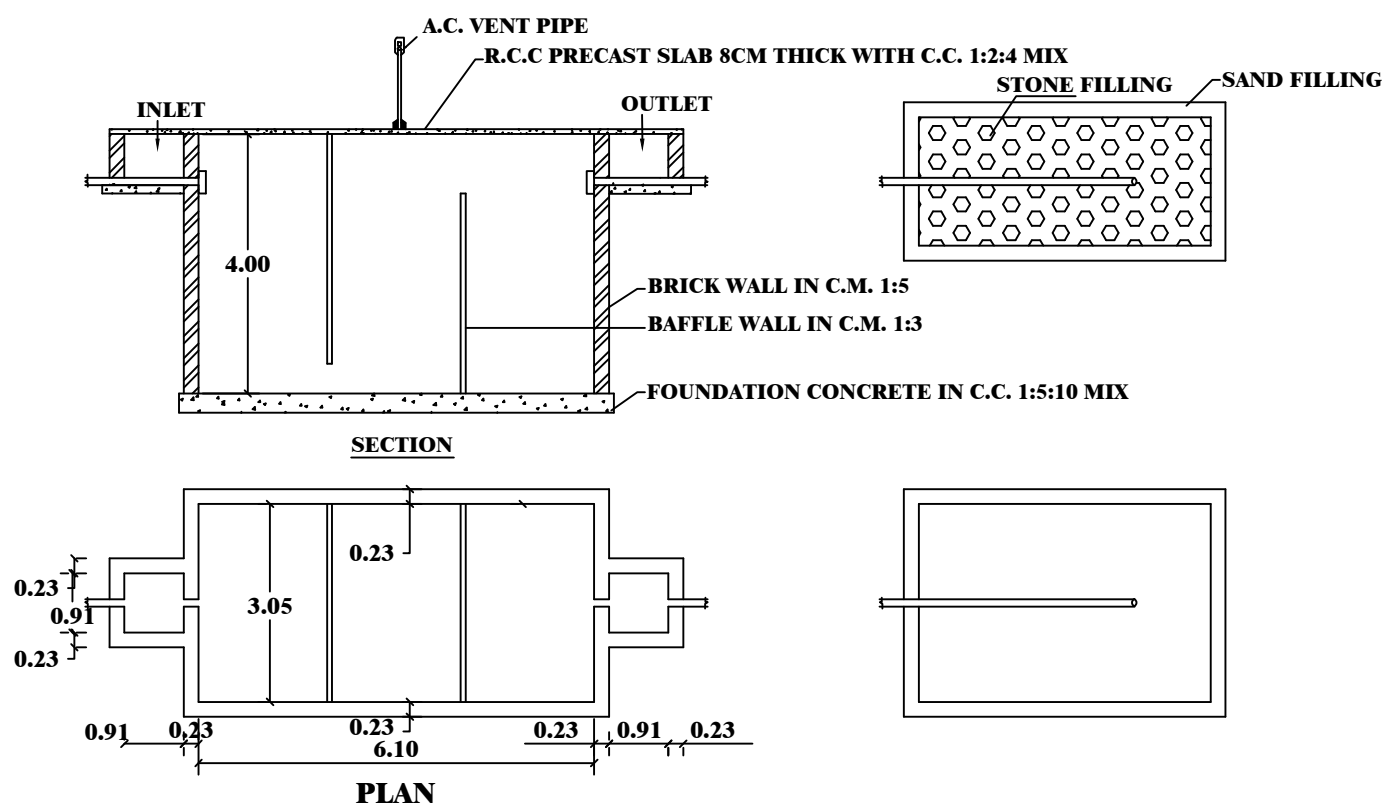

PLAN & SECTION OF SEPTIC TANK & DISPERSION TRENCH

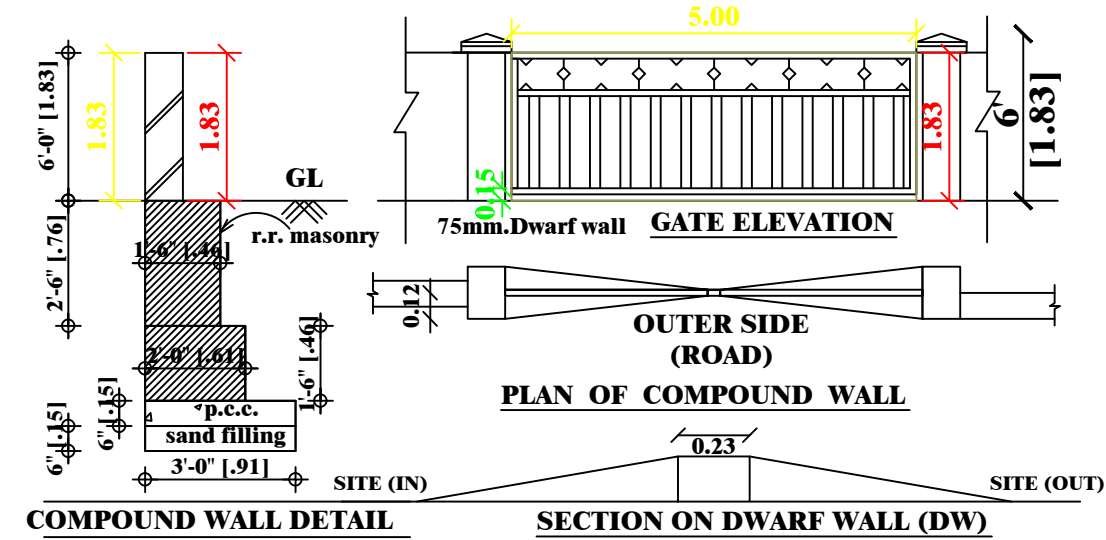

COMPOUND WALL DETAIL

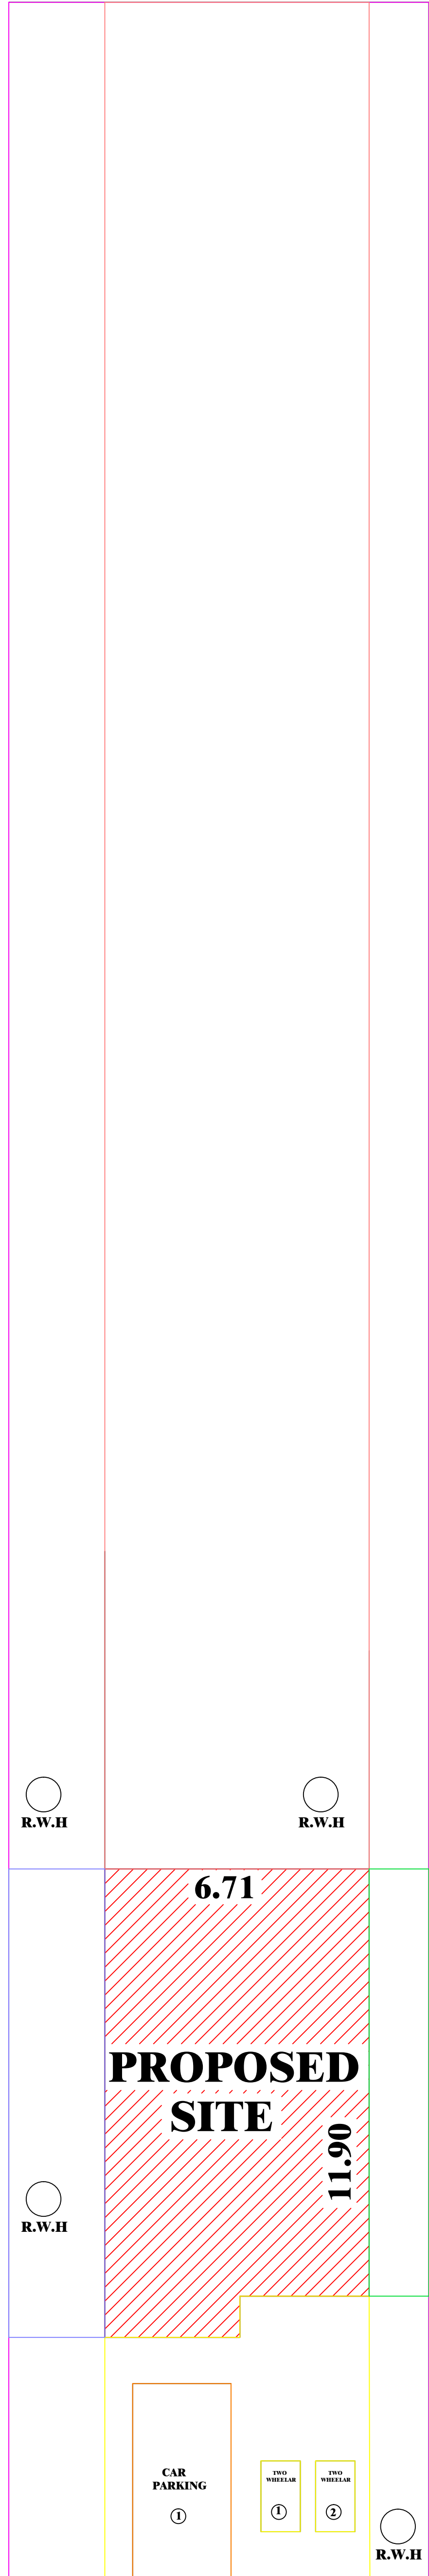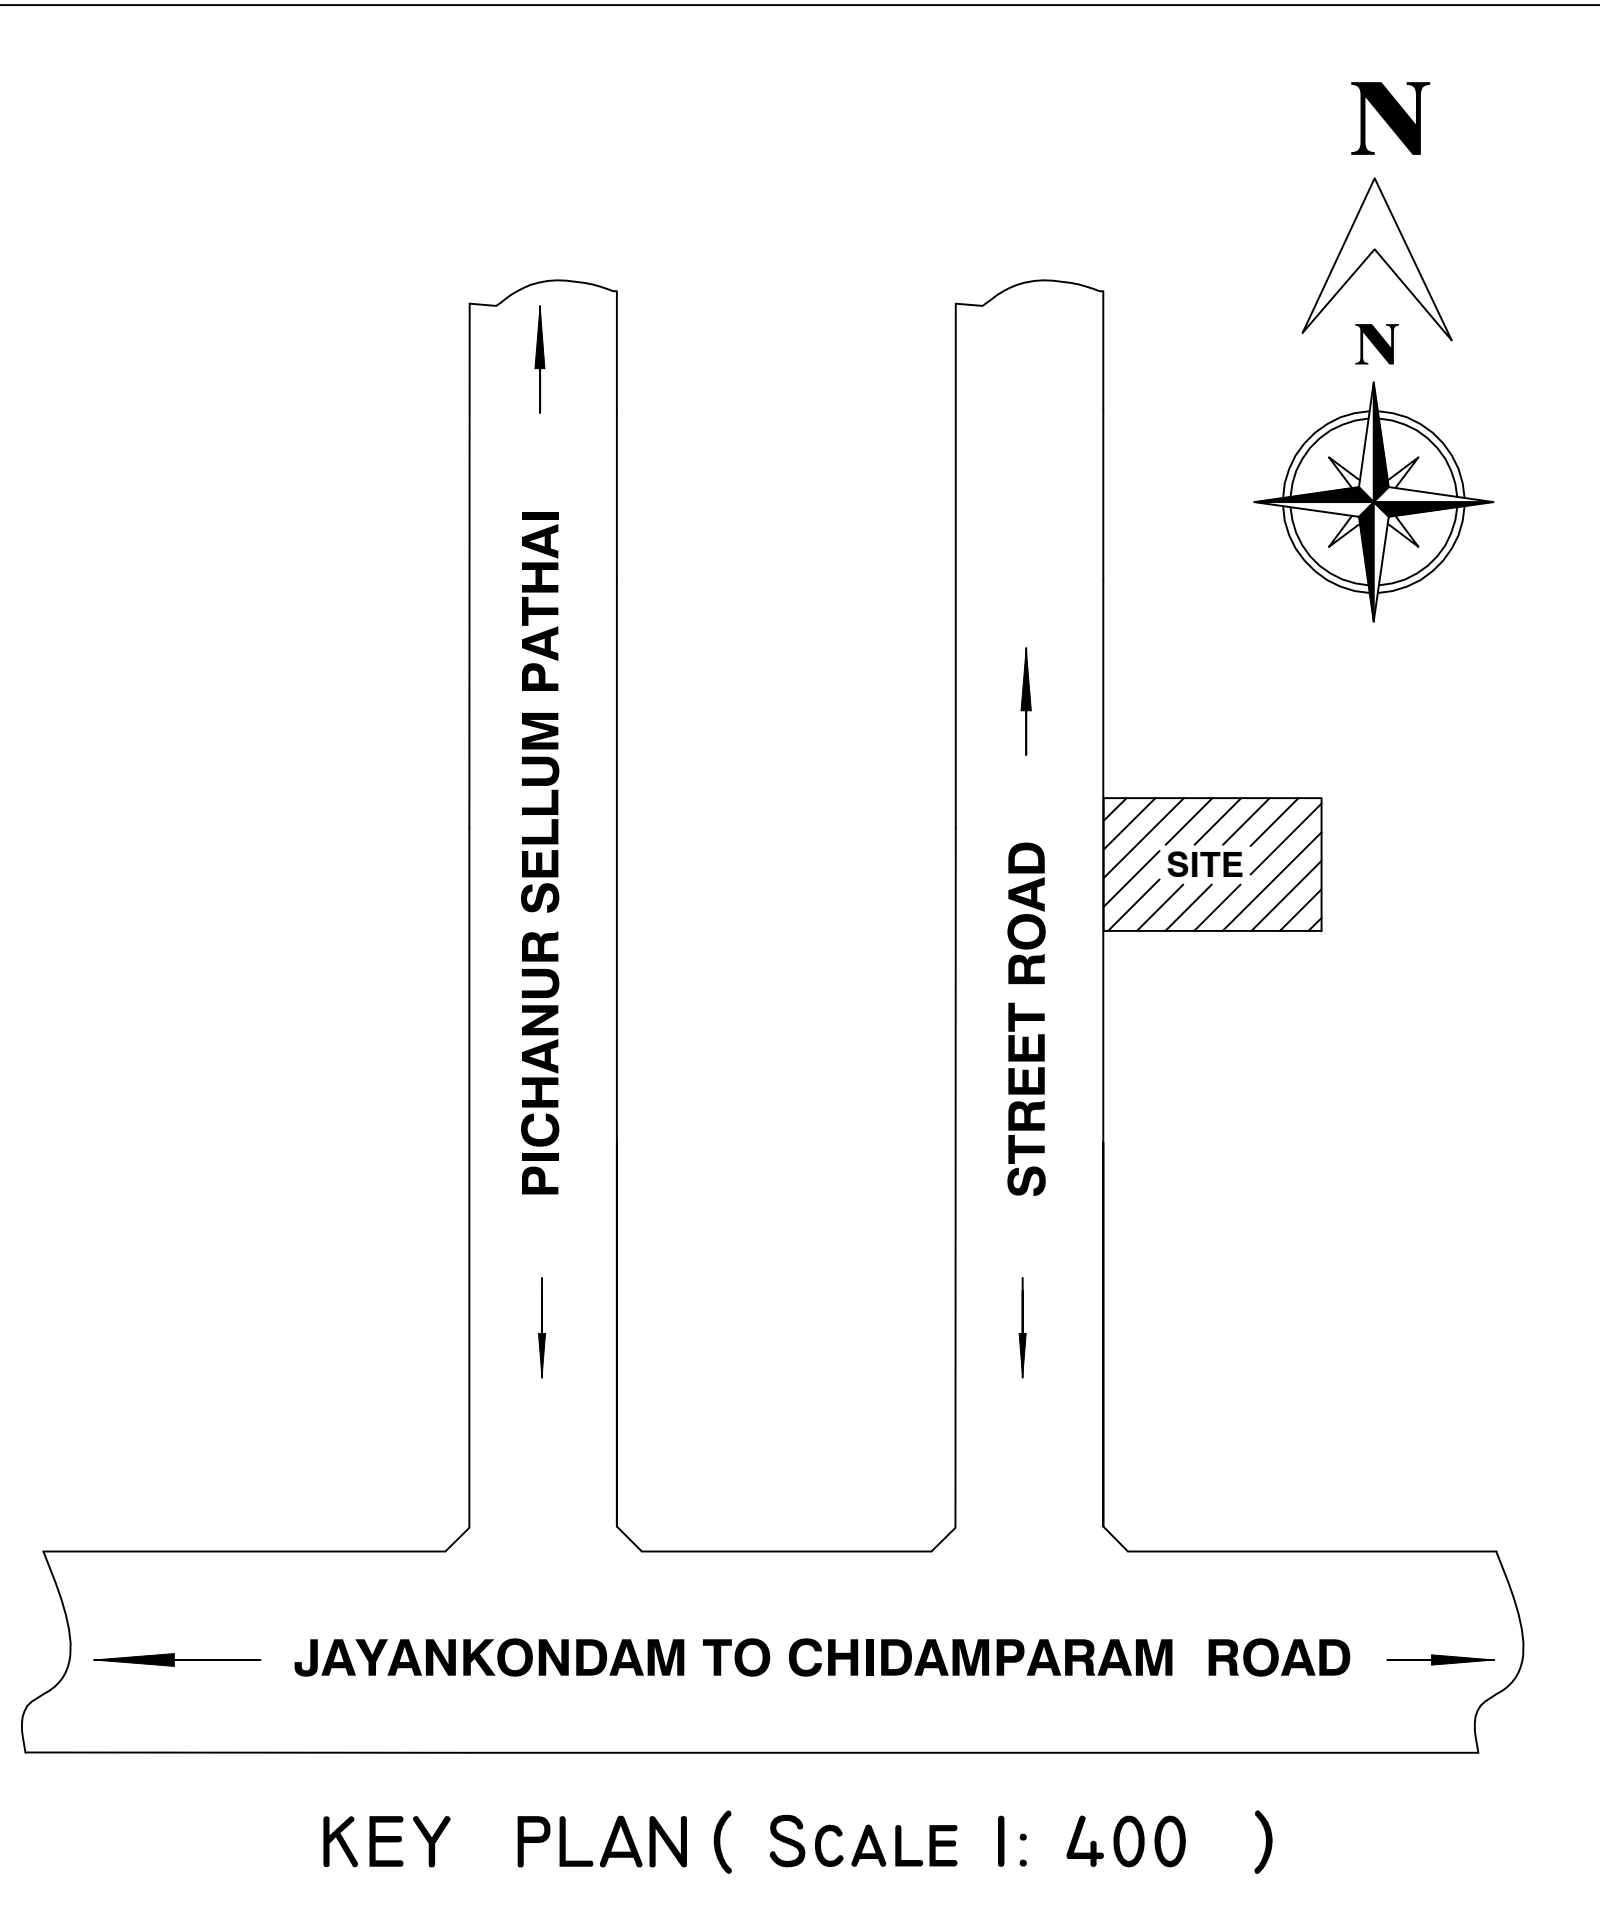

Existing Road 5.01m Wide

KEY PLAN (SCALE 1: 100)

SCHEDULE OF JOINERIES:		
TYPE	REFERENCE	SIZE IN METER
MD	MAIN DOOR	1.22 x 2.13
D	FLUSH DOOR	0.91 x 2.13
D1	FLUSH DOOR	0.76 x 2.13
O	OPEN	1.00 x 2.13
W1	WINDOW	1.53 x 1.52
KW	KITCHEN WINDOW	1.53 x 1.22
KW1	KITCHEN WINDOW	0.91 x 1.22
V	VENTILATOR	0.91 x 0.76

AREA DETAILS		
DESCRIPTION	SQ.M	
PLOT AREA (as per Document)	698.89	
PLOT AREA (as per Patta)	698.89	
PLOT AREA (as per FMB)	698.89	
SUPER IMPOSED PLOT AREA	698.89	
DESCRIPTION	F.S.I AREA (in SQ.M)	NON F.S.I AREA (in SQ.M)
PROPOSED BUILDING PLINTH AREA		
GROUND FLOOR AREA	76.41	-
HEAD ROOM AREA	-	10.98
TOTAL AREA	76.41	10.98
OPEN SPACE AREA	622.48	
PLOT COVERAGE	= 76.41 / 698.89 X 100 = 10.93	
F.S.I	= 76.41 / 698.89 = 0.10	

PARKING
1. CAR PARKING SPACE 1 NOS PROVIDED.
2. TWO WHEELER PARKING SPACE 2 NOS PROVIDED.

OWNER:-

ENGINEER:-


Er. R. ANBARASAN, D.C.E.,
Consulting Civil Engineer & Contractor,
Reg. No. 091/LS/2019/00014,
SAKTHI CONSTRUCTION,
Bus Stand Road, V M Complex,
Jayankondam - 621 802.
Cell: 9965095476, 9843759107.