

PP

APPROVAL RECORD

Planning Permission

Survey 174/2

Valajanagaram

Ariyalur district, Tamil Nadu

APPROVAL TYPE

Building Plan

ISSUING AUTHORITY


Rural Panchayat

PURPOSE

Commercial

The approval as the planning authority issued it, reproduced in full behind this page.

An approval speaks to what was sanctioned, not to what was built. Completion is a separate record.

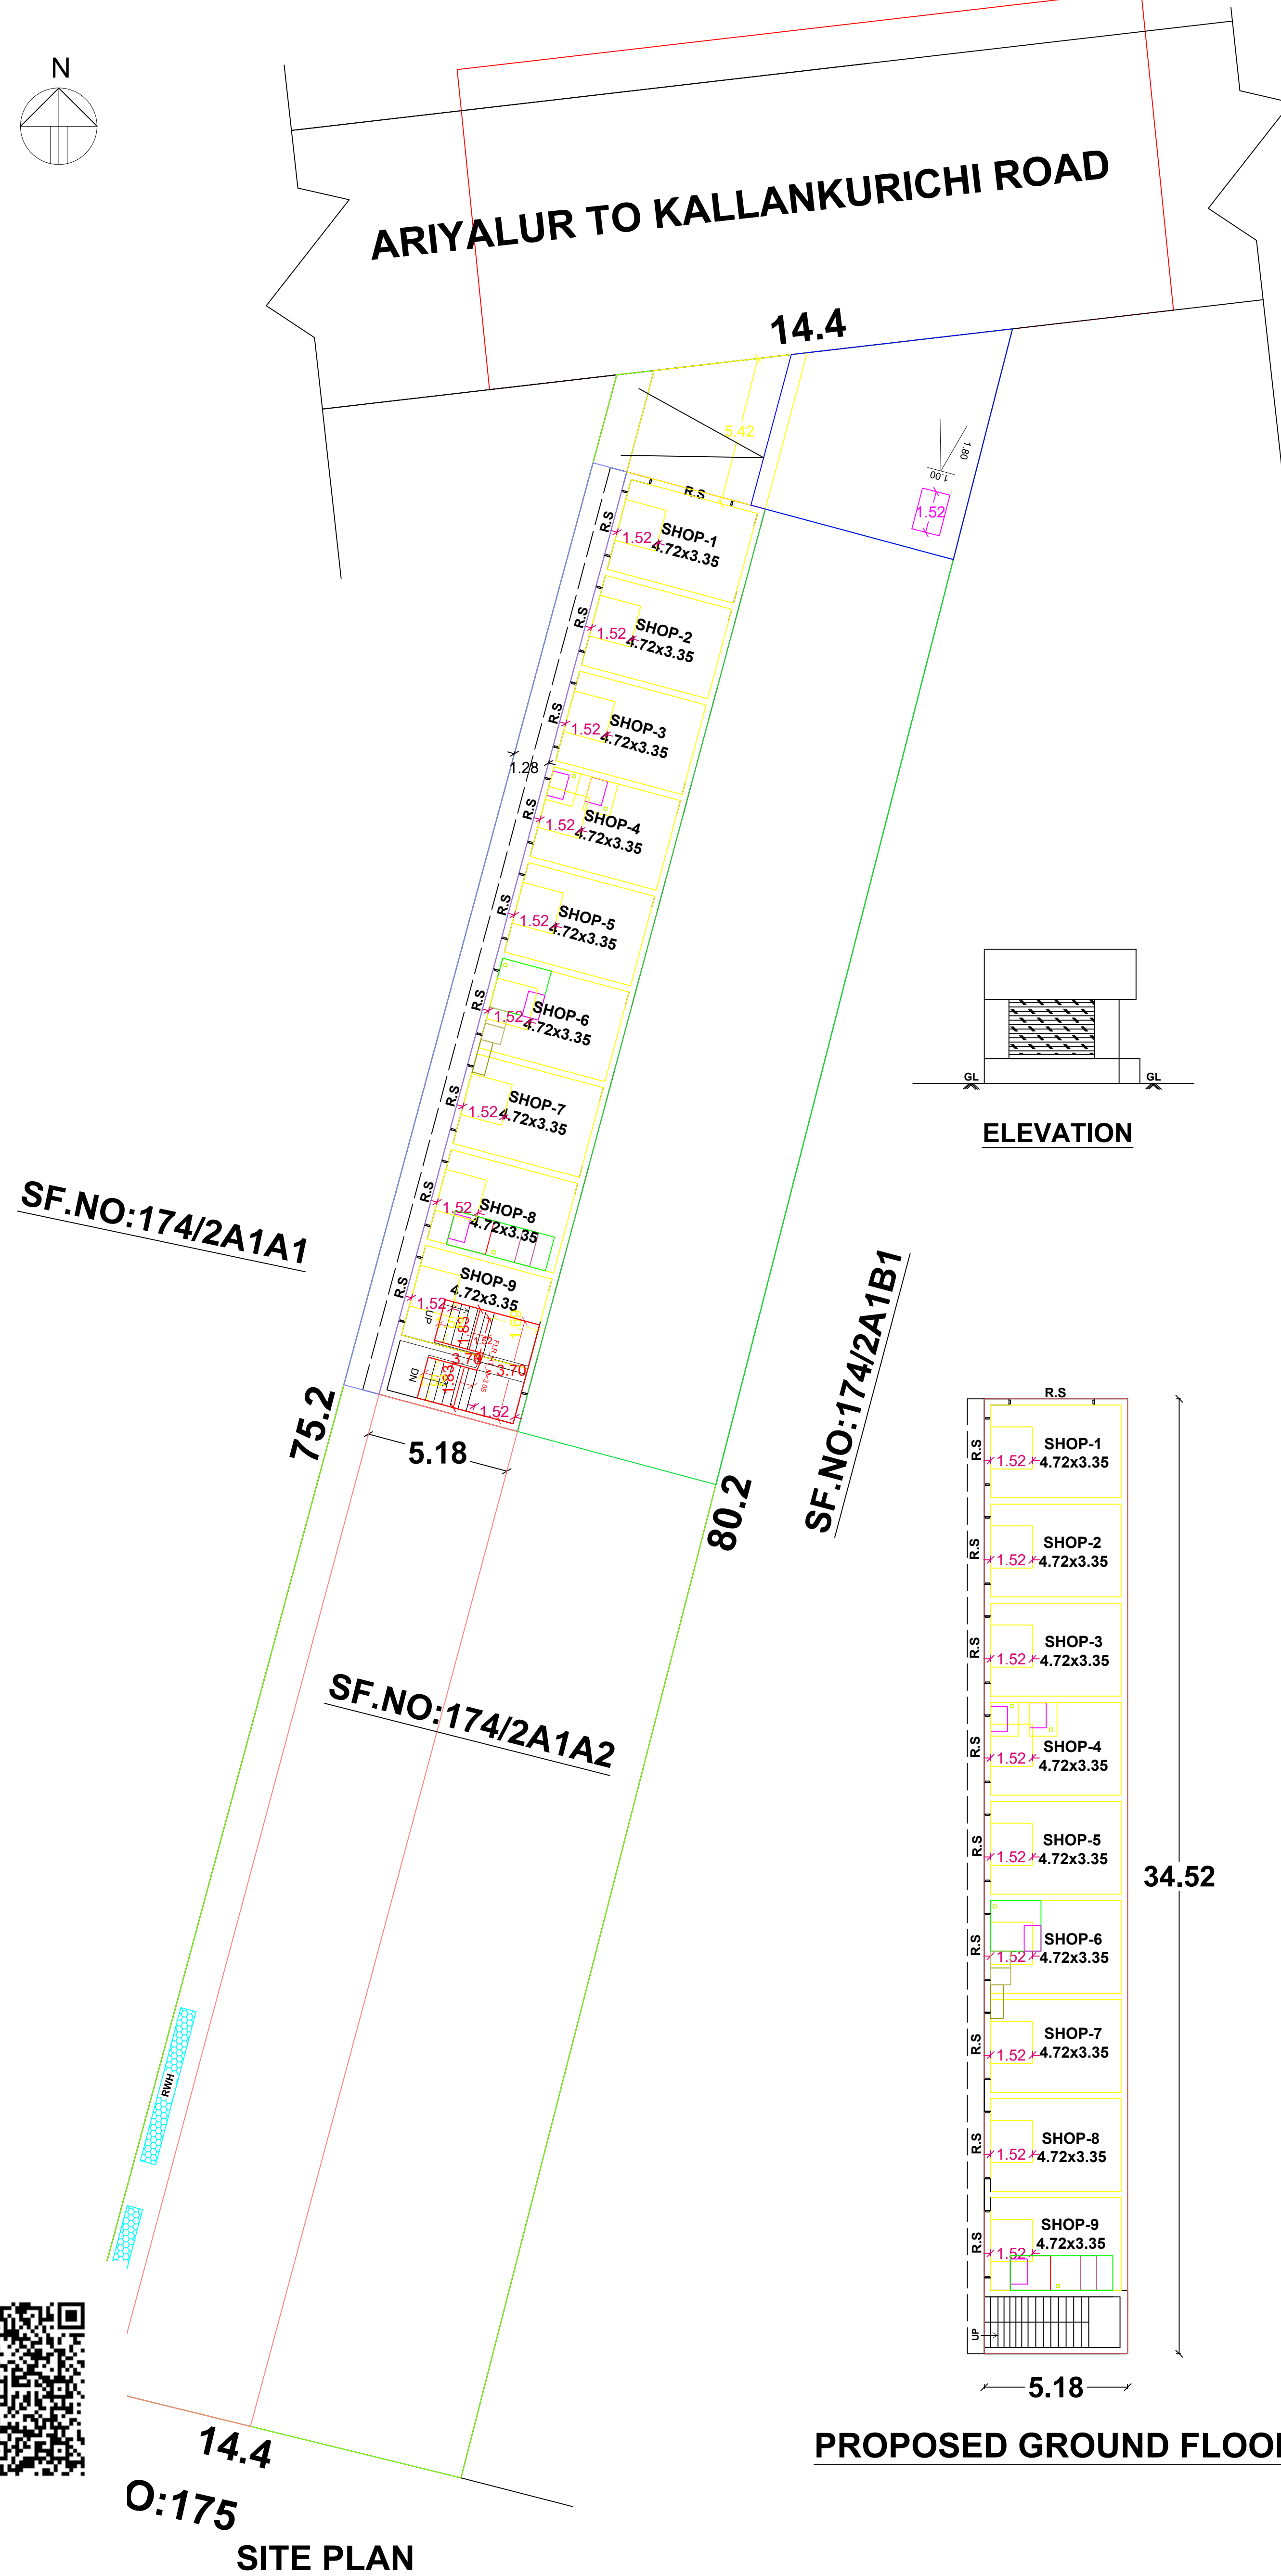

0:175
SITE PLAN

Diagram illustrating the cross-section of a water storage tank. The tank is labeled "R.C.C. WALL" (Reinforced Cement Concrete Wall). The top surface is labeled "TOP TO BE HERMETICALLY SEALED". The height of the tank is indicated as 5.46. The thickness of the wall is indicated as 0.23. Below the tank, the capacity is specified as **RWH_CAPACITY_L=5000LTRS** and **RWH_CAPACITY_L=5000LTRS** (highlighted in red).


The diagram illustrates the solar water heating system. The top part is a longitudinal section showing a tilted solar collector panel labeled "SOLAR WATER HEATING" with a capacity of "000.00 Litre". The panel is supported by a "STAND" which is mounted on a "BED CONCRETE". An "ENERGY CONVERTOR" is connected to the panel. The bottom part is a "LONGITUDINAL SECTION" showing a rectangular area with a grid pattern, representing the solar collector panel. The dimensions are given as 2.00 (height) and 3.05 (width).

The technical drawing consists of two parts: a section view and a plan view.

SECTION: This view shows the column's profile. The column is 4'0" [1.22] high. It is supported by a 6" [0.15] wide base. The column is surrounded by a 5'3" [1.61] wide concrete footing. The footing is labeled "R.C.C. FOOTING" and "P.C.C 1:5:10". The footing is set in "HARD MURAM SOIL". The column is labeled "GROUND" and "LEVEL".

PLAN: This view shows the column's footprint. It is a square with a side length of 4'0" [1.22]. The column is centered within a 9'0" [2.73] square area. The column is labeled "COLUMN SIZE = 0'9" X 0'9"

Diagram illustrating a rainwater pipe installation. The pipe is shown running vertically through a 115 thick brick wall, labeled "Rain Water Pipe". The wall is labeled "115 thk. brick wall". The pipe is shown exiting the wall and sloping downwards, labeled "Slope 1 in 20". The area inside the building is labeled "INSIDE". The area outside the building is labeled "Building Line". The pipe terminates in a "rounded size pebbles Percolation pit".

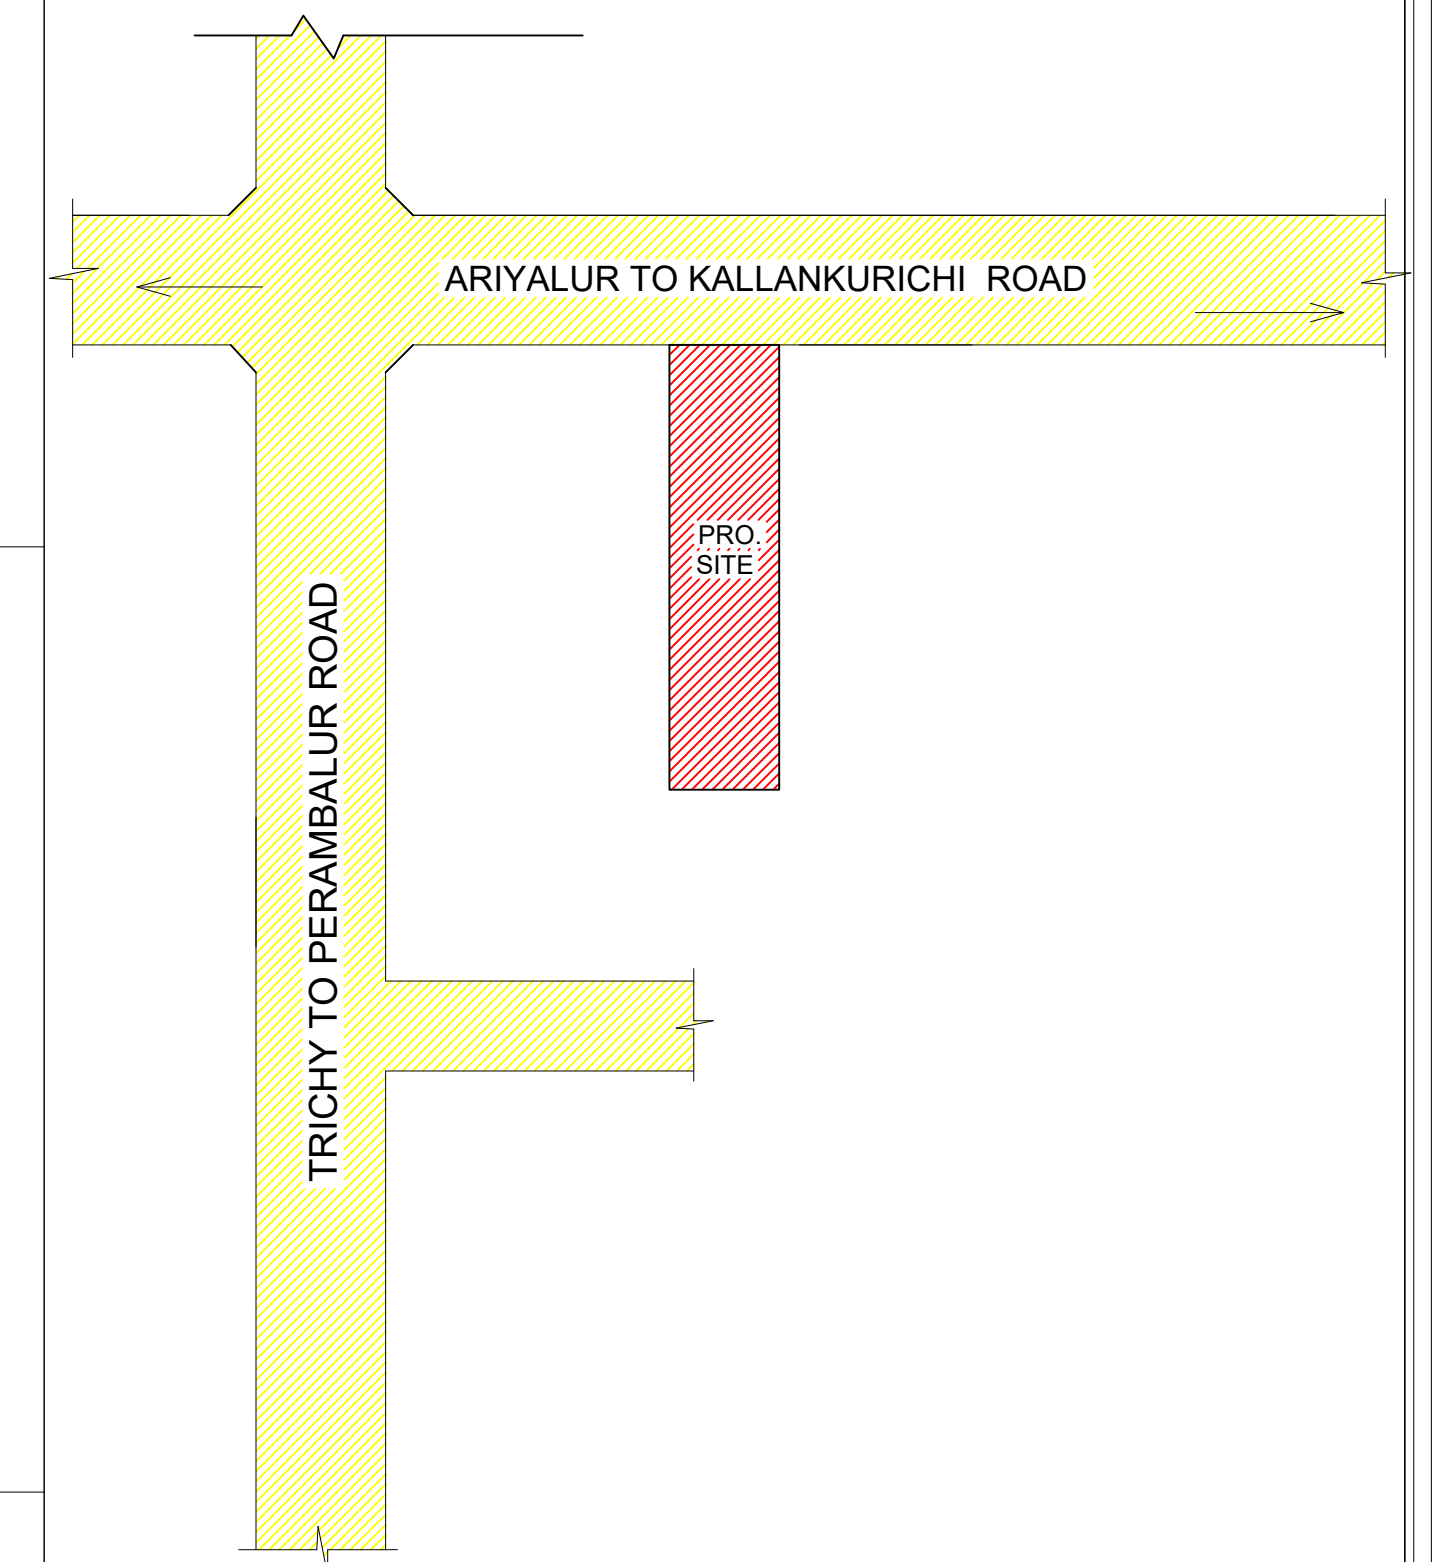


1.	AREA OF THE SITE	1085.00 S.M	11678.94 S.FT
2.	GROUND FLOOR AREA	178.81S.M	1924.75 S.FT

S.NO	DESCRIPTION	SIZE IN M
1	ROLLING SHUTTER-R.S	2.14 X 2.14
2	DOOR - D	0.91 X 2.14
3	DOOR - D1	0.76 X 2.14
4	WINDOW - W	1.83 X 1.52
5	VENTILATOR - V	0.91 X 0.61

2024-10-28

S. Arunji
Er.S.ARUNKUMAR,DCE.,
DTCP Registered Engineer
No.AYR /RE/GR.III/2024/003
KANDHAN PLANNERS & CONSTRUCTION
Sendurai Road, Ariyalur - 621 704.
Cell : 76399 55729.

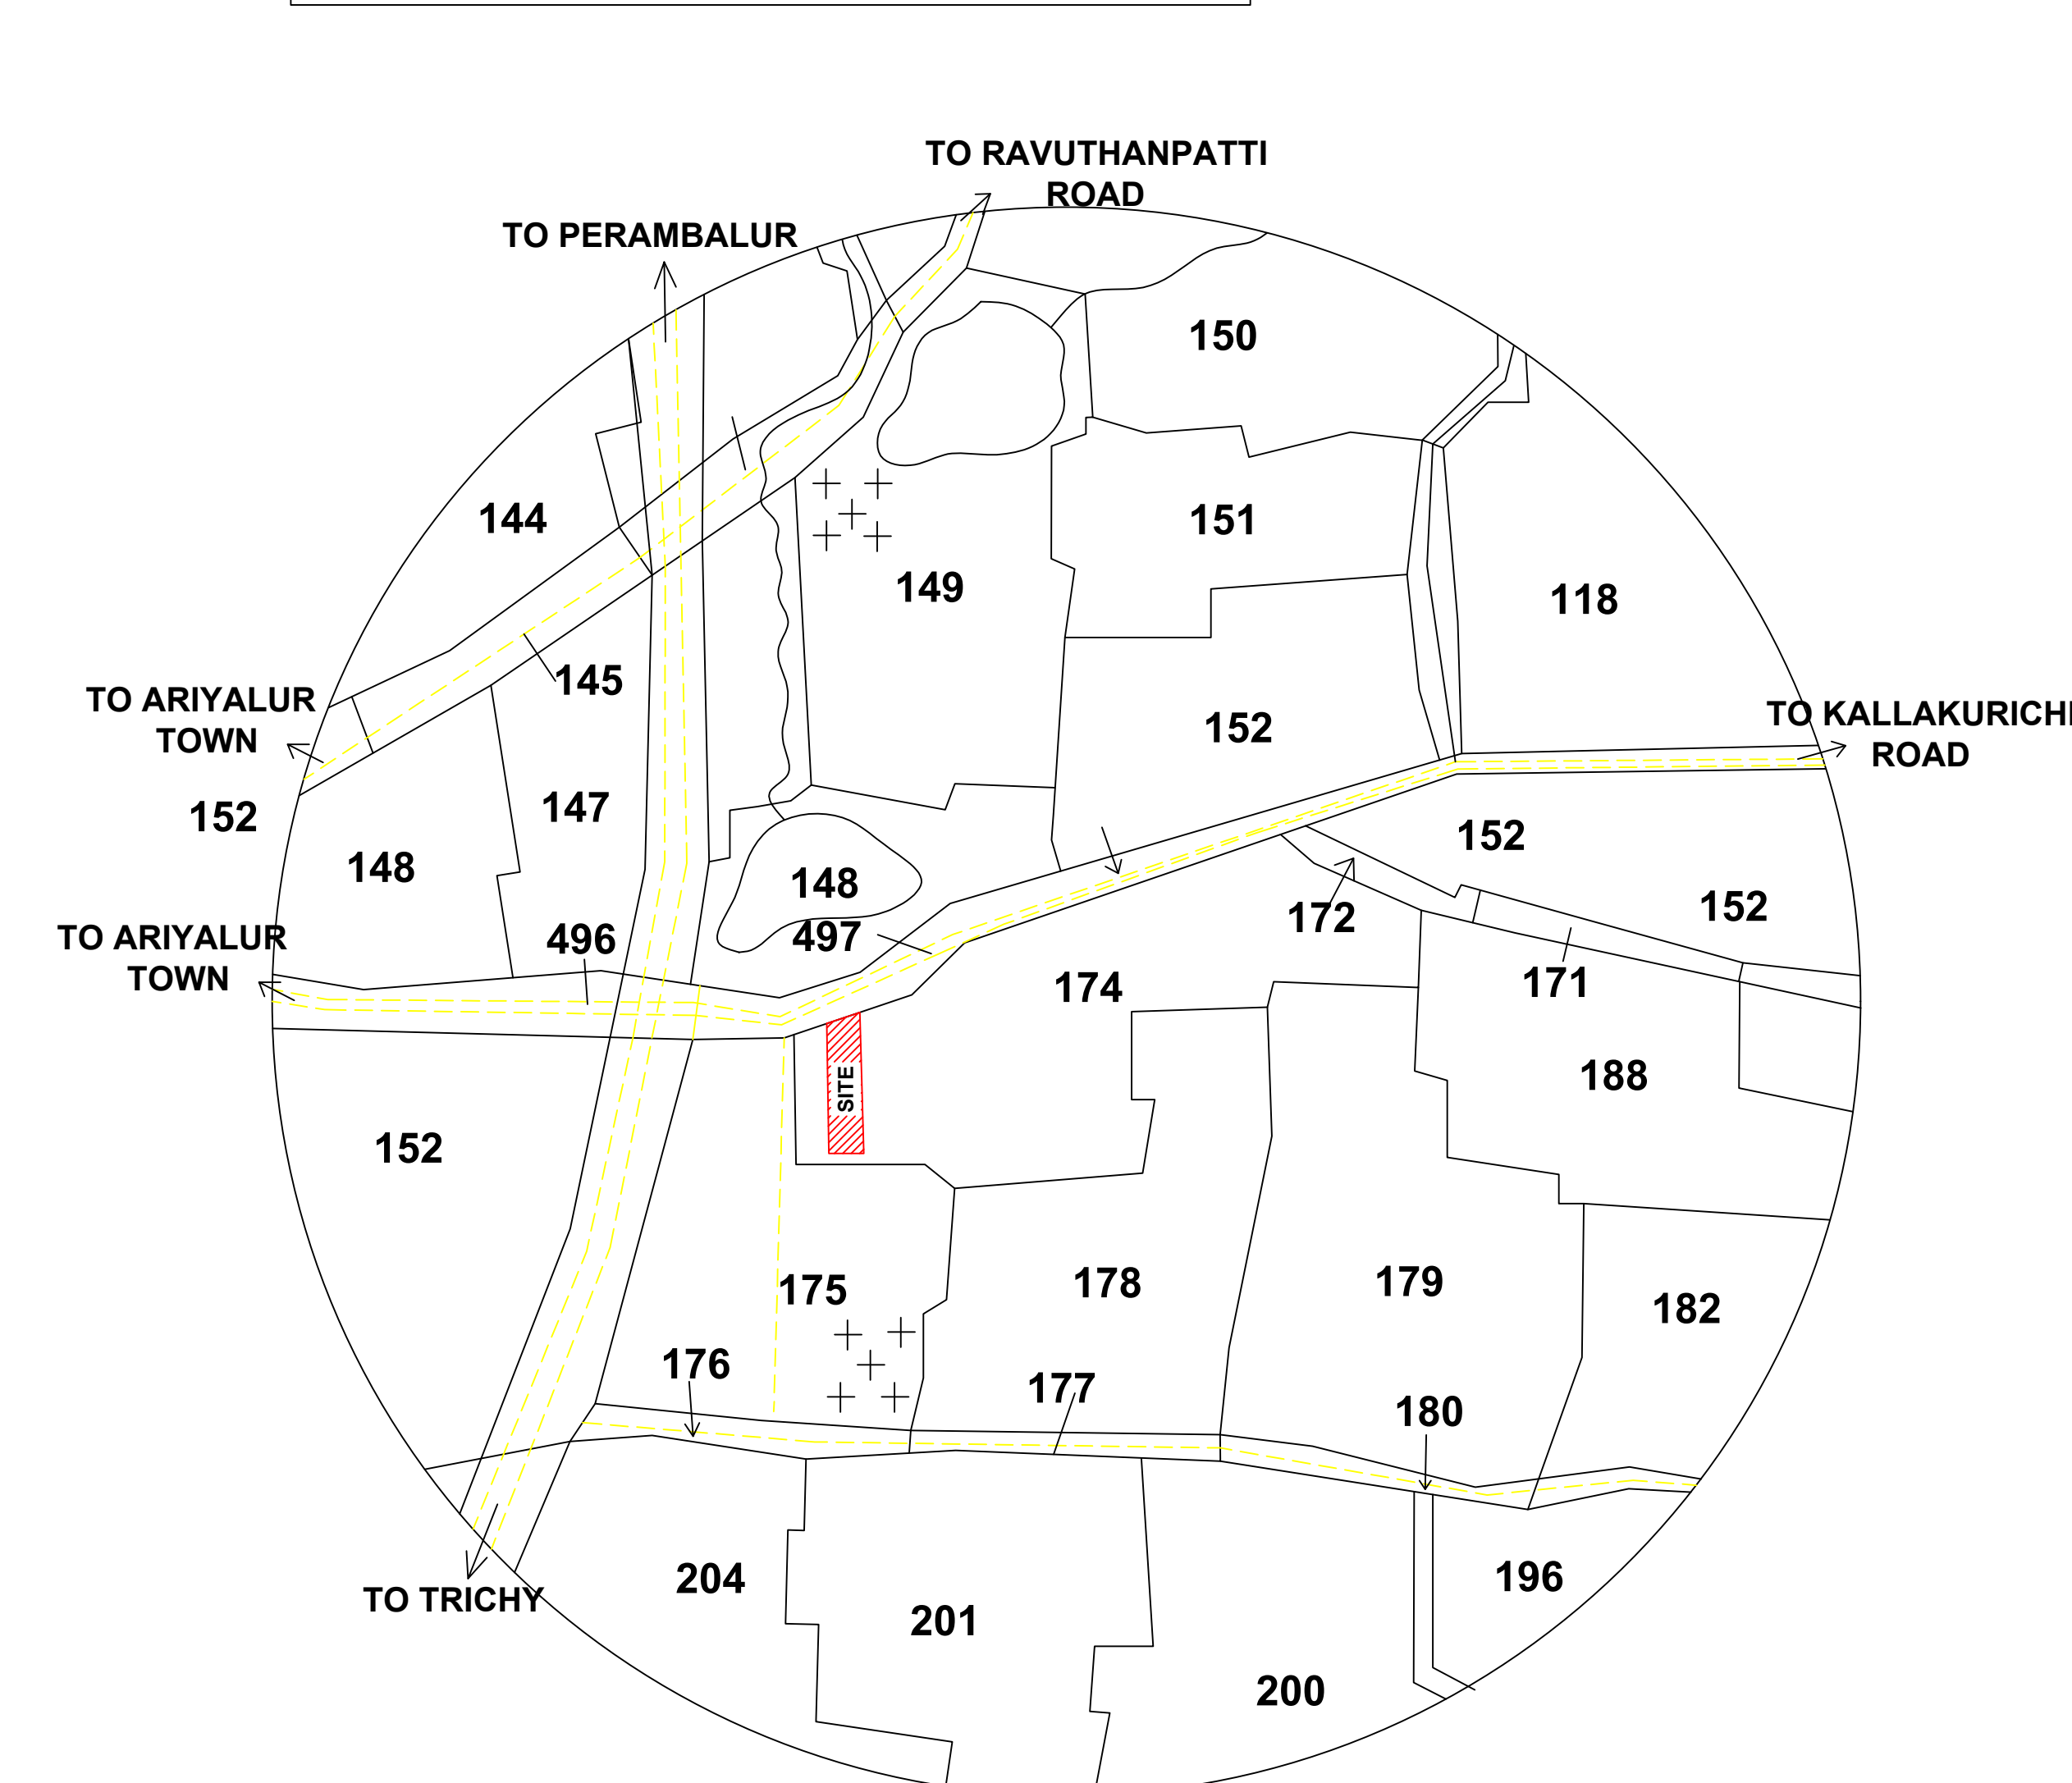

SCALE :-

ALL DIMENSIONS ARE IN FEET & METER

SCALE 1 : 100 OR 1" = 8'0"

Eight ways to know a piece of land before you pay for it.

This report covers one part of the picture. These cover the rest, drawn from the same government records, for any property in Tamil Nadu.

LandLens One

Ask anything about a property and get an answer grounded in live government records, with the sources shown.

[/landlens/one](#)



Verify My Land

Every record check run on one property and returned as a single report.

[/landlens/verify-my-land](#)



Legal Opinion

An advocate's written opinion on the title, built on the records we pull for it.

[/landlens](#)



One Map

Every layer on one map: the parcel, its boundary, zoning, water bodies and what sits around it.

[/landlens/one/map](#)



PriceMap

What land actually changed hands for around this plot, taken from the registered deeds.

[/landlens/pricemap](#)



Build Scope

What you are allowed to build here: floor space, height, coverage and setbacks.

[/landlens/build-scope](#)



Property Tracker

Watch a property and hear about it when something new is registered against it.

[/landlens/property-tracker](#)



Deal Room

Run the transaction in one place: documents, stamping, signatures and the parties.

[/landlens/deal-room](#)



Twenty-four checks you can run yourself, at no cost.

Records and verification

The registers themselves, read for you.

Encumbrance Certificate

Patta and Chitta

Field Measurement Sketch

EC Analyzer

Bank charge check

Court case search

Seller background check

Approval check by survey

Value and duty

What it is worth and what it costs to register.

Guideline value by street

Guideline value by survey

Stamp duty and registration fees

Capital gains

Floor space index

Area unit converter

Zoning and land use

What the plan says can happen on this land.

Land use zone finder

CMDA land use check

Coastal regulation zone

Master plan check

Water bodies finder

Airport height clearance

Registers and directories

Who holds it, and which office keeps the record.

Find your registering office

Temple property check

Waqf property check

RERA register



Every free tool
/tools



Services we run
for you
/services



The LandLens
suite
/landlens/one



Every claim in this document traces back to a government record.

Legal opinions, due diligence and title verification

Building plan, layout and sub-division approvals

Completion and occupancy certificates, regularisation

Escrow, negotiation and NRI property management

Land survey, soil testing, architecture and construction

Verified RealEstate
3/350/2 Mettukuppam,
OMR Thoraipakkam,
Chennai 600 097, India
hello@verified.realestate
+91 9996 12 9996

Prepared from the registers named on the page each finding sits on. Where a register could not be read, this document says so in its place rather than leaving the gap to be read as a clean result.

