

PP

APPROVAL RECORD

Planning Permission

Pappakudi

Ariyalur district, Tamil Nadu

APPROVAL TYPE

Building Plan

ISSUING AUTHORITY

Rural Panchayat

PURPOSE


Residential

The approval as the planning authority issued it, reproduced in full behind this page.

An approval speaks to what was sanctioned, not to what was built. Completion is a separate record.



SITE PLAN FOR THE PROPOSED CONSTRUCTION OF RCC ROOF GROUND FLOOR AND FIRST FLOOR RESIDENTIAL BUILDING IN R.S NO. 415/7 (NEW R.S NO.415/7B),R.S NO.415/10 (NEW R.S NO.415/10B),R.S NO.415/11(NEW R.S NO.415/11B),PATTA NO.3467 AT CHENNAI KUMBAKONAM NATIONAL HIGHWAY ROAD, PAPPAKUDI SOUTH VILLAGE,PAPPAKUDI PANCHAYAT, UDAIYARPALAYAM TALUK, ARIYALUR DISTRICT,612903.
OWNER: Mr.R.PALANISAMY. S/O RAMALINGAM

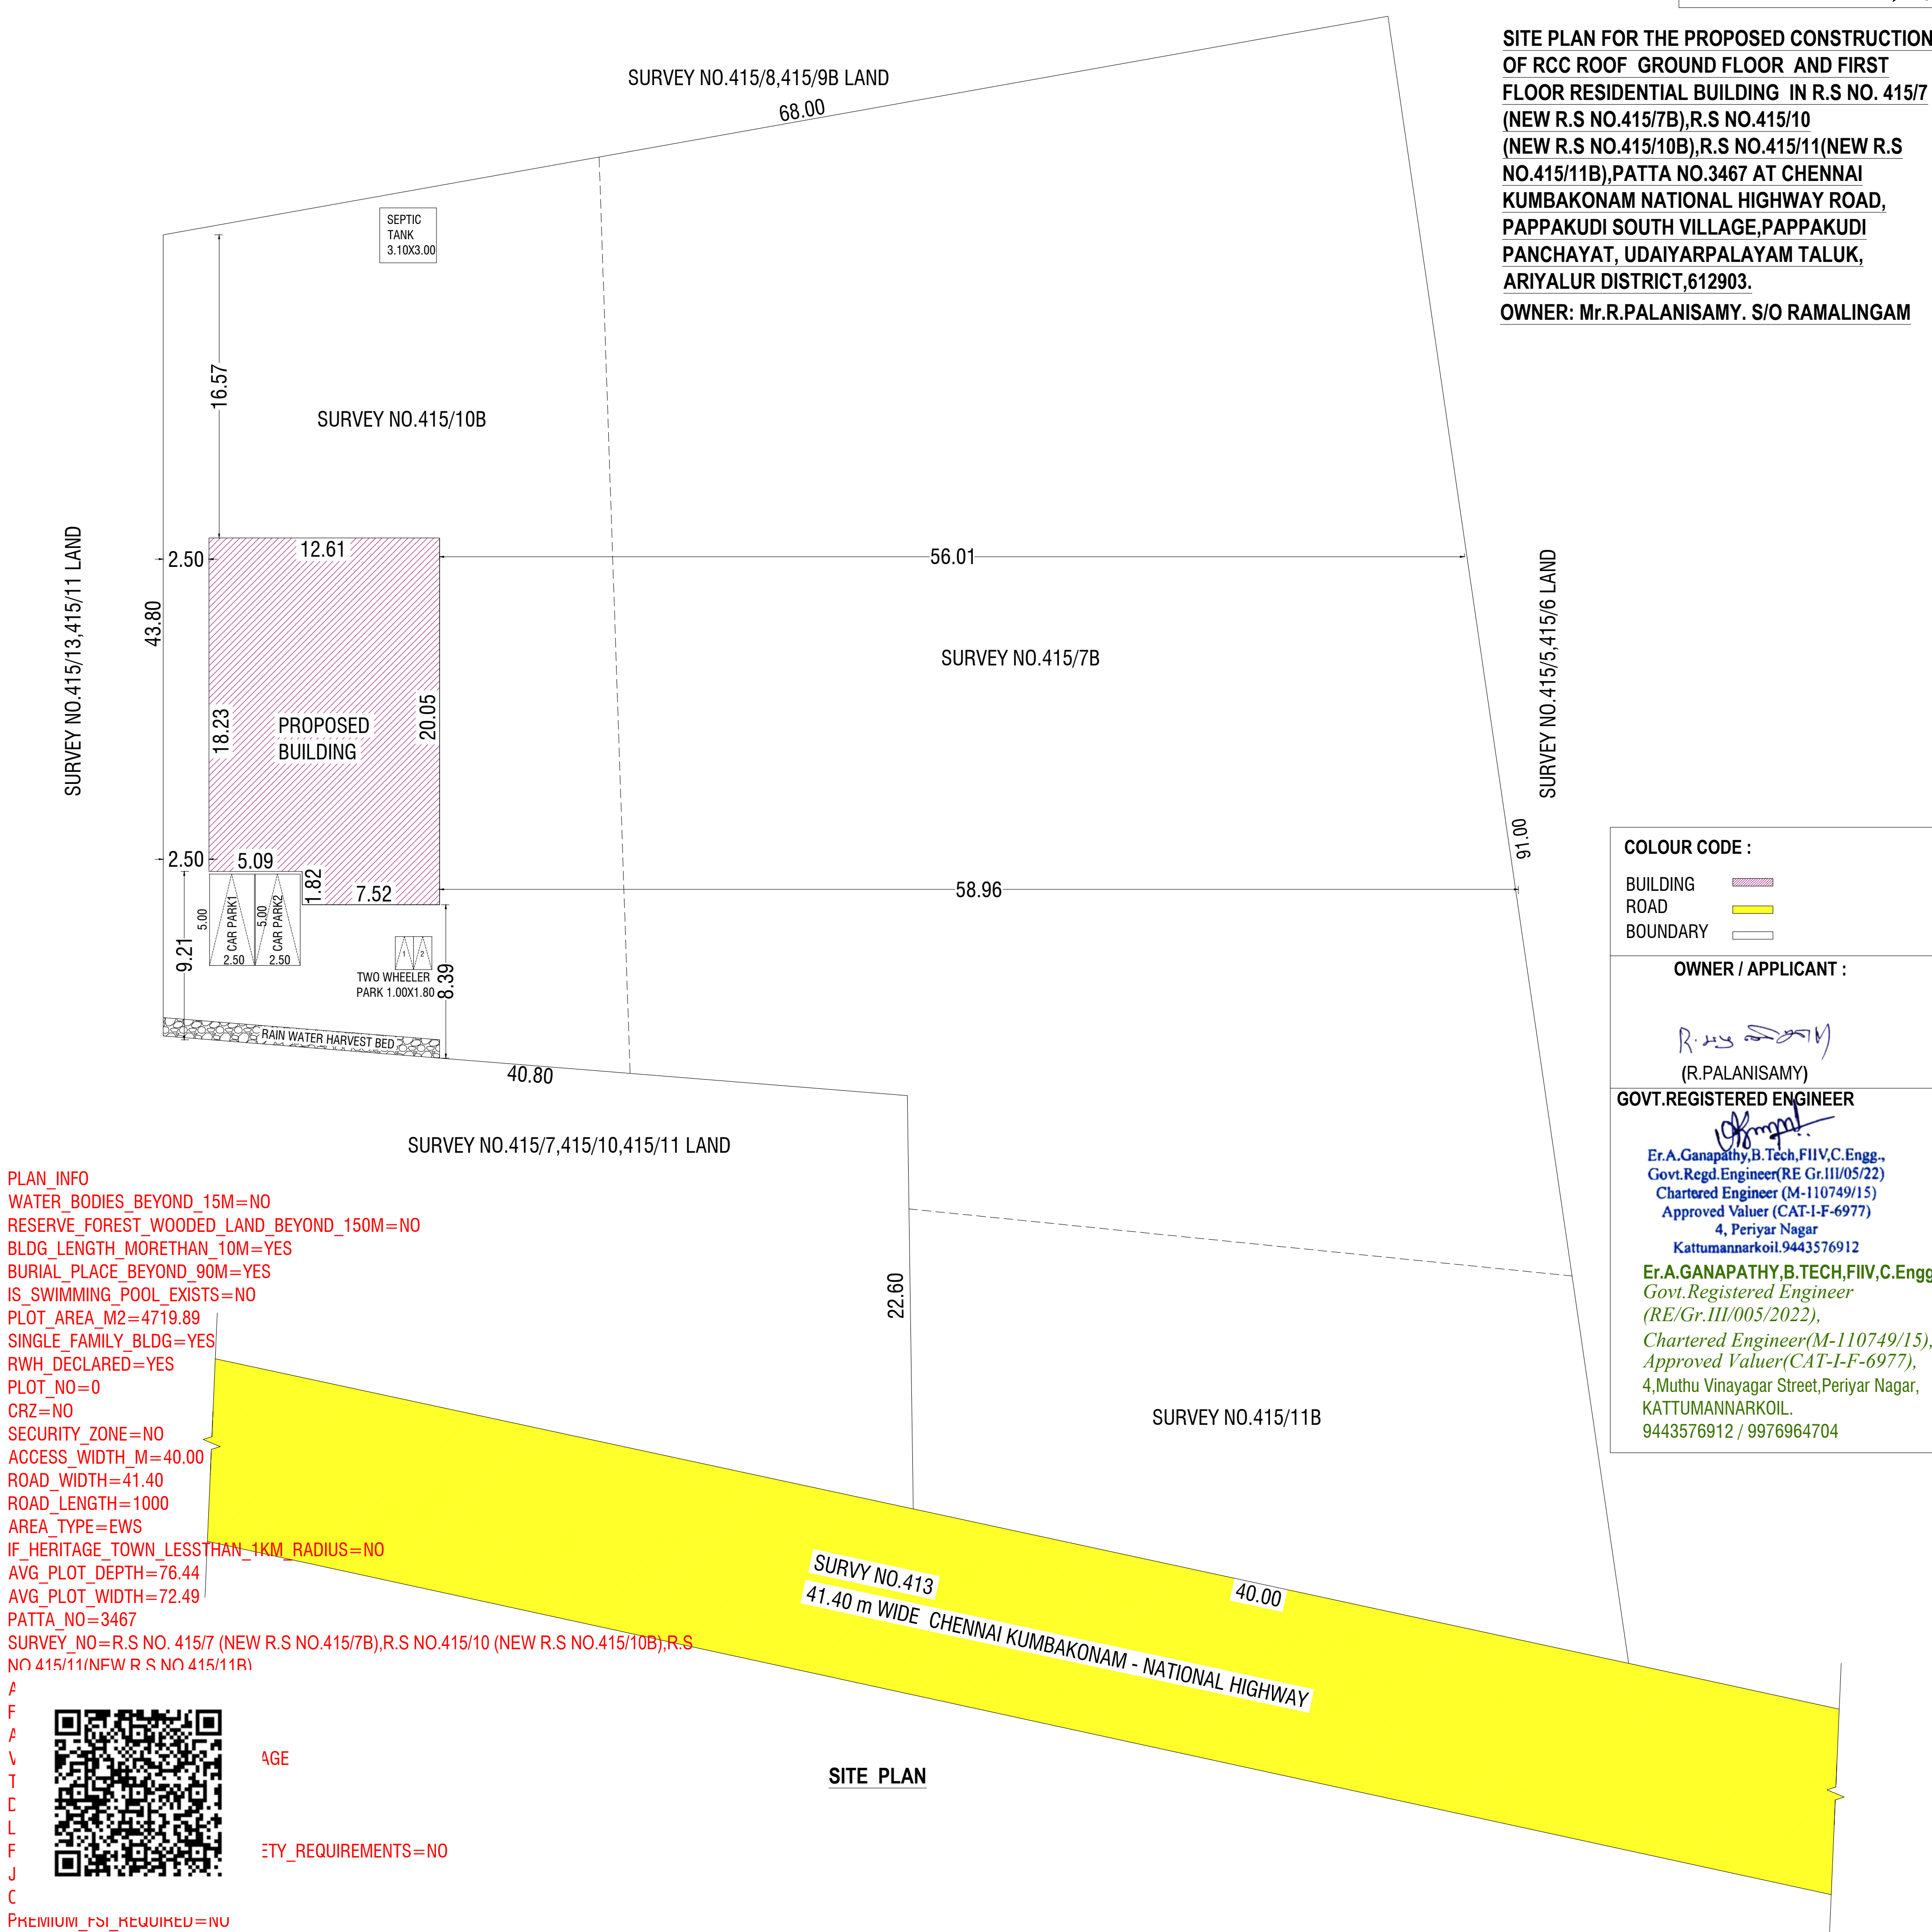

PLAN_INFO
WATER_BODIES_BEYOND_15M=NO
RESERVE_FOREST_WOODED_LAND_BEYOND_150M=NO
BLDG_LENGTH_MORETHAN_10M=YES
BURIAL_PLACE_BEYOND_90M=YES
IS_SWIMMING_POOL_EXISTS=NO
PLOT_AREA_M2=4719.89
SINGLE_FAMILY_BLDG=YES
RWH_DECLARED=YES
PLOT_NO=0
CRZ=NO
SECURITY_ZONE=NO
ACCESS_WIDTH_M=40.00
ROAD_WIDTH=41.40
ROAD_LENGTH=1000
AREA_TYPE=EWS
IF_HERITAGE_TOWN_LESSTHAN_1KM_RADIUS=NO
AVG_PLOT_DEPTH=76.44
AVG_PLOT_WIDTH=72.49
PATTA_NO=3467
SURVEY_NO=R.S NO. 415/7 (NEW R.S NO.415/7B),R.S NO.415/10 (NEW R.S NO.415/10B),R.S NO 415/11(NEW R S NO 415/11B)



PREMIUM_FSI_REQUIRED=NO
IS_APPROVED_LAYOUT=NO
OSR_SURR_BUYBACK_RETAIN=BUYBACK

COLOUR CODE :
BUILDING
ROAD
BOUNDARY

OWNER / APPLICANT :

(R.PALANISAMY)


GOVT.REGISTERED ENGINEER

Er.A.Ganapathy,B.Tech,FIIV,C.Engg.,
Govt.Regd.Engineer(RE Gr.III/05/22)
Chartered Engineer (M-110749/15)
Approved Valuer (CAT-I-F-6977)
4, Periyar Nagar
Kattumannarkoil.9443576912
Er.A.GANAPATHY,B.TECH,FIIV,C.Engg.
Govt.Registered Engineer
(RE/Gr.III/005/2022),
Chartered Engineer(M-110749/15),
Approved Valuer(CAT-I-F-6977),
4,Muthu Vinayagar Street,Periyar Nagar,
KATTUMANNARKOIL.
9443576912 / 9976964704


SITE PLAN

PLAN OF PROPOSED CONSTRUCTION OF RCC ROOF GROUND FLOOR AND FIRST FLOOR
RESIDENTIAL BUILDING IN R.S NO. 415/7(NEW R.S NO.415/7B),R.S NO.415/10 (NEW R.S
NO.415/10B),R.S NO.415/11(NEW R.S NO.415/11B),PATTA NO.3467 AT CHENNAI
KUMBAKONAM NATIONAL HIGHWAY ROAD,PAPPAKUDI SOUTH VILLAGE,PAPPAKUDI
PANCHAYAT, UDAIYARPALAYAM TALUK, ARIYALUR DISTRICT,612903.


OWNER: Mr.R.PALANISAMY. S/O RAMALINGAM

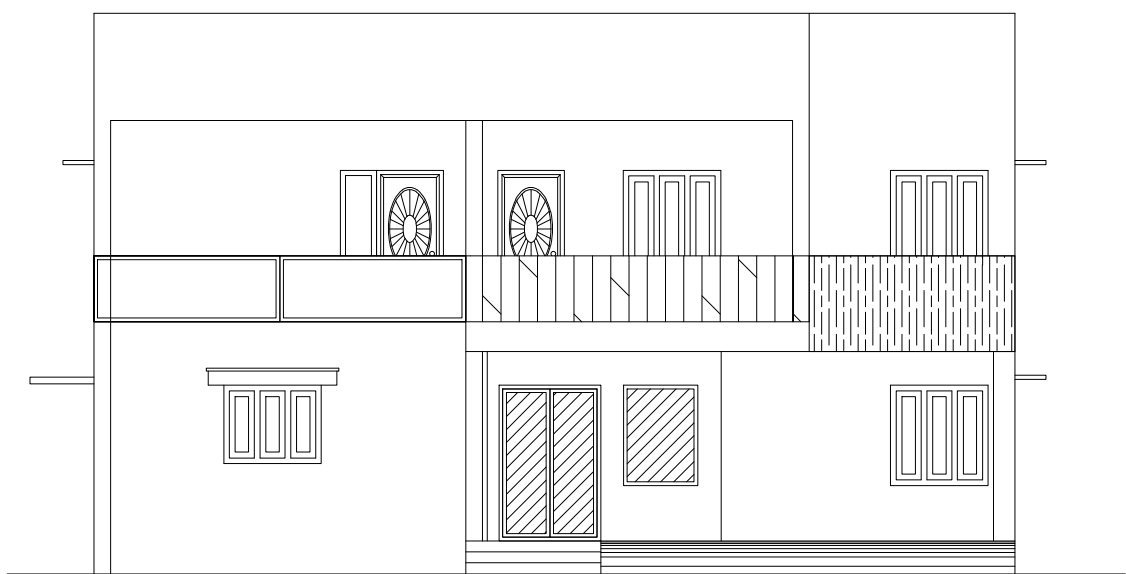


ELEVATION

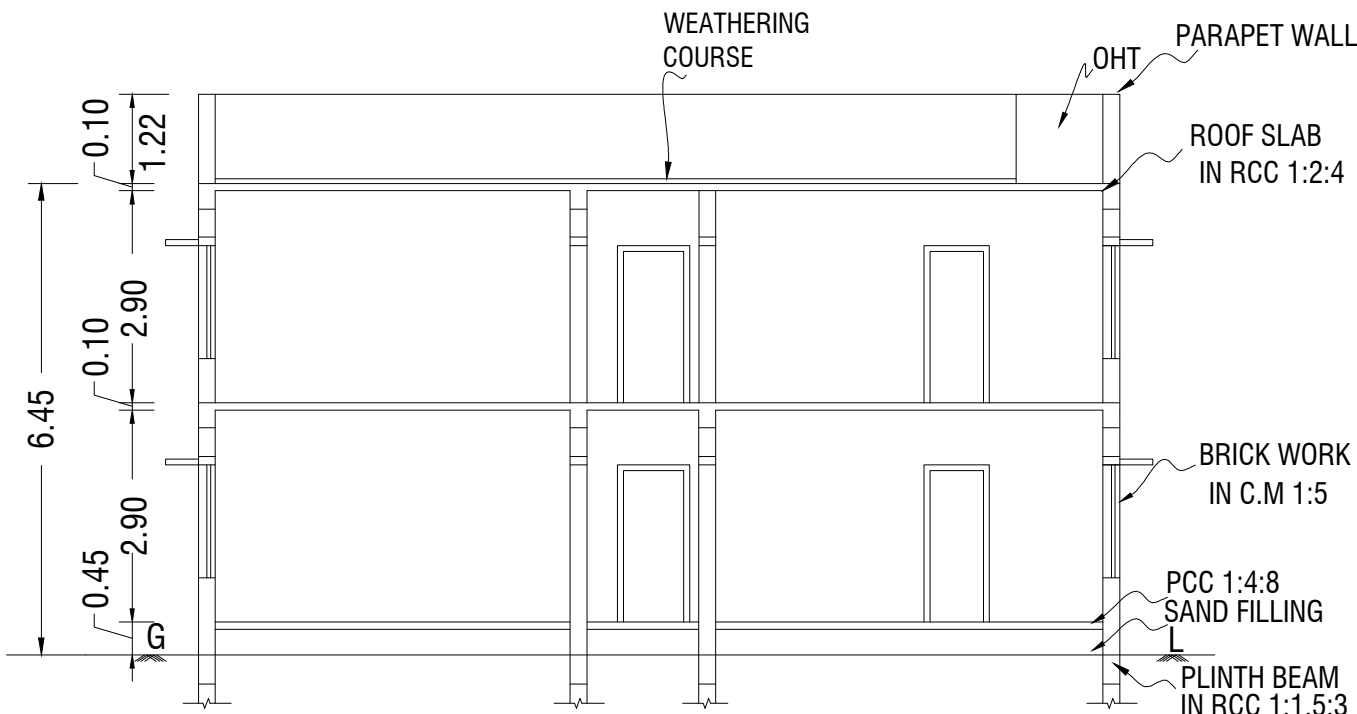


SECTION AT 'AB'

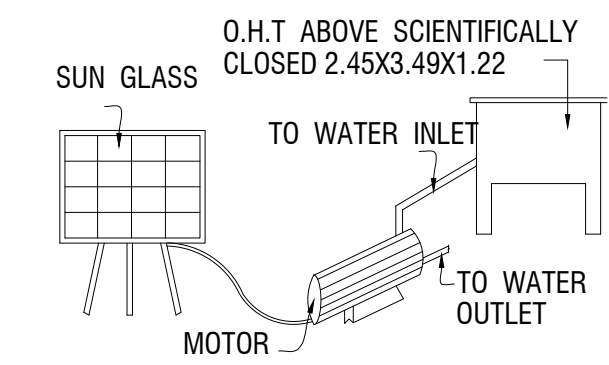


SOLAR WATER
HEATING SYSTEM

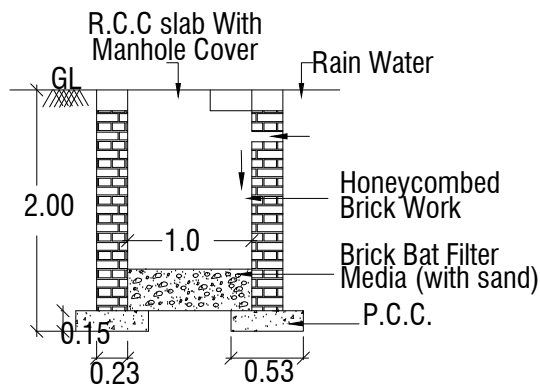


DETAILS OF RAIN
WATER COLLECTION PIT
SCALE:- 1"=4'0"

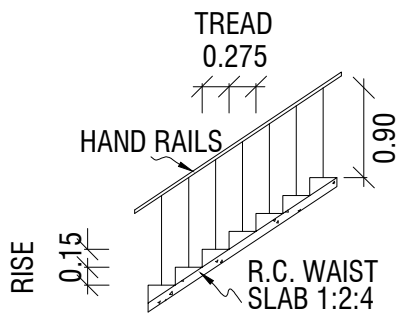


STAIRCASE
DETAILS

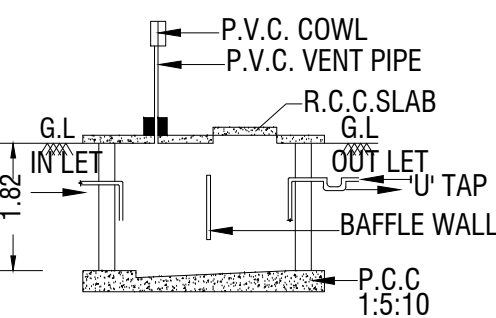


SEC. OF SEPTIC
TANK"AA"

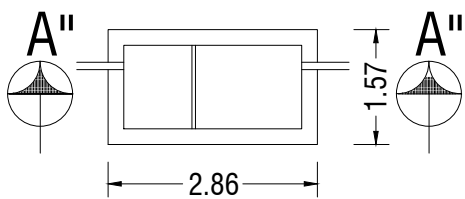


PLAN OF
SEPTIC TANK

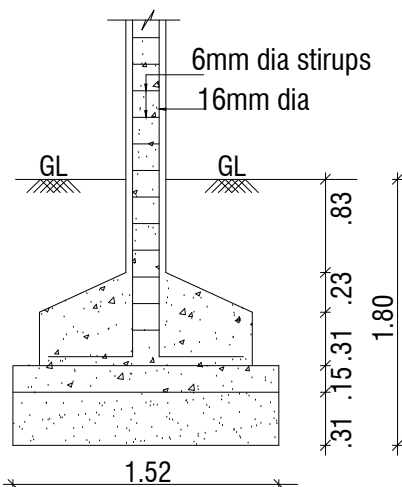

FOUNDATION
DETAIL
SCALE (1:50)

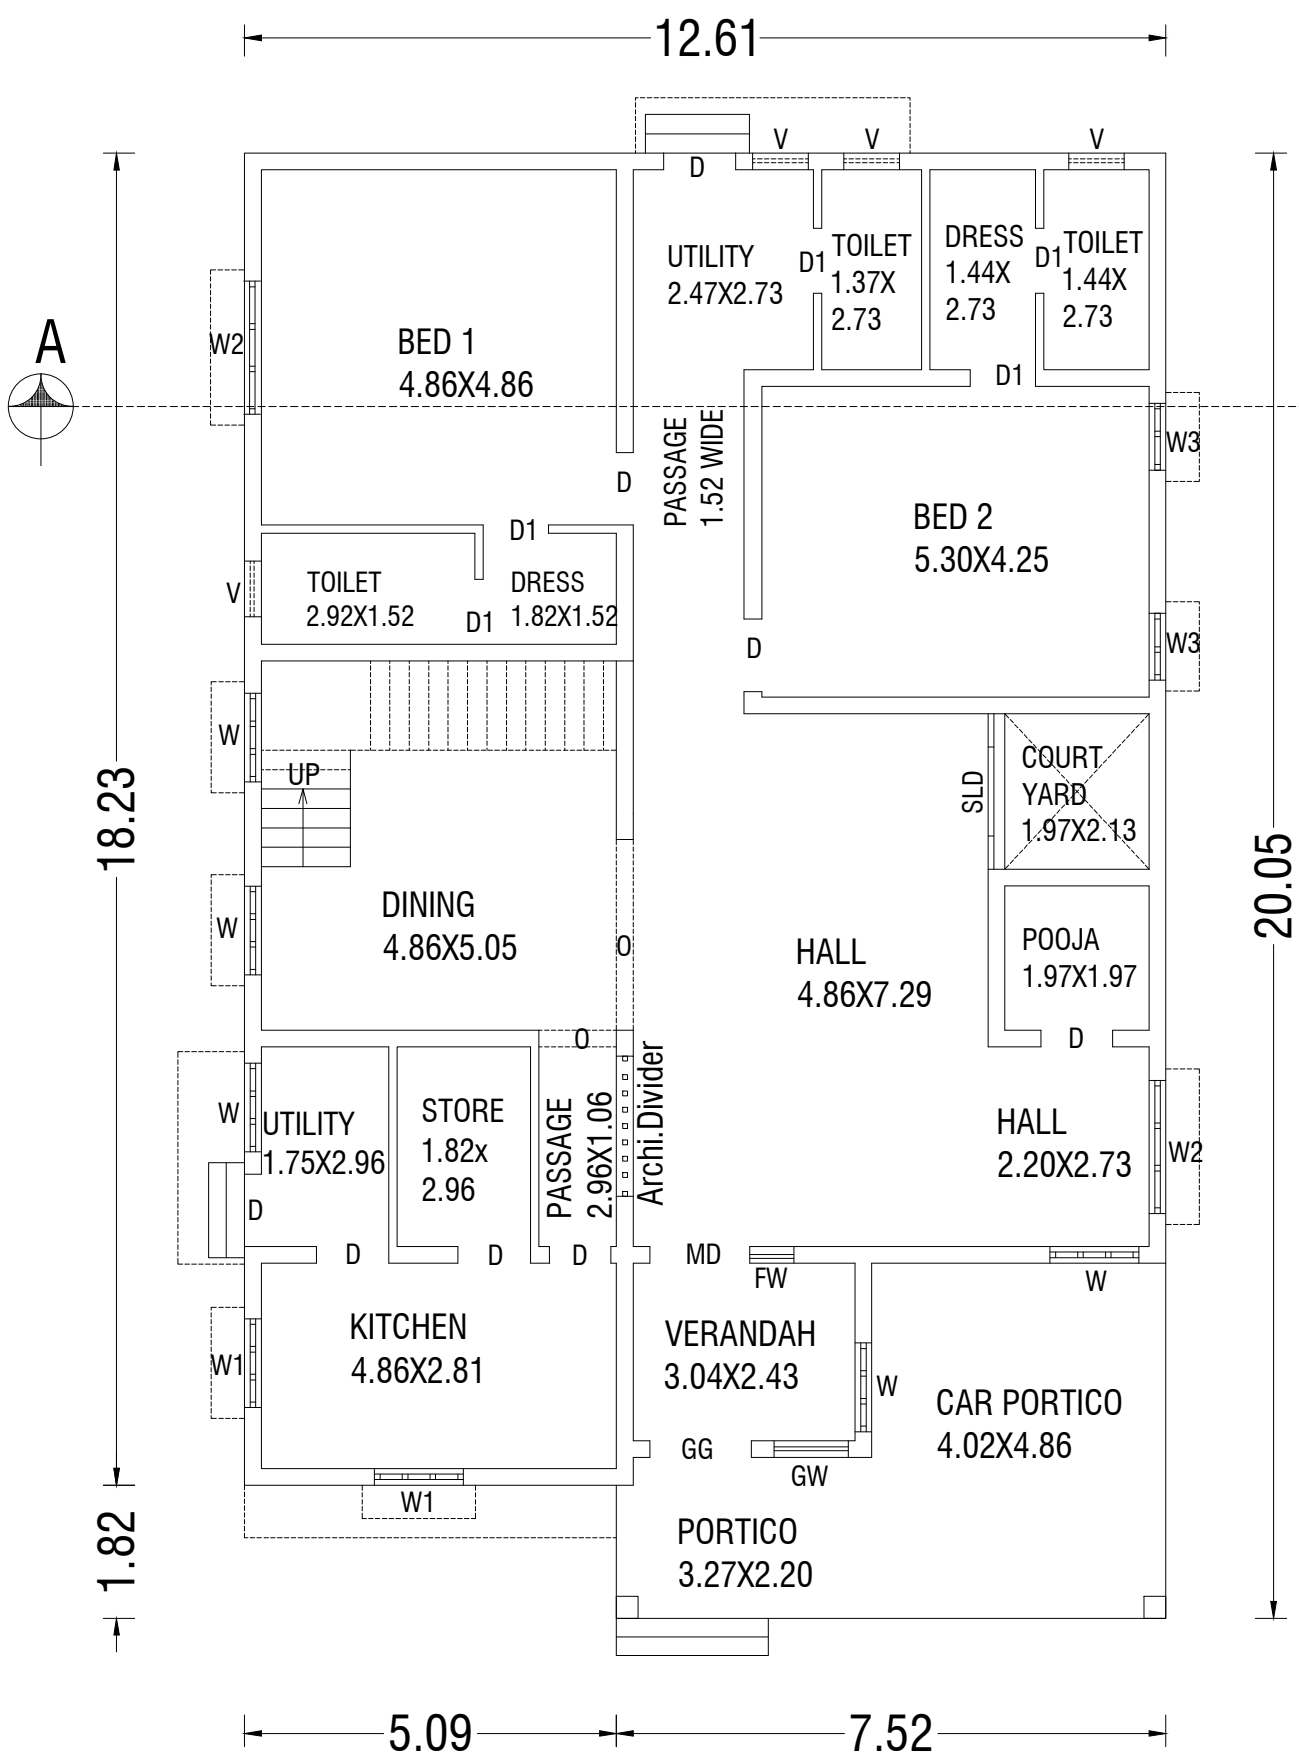


PROPOSED GROUND FLOOR PLAN

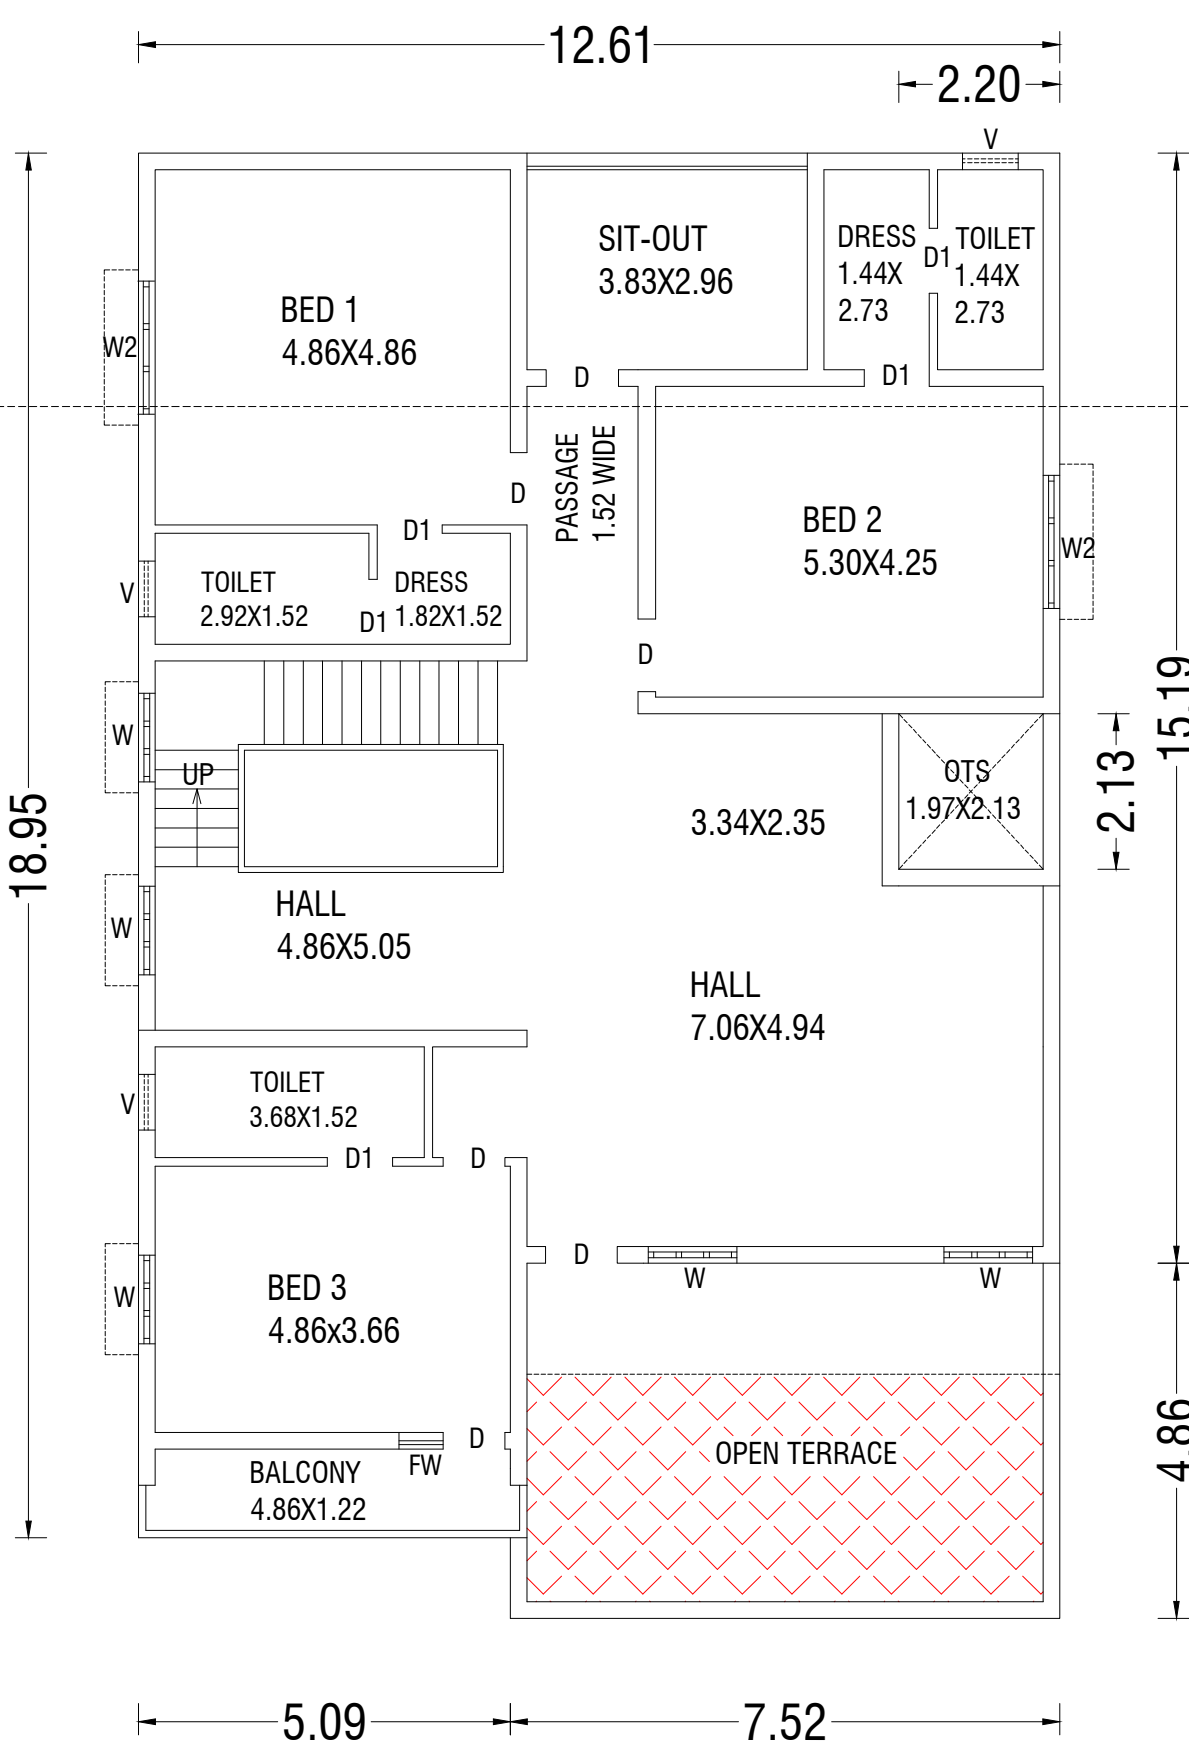

PROPOSED FIRST FLOOR PLAN

SHEET NO.2/2

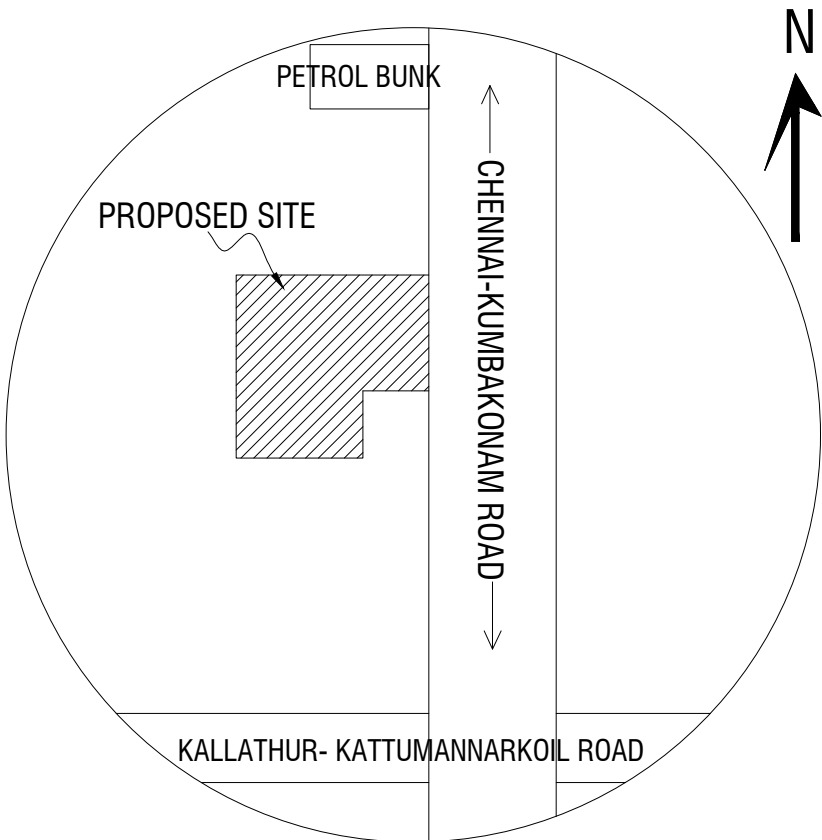

TOPO PLAN
NOT TO SCALE

SCALE - 1:100 ALL DIMENSIONS AREA IN METER		
AREA STATEMENT	AREA IN Sq.ft	AREA IN Sq.m
SITE AREA AS PER DOCUMENT :117.50 CENT	51172.05	4754.00
SITE AREA AS PER PATTA	51172.05	4754.00
PLINTH AREA:		
PROPOSED GROUND FLOOR	2620.50	243.45
PROPOSED FIRST FLOOR	2225.56	206.76
TOTAL BUILT UP AREA	4846.06	450.21

SCHEDULE OF JOINERIES		
TYPE	DESCRIPTION	SIZE IN M
MD	MAIN DOOR	1.22 X 2.13
D	DOOR	0.91 X 2.13
D1	DOOR	0.76 X 2.13
W	WINDOW	1.22 X 1.37
W1	WINDOW	1.22 X 0.91
W2	WINDOW	0.91 X 1.37
V	VENTILATOR	0.90 X 0.60

STAIR DETAILS	
WIDTH	- 1.00
TREAD	- 0.275
RISE	- 0.15

OWNER / APPLICANT :

(R.PALANISAMY)

GOVT.REGISTERED ENGINEER

Er.A.Ganapathy,B.Tech,FIIV,C.Engg.,
Govt.Regd.Engineer(RE Gr.III/05/22)
Chartered Engineer (M-110749/15)
Approved Valuer (CAT-I-F-6977)
4, Periyar Nagar
Kattumannarkoil.9443576912
Er.A.GANAPATHY,B.TECH,FIIV,C.Engg.
Govt.Registered Engineer(RE/Gr.III/005/2022),
Chartered Engineer(M-110749/15),
Approved Valuer(CAT-I-F-6977),
4,Muthu Vinayagar Street,Periyar Nagar,
KATTUMANNARKOIL.9443576912 / 9976964704

Eight ways to know a piece of land before you pay for it.

This report covers one part of the picture. These cover the rest, drawn from the same government records, for any property in Tamil Nadu.

LandLens One

Ask anything about a property and get an answer grounded in live government records, with the sources shown.

[/landlens/one](#)



Verify My Land

Every record check run on one property and returned as a single report.

[/landlens/verify-my-land](#)



Legal Opinion

An advocate's written opinion on the title, built on the records we pull for it.

[/landlens](#)



One Map

Every layer on one map: the parcel, its boundary, zoning, water bodies and what sits around it.

[/landlens/one/map](#)



PriceMap

What land actually changed hands for around this plot, taken from the registered deeds.

[/landlens/pricemap](#)



Build Scope

What you are allowed to build here: floor space, height, coverage and setbacks.

[/landlens/build-scope](#)



Property Tracker

Watch a property and hear about it when something new is registered against it.

[/landlens/property-tracker](#)



Deal Room

Run the transaction in one place: documents, stamping, signatures and the parties.

[/landlens/deal-room](#)



Twenty-four checks you can run yourself, at no cost.

Records and verification

The registers themselves, read for you.

Encumbrance Certificate

Patta and Chitta

Field Measurement Sketch

EC Analyzer

Bank charge check

Court case search

Seller background check

Approval check by survey

Value and duty

What it is worth and what it costs to register.

Guideline value by street

Guideline value by survey

Stamp duty and registration fees

Capital gains

Floor space index

Area unit converter

Zoning and land use

What the plan says can happen on this land.

Land use zone finder

CMDA land use check

Coastal regulation zone

Master plan check

Water bodies finder

Airport height clearance

Registers and directories

Who holds it, and which office keeps the record.

Find your registering office

Temple property check

Waqf property check

RERA register



Every free tool
/tools



Services we run
for you
/services



The LandLens
suite
/landlens/one



Every claim in this document traces back to a government record.

Legal opinions, due diligence and title verification

Building plan, layout and sub-division approvals

Completion and occupancy certificates, regularisation

Escrow, negotiation and NRI property management

Land survey, soil testing, architecture and construction

Verified RealEstate
3/350/2 Mettukuppam,
OMR Thoraipakkam,
Chennai 600 097, India
hello@verified.realestate
+91 9996 12 9996

Prepared from the registers named on the page each finding sits on. Where a register could not be read, this document says so in its place rather than leaving the gap to be read as a clean result.

