




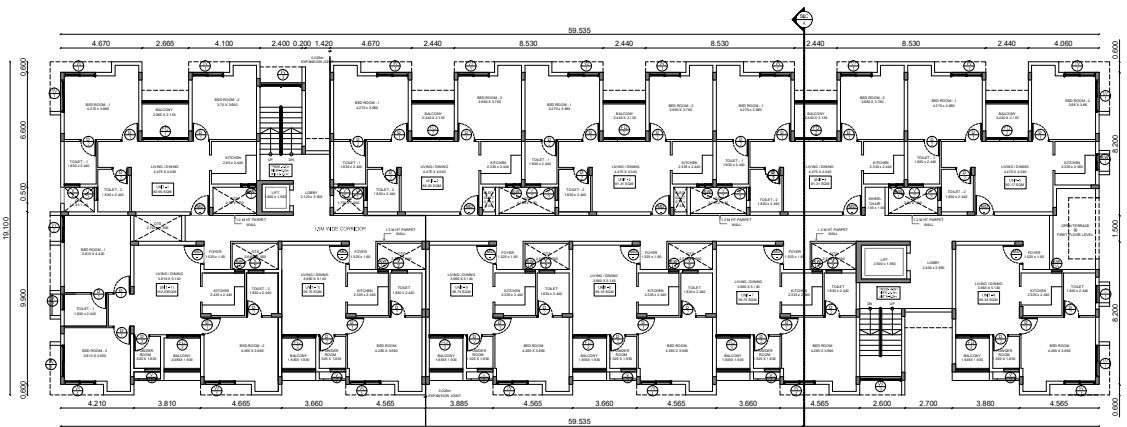

TYPICAL FLOOR PLAN (2nd, 3rd, 4th & 5th FLOOR PLAN)

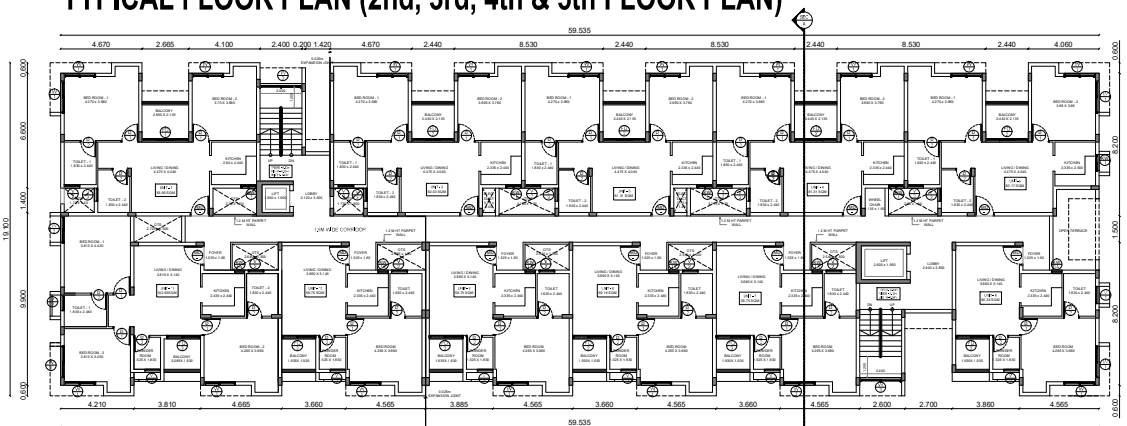

FIRST FLOOR PLAN

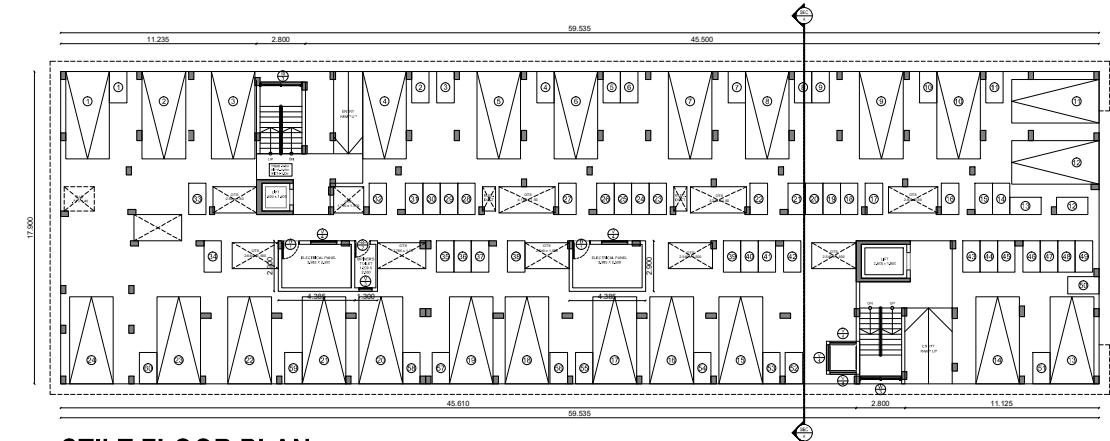

STILT FLOOR PLAN

TOTAL = 11 x 5 = 55 UNITS TOTAL = 4059.95 Sq.m

JOB TITLE

PROPOSED RESIDENTIAL BUILDINGS (STILT + 5)
CONSTRUCTION AT SURVEY NOS :
221/13A,221/13B,221/14A2 &
221/14A1A1 IN PERUMALURI VILLAGE,
VADAKAMPADI PANCHAYAT,
THIRUKAZHUKUNDRAM TALUK,
KANCHEEPURAM DISTRICT.

1. FOUNDATION IN P.C.C 1:5:10 OVER SAND FILLING.
2. SUPER STRUCTURE IN BLOCK WORK.
3. FOUNDATION WITH R.C.C COLUMNS M25 MIX
4. FLOORING IN CEMENT CONCRETE 1:4:8 MIX IN UTILITY AREA
5. INTERNAL PLASTERING OF 12mm THK. C.M 1:3 AND EXTERNAL PLASTERING OF 18mm THK. C.M 1:6
6. RCC ROOF SLAB OF M25 WITH REQUIRED DEPTH.
7. ROOF LINTEL OF M25 WITH REQUIRED DEPTH & WEATHERING COURSE PROVIDED OVER ROOF SLAB
9. JOINERY - UPVC/ALUMINIUM GLAZED WINDOWS, VENTILATORS AND DOORS

NOTE: ALL DIMENSIONS ARE IN METERS

DRAWING TITLE :

BLOCK - 1
STILT FLOOR PLAN
FIRST FLOOR PLAN
TYPICAL (2nd, 3rd, 4th & 5th) FLOOR PLAN

SCALE : 1:100

SHEET : NO: 02/07

ORIENTATION



NO	DESCRIPTION	SIZE
V1	MAIN DOOR	1.10 X 2.10
V2	MS DOOR	1.10 X 2.10
V3	DOOR	1.00 X 2.10
V4	DOOR	1.00 X 2.10
V5	FRANCE DOOR	2.00 X 2.10
V6	FRANCE DOOR	2.00 X 2.10
AREA STATEMENT OF DWELLING UNITS		
TYPICAL UNITS - STILT + 5		
UNIT NO	PLINTH AREA PER UNIT IN Sq.m	TOTAL PLINTH AREA STILT + 5
1	83.90	419.50
2	82.03	410.15
3	81.31	406.55
4	81.31	406.55
5	82.17	410.85
6	60.33	301.65
7	59.75	298.75
8	59.16	295.80
9	59.75	298.75
10	59.75	298.75
11	102.53	512.65
TOTAL =		4059.95 Sq.m

Area Statement:

Pump Room & UG SUMP : 94.79 Sq.M
Stilt Floor : 25.43 Sq.M
First Floor : 966.41 Sq.M
Typical Floor : 3865.64 Sq.M
(2nd, 3rd, 4th & 5th) (966.41x4)
Total : 4952.27 Sq.M

Dwelling Units:

First Floor : 11
Typical floor(2nd,3rd,4th&5th) : 44
Total : 55

OWNER'S SIGNATURE


For MR. INDEENDU REDDY
[Signature]

LICENSED SURVEYOR


[Signature]
V. VISAKARAN
[Stamp]

STRUCTURAL ENGINEER


[Signature]
P. ARUNDESI
[Stamp]

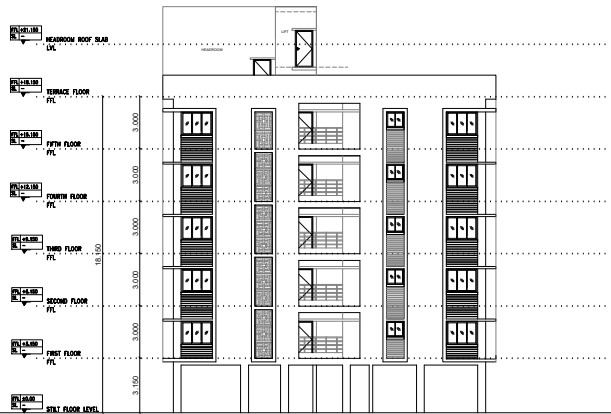

NORTH SIDE ELEVATION

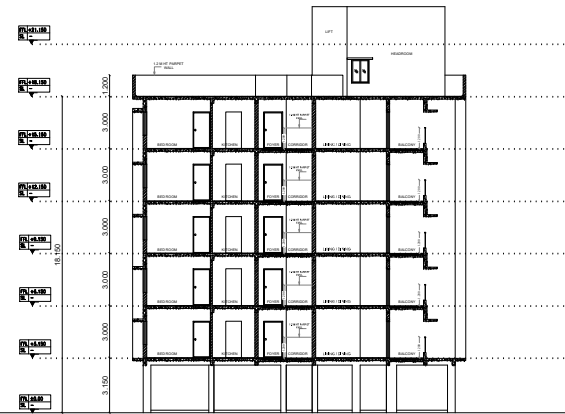

SECTION - AA

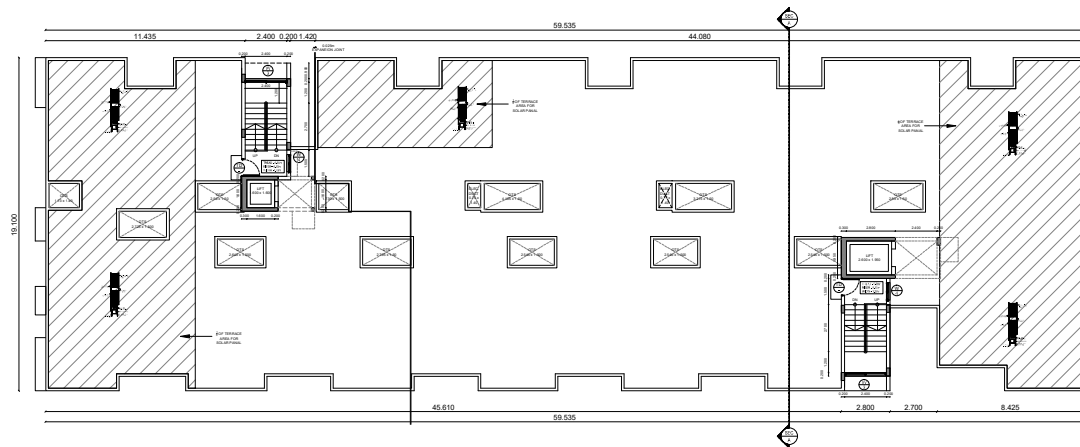

TERRACE FLOOR PLAN

JOB TITLE

**PROPOSED RESIDENTIAL BUILDINGS
(STILT + 5)
CONSTRUCTION AT SURVEY NOS :
221/13A,221/13B,221/14A2 &
221/14A1A1 IN PERUMALERI VILLAGE,
VADAKAMPADI PANCHAYAT,
THIRUKAZHUKUNDRAM TALUK,
KANCHEEPURAM DISTRICT.**

- ITEM SPECIFICATION FOR PROPOSED WORK**
1. FOUNDATION IN P.C.C 1:5:10 OVER SAND FILLING.
 2. SUPER STRUCTURE IN BLOCK WORK.
 3. FOUNDATION WITH R.C.C COLUMNS M25 MIX
 4. FLOORING IN CEMENT CONCRETE 1:4:8 MIX IN UTILITY AREA
 5. INTERNAL PLASTERING OF 12mm THK. C.M. 1:3 AND EXTERNAL PLASTERING OF 18mm THK. C.M. 1:6
 6. RCC ROOF SLAB OF M25 WITH REQUIRED DEPTH.
 7. RCC LINTEL OF M25 WITH REQUIRED DEPTH & WEATHERING COURSE PROVIDED OVER ROOF SLAB
 8. JOINERY - UPVC/ALUMINIUM GLAZED WINDOWS, VENTILATORS AND DOORS

NOTE: ALL DIMENSIONS ARE IN METERS

DRAWING TITLE :
BLOCK - 1
TERRACE FLOOR PLAN
SECTION & ELEVATION

SCALE : 1:100

SHEET : NO: 03/07



NO	DESCRIPTION	SIZE
W1	MAIN DOOR	1.10 X 2.10
W2	MS DOOR	1.10 X 2.10
W3	DOOR	1.10 X 2.10
W4	DOOR	1.10 X 2.10
Area Statement:

- Pump Room & UG SUMP : 94.79 Sq.M
- Stilt Floor : 25.43 Sq.M
- First Floor : 966.41 Sq.M
- Typical Floor : 3865.64 Sq.M
- (2nd, 3rd, 4th & 5th) (966.41x4)
- Total : 4952.27 Sq.M

Dwelling Units:

- First Floor : 11
- Typical floor(2nd,3rd,4th&5th) - (11x4) : 44
- Total : 55

OWNER'S SIGNATURE


For ALL IN EXCELLED REALTY

LICENSED SURVEYOR


V. VISALAKSHI

STRUCTURAL ENGINEER


For ALL IN EXCELLED REALTY

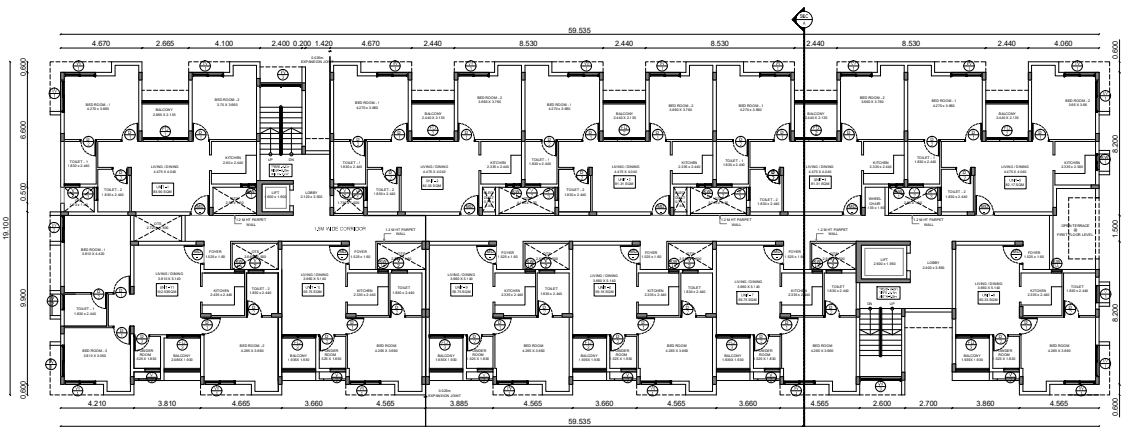

TYPICAL FLOOR PLAN (2nd, 3rd, 4th & 5th FLOOR PLAN)

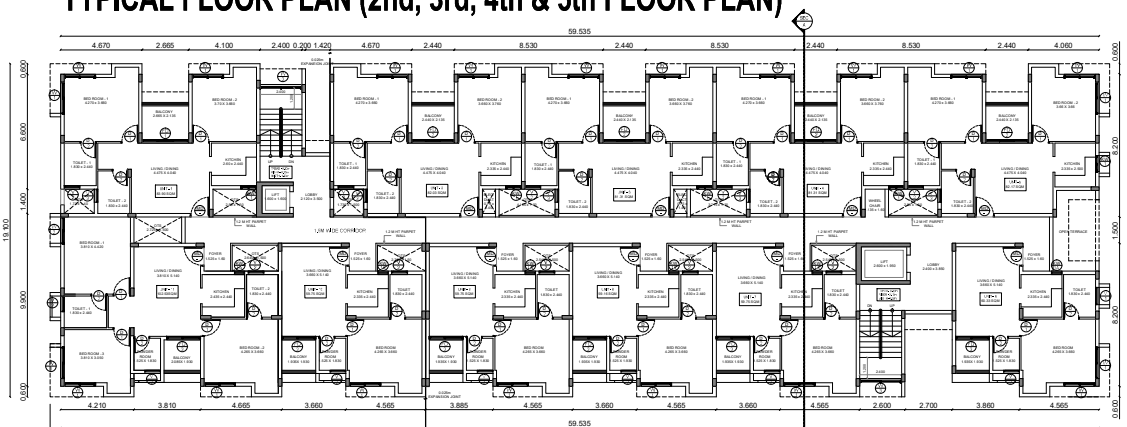

FIRST FLOOR PLAN

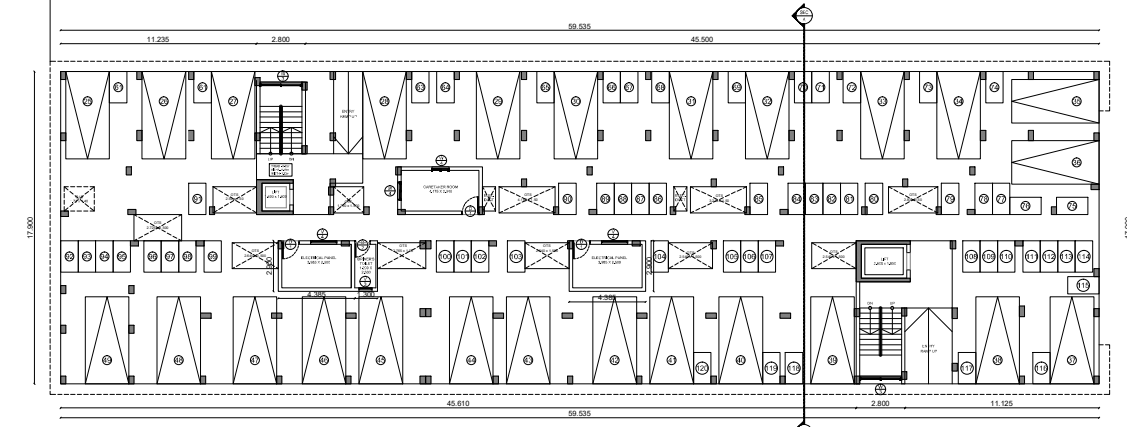

STILT FLOOR PLAN

AREA STATEMENT OF DWELLING UNITS		
TYPICAL UNITS - STILT + 5		
UNIT NO	PLINTH AREA PER UNIT IN Sq.m	TOTAL PLINTH AREA STILT + 5
1	83.90	419.50
2	82.03	410.15
3	81.31	406.55
4	81.31	406.55
5	82.17	410.85
6	60.33	301.65
7	59.75	298.75
8	59.16	295.80
9	59.75	298.75
10	59.75	298.75
11	102.53	512.65
TOTAL = 11 x 5 = 55 UNITS		TOTAL = 4059.95 Sq.m

JOB TITLE
PROPOSED RESIDENTIAL BUILDINGS (STILT + 5)
CONSTRUCTION AT SURVEY NOS :
221/13A,221/13B,221/14A2 & 221/14A1A1 IN PERUMALERI VILLAGE, VADAKADAMPADI PANCHAYAT, THIRUKAZHUKUNDRAM TALUK, KANCHEEPURAM DISTRICT.

SCOPE OF WORK FOR ARCHITECT
1. FOUNDATION IN P.C.C 1:5:10 OVER SAND FILLING.
2. SUPER STRUCTURE IN BLOCK WORK.
3. FOUNDATION WITH R.C.C COLUMNS M25 MIX
4. FLOORING IN CEMENT CONCRETE 1:4:8 MIX IN UTILITY AREA
5. INTERNAL PLASTERING OF 12mm THK. C.M. 1:3 AND EXTERNAL PLASTERING OF 18mm THK. C.M. 1:6
6. RCC ROOF SLAB OF M25 WITH REQUIRED DEPTH.
7. ROOF LINTEL OF M25 WITH REQUIRED DEPTH & WEATHERING COURSE PROVIDED OVER ROOF SLAB
8. JOINERY - UPVC/ALUMINIUM GLAZED WINDOWS, VENTILATORS AND DOORS

NOTE : ALL DIMENSIONS ARE IN METERS

DRAWING TITLE :
BLOCK-2
STILT FLOOR PLAN
FIRST FLOOR PLAN
TYPICAL (2nd, 3rd, 4th & 5th) FLOOR PLAN

SCALE : 1:100
ORIENTATION

SHEET : NO: 04/07

NO	DESCRIPTION	SIZE
1	MAIN DOOR	1.10 X 2.10
2	MS DOOR	1.10 X 2.10
3	DOOR	1.10 X 2.10
4	DOOR	1.10 X 2.10
5	FRONT DOOR	2.10 X 2.10
6	FRONT DOOR	2.10 X 2.10
Area Statement:
Stilt Floor - 25.43 Sq M
First Floor - 966.41 Sq M
Typical Floor - 3865.64 Sq M
(2nd, 3rd, 4th & 5th) (966.41 x 4)
Total - 4857.48 Sq.M

Dwelling Units:
First Floor = 11
Typical floor(2nd,3rd,4th&5th) = 44
Total = 55


OWNER'S SIGNATURE

LICENSED SURVEYOR


STRUCTURAL ENGINEER

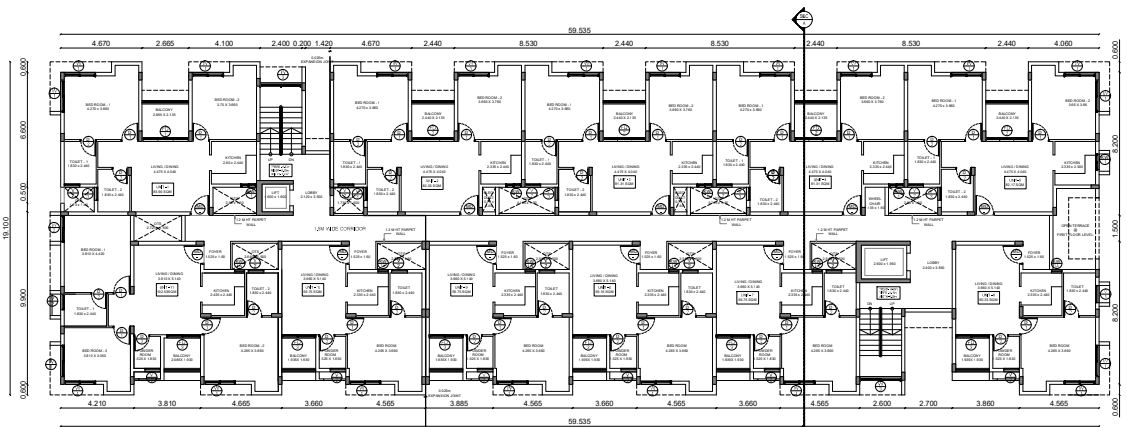

TYPICAL FLOOR PLAN (2nd, 3rd, 4th & 5th FLOOR PLAN)

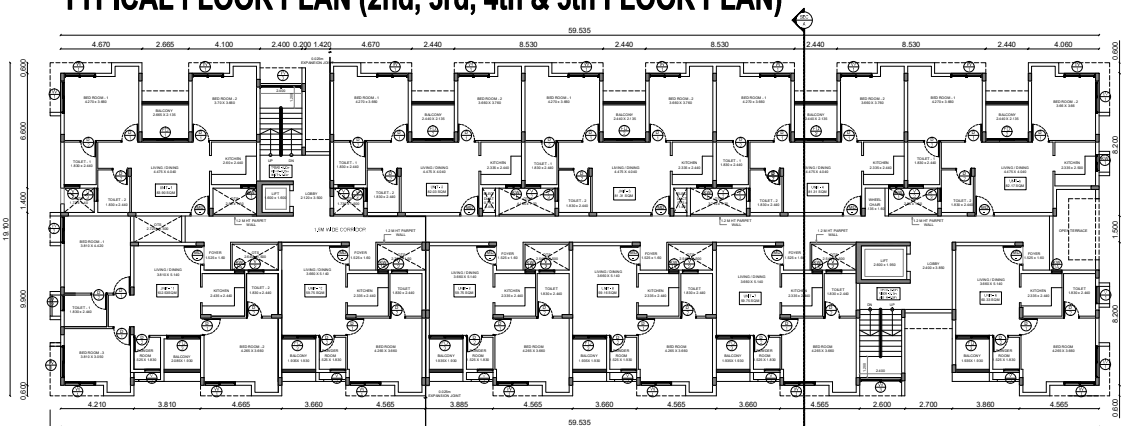

FIRST FLOOR PLAN

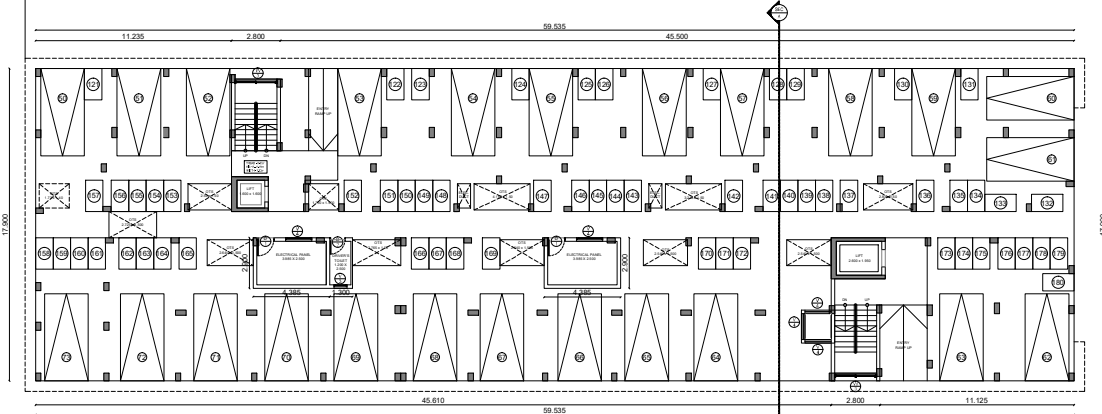

STILT FLOOR PLAN

AREA STATEMENT OF DWELLING UNITS		
TYPICAL UNITS - STILT + 5		
UNIT NO	PLINTH AREA PER UNIT IN Sq.m	TOTAL PLINTH AREA STILT + 5
1	83.90	419.50
2	82.03	410.15
3	81.31	406.55
4	81.31	406.55
5	82.17	410.85
6	60.33	301.65
7	59.75	298.75
8	59.16	295.80
9	59.75	298.75
10	59.75	298.75
11	102.53	512.65
TOTAL = 11 x 5 = 55 UNITS		TOTAL = 4059.95 Sq.m

JOB TITLE
PROPOSED RESIDENTIAL BUILDINGS (STILT + 5)
CONSTRUCTION AT SURVEY NOS :
221/13A,221/13B,221/14A2 & 221/14A1A1 IN PERUMALERI VILLAGE, VADAKAMPADI PANCHAYAT, THIRUKAZHUKUNDRAM TALUK, KANCHEEPURAM DISTRICT.

- NOTE: SPECIFICATION FOR PROPOSED WORK**
1. FOUNDATION IN P.C.C 1:5:10 OVER SAND FILLING.
 2. SUPER STRUCTURE IN BLOCK WORK.
 3. FOUNDATION WITH R.C.C COLUMNS M25 MIX
 4. FLOORING IN CEMENT CONCRETE 1:4:8 MIX IN UTILITY AREA
 5. INTERNAL PLASTERING OF 12mm THK. C.M. 1:3 AND EXTERNAL PLASTERING OF 18mm THK. C.M. 1:6
 6. RCC ROOF SLAB OF M25 WITH REQUIRED DEPTH.
 7. ROOF LINTEL OF M25 WITH REQUIRED DEPTH & WEATHERING COURSE PROVIDED OVER ROOF SLAB
 8. JOINERY - UPVC/ALUMINIUM GLAZED WINDOWS, VENTILATORS AND DOORS

NOTE: ALL DIMENSIONS ARE IN METERS

DRAWING TITLE :
BLOCK - 3
STILT FLOOR PLAN
FIRST FLOOR PLAN
TYPICAL (2nd, 3rd, 4th & 5th) FLOOR PLAN

SCALE : 1:100
SHEET : NO: 06/07
ORIENTATION

NO	DESCRIPTION	SIZE
1	MAIN DOOR	1.10 X 2.10
2	MS DOOR	1.10 X 2.10
3	DOOR	1.10 X 2.10
4	DOOR	1.10 X 2.10
5	TERMINAL DOOR	2.10 X 2.10
6	TERMINAL DOOR	2.10 X 2.10
Area Statement:

Pump Room & STP • 128.89 Sq.M
 Stilt Floor • 25.43 Sq.M
 First Floor • 966.41 Sq.M
 Typical Floor • 3865.64 Sq.M
 (2nd, 3rd, 4th & 5th) (966.41x4)
 Total • 4986.37 Sq.M

Dwelling Units:

First Floor • 11
 Typical floor(2nd,3rd,4th&5th) • (11x4) • 44
 Total • 55

OWNER'S SIGNATURE


For MR. INDEENDU REDDY

LICENSED SURVEYOR

V. VISAKHA

STRUCTURAL ENGINEER

P. JAYAKUMAR

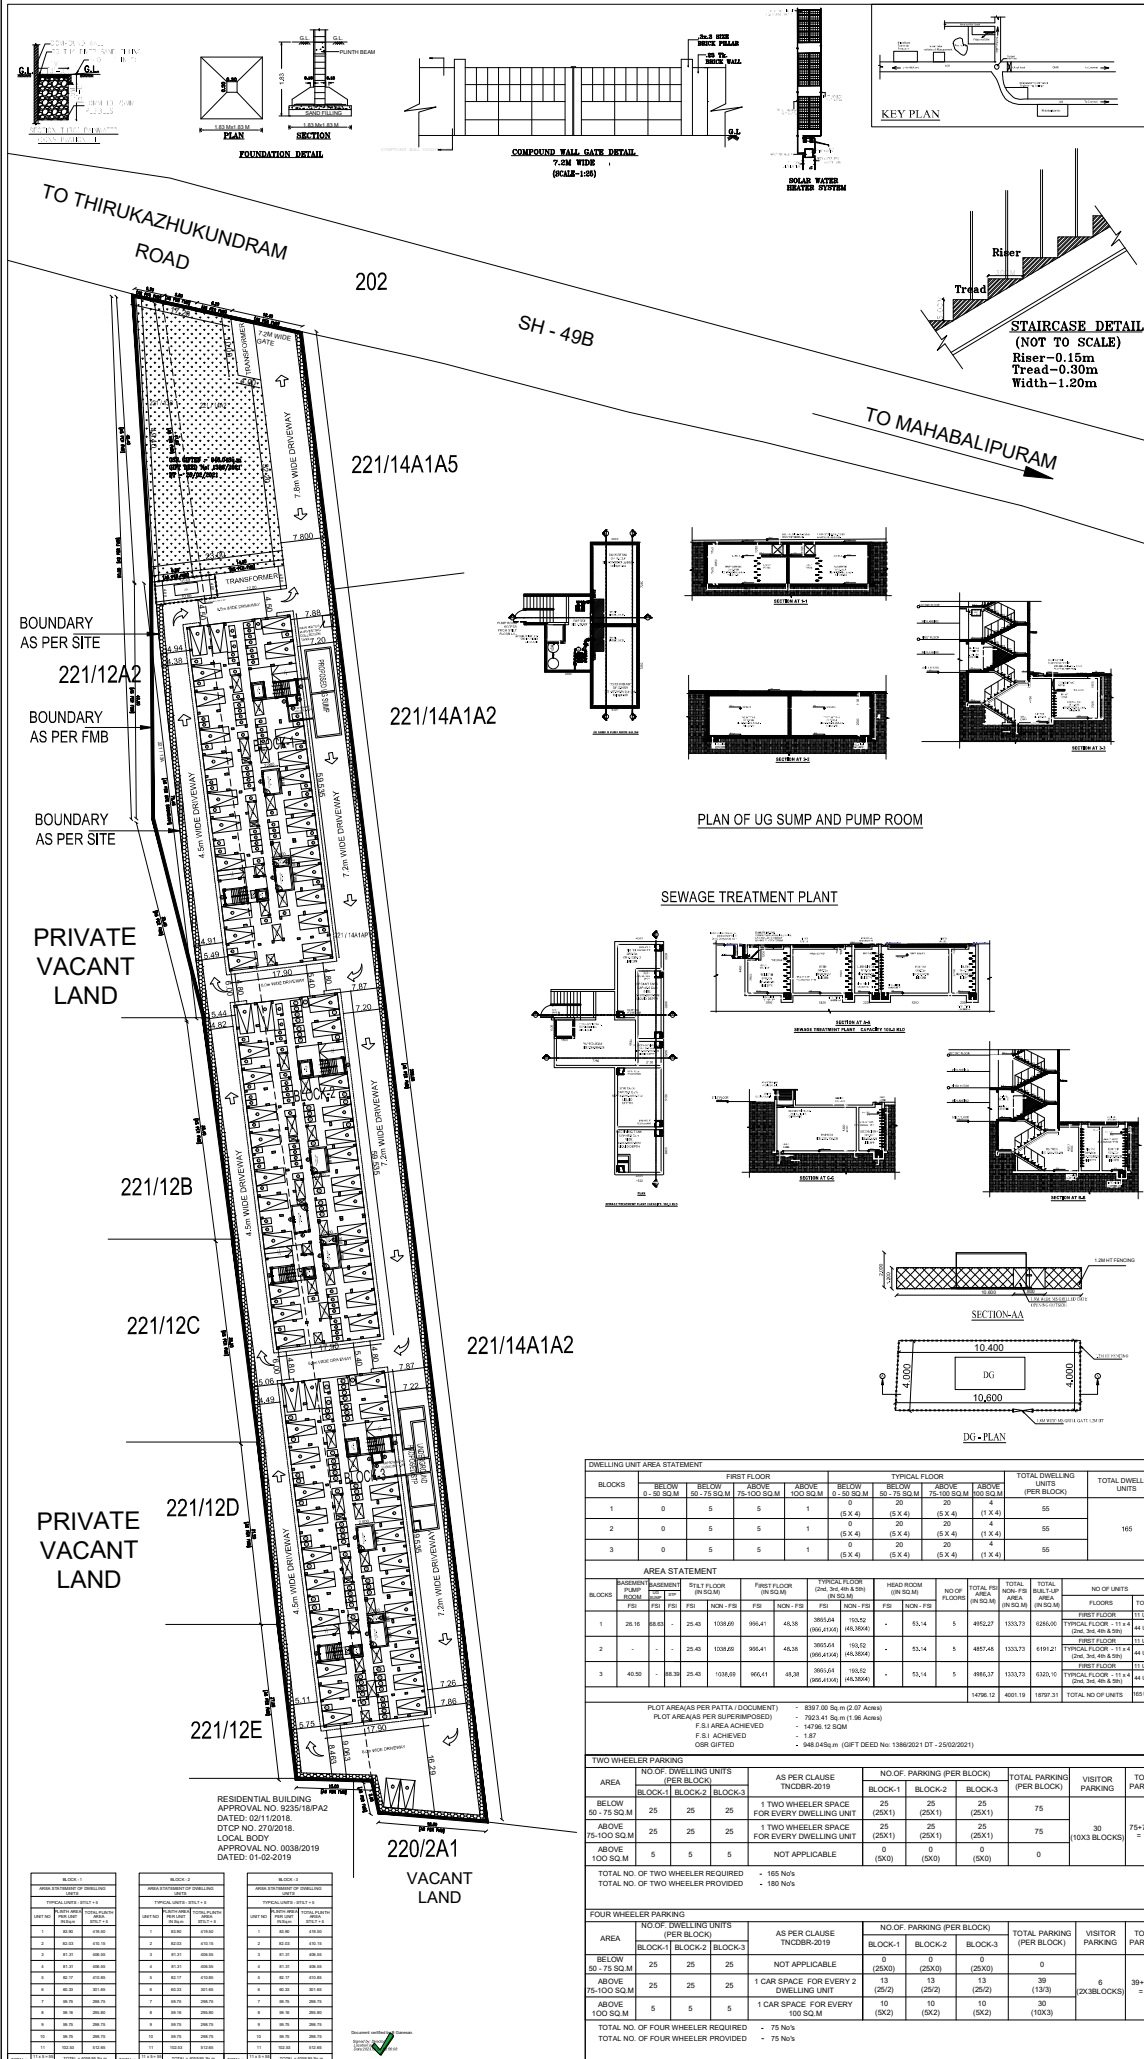

JOB TITLE

**PROPOSED RESIDENTIAL BUILDINGS
(STILT + 5)**

**CONSTRUCTION AT SURVEY NOS :
221/13A, 221/13B, 221/14A2 &
221/14A1A1 IN PERUMALERI VILLAGE,
VADAKAMPADI PANCHAYAT,
THIRUKAZHUKUNDRAM TALUK,
KANNIYEPURAM DISTRICT.**

OSR GIFTED - 948.04Sq.m
GIFT DEED NO: 1386/2021 DT - 25/02/2021

INTERNAL STRUCTURE FOR PROPOSED WORK

1. FOUNDATION IN P.C.C 1:5:10 OVER SAND FILLING.
2. SUPER STRUCTURE IN BLOCK WORK.
3. FOUNDATION WITH R.C.C COLUMNS M25 MIX
4. FLOORING IN CEMENT CONCRETE 1:4:8 MIX IN UTILITY AREA
5. INTERNAL PLASTERING OF 12mm THK. C.M 1:3 AND EXTERNAL PLASTERING OF 18mm THK. C.M 1:6
6. RCC ROOF SLAB OF M25 WITH REQUIRED DEPTH.
7. RCC LINTEL OF M25 WITH REQUIRED DEPTH & WEATHERING COURSE PROVIDED OVER ROOF SLAB
8. JOINERY - UPVC/ALUMINIUM GLAZED WINDOWS, VENTILATORS AND DOORS.

SITE PLAN	
SCALE : 1:300	ORIENTATION 
SHEET : NO: 01/07	
DATE :	

REFERENCE : _____

PROPOSAL : _____

SITE BOUNDARY : _____

ROAD : _____

NOTE: ALL DIMENSIONS ARE IN METERS

OWNER'S SIGNATURE

For AIRLIN EXCELLO REACTY PTA LTD.

LICENSED SURVEYOR

V. VISALAKSHI
Registered Architect - CA / 2004 / 34604
OTCP Reg.No. CH/AR/KA / Q-1 / 2010 / 66 / 011
No. 1126, 736-Street, K.R.Nagar, Chennai - 600 076

Signature Not Verified

Signed by: Assistant Director
STRUCTURAL ENGINEERING
Date: 2023.10.16 17:24:22

