 
 
 


PLAN SHOWING THE PROPOSED
CONSTRUCTION OF CONVENTION
CENTRE
BASEMENT FLOOR ,
GROUND FLOOR +5 FLOORS
@ KANATHUR REDDY KUPPAM
VILLAGE,
EAST COAST ROAD,
THIRUPORUR TALUK,
SURVEY NUMBER 23/3B1B,22/1A1

COLOUR INDEX

PROPOSED	
BOUNDARY	
ROAD	

SPECIFICATIONS

- (1) FOUNDATION : 0.15M SAND FILLING, 0.15M P.C.C. 1:4:8 MIX, BRICK WORK USING IN CEMENT MORTAR 1:4 AND PLINTH SLEEPER BEAM SIZE 0.15X0.23 USING R.C.C. 1:2:4.
- (2) DAMP PROOF COURSE : D.P.C. SHALL BE OF 2 CM THK. CEMENT CONCRETE 1:2 MIXED WITH 1 KG. OF IMPERMO PER BAG OF CEMENT.
- (3) SUPER STRUCTURE :BRICK WORK IN CEMENT MORTAR 1:8 USING WELL BURNT BRICKS GROUND MOLDED.
- (4) LINTEL & ROOF SLAB : USING R.C.C.1:2:4 MIX AND GARAGE ROOF SHALL BE OF A.C. SHEET.
- (5) WEATHERING COURSE : BRICK JELLY IN LIME MORTAR WITH PRESSED TILES ON TOP.
- (6) JOINERY : MAIN DOOR- FRAME SHALL BE OF TEAK WOOD & SHUTTERS OF FLUSH SHUTTER WITH ONE SIDE TEAK FINISH. OTHER DOORS AND WINDOWS SHALL BE OF COUNTRY WOOD SHUTTERS OF FLUSH SHUTTER.

SCHEDULE OF JOINERY


Type	Description	Size in M
D1	Door	2.00x2.40
D2	Toilet Door	0.90x2.40
D3	Door	1.00x2.40
D4	Toilet Door	0.75x2.40
D5	Door	1.50x2.40
D6	Door	1.50x2.40
D7	Door	1.20x2.40
D8	Door	2.00x2.40
D9	Door	0.60x2.40
D10	Door	0.80x2.40
FD1	Fire Door	2.00x2.40
FD2	Fire Door	2.00x2.40
RS1	Rolling Shutter	2.00x2.40
SD1/SW	Sliding Door cum window	4.40x2.40
SD2/SW	Sliding Door cum window	4.40x2.40
W1	Window	1.75x2.00
W2	Window	1.50x2.00
W3	Window	1.85x2.00
W4	Window	2.00x2.00
W5	Window	4.40x2.40
W6	Window	0.95x2.00
W7	Window	2.60x2.00
V1	Ventilator	3.00x0.60
V2	Ventilator	0.60x0.60
W/R	Wardrobe	
W8	Window	3.90 x 3.90

AREA STATEMENT REF. SHEET NO. 1/16

OWNER'S SIGNATURE



STRUCTURAL CONSULTANT'S SIGNATURE
S. NAGESH, B.E. CIVIL, M.A.S., F.I.E.
STRUCTURAL ENGINEER GRADE I (SE)
DTCP REG NO. SE/GR-3/19/05/004
New No. 15, 3rd Cross Street,
Karpagam Gardens, Adyar, Chennai - 600 020.
Email : nagesh.somadev@gmail.com
Mobile : 98492-31666

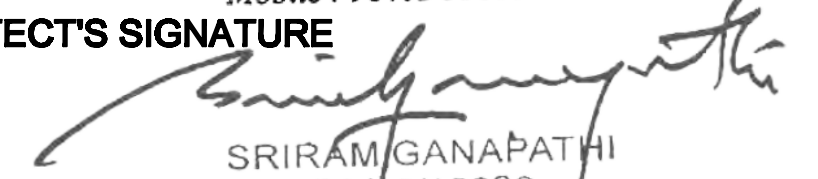ARCHITECT'S SIGNATURE

SRIRAM GANAPATHI
CA/012993
RA/GR/17/04/154
11/53D, Sripuram Colony, 1st Street,
St. Thomas Mount Cantonment,
Chennai-600 016.


TITLE:

FRONT / EAST SIDE ELEVATION

Scale: 1:100

Architects:

KSM Architecture
11/53D, Sripuram Colony 1st street,
Saint Thomas Mount, (Opp. Bank of
Baroda)
Chennai - 600 016, Tamil Nadu, India
Tel: +91 44 22333587
Email: ksm@ksmindia.com

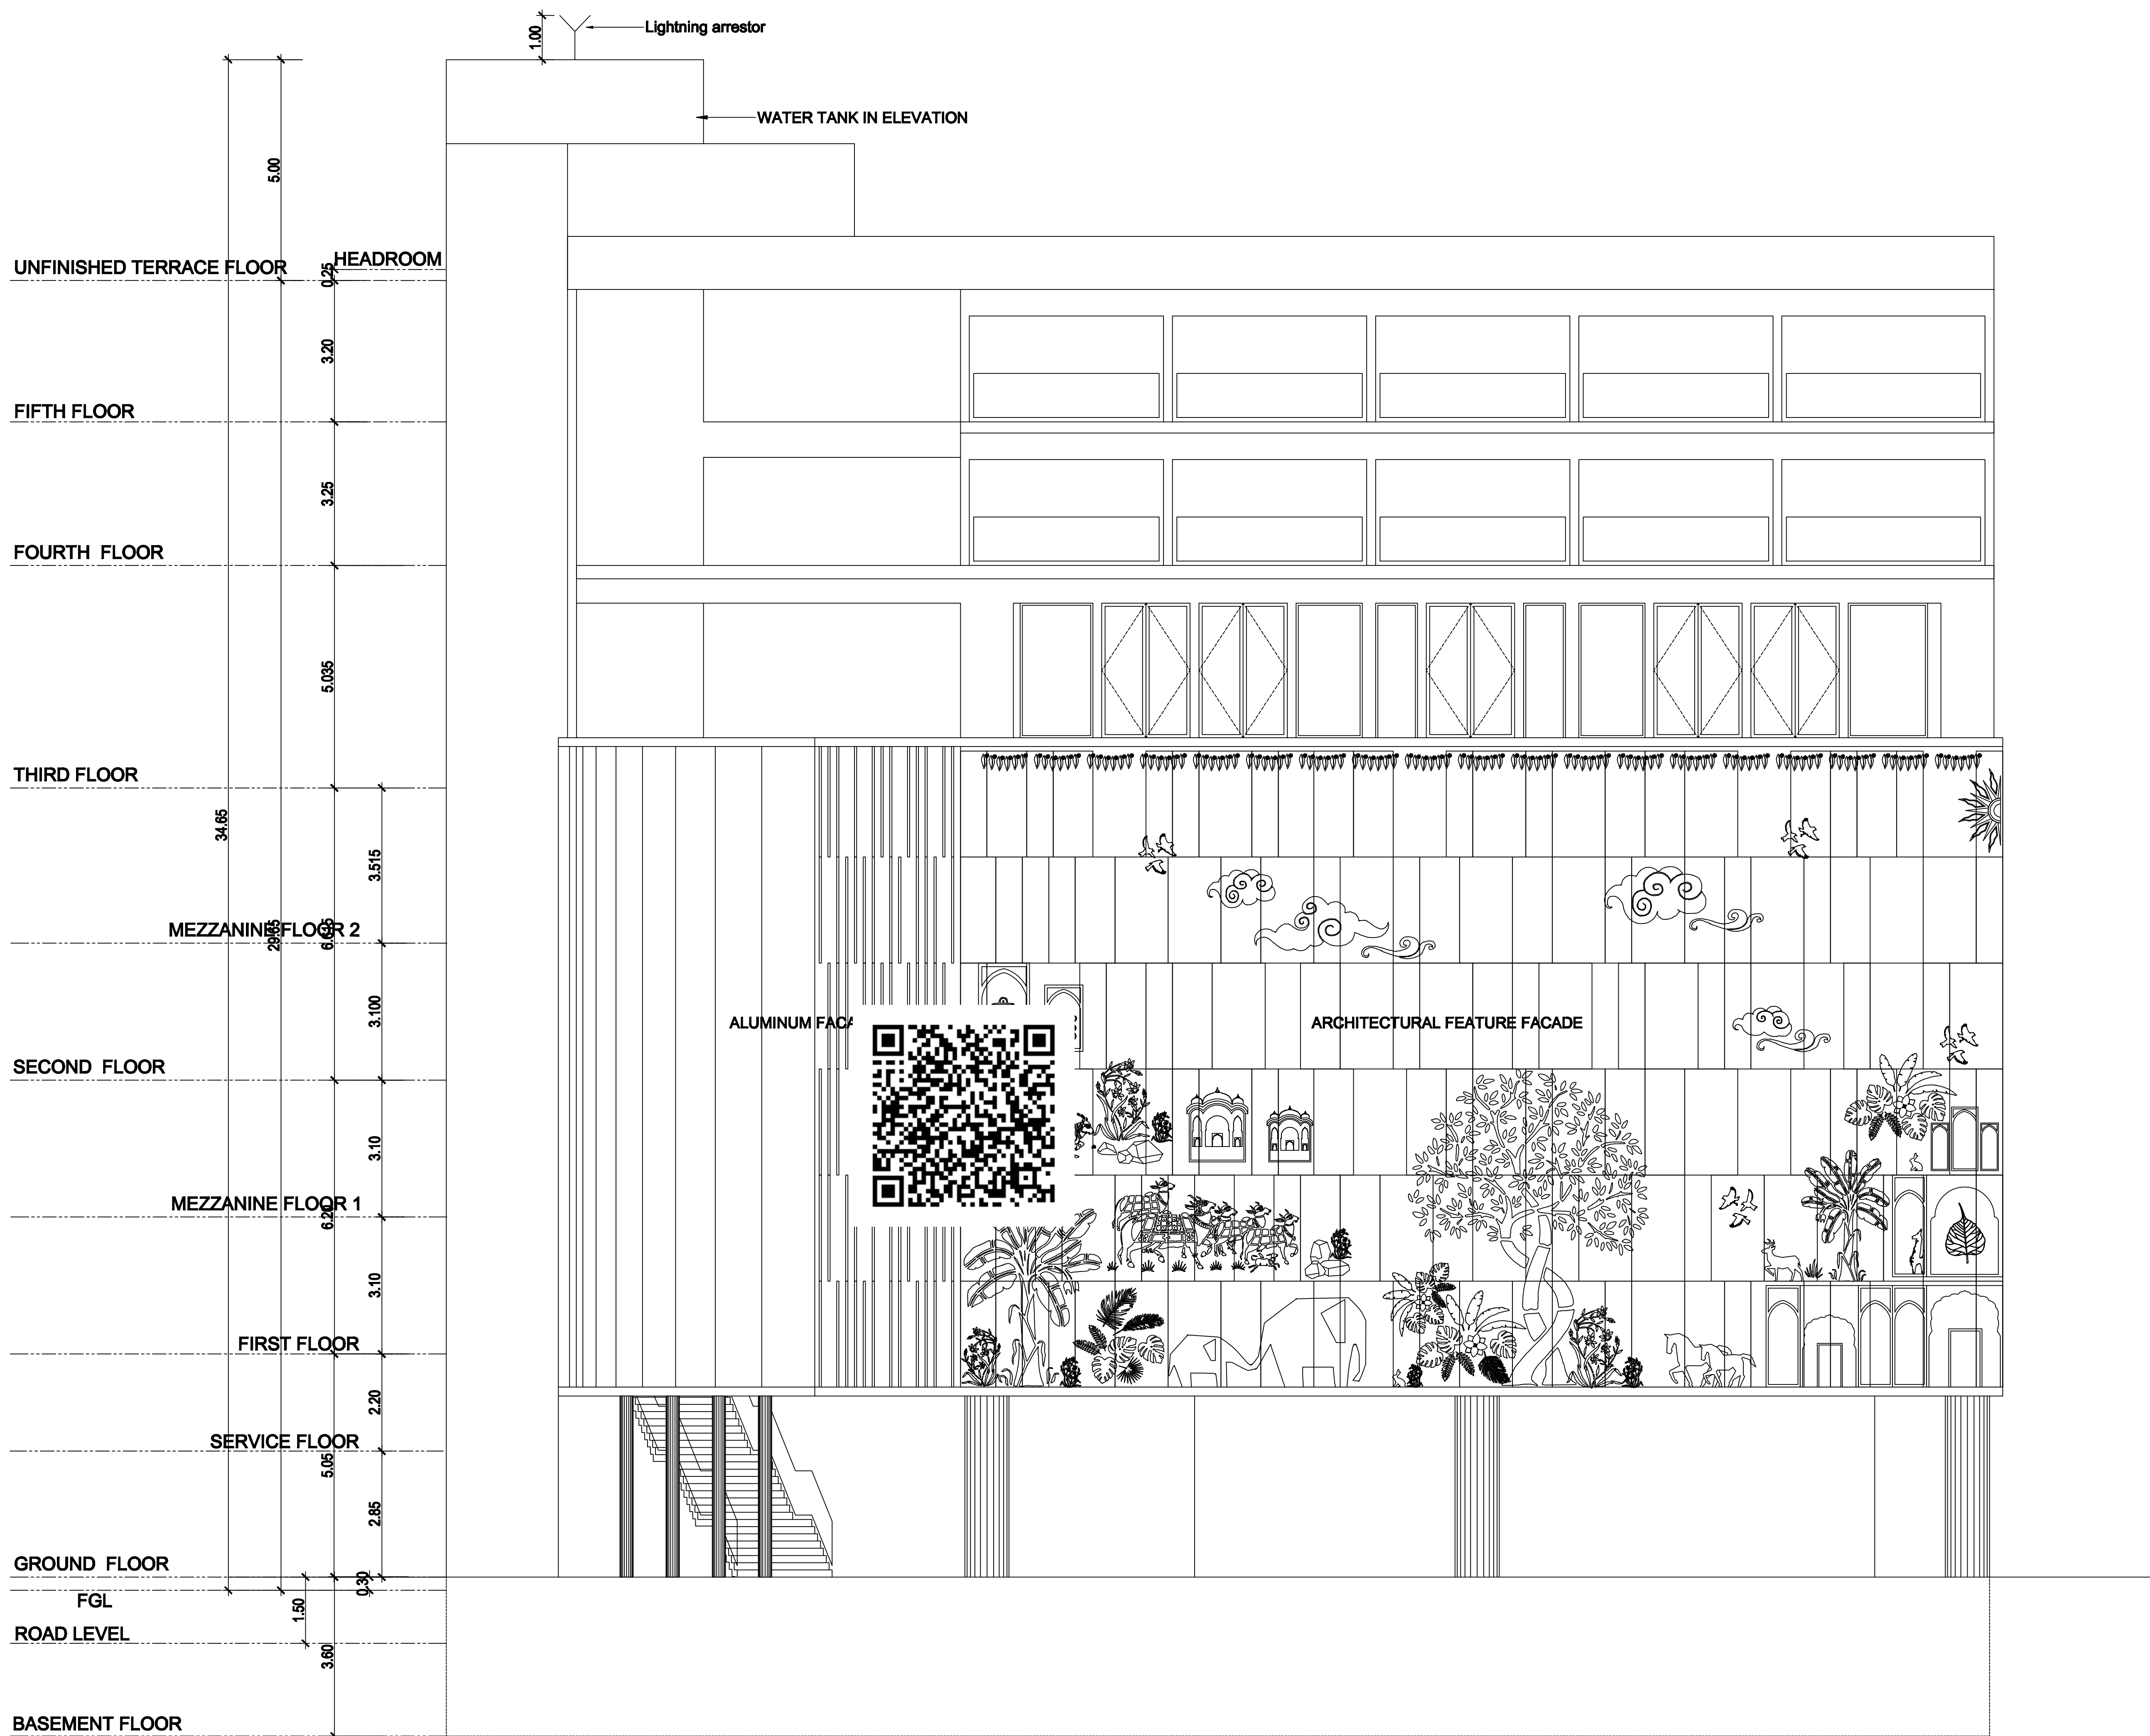

FRONT / EAST SIDE ELEVATION

PLAN SHOWING THE PROPOSED
CONSTRUCTION OF CONVENTION
CENTRE
BASEMENT FLOOR ,
GROUND FLOOR +5 FLOORS
@ KANATHUR REDDY KUPPAM
VILLAGE,
EAST COAST ROAD,
THIRUPURUR TALUK,
SURVEY NUMBER 23/3B1B,22/1A1

COLOUR INDEX

PROPOSED	
BOUNDARY	
ROAD	

SPECIFICATIONS

- (1) FOUNDATION : 0.15M SAND FILLING, 0.15M P.C.C. 1:4:8 MIX, BRICK WORK USING IN CEMENT MORTAR 1:4 AND PLINTH SLEEPER BEAM SIZE 0.15X0.23 USING R.C.C. 1:2:4.
- (2) DAMP PROOF COURSE : D.P.C. SHALL BE OF 2 CM THK. CEMENT CONCRETE 1:2 MIXED WITH 1 KG. OF IMPERMO PER BAG OF CEMENT.
- (3) SUPER STRUCTURE :BRICK WORK IN CEMENT MORTAR 1:8 USING WELL BURNT BRICKS GROUND MOLDED.
- (4) LINTEL & ROOF SLAB : USING R.C.C.1:2:4 MIX AND GARAGE ROOF SHALL BE OF A.C. SHEET.
- (5) WEATHERING COURSE : BRICK JELLY IN LIME MORTAR WITH PRESSED TILES ON TOP.
- (6) JOINERY : MAIN DOOR- FRAME SHALL BE OF TEAK WOOD & SHUTTERS OF FLUSH SHUTTER WITH ONE SIDE TEAK FINISH. OTHER DOORS AND WINDOWS SHALL BE OF COUNTRY WOOD SHUTTERS OF FLUSH SHUTTER.

SCHEDULE OF JOINERY

Type	Description	Size in M
D1	Door	2.00x2.40
D2	Toilet Door	0.90x2.40
D3	Door	1.00x2.40
D4	Toilet Door	0.75x2.40
D5	Door	1.50x2.40
D6	Door	1.50x2.40
D7	Door	1.20x2.40
D8	Door	2.00x2.40
D9	Door	0.60x2.40
D10	Door	0.80x2.40
FD1	Fire Door	2.00x2.40
FD2	Fire Door	2.00x2.40
RS1	Rolling Shutter	2.00x2.40
SD1/SW	Sliding Door cum window	4.40x2.40
SD2/SW	Sliding Door cum window	4.40x2.40
W1	Window	1.75x2.00
W2	Window	1.50x2.00
W3	Window	1.85x2.00
W4	Window	2.00x2.00
W5	Window	4.40x2.40
W6	Window	0.95x2.00
W7	Window	2.60x2.00
V1	Ventilator	3.00x0.60
V2	Ventilator	0.60x0.60
WR	Wardrobe	
W8	Window	3.90 x 3.90

AREA STATEMENT REF. SHEET NO. 1/16

OWNER'S SIGNATURE

Prakash B. Chandra

STRUCTURAL CONSULTANT'S SIGNATURE

S. NAGESH, B.E. (CIVIL), M.A.Sc., F.I.E.
STRUCTURAL ENGINEER GRADE 1 (03)
DTC REG NO. SE/GR-1/19/05/004
New No. 15, 3rd Cross Street,
Karpagam Gardens, Adyar, Chennai - 600 020.
Email : nagesh.somadev@gmail.com
Mobile - 98492-31666

ARCHITECT'S SIGNATURE

Sriram Ganapathi
SRIRAM GANAPATHI
CA/1012993
RAJGR/11/19/04/154
11/53D, Sripuram Colony, 1st Street,
St. Thomas Mount Cantonment,
Chennai-600 016.


TITLE:

SECTION - CC

Scale: 1:100

Architects:

KSM Architecture
11/53D, Sripuram Colony 1st street,
Saint Thomas Mount, (Opp. Bank of
Baroda)
Chennai - 600 016, Tamil Nadu, India
Tel: +91 44 22333587
Email: ksm@ksmindia.com

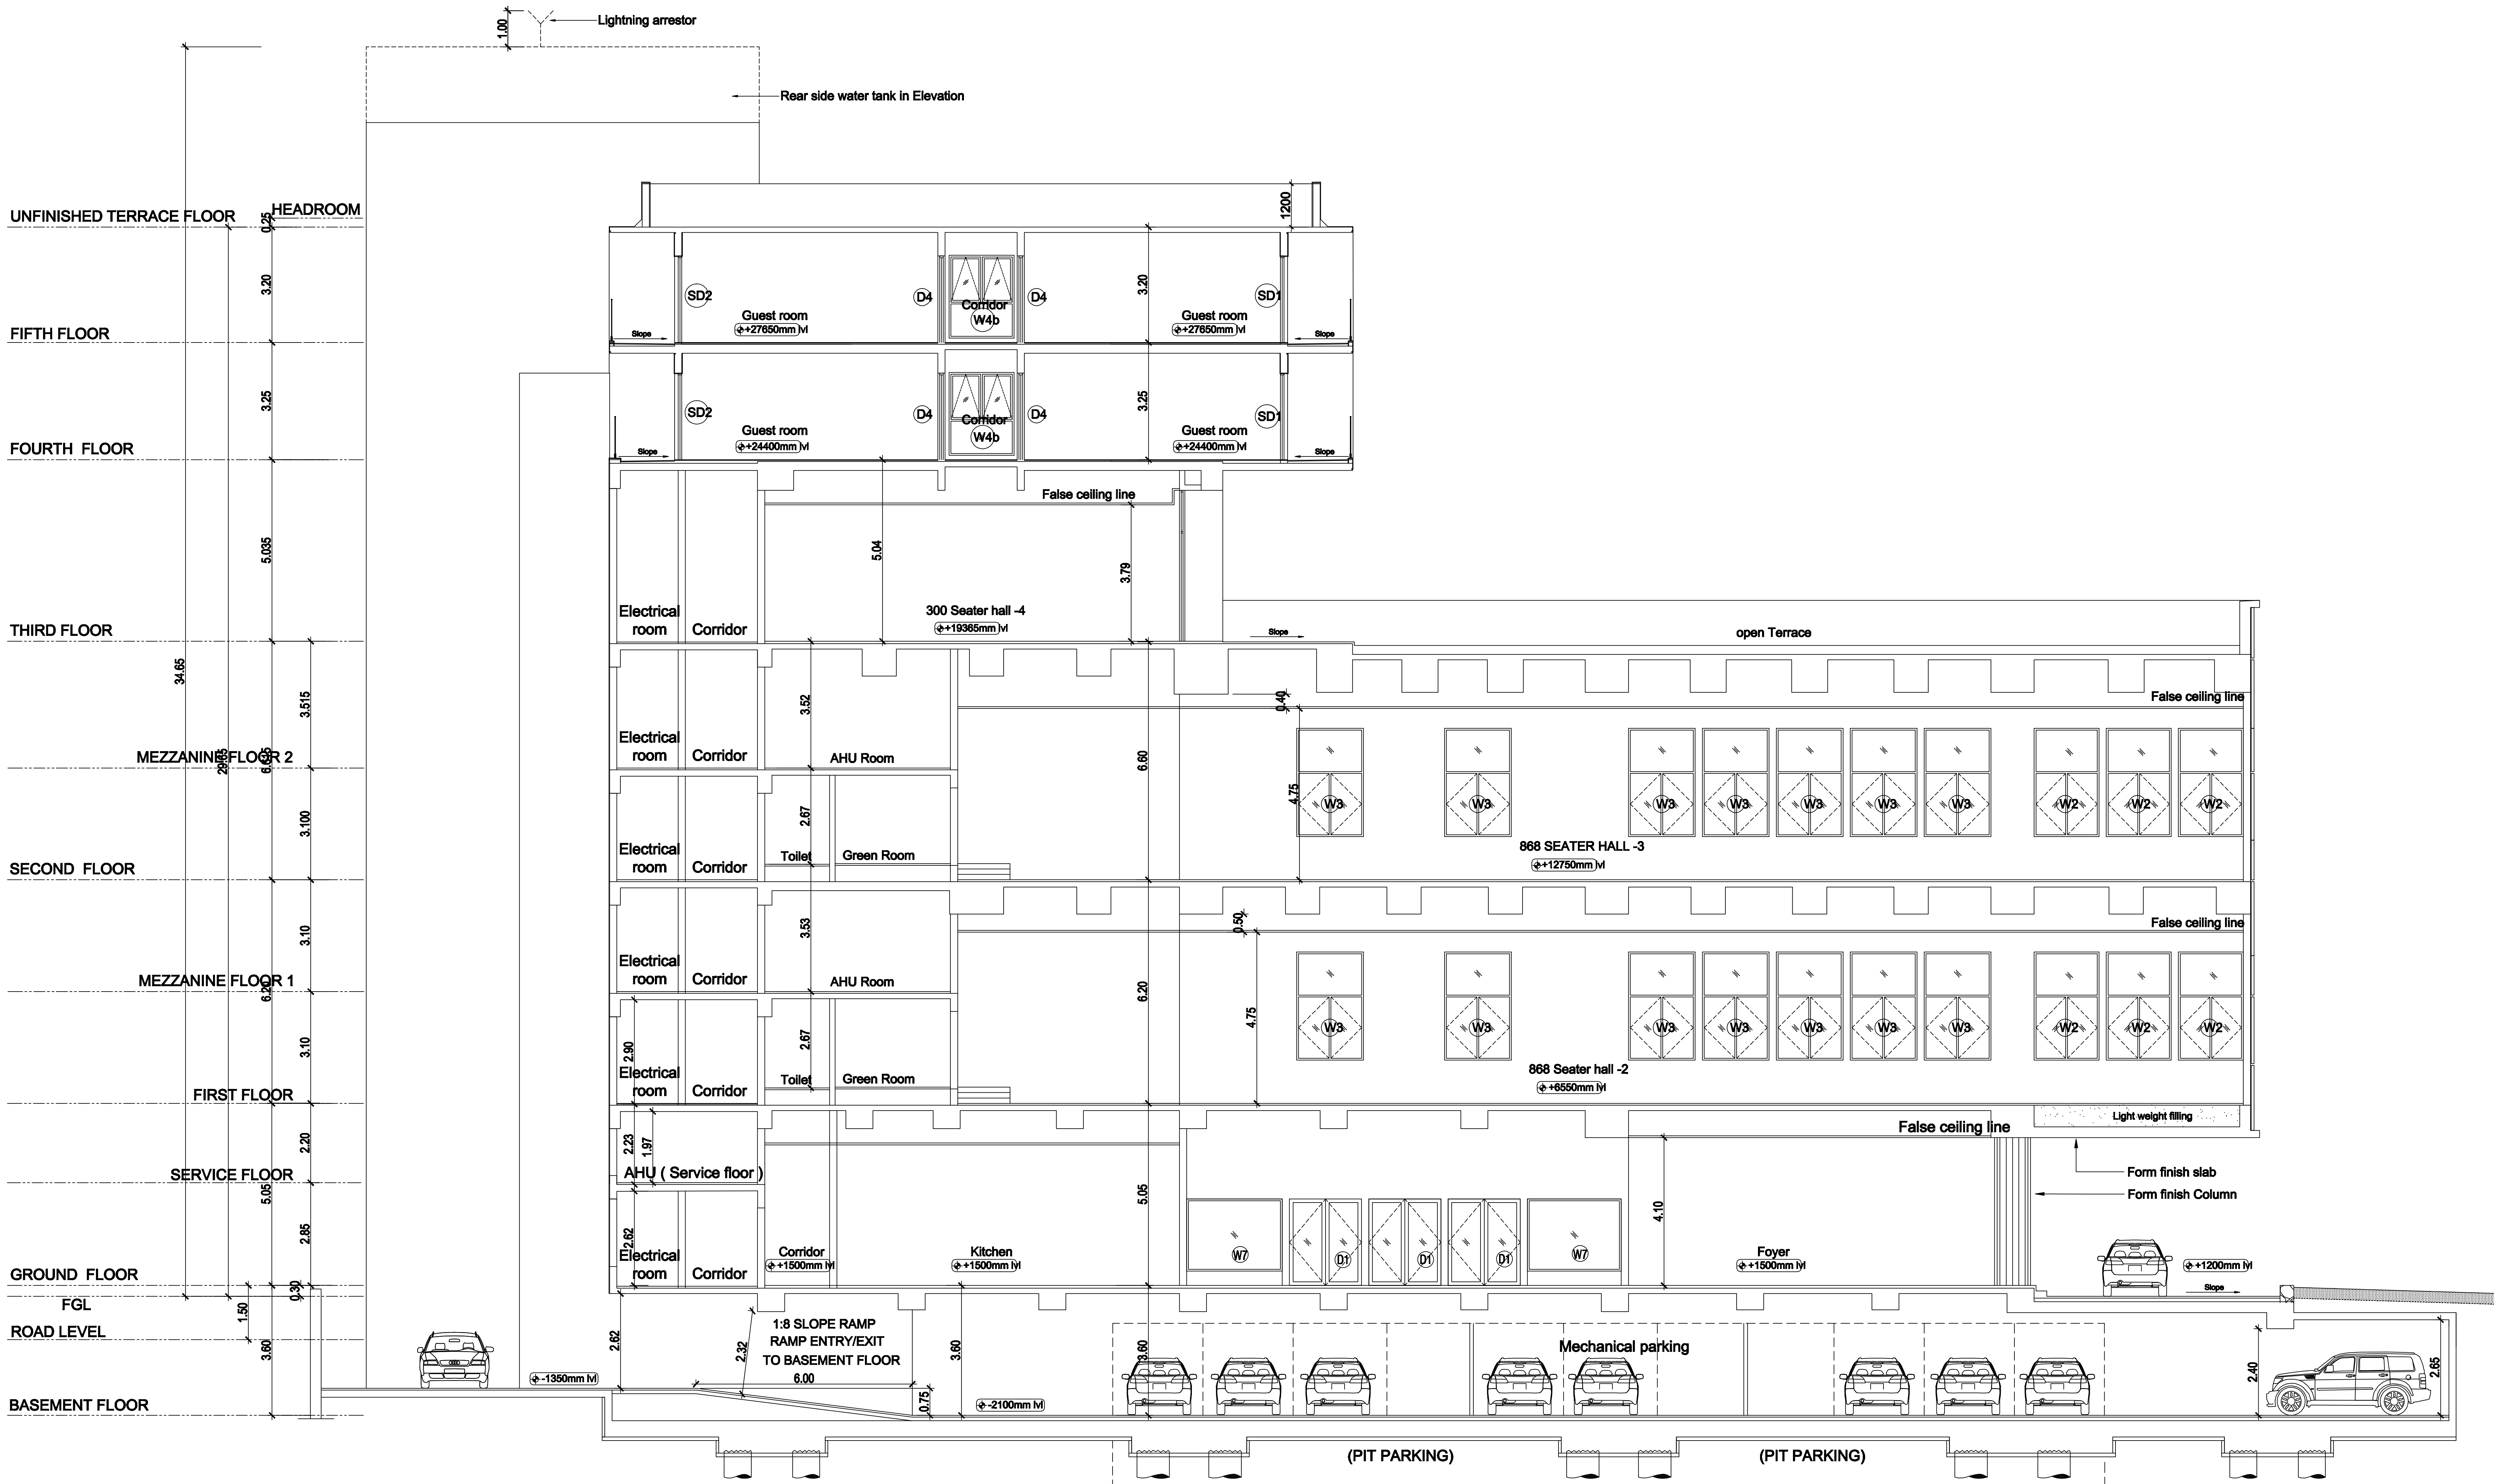

SECTION - CC

PLAN SHOWING THE PROPOSED
CONSTRUCTION OF CONVENTION
CENTRE
BASEMENT FLOOR ,
GROUND FLOOR +5 FLOORS
@ KANATHUR REDDY KUPPAM
VILLAGE,
EAST COAST ROAD,
THIRUPORUR TALUK,
SURVEY NUMBER 23/3B1B,22/1A1

COLOUR INDEX

PROPOSED	
BOUNDARY	
ROAD	

SPECIFICATIONS

- (1) FOUNDATION : 0.15M SAND FILLING, 0.15M P.C.C. 1:4:8 MIX, BRICK WORK USING IN CEMENT MORTAR 1:4 AND PLINTH SLEEPER BEAM SIZE 0.15X0.23 USING R.C.C. 1:2:4.
- (2) DAMP PROOF COURSE : D.P.C. SHALL BE OF 2 CM THK. CEMENT CONCRETE 1:2 MIXED WITH 1 KG. OF IMPERMO PER BAG OF CEMENT.
- (3) SUPER STRUCTURE :BRICK WORK IN CEMENT MORTAR 1:8 USING WELL BURNT BRICKS GROUND MOLDED.
- (4) LINTEL & ROOF SLAB : USING R.C.C.1:2:4 MIX AND GARAGE ROOF SHALL BE OF A.C. SHEET.
- (5) WEATHERING COURSE : BRICK JELLY IN LIME MORTAR WITH PRESSED TILES ON TOP.
- (6) JOINERY : MAIN DOOR- FRAME SHALL BE OF TEAK WOOD & SHUTTERS OF FLUSH SHUTTER WITH ONE SIDE TEAK FINISH. OTHER DOORS AND WINDOWS SHALL BE OF COUNTRY WOOD SHUTTERS OF FLUSH SHUTTER.

SCHEDULE OF JOINERY

Type	Description	Size in M
D1	Door	2.00x2.40
D2	Toilet Door	0.90x2.40
D3	Door	1.00x2.40
D4	Toilet Door	0.75x2.40
D5	Door	1.50x2.40
D6	Door	1.50x2.40
D7	Door	1.20x2.40
D8	Door	2.00x2.40
D9	Door	0.60x2.40
D10	Door	0.80x2.40
FD1	Fire Door	2.00x2.40
FD2	Fire Door	2.00x2.40
RS1	Rolling Shutter	2.00x2.40
SD1/SW	Sliding Door cum window	4.40x2.40
SD2/SW	Sliding Door cum window	4.40x2.40
W1	Window	1.75x2.00
W2	Window	1.50x2.00
W3	Window	1.85x2.00
W4	Window	2.00x2.00
W5	Window	4.40x2.40
W6	Window	0.95x2.00
W7	Window	2.60x2.00
V1	Ventilator	3.00x0.60
V2	Ventilator	0.60x0.60
W/R	Wardrobe	
W8	Window	3.90 x 3.90

AREA STATEMENT REF. SHEET NO. 1/16

OWNER'S SIGNATURE


STRUCTURAL CONSULTANT'S SIGNATURE
S. NAGESH, B.E. (CIVIL), M.A.Sc. FLE
STRUCTURAL ENGINEER GRADE I (SE)
DTCP REG NO. SE/GR-I/19/05/004
New No. 15, 3rd Cross Street,
Karpagam Gardens, Adyar, Chennai - 600 020.
Email : nagesh.somadev@gmail.com
Mobile : 98402 31666.

ARCHITECT'S SIGNATURE
SRIRAM GANAPATHI
CAI/6012993
RA/G/I/19/04/154
11/53D, Sripuram Colony, 1st Street,
St. Thomas Mount Cantonment,
Chennai-600 016.

TITLE:
SECTION - BB

Scale: 1:100

Architects:
KSM Architecture
11/53D, Sripuram Colony 1st street,
Saint Thomas Mount, (Opp. Bank of
Baroda)
Chennai - 600 016, Tamil Nadu, India
Tel: +91 44 22333587
Email: ksm@ksmindia.com

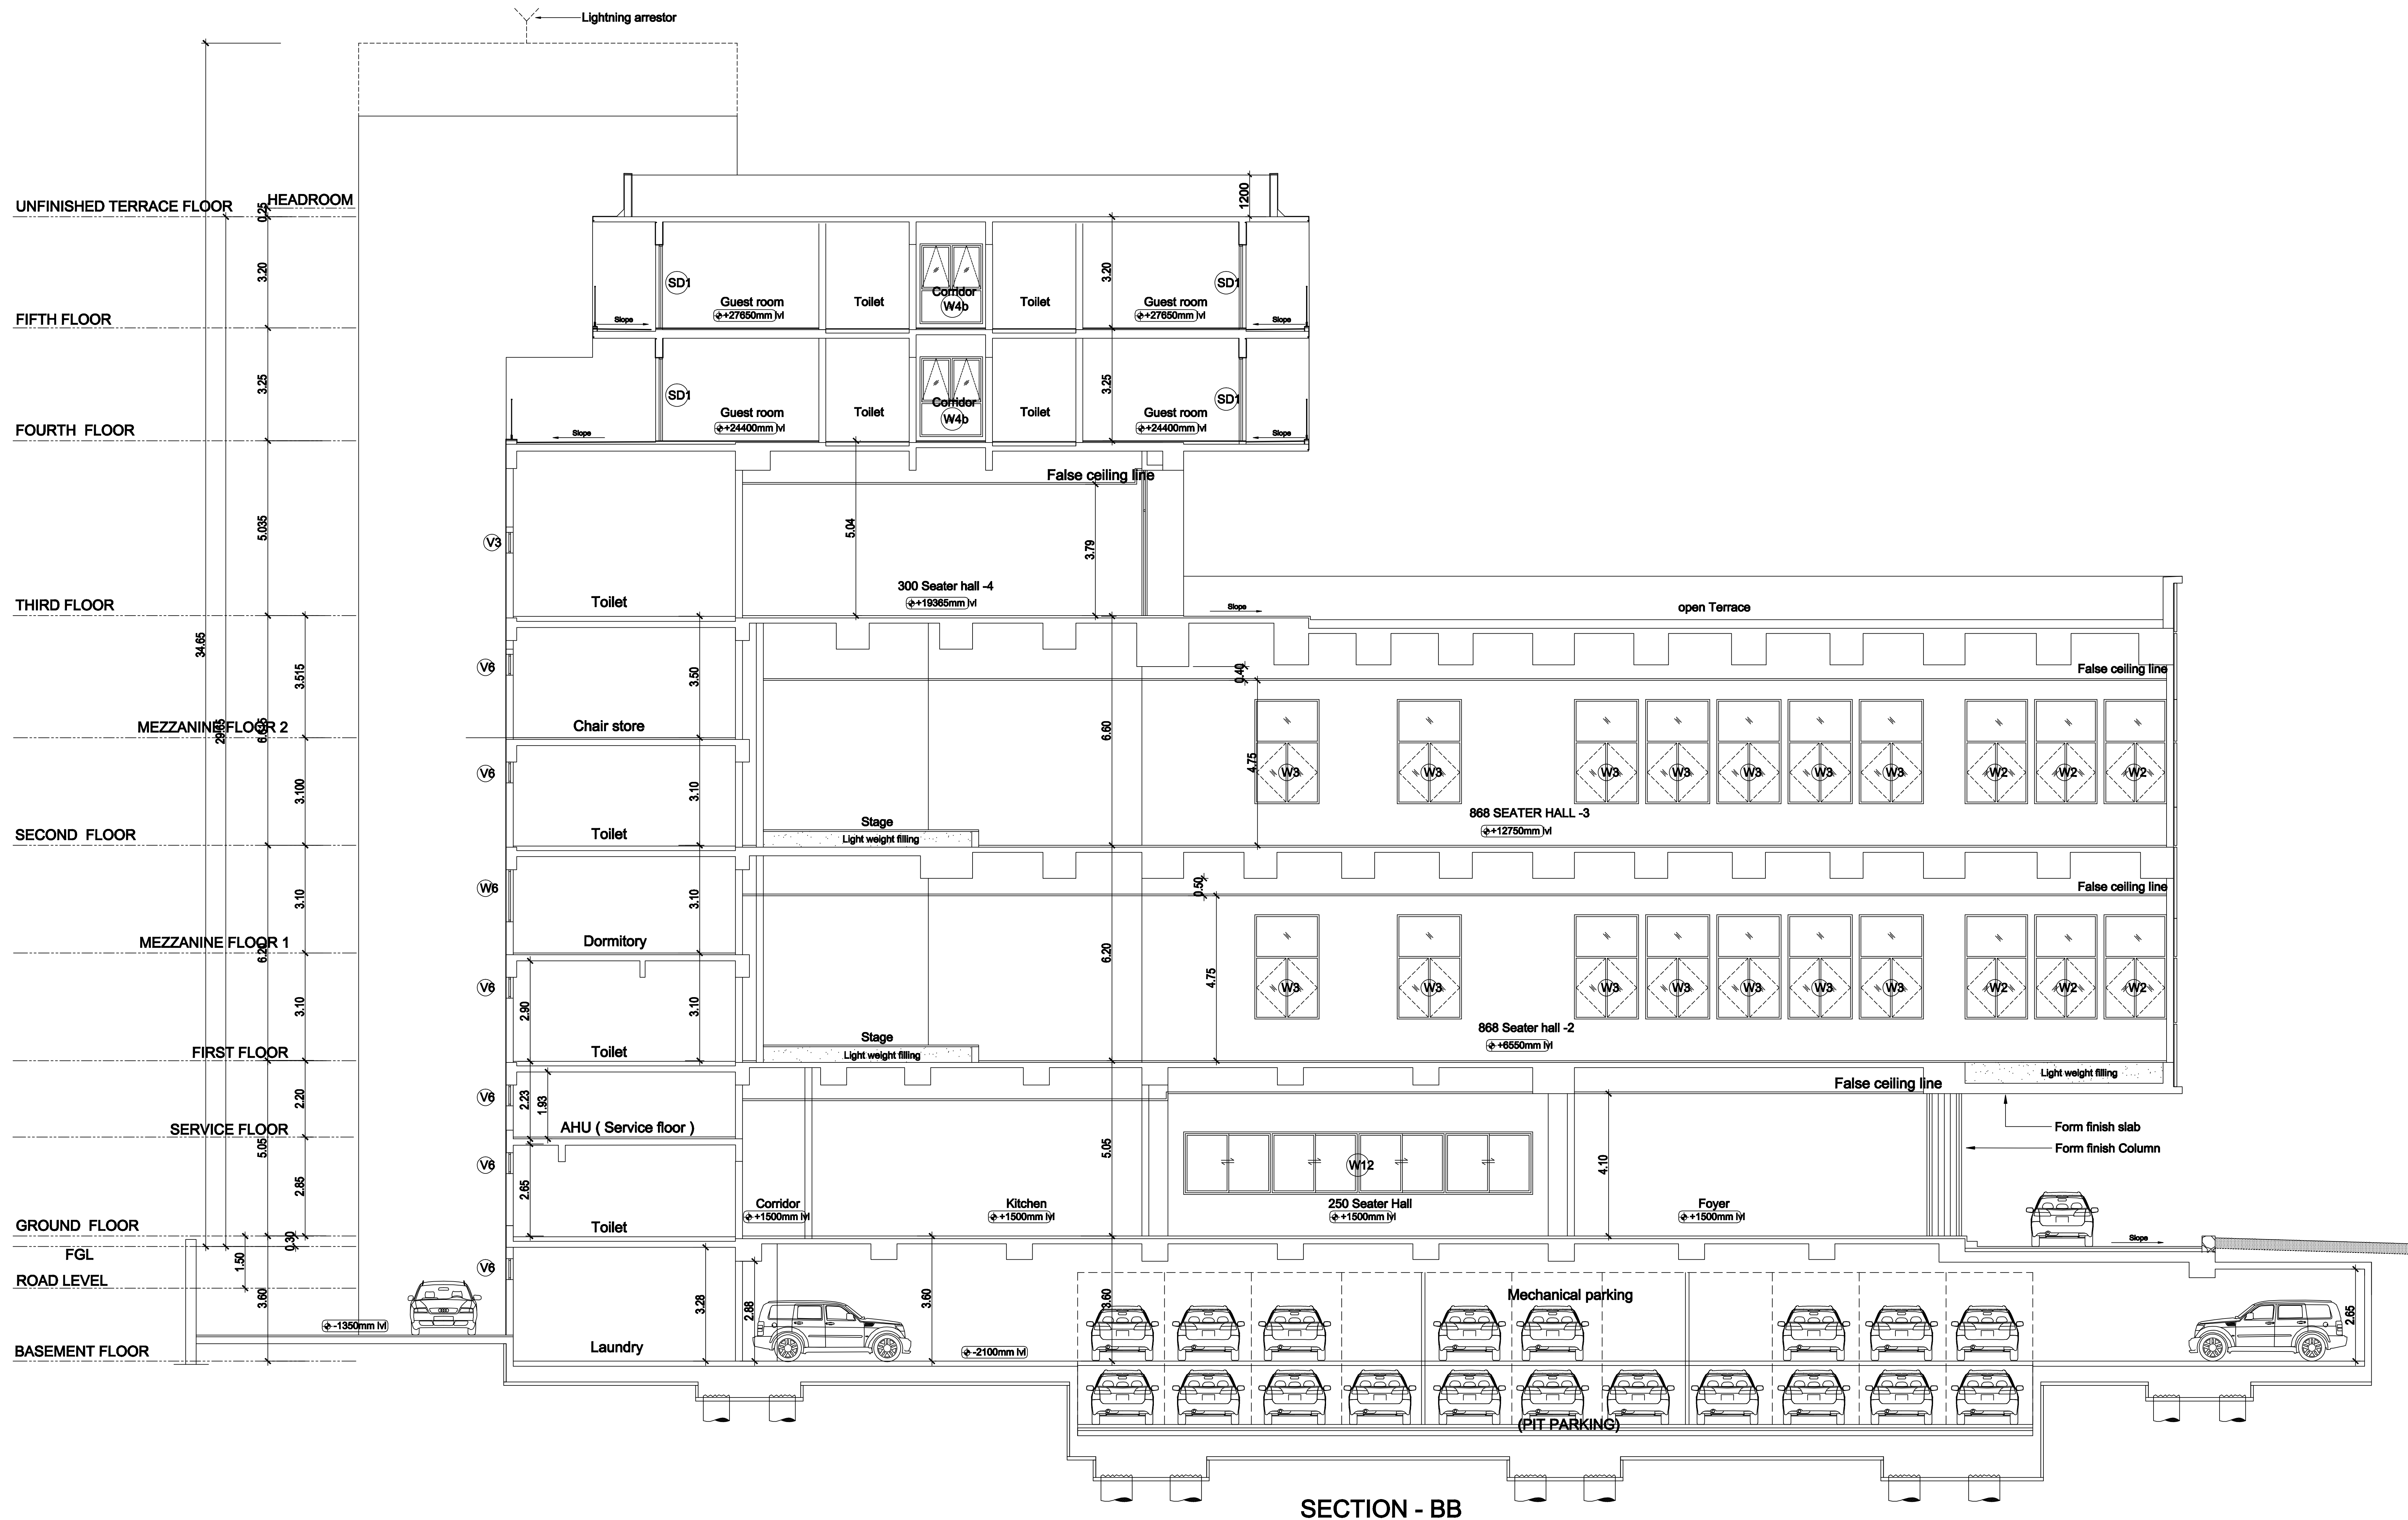

SECTION - BB

PROPOSED	
BOUNDARY	
ROAD	

- (1) FOUNDATION : 0.15M SAND FILLING, 0.15M P.C.C. 1:4:8 MIX, BRICK WORK USING IN CEMENT MORTAR 1:4 AND PLINTH SLEEPER BEAM SIZE 0.10X0.23 USING R.C.C. 1:2:4.
- (2) DAMP PROOF COURSE : D.P.C. SHALL BE OF 2 CM THK. CEMENT CONCRETE 1:2 MIXED WITH 1 KG. OF IMPERMO PER BAG OF CEMENT.
- (3) SUPER STRUCTURE : BRICK WORK IN CEMENT MORTAR 1:6 USING WELL BURNT BRICKS GROUND MOLDED.
- (4) LINTEL & ROOF SLAB : USING R.C.C. 1:2:4 MIX AND GARAGE ROOF SHALL BE OF A.C. SHEET.
- (5) WEATHERING COURSE : BRICK JELLY IN LIME MORTAR WITH PRESSED TILES ON TOP.
- (6) JOINERY : MAIN DOOR- FRAME SHALL BE OF TEAK WOOD & SHUTTERS OF FLUSH SHUTTER WITH ONE SIDE TEAK FINISH. WINDOW DOORS AND WINDOWS SHALL BE OF COUNTRY WOOD SHUTTERS OF FLUSH SHUTTER.

Type	Description	Size in M
D1	Door	2.00x2.40
D2	Toilet Door	0.90x2.40
D3	Door	1.00x2.40
D4	Toilet Door	0.75x2.40
D5	Door	1.50x2.40
D6	Door	1.50x2.40
D7	Door	1.20x2.40
D8	Door	2.00x2.40
D9	Door	0.60x2.40
D10	Door	0.80x2.40
FD1	Fire Door	2.00x2.40
FD2	Fire Door	2.00x2.40
RS1	Rolling Shutter	2.00x2.40
S1/SW	Sliding Door cum window	4.40x2.40
S2/SW	Sliding Door cum window	4.40x2.40
W1	Window	1.75x2.00
W2	Window	1.50x2.00
W3	Window	1.85x2.00
W4	Window	2.00x2.00
W5	Window	4.40x2.40
W6	Window	0.95x2.00
W7	Window	2.60x2.00
V1	Ventilator	3.00x0.60
V2	Ventilator	0.60x0.60
W/R	Wardrobe	
W8	Window	3.90 x 3.90

OWNER'S SIGNATURE

Praveen B-chand

STRUCTURAL CONSULTANT'S SIGNATURE
S. Nagesh
S. NAGESH, B.E. (CIVIL), M.A.Sc., F.T.E.
STRUCTURAL ENGINEER GRADE I (SE)
DTPC REG.NO. SE/GR-1/19/05/004
New No. 15, 3rd Cross Street.
Karpagam Gardens, Adyar, Chennai - 600 020.
Email : nagesh.somadev@gmail.com
Mobile : 98402 31666

ARCHITECT'S SIGNATURE



SRIRAM GANAPATHI
CA/90/12993
RA/Gr.I/19/04/154
11/53D, Sripuram Colony, 1st Street,
St. Thomas Mount Cantonment,
Chennai-600 046

TITLE: SECTION - AA		Scale: 1:100
--------------------------------------	--	---------------------

Architects:
KSM Architecture
11/53D, Sripuram Colony 1st street,
Saint Thomas Mount, (Opp. Bank of
Baroda)
Chennai - 600 016, Tamil Nadu, India
Tel:+91 44 22333587
Email: ksm@ksmindia.com



PLAN SHOWING THE PROPOSED
CONSTRUCTION OF CONVENTION
CENTRE
BASEMENT FLOOR ,
GROUND FLOOR +5 FLOORS
@ KANATHUR REDDY KUPPAM
VILLAGE,
EAST COAST ROAD,
THIRUPORUR TALUK,
SURVEY NUMBER 23/3B1B,22/1A1

COLOUR INDEX

PROPOSED	
BOUNDARY	
ROAD	

SPECIFICATIONS

- (1) FOUNDATION : 0.15M SAND FILLING,
0.15M P.C.C. 1:4:8 MIX, BRICK WORK USING
IN CEMENT MORTAR 1:4 AND PLINTH SLEEPER
BEAM SIZE 0.15X0.23 USING R.C.C. 1:2:4.
- (2) DAMP PROOF COURSE : D.P.C. SHALL BE OF
2 CM THK. CEMENT CONCRETE 1:2 MIXED
WITH 1 KG. OF IMPERMO PER BAG OF CEMENT.
- (3) SUPER STRUCTURE :BRICK WORK IN CEMENT
MORTAR 1:8 USING WELL BURNT BRICKS
GROUND MOLDED.
- (4) LINTEL & ROOF SLAB : USING R.C.C.1:2:4 MIX
AND GARAGE ROOF SHALL BE OF A.C. SHEET.
- (5) WEATHERING COURSE : BRICK JELLY IN LIME
MORTAR WITH PRESSED TILES ON TOP.
- (6) JOINERY : MAIN DOOR- FRAME SHALL BE OF
TEAK WOOD & SHUTTERS OF FLUSH SHUTTER
WITH ONE SIDE TEAK FINISH. OTHER DOORS
AND WINDOWS SHALL BE OF COUNTRY WOOD
SHUTTERS OF FLUSH SHUTTER.

SCHEDULE OF JOINERY

Type	Description	Size in M
D1	Door	2.00x2.40
D2	Toilet Door	0.90x2.40
D3	Door	1.00x2.40
D4	Toilet Door	0.75x2.40
D5	Door	1.50x2.40
D6	Door	1.50x2.40
D7	Door	1.20x2.40
D8	Door	2.00x2.40
D9	Door	0.60x2.40
D10	Door	0.80x2.40
FD1	Fire Door	2.00x2.40
FD2	Fire Door	2.00x2.40
RS1	Rolling Shutter	2.00x2.40
SD1/SW	Sliding Door cum window	4.40x2.40
SD2/SW	Sliding Door cum window	4.40x2.40
W1	Window	1.75x2.00
W2	Window	1.50x2.00
W3	Window	1.85x2.00
W4	Window	2.00x2.00
W5	Window	4.40x2.40
W6	Window	0.95x2.00
W7	Window	2.60x2.00
V1	Ventilator	3.00x0.60
V2	Ventilator	0.60x0.60
W/R	Wardrobe	
W8	Window	3.90 x 3.90

AREA STATEMENT REF. SHEET NO. 1/16

OWNER'S SIGNATURE

Pranav B. Chandra

STRUCTURAL CONSULTANT'S SIGNATURE

S. NAGESH, B.E. (CIVIL), M.A.Sc., F.I.E.
STRUCTURAL ENGINEER GRADE I (SE)
DTCB REG NO. SE/GR-I/19/05/004
New No. 15, 3rd Cross Street,
Karpagam Gardens, Adyar, Chennai - 600 020.
Email : nagesh.soniadev@gmail.com
Mobile : +98498-31466

ARCHITECT'S SIGNATURE

Sriram Ganapathi
SRIRAM GANAPATHI
CA/0012993
RA/Gr.I/19/04/154
11/53D, Sripuram Colony, 1st Street,
St. Thomas Mount Cantonment,
Chennai-600 016


TITLE:

TERRACE FLOOR PLAN

Scale: 1:100




Architects:

KSM Architecture
11/53D, Sripuram Colony 1st street,
Saint Thomas Mount, (Opp. Bank of
Baroda)
Chennai - 600 016, Tamil Nadu, India
Tel: +91 44 22333587
Email: ksm@ksmindia.com

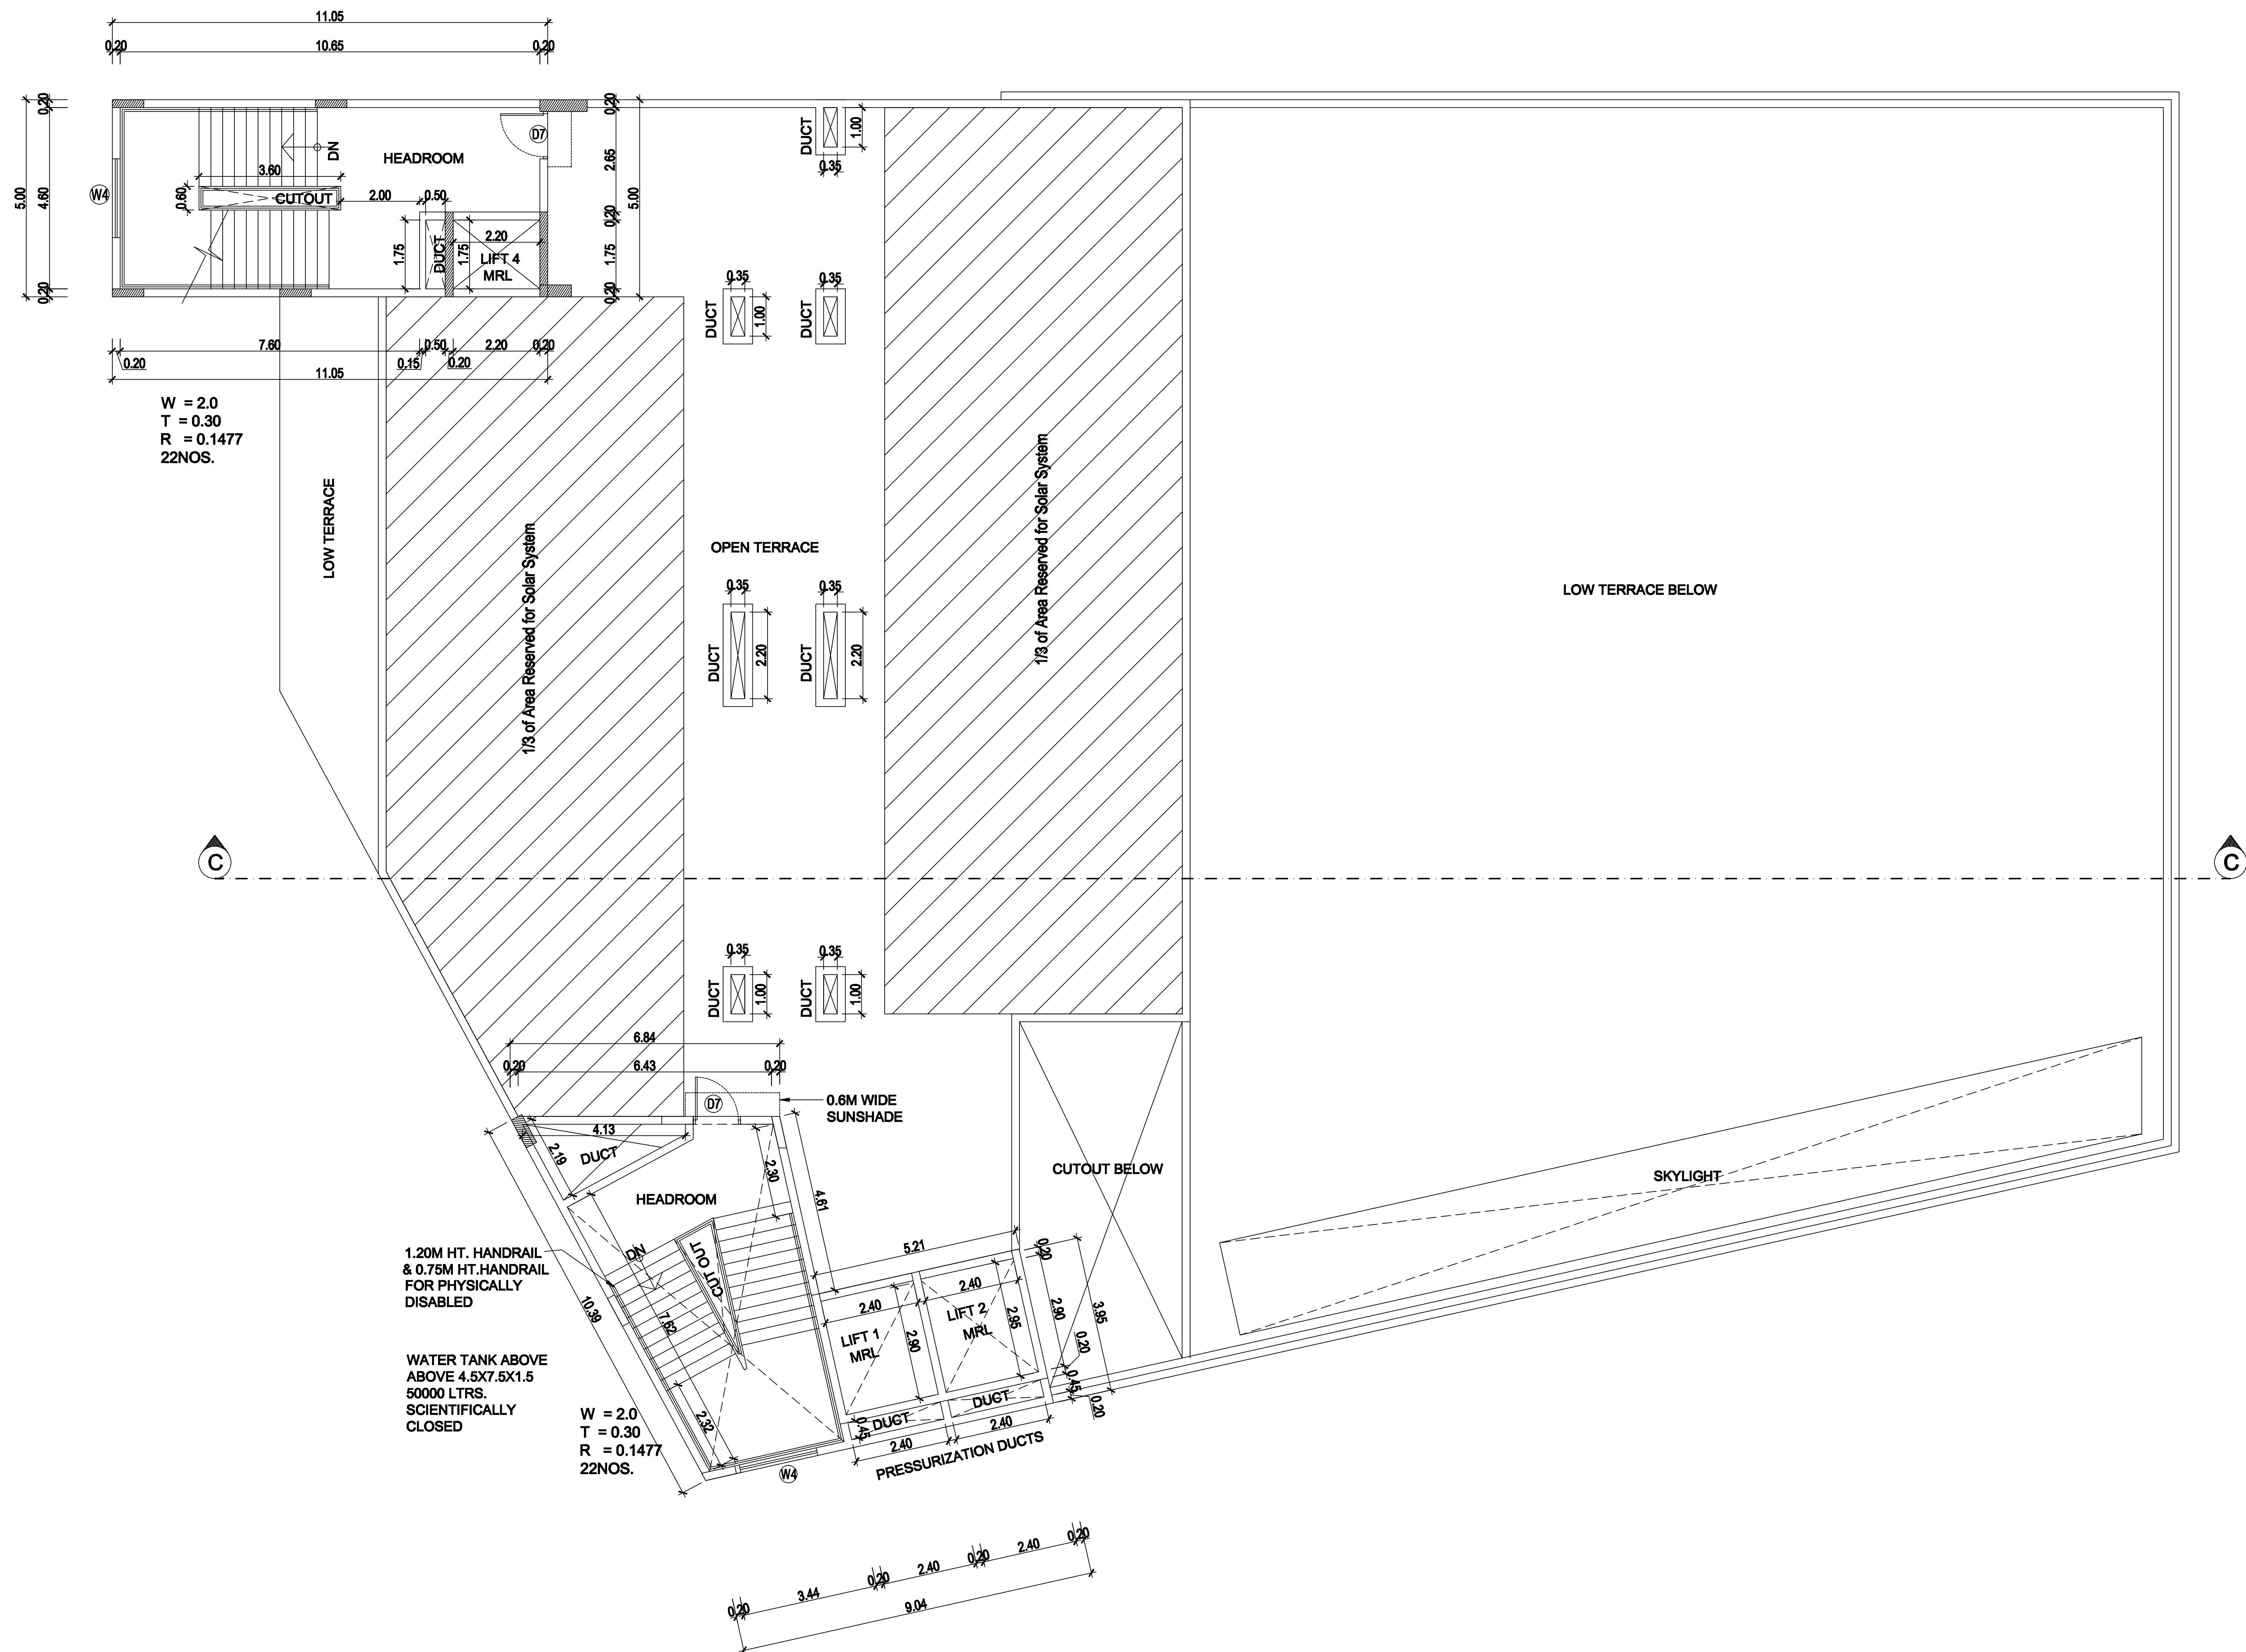

PLAN SHOWING THE PROPOSED
CONSTRUCTION OF CONVENTION
CENTRE
BASEMENT FLOOR ,
GROUND FLOOR +5 FLOORS
@ KANATHUR REDDY KUPPAM
VILLAGE,
EAST COAST ROAD,
THIRUPORUR TALUK,
SURVEY NUMBER 23/3B1B,22/1A1

COLOUR INDEX

   PROPOSED 
BOUNDARY 
ROAD 

SPECIFICATIONS

- (1) FOUNDATION : 0.15M SAND FILLING,
0.15M P.C.C. 1:4:8 MIX, BRICK WORK USING
IN CEMENT MORTAR 1:4 AND PLINTH SLEEPER
BEAM SIZE 0.15X0.23 USING R.C.C. 1:2:4.
- (2) DAMP PROOF COURSE : D.P.C. SHALL BE OF
2 CM THK. CEMENT CONCRETE 1:2 MIXED
WITH 1 KG. OF IMPERMO PER BAG OF CEMENT.
- (3) SUPER STRUCTURE :BRICK WORK IN CEMENT
MORTAR 1:8 USING WELL BURNT BRICKS
GROUND MOLDED.
- (4) LINTEL & ROOF SLAB : USING R.C.C.1:2:4 MIX
AND GARAGE ROOF SHALL BE OF A.C. SHEET.
- (5) WEATHERING COURSE : BRICK JELLY IN LIME
MORTAR WITH PRESSED TILES ON TOP.
- (6) JOINERY : MAIN DOOR- FRAME SHALL BE OF
TEAK WOOD & SHUTTERS OF FLUSH SHUTTER
WITH ONE SIDE TEAK FINISH. OTHER DOORS
AND WINDOWS SHALL BE OF COUNTRY WOOD
SHUTTERS OF FLUSH SHUTTER.

SCHEDULE OF JOINERY

Type	Description	Size in M
D1	Door	2.00x2.40
D2	Toilet Door	0.90x2.40
D3	Door	1.00x2.40
D4	Toilet Door	0.75x2.40
D5	Door	1.50x2.40
D6	Door	1.50x2.40
D7	Door	1.20x2.40
D8	Door	2.00x2.40
D9	Door	0.60x2.40
D10	Door	0.80x2.40
FD1	Fire Door	2.00x2.40
FD2	Fire Door	2.00x2.40
RS1	Rolling Shutter	2.00x2.40
SD1/SW	Sliding Door cum window	4.40x2.40
SD2/SW	Sliding Door cum window	4.40x2.40
W1	Window	1.75x2.00
W2	Window	1.50x2.00
W3	Window	1.85x2.00
W4	Window	2.00x2.00
W5	Window	4.40x2.40
W6	Window	0.95x2.00
W7	Window	2.60x2.00
V1	Ventilator	3.00x0.60
V2	Ventilator	0.60x0.60
W/R	Wardrobe	
W8	Window	3.90 x 3.90

AREA STATEMENT REF. SHEET NO. 1/16

OWNER'S SIGNATURE



STRUCTURAL CONSULTANT'S SIGNATURE

S. NAGESH, B.E. (CIVIL), M.A.S.C. FILE
STRUCTURAL ENGINEER GRADE I (SE)
DTCP REG NO. SE/GR-1/19/05/004
New No. 15, 3rd Cross Street,
Karpagam Gardens, Adyar, Chennai - 600 020.
Email : nagesh.somadev@gmail.com
Mobile : 98402 31656.

ARCHITECT'S SIGNATURE

SRIRAM GANAPATHI
CA 8012993
RA/Gr.1/19/04/154
11/53D, Sriparam Colony, 1st Street,
St. Thomas Mount Cantonment,
Chennai-600 016.


TITLE:

FIFTH FLOOR PLAN

Scale: 1:100

Architects:

KSM Architecture
11/53D, Sriparam Colony 1st street,
Saint Thomas Mount, (Opp. Bank of
Baroda)
Chennai - 600 016, Tamil Nadu, India
Tel: +91 44 22333587
Email: ksm@ksmindia.com

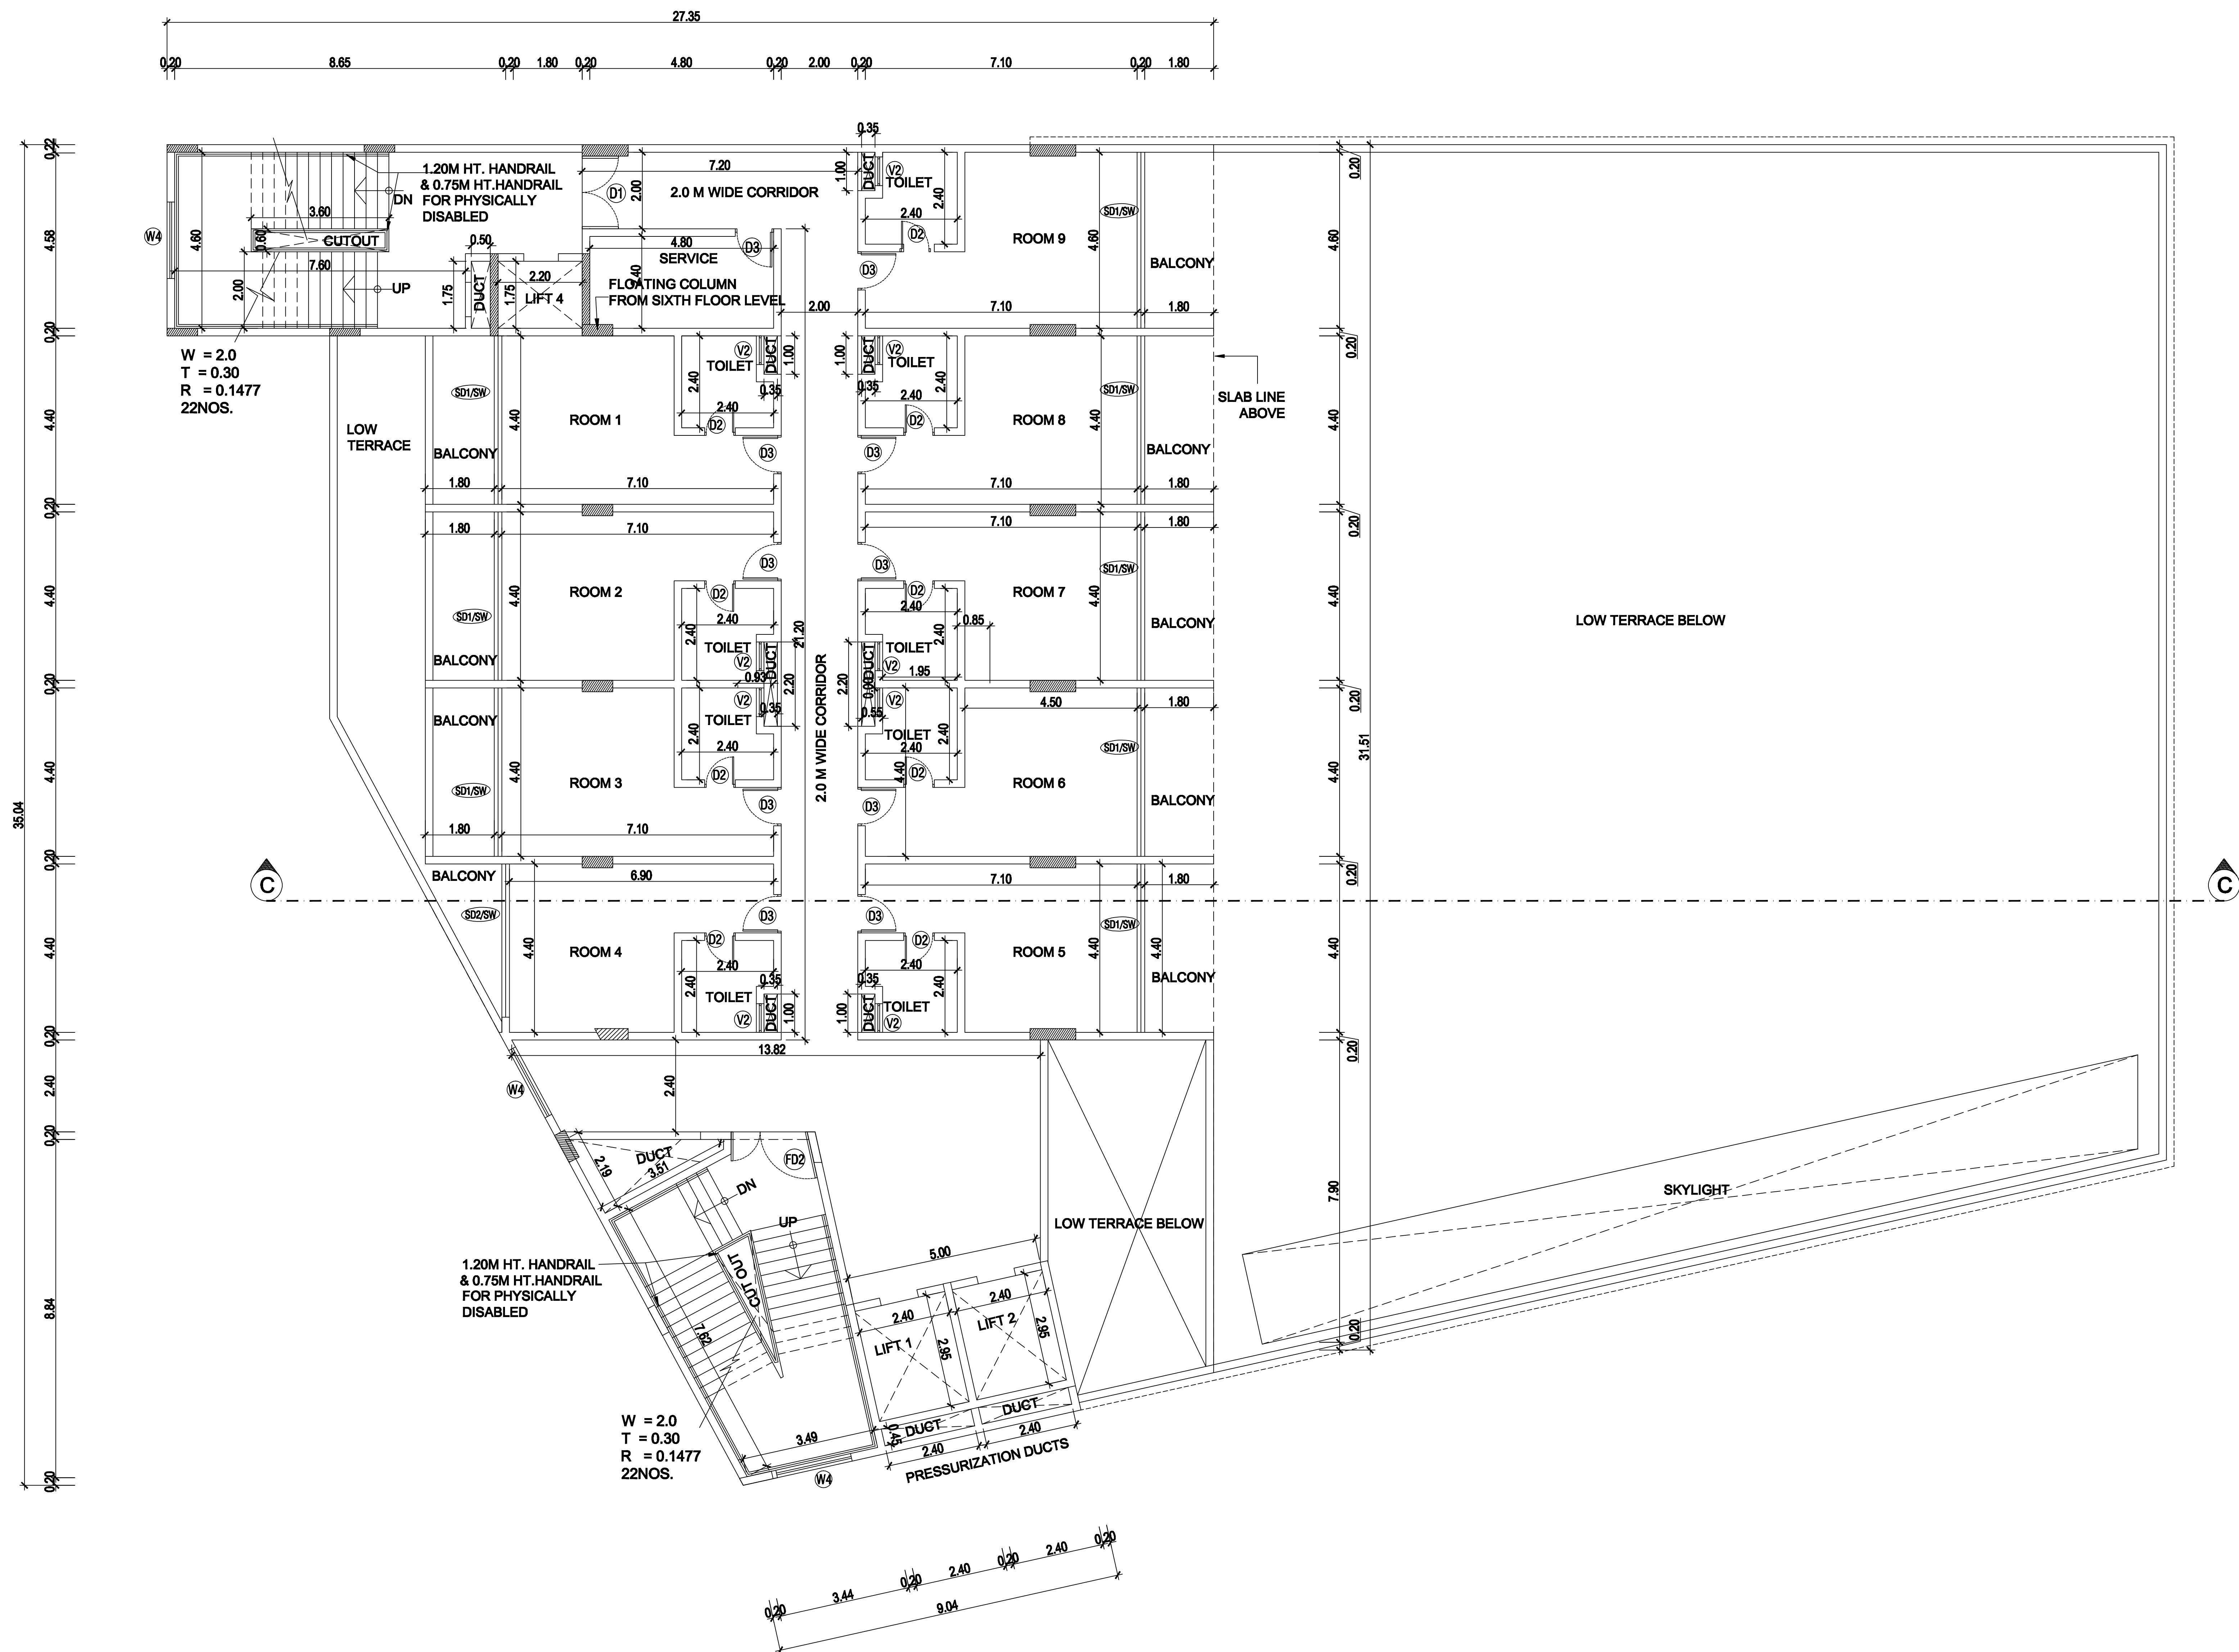

PLAN SHOWING THE PROPOSED
CONSTRUCTION OF CONVENTION
CENTRE
BASEMENT FLOOR ,
GROUND FLOOR +5 FLOORS
@ KANATHUR REDDY KUPPAM
VILLAGE,
EAST COAST ROAD,
THIRUPORUR TALUK,
SURVEY NUMBER 23/3B1B,22/1A1

COLOUR INDEX

PROPOSED	
BOUNDARY	
ROAD	

SPECIFICATIONS

- (1) FOUNDATION : 0.15M SAND FILLING,
0.15M P.C.C. 1:4:8 MIX, BRICK WORK USING
IN CEMENT MORTAR 1:4 AND PLINTH SLEEPER
BEAM SIZE 0.15X0.23 USING R.C.C. 1:2:4.
- (2) DAMP PROOF COURSE : D.P.C. SHALL BE OF
2 CM THK. CEMENT CONCRETE 1:2 MIXED
WITH 1 KG. OF IMPERMO PER BAG OF CEMENT.
- (3) SUPER STRUCTURE :BRICK WORK IN CEMENT
MORTAR 1:8 USING WELL BURNT BRICKS
GROUND MOLDED.
- (4) LINTEL & ROOF SLAB : USING R.C.C.1:2:4 MIX
AND GARAGE ROOF SHALL BE OF A.C. SHEET.
- (5) WEATHERING COURSE : BRICK JELLY IN LIME
MORTAR WITH PRESSED TILES ON TOP.
- (6) JOINERY : MAIN DOOR- FRAME SHALL BE OF
TEAK WOOD & SHUTTERS OF FLUSH SHUTTER
WITH ONE SIDE TEAK FINISH. OTHER DOORS
AND WINDOWS SHALL BE OF COUNTRY WOOD
SHUTTERS OF FLUSH SHUTTER.

SCHEDULE OF JOINERY

Type	Description	Size in M
D1	Door	2.00x2.40
D2	Toilet Door	0.90x2.40
D3	Door	1.00x2.40
D4	Toilet Door	0.75x2.40
D5	Door	1.50x2.40
D6	Door	1.50x2.40
D7	Door	1.20x2.40
D8	Door	2.00x2.40
D9	Door	0.60x2.40
D10	Door	0.80x2.40
FD1	Fire Door	2.00x2.40
FD2	Fire Door	2.00x2.40
RS1	Rolling Shutter	2.00x2.40
SD1/SW	Sliding Door cum window	4.40x2.40
SD2/SW	Sliding Door cum window	4.40x2.40
W1	Window	1.75x2.00
W2	Window	1.50x2.00
W3	Window	1.85x2.00
W4	Window	2.00x2.00
W5	Window	4.40x2.40
W6	Window	0.95x2.00
W7	Window	2.60x2.00
V1	Ventilator	3.00x0.60
V2	Ventilator	0.60x0.60
W/R	Wardrobe	
W8	Window	3.90 x 3.90

AREA STATEMENT REF. SHEET NO. 1/16

OWNER'S SIGNATURE


STRUCTURAL CONSULTANT'S SIGNATURE
S. NAGESH, B.E. (CIVIL), M.A.S., F.I.E.
STRUCTURAL ENGINEER GRADE I (SE)
DTCP REG NO. SE/GR-119/05/004
New No. 15, 3rd Cross Street,
Karpagam Gardens, Adyar, Chennai - 600 020.
Email : nagesh.somadev@gmail.com
Mobile: +91402-21666

ARCHITECT'S SIGNATURE
SRIRAM GANAPATHI
CA/1012993
RAJGR/119/04/154
11/53D, Sripuram Colony, 1st Street,
St. Thomas Mount Cantonment,
Chennai-600 016.

TITLE:
FOURTH FLOOR PLAN

Scale: 1:100

Architects:
KSM Architecture
11/53D, Sripuram Colony 1st street,
Saint Thomas Mount, (Opp. Bank of
Baroda)
Chennai - 600 016, Tamil Nadu, India
Tel: +91 44 22333587
Email: ksm@ksmindia.com

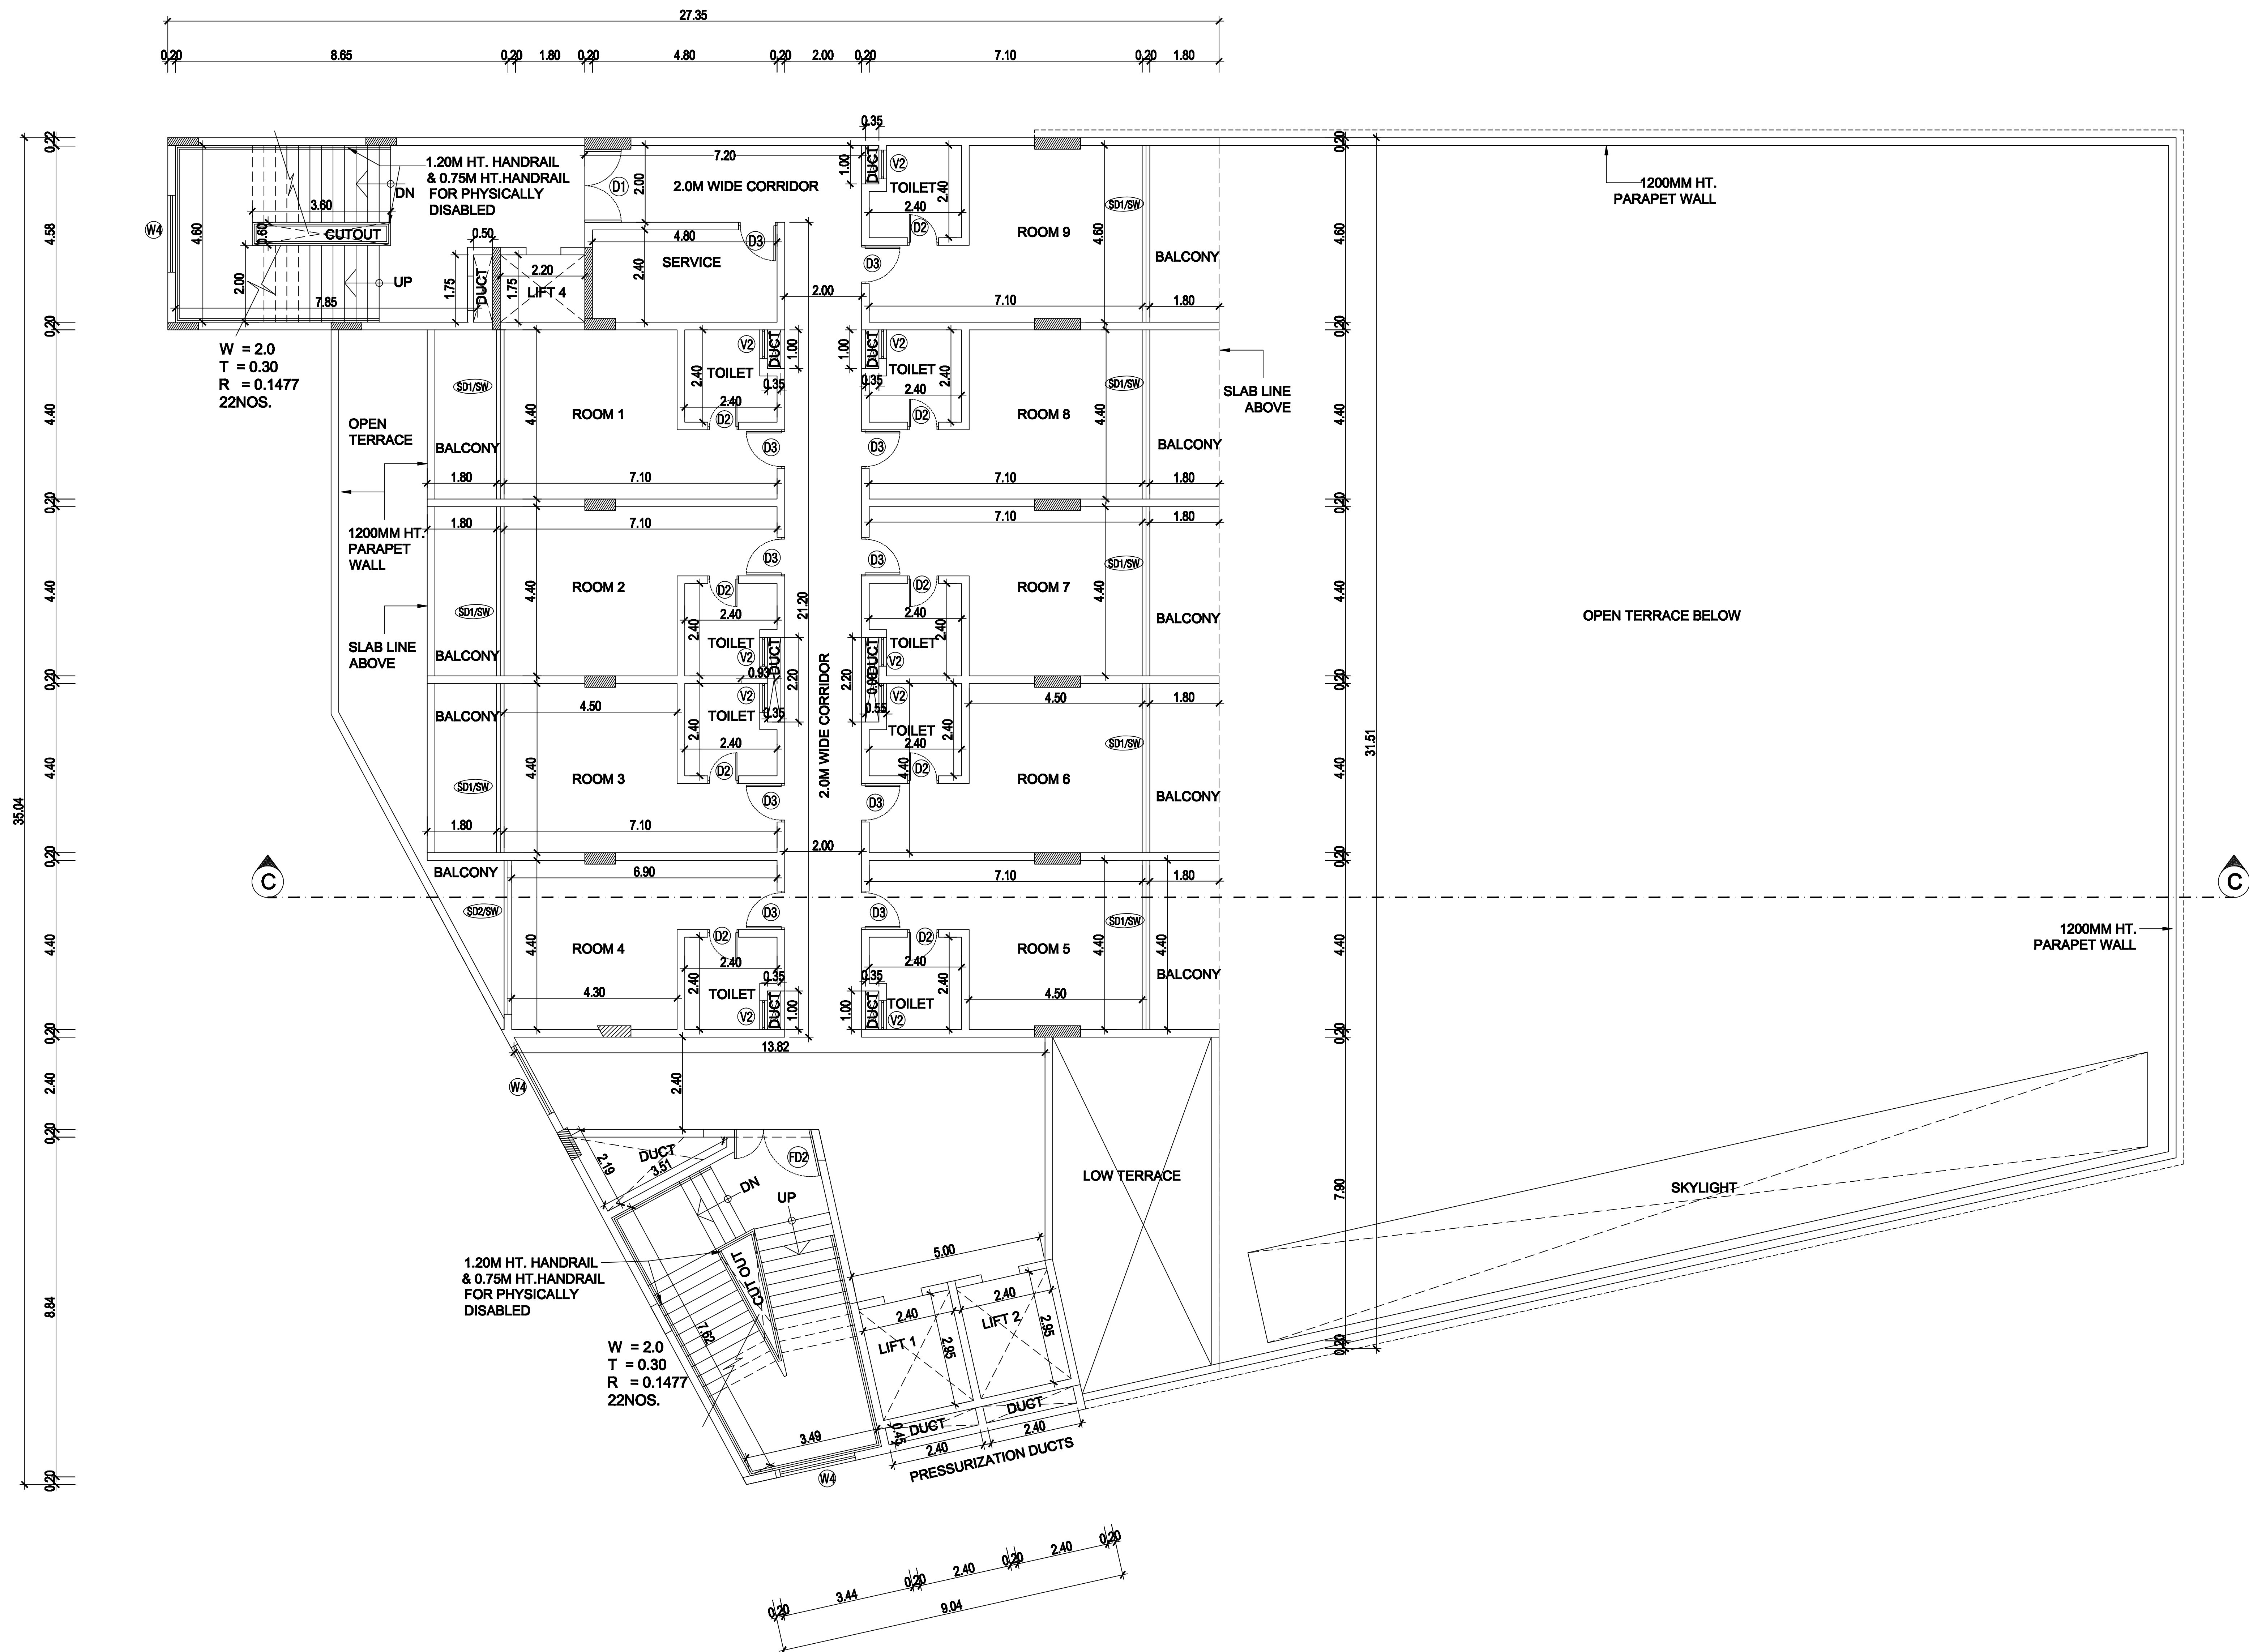

PLAN SHOWING THE PROPOSED
CONSTRUCTION OF CONVENTION
CENTRE
BASEMENT FLOOR ,
GROUND FLOOR +5 FLOORS
@ KANATHUR REDDY KUPPAM
VILLAGE,
EAST COAST ROAD,
THIRUPURUR TALUK,
SURVEY NUMBER 23/3B1B,22/1A1

COLOUR INDEX

PROPOSED	
BOUNDARY	
ROAD	

SPECIFICATIONS

- (1) FOUNDATION : 0.15M SAND FILLING, 0.15M P.C.C. 1:4:8 MIX, BRICK WORK USING IN CEMENT MORTAR 1:4 AND PLINTH SLEEPER BEAM SIZE 0.15X0.23 USING R.C.C. 1:2:4.
- (2) DAMP PROOF COURSE : D.P.C. SHALL BE OF 2 CM THK. CEMENT CONCRETE 1:2 MIXED WITH 1 KG. OF IMPERMO PER BAG OF CEMENT.
- (3) SUPER STRUCTURE :BRICK WORK IN CEMENT MORTAR 1:8 USING WELL BURNT BRICKS GROUND MOLDED.
- (4) LINTEL & ROOF SLAB : USING R.C.C.1:2:4 MIX AND GARAGE ROOF SHALL BE OF A.C. SHEET.
- (5) WEATHERING COURSE : BRICK JELLY IN LIME MORTAR WITH PRESSED TILES ON TOP.
- (6) JOINERY : MAIN DOOR- FRAME SHALL BE OF TEAK WOOD & SHUTTERS OF FLUSH SHUTTER WITH ONE SIDE TEAK FINISH. OTHER DOORS AND WINDOWS SHALL BE OF COUNTRY WOOD SHUTTERS OF FLUSH SHUTTER.

SCHEDULE OF JOINERY

Type	Description	Size in M
D1	Door	2.00x2.40
D2	Toilet Door	0.90x2.40
D3	Door	1.00x2.40
D4	Toilet Door	0.75x2.40
D5	Door	1.50x2.40
D6	Door	1.50x2.40
D7	Door	1.20x2.40
D8	Door	2.00x2.40
D9	Door	0.60x2.40
D10	Door	0.80x2.40
FD1	Fire Door	2.00x2.40
FD2	Fire Door	2.00x2.40
RS1	Rolling Shutter	2.00x2.40
SD1/SW	Sliding Door cum window	4.40x2.40
SD2/SW	Sliding Door cum window	4.40x2.40
W1	Window	1.75x2.00
W2	Window	1.50x2.00
W3	Window	1.85x2.00
W4	Window	2.00x2.00
W5	Window	4.40x2.40
W6	Window	0.95x2.00
W7	Window	2.60x2.00
V1	Ventilator	3.00x0.60
V2	Ventilator	0.60x0.60
W/R	Wardrobe	
W8	Window	3.90 x 3.90

AREA STATEMENT REF. SHEET NO. 1/16

OWNER'S SIGNATURE

STRUCTURAL CONSULTANT'S SIGNATURE

S. NAGESH, B.E. (CIVIL), M.A.S.C., F.I.E.
STRUCTURAL ENGINEER GRADE I (SE)
DTCP REG NO. SE/GR-1/19/05/004
New No. 15, 3rd Cross Street,
Karpagam Gardens, Adyar, Chennai - 600 020.
Email : nagesh.somadev@gmail.com
Mobile: +919840231666

ARCHITECT'S SIGNATURE

SRIRAM GANAPATHI
CA/10/12993
RA/GR/1/19/04/154
11/53D, Sripuram Colony, 1st Street,
St. Thomas Mount Cantonment,
Chennai-600 016.


TITLE:

THIRD FLOOR PLAN

Scale: 1:100




Architects:

KSM Architecture
11/53D, Sripuram Colony 1st street,
Saint Thomas Mount, (Opp. Bank of
Baroda)
Chennai - 600 016, Tamil Nadu, India
Tel: +91 44 22333587
Email: ksm@ksmindia.com

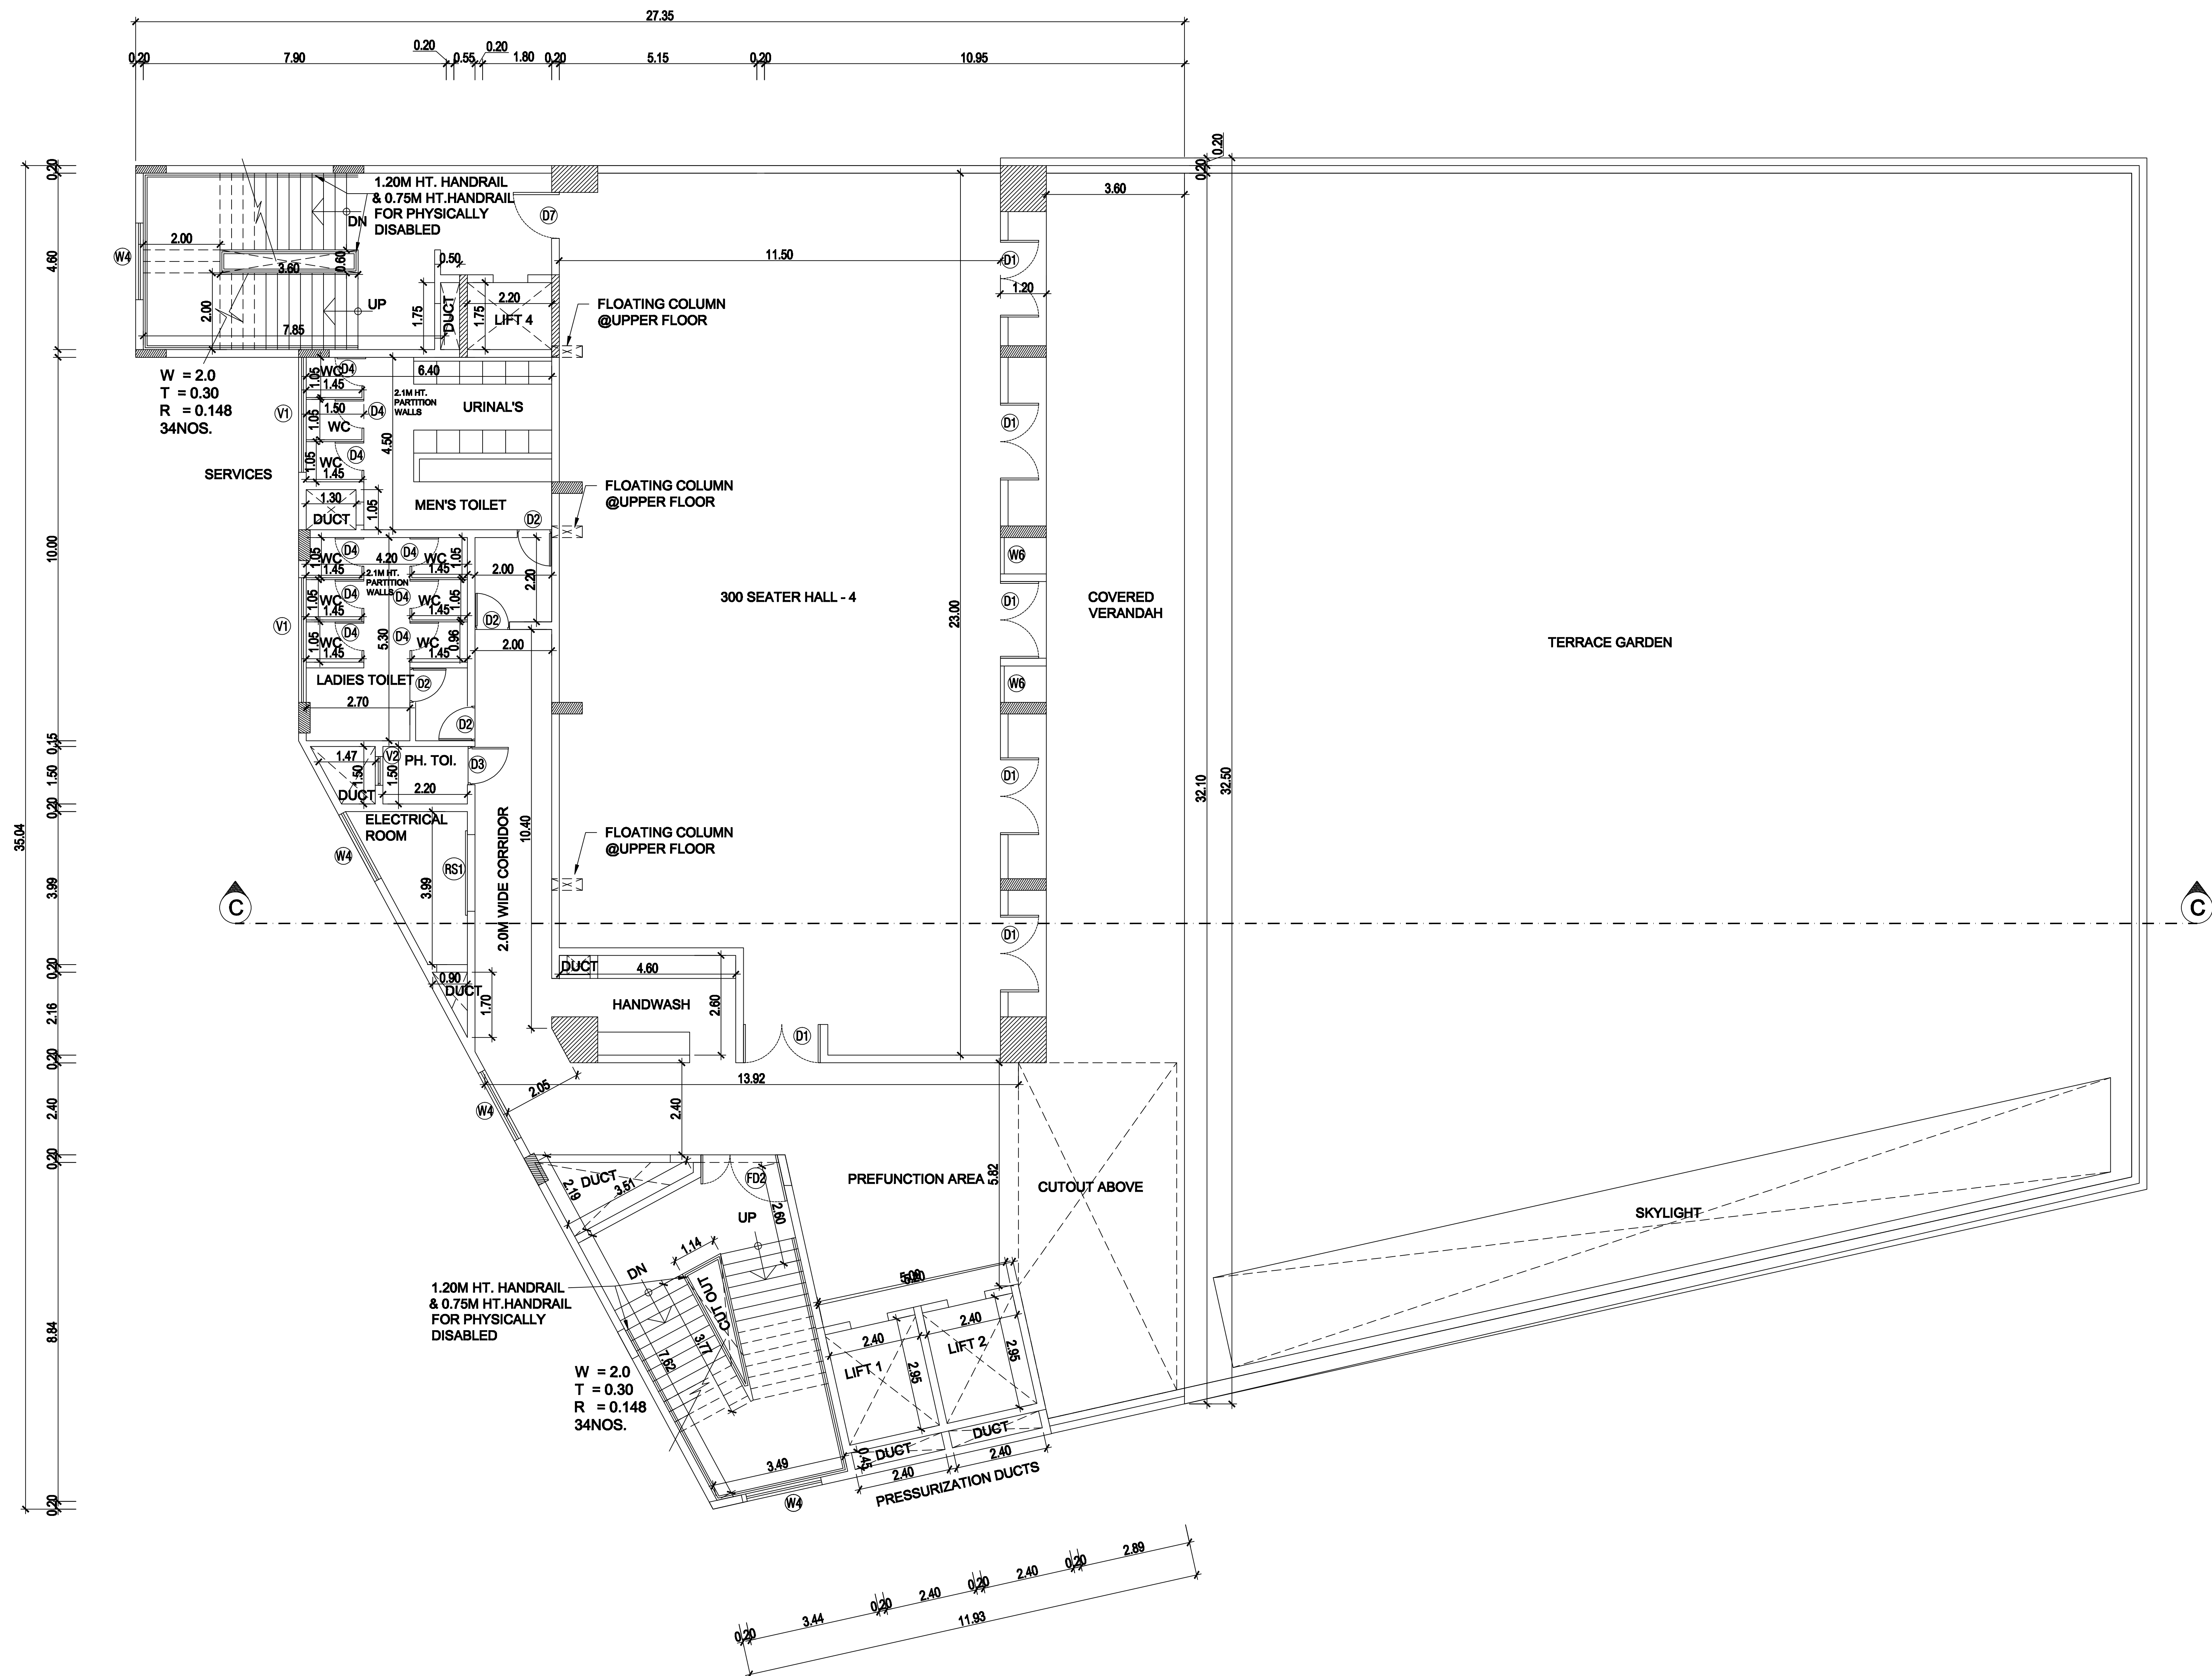

PLAN SHOWING THE PROPOSED
CONSTRUCTION OF CONVENTION
CENTRE
BASEMENT FLOOR ,
GROUND FLOOR +5 FLOORS
@ KANATHUR REDDY KUPPAM
VILLAGE,
EAST COAST ROAD,
THIRUPORUR TALUK,
SURVEY NUMBER 23/3B1B,22/1A1

COLOUR INDEX

   PROPOSED 
BOUNDARY 
ROAD 

SPECIFICATIONS

- (1) FOUNDATION : 0.15M SAND FILLING,
0.15M P.C.C. 1:4:8 MIX, BRICK WORK USING
IN CEMENT MORTAR 1:4 AND PLINTH SLEEPER
BEAM SIZE 0.15X0.23 USING R.C.C. 1:2:4.
- (2) DAMP PROOF COURSE : D.P.C. SHALL BE OF
2 CM THK. CEMENT CONCRETE 1:2 MIXED
WITH 1 KG. OF IMPERMO PER BAG OF CEMENT.
- (3) SUPER STRUCTURE :BRICK WORK IN CEMENT
MORTAR 1:8 USING WELL BURNT BRICKS
GROUND MOLDED.
- (4) LINTEL & ROOF SLAB : USING R.C.C.1:2:4 MIX
AND GARAGE ROOF SHALL BE OF A.C. SHEET.
- (5) WEATHERING COURSE : BRICK JELLY IN LIME
MORTAR WITH PRESSED TILES ON TOP.
- (6) JOINERY : MAIN DOOR- FRAME SHALL BE OF
TEAK WOOD & SHUTTERS OF FLUSH SHUTTER
WITH ONE SIDE TEAK FINISH. OTHER DOORS
AND WINDOWS SHALL BE OF COUNTRY WOOD
SHUTTERS OF FLUSH SHUTTER.

SCHEDULE OF JOINERY


Type	Description	Size in M
D1	Door	2.00x2.40
D2	Toilet Door	0.90x2.40
D3	Door	1.00x2.40
D4	Toilet Door	0.75x2.40
D5	Door	1.50x2.40
D6	Door	1.50x2.40
D7	Door	1.20x2.40
D8	Door	2.00x2.40
D9	Door	0.60x2.40
D10	Door	0.80x2.40
FD1	Fire Door	2.00x2.40
FD2	Fire Door	2.00x2.40
RS1	Rolling Shutter	2.00x2.40
SD1/SW	Sliding Door cum window	4.40x2.40
SD2/SW	Sliding Door cum window	4.40x2.40
W1	Window	1.75x2.00
W2	Window	1.50x2.00
W3	Window	1.85x2.00
W4	Window	2.00x2.00
W5	Window	4.40x2.40
W6	Window	0.95x2.00
W7	Window	2.60x2.00
V1	Ventilator	3.00x0.60
V2	Ventilator	0.60x0.60
W/R	Wardrobe	
W8	Window	3.90 x 3.90

AREA STATEMENT REF. SHEET NO. 1/16

OWNER'S SIGNATURE



STRUCTURAL CONSULTANT'S SIGNATURE

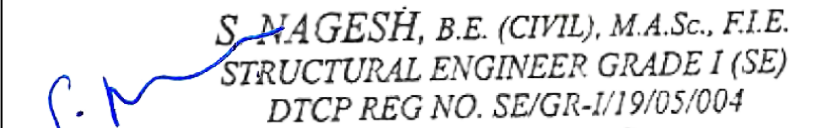
S. NAGESH, B.E. (CIVIL), M.A.S., F.I.E.
STRUCTURAL ENGINEER GRADE 1 (SE)
DTCP REG NO. SE/GR-1/19/05/004
New No. 15, 3rd Cross Street,
Karpagam Gardens, Adyar, Chennai - 600 020.
Email : nagesh.somadev@gmail.com
Mobile:- 98492-31666

ARCHITECT'S SIGNATURE


SRIRAM GANAPATHI
CA/80/12993
RA/Gr/1/19/04/154
11/53D, Sripuram Colony, 1st Street,
St Thomas Mount Cantonment,
Chennai-600 016.


TITLE:

MEZZANINE FLOOR 2 PLAN

Scale: 1:100

Architects:

KSM Architecture
11/53D, Sripuram Colony 1st street,
Saint Thomas Mount, (Opp. Bank of
Baroda)
Chennai - 600 016, Tamil Nadu, India
Tel: +91 44 22333587
Email: ksm@ksmindia.com

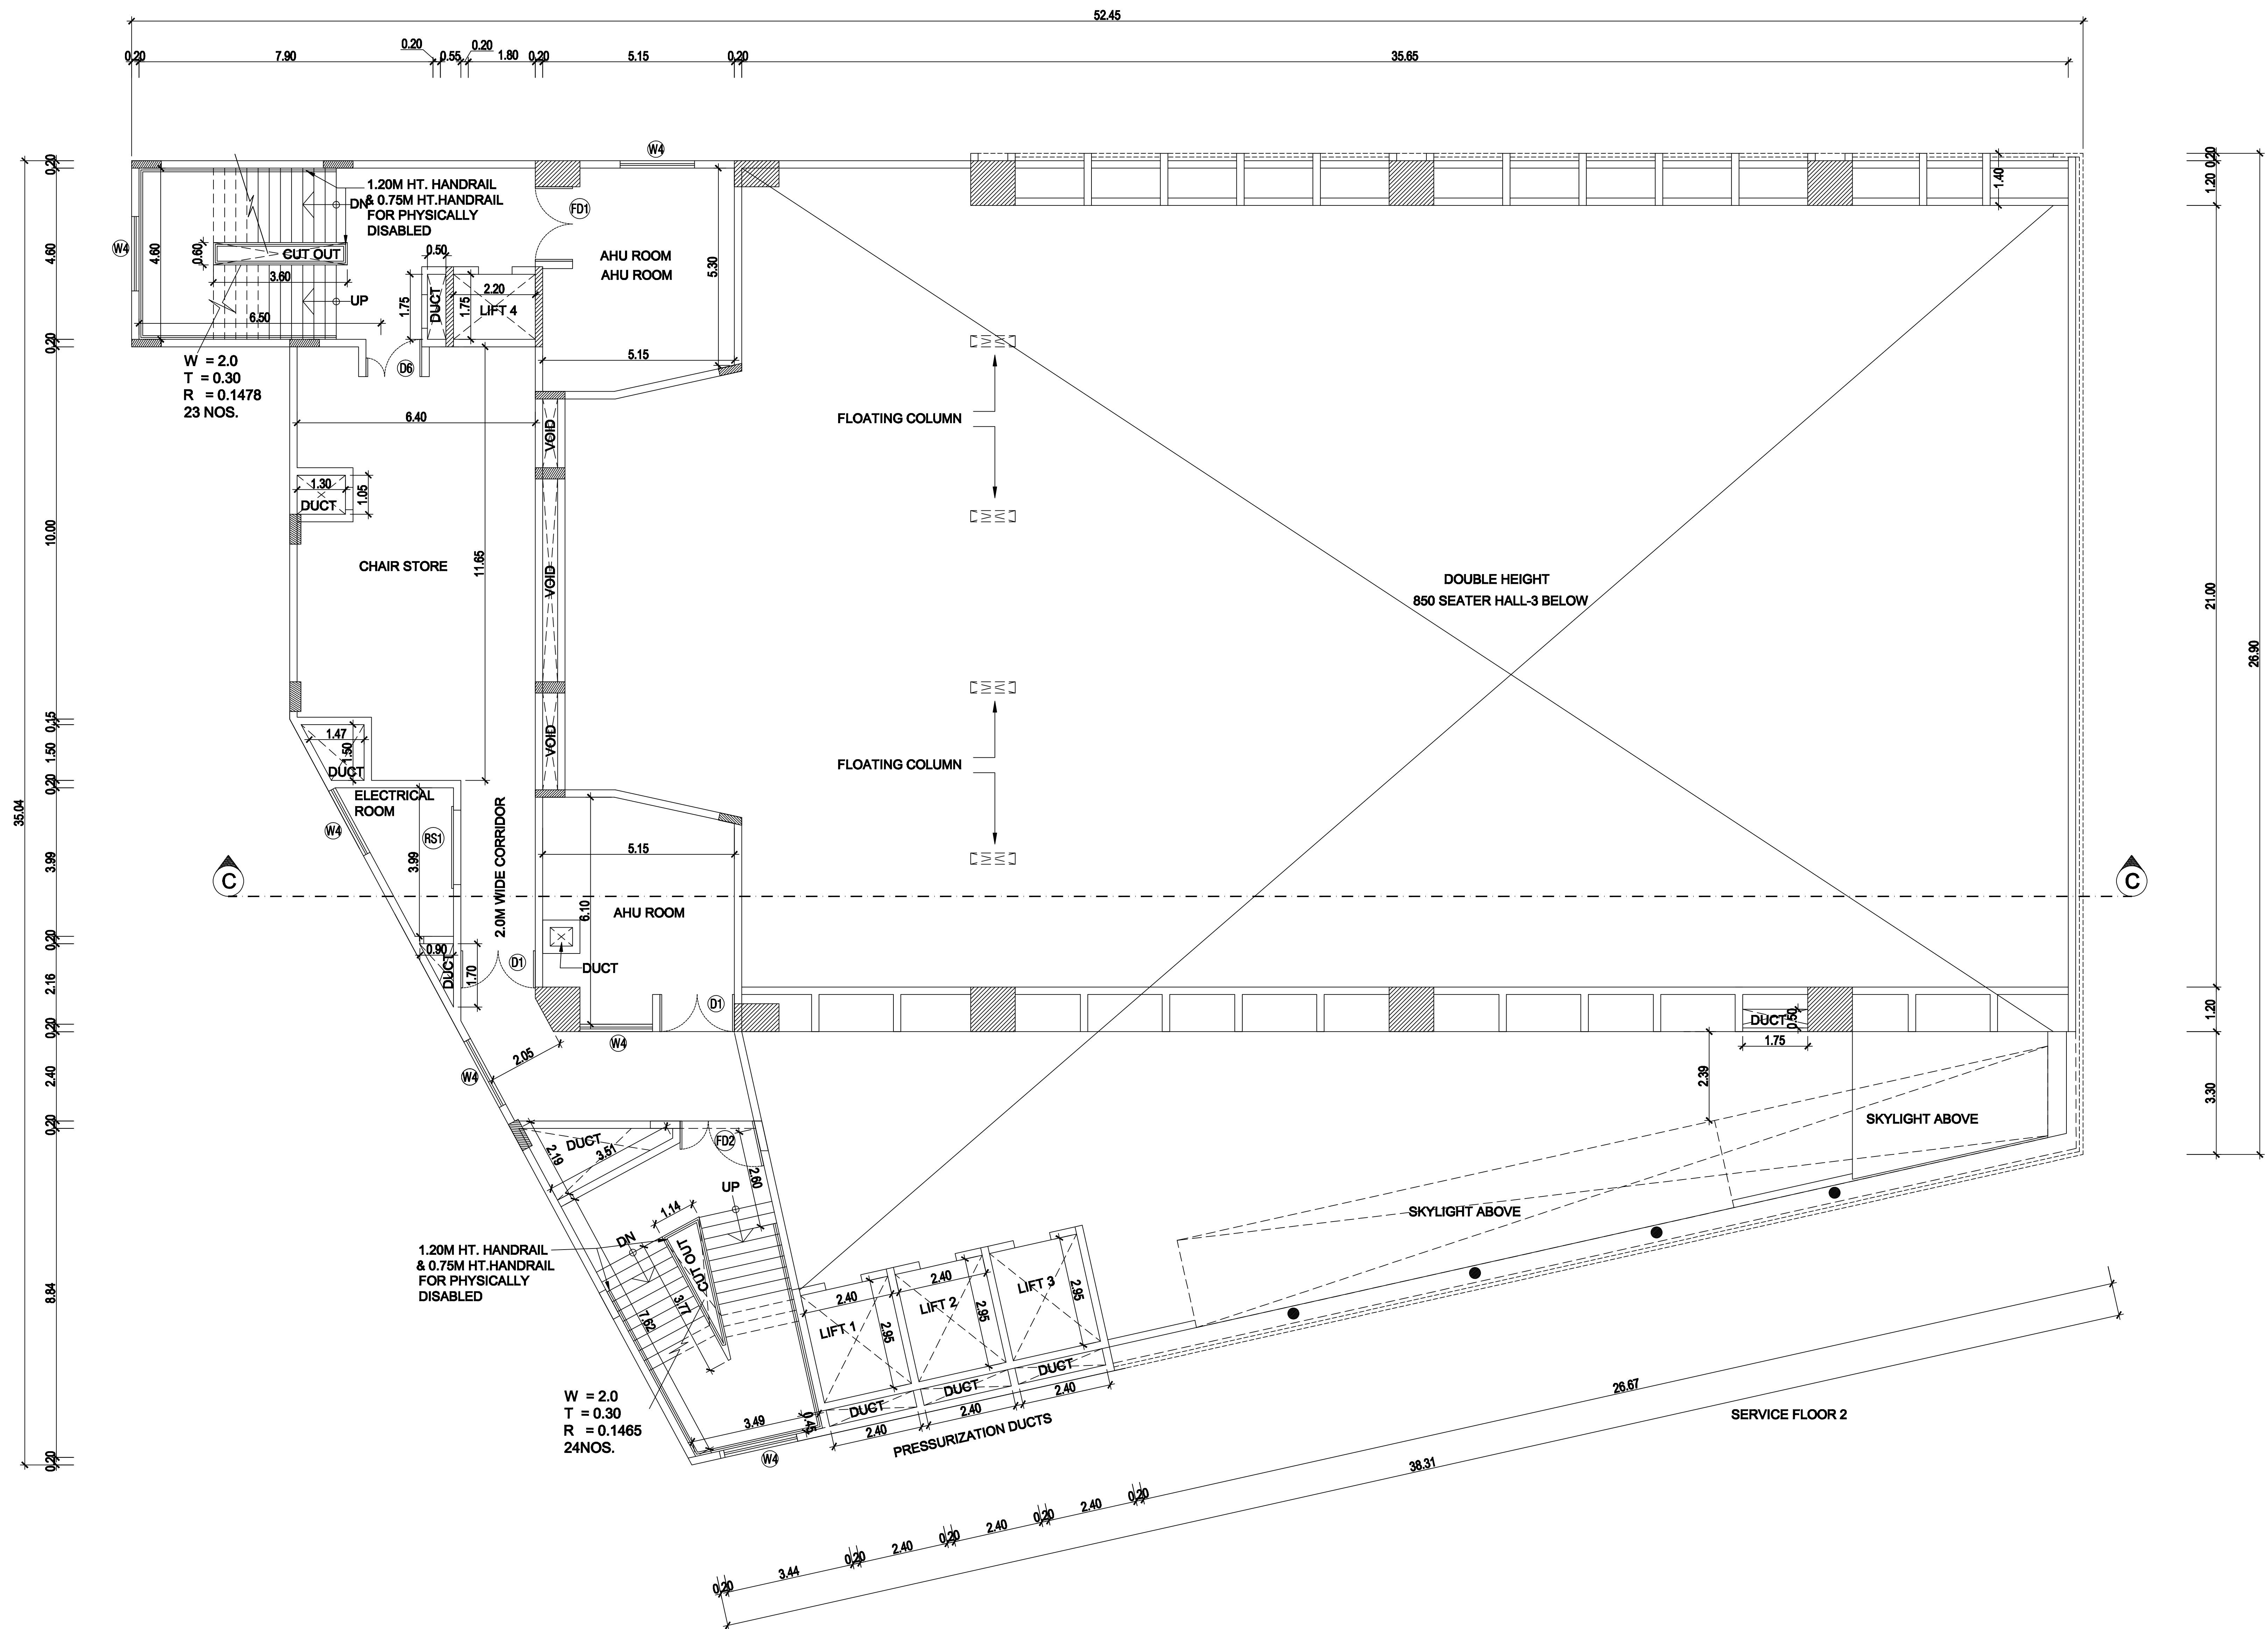

PLAN SHOWING THE PROPOSED
CONSTRUCTION OF CONVENTION
CENTRE
BASEMENT FLOOR ,
GROUND FLOOR +5 FLOORS
@ KANATHUR REDDY KUPPAM
VILLAGE,
EAST COAST ROAD,
THIRUPURUR TALUK,
SURVEY NUMBER 23/3B1B,22/1A1

COLOUR INDEX

PROPOSED	
BOUNDARY	
ROAD	

SPECIFICATIONS

- (1) FOUNDATION : 0.15M SAND FILLING, 0.15M P.C.C. 1:4:8 MIX, BRICK WORK USING IN CEMENT MORTAR 1:4 AND PLINTH SLEEPER BEAM SIZE 0.15X0.23 USING R.C.C. 1:2:4.
- (2) DAMP PROOF COURSE : D.P.C. SHALL BE OF 2 CM THK. CEMENT CONCRETE 1:2 MIXED WITH 1 KG. OF IMPERMO PER BAG OF CEMENT.
- (3) SUPER STRUCTURE -BRICK WORK IN CEMENT MORTAR 1:6 USING WELL BURNT BRICKS GROUND MOLDED.
- (4) LINTEL & ROOF SLAB : USING R.C.C.1:2:4 MIX AND GARAGE ROOF SHALL BE OF A.C. SHEET.
- (5) WEATHERING COURSE : BRICK JELLY IN LIME MORTAR WITH PRESSED TILES ON TOP.
- (6) JOINERY : MAIN DOOR- FRAME SHALL BE OF TEAK WOOD & SHUTTERS OF FLUSH SHUTTER WITH ONE SIDE TEAK FINISH. OTHER DOORS AND WINDOWS SHALL BE OF COUNTRY WOOD SHUTTERS OF FLUSH SHUTTER.

SCHEDULE OF JOINERY

Type	Description	Size in M
D1	Door	2.00x2.40
D2	Toilet Door	0.90x2.40
D3	Door	1.00x2.40
D4	Toilet Door	0.75x2.40
D5	Door	1.50x2.40
D6	Door	1.50x2.40
D7	Door	1.20x2.40
D8	Door	2.00x2.40
D9	Door	0.60x2.40
D10	Door	0.80x2.40
FD1	Fire Door	2.00x2.40
FD2	Fire Door	2.00x2.40
RS1	Rolling Shutter	2.00x2.40
SD1/SW	Sliding Door cum window	4.40x2.40
SD2/SW	Sliding Door cum window	4.40x2.40
W1	Window	1.75x2.00
W2	Window	1.50x2.00
W3	Window	1.85x2.00
W4	Window	2.00x2.00
W5	Window	4.40x2.40
W6	Window	0.95x2.00
W7	Window	2.60x2.00
V1	Ventilator	3.00x0.60
V2	Ventilator	0.60x0.60
W/R	Wardrobe	
W8	Window	3.90 x 3.90

AREA STATEMENT REF. SHEET NO. 1/16

OWNER'S SIGNATURE

STRUCTURAL CONSULTANT'S SIGNATURE

S. NAGESH, B.E. (CIVIL), M.A.S., F.I.E.
STRUCTURAL ENGINEER GRADE I (SE)
DTCP REG NO. SE/GR-1/19/05/004
New No. 15, 3rd Cross Street,
Karpagam Garden, Adyar, Chennai - 600 020.
Email : nagesh.somadev@gmail.com
Mobile: 9849231666

ARCHITECT'S SIGNATURE

SRIRAM GANAPATHI
CA/3012993
RA/GR/19/04/154
11/53D, Sripuram Colony, 1st Street,
St. Thomas Mount Cantonment,
Chennai-600 016.


TITLE:

SECOND FLOOR PLAN

Scale: 1:100

Architects:

KSM Architecture
11/53D, Sripuram Colony 1st street,
Saint Thomas Mount, (Opp. Bank of
Baroda)
Chennai - 600 016, Tamil Nadu, India
Tel: +91 44 22333587
Email: ksm@ksmindia.com

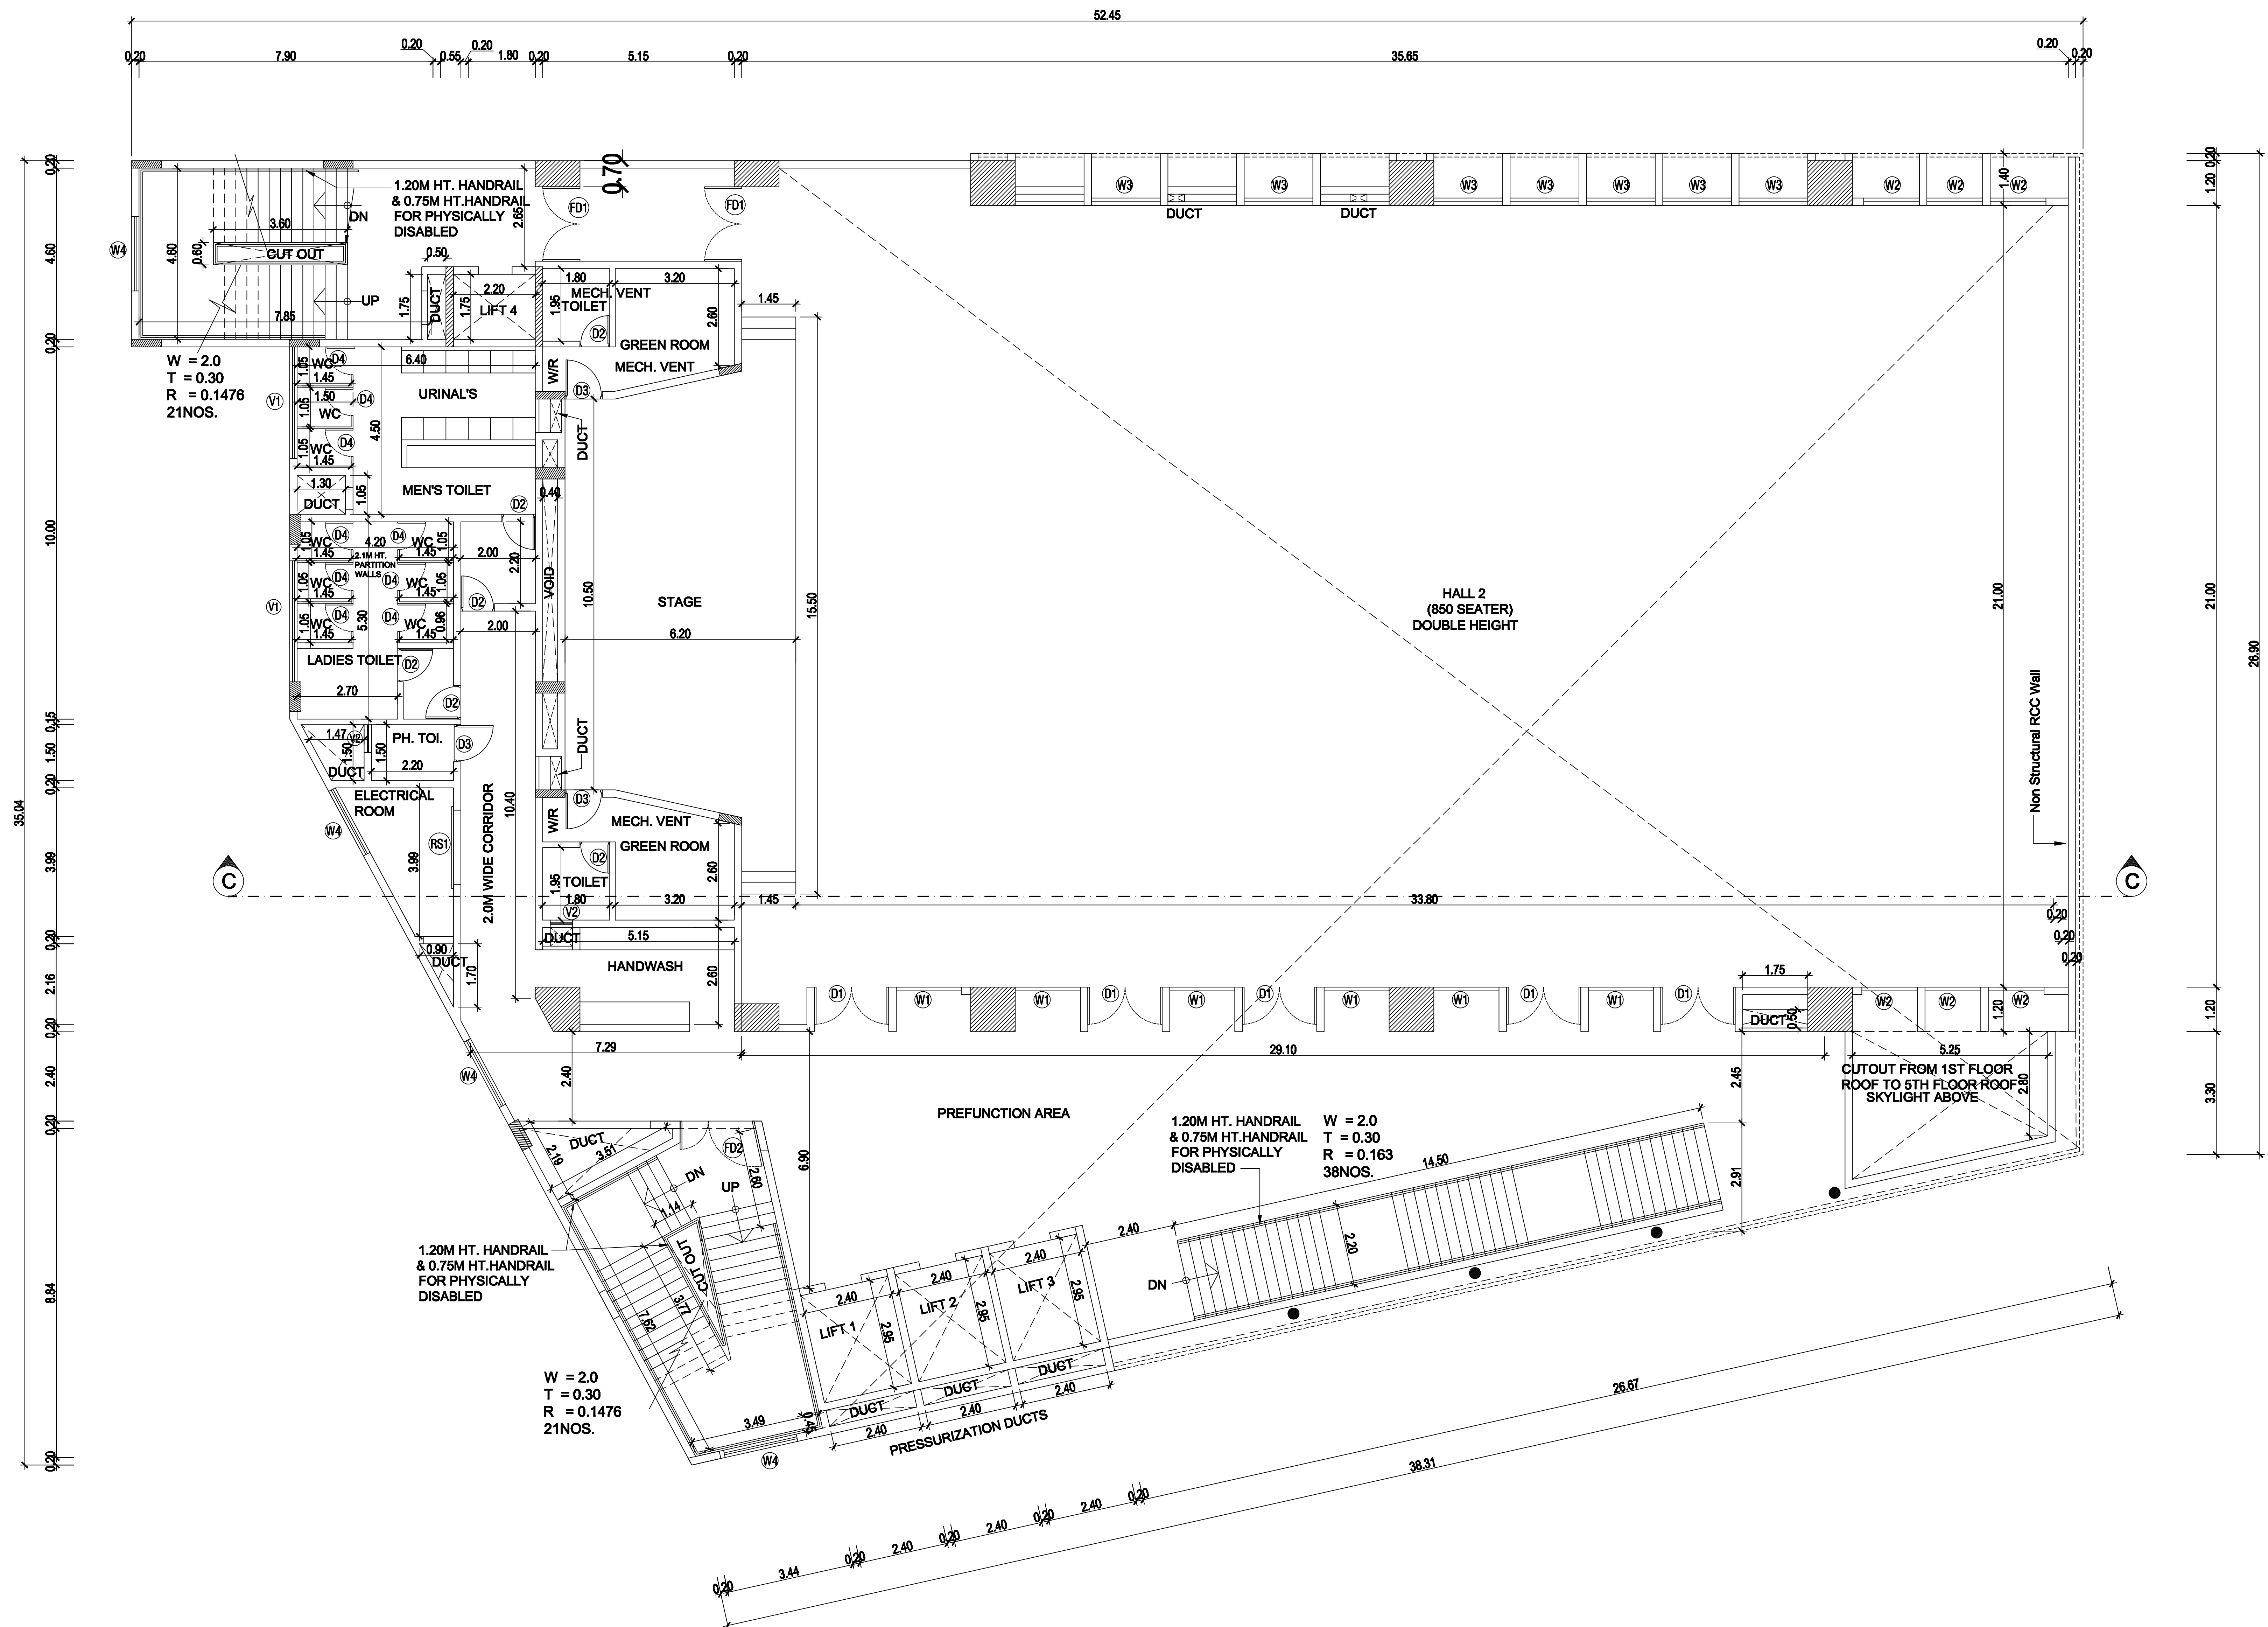

PLAN SHOWING THE PROPOSED
CONSTRUCTION OF CONVENTION
CENTRE
BASEMENT FLOOR ,
GROUND FLOOR +5 FLOORS
@ KANATHUR REDDY KUPPAM
VILLAGE,
EAST COAST ROAD,
THIRUPORUR TALUK,
SURVEY NUMBER 23/3B1B,22/1A1

COLOUR INDEX

PROPOSED	
BOUNDARY	
ROAD	

SPECIFICATIONS

- (1) FOUNDATION : 0.15M SAND FILLING, 0.15M P.C.C. 1:4:8 MIX, BRICK WORK USING IN CEMENT MORTAR 1:4 AND PLINTH SLEEPER BEAM SIZE 0.15X0.23 USING R.C.C. 1:2:4.
- (2) DAMP PROOF COURSE : D.P.C. SHALL BE OF 2 CM THK. CEMENT CONCRETE 1:2 MIXED WITH 1 KG. OF IMPERMO PER BAG OF CEMENT.
- (3) SUPER STRUCTURE :BRICK WORK IN CEMENT MORTAR 1:8 USING WELL BURNT BRICKS GROUND MOLDED.
- (4) LINTEL & ROOF SLAB : USING R.C.C.1:2:4 MIX AND GARAGE ROOF SHALL BE OF A.C. SHEET.
- (5) WEATHERING COURSE : BRICK JELLY IN LIME MORTAR WITH PRESSED TILES ON TOP.
- (6) JOINERY : MAIN DOOR- FRAME SHALL BE OF TEAK WOOD & SHUTTERS OF FLUSH SHUTTER WITH ONE SIDE TEAK FINISH. OTHER DOORS AND WINDOWS SHALL BE OF COUNTRY WOOD SHUTTERS OF FLUSH SHUTTER.

SCHEDULE OF JOINERY

Type	Description	Size in M
D1	Door	2.00x2.40
D2	Toilet Door	0.90x2.40
D3	Door	1.00x2.40
D4	Toilet Door	0.75x2.40
D5	Door	1.50x2.40
D6	Door	1.50x2.40
D7	Door	1.20x2.40
D8	Door	2.00x2.40
D9	Door	0.60x2.40
D10	Door	0.80x2.40
FD1	Fire Door	2.00x2.40
FD2	Fire Door	2.00x2.40
RS1	Rolling Shutter	2.00x2.40
SD1/SW	Sliding Door cum window	4.40x2.40
SD2/SW	Sliding Door cum window	4.40x2.40
W1	Window	1.75x2.00
W2	Window	1.50x2.00
W3	Window	1.85x2.00
W4	Window	2.00x2.00
W5	Window	4.40x2.40
W6	Window	0.95x2.00
W7	Window	2.60x2.00
V1	Ventilator	3.00x0.60
V2	Ventilator	0.60x0.60
W/R	Wardrobe	
W8	Window	3.90 x 3.90

AREA STATEMENT REF. SHEET NO. 1/16

OWNER'S SIGNATURE

STRUCTURAL CONSULTANT'S SIGNATURE

S. NAGESH, B.E. (CIVIL), M.A.S., F.I.E.
STRUCTURAL ENGINEER GRADE I (SE)
DTCP REG NO. SE/GR-1/19/05/004
New No. 15, 3rd Cross Street,
Karpagam Gardens, Adyar, Chennai - 600 020.
Email : nagesh.somadev@gmail.com
Mobile : 98492 31666


ARCHITECT'S SIGNATURE

SRIRAMGANAPATHI
CA/60/12993
RAG/1/19/04/154
11/53D, Sripuram Colony, 1st Street,
St Thomas Mount Cantonment,
Chennai-600 016.

TITLE:
MEZZANINE FLOOR 1 PLAN

Scale: 1:100

Architects:
KSM Architecture
11/53D, Sripuram Colony 1st street,
Saint Thomas Mount, (Opp. Bank of
Baroda)
Chennai - 600 016, Tamil Nadu, India
Tel: +91 44 22333587
Email: ksm@ksmindia.com

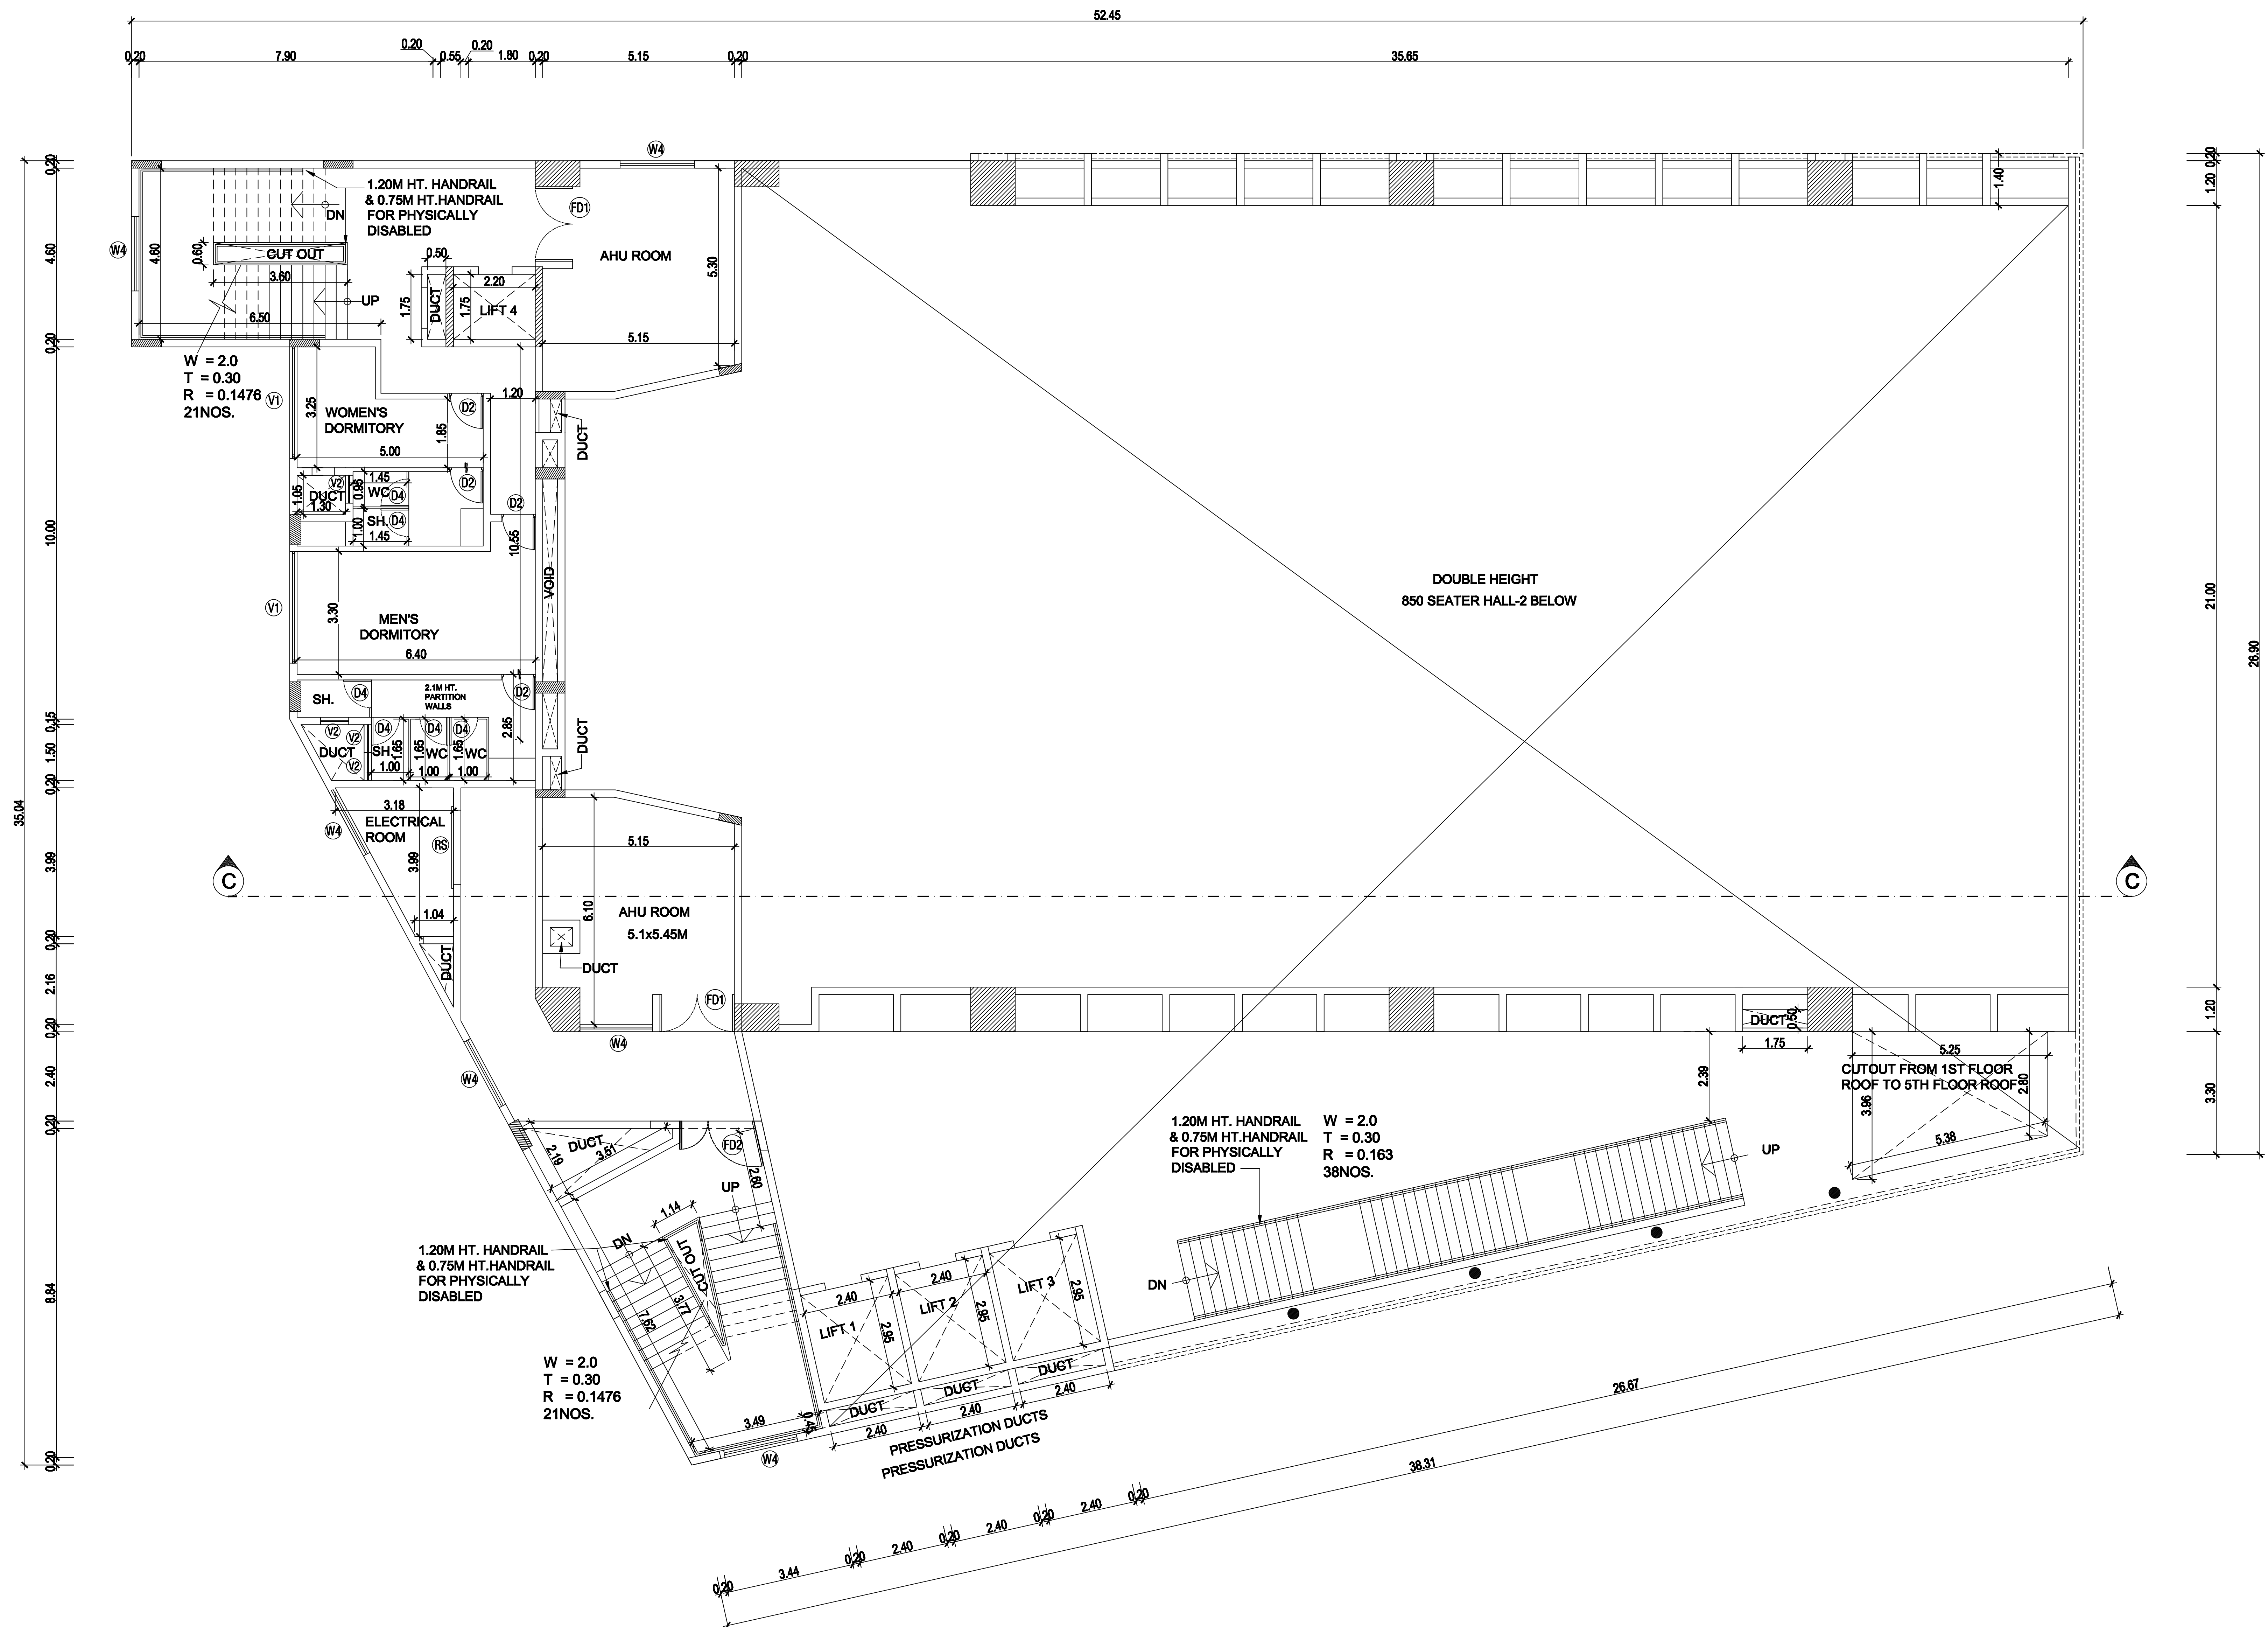

PLAN SHOWING THE PROPOSED
CONSTRUCTION OF CONVENTION
CENTRE
BASEMENT FLOOR ,
GROUND FLOOR +5 FLOORS
@ KANATHUR REDDY KUPPAM
VILLAGE,
EAST COAST ROAD,
THIRUPORUR TALUK,
SURVEY NUMBER 23/3B1B,22/1A1

COLOUR INDEX

PROPOSED	
BOUNDARY	
ROAD	

SPECIFICATIONS

- (1) FOUNDATION : 0.15M SAND FILLING,
0.15M P.C.C. 1:4:8 MIX, BRICK WORK USING
IN CEMENT MORTAR 1:4 AND PLINTH SLEEPER
BEAM SIZE 0.15X0.23 USING R.C.C. 1:2:4.
- (2) DAMP PROOF COURSE : D.P.C. SHALL BE OF
2 CM THK. CEMENT CONCRETE 1:2 MIXED
WITH 1 KG. OF IMPERMO PER BAG OF CEMENT.
- (3) SUPER STRUCTURE :BRICK WORK IN CEMENT
MORTAR 1:8 USING WELL BURNT BRICKS
GROUND MOLDED.
- (4) LINTEL & ROOF SLAB : USING R.C.C.1:2:4 MIX
AND GARAGE ROOF SHALL BE OF A.C. SHEET.
- (5) WEATHERING COURSE : BRICK JELLY IN LIME
MORTAR WITH PRESSED TILES ON TOP.
- (6) JOINERY : MAIN DOOR- FRAME SHALL BE OF
TEAK WOOD & SHUTTERS OF FLUSH SHUTTER
WITH ONE SIDE TEAK FINISH. OTHER DOORS
AND WINDOWS SHALL BE OF COUNTRY WOOD
SHUTTERS OF FLUSH SHUTTER.

SCHEDULE OF JOINERY

Type	Description	Size in M
D1	Door	2.00x2.40
D2	Toilet Door	0.90x2.40
D3	Door	1.00x2.40
D4	Toilet Door	0.75x2.40
D5	Door	1.50x2.40
D6	Door	1.50x2.40
D7	Door	1.20x2.40
D8	Door	2.00x2.40
D9	Door	0.60x2.40
D10	Door	0.80x2.40
FD1	Fire Door	2.00x2.40
FD2	Fire Door	2.00x2.40
RS1	Rolling Shutter	2.00x2.40
SD1/SW	Sliding Door cum window	4.40x2.40
SD2/SW	Sliding Door cum window	4.40x2.40
W1	Window	1.75x2.00
W2	Window	1.50x2.00
W3	Window	1.85x2.00
W4	Window	2.00x2.00
W5	Window	4.40x2.40
W6	Window	0.95x2.00
W7	Window	2.60x2.00
V1	Ventilator	3.00x0.60
V2	Ventilator	0.60x0.60
W/R	Wardrobe	
W8	Window	3.90 x 3.90

AREA STATEMENT REF. SHEET NO. 1/16

OWNER'S SIGNATURE



STRUCTURAL CONSULTANT'S SIGNATURE

S. NAGESH, B.E. (CIVIL), M.A.Sc., F.I.E.
STRUCTURAL ENGINEER GRADE I (SE)
DTCF REG. NO. SE-01-11/015/004
New No. 15, 3rd Cross Street,
Karpagam Gardens, Adyar, Chennai - 600 020.
Email : nagesh.somadev@gmail.com
Mobile : 98492-31666

ARCHITECT'S SIGNATURE

SRI RAM GANAPATHI
CA/01/12993
RAJG/11/13/04/154
11/53D, Sriparam Colony, 1st Street,
St. Thomas Mount Cantonment,
Chennai-600 016


TITLE:

FIRST FLOOR PLAN

Scale: 1:100

Architects:

KSM Architecture
11/53D, Sriparam Colony 1st street,
Saint Thomas Mount, (Opp. Bank of
Baroda)
Chennai - 600 016, Tamil Nadu, India
Tel: +91 44 22333587
Email: ksm@ksmindia.com

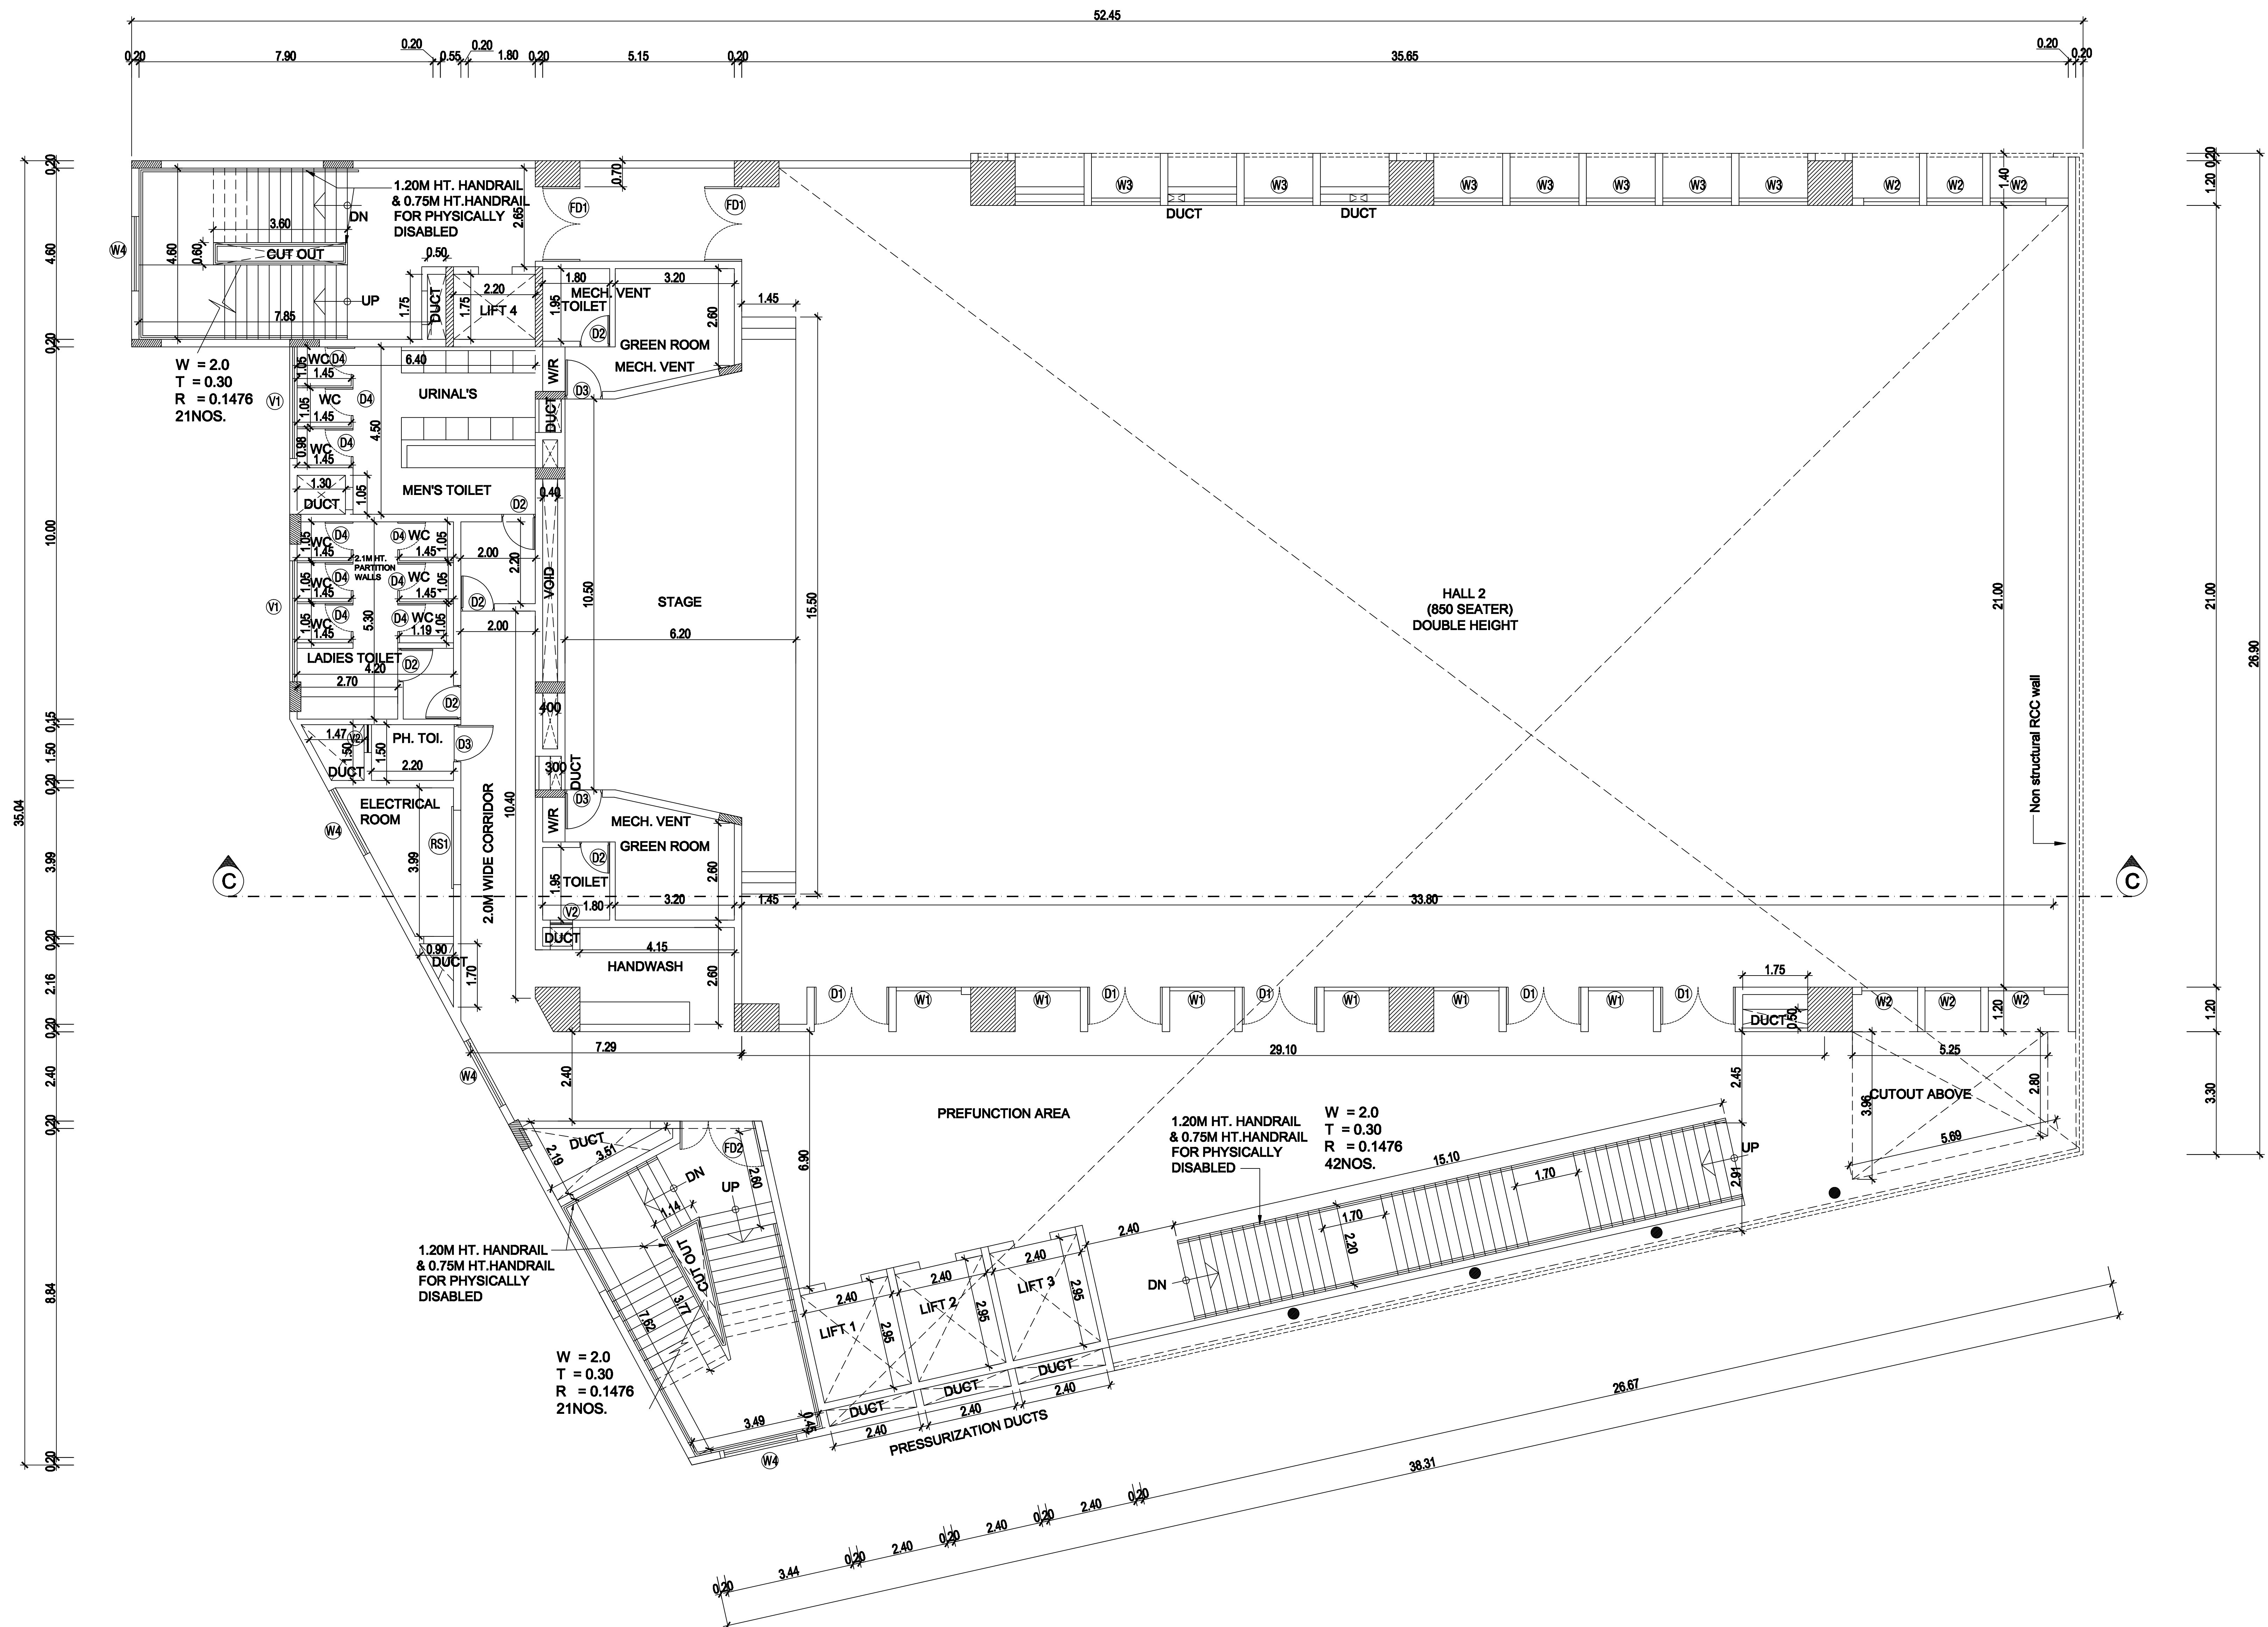

PROPOSED _____

BOUNDARY _____

ROAD _____

- 1) FOUNDATION : 0.15M SAND FILLING,
0.15M P.C.C. 1:4:8 MIX, BRICK WORK USING
IN CEMENT MORTAR 1:4 AND PLINTH SLEEPER
BEAM SIZE 0.15X0.23 USING R.C.C. 1:2:4.
- 2) DAMP PROOF COURSE : D.P.C. SHALL BE OF
2 CM THK. CEMENT CONCRETE 1:2 MIXED
WITH 1 KG. OF IMPERMO PER BAG OF CEMENT.
- 3) SUPER STRUCTURE :BRICK WORK IN CEMENT
MORTAR 1:4 USING WELL BURNT BRICKS
GROUND MOLED.
- 4) LINTEL & ROOF SLAB : USING R.C.C.1:2:4 MIX
AND GARAGE ROOF SHALL BE OF A.C. SHEET.
- 5) WEATHERING COURSE : BRICK JELLY IN LIME
MORTAR WITH PRESSED TILES ON TOP.
- 6) JOINERY : MAIN DOOR- FRAME SHALL BE OF
TEAK WOOD & SHUTTERS OF FLUSH SHUTTER
WITH ONE SIDE TEAK FINISH. OTHER DOORS
AND WINDOWS SHALL BE OF COUNTRY WOOD
SHUTTERS OF FLUSH SHUTTER.

Type	Description	Size in M
D1	Door	2.00x2.40
D2	Toilet Door	0.90x2.40
D3	Door	1.00x2.40
D4	Toilet Door	0.75x2.40
D5	Door	1.50x2.40
D6	Door	1.50x2.40
D7	Door	1.20x2.40
D8	Door	2.00x2.40
D9	Door	0.60x2.40
D10	Door	0.80x2.40
FD1	Fire Door	2.00x2.40
FD2	Fire Door	2.00x2.40
RS1	Rolling Shutter	2.00x2.40
SD1/SW	Sliding Door cum window	4.40x2.40
SD2/SW	Sliding Door cum window	4.40x2.40
W1	Window	1.75x2.00
W2	Window	1.50x2.00
W3	Window	1.85x2.00
W4	Window	2.00x2.00
W5	Window	4.40x2.40
W6	Window	0.95x2.00
W7	Window	2.60x2.00
V1	Ventilator	3.00x0.60
V2	Ventilator	0.60x0.60
W/R	Wardrobe	
W8	Window	3.90 x 3.90

OWNER'S SIGNATURE

STRUCTURAL CONSULTANT'S SIGNATURE
 **S. NAGESH, B.E. (CIVIL), M.A.Sc., F.I.E.**
STRUCTURAL ENGINEER GRADE I (SE)
DTCP REG NO. SE/GR-1/19/05/004
 New No. 15, 3rd Cross Street,
 Karpagam Gardens, Adyar, Chennai - 600 020.
 Email : nagesh.somadev@gmail.com
 Mobile : 98402 31666


ARCHITECT'S SIGNATURE



SRIRAMGANAPATHI
CA/60/12993
RA/Gr.I/19/04/154
11/53D, Sriparam Colony, 1st Street,
St. Thomas Mount Cantonment,
Chennai-600 016.

TITLE: SERVICE FLOOR PLAN ABOVE GROUND FLOOR	Scale: 1:100
--	--------------

Architects:
KSM Architecture
1/53D, Sripuram Colony 1st street,
Saint Thomas Mount, (Opp. Bank of
Baroda)
Chennai - 600 016, Tamil Nadu, India
Tel: +91 44 22333587
Email: ksm@ksmindia.com

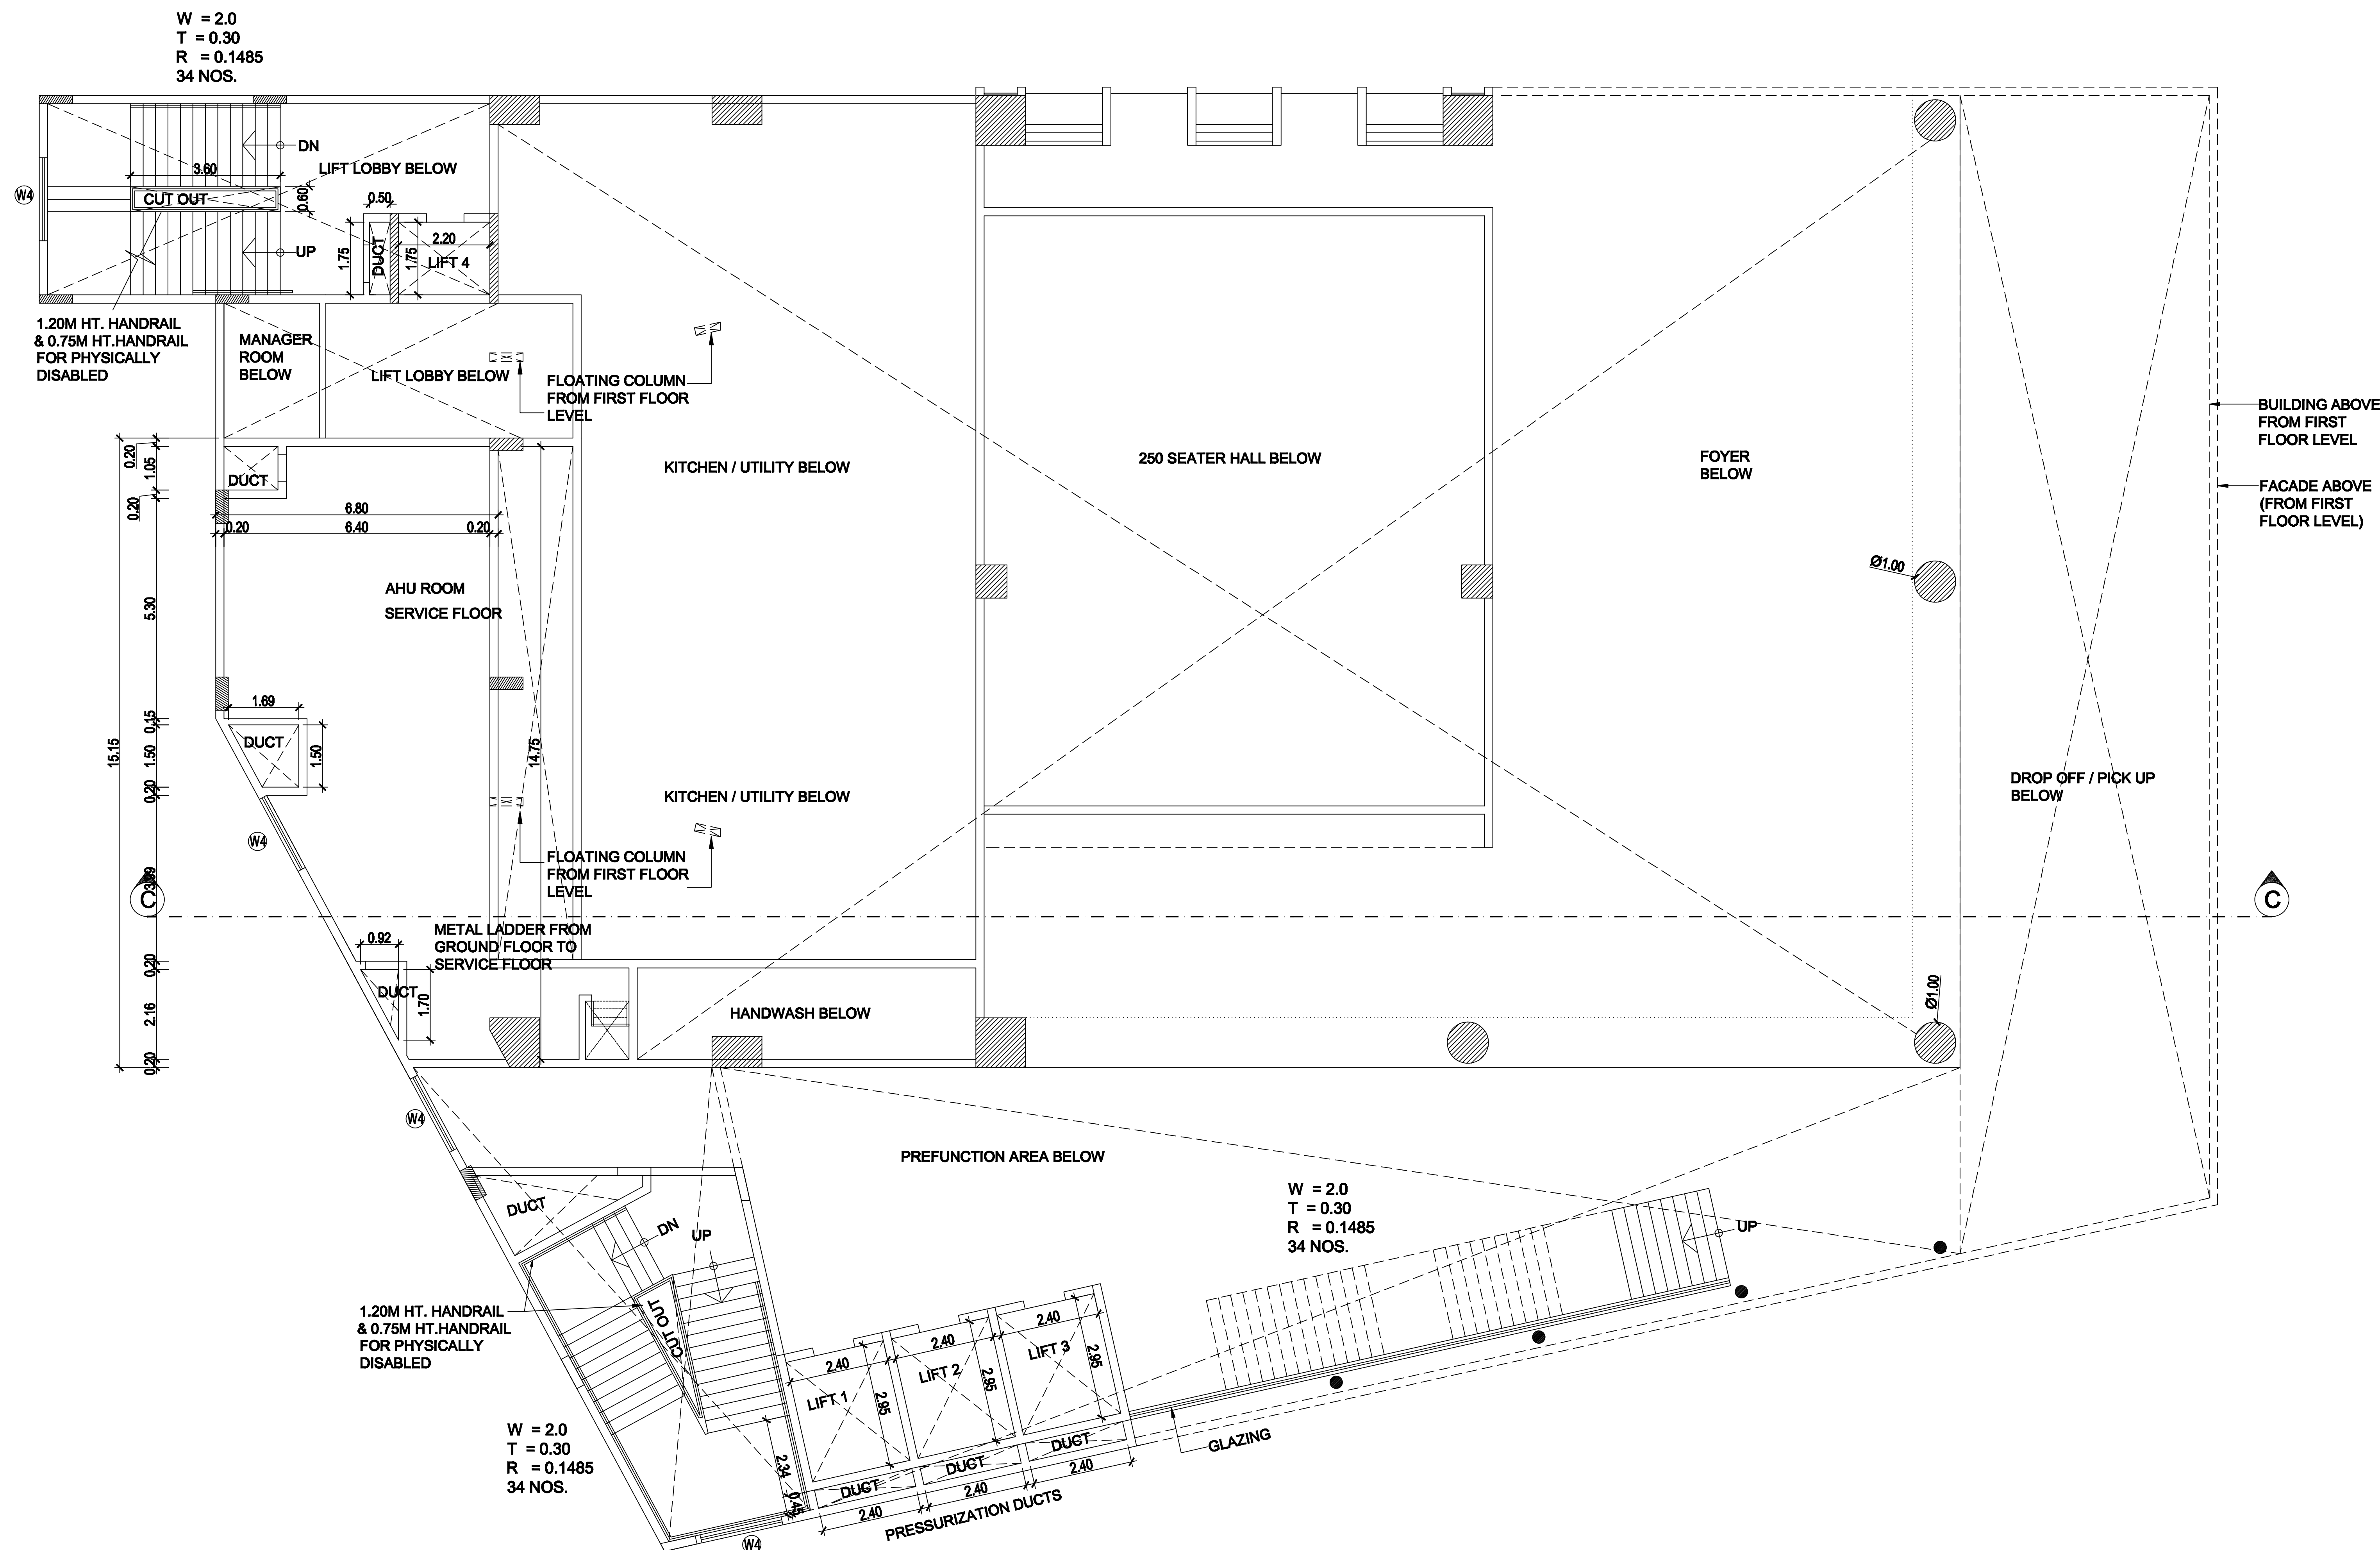

PLAN SHOWING THE PROPOSED
CONSTRUCTION OF CONVENTION
CENTRE
BASEMENT FLOOR ,
GROUND FLOOR +5 FLOORS
@ KANATHUR REDDY KUPPAM
VILLAGE,
EAST COAST ROAD,
THIRUPORUR TALUK,
SURVEY NUMBER 23/3B1B,22/1A1

COLOUR INDEX

PROPOSED	
BOUNDARY	
ROAD	

SPECIFICATIONS


- (1) FOUNDATION : 0.15M SAND FILLING,
0.15M P.C.C. 1:4:8 MIX, BRICK WORK USING
IN CEMENT MORTAR 1:4 AND PLINTH SLEEPER
BEAM SIZE 0.15X0.23 USING R.C.C. 1:2:4.
- (2) DAMP PROOF COURSE : D.P.C. SHALL BE OF
2 CM THK. CEMENT CONCRETE 1:2 MIXED
WITH 1 KG. OF IMPERMO PER BAG OF CEMENT.
- (3) SUPER STRUCTURE :BRICK WORK IN CEMENT
MORTAR 1:8 USING WELL BURNT BRICKS
GROUND MOLDED.
- (4) LINTEL & ROOF SLAB : USING R.C.C.1:2:4 MIX
AND GARAGE ROOF SHALL BE OF A.C. SHEET.
- (5) WEATHERING COURSE : BRICK JELLY IN LIME
MORTAR WITH PRESSED TILES ON TOP.
- (6) JOINERY : MAIN DOOR- FRAME SHALL BE OF
TEAK WOOD & SHUTTERS OF FLUSH SHUTTER
WITH ONE SIDE TEAK FINISH. OTHER DOORS
AND WINDOWS SHALL BE OF COUNTRY WOOD
SHUTTERS OF FLUSH SHUTTER.

SCHEDULE OF JOINERY

Type	Description	Size in M
D1	Door	2.00x2.40
D2	Toilet Door	0.90x2.40
D3	Door	1.00x2.40
D4	Toilet Door	0.75x2.40
D5	Door	1.50x2.40
D6	Door	1.50x2.40
D7	Door	1.20x2.40
D8	Door	2.00x2.40
D9	Door	0.60x2.40
D10	Door	0.80x2.40
FD1	Fire Door	2.00x2.40
FD2	Fire Door	2.00x2.40
RS1	Rolling Shutter	2.00x2.40
SD1/SW	Sliding Door cum window	4.40x2.40
SD2/SW	Sliding Door cum window	4.40x2.40
W1	Window	1.75x2.00
W2	Window	1.50x2.00
W3	Window	1.85x2.00
W4	Window	2.00x2.00
W5	Window	4.40x2.40
W6	Window	0.95x2.00
W7	Window	2.60x2.00
V1	Ventilator	3.00x0.60
V2	Ventilator	0.60x0.60
W/R	Wardrobe	
W8	Window	3.90 x 3.90

AREA STATEMENT REF. SHEET NO. 1/16

OWNER'S SIGNATURE

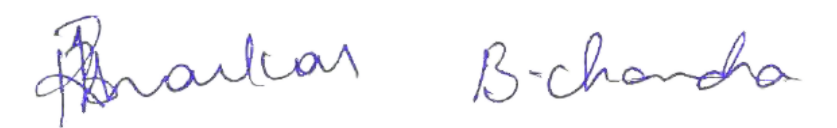

STRUCTURAL CONSULTANT'S SIGNATURE

S. NAGESH, B.E. (CIVIL), M.A.S.E., F.I.E.
STRUCTURAL ENGINEER GRADE I (SE)
DTCP REG. NO. SE/GR-1/19/05/004
New No. 15, 3rd Cross Street,
Karpagam Gardens, Adyar, Chennai - 600 020.
Email : nagesh.somadev@gmail.com
Mobile : 98499-31666

ARCHITECT'S SIGNATURE

SRIRAM GANAPATHI
CA/1012993
RA/Cr.1/19/04/154
11/53D, Sripuram Colony, 1st Street,
St. Thomas Mount Cantonment,
Chennai-600 016.


TITLE:

GROUND FLOOR PLAN

Scale: 1:100

Architects:

KSM Architecture
11/53D, Sripuram Colony 1st street,
Saint Thomas Mount, (Opp. Bank of
Baroda)
Chennai - 600 016, Tamil Nadu, India
Tel: +91 44 22333587
Email: ksm@ksmindia.com

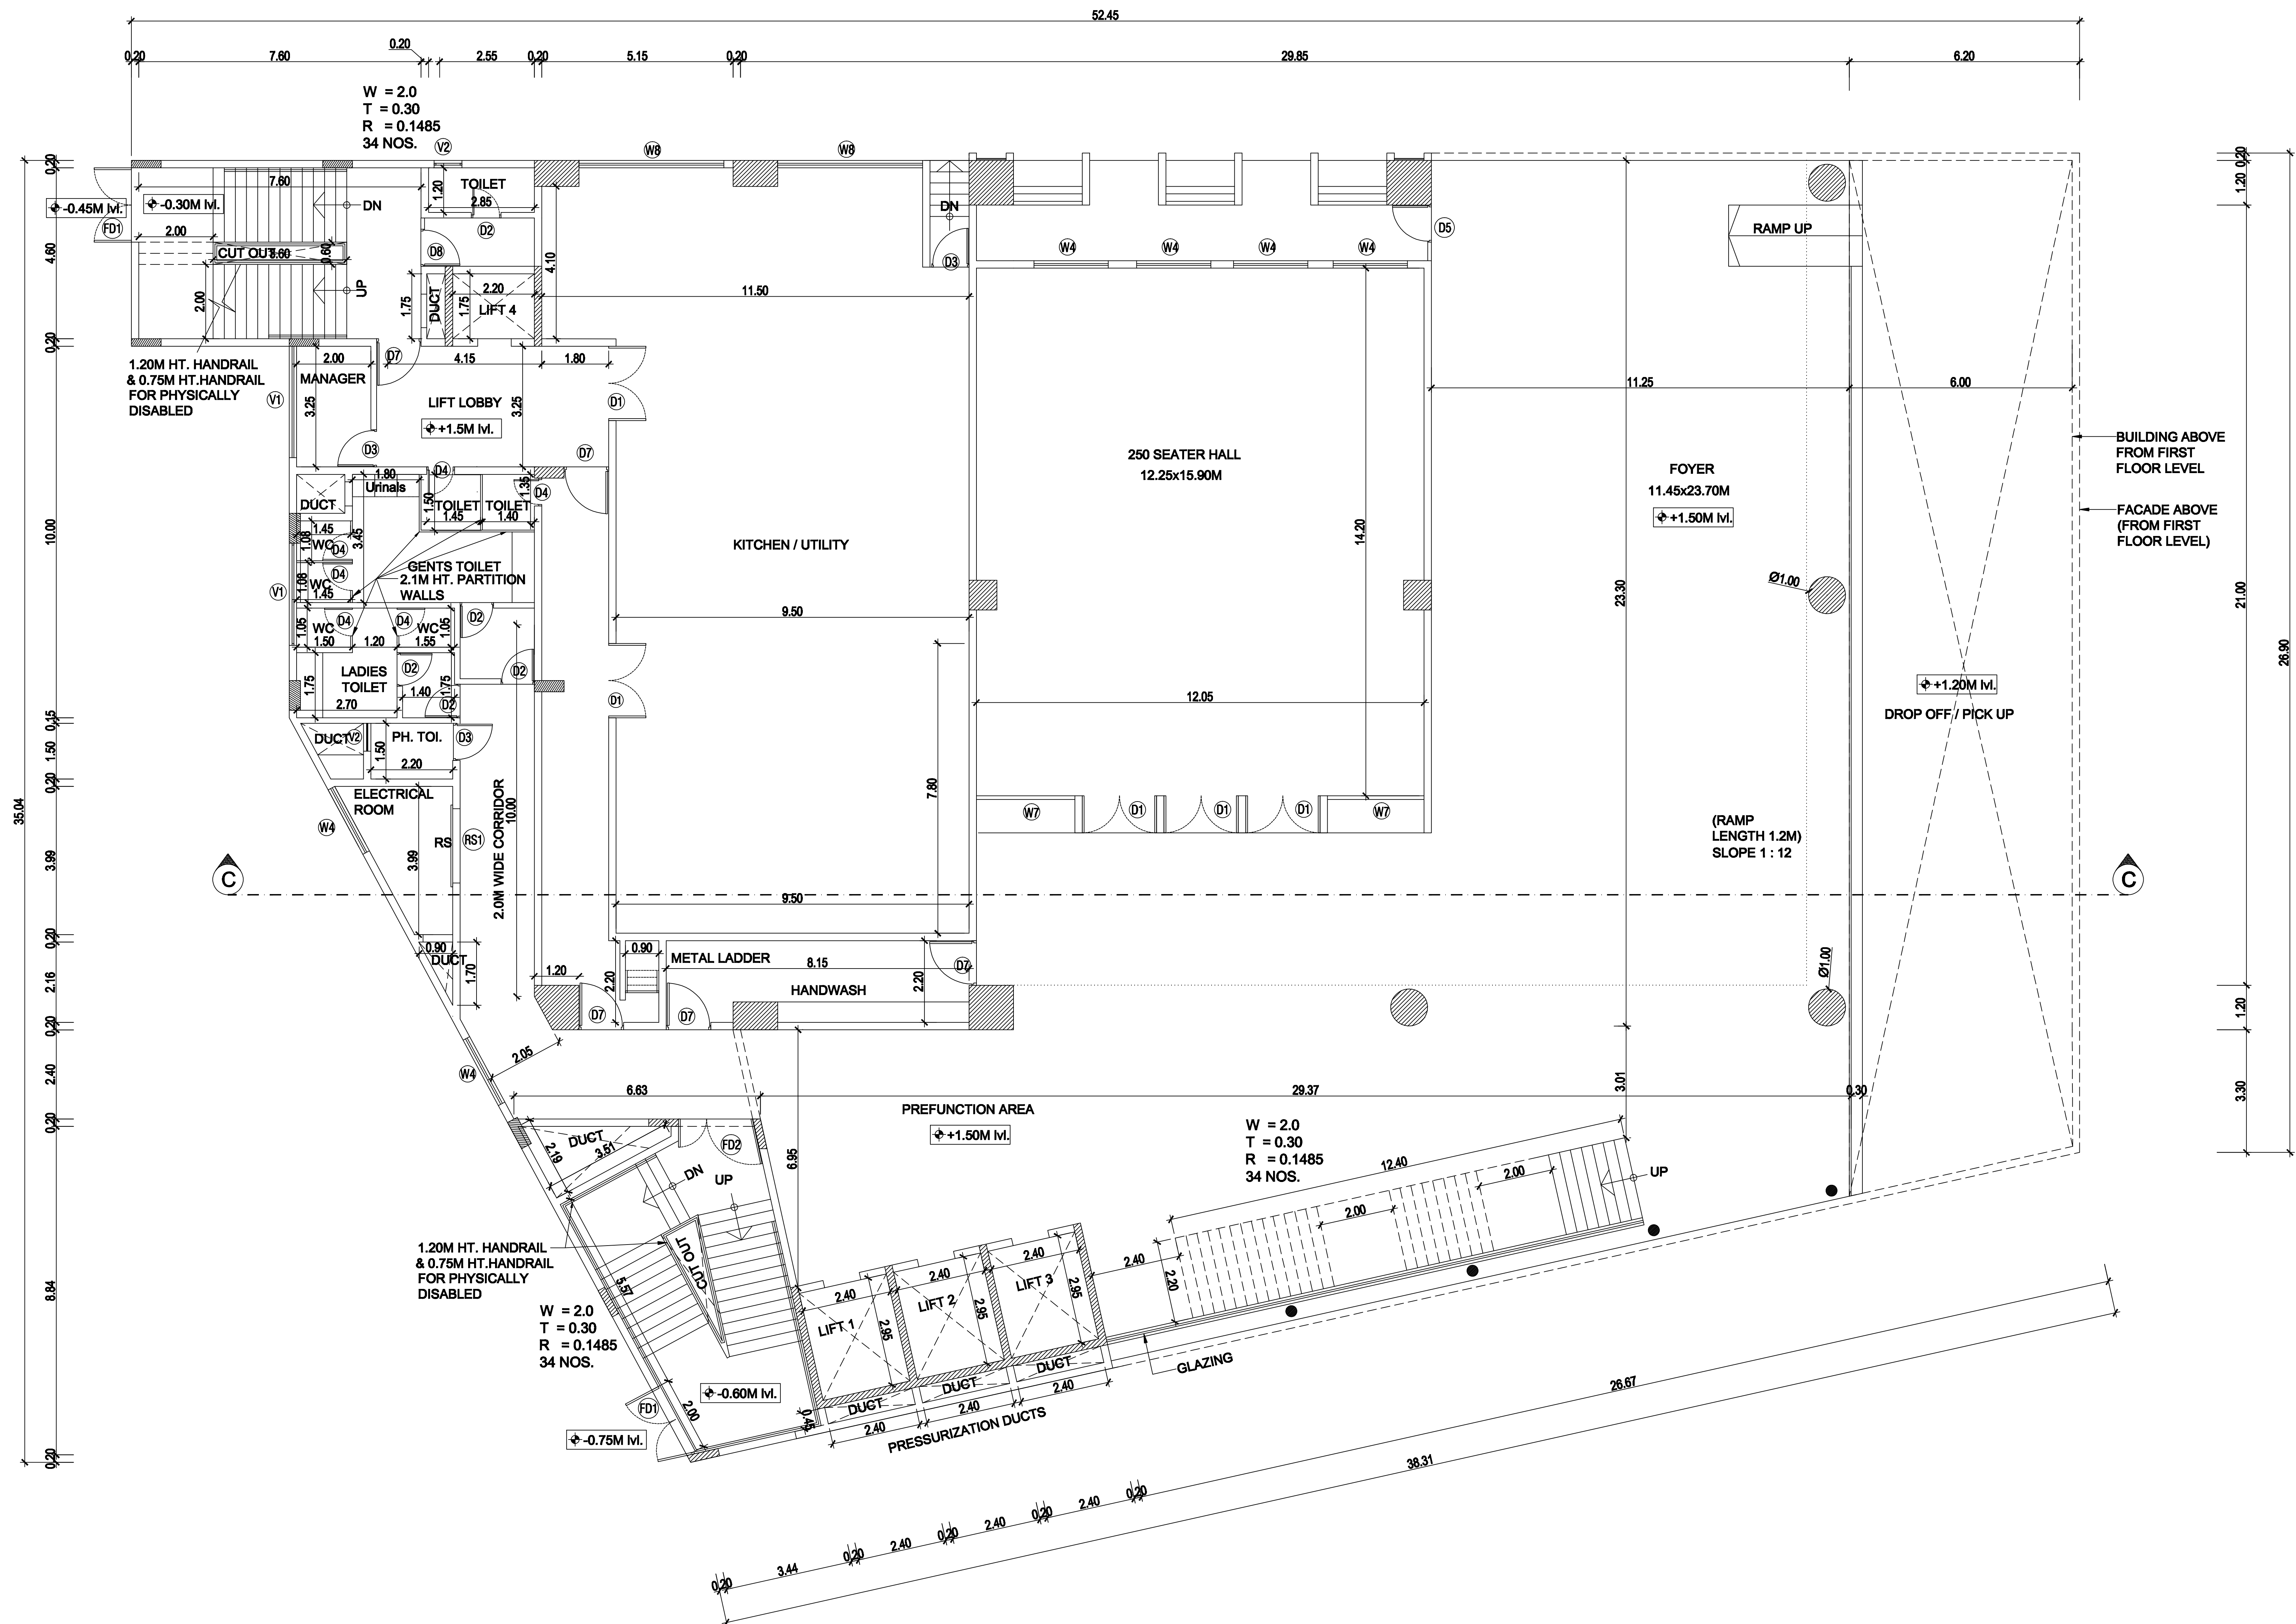

PLAN SHOWING THE PROPOSED
CONSTRUCTION OF CONVENTION
CENTRE
BASEMENT FLOOR ,
GROUND FLOOR +5 FLOORS
@ KANATHUR REDDY KUPPAM
VILLAGE,
EAST COAST ROAD,
THIRUPURUR TALUK,
SURVEY NUMBER 23/3B1B,22/1A1

COLOUR INDEX

PROPOSED

BOUNDARY

ROAD

SPECIFICATIONS

- (1) FOUNDATION : 0.15M SAND FILLING,
0.15M P.C.C. 1:4:8 MIX, BRICK WORK USING
IN CEMENT MORTAR 1:4 AND PLINTH SLEEPER
BEAM SIZE 0.15X0.23 USING R.C.C. 1:2:4.
- (2) DAMP PROOF COURSE : D.P.C. SHALL BE OF
2 CM THK. CEMENT CONCRETE 1:2 MIXED
WITH 1 KG. OF IMPERMO PER BAG OF CEMENT.
- (3) SUPER STRUCTURE -BRICK WORK IN CEMENT
MORTAR 1:8 USING WELL BURNT BRICKS
GROUND MOLDED.
- (4) LINTEL & ROOF SLAB : USING R.C.C.1:2:4 MIX
AND GARAGE ROOF SHALL BE OF A.C. SHEET.
- (5) WEATHERING COURSE : BRICK JELLY IN LIME
MORTAR WITH PRESSED TILES ON TOP.
- (6) JOINERY : MAIN DOOR- FRAME SHALL BE OF
TEAK WOOD & SHUTTERS OF FLUSH SHUTTER
WITH ONE SIDE TEAK FINISH. OTHER DOORS
AND WINDOWS SHALL BE OF COUNTRY WOOD
SHUTTERS OF FLUSH SHUTTER.

SCHEDULE OF JOINERY

Type	Description	Size in M
D1	Door	2.00x2.40
D2	Toilet Door	0.90x2.40
D3	Door	1.00x2.40
D4	Toilet Door	0.75x2.40
D5	Door	1.50x2.40
D6	Door	1.50x2.40
D7	Door	1.20x2.40
D8	Door	2.00x2.40
D9	Door	0.60x2.40
D10	Door	0.80x2.40
FD1	Fire Door	2.00x2.40
FD2	Fire Door	2.00x2.40
RS1	Rolling Shutter	2.00x2.40
SD1/SW	Sliding Door cum window	4.40x2.40
SD2/SW	Sliding Door cum window	4.40x2.40
W1	Window	1.75x2.00
W2	Window	1.50x2.00
W3	Window	1.85x2.00
W4	Window	2.00x2.00
W5	Window	4.40x2.40
W6	Window	0.95x2.00
W7	Window	2.60x2.00
V1	Ventilator	3.00x0.60
V2	Ventilator	0.60x0.60
W/R	Wardrobe	
W8	Window	3.90 x 3.90

AREA STATEMENT REF. SHEET NO. 1/16

OWNER'S SIGNATURE

Prathar B. Chandra

STRUCTURAL CONSULTANT'S SIGNATURE

S. NAGESH, B.E. (CIVIL), M.A.Sc., F.I.E.
STRUCTURAL ENGINEER GRADE I (SE)
DTCP REG NO. SE/GR-11/19/05/004
New No. 15, 3rd Cross Street,
Karpagam Gardens, Adyar, Chennai - 600 020.
Email : nagesh.somadev@gmail.com
Mobile : 98492 31666

ARCHITECT'S SIGNATURE

Srinivasan Ganapathi
SRIRAM GANAPATHI
CA/101/25993
RAJGR/11/19/04/154
11/53D, Sriparam Colony, 1st Street,
St. Thomas Mount Cantonment,
Chennai-600 016.


TITLE:

BASEMENT FLOOR PLAN

Scale: 1:100

Architects:

KSM Architecture
11/53D, Sriparam Colony 1st street,
Saint Thomas Mount, (Opp. Bank of
Baroda)
Chennai - 600 016, Tamil Nadu, India
Tel: +91 44 22333587
Email: ksm@ksmindia.com

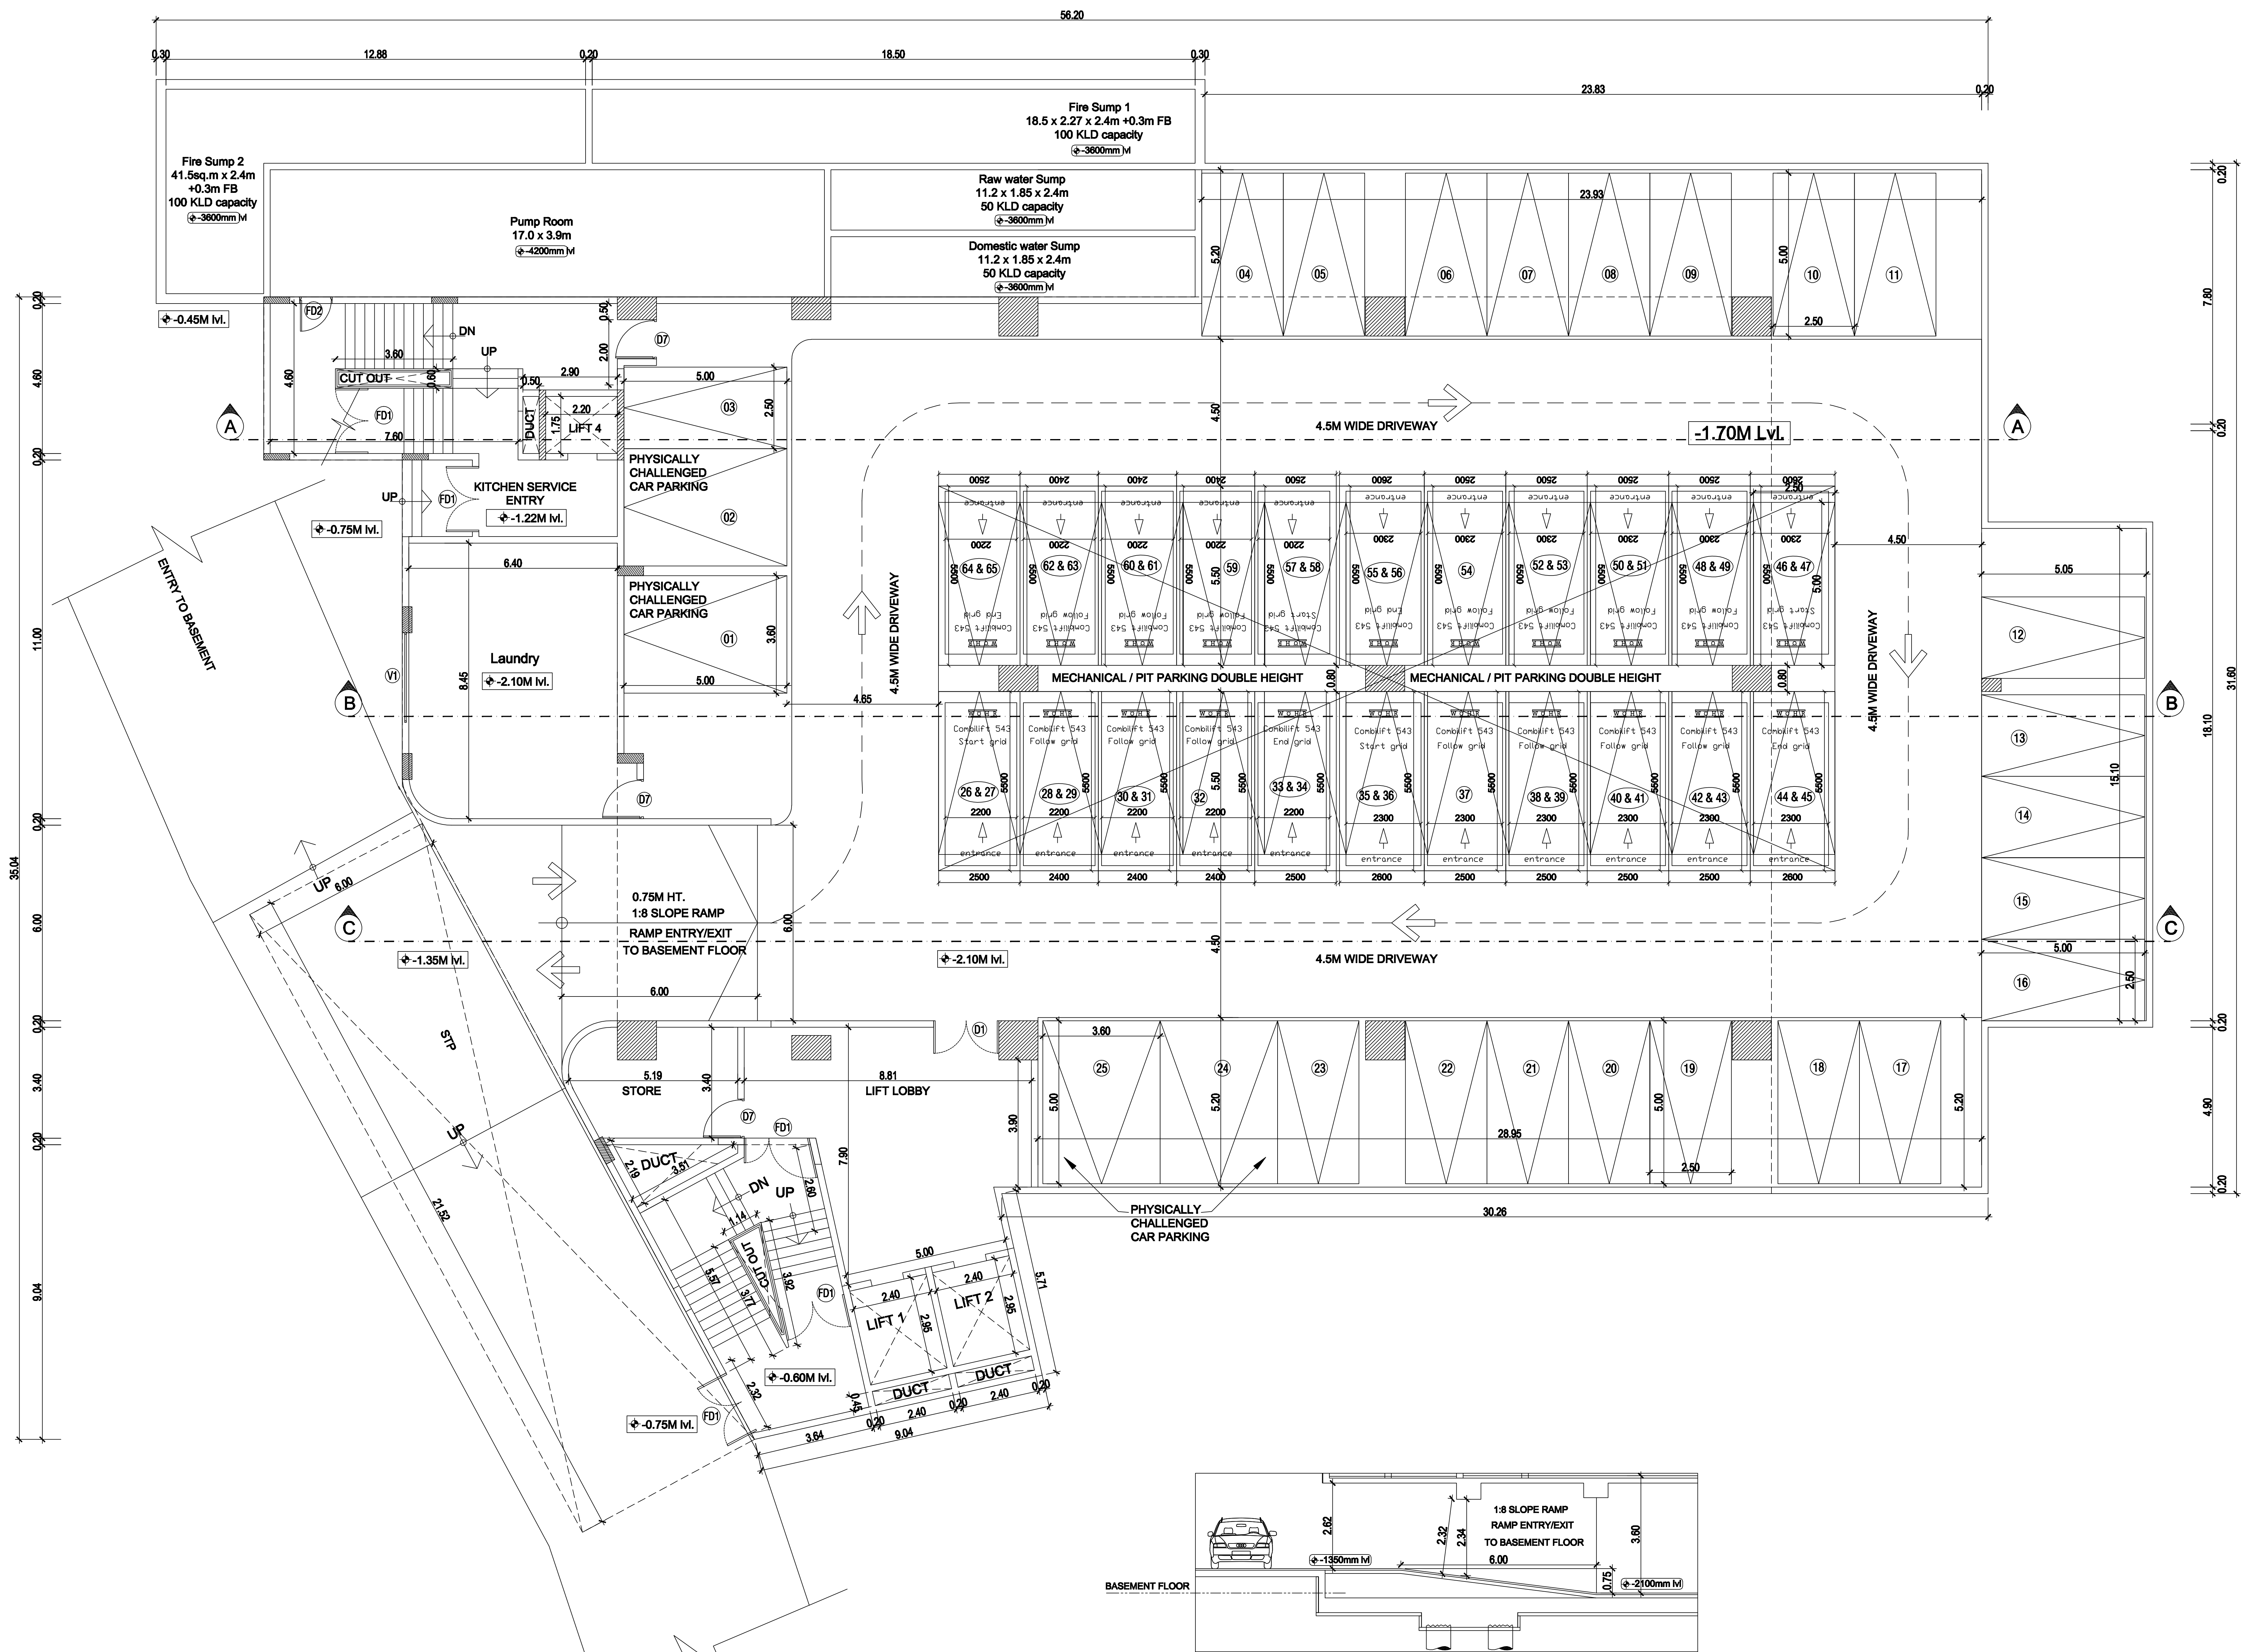

BASEMENT RAMP SECTION

TYPICAL SECTION OF MULTILEVEL CAR PARKING

