

PP

APPROVAL RECORD

Planning Permission


Chengalpattu
Chengalpattu district, Tamil Nadu

APPROVAL TYPE
Building Plan


ISSUING AUTHORITY
DTCP

The approval as the planning authority issued it, reproduced in full behind this page.

An approval speaks to what was sanctioned, not to what was built. Completion is a separate record.

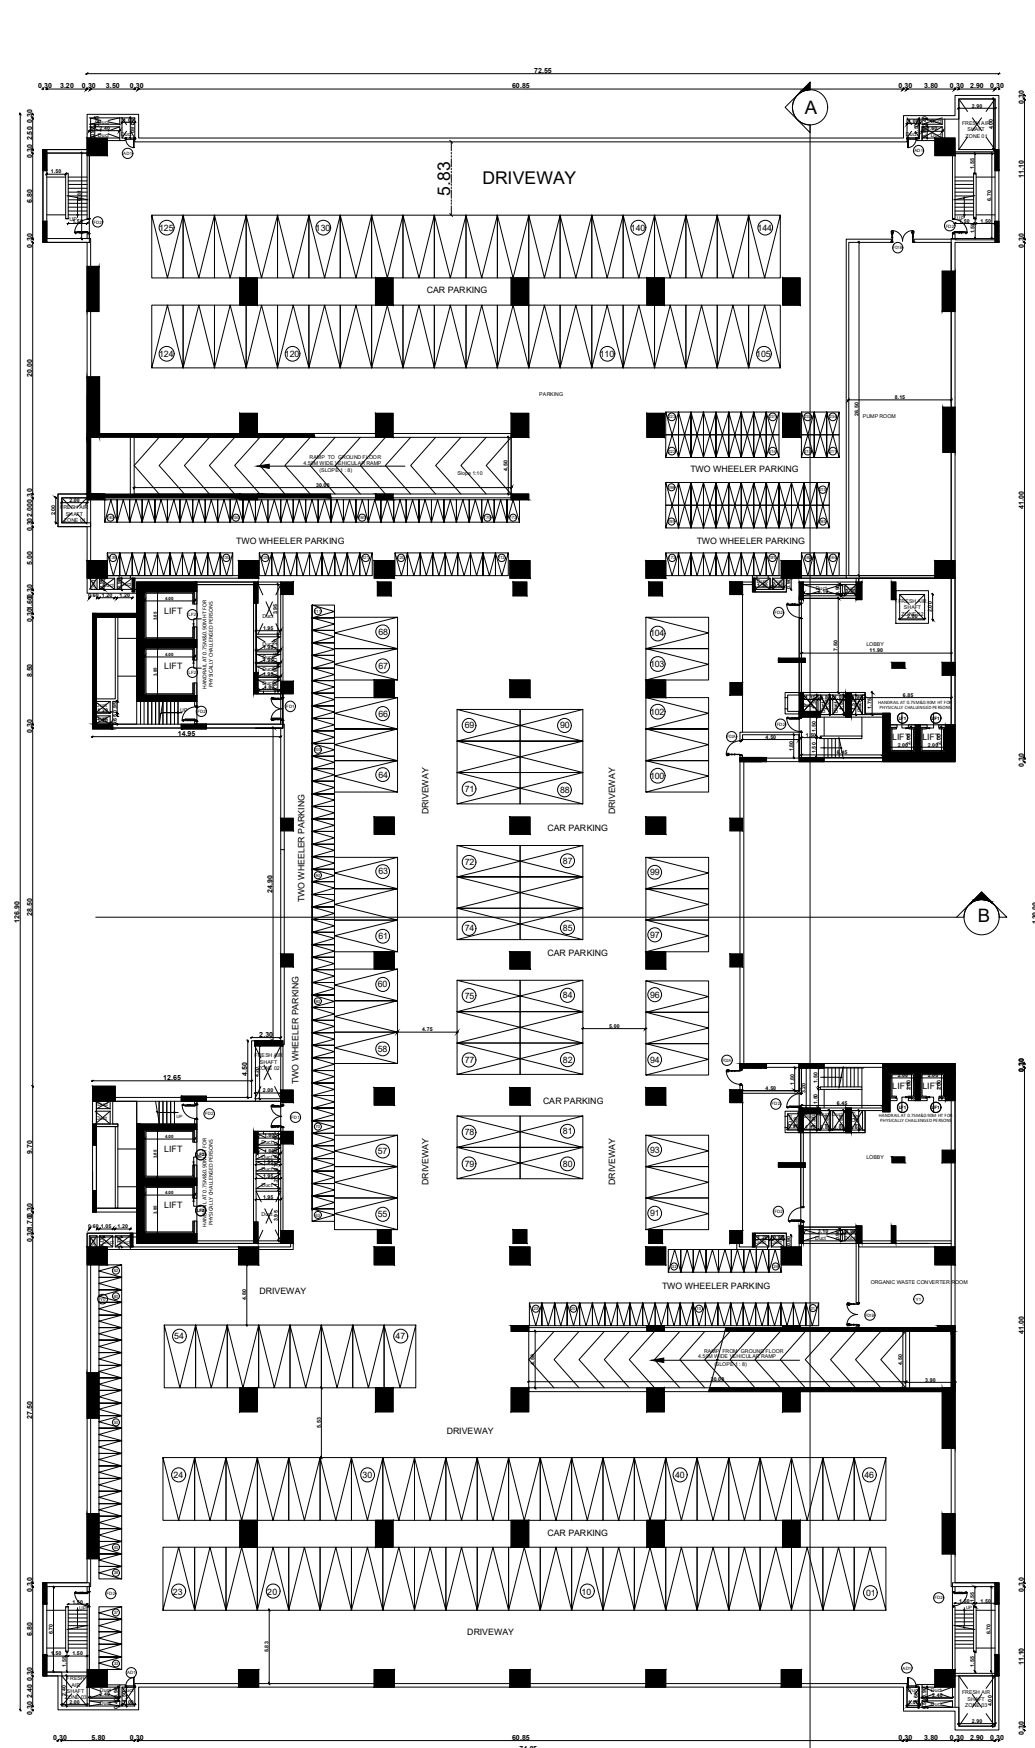

BLOCK 1 - BASEMENT FLOOR PLAN

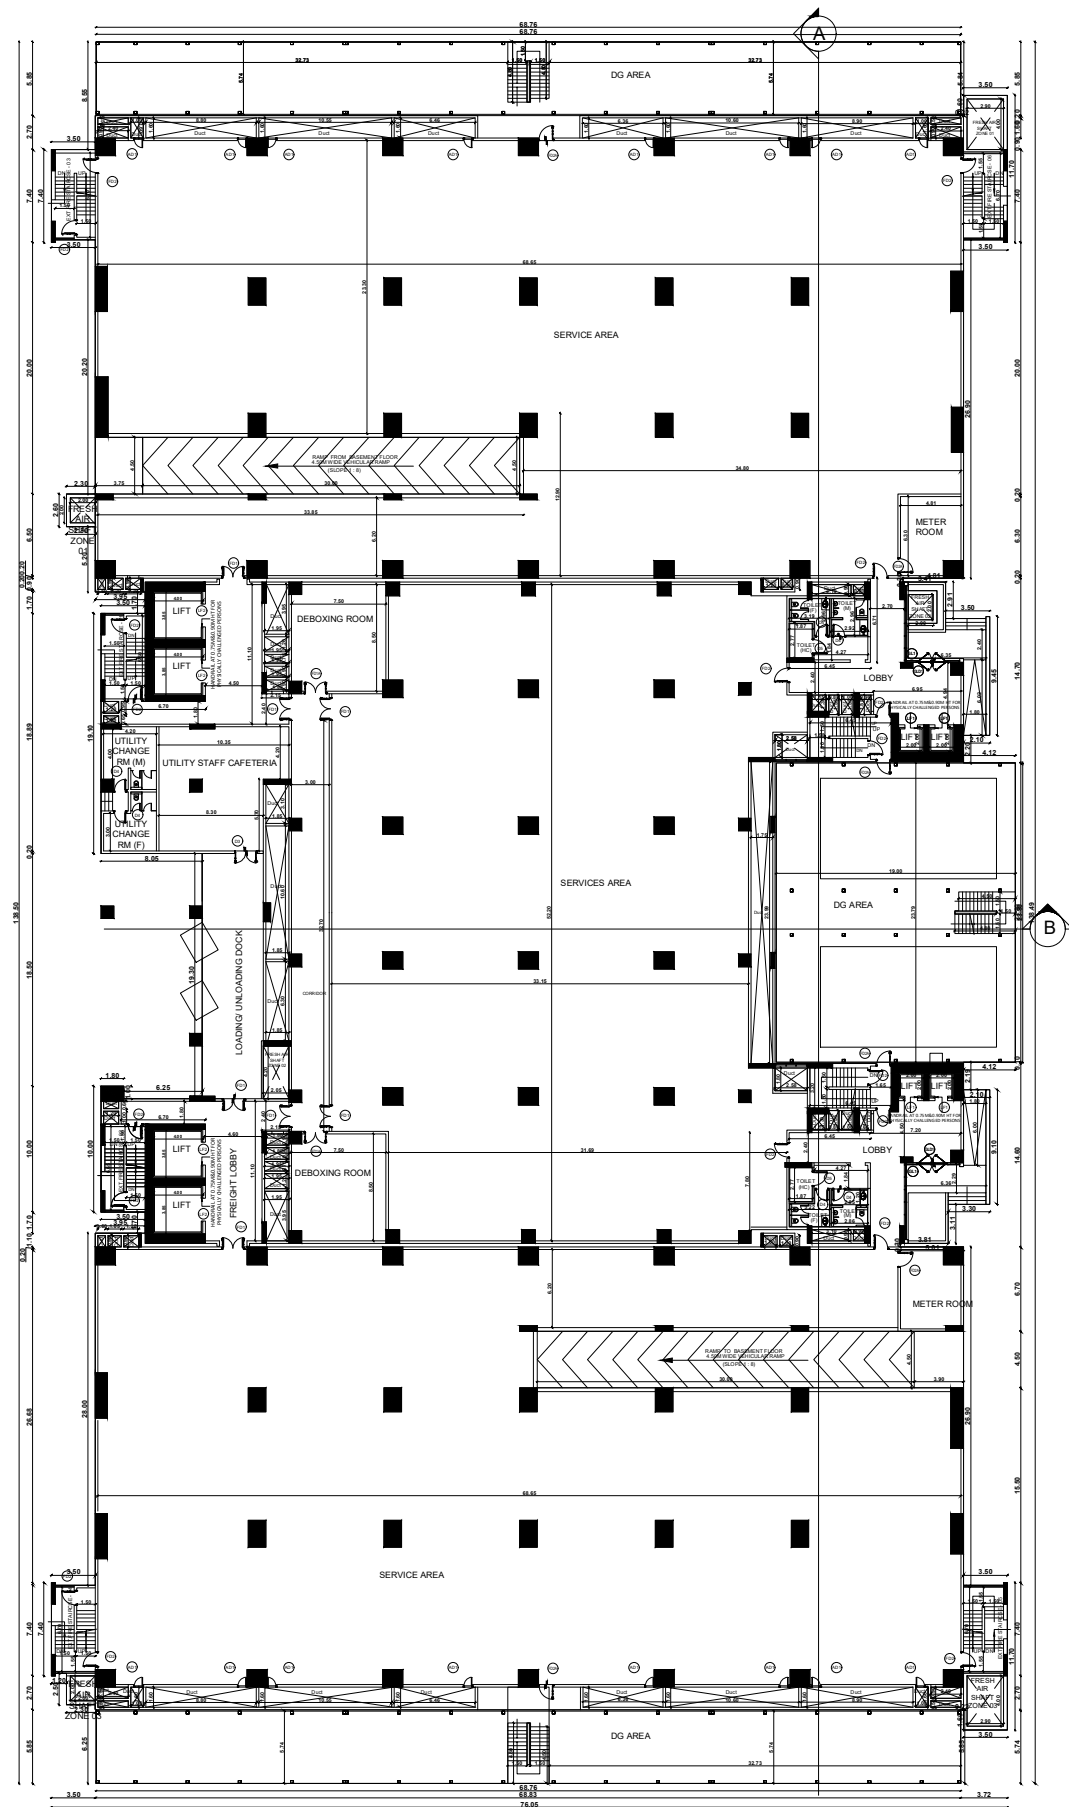

BLOCK 1 - GROUND FLOOR PLAN

SHEET NO: 01 / 07
PLAN SHOWING THE PROPOSED
CONSTRUCTION OF DATA CENTER BUILDING
AT PLOT NO- H-11/1A (SURVEY NOS. 85pt, 86,
87pt OF EGATTUR VILLAGE OF THE DTCP
APPROVED SIPCOT INFORMATION
TECHNOLOGY PARK LAYOUT NO: 83/2018,
THIRUPORUR TALUK, CHENGALPATTU
DISTRICT.

Schedule of joinery		
D/W Type	Width	Height
Fire Doors		
FD1	1800	2800
FD1A	1800	2800
FD1B	1800	2450
FD2	1200	2450
FD2A	1200	2450
FD3	1800	2450
AD1	750	2150
Wooden/ Glazed Doors		
D1	1200	2450
D2	1000	2450
D3	1800	2450
D4	1000	2450
D5	1200	2450
GLD1	2400	2400
GLD2	1200	2400
Window/ Louvers/ Openings/ Glazing		
GL1	6105*4400	58200
GL2	7600	49800
GL3	27600	5500
LF1	1000	2100
LF2	1800	2800
COLOUR INDEX :		REFERENCE :
PROPOSED		SCALE : 1:200
BOUNDARY		DATE : 25 AUG 2023
ROAD		
DRIVEWAY		
APPLICANT :		

For Sify Infnit Spaces Limited
Authorised Signatory


ARCHITECT / REGISTERED ENGINEER :

Jyoti Rath
JYOTI RATH
ARCHITECT
CA NO. 92/15073


REGISTERED STRUCTURAL ENGINEER :

for DesignTree Service Consultants Pvt Ltd
N. Arun Karanth
Registration No. SE / Gr. 1 / 19 / 05 / 008
Structural Engineer Grade - 1 (SE)

FOR OFFICE USE ONLY

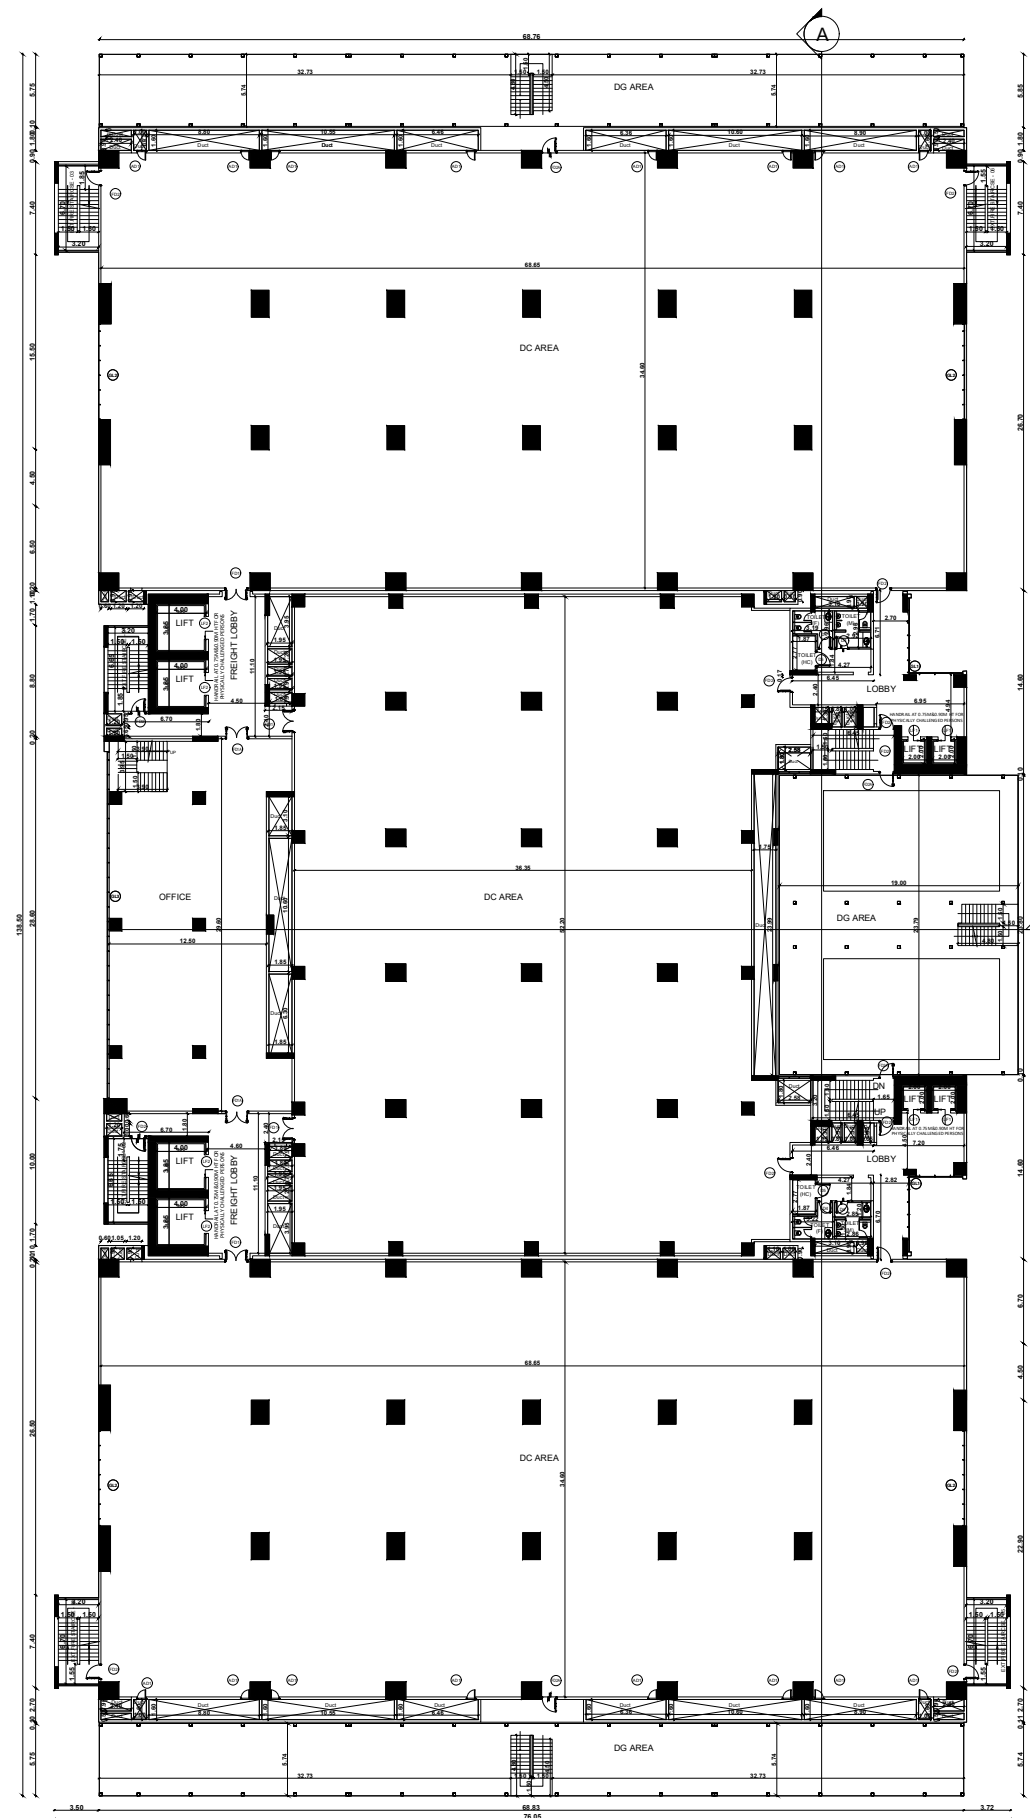

BLOCK 1 - FIRST FLOOR PLAN

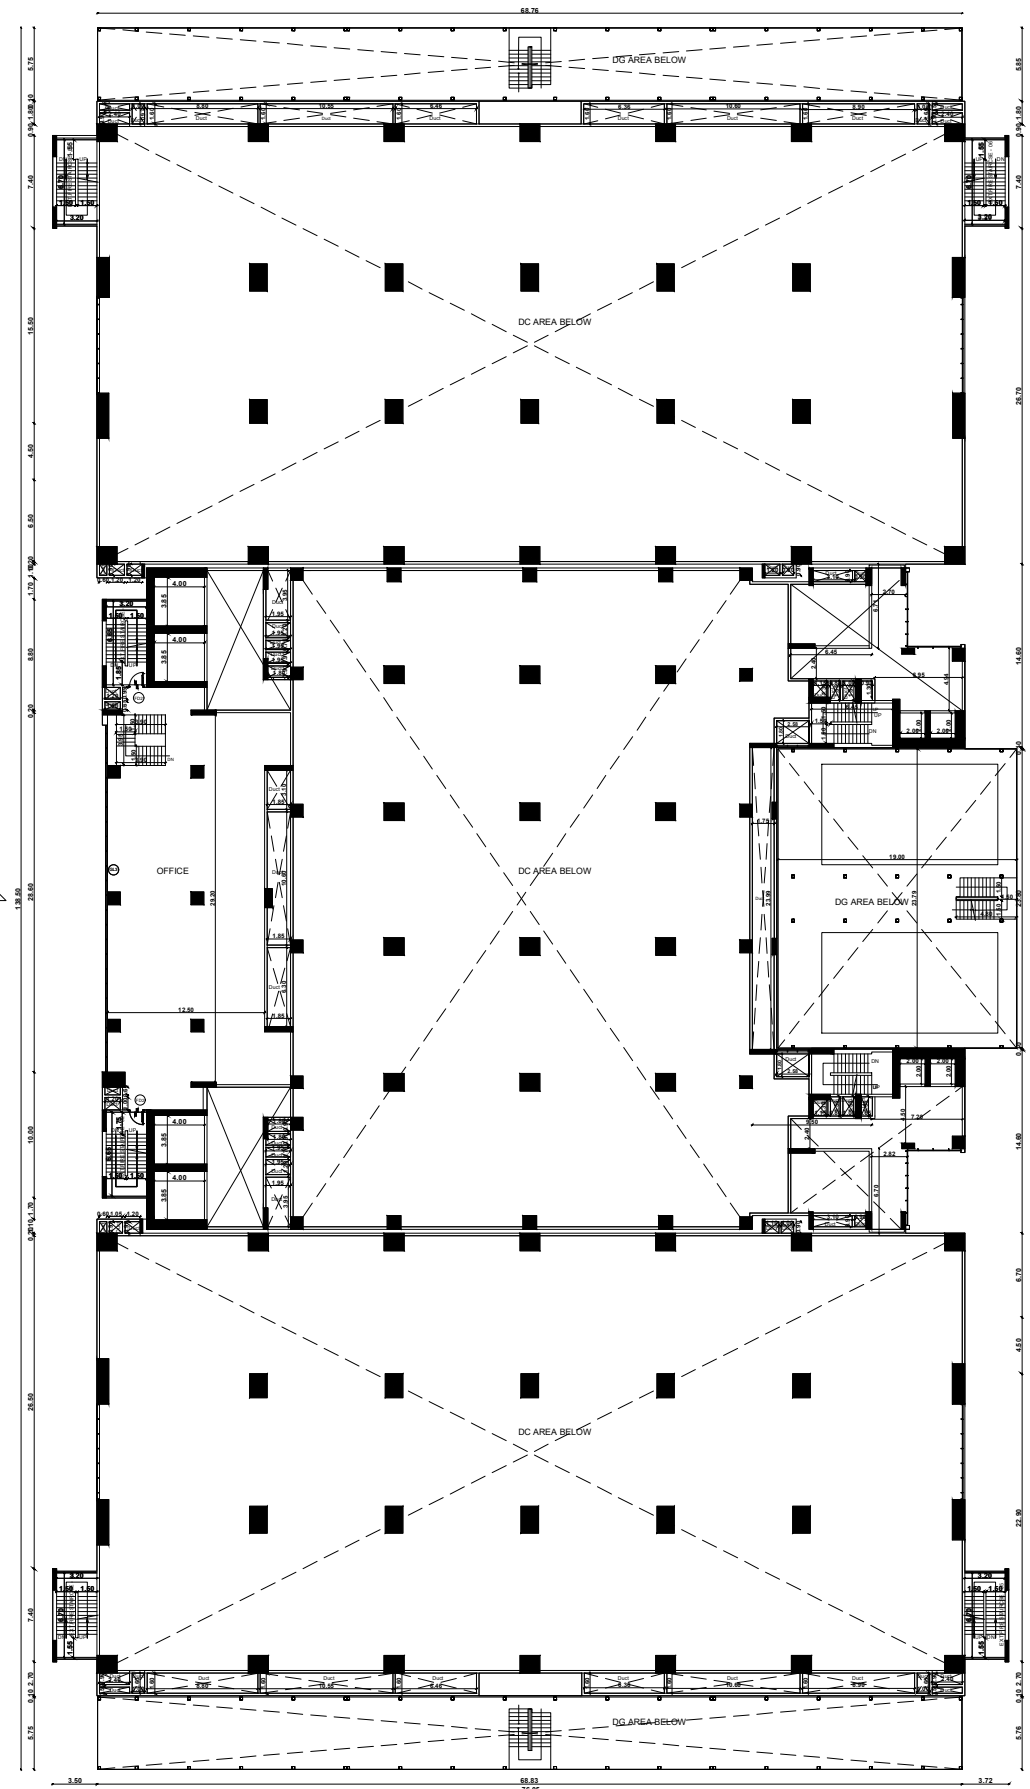

BLOCK 1 - MEZANNINE FLOOR PLAN

SHEET NO: 02 / 07

PLAN SHOWING THE PROPOSED
CONSTRUCTION OF DATA CENTER BUILDING
AT PLOT NO- H-11/1A (SURVEY NOS. 85pt, 86,
87pt OF EGATTUR VILLAGE OF THE DTCP
APPROVED SIPCOT INFORMATION
TECHNOLOGY PARK LAYOUT NO: 83/2018,
THIRUPORUR TALUK, CHENGALPATTU
DISTRICT.

Schedule of joinery

D/W Type	Width	Height
Fire Doors		
FD1	1800	2800
FD1A	1800	2800
FD1B	1800	2450
FD2	1200	2450
FD2A	1200	2450
FD3	1800	2450
AD1	750	2150
Wooden/ Glazed Doors		
D1	1200	2450
D2	1000	2450
D3	1800	2450
D4	1000	2450
D5	1200	2450
GLD1	2400	2400
GLD2	1200	2400
Window/ Louvers/ Openings/ Glazing		
GL1	6105*4400	58200
GL2	7600	49800
GL3	27600	5500
LF1	1000	2100
LF2	1800	2800

COLOUR INDEX :	REFERENCE :
PROPOSED ☐	SCALE : 1:200
BOUNDARY ☐	DATE : 25 AUG 2023
ROAD ☐	
DRIVEWAY ☐	



APPLICANT :

For Sify Inifit Spaces Limited

Authorised Signatory


ARCHITECT / REGISTERED ENGINEER :

Jyoti Rath
JYOTI RATH
ARCHITECT
CA NO. 92/15073


REGISTERED STRUCTURAL ENGINEER :

for DesignTree Service Consultants Pvt Ltd
N. Arun Karanth
Registration No. SE / Gr. 1 / 19 / 05 / 008
Structural Engineer Grade - I (SE)

FOR OFFICE USE ONLY

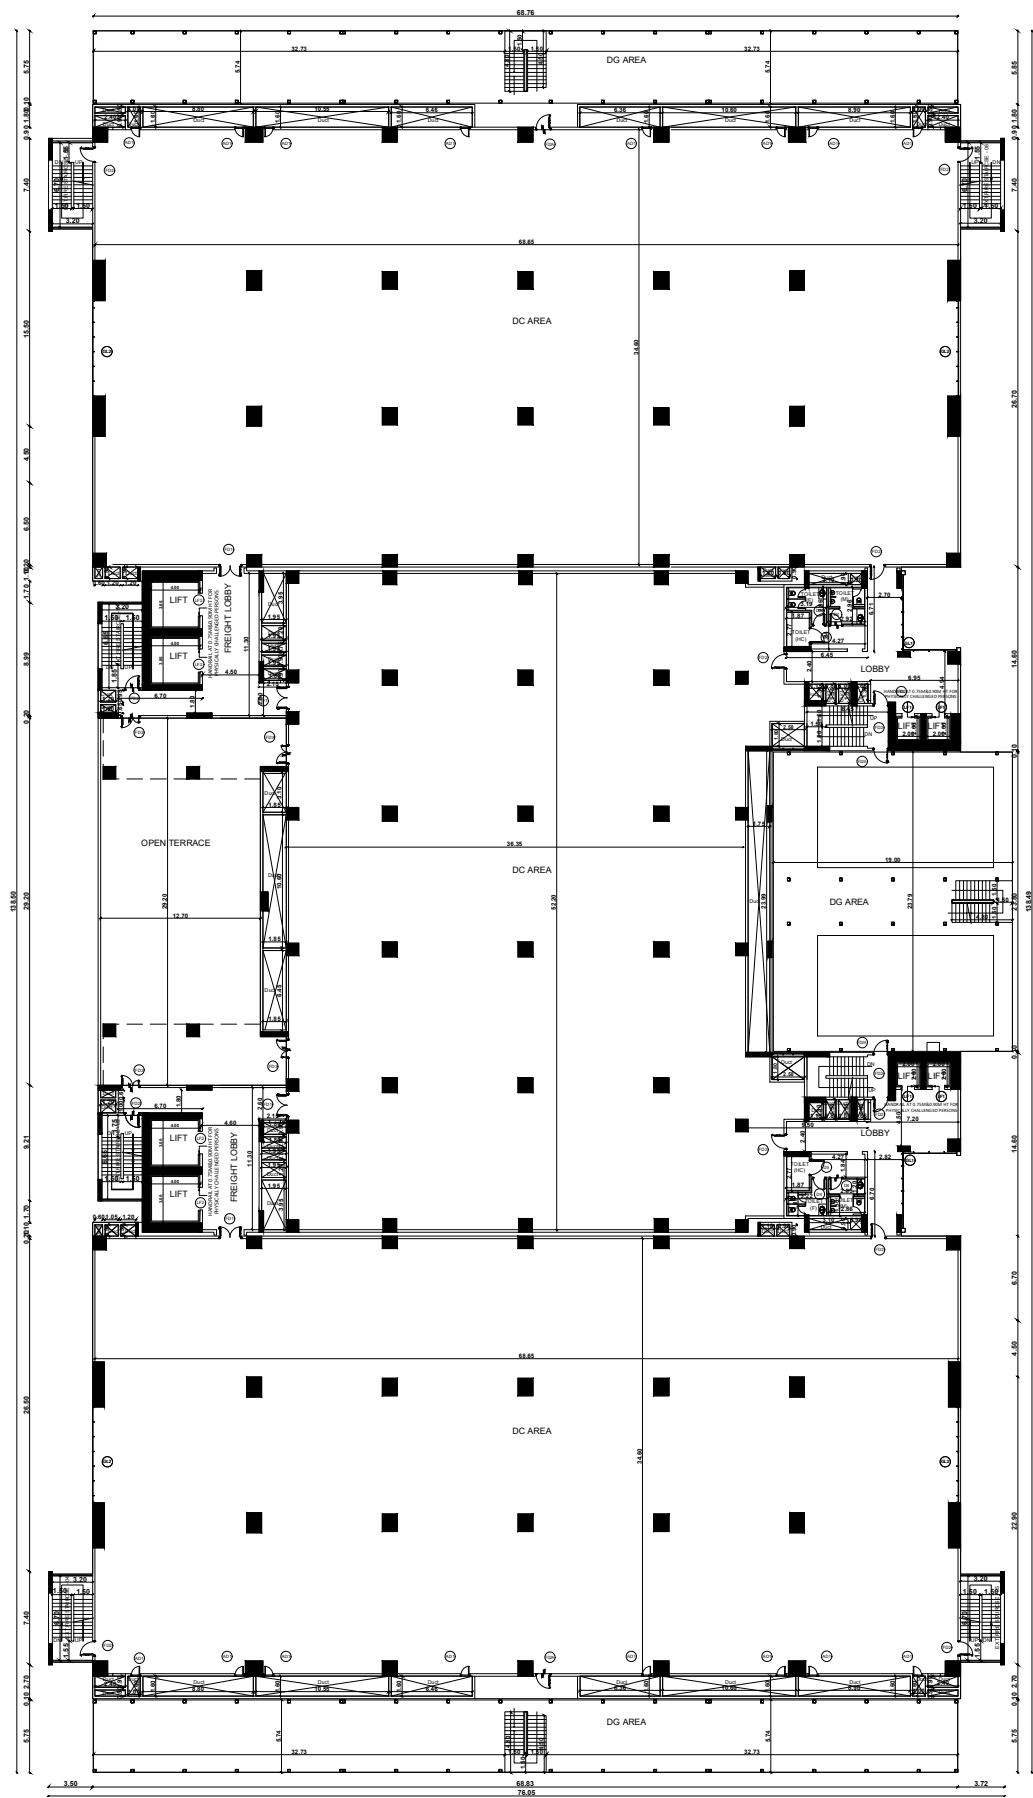

BLOCK 1 - SECOND FLOOR PLAN

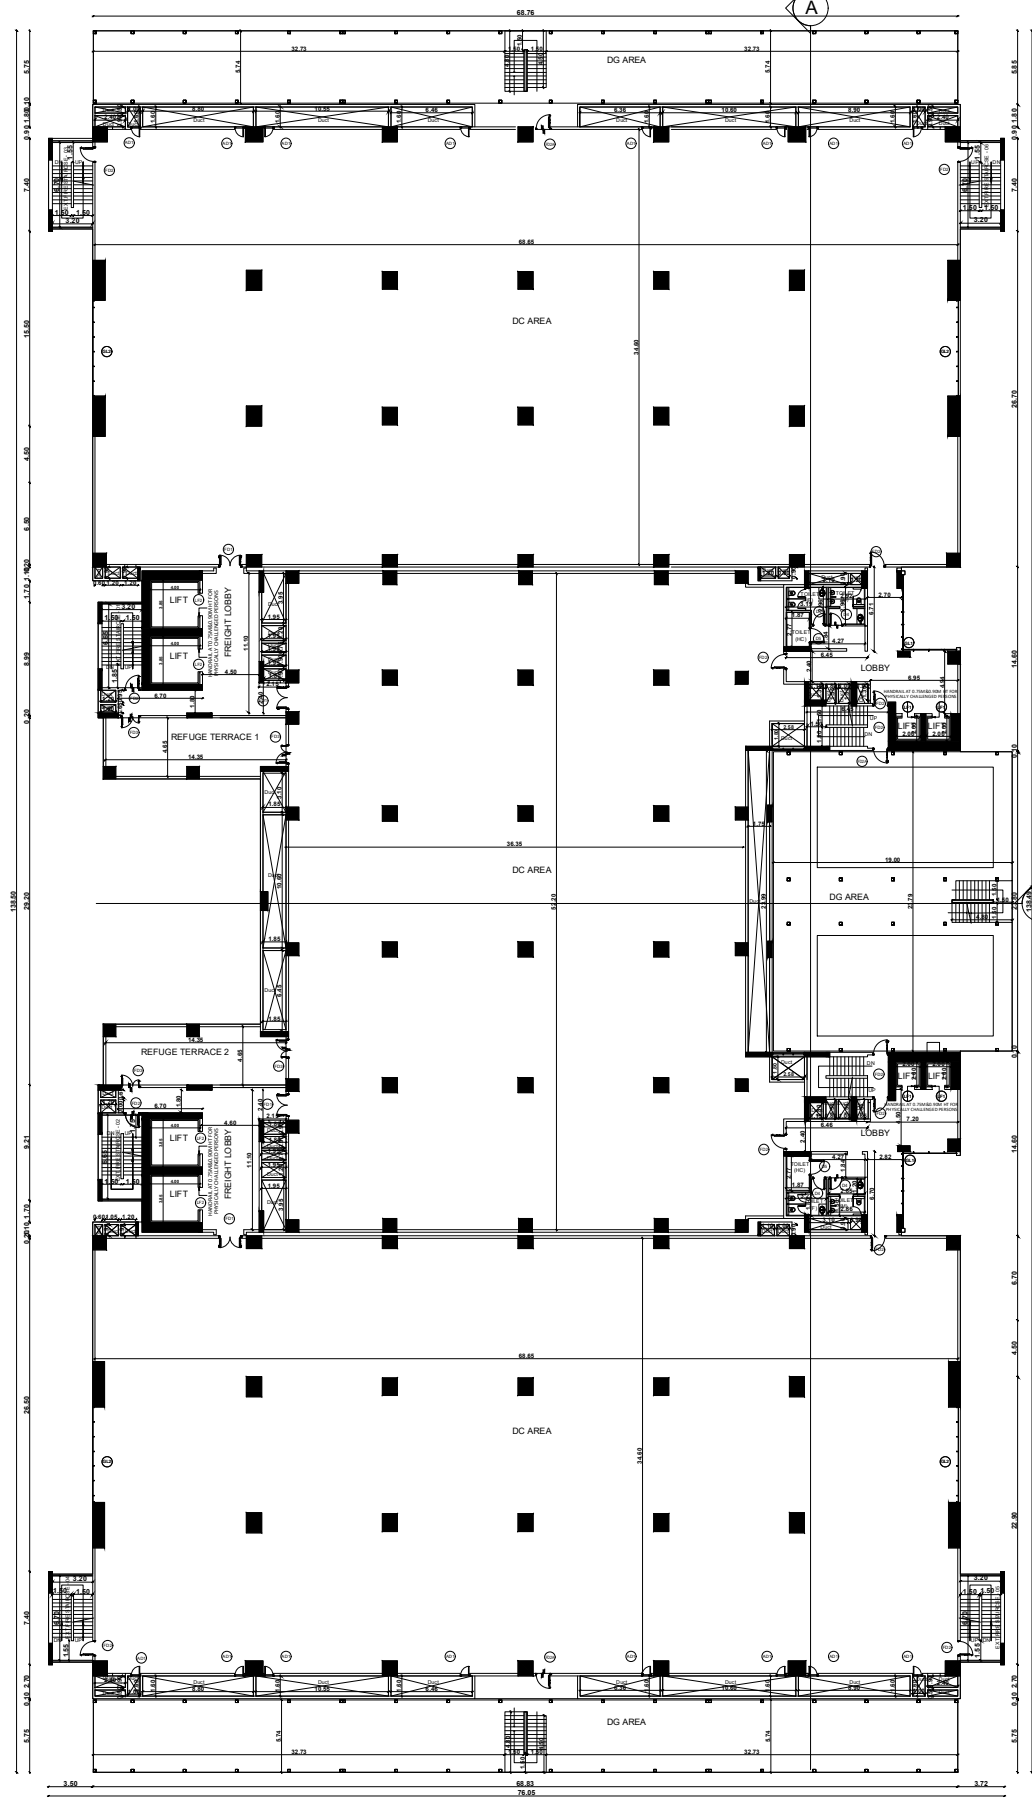

BLOCK 1 - TYPICAL THIRD & FOURTH FLOOR PLAN

SHEET NO: 03 / 07
PLAN SHOWING THE PROPOSED
CONSTRUCTION OF DATA CENTER BUILDING
AT PLOT NO- H-11/1A (SURVEY NOS. 85pt, 86,
87pt OF EGATTUR VILLAGE OF THE DTCP
APPROVED SIPCOT INFORMATION
TECHNOLOGY PARK LAYOUT NO: 83/2018,
THIRUPORUR TALUK, CHENGALPATTU
DISTRICT.

Schedule of joinery		
D/W Type	Width	Height
Fire Doors		
FD1	1800	2800
FD1A	1800	2800
FD1B	1800	2450
FD2	1200	2450
FD2A	1200	2450
FD3	1800	2450
AD1	750	2150
Wooden/ Glazed Doors		
D1	1200	2450
D2	1000	2450
D3	1800	2450
D4	1000	2450
D5	1200	2450
GLD1	2400	2400
GLD2	1200	2400
Window/ Louvers/ Openings/ Glazing		
GL1	6105+4400	58200
GL2	7600	49800
GL3	27600	5500
LF1	1000	2100
LF2	1800	2800
COLOUR INDEX :		REFERENCE :
PROPOSED	☐	SCALE : 1:200
BOUNDARY	☐	DATE : 25 AUG 2023
ROAD	☐	
DRIVEWAY	☐	
APPLICANT :		

For Sify Infinit Spaces Limited

Authorized Signatory

ARCHITECT / REGISTERED ENGINEER :

JYOTI RATH
ARCHITECT
CA NO. 92/15073

REGISTERED STRUCTURAL ENGINEER :

for DesignTree Service Consultants Pvt Ltd
N. Arun Karanth
Registration No. SE / Gr. I / 19 / 05 / 008
Structural Engineer Grade - I (SE)

FOR OFFICE USE ONLY

PLAN SHOWING THE PROPOSED
CONSTRUCTION OF DATA CENTER BUILDING
AT PLOT NO- H-11/1A (SURVEY NOS. 85pt, 86,
87pt OF EGATTUR VILLAGE OF THE DTCP
APPROVED SIPCOT INFORMATION
TECHNOLOGY PARK LAYOUT NO: 83/2018,
THIRUPORUR TALUK, CHENGALPATTU
DISTRICT.

Schedule of joinery


D/W Type	Width	Height
Fire Doors		
FD1	1800	2800
FD1A	1800	2800
FD1B	1800	2450
FD2	1200	2450
FD2A	1200	2450
FD3	1800	2450
AD1	750	2150
Wooden/ Glazed Doors		
D1	1200	2450
D2	1000	2450
D3	1800	2450
D4	1000	2450
D5	1200	2450
GLD1	2400	2400
GLD2	1200	2400
Window/ Louvers/ Openings/ Glazing		
GL1	6105+4400	56200
GL2	7600	49800
GL3	27600	5500
LF1	1000	2100
LF2	1800	2800

COLOUR INDEX :

PROPOSED ☐
BOUNDARY ☐
ROAD ☐
DRIVEWAY ☐

REFERENCE :

SCALE : 1:200
DATE : 25 AUG 2023

 

APPLICANT :

For Sify Infinit Spaces Limited

Authorised Signatory

ARCHITECT / REGISTERED ENGINEER :



Jyoti Rath
JYOTI RATH
ARCHITECT
CA NO. 92/15073

REGISTERED STRUCTURAL ENGINEER :


for DesignTree Service Consultants Pvt Ltd
Arun Karanth
N. Arun Karanth
Registration No. SE / Gr. I / 19 / 05 / 008
Structural Engineer Grade - I (SE)

FOR OFFICE USE ONLY

BASEMENT RAMP DETAIL

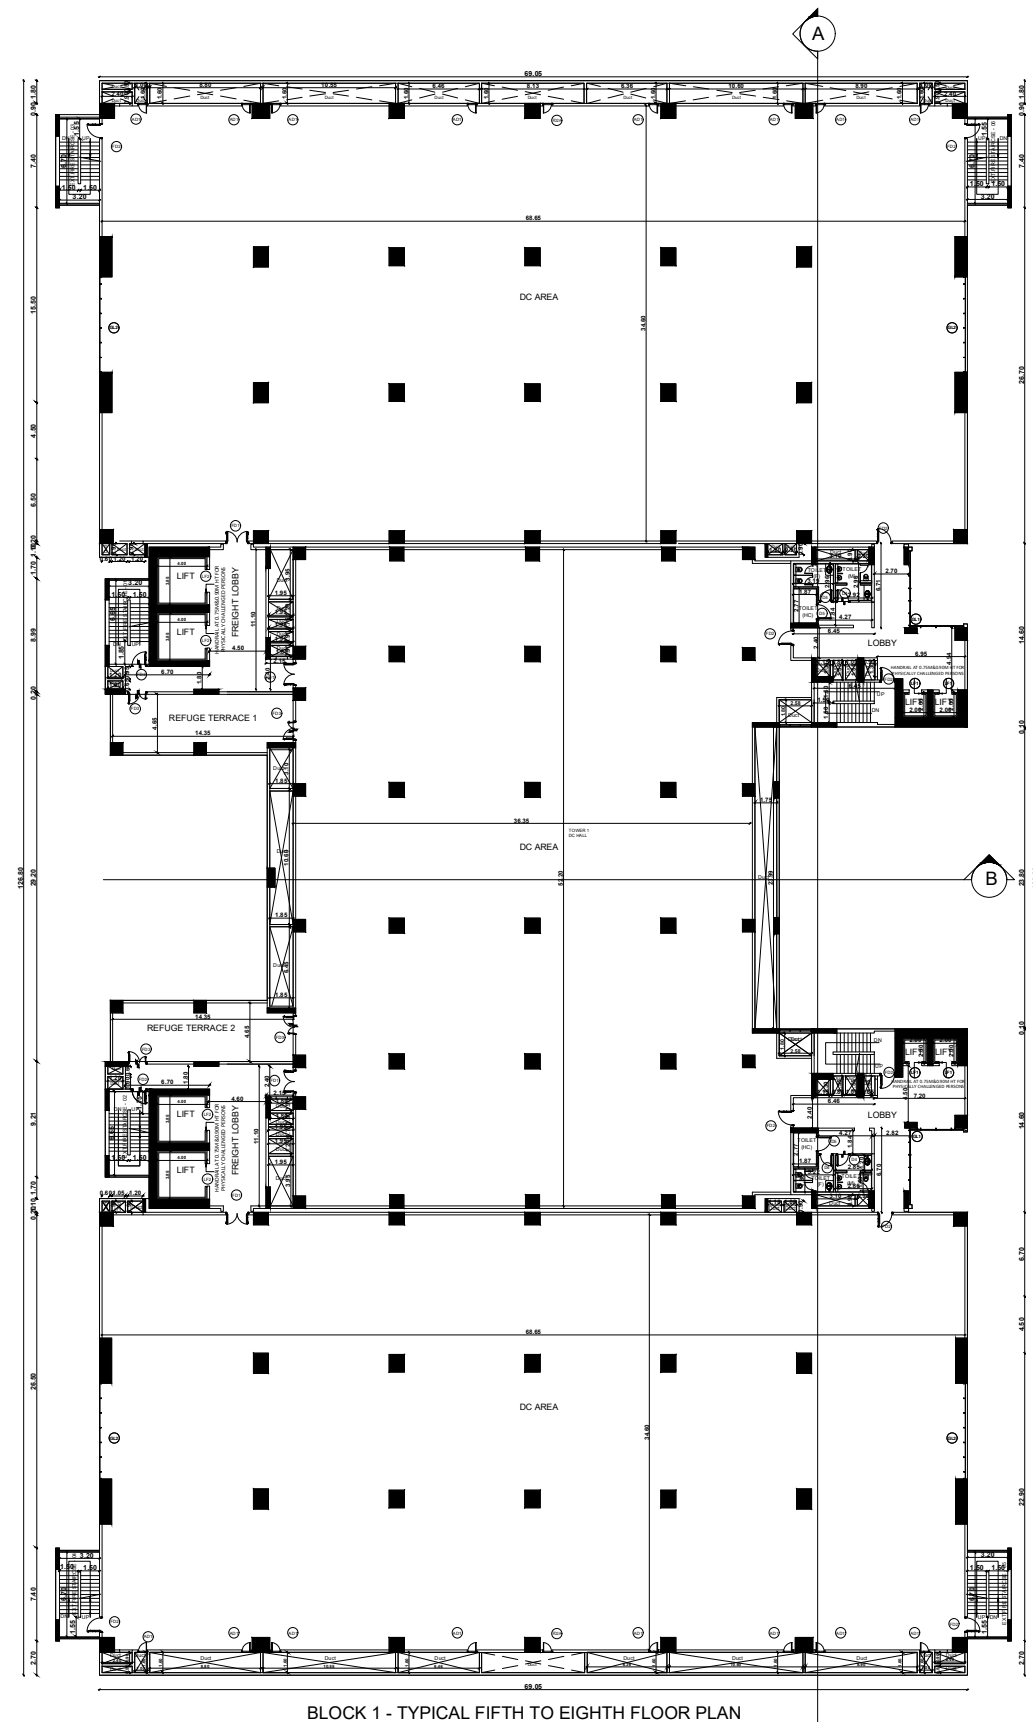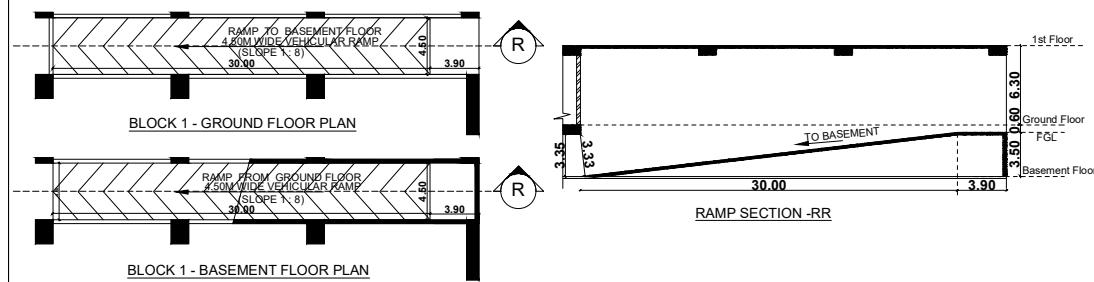


BLOCK 1 - TYPICAL FIFTH TO EIGHTH FLOOR PLAN

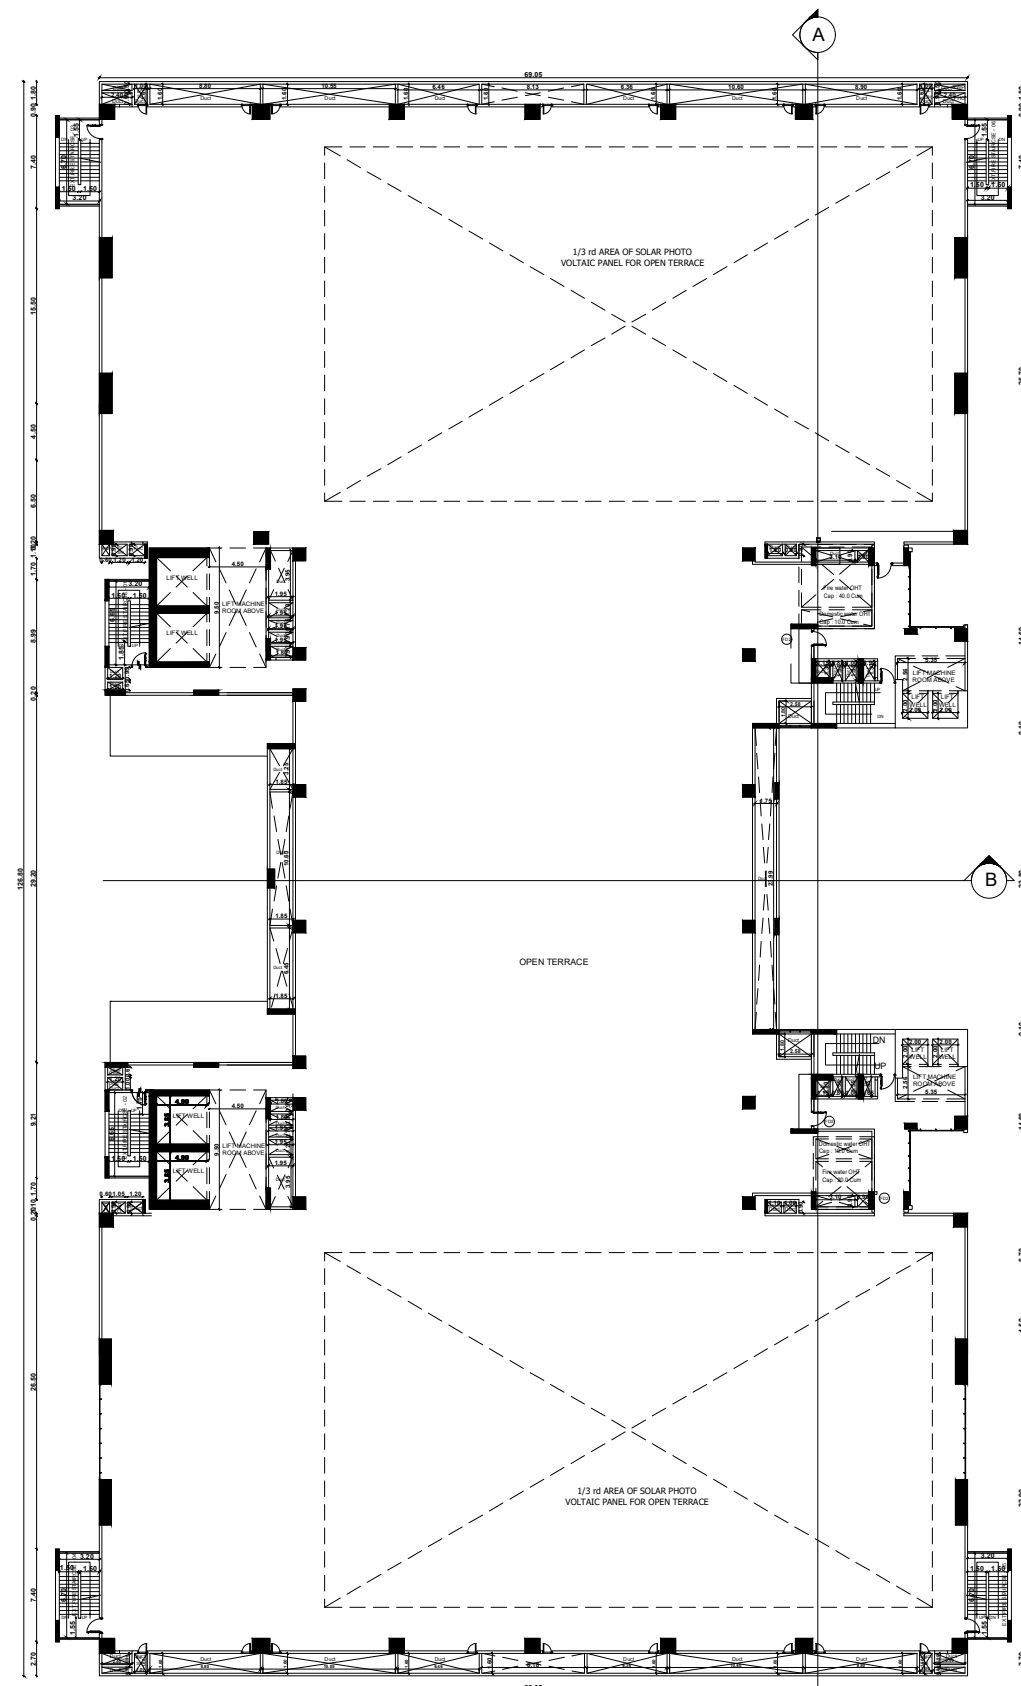

BLOCK 1 - TERRACE FLOOR PLAN




BLOCK 1 - SECTION A
SCALE 1:100

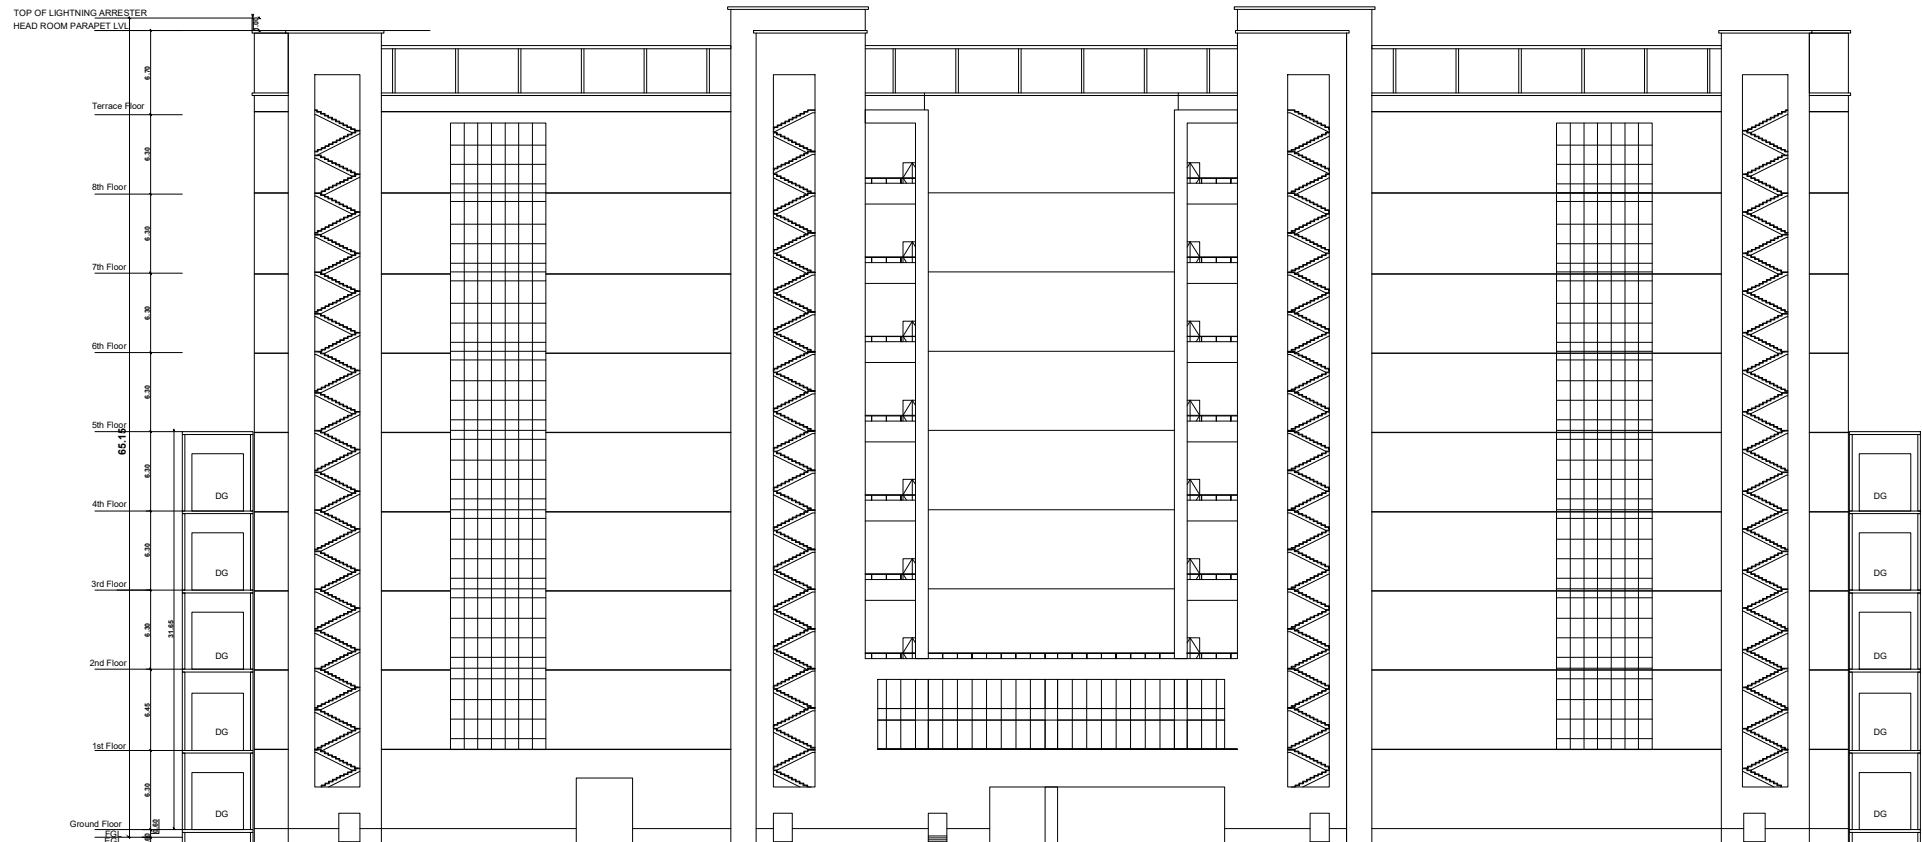


BLOCK 1 - WEST SIDE ELEVATION


SUBSTATION BLOCK -02

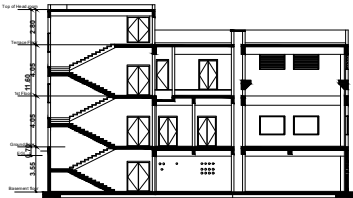

BLOCK 2 - SECTION C

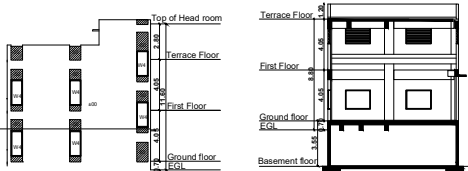


BLOCK 2 - EAST SIDE
ELEVATION

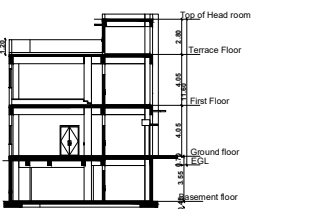


BLOCK 2 - SECTION A


BLOCK 2 - SECTION B

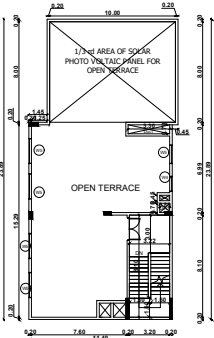


BLOCK 2 - TERRACE
FLOOR PLAN

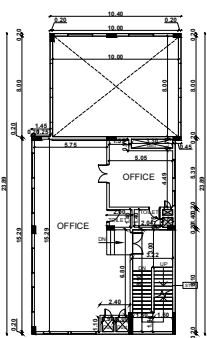

BLOCK 2 - FIRST
FLOOR PLAN

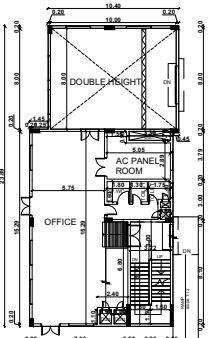

BLOCK 2 - GROUND FLOOR PLAN

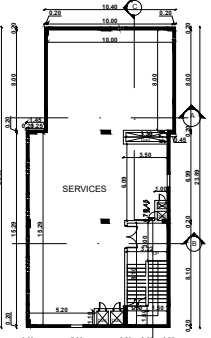

BLOCK 2 - BASEMENT FLOOR PLAN

PLAN SHOWING THE PROPOSED
CONSTRUCTION OF DATA CENTER BUILDING
AT PLOT NO- H-11/1A (SURVEY NOS. 85pt, 86,
87pt OF EGATTUR VILLAGE OF THE DTCP
APPROVED SIPCOT INFORMATION
TECHNOLOGY PARK LAYOUT NO: 83/2018,
THIRUPORUR TALUK, CHENGALPATTU
DISTRICT.

Schedule of joinery		
D/W Type	Width	Height

Fire Doors		
FD1	1800	2800
FD1A	1800	2800
FD1B	1800	2450
FD2	1200	2450
FD2A	1200	2450
FD3	1800	2450
AD1	750	2150

Wooden/ Glazed Doors		
D1	1200	2450
D2	1000	2450
D3	1800	2450
D4	1000	2450
D5	1200	2450
GLD1	2400	2400
GLD2	1200	2400

Window/ Louvers/ Openings/ Glazing		
GL1	6105*4400	58200
GL2	7600	49800
GL3	27600	5500
LF1	1000	2100
LF2	1800	2800

COLOUR INDEX :		REFERENCE :	
PROPOSED	☐	SCALE	: 1:200
BOUNDARY	☐	DATE	: 25 AUG 2023
ROAD	☐		
DRIVEWAY	☐		



APPLICANT :

For Sify Infinit Spaces Limited

Authorised Signatory

ARCHITECT / REGISTERED ENGINEER :


JYOTI RATH
ARCHITECT
CA NO. 92/15073

REGISTERED STRUCTURAL ENGINEER :


for DesignTree Service Consultants Pvt Ltd
N. Arun Karanth
Registration No. SE / Gr. I / 19 / 05 / 008
Structural Engineer Grade - I (SE)

FOR OFFICE USE ONLY

PLAN SHOWING THE PROPOSED
CONSTRUCTION OF DATA CENTER BUILDING
AT PLOT NO- H-11/1A (SURVEY NOS. 85pt, 86,
87pt OF EGATTUR VILLAGE OF THE DTCP
APPROVED SIPCOT INFORMATION
TECHNOLOGY PARK LAYOUT NO: 83/2018,
THIRUPORUR TALUK, CHENGALPATTU
DISTRICT.

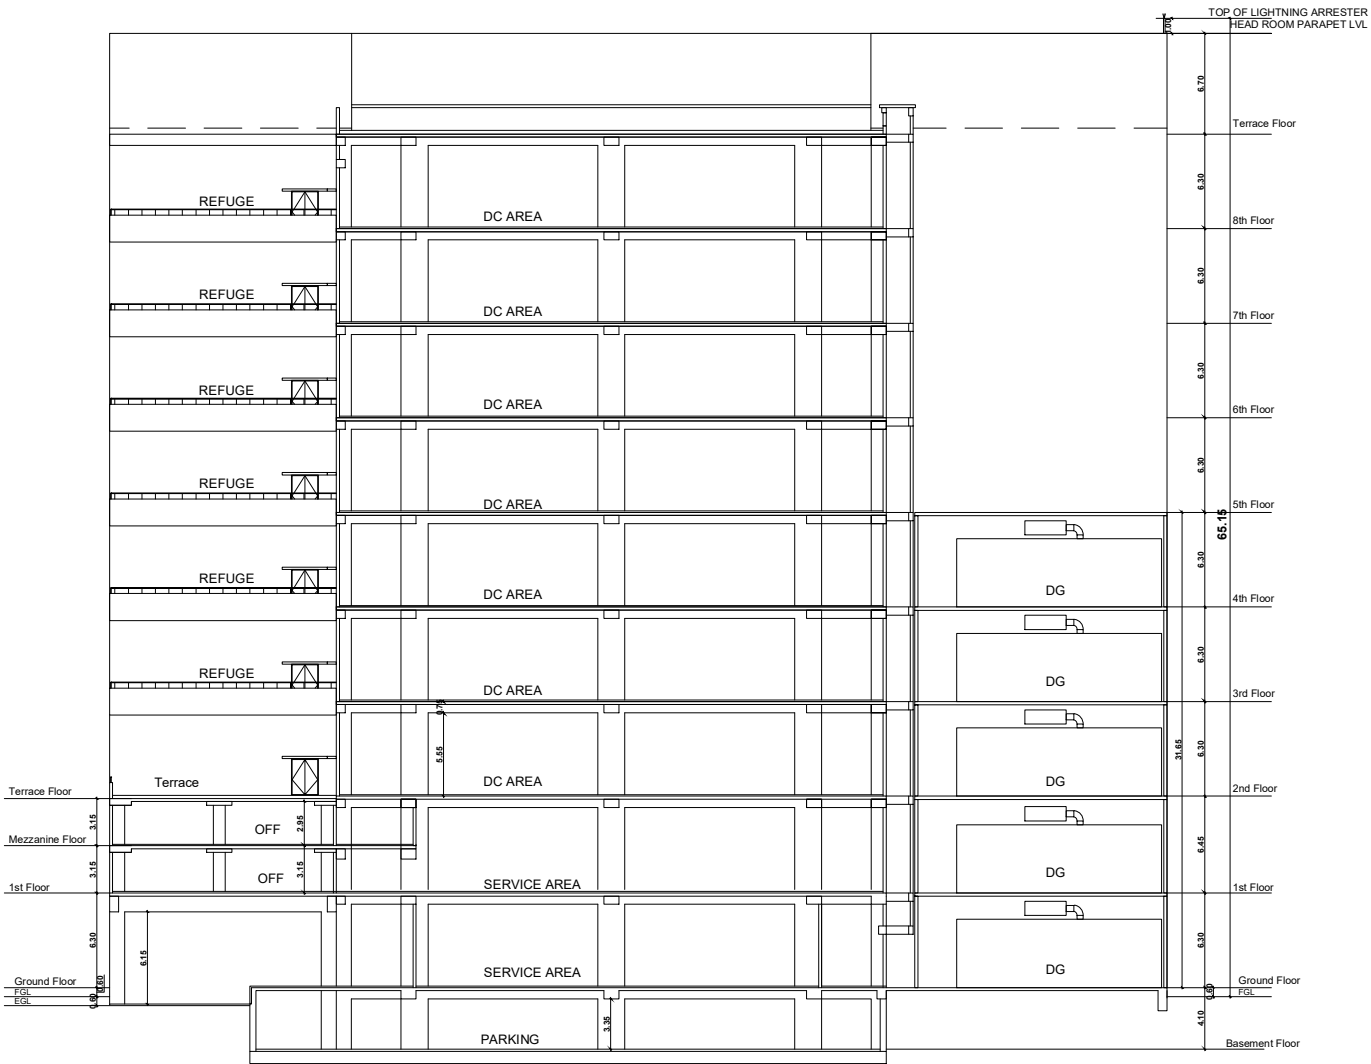

BLOCK 1 - SECTION B

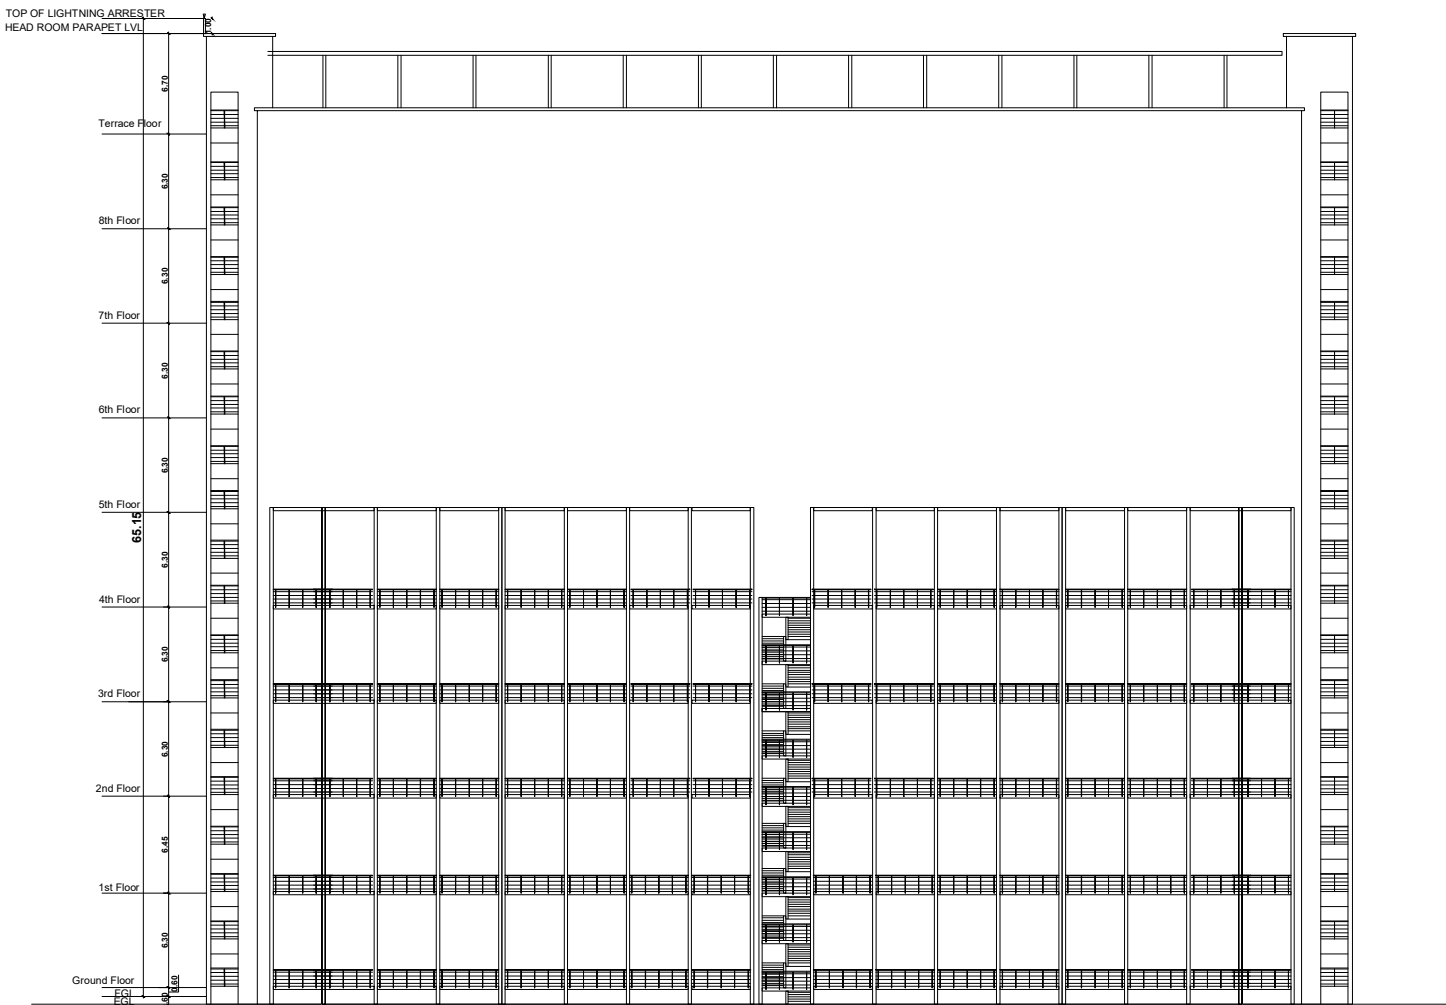

BLOCK 1 - SOUTH SIDE ELEVATION

COLOUR INDEX :		REFERENCE :	
PROPOSED	☐	SCALE	: 1:200
BOUNDARY	☐	DATE	: 25 AUG 2023
ROAD	☐		
DRIVEWAY	☐		



APPLICANT :

For Sify Infinit Spaces Limited
Authorised Signatory

ARCHITECT / REGISTERED ENGINEER :

JYOTI RATH
ARCHITECT
CA NO. 92/15073

REGISTERED STRUCTURAL ENGINEER :

for DesignTree Service Consultants Pvt Ltd
N. Arun Karanth
Registration No. SE / Gr. I / 19 / 05 / 008
Structural Engineer Grade - I (SE)

FOR OFFICE USE ONLY

Eight ways to know a piece of land before you pay for it.

This report covers one part of the picture. These cover the rest, drawn from the same government records, for any property in Tamil Nadu.

LandLens One

Ask anything about a property and get an answer grounded in live government records, with the sources shown.

[/landlens/one](#)



Verify My Land

Every record check run on one property and returned as a single report.

[/landlens/verify-my-land](#)



Legal Opinion

An advocate's written opinion on the title, built on the records we pull for it.

[/landlens](#)



One Map

Every layer on one map: the parcel, its boundary, zoning, water bodies and what sits around it.

[/landlens/one/map](#)



PriceMap

What land actually changed hands for around this plot, taken from the registered deeds.

[/landlens/pricemap](#)



Build Scope

What you are allowed to build here: floor space, height, coverage and setbacks.

[/landlens/build-scope](#)



Property Tracker

Watch a property and hear about it when something new is registered against it.

[/landlens/property-tracker](#)



Deal Room

Run the transaction in one place: documents, stamping, signatures and the parties.

[/landlens/deal-room](#)



Twenty-four checks you can run yourself, at no cost.

Records and verification

The registers themselves, read for you.

Encumbrance Certificate

Patta and Chitta

Field Measurement Sketch

EC Analyzer

Bank charge check

Court case search

Seller background check

Approval check by survey

Zoning and land use

What the plan says can happen on this land.

Land use zone finder

CMDA land use check

Coastal regulation zone

Master plan check

Water bodies finder

Airport height clearance

Value and duty

What it is worth and what it costs to register.

Guideline value by street

Guideline value by survey

Stamp duty and registration fees

Capital gains

Floor space index

Area unit converter

Registers and directories

Who holds it, and which office keeps the record.

Find your registering office

Temple property check

Waqf property check

RERA register



Every free tool
/tools



Services we run
for you
/services



The LandLens
suite
/landlens/one



Every claim in this document traces back to a government record.

Legal opinions, due diligence and title verification

Building plan, layout and sub-division approvals

Completion and occupancy certificates, regularisation

Escrow, negotiation and NRI property management

Land survey, soil testing, architecture and construction

Verified RealEstate
3/350/2 Mettukuppam,
OMR Thoraipakkam,
Chennai 600 097, India
hello@verified.realestate
+91 9996 12 9996

Prepared from the registers named on the page each finding sits on. Where a register could not be read, this document says so in its place rather than leaving the gap to be read as a clean result.

