

PP

APPROVAL RECORD

Planning Permission

Chengalpattu
Chengalpattu district, Tamil Nadu

APPROVAL TYPE
Building Plan


ISSUING AUTHORITY
DTCP

The approval as the planning authority issued it, reproduced in full behind this page.

An approval speaks to what was sanctioned, not to what was built. Completion is a separate record.



EAST FACING ELEVATION

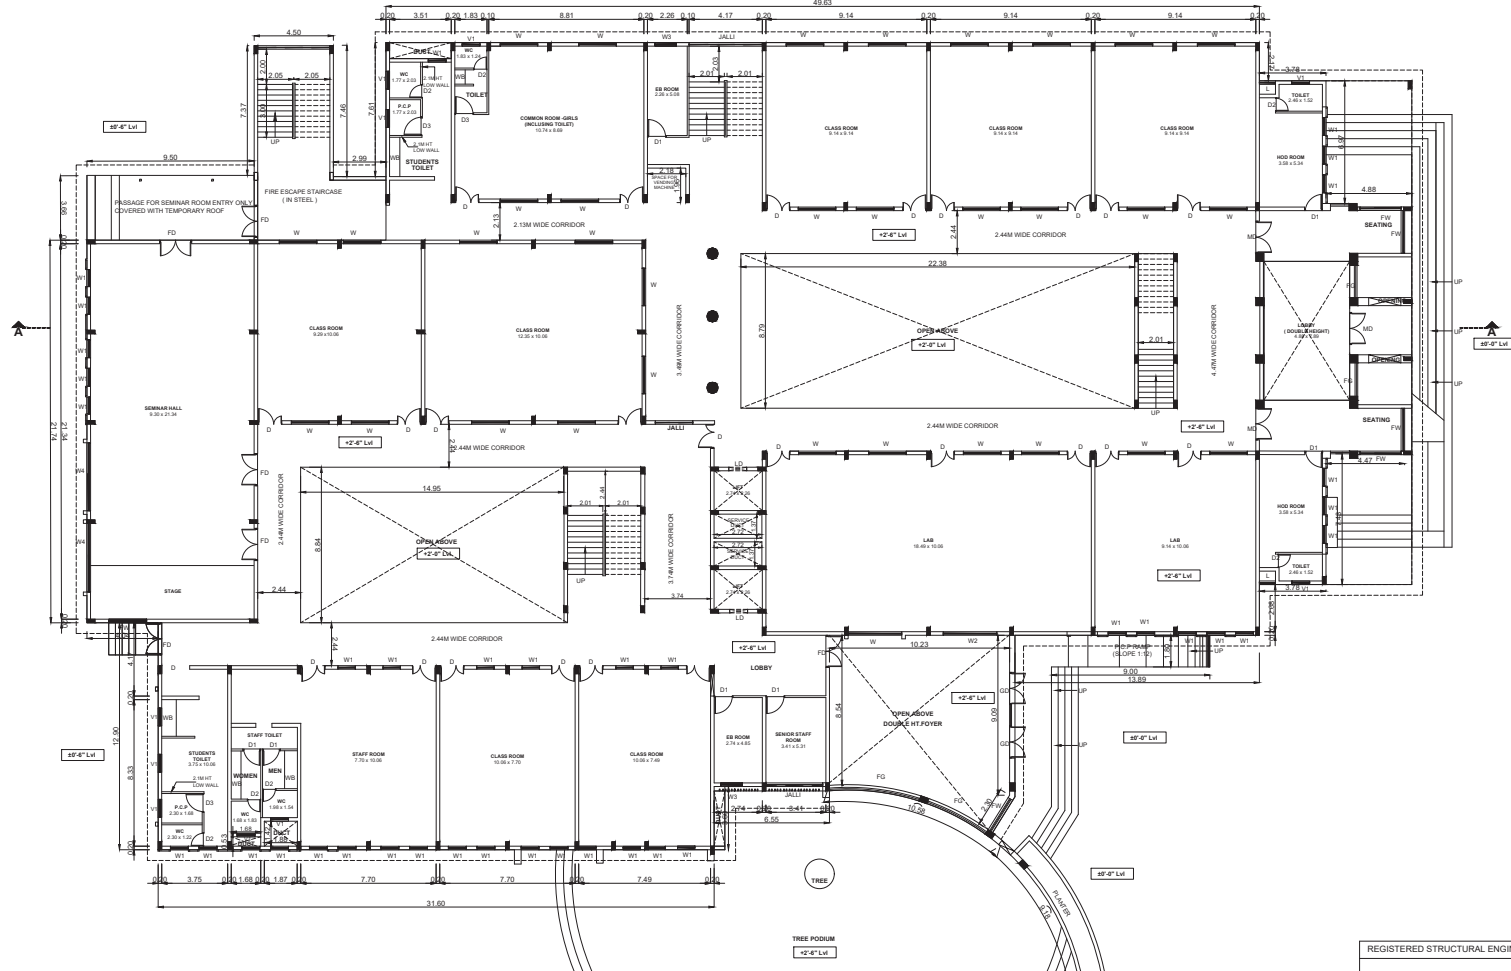

GROUND FLOOR PLAN

PLAN SHOWING THE EXISTING & PROPOSED CONSTRUCTION OF COLLEGE BUILDING FOR M/S. HINDUSTAN ENGINEERING TRAINING CENTRE PREMISES FOR HINDUSTAN INSTITUTE OF TECHNOLOGY & SCIENCE AND HINDUSTAN COLLEGE OF ARTS AND SCIENCE, IN SURVEY NOS:262/3,263/3, 264/3,4A, 4B,5,6, 314/1A,1B,1C,1D,1E, 2A,2B,402/1A,1A2, 1A3,1A4,1A5,1B1,1B2,1B3,2A,2B,3,404/1,2, 405/1A,1B,1C,1D,1E,1F,1G,2,4A,4C,4D,4E,5A, 406/1A,1B,1C,1D,1E,1F,1G,1H,1I,1J,1K,1L,2A,2B, 407/1A,1B,1C,1D,2A,2B,3A,408/1A,1A2,1B,1C, 2A,1A2,2B,3A,3B,4A,4B,4C,409/1A,1B,2A,2B, 410/1A,1B,2,412,413/1A,1B,2A,2B,418/1,2,3,4, 419/1,2,3A,3B,421/1,2,3,422/1,2,423/1,2,3,424/1, 2A,3,425/1,2,3,4,426,428/1,2,3,4,5,429/1,2,3,4,5,6, 7,430,431/2,3,4,5,6,7,432/2,470/1,471/1A,1B,2 AT PADUR VILLAGE AND PANCHAYAT, TIRUPORUR TALUK, CHENGALPATTU DISTRICT.

NOTE : ALL DIMENSIONS AREA IN METER

SPECIFICATION :

FOUNDATION : RCC 1:1:2:3 M25 Concrete Column footing Last Over sand filling and PCC 1:4:8.

RCC WORK : All Column, Beams, Roof Slab, Lintel & Sunshade are in CC 1:1:2:3(M-25)

BRICKWORK : B.W in Basement & Superstructure are in CM 1:5.

JOINERY : Joineries are made with Steel (or) first class teak wood.

WEATHERING COURSE : 9" x 9" Pressed Tiles laid over the Brick Jelly with Lime mortar and sloped with water proofing compound.

PLASTERING : Ceiling plastering with CM 1:3 inside & Outside walls are plastering with CM 1:4.

PAINING : White washing with two coats over the one coat of primer for Ceiling Colour washing with two coats over one coat of primer for all Walls.

JOINERY SCHEDULE

FD	1.82 x 2.40	DOOR
D	1.40 x 2.40	DOOR
D1	1.10 x 2.40	DOOR
D2	0.90 x 2.40	DOOR
W	1.80 x 2.40	WINDOW
W1	1.00 x 2.40	WINDOW
W2	3.66 x 2.40	WINDOW
W3	3.05 x 2.40	WINDOW
V1	1.00 x 0.91	VENTILATOR

COLOUR INDEX :

PROPOSED	SCALE : 1:100
BOUNDARY	DATE : 22 AUG 2020
ROAD	
DRIVEWAY	

NUMBER OF STUDENTS - EACH CLASS ROOM 25 STUDENTS

DESCRIPTION	NO OF CLASS ROOM	BOYS	GIRLS
GROUND FLOOR	7	105	70
FIRST FLOOR	5	75	50
SECOND FLOOR	11	165	110
THIRD FLOOR	7	105	70
TOTAL	30	450	300

MECHANICAL VENTILATION AND FIRE PROTECTION SYSTEM PROVIDED FOR ENTIRE BUILDING



APPLICANT :

HINDUSTAN ENGINEERING TRAINING CENTRE
VICE PRESIDENT

REGISTERED STRUCTURAL ENGINEER : ARCHITECT / REGISTERED ENGINEER :

D. ALEX JACOB
P.E., M.Tech (S), P.D (P),
M.E. (S), M.S.E. (S),
STRUCTURAL ENGINEER
11A, BEACH ROAD,
KOLAKSHETRA COLONY,
CHENNAI - 600 035
Reg. No:CS-8006/12/SP-4/2013-195/041

S. VINODH M.Arch
Architect
CoA Regd. No: CA2000206344
New No 67, Old No 321, 1st Main Road,
Gandhi Nagar Ayyar, Ch-20,
Chennai - 600 007
Phone: 9345480307

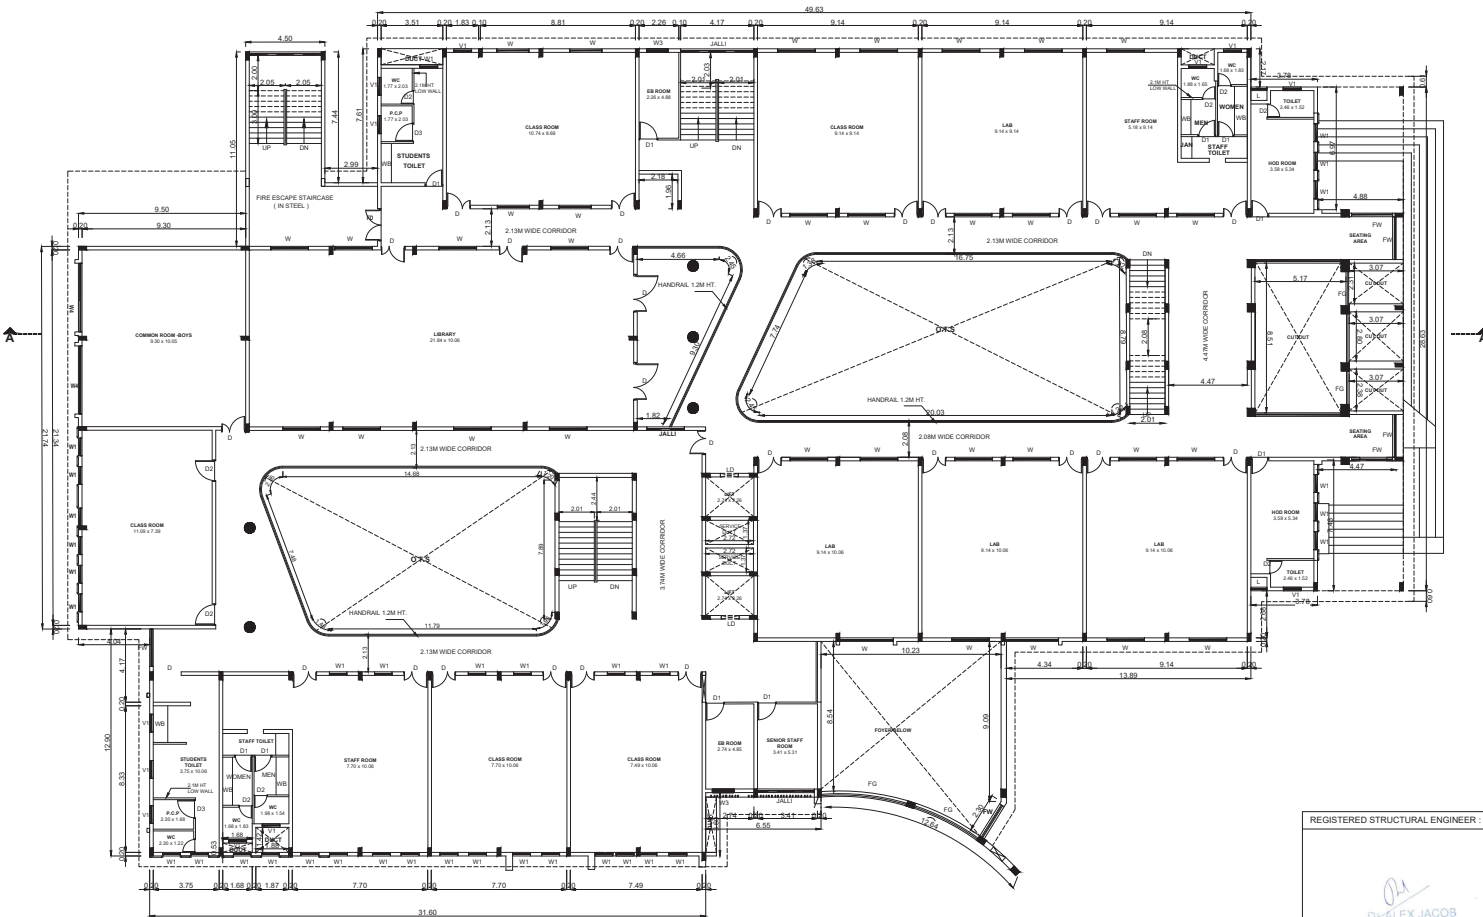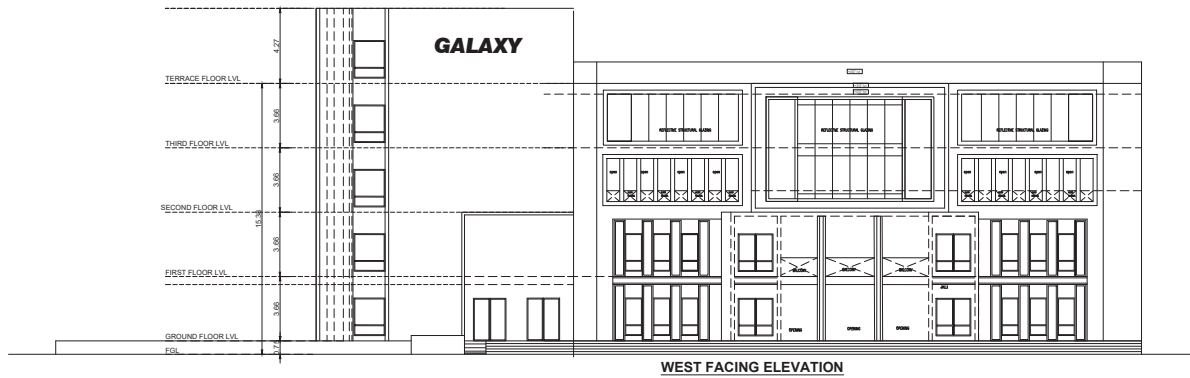

FIRST FLOOR PLAN

BLOCK - 19
 PLAN SHOWING THE EXISTING & PROPOSED
 CONSTRUCTION OF COLLEGE BUILDING FOR
 M/S. HINDUSTAN ENGINEERING TRAINING
 CENTRE PREMISES FOR HINDUSTAN
 INSTITUTE OF TECHNOLOGY & SCIENCE AND
 HINDUSTAN COLLEGE OF ARTS AND SCIENCE
 IN SURVEY NOS:262/3, 263/3, 264/3, 4A, 4B, 5, 6,
 314/1A, 1B, 1C, 1D, 1E, 2A, 2B, 402/1A, 1A2,
 1A3, 1A4, 1A5, 1B1, 1B2, 1B3, 2A, 2B, 3, 404/1, 2,
 405/1A, 1B, 1C, 1D, 1E, 1F, 1G, 2, 4A, 4C, 4D, 4E, 5A,
 406/1A, 1B, 1C, 1D, 1E, 1F, 1G, 1H, 1I, 1J, 1K, 1L, 2A, 2B,
 407/1A, 1B, 1C, 1D, 2A, 2B, 3A, 408/1A, 1A2, 1B1, 1C,
 2A1, 2A2, 2B, 3A, 3B, 4A, 4B, 4C, 409/1A, 1B, 2A, 2B,
 410/1A, 1B, 2, 412, 413/1A, 1B, 2A, 2B, 418/1, 2, 3, 4,
 419/1, 2, 3A, 3B, 421/1, 2, 3, 422/1, 2, 423/1, 2, 3, 424/1,
 2A, 3, 425/1, 2, 3, 4, 426, 428/1, 2, 3, 4, 5, 429/1, 2, 3, 4, 5, 6,
 7, 430, 431/2, 3, 4, 5, 6, 7, 432/2, 470/1, 471/1A, 1B, 2 AT
 PADUR VILLAGE AND PANCHAYAT,
 TIRUPORUR TALUK, CHENGALPATTU
 DISTRICT.

NOTE : ALL DIMENSIONS AREA IN METER
 SPECIFICATION :
 FOUNDATION : RCC 1:11/2:3 M25 Concrete Column footing Last Over sand filling and F.O.C 1:4:3
 RCC WORK : All Column, Beams, Roof Slab, Lintel & Sunshade are in CC 1:11/2:3(M-25)
 BRICKWORK : B.W in Basement & Superstructure are in CM 1:5.
 JOINERY : Joineries are made with Steel (or) first class teak wood.
 WEATHERING COURSE : 9" x 9" Pressed Tiles laid over the Brick Jelly with Lime mortar and sloped with water proofing compound.
 PLASTERING : Ceiling plastering with CM 1:3 inside & Outside walls are plastering with CM 1:4.
 PAINTING : White washing with two coats over the one coat of primer for Ceiling Colour washing with two coats over one coat of primer for all Walls.

JOINERY SCHEDULE		
FD	1.82 x 2.40	DOOR
D	1.40 x 2.40	DOOR
D1	1.10 x 2.40	DOOR
D2	0.90 x 2.40	DOOR
W	1.80 x 2.40	WINDOW
W1	1.00 x 2.40	WINDOW
W2	3.66 x 2.40	WINDOW
W3	3.05 x 2.40	WINDOW
V1	1.00 x 0.91	VENTILATOR

COLOUR INDEX :		REFERENCE :	
PROPOSED	☐	SCALE	1:100
BOUNDARY	☐	DATE	22 AUG 2023
ROAD	☐		
DRIVEWAY	☐		

NUMBER OF STUDENTS - EACH CLASS ROOM 25 STUDENTS			
DESCRIPTION	NO OF CLASS ROOM	BOYS	GIRLS
GROUND FLOOR	7	105	70
FIRST FLOOR	5	75	50
SECOND FLOOR	11	165	110
THIRD FLOOR	7	105	70
TOTAL	30	450	300

MECHANICAL VENTILATION AND FIRE PROTECTION SYSTEM PROVIDED FOR ENTIRE BUILDING

APPLICANT :

HINDUSTAN ENGINEERING TRAINING CENTRE
 VICE PRESIDENT


REGISTERED STRUCTURAL ENGINEER : ARCHITECT / REGISTERED ENGINEER :

D. ALEX JACOB
 S.E. (Arch) M.E. (S.E.)
 STRUCTURAL ENGINEER
 47A, BEHAR ROAD,
 KULANAHETRA COLONY,
 CHENNAI - 600 055
 Reg. No. COUN/REGP/42555/05/041

S. VINODH M. Arch
 Architect
 Coa Reg. No. CAG00009344
 No. 67, Old No. 371, 1st Main Road,
 GANDHI - 600 055
 Phone: 9554553567



SECTION - A-A

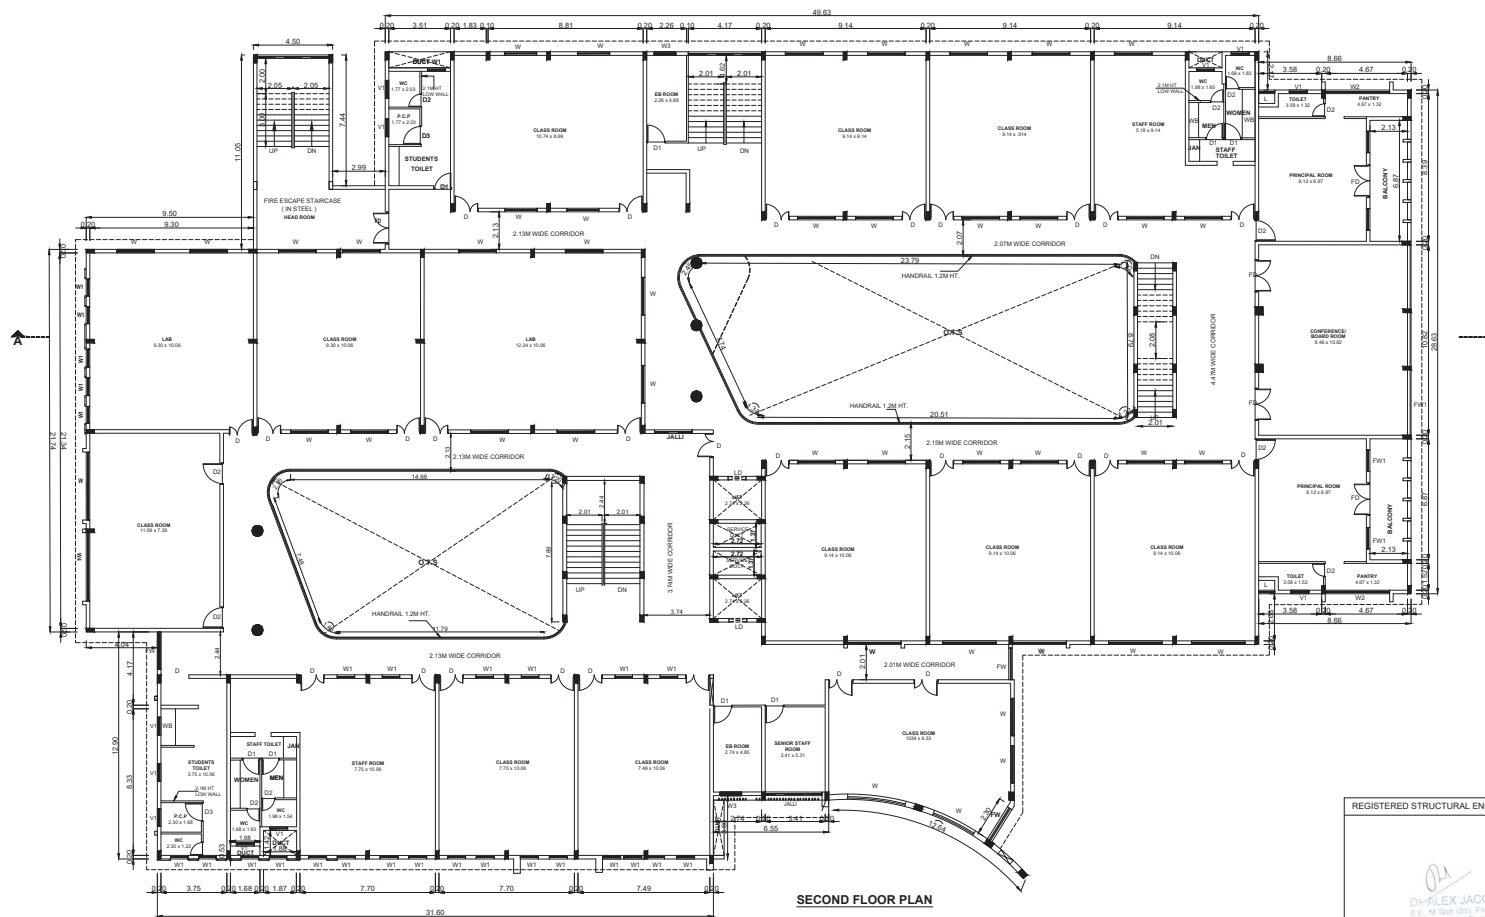

SECOND FLOOR PLAN

PLAN SHOWING THE EXISTING & PROPOSED CONSTRUCTION OF COLLEGE BUILDING FOR M/S. HINDUSTAN ENGINEERING TRAINING CENTRE PREMISES FOR HINDUSTAN INSTITUTE OF TECHNOLOGY & SCIENCE AND HINDUSTAN COLLEGE OF ARTS AND SCIENCE, IN SURVEY NOS:262/3,263/3, 264/3,4A, 4B,5,6, 314/1A,1B,1C,1D1E, 2A,2B,402/1A1,1A2, 1A3,1A4,1A5,1B1,1B2,1B3,2A,2B,3,404/1,2, 405/1A,1B,1C,1D,1E,1F,1G,2,4A,4C,4D,4E,5A, 406/1A,1B,1C,1D,1E,1F,1G,1H,1I,1J,1K,1L,2A,2B, 407/1A,1B,1C,1D,2A,2B,3A,408/1A1,1A2,1B1,1C, 2A1,2A2,2B,3A,3B,4A,4B,4C,409/1A,1B,2A,2B, 410/1A,1B,2,412,413/1A,1B,2A,2B,418/1,2,3,4, 419/1,2,3A,3B,421/1,2,3,422/1,2,423/1,2,3,424/1, 2A,3,425/1,2,3,4,426,428/1,2,3,4,5,429/1,2,3,4,5,6, 7,430,431/2,3,4,5,6,7,432/2,470/1,471/1A,1B,2 AT PADUR VILLAGE AND PANCHAYAT, TIRUPUR TALUK, CHENGALPATTU DISTRICT.

NOTE : ALL DIMENSIONS AREA IN METR

SPECIFICATION:

FOUNDATION : RCC 1:11/2:3 M25 Concrete Column footing Laid Over sand filling and PCC 1:4:8.

RCC WORK : All Column, Beams, Roof Slab, Lintel & Sunshade are in CC 1:11/2:3(M-25)

BRICKWORK : B.W in Basement & Superstructure are in CM 1:5.

JOINERY : Joineries are made with Steel (or) first class teak wood.

WEATHERING COURSE : 9" x 9" Pressed Tiles laid over the Brick Jelly with Lime mortar and sloped with water proofing compound.

PLASTERING : Ceiling plastering with CM 1:3 Inside & Outside walls are plastering with CM 1:4.

PAINTING : White washing with two coats over the one coat of primer for Ceiling Colour washing with two coats over one coat of primer for all Walls.

JOINERY SCHEDULE

FD	1.82 x 2.40	DOOR
D	1.80 x 2.40	DOOR
D1	1.10 x 2.40	DOOR
D2	0.90 x 2.40	DOOR
W	1.80 x 2.40	WINDOW
W1	1.00 x 2.40	WINDOW
W2	3.68 x 2.40	WINDOW
W3	3.05 x 2.40	WINDOW
VT	1.00 x 0.91	VENTILATOR

COLOUR INDEX:

PROPOSED	REFERENCE :
BOUNDARY	SCALE : 1:100
DATE	22 AUG 2025
ROAD	
DRIVEWAY	

NUMBER OF STUDENTS - EACH CLASS ROOM 25 STUDENTS

DESCRIPTION	NO OF CLASS ROOM	BOYS	GIRLS
GROUND FLOOR	7	105	70
FIRST FLOOR	5	75	50
SECOND FLOOR	11	165	110
THIRD FLOOR	7	105	70
TOTAL	30	450	300

MECHANICAL VENTILATION AND FIRE PROTECTION SYSTEM PROVIDED FOR ENTIRE BUILDING

APPLICANT :

HINDUSTAN ENGINEERING TRAINING CENTRE
VICE PRESIDENT

REGISTERED STRUCTURAL ENGINEER : ARCHITECT / REGISTERED ENGINEER :

Dr. ALEX JACOB
B.E., M.Tech (SPL), Ph.D (Pharm)
1015, GRAMU, M.E., BOND
STRUCTURAL ENGINEER
41A, BEACH ROAD,
KOLAKKATHA CHOLLY,
CHENNAI - 600054
Reg No:CO-6000152/SP-42153/05/041

S. VINODH M.Arch
Architect
CoA Regd No: CA200026344
Near No 67, Old No 321, 1st Main Road,
Gandhi Nagar, Arayur, Ch-20,
Phone: 9554862067


BLOCK - 19 SHEET NO: 04 / 07
 PLAN SHOWING THE EXISTING & PROPOSED
 CONSTRUCTION OF COLLEGE BUILDING FOR
 M/S. HINDUSTAN ENGINEERING TRAINING
 CENTRE PREMISES FOR HINDUSTAN
 INSTITUTE OF TECHNOLOGY & SCIENCE AND
 HINDUSTAN COLLEGE OF ARTS AND SCIENCE,
 IN SURVEY NOS:262/3,263/3, 264/3,4A, 4B,5,6,
 314/1A,1B,1C,1D1E, 2A,2B,402/1A1,1A2,
 1A3,1A4,1A5,1B1,1B2,1B3,2A,2B,3,404/1,2,
 405/1A,1B,1C,1D,1E,1F,1G,2,4A,4C,4D,4E,5A,
 406/1A,1B,1C,1D,1E,1F,1G,1H,1I,1J,1K,1L,2A,2B,
 407/1A,1B,1C,1D,2A,2B,3A,408/1A1,1A2,1B1,1C,
 2A1,2A2,2B,3A,3B,4A,4B,4C,409/1A,1B,2A,2B,
 410/1A,1B,2,412,413/1A,1B,2A,2B,418/1,2,3,4,
 419/1,2,3A,3B,421/1,2,3,422/1,2,423/1,2,3,424/1,
 2A,3,425/1,2,3,4,426,428/1,2,3,4,5,429/1,2,3,4,5,6,
 7,430,431/2,3,4,5,6,7,432/2,470/1,471/1A,1B,2 AT
 PADUR VILLAGE AND PANCHAYAT,
 TIRUPURUR TALUK, CHENGALPATTU
 DISTRICT.

NOTE : ALL DIMENSIONS AREA IN METER
 SPECIFICATION :
 FOUNDATION : RCC 1:11/2:3 M25 Concrete Column footing Laid Over sand filling and PCC 1:4:8.
 RCC WORK : All Column, Beams, Roof Slab, Lintel & Sunshine are in CC 1:11/2:3(M-25).
 BRICKWORK : B.W in Basement & Superstructure are in CM 1:5.
 JOINERY : Joineries are made with Steel (or) 1st class teak wood.
 WEATHERING : 9" x 9" Pressed Tiles laid over the Brick Jolly with Line mortar and sloped with water proofing compound.
 PLASTERING : Ceiling plastering with CM 1:3 inside & Outside walls are plastering with CM 1:4.
 PAINTING : White washing with two coats over the one coat of primer for Ceiling Colour washing with two coats over one coat of primer for all Walls.

JOINERY SCHEDULE			
FD	1.82 x 2.40	DOOR	
D	1.40 x 2.40	DOOR	
D1	1.10 x 2.40	DOOR	
D2	0.90 x 2.40	DOOR	
W	1.80 x 2.40	WINDOW	
W1	1.00 x 2.40	WINDOW	
W2	3.66 x 2.40	WINDOW	
W3	3.06 x 2.40	WINDOW	
V1	1.00 x 0.91	VENTILATOR	
COLOUR INDEX :		REFERENCE :	
PROPOSED	SCALE : 1:100	DATE	22 AUG 2023
BOUNDARY			
ROAD			
DRIVEWAY			
NUMBER OF STUDENTS - EACH CLASS ROOM 25 STUDENTS			
DESCRIPTION	NO OF CLASS ROOM	BOYS	GIRLS
GROUND FLOOR	7	105	70
FIRST FLOOR	5	75	50
SECOND FLOOR	11	165	110
THIRD FLOOR	7	105	70
TOTAL	30	450	300
MECHANICAL VENTILATION AND FIRE PROTECTION SYSTEM PROVIDED FOR ENTIRE BUILDING			
APPLICANT :			

For HINDUSTAN ENGINEERING TRAINING CENTRE
 VICE PRESIDENT

REGISTERED STRUCTURAL ENGINEER :	ARCHITECT / REGISTERED ENGINEER :
Dr. ALEX JACOB B.E. M.Tech (S.E.) Ph.D (P.R.E.) M.E. (S.E.) M.E. (S.E.) STRUCTURAL ENGINEER 81/A, BEACH ROAD, KULAKSHETRA COLONY, CHENNAI - 600 090 Reg No:CEIL/REG/15/104/2015-19/041	S. VINODH M. Arch Architect CoA Regd No: CA2000202044 New No: 67, Old No: 3371, 1st Main Road, Gopuram, Nagar, Adyar, Ch-20, Phone: 934463007

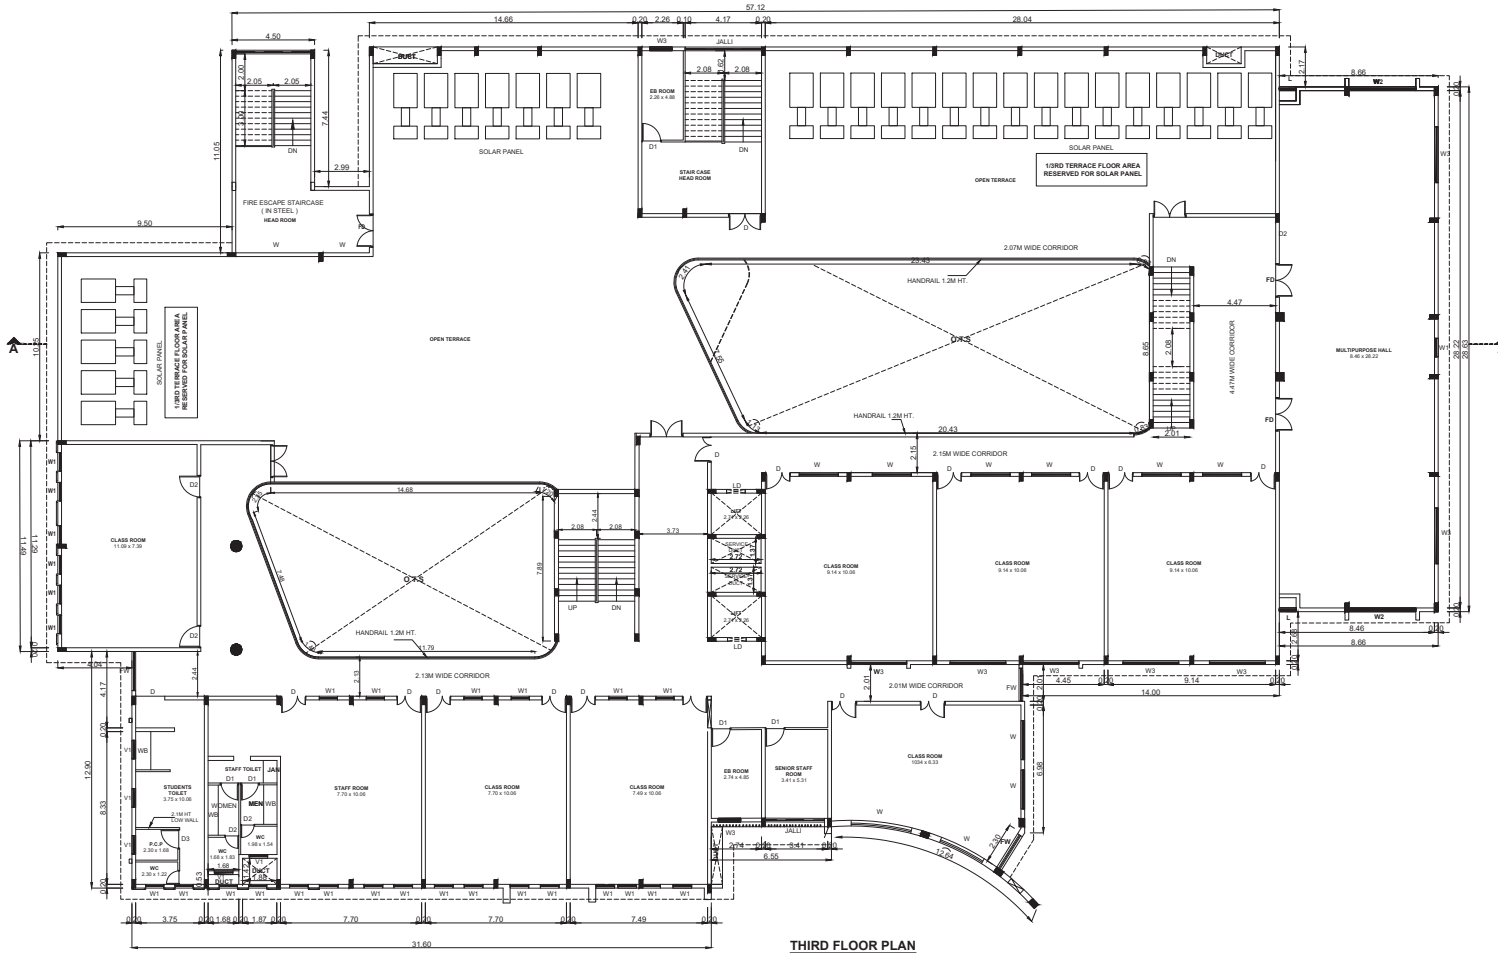

THIRD FLOOR PLAN

BLOCK - 19
SHEET NO: 05 / 07
PLAN SHOWING THE EXISTING & PROPOSED
CONSTRUCTION OF COLLEGE BUILDING FOR
M/S. HINDUSTAN ENGINEERING TRAINING
CENTRE PREMISES FOR HINDUSTAN
INSTITUTE OF TECHNOLOGY & SCIENCE AND
HINDUSTAN COLLEGE OF ARTS AND SCIENCE,
IN SURVEY NOS:262/3,263/3, 264/3,4A, 4B,5,6,
314/1A,1B,1C,1D1E, 2A,2B,402/1A1,1A2,
1A3,1A4,1A5,1B1,1B2,1B3,2A,2B,3,404/1,2,
405/1A,1B,1C,1D,1E,1F,1G,2,4A,4C,4D,4E,5A,
406/1A,1B,1C,1D,1E,1F,1G,1H,1I,1J,1K,1L,2A,2B,
407/1A,1B,1C,1D,2A,2B,3A,408/1A1,1A2,1B1,1C,
2A1,2A2,2B,3A,3B,4A,4B,4C,409/1A,1B,2A,2B,
410/1A,1B,2,412,413/1A,1B,2A,2B,418/1,2,3,4,
419/1,2,3A,3B,421/1,2,3,422/1,2,423/1,2,3,424/1,
2A,3,425/1,2,3,4,426,428/1,2,3,4,5,429/1,2,3,4,5,6,
7,430,431/2,3,4,5,6,7,432/2,470/1,471/1A,1B,2 AT
PADUR VILLAGE AND PANCHAYAT,
TIRUPORUR TALUK, CHENGALPATTU
DISTRICT.

NOTE : ALL DIMENSIONS AREA IN METER

SPECIFICATION :
FOUNDATION : RCC 1:11/2:3 M25 Concrete Column footing Laid over sand filling and PCC 1:4:8.
RCC WORK : All Column, Beams, Roof Slab, Lintel & Sunshade are in CC 1:11/2:3(M-25)
BRICKWORK : B.W in Basement & Superstructure are in CM 1:5.
JOINERY : Joineries are made with Steel (or) first class teak wood.
WEATHERING COURSE : 9" x 9" Pressed Tiles laid over the Brick Jelly with Lime mortar and sloped with water proofing compound.
PLASTERING : Ceiling plastering with CM 1:3inside & Outside walls are plastering with CM 1:4.
PAINTING : White washing with two coats over the one coat of primer for Ceiling Colour washing with two coats over one coat of primer for all Walls.

COLOUR INDEX :
PROPOSED ☐ SCALE : 1:100
BOUNDARY ☐ DATE : 22 AUG 2023
ROAD ☐
DRIVEWAY ☐

NUMBER OF STUDENTS - EACH CLASS ROOM 25 STUDENTS			
DESCRIPTION	NO OF CLASS ROOM	BOYS	GIRLS
GROUND FLOOR	7	105	70
FIRST FLOOR	5	75	50
SECOND FLOOR	11	165	110
THIRD FLOOR	7	105	70
TOTAL	30	450	300

MECHANICAL VENTILATION AND FIRE PROTECTION SYSTEM PROVIDED FOR ENTIRE BUILDING


APPLICANT :

For HINDUSTAN ENGINEERING TRAINING CENTRE
VICE PRESIDENT

REGISTERED STRUCTURAL ENGINEER : ARCHITECT / REGISTERED ENGINEER :

Dr. ALEX JACOS
D.E. M.Tech 2011, Ph.D 2014
S.E. (Rank M.U.E. 2005)
STRUCTURAL ENGINEER
6/1A, BEACH ROAD,
ANJANATHETRA COLONY,
CHENNAI - 600 066
Reg. No. COA/001/SE/SP-4/2013/05/541


S. VINODH M. Arch
Architect
CoA Regd. No. CA020028344
New No 67, Old No 3291, 1st Main Road,
Gundri, Nagar, Arivar, Ch-20,
Phone: 9844963067

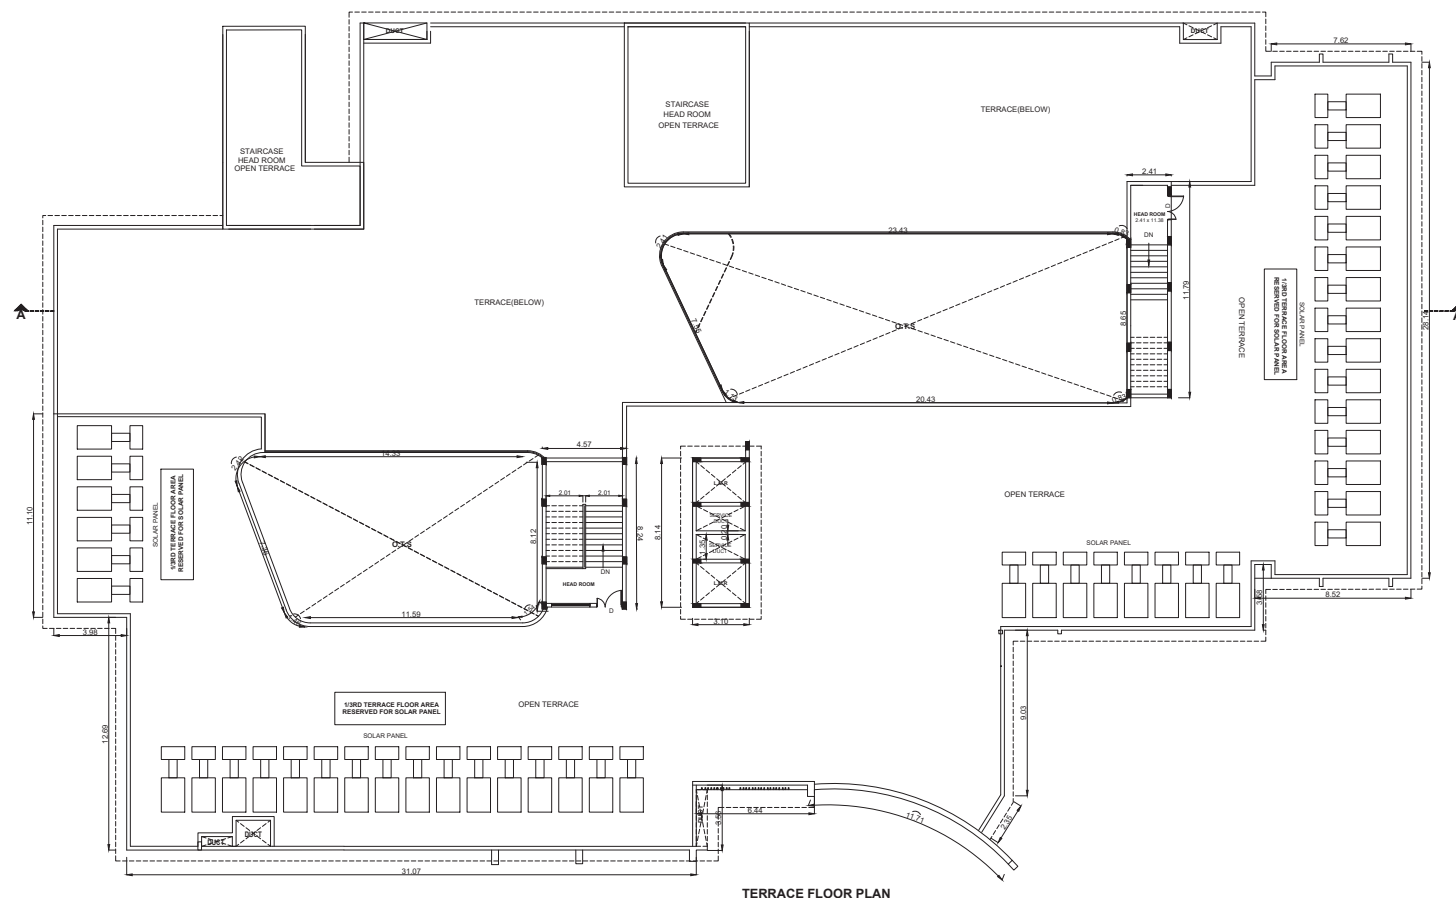


TERRACE FLOOR PLAN



NORTH SIDE ELEVATION

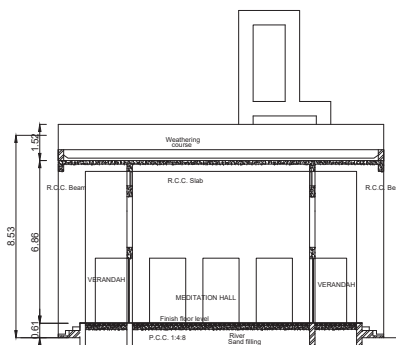

SECTION-"BB"

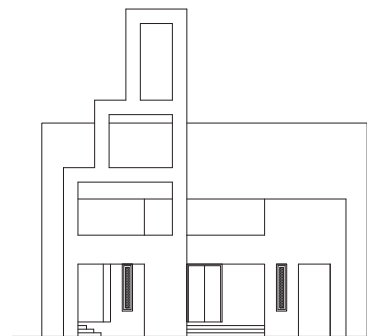

WEST SIDE ELEVATION

BLOCK - 20	SHEET NO: 06 / 07
PLAN SHOWING THE EXISTING & PROPOSED CONSTRUCTION OF COLLEGE BUILDING FOR M/S. HINDUSTAN ENGINEERING TRAINING CENTRE PREMISES FOR HINDUSTAN INSTITUTE OF TECHNOLOGY & SCIENCE AND HINDUSTAN COLLEGE OF ARTS AND SCIENCE, IN SURVEY NOS:262/3,263/3, 264/3,4A, 4B,5,6, 314/1A,1B,1C,1D1E, 2A,2B,402/1A1,1A2, 1A3,1A4,1A5,1B1,1B2,1B3,2A,2B,3,404/1,2, 405/1A,1B,1C,1D,1E,1F,1G,2,4A,4C,4D,4E,5A, 406/1A,1B,1C,1D,1E,1F,1G,1H,1I,1J,1K,1L,2A,2B, 407/1A,1B,1C,1D,2A,2B,3A,408/1A1,1A2,1B1,1C, 2A1,2A2,2B,3A,3B,4A,4B,4C,409/1A,1B,2A,2B, 410/1A,1B,2,412,413/1A,1B,2A,2B,418/1,2,3,4, 419/1,2,3A,3B,421/1,2,3,422/1,2,423/1,2,3,424/1, 2A,3,425/1,2,3,4,426,428/1,2,3,4,5,429/1,2,3,4,5,6, 7,430,431/2,3,4,5,6,7,432/2,470/1,471/1A,1B,2 AT PADUR VILLAGE AND PANCHAYAT, TIRUPORUR TALUK, CHENGALPATTU DISTRICT.	

NOTE : ALL DIMENSIONS AREA IN METER

SPECIFICATION :

FOUNDATION	: RCC 1:11/2:3 M25 Concrete Column footing Laid Over sand filling and PCC 1:4:8.
------------	--

RCC WORK	: All Column, Beams, Roof Slab, Lintel, & Sunshade are in CC 1:11/2:3(M-25)
----------	---

BRICKWORK : B.W in Basement & Superstructure are in CM 1:5.

JOINERY : Joineries are made with Steel (or) first class teak wood.

WEATHERING COURSE : 9" x 9" Pressed Tiles laid over the Brick Jelly with Lime mortar and sloped with water proofing compound.

PLASTERING : Ceiling plastering with CM 1:3 Inside & Outside walls are plastering with CM 1:4.

PAINTING : White washing with two coats over the one coat of primer for Ceiling. Colour washing with two coats over one coat of primer for all Walls.

COLOUR INDEX :		REFERENCE :	
PROPOSED		SCALE : 1:100	
BOUNDARY		DATE : 22 AUG 2023	
ROAD			
DRIVEWAY			

REGISTERED STRUCTURAL ENGINEER :


MECHANICAL VENTILATION AND FIRE PROTECTION SYSTEM PROVIDED FOR ENTIRE BUILDING
--

APPLICANT:

For HINDUSTAN ENGINEERING TRAINING CENTRE

VICE PRESIDENT

SITE PLAN SHOWING THE EXISTING & PROPOSED CONSTRUCTION OF COLLEGE BUILDING FOR M/S. HINDUSTAN ENGINEERING TRAINING CENTRE PREMISES FOR HINDUSTAN INSTITUTE OF TECHNOLOGY & SCIENCE AND HINDUSTAN COLLEGE OF ARTS AND SCIENCE, IN
SURVEY NO: 2622, 2633, 2643, 4/ A, 5, 6, 31/14, 18, 1, 10, 1, 12, 2A, 3B, 4021/1A, 12, 1A3, 14A, 1, 12, 1, 1B2, 1B3 1B4, 2A, 3B, 4041/ 1A, 1B, 1C, 1D, 1E, 1G, 1Q, 2A, 4, 406, 408/ 1A, 1B, 1C, 1D, 1E, 1G, 1H, 1I, 1J, 1K, 1L, 2A, 3B, 4071/ 1A, 1B, 1C, 1D, 2A, 3B, 4080/ 1A, 1B, 1C, 1D, 2A, 3B, 4090/ 1A, 1B, 1C, 1D, 2A, 3B, 4091/ 1A, 1B, 1C, 1D, 2A, 3B, 4100/ 1A, 1B, 1C, 1D, 2A, 3B, 4110/ 1A, 1B, 1C, 1D, 2A, 3B, 4120/ 1A, 1B, 1C, 1D, 2A, 3B, 4130/ 1A, 1B, 1C, 1D, 2A, 3B, 4140/ 1A, 1B, 1C, 1D, 2A, 3B, 4150/ 1A, 1B, 1C, 1D, 2A, 3B, 4160/ 1A, 1B, 1C, 1D, 2A, 3B, 4170/ 1A, 1B, 1C, 1D, 2A, 3B, 4180/ 1A, 1B, 1C, 1D, 2A, 3B, 4190/ 1A, 1B, 1C, 1D, 2A, 3B, 4200/ 1A, 1B, 1C, 1D, 2A, 3B, 4210/ 1A, 1B, 1C, 1D, 2A, 3B, 4220/ 1A, 1B, 1C, 1D, 2A, 3B, 4230/ 1A, 1B, 1C, 1D, 2A, 3B, 4240/ 1A, 1B, 1C, 1D, 2A, 3B, 4250/ 1A, 1B, 1C, 1D, 2A, 3B, 4260/ 1A, 1B, 1C, 1D, 2A, 3B, 4270/ 1A, 1B, 1C, 1D, 2A, 3B, 4280/ 1A, 1B, 1C, 1D, 2A, 3B, 4290/ 1A, 1B, 1C, 1D, 2A, 3B, 4300/ 1A, 1B, 1C, 1D, 2A, 3B, 4310/ 1A, 1B, 1C, 1D, 2A, 3B, 4320/ 1A, 1B, 1C, 1D, 2A, 3B, 4330/ 1A, 1B, 1C, 1D, 2A, 3B, 4340/ 1A, 1B, 1C, 1D, 2A, 3B, 4350/ 1A, 1B, 1C, 1D, 2A, 3B, 4360/ 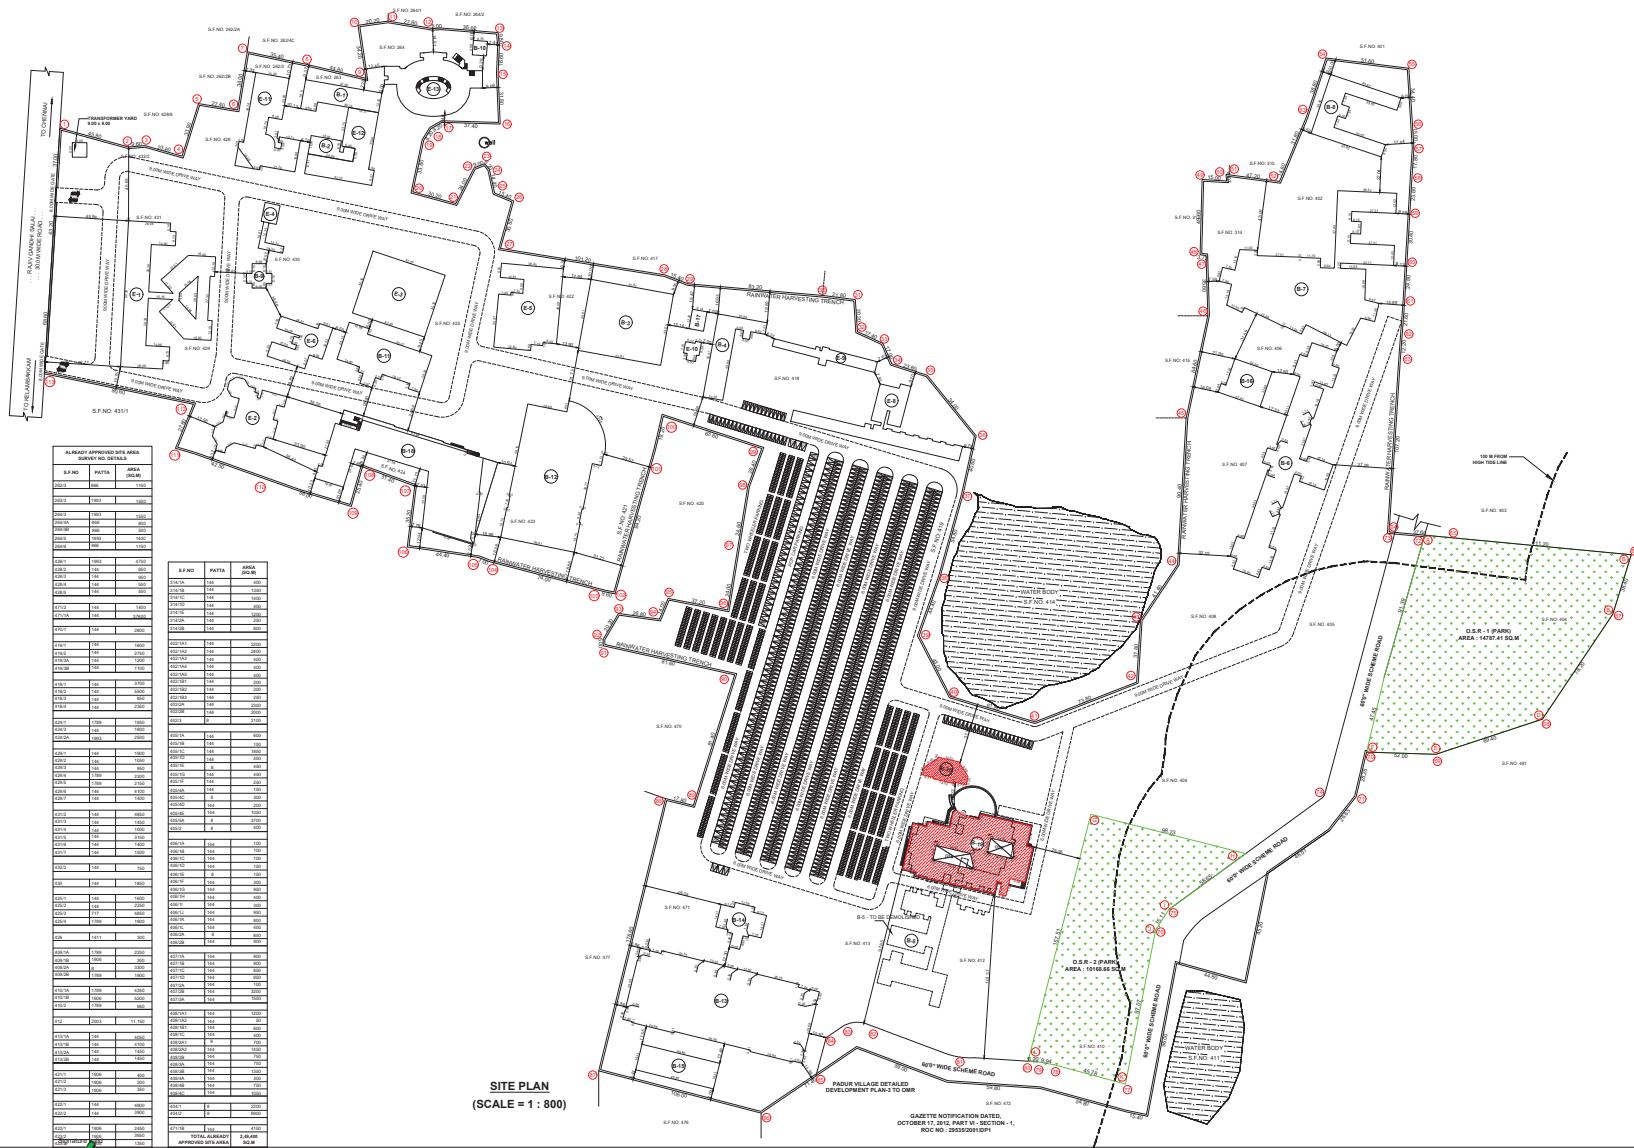[illegible]

Eight ways to know a piece of land before you pay for it.

This report covers one part of the picture. These cover the rest, drawn from the same government records, for any property in Tamil Nadu.

LandLens One

Ask anything about a property and get an answer grounded in live government records, with the sources shown.

[/landlens/one](#)



Verify My Land

Every record check run on one property and returned as a single report.

[/landlens/verify-my-land](#)



Legal Opinion

An advocate's written opinion on the title, built on the records we pull for it.

[/landlens](#)



One Map

Every layer on one map: the parcel, its boundary, zoning, water bodies and what sits around it.

[/landlens/one/map](#)



PriceMap

What land actually changed hands for around this plot, taken from the registered deeds.

[/landlens/pricemap](#)



Build Scope

What you are allowed to build here: floor space, height, coverage and setbacks.

[/landlens/build-scope](#)



Property Tracker

Watch a property and hear about it when something new is registered against it.

[/landlens/property-tracker](#)



Deal Room

Run the transaction in one place: documents, stamping, signatures and the parties.

[/landlens/deal-room](#)



Twenty-four checks you can run yourself, at no cost.

Records and verification

The registers themselves, read for you.

Encumbrance Certificate

Patta and Chitta

Field Measurement Sketch

EC Analyzer

Bank charge check

Court case search

Seller background check

Approval check by survey

Value and duty

What it is worth and what it costs to register.

Guideline value by street

Guideline value by survey

Stamp duty and registration fees

Capital gains

Floor space index

Area unit converter

Zoning and land use

What the plan says can happen on this land.

Land use zone finder

CMDA land use check

Coastal regulation zone

Master plan check

Water bodies finder

Airport height clearance

Registers and directories

Who holds it, and which office keeps the record.

Find your registering office

Temple property check

Waqf property check

RERA register



Every free tool
/tools



Services we run
for you
/services



The LandLens
suite
/landlens/one



Every claim in this document traces back to a government record.

Legal opinions, due diligence and title verification

Building plan, layout and sub-division approvals

Completion and occupancy certificates, regularisation

Escrow, negotiation and NRI property management

Land survey, soil testing, architecture and construction

Verified RealEstate
3/350/2 Mettukuppam,
OMR Thoraipakkam,
Chennai 600 097, India
hello@verified.realestate
+91 9996 12 9996

Prepared from the registers named on the page each finding sits on. Where a register could not be read, this document says so in its place rather than leaving the gap to be read as a clean result.

