




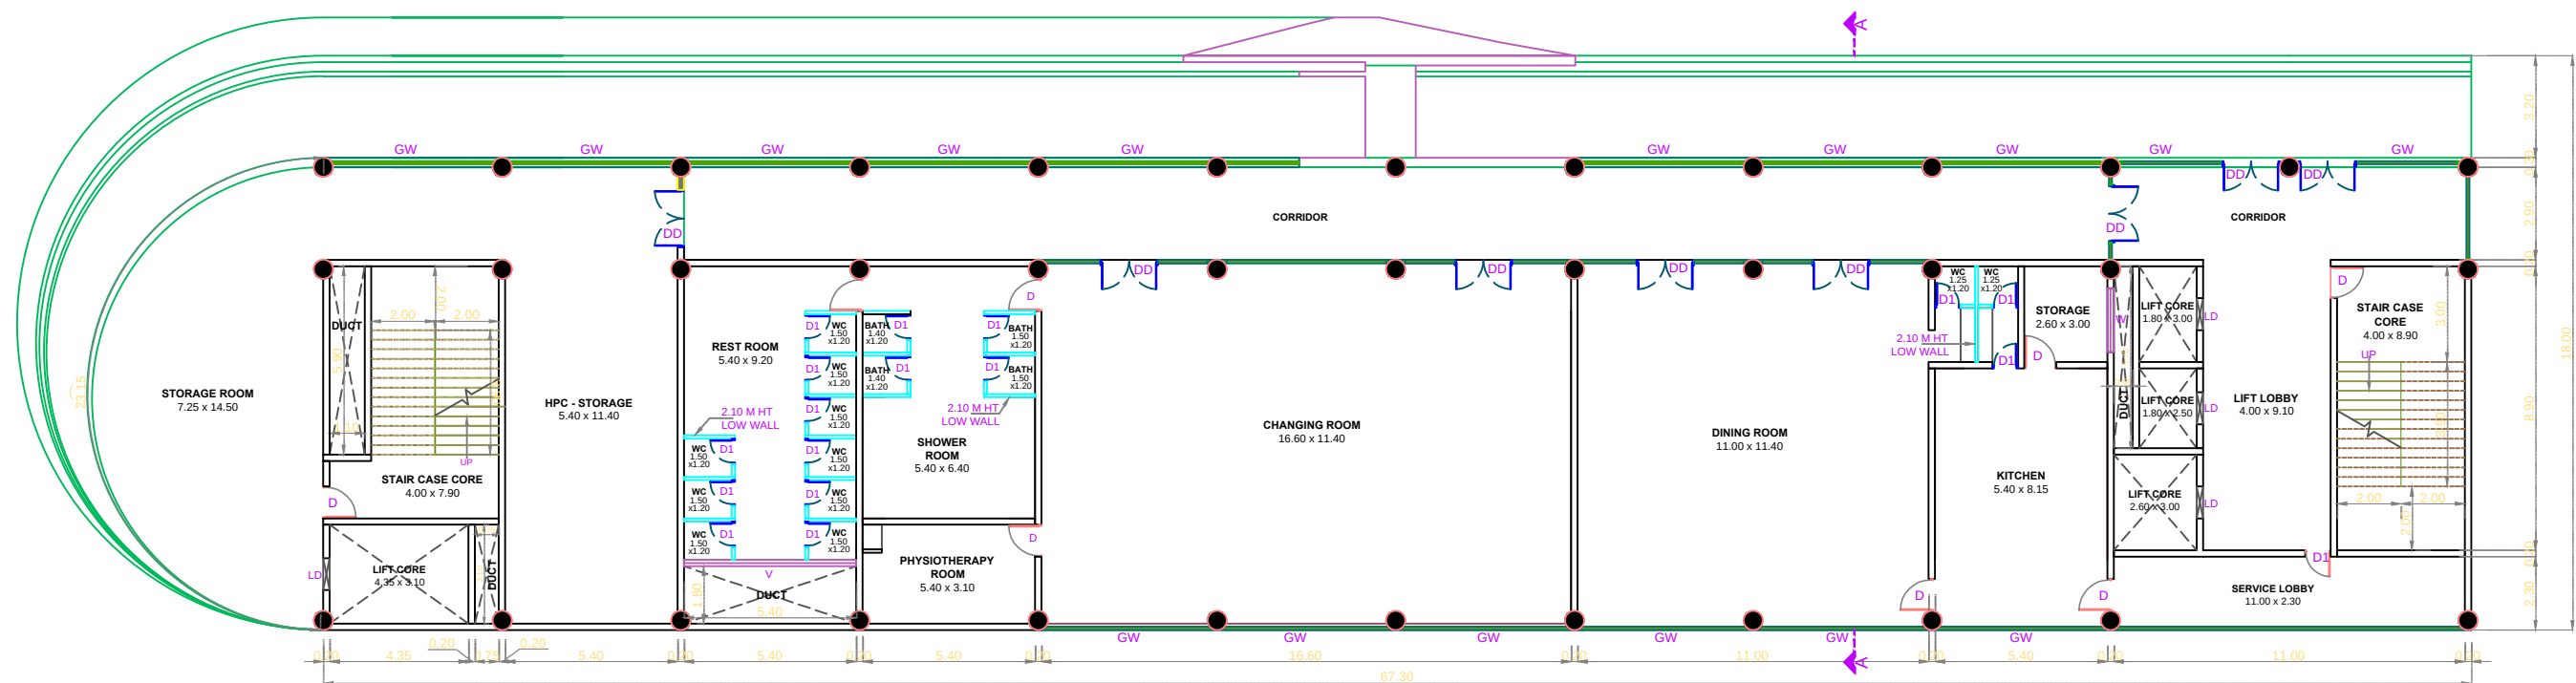

FIRST FLOOR PLAN

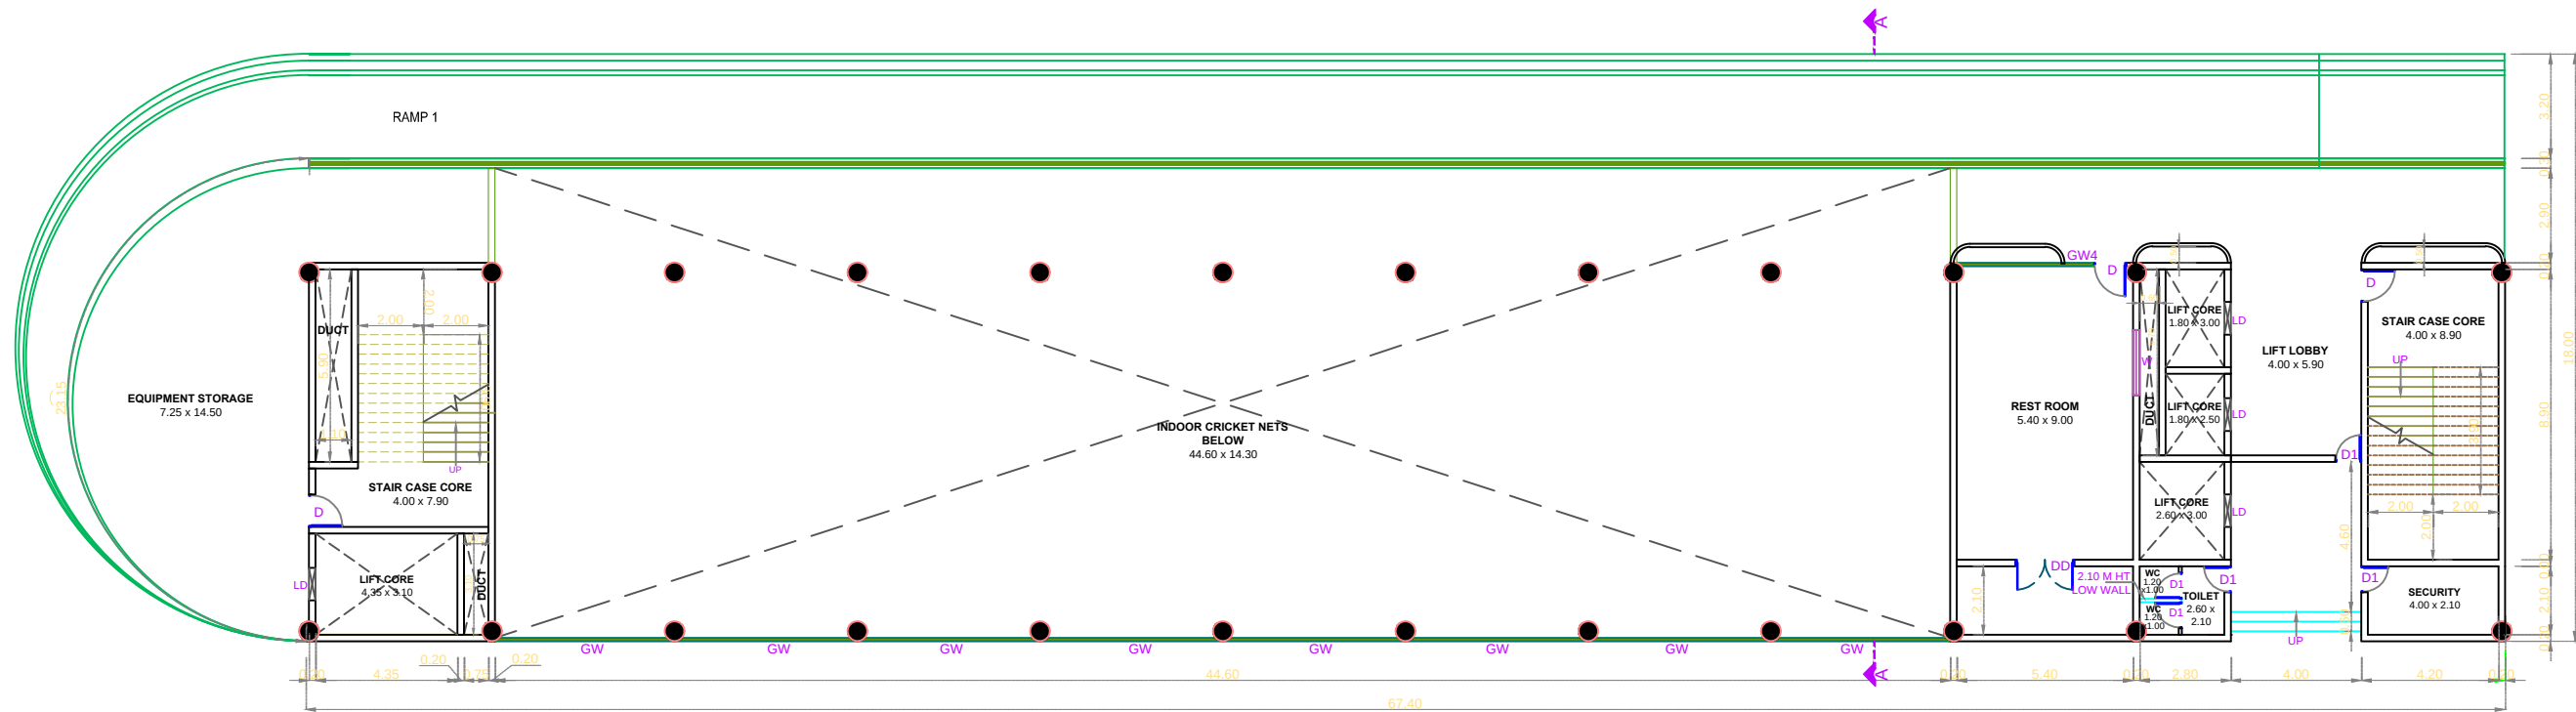

GROUND FLOOR PLAN

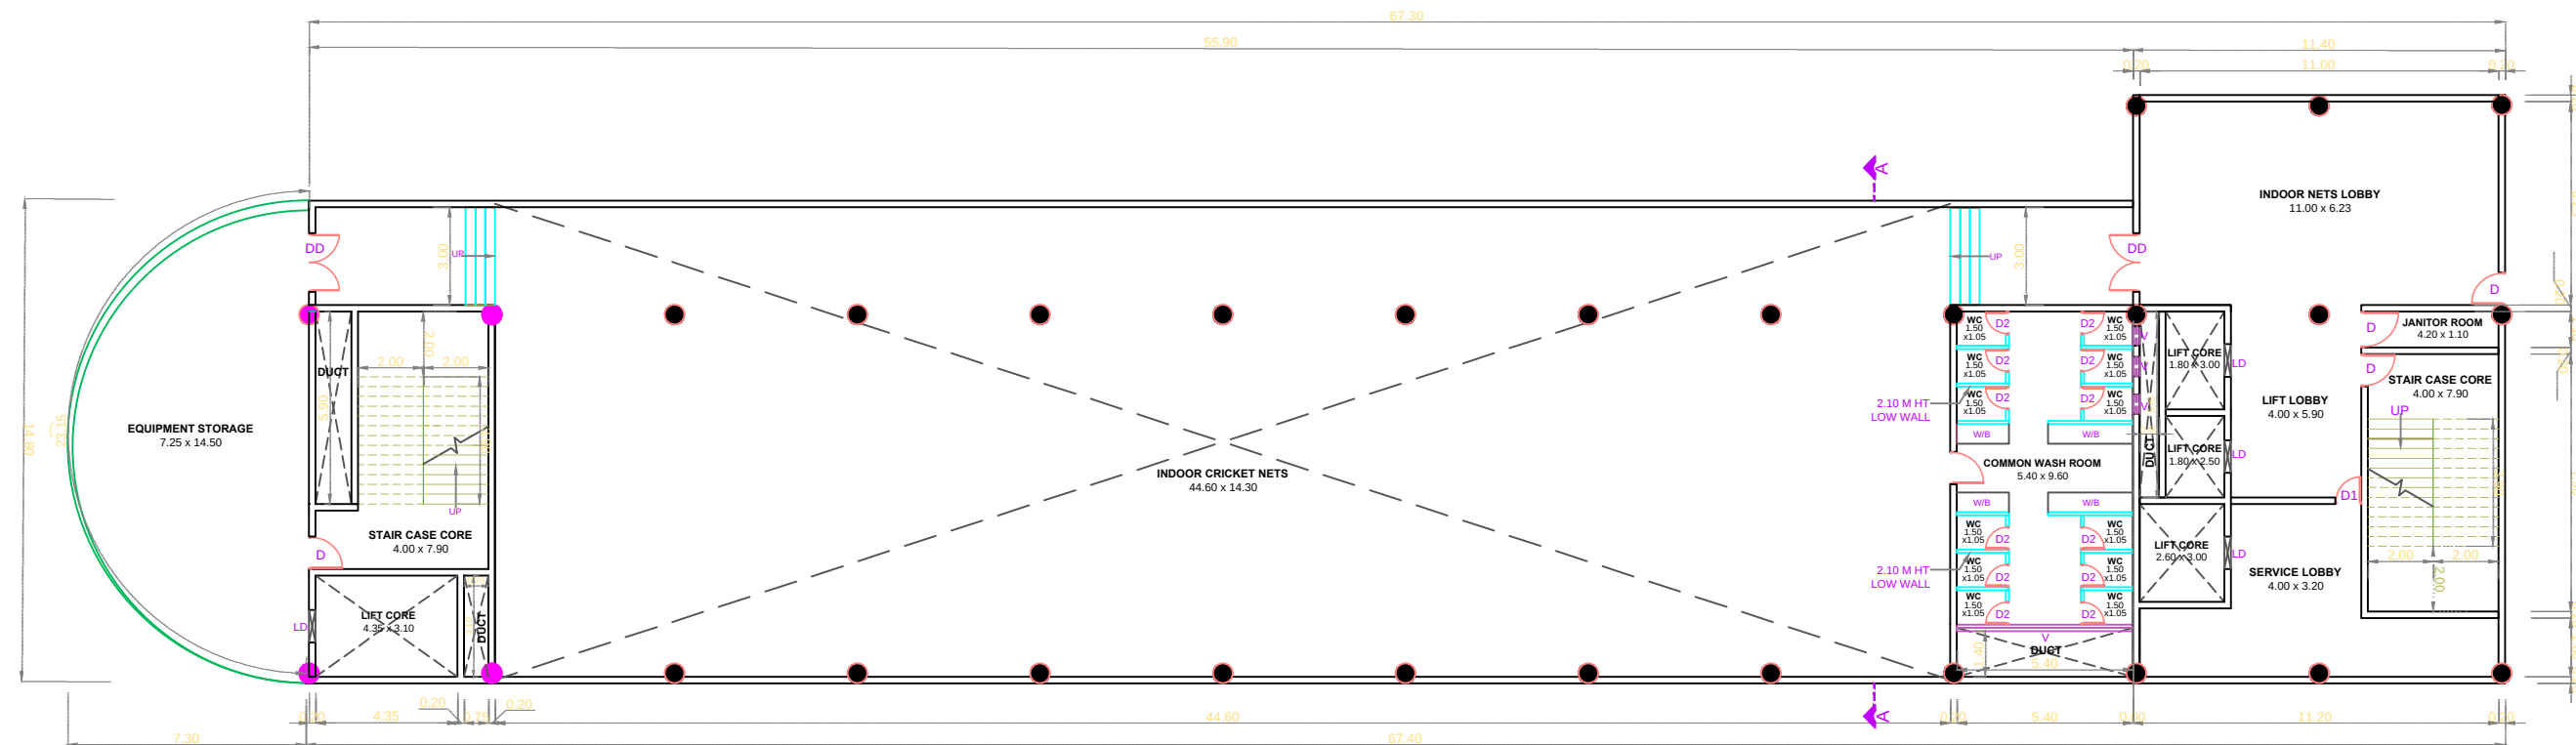

BASEMENT FLOOR PLAN

SITE PLAN SHOWING THE PROPOSED CONSTRUCTION OF INSTITUTIONAL (RECREATIONAL CLUB) BUILDING, IN S.F.NO: 191/1, 191/2, 192, 193/1, 193/2, 193/3, 194/1A, 194/1B, 194/1C, 194/2, 195/1, 195/2A, 195/2B, 196/1A, 196/1B, 196/2A, 196/2B, 197/1, 197/2A,197/2B, 198/1A1, 198/1B1A, 198/1B2A, 203/1, 203/2, 203/3, 203/4, 204/1, 204/2A, 204/2B, 207/1A, 207/1B, 207/2 ; AT NAVALUR VILLAGE, THIRUPORUR TALUK, CHENGALPATTU DISTRICT.

NOTE : ALL DIMENSIONS AREA IN METER

SPECIFICATION :

FOUNDATION : RCC 1:11/2:3 M25 Concrete Column footing Laid Over sand filling and PCC 1:4:8.

RCC WORK : All Column, Beams, Roof Slab, Lintel,& Sunshade are in CC 1:11/2:3(M-25)

BRICKWORK : B.W in Basement & Superstructure are in CM 1:5.

JOINERY : Joineries are made with Steel (or) first class teak wood.


WEATHERING COURSE : 8" x 8" Pressed Tiles laid over the Brick Jolly with Lime mortar and sloped with water proofing compound.

PLASTERING : Ceiling plastering with CM 1:3inside & Outside walls are plastering with CM 1:4.

PAINTING : White washing with two coats over the one coat of primer for Ceiling Colour washing with two coats over one coat of primer for all Walls.

JOINERY	SCHEDULE
DD	1.80 x 2.40 DOUBLE DOOR
D	1.00 x 2.40 DOOR
D1	0.80 x 2.40 DOOR
D2	0.70 x 2.40 DOOR
D3	0.90 x 2.40 DOOR
W	2.00 x 1.50 WINDOW
V	5.40 x 0.91 VENTILATOR
V1	0.60 x 0.91 VENTILATOR
V2	0.55 x 0.91 VENTILATOR
GW	5.00 x 3.20 GLASS WINDOW
GW1	3.79 x 3.20 GLASS WINDOW
GW2	2.70 x 3.20 GLASS WINDOW
GW3	1.00 x 3.20 GLASS WINDOW
GW4	4.00 x 3.20 GLASS WINDOW

COLOUR INDEX :	REFERENCE :
PROPOSED ☐	SCALE : 1:100
BOUNDARY ☐	DATE : 09 AUG 2023
ROAD ☐	
DRIVEWAY ☐	

 

MECHANICAL VENTILATION AND FIRE PROTECTION SYSTEM PROVIDED FOR ENTIRE BUILDING

APPLICANT :

For CHENNAI SUPER KINGS CRICKET LIMITED
K.S.Vijayarajan
Authorised Signatory

ARCHITECT / REGISTERED ENGINEER :

Siddhaarth A Lulla
SIDDHAARTH A LULLA, B. Arch
Registered Architect, Grade-1 (RA)
COA No.: CA/2017/84713
DTCP NO.: CGLRGN/RA/Gr-1/2019/07/2023
58, New Avadi Road, Kilpauk, Chennai-600 010.
Email: siddhaarth@trispac.in
Phone No. +9144 28450144/45

REGISTERED STRUCTURAL ENGINEER :

N.N.Nagendra Kumar
N.N.NAGENDRA KUMAR
Structural Engineer Grade-I (RSE)
TVLR/RSE/Gr-1/2022/09/010 dated 02-09-2022
1307 Brigade Towers, 135 Brigade Road,
Bangalore-560025
Mobile:9845038100 Email: nagendra@sterlingblr.com

DRAWING TITLE : BLOCK-01 FLOOR PLANS


DRAWN	S.S	CHECKED	K.N
SCALE	1:500	DATE	23.05.2023

SHEET NO :01/04


FOR OFFICE USE ONLY

TAMILNADU STATE WIDE SINGLE WINDOW PORTAL
ONLINE APPLICATION :SWP/BPA/013035/2023
SCRUTINY REFERENCE :JKJWE4UF


PLANNING PERMISSION NO:BP/MLPA(CD-5) NO:82/2023

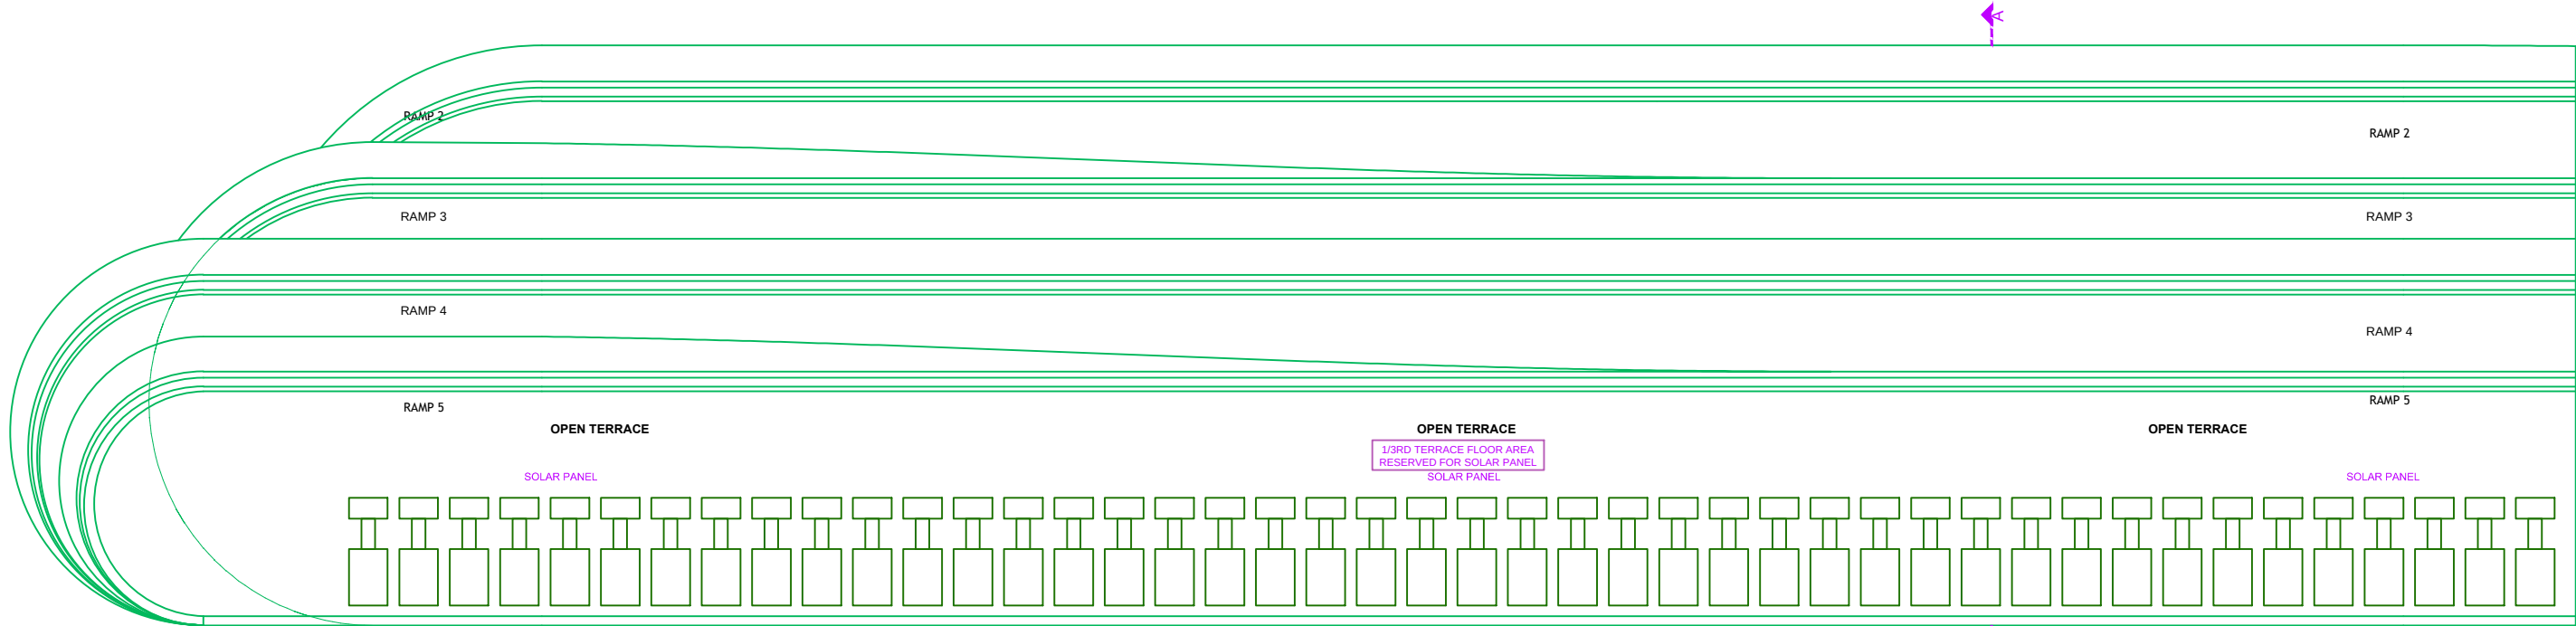

ROOF PLAN

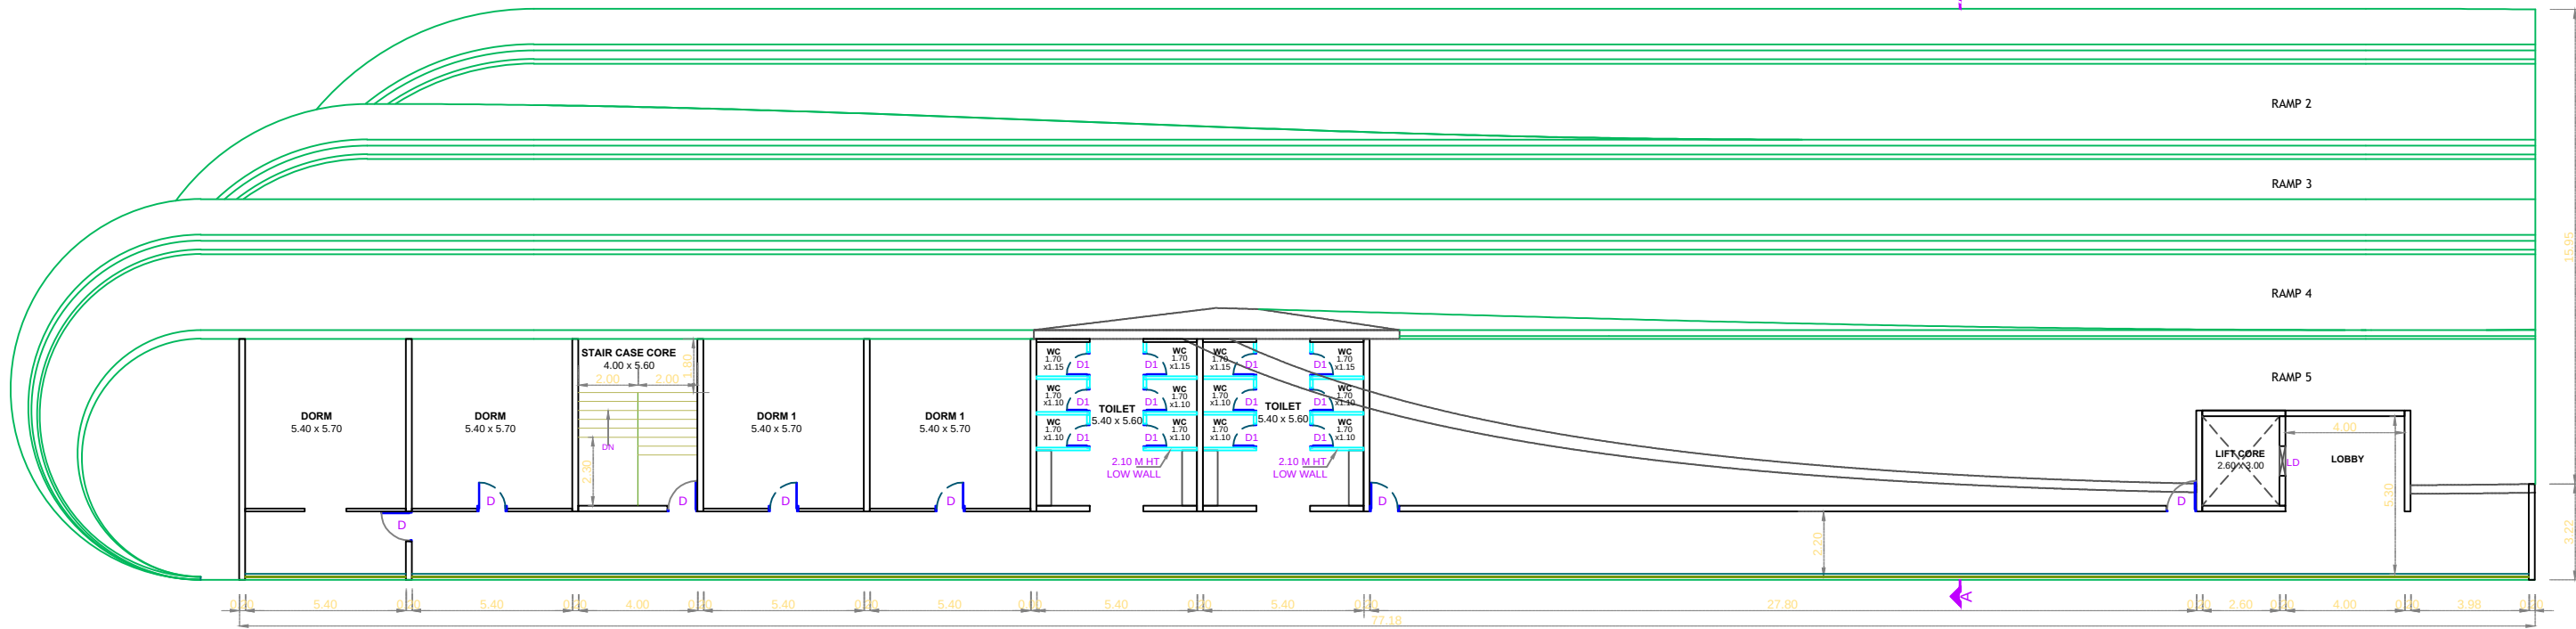

THIRD FLOOR PLAN

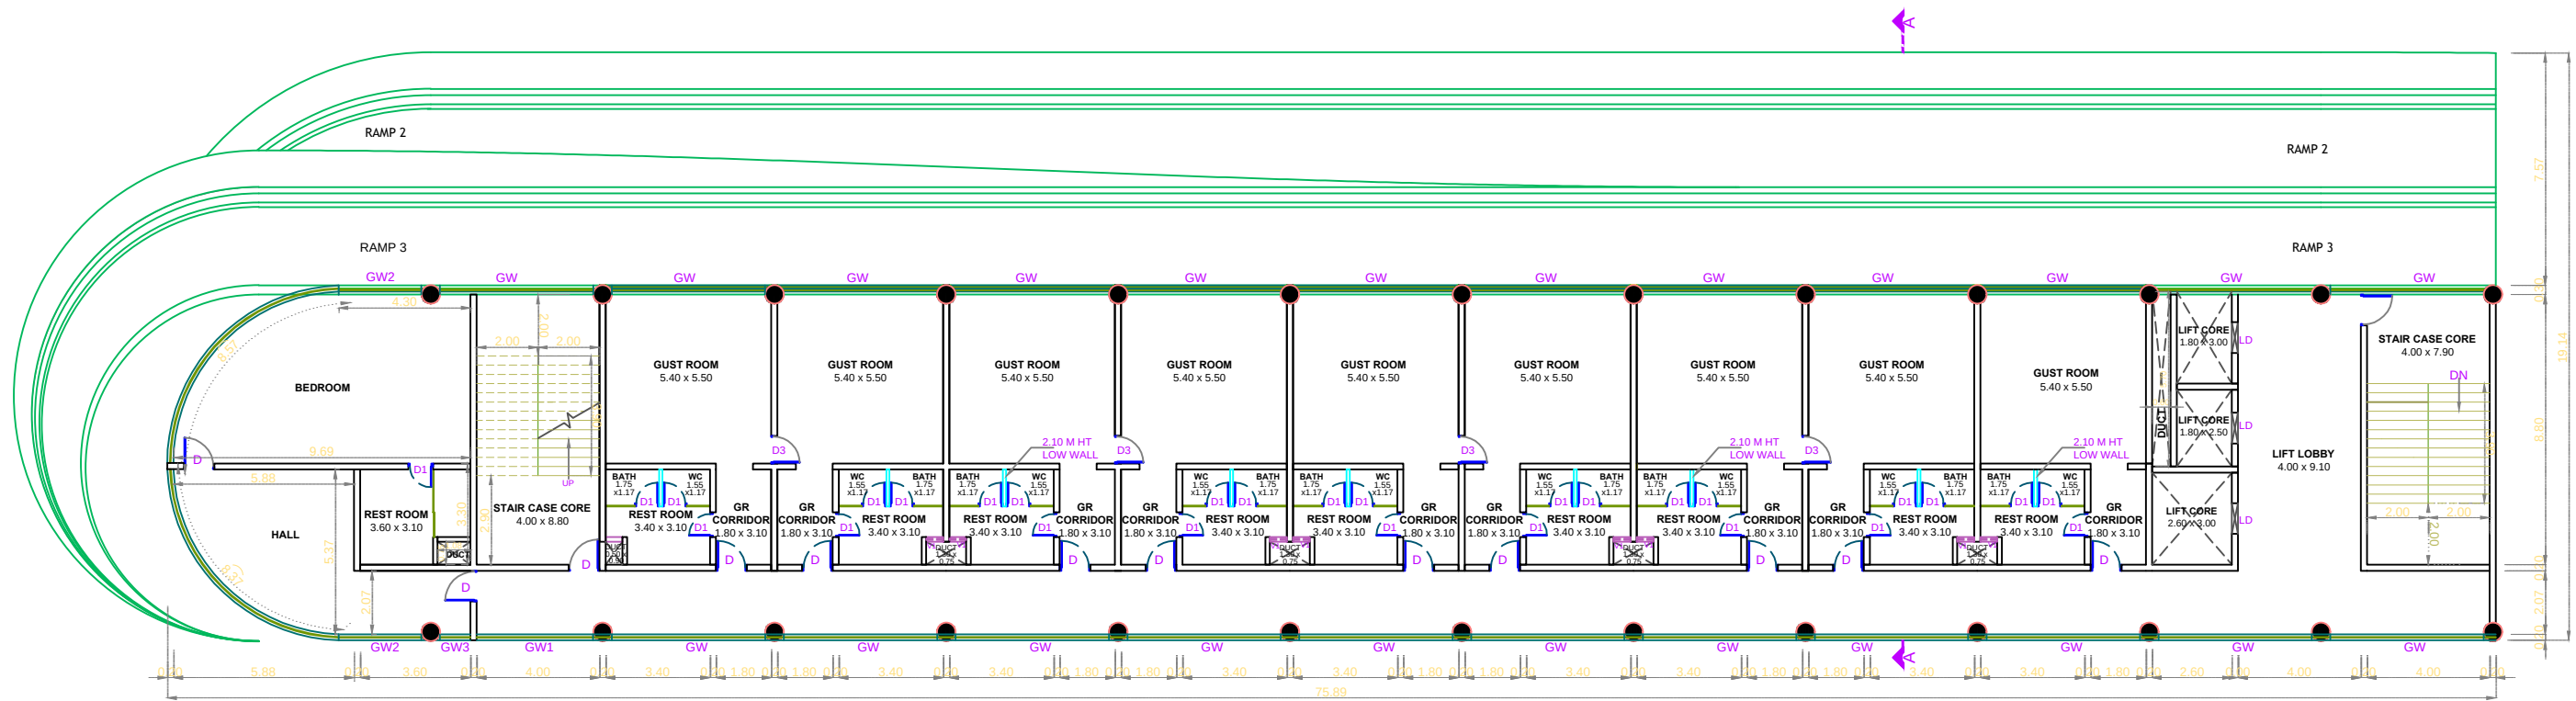

SECOND FLOOR PLAN

SITE PLAN SHOWING THE PROPOSED CONSTRUCTION OF INSTITUTIONAL (RECREATIONAL CLUB) BUILDING, IN S.F.NO: 191/1, 191/2, 192, 193/1, 193/2, 193/3, 194/1A, 194/1B, 194/1C, 194/2, 195/1, 195/2A, 195/2B, 196/1A, 196/1B, 196/2A, 196/2B, 197/1, 197/2A, 197/2B, 198/1A1, 198/1B1A, 198/1B2A, 203/1, 203/2, 203/3, 203/4, 204/1, 204/2A, 204/2B, 207/1A, 207/1B, 207/2 ; AT NAVALUR VILLAGE, THIRUPORUR TALUK, CHENGALPATTU DISTRICT.

NOTE : ALL DIMENSIONS AREA IN METER

SPECIFICATION :

FOUNDATION : RCC 1:11/2:3 M25 Concrete Column footing Laid Over sand filling and PCC 1:4:8.
RCC WORK : All Column, Beams, Roof Slab, Lintel & Sunshade are in CC 1:11/2:3(M-25)
BRICKWORK : B.W in Basement & Superstructure are in CM 1:5.
JOINERY : Joineries are made with Steel (or) first class teak wood.
WEATHERING COURSE : 8" x 8" Pressed Tiles laid over the Brick Jolly with Lime mortar and sloped with water proofing compound.
PLASTERING : Ceiling plastering with CM 1:3inside & Outside walls are plastering with CM 1:4.
PAINTING : White washing with two coats over the one coat of primer for Ceiling Colour washing with two coats over one coat of primer for all Walls.

JOINERY	SCHEDULE
DD	1.80 x 2.40 DOUBLE DOOR
D	1.00 x 2.40 DOOR
D1	0.80 x 2.40 DOOR
D2	0.70 x 2.40 DOOR
D3	0.90 x 2.40 DOOR
W	2.00 x 1.50 WINDOW
V	5.40 x 0.91 VENTILATOR
V1	0.60 x 0.91 VENTILATOR
V2	0.55 x 0.91 VENTILATOR
GW	5.00 x 3.20 GLASS WINDOW
GW1	3.79 x 3.20 GLASS WINDOW
GW2	2.70 x 3.20 GLASS WINDOW
GW3	1.00 x 3.20 GLASS WINDOW
GW4	4.00 x 3.20 GLASS WINDOW

COLOUR INDEX :	REFERENCE :
PROPOSED	SCALE : 1:100
BOUNDARY	DATE : 09 AUG 2023
ROAD	
DRIVEWAY	

MECHANICAL VENTILATION AND FIRE PROTECTION SYSTEM PROVIDED FOR ENTIRE BUILDING

APPLICANT :

For CHENNAI SUPER KINGS CRICKET LIMITED
K.S. Vigneshwaran
Authorized Signatory


ARCHITECT / REGISTERED ENGINEER :

SIDDHAARTH A LULLA, B. Arch
Registered Architect, Grade-1 (RA)
COA No.: CA/2017/84713
DTPC No.: CGLRGN/RA/Gr-1/2019/07/2023
58, New Avadi Road, Kilpauk, Chennai-600 010.
Email: siddhaarth@trispac.in
Phone No. +9144 28450144/45


REGISTERED STRUCTURAL ENGINEER :

N. N. Nagendra Kumar
Structural Engineer Grade-1 (RSE)
TVLR/RSE/Gr-1/2022/09/010 dated 02-09-2022
1307 Brigade Towers, 135 Brigade Road, Bangalore-560025
Mobile:9845038100 Email: nagendra@sterlingblr.com

DRAWING TITLE : BLOCK-01 FLOOR PLANS
DRAWN : S.S. CHECKED : K.N.
SCALE : 1:500 DATE : 23.05.2023
SHEET NO : 02/04
FOR OFFICE USE ONLY
TAMILNADU STATE WIDE SINGLE WINDOW PORTAL
ONLINE APPLICATION : SWP/BPA/013035/2023
SCRUTINY REFERENCE : JKJWE4UF
PLANNING PERMISSION NO:BP/MLPA(CD-5) NO:82/2023

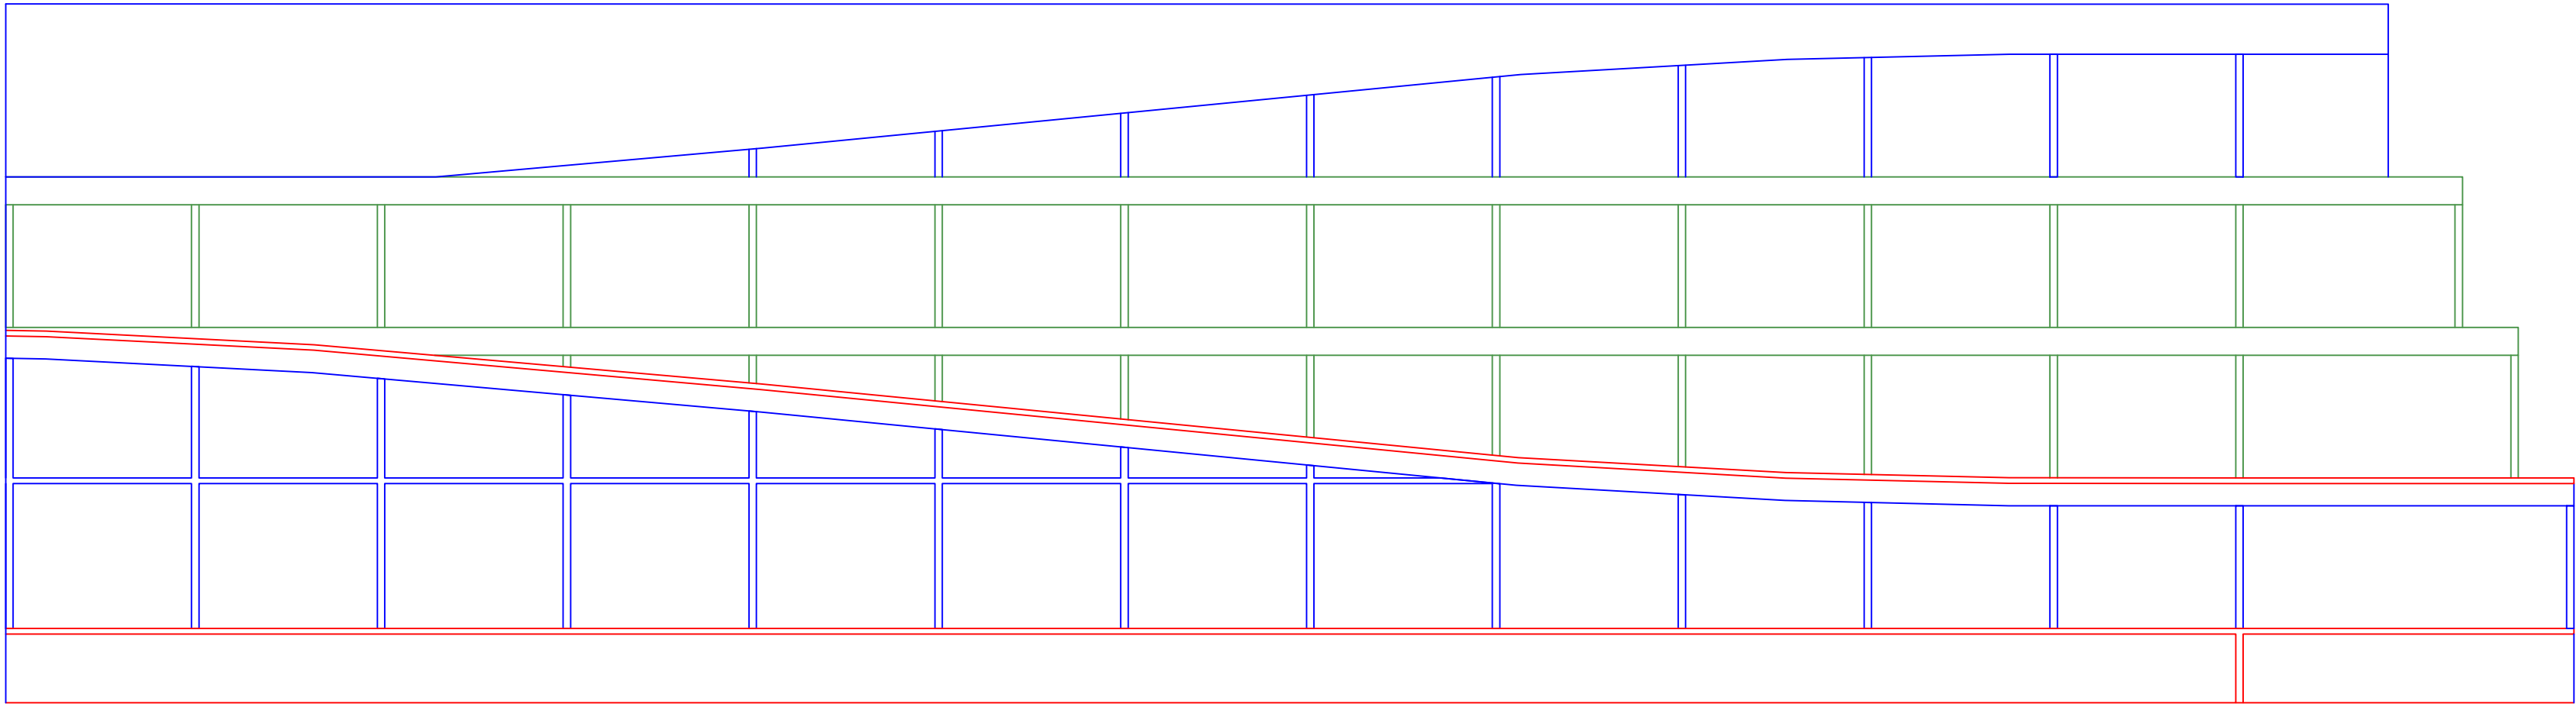

ELEVATION

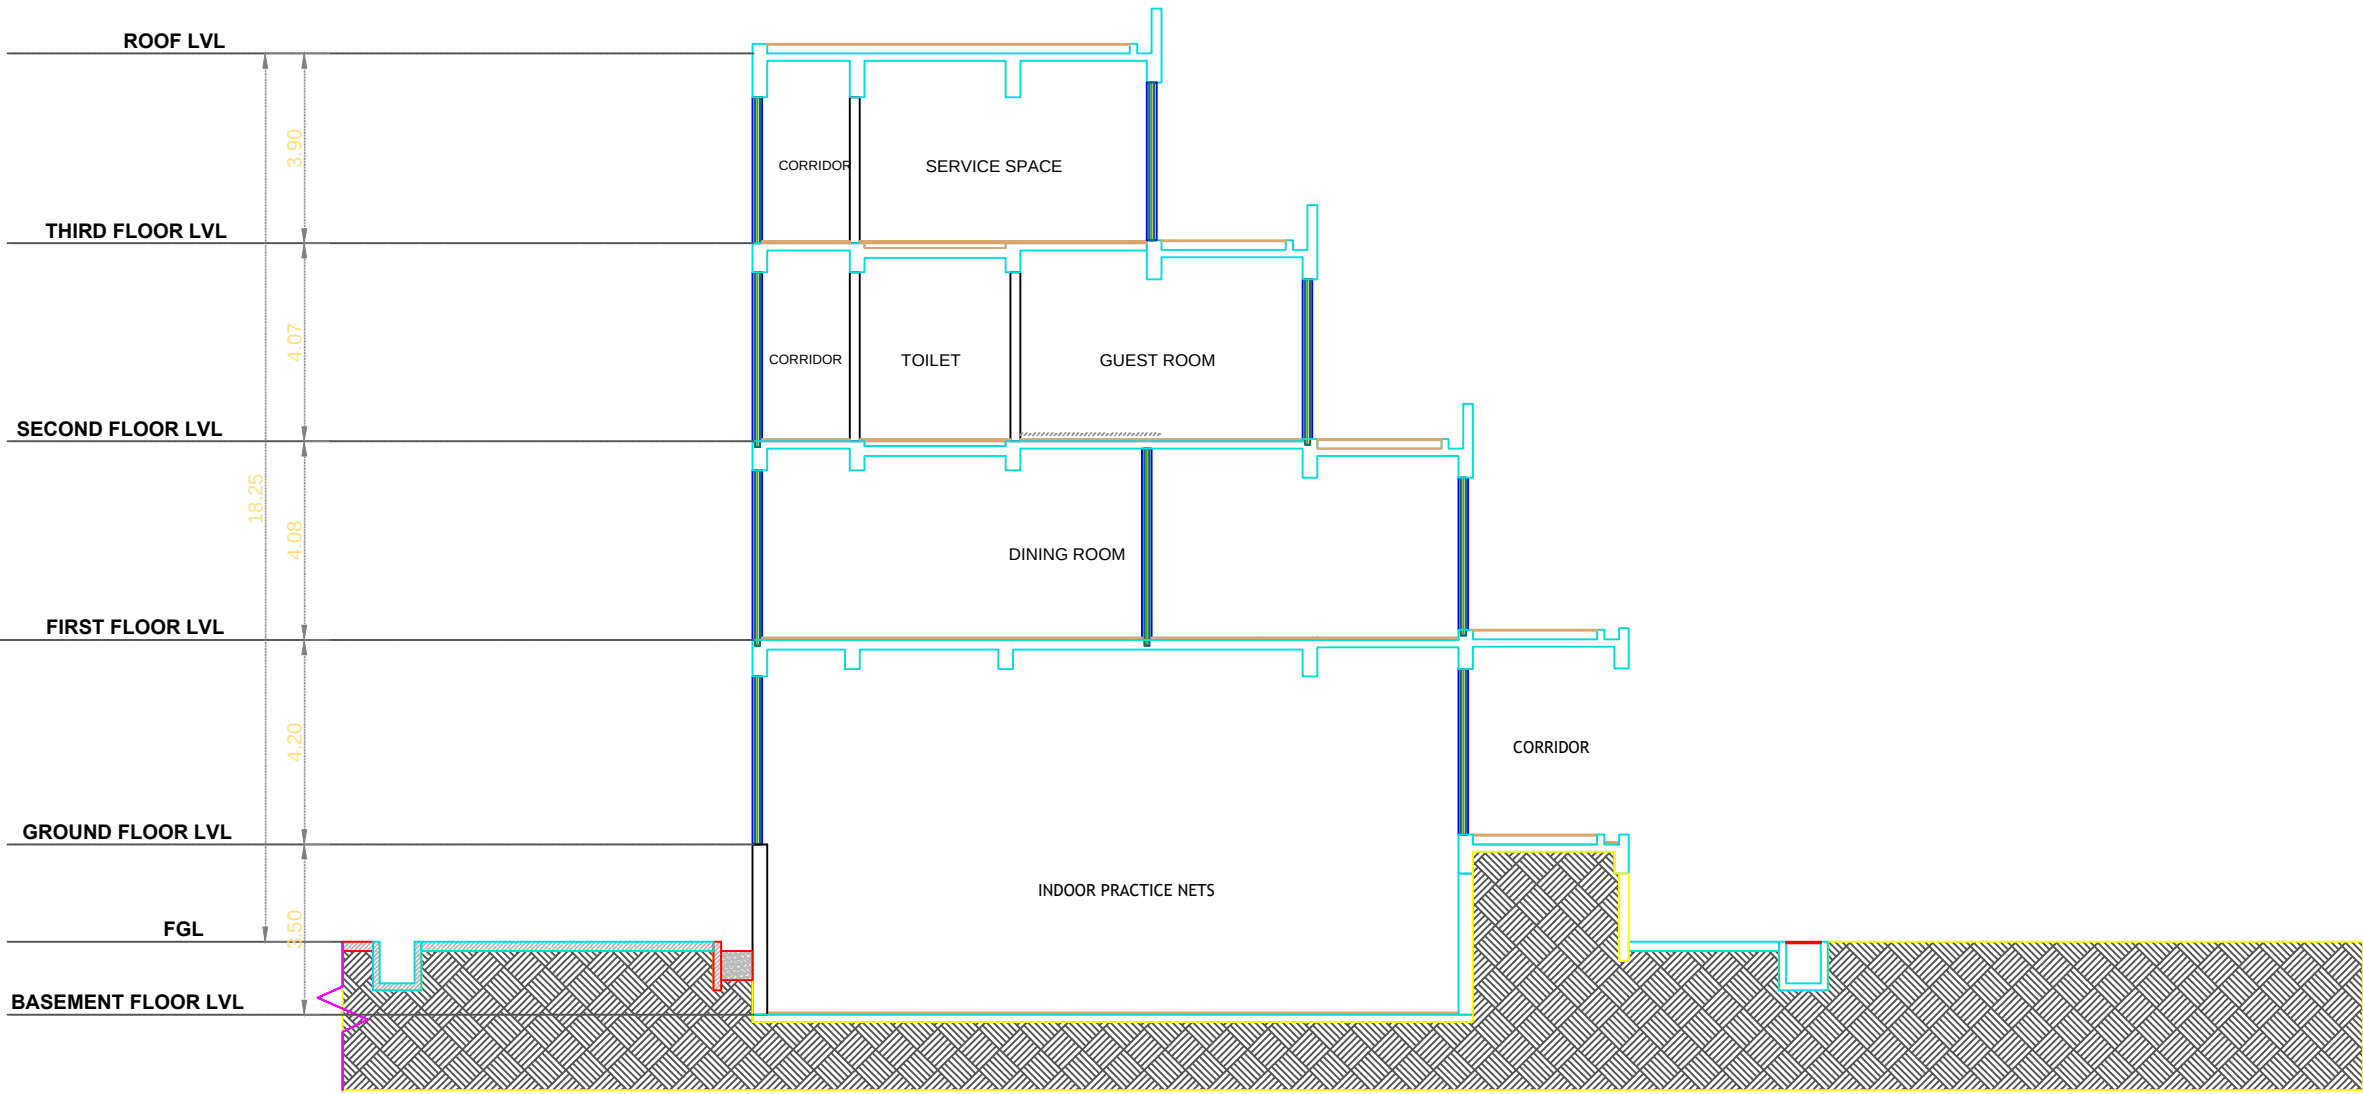

SECTION - AA

SITE PLAN SHOWING THE PROPOSED CONSTRUCTION OF INSTITUTIONAL (RECREATIONAL CLUB) BUILDING, IN S.F.NO:
191/1, 191/2, 192, 193/1, 193/2, 193/3, 194/1A, 194/1B, 194/1C, 194/2, 195/1, 195/2A, 195/2B, 196/1A, 196/1B, 196/2A, 196/2B, 197/1, 197/2A,197/2B, 198/1A1, 198/1B1A, 198/1B2A, 203/1, 203/2, 203/3, 203/4, 204/1, 204/2A, 204/2B, 207/1A, 207/1B, 207/2 ;
AT NAVALUR VILLAGE, THIRUPORUR TALUK, CHENGALPATTU DISTRICT.

NOTE : ALL DIMENSIONS AREA IN METER	
SPECIFICATION :	
FOUNDATION	: RCC 1:11/2:3 M25 Concrete Column footing Laid Over sand filling and PCC 1:4:8.
RCC WORK	: All Column, Beams, Roof Slab, Lintel,& Sunshade are in CC 1:11/2:3(M-25)
BRICKWORK	: B.W in Basement & Superstructure are in CM 1:5.
JOINERY	: Joineries are made with Steel (or) first class teak wood.
WEATHERING COURSE	: 9" x 9" Pressed Tiles laid over the Brick Jelly with Lime mortor and sloped with water proofing compound.
PLASTERING	: Ceiling plastering with CM 1:3Inside & Outside walls are plastering with CM 1:4.
PAINTING	: White washing with two coats over the one coat of primer for Ceiling.Colour washing with two coats over one coat of primer for all Walls.

COLOUR INDEX :		REFERENCE :	
PROPOSED	☐	SCALE	: 1:100
BOUNDARY	☐	DATE	: 09 AUG 2023
ROAD	☐		
DRIVEWAY	☐		

N

W

E

S

MECHANICAL VENTILATION AND FIRE PROTECTION SYSTEM PROVIDED FOR ENTIRE BUILDING

APPLICANT :

For CHENNAI SUPER KINGS CRICKET LIMITED
K.S.Vignarathnam
Authorised Signatory

ARCHITECT / REGISTERED ENGINEER :

Siddhaarth A Lulla
SIDDHAARTH A LULLA, B. Arch
Registered Architect, Grade-1 (RA)
COA No.: CA/2017/84713
DTCP NO.: CGLRGN/RA/Gr-1/2019/07/2023
58, New Avadi Road, Kilpauk, Chennai-600 010.
Email: siddhaarth@trispac.in
Phone No. +9144 28450144/45

DRAWING TITLE
BLOCK-01 ELEVATION AND SECTION

DRAWN	S.S	CHECKED	K.N
SCALE	1:500	DATE	23.05.2023

SHEET NO :03/04

FOR OFFICE USE ONLY

TAMILNADU STATE WIDE SINGLE WINDOW PORTAL
ONLINE APPLICATION :SWP/BPA/013035/2023
SCRUTINY REFERENCE :JKJWE4UF

PLANNING PERMISSION NO:BP/MLPA(CD-5) NO:82/2023

REGISTERED STRUCTURAL ENGINEER :

N.N. Nagendra Kumar
N.N.NAGENDRA KUMAR
Structural Engineer Grade-I (RSE)
TVLR/RSE/Gr-I/2022/09/010 dated 02-09-2022
1307 Brigade Towers, 135 Brigade Road,
Bangalore—560025
Mobile:9845038100 Email: nagendra@sterlingblr.com

