


Plan Showing The Proposed Industrial Building For "M/s. OneHub (Chennai) Industrial Park Pvt Ltd" at Plot No-25B, Comprised Survey No.65/9Apt, 65/9Bpt, 65/10A, 65/10B, 65/10C, 65/11A1, 65/11A2, 65/11B, 65/11C, 65/11D, 65/12A, 65/13A, 66/6A1pt, 66/6A2, 66/6Bpt, 66/7A, 66/7B, 66/7C, 66/8pt, 66/9, 66/10, 66/11Bpt, 66/11C, 67/8A3pt, 67/8B2pt, 67/9Apt, 67/9Bpt and 67/11pt. Kunnappattu Village, Thiruporur Taluk, Chengalpatt District.

S.No	Machinery Details	HP
1	Vertical Injection Molding	150
2	Cable Winding Machine	130
3	Automatic USB Solder Machine	150
4	High Speed Power Cord Cutting Stripping Machine	100
5	USB Data Cable Tester	150
6	Wire Bending Test Machine	150
7	Precision Salt Spraying Tester	110
8	USB Data Cable Mold	50
9	Automatic Winding & Binding Machine	60
10	Wire Braiding Machine	20
Total HP		1070

SAND BUCKET	
FIRE EXTINGUISHER	
EMERGENCY ALARM	

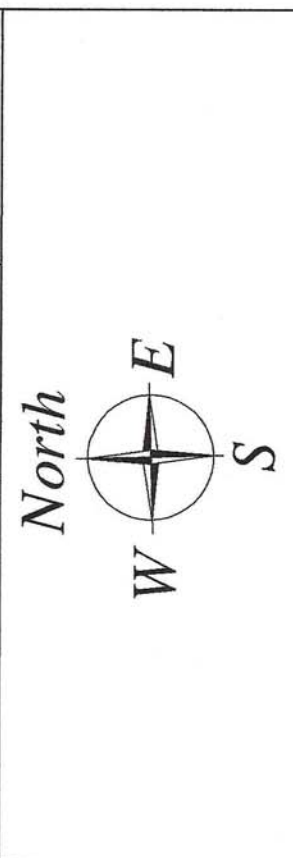

SCHEDULE OF JOINERY	
TYPE	SIZE (MM)
GD	GLASS DOOR
SD	STEEL DOOR
FD	FIRE RATED DOOR (WFB)
FD1	FIRE RATED DOOR (PB)
FD2	FIRE RATED DOOR
DD	DOUBLE DOOR
D1	FLUSH DOOR
D2	FLUSH DOOR
D3	FLUSH DOOR
RS1	ROLLING SHUTTER
RS2	ROLLING SHUTTER
W1	WINDOW
V1	VENTILATOR
V2	VENTILATOR

NOTE :
ALL DIMENSIONS ARE IN METERS

APPLICANT

For OneHub (Chennai) Industrial Park Private Limited

Authorized Signatory

ARCHITECT

V. S. SHANMUGAM
MEMBER COUNCIL OF ARCHITECTURE
CA/2017/85326
dshantone@gmail.com

STRUCTURAL ENGINEER

Dr. K. MURUGAN
MEMBER COUNCIL OF ARCHITECTURE
CA/2017/85326
dshantone@gmail.com

TITLE:-
MAIN BUILDING
(GROUND FLOOR, ROOF PLAN)

SCALE = 1:200
SHEET NO: 02 / 03




MAIN BUILDING
ROOF PLAN


MAIN BUILDING
GROUND FLOOR PLAN (Factory+Office)

"M/s. OneHub (Chennai) Industrial Park Pvt Ltd" at Plot No-25B, Comprised Survey No.65/9Apt, 65/9Bpt, 65/10A, 65/10B, 65/10C, 65/11A1, 65/11A2, 65/11B, 65/11C, 65/11D, 65/12A, 65/13A, 66/6A1pt, 66/6A2, 66/6Bpt, 66/7A, 66/7B, 66/7C, 66/8pt, 66/9, 66/10, 66/11Bpt, 66/11C, 67/8A3pt, 67/8B2pt, 67/9Apt, 67/9Bpt and 67/11pt.


Kunnappattu Village, Thiruporur Taluk, Chengalpatt District.

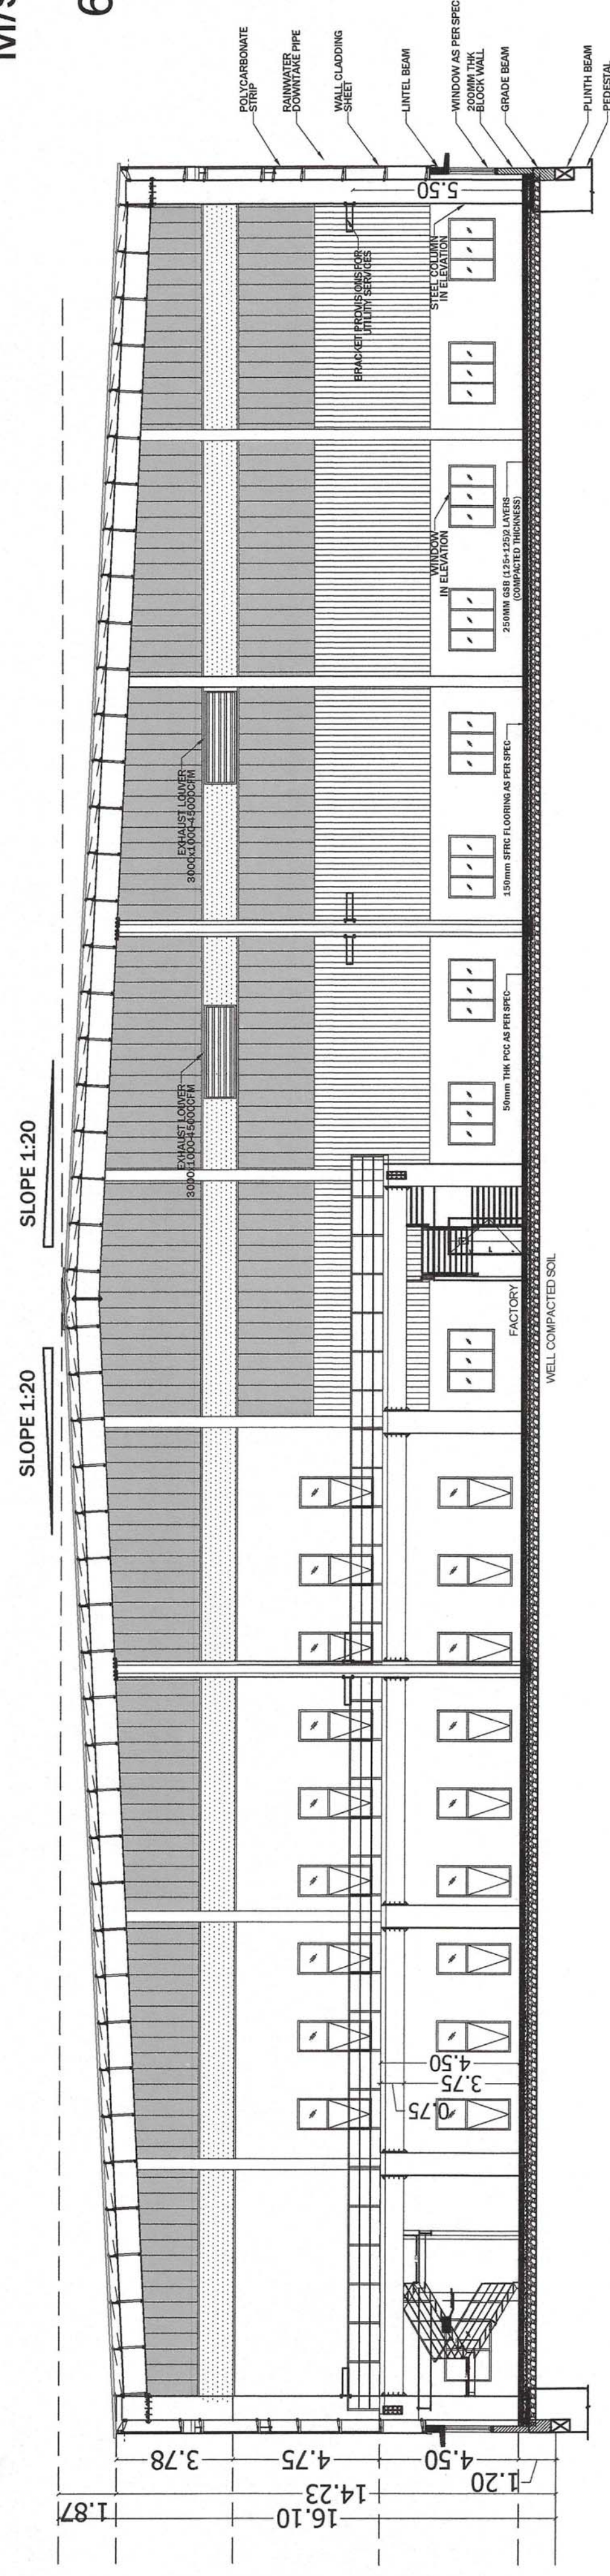

Section- AA

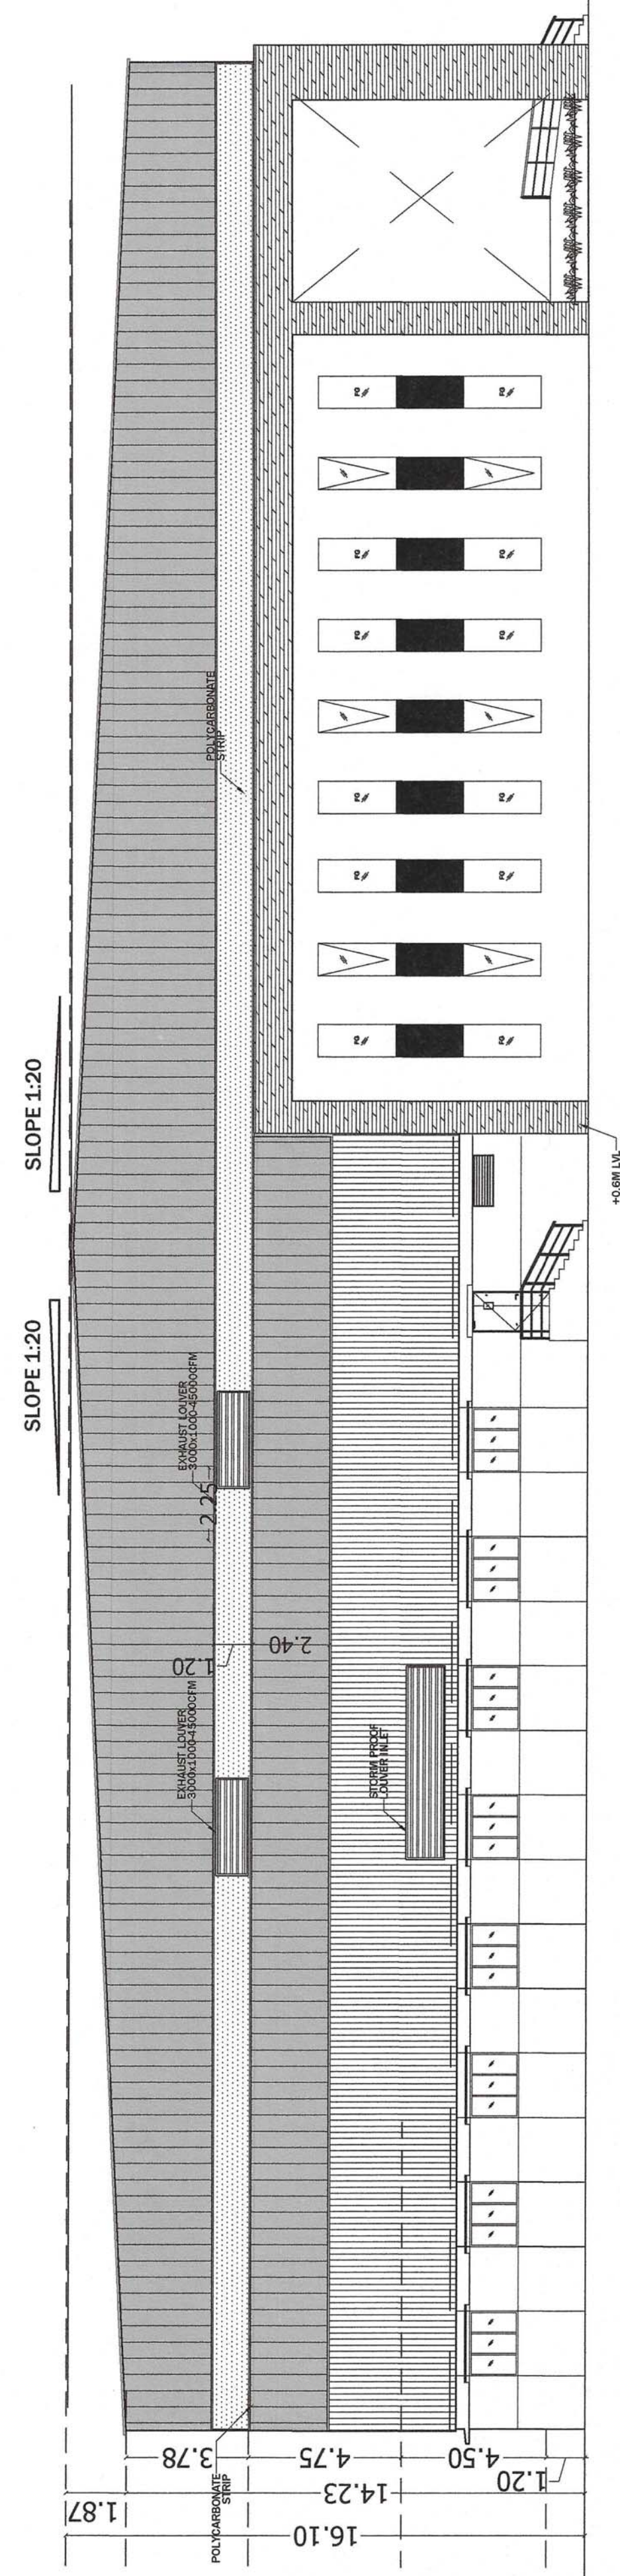

North Side Elevation

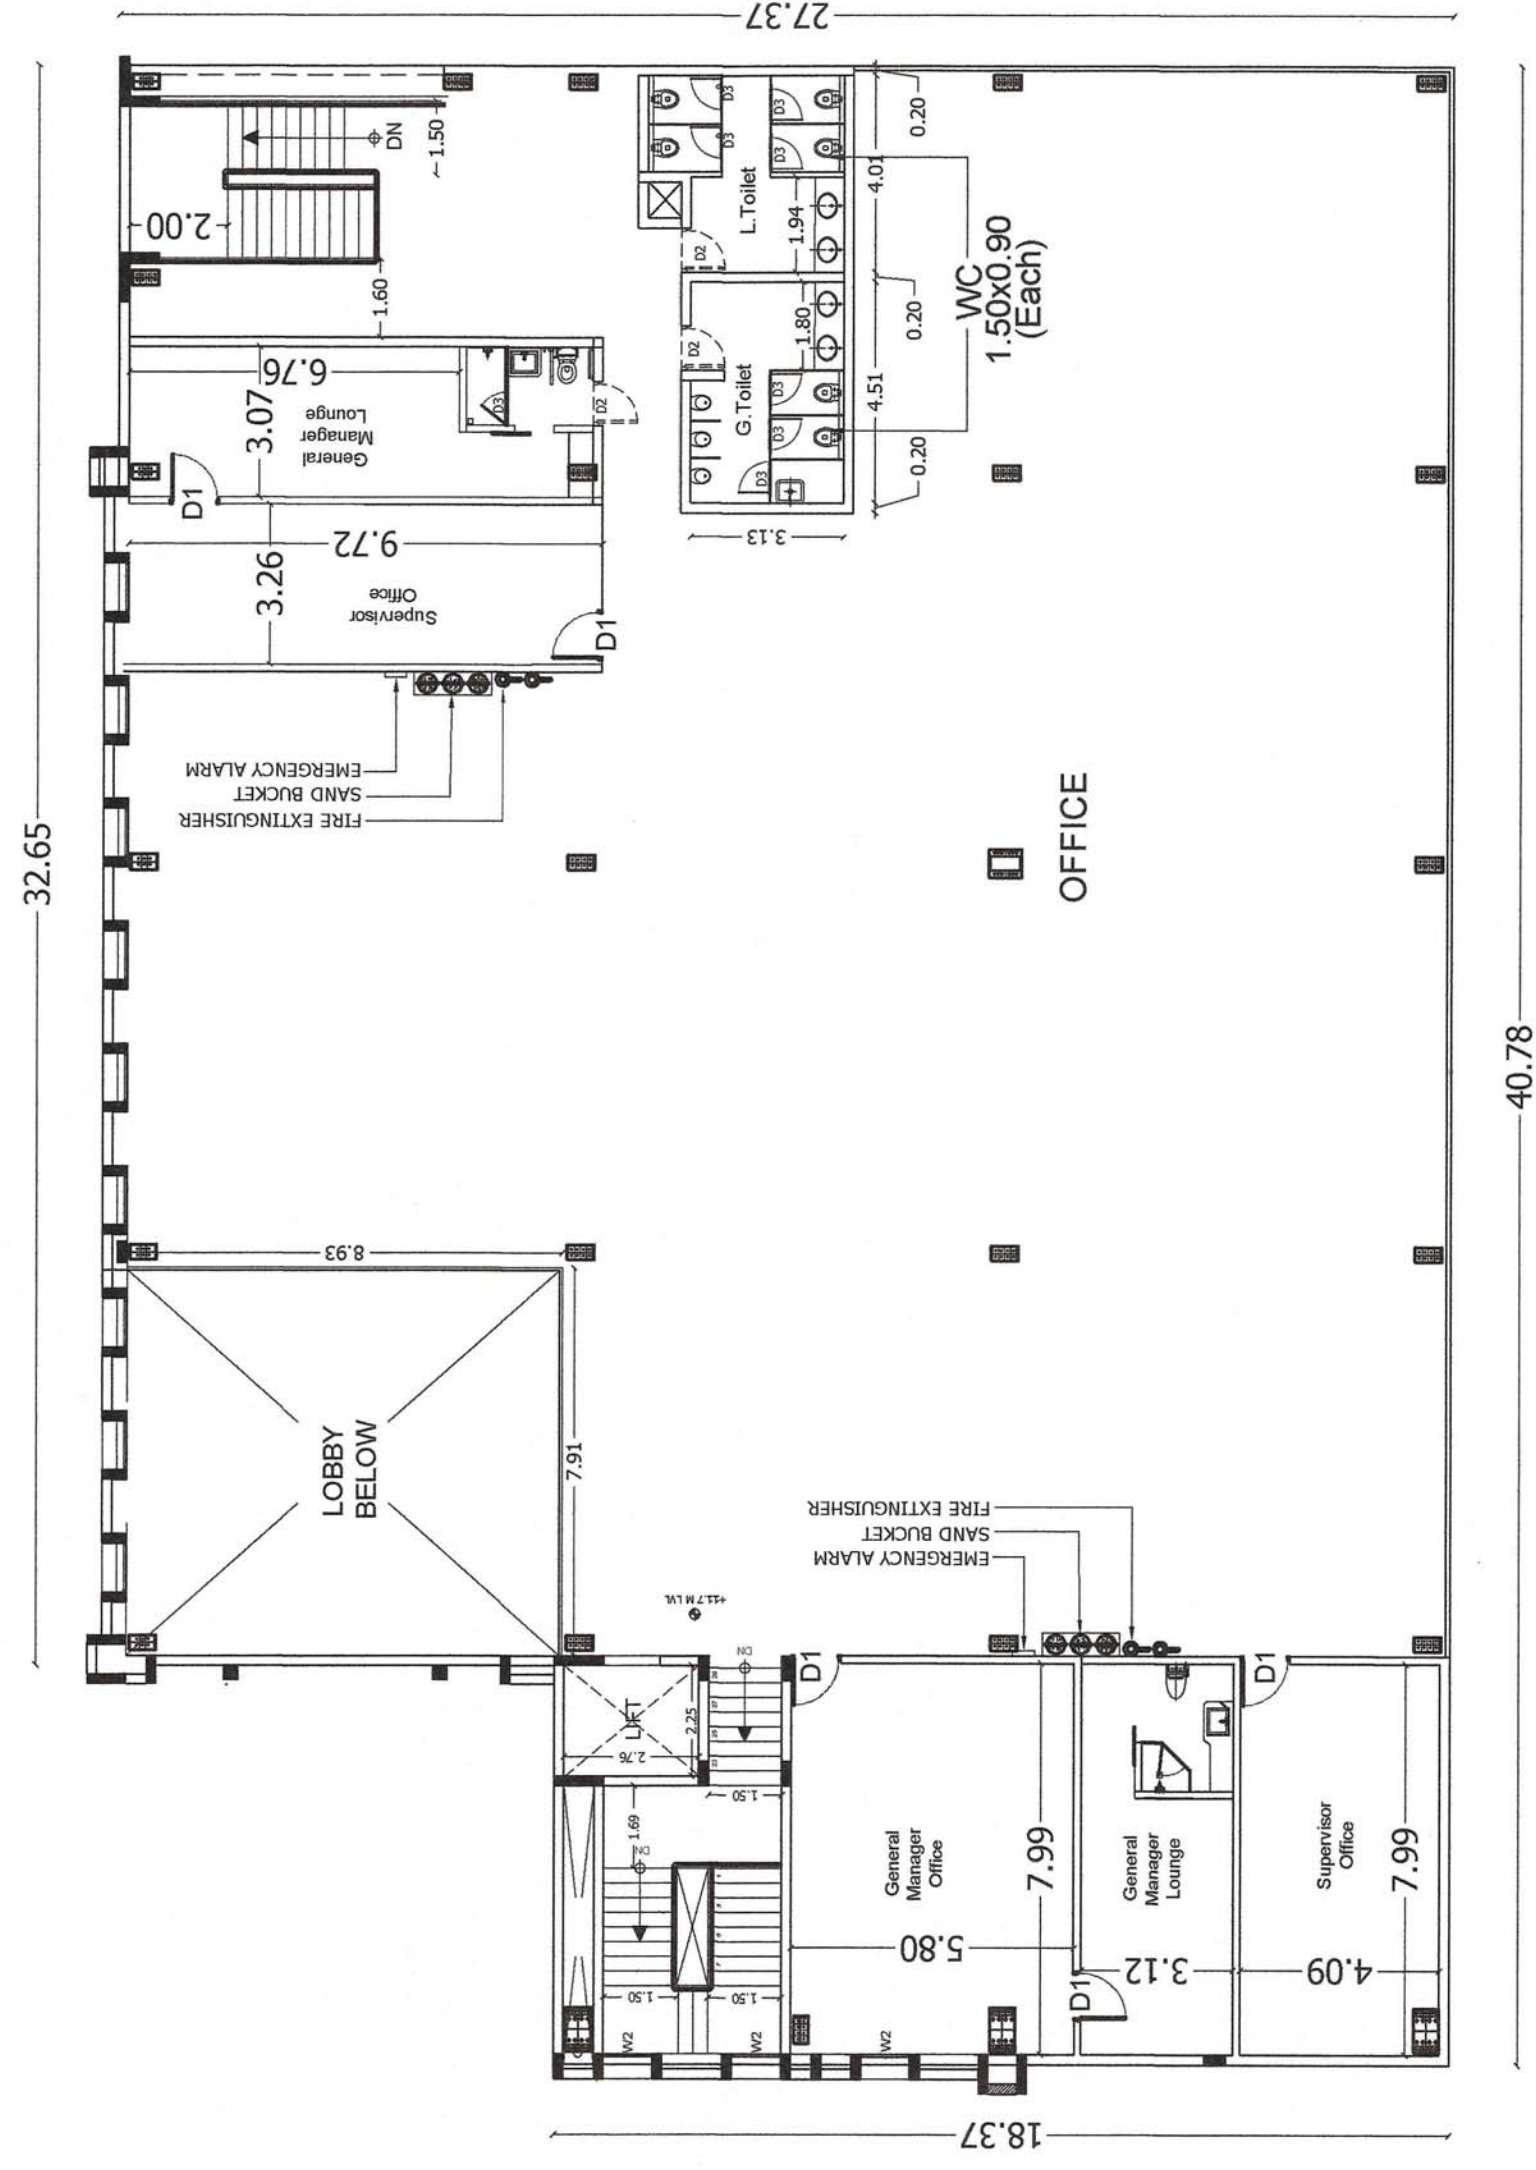

MAIN BUILDING
MEZZANINE FLOOR PLAN (Office)

North S	SCHEDULE OF JOINERY															
	<table border="1"> <thead> <tr> <th>TYPE</th> <th>DESCRIPTION</th> <th>SIZE (MM)</th> </tr> </thead> <tbody> <tr> <td>D1</td> <td>DOOR 1</td> <td>1000X2400</td> </tr> <tr> <td>D2</td> <td>DOOR 2</td> <td>900X2400</td> </tr> <tr> <td>D3</td> <td>DOOR 3</td> <td>650X2400</td> </tr> <tr> <td>W2</td> <td>WINDOW</td> <td>1000X1200</td> </tr> </tbody> </table>	TYPE	DESCRIPTION	SIZE (MM)	D1	DOOR 1	1000X2400	D2	DOOR 2	900X2400	D3	DOOR 3	650X2400	W2	WINDOW	1000X1200
TYPE	DESCRIPTION	SIZE (MM)														
D1	DOOR 1	1000X2400														
D2	DOOR 2	900X2400														
D3	DOOR 3	650X2400														
W2	WINDOW	1000X1200														
APPLICANT Authorized Signatory For Quekula (Channel) Industrial Park Private Limited																
ARCHITECT VAISHNATHI B.Arch. MEMBER COUNCIL OF ARCHITECTURE CA/2017/85326 dhishtitcone@gmail.com																
STRUCTURAL ENGINEER Dr. K. MURALI, BRC(Ch), M.E(Smeth) Professional Engineer, Civil-165/1779 Chengalpet Road, P.O. Box 14, Chennai-600 038 New No.14, Old No.34, Arambakkam Station, T Nagar, Chennai-17. Mobile: 97934 19802 OR 2424 0048 Email id : muramurali1971@gmail.com																
TITLE:- MAIN BUILDING MEZZANINE FLOOR NORTH SIDE ELEVATION & SECTION - AA SCALE = 1:200 SHEET NO: 03 / 03																

