
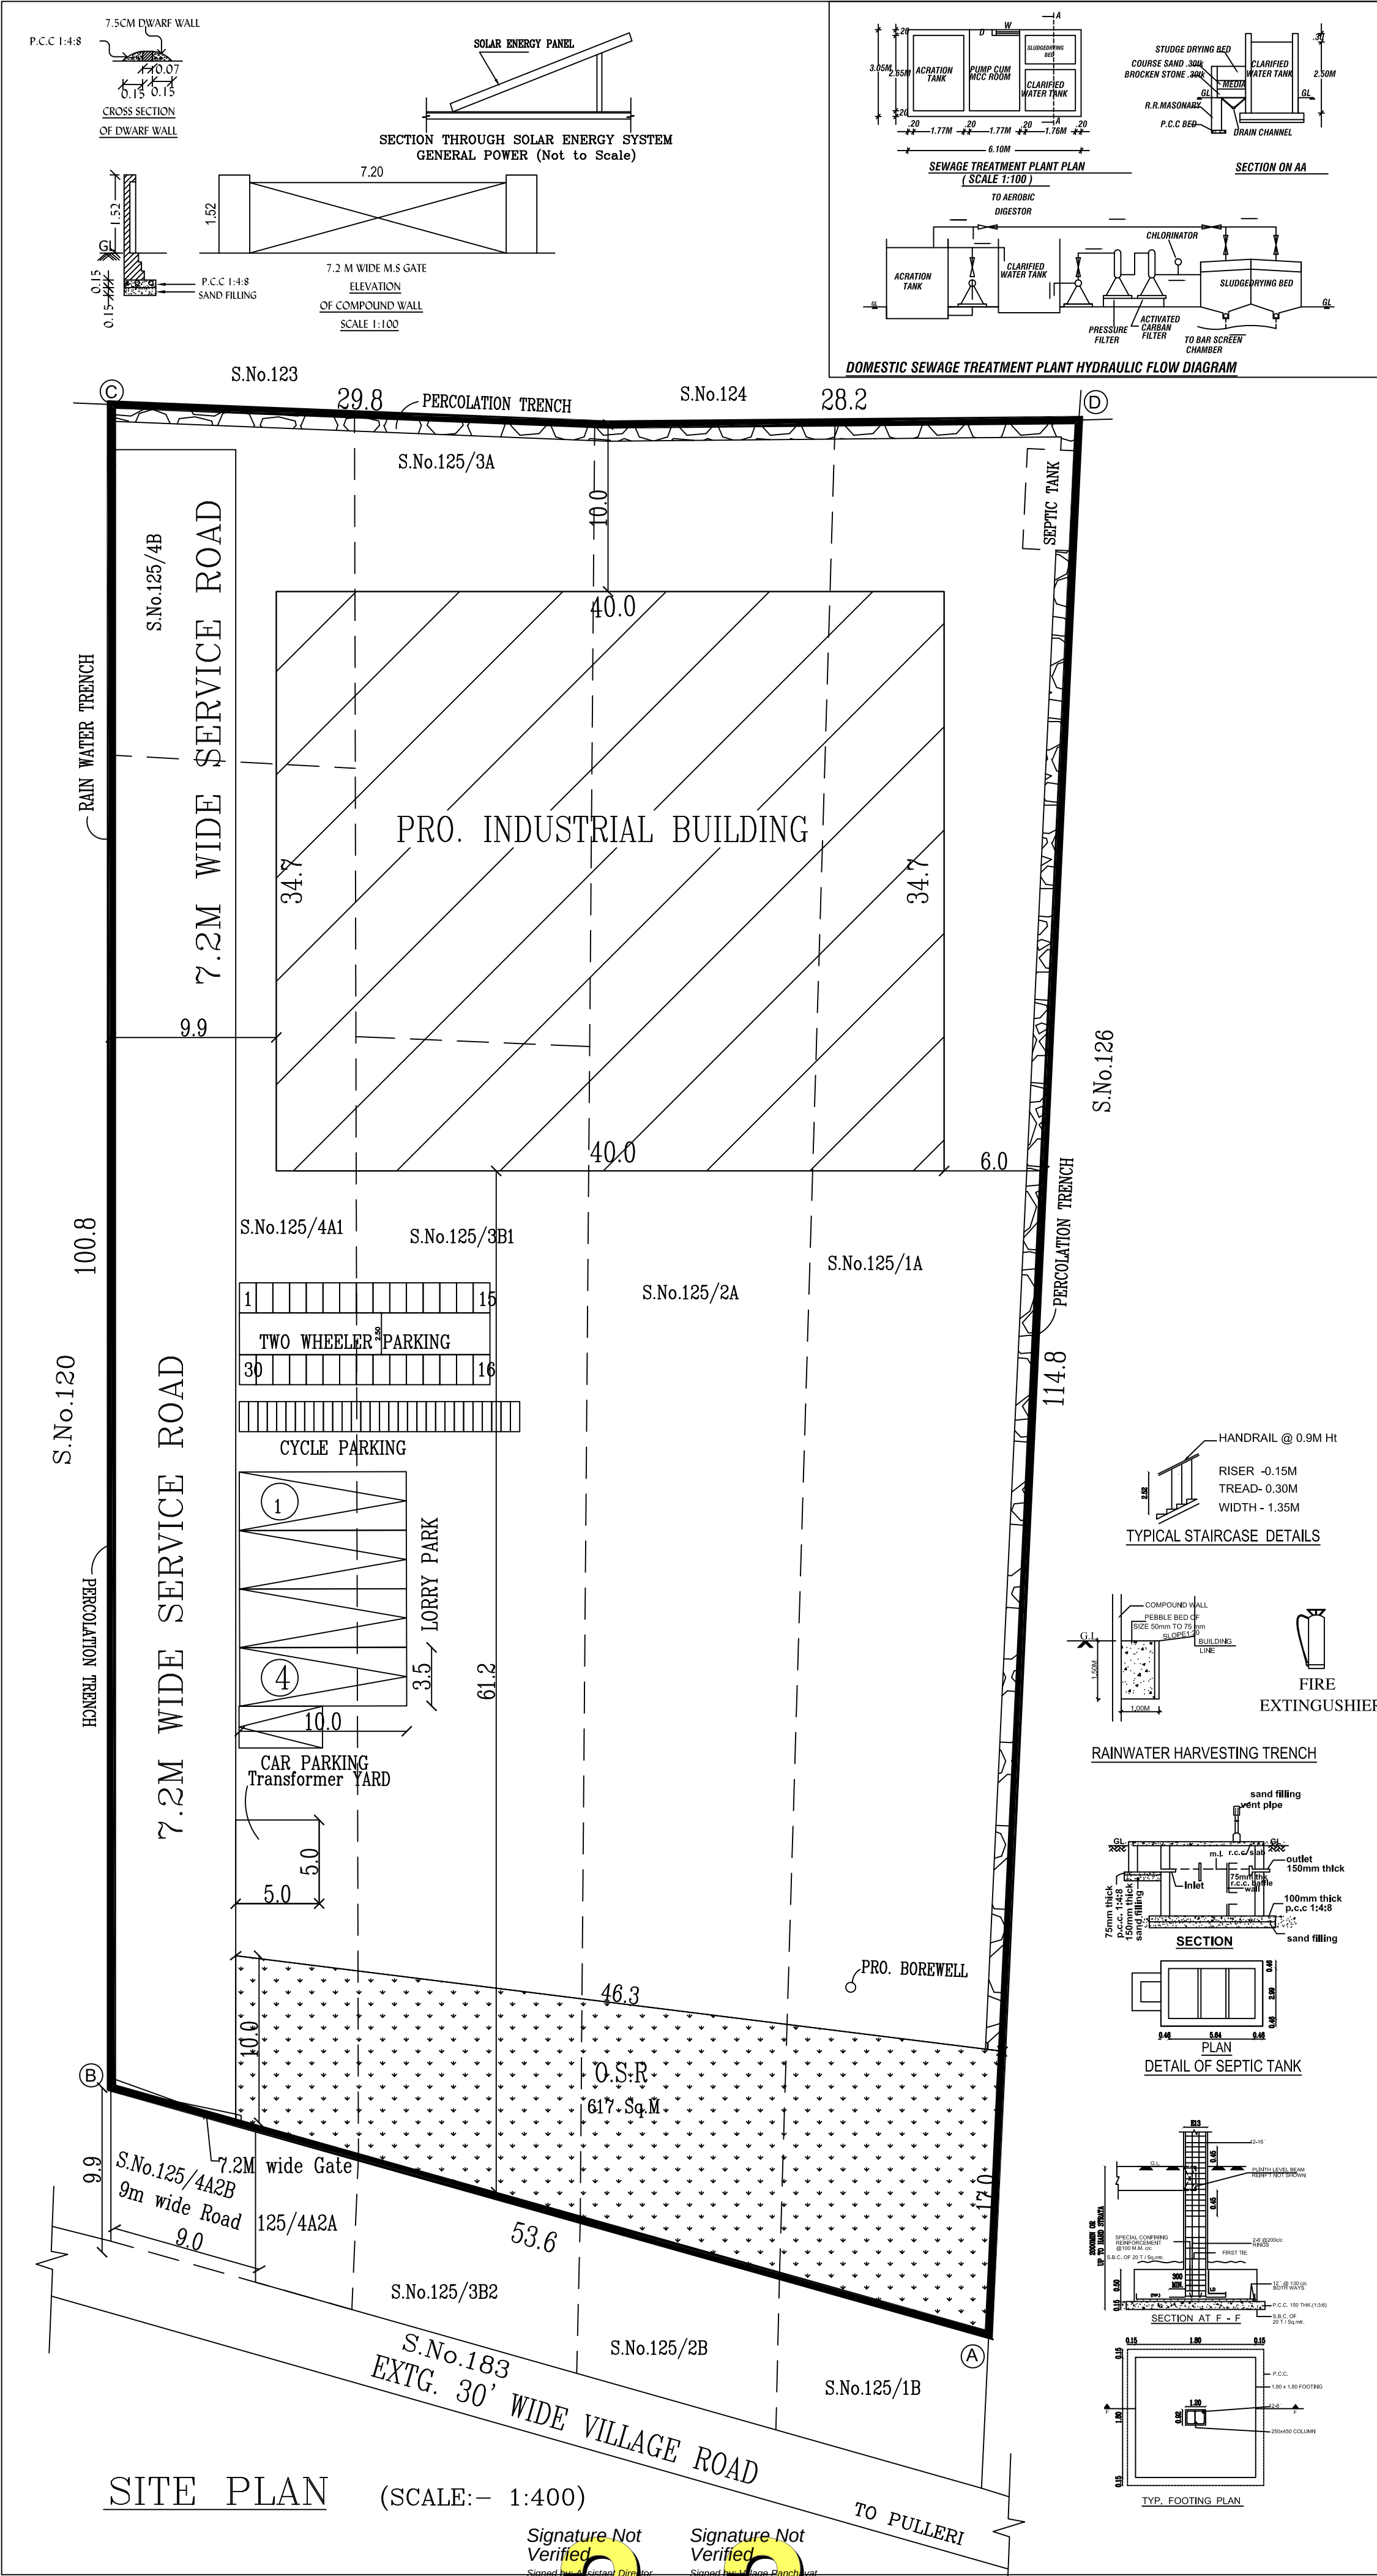
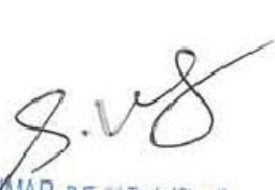


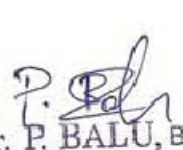

SHEET No. 1 OF 2				
Catagory of The Industry – GREEN				
MANUFACTURE – PACKING MATERIAL				
SITE PLAN				
ALL DIMENSIONS ARE IN METER				
PLAN SHOWING THE PROPOSED CONSTRUCTION OF INDUSTRIAL BUILDING FOR 'M/s. V2S POLYPACK Pvt Ltd' IN S.No. 125/1A, 2A, 3A, 3B1, 4A1,4B OF AZHAGUSAMUDHRAM VILLAGE, THIRUKALUKUNDRAM PANCHAYATUNION, /TALUK, CHENGALPATTU DISTRICT.				
AREA STATEMENT				
SITE AREA AS PER DOC.		5910.00		
SITE AREA AS PER PATTA.		5910.00		
SITE AREA AS PER S.I. P.Area		5910.00		
FLOOR NAME	NET F.S.I AREA	NON F.S.I AREA	TOTAL BUILDUP AREA	
FLOOR – GROUND	1388.00	–	1388.00	
PLOT COVERAGE	$\frac{1388.00}{5910.00} \times 100 = 23.5\%$			
F.S.I	$\frac{1388.00}{5910.00} = 0.23$			
O.S.R PROVIDED	617 Sq.M (10.4%)			
No. OF WORKERS	MALE– 10, FEMALE –10			
TOTAL HP REQ.	145 HP			
PARKING DETAILS		REQUIRED	PROVIDED	
1	LORRY PARKING	4	4	
2	CAR PARKING	1	1	
3	TWO WHEELER PARKING	14	14	
4	CYCLE PARKING	14	14	
COLOUR INDEX				
	PROPOSED BUILDING			
	EXISTING ROAD			
	SITE BOUNDARY			
	DRIVE WAY			
	O.S.R			
MACHINERY DETAILS				
MACHINERY NAME		H.P	Nos.	TOTAL HP
1. EPE FOAM SHEET MAKING M/C		60 HP	1	60 HP
2. RECYCLE M/C		15 HP	1	15 HP
3. PAPER CORRUGATED BOX MAKING M/C		35 HP	1	35 HP
4. FOAM LAMINATION M/C		20 HP	1	20 HP
5. LIGHTING & MAINTANANCE				15 HP
TOTAL				145 HP
OWNER				
 V2S Poly Pack Pvt Ltd Plot No: 74, Shanthi Nagar Chengalpattu - 603 002				
STRUCTURAL ENGINEER				
 Er. S.SUDHAYAKUMAR, B.E.,(M.Tech (Struct)) Reg. Structural Eng. DTCP - CGLRGNSE/GR - 1/2019/05/003 No: 20, 4th Cross Street, Anna Nagar, Chengalpattu, E-Mail : anjuconstructions05@gmail.com. ,tel: 9443101912				
REGISTERED ENGINEER				
 Er. P. BALU, B.E., Registered Engineer, Grade-II (RE) Reg. No. CGL DIST/RE/Gr-II/2021/08/008 No. 27, G.S.T. Road, Chengalpattu-603 001, Mobile: 77086 29625				
TAMILNADU STATE WIDE SINGLE WINDOW PORTAL DCR Number : DCR102023J5K9R Online Application : SWP/BPA/0030791/2023 Scrutiny Reference : 87TNH4VD Technical Approval Number: SWP/ Industry Building/AD/DTCP(CD3) No.29/2023				