

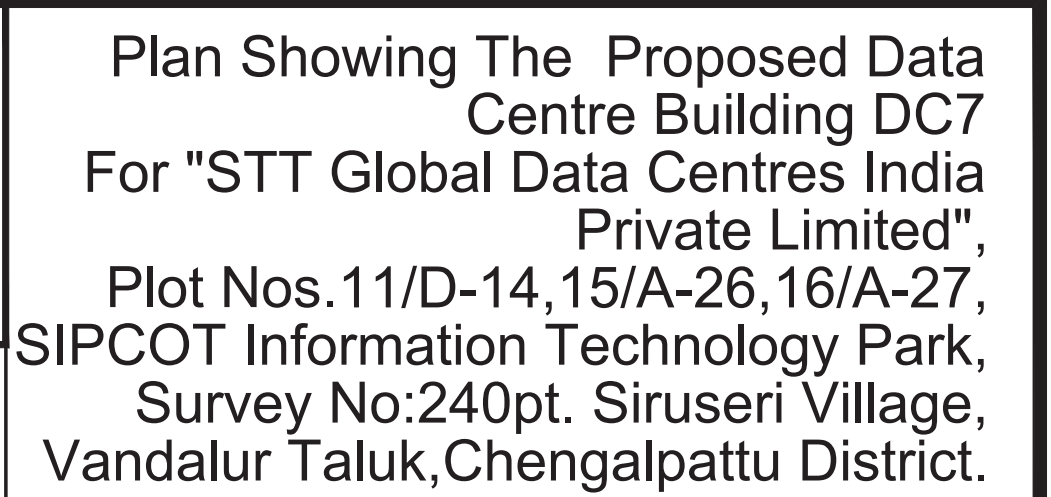


ELEVATION

TERRACE FLOOR PLAN

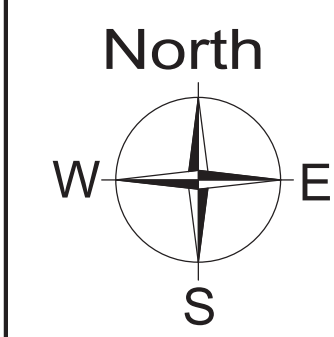

Plan Showing The Proposed Data Centre Building DC7
For "STT Global Data Centres India Private Limited",
Plot Nos.11/D-14,15/A-26,16/A-27,
SIPCOT Information Technology Park,
Survey No:240pt. Siruseri Village,
Vandalur Taluk,Chengalpattu District.

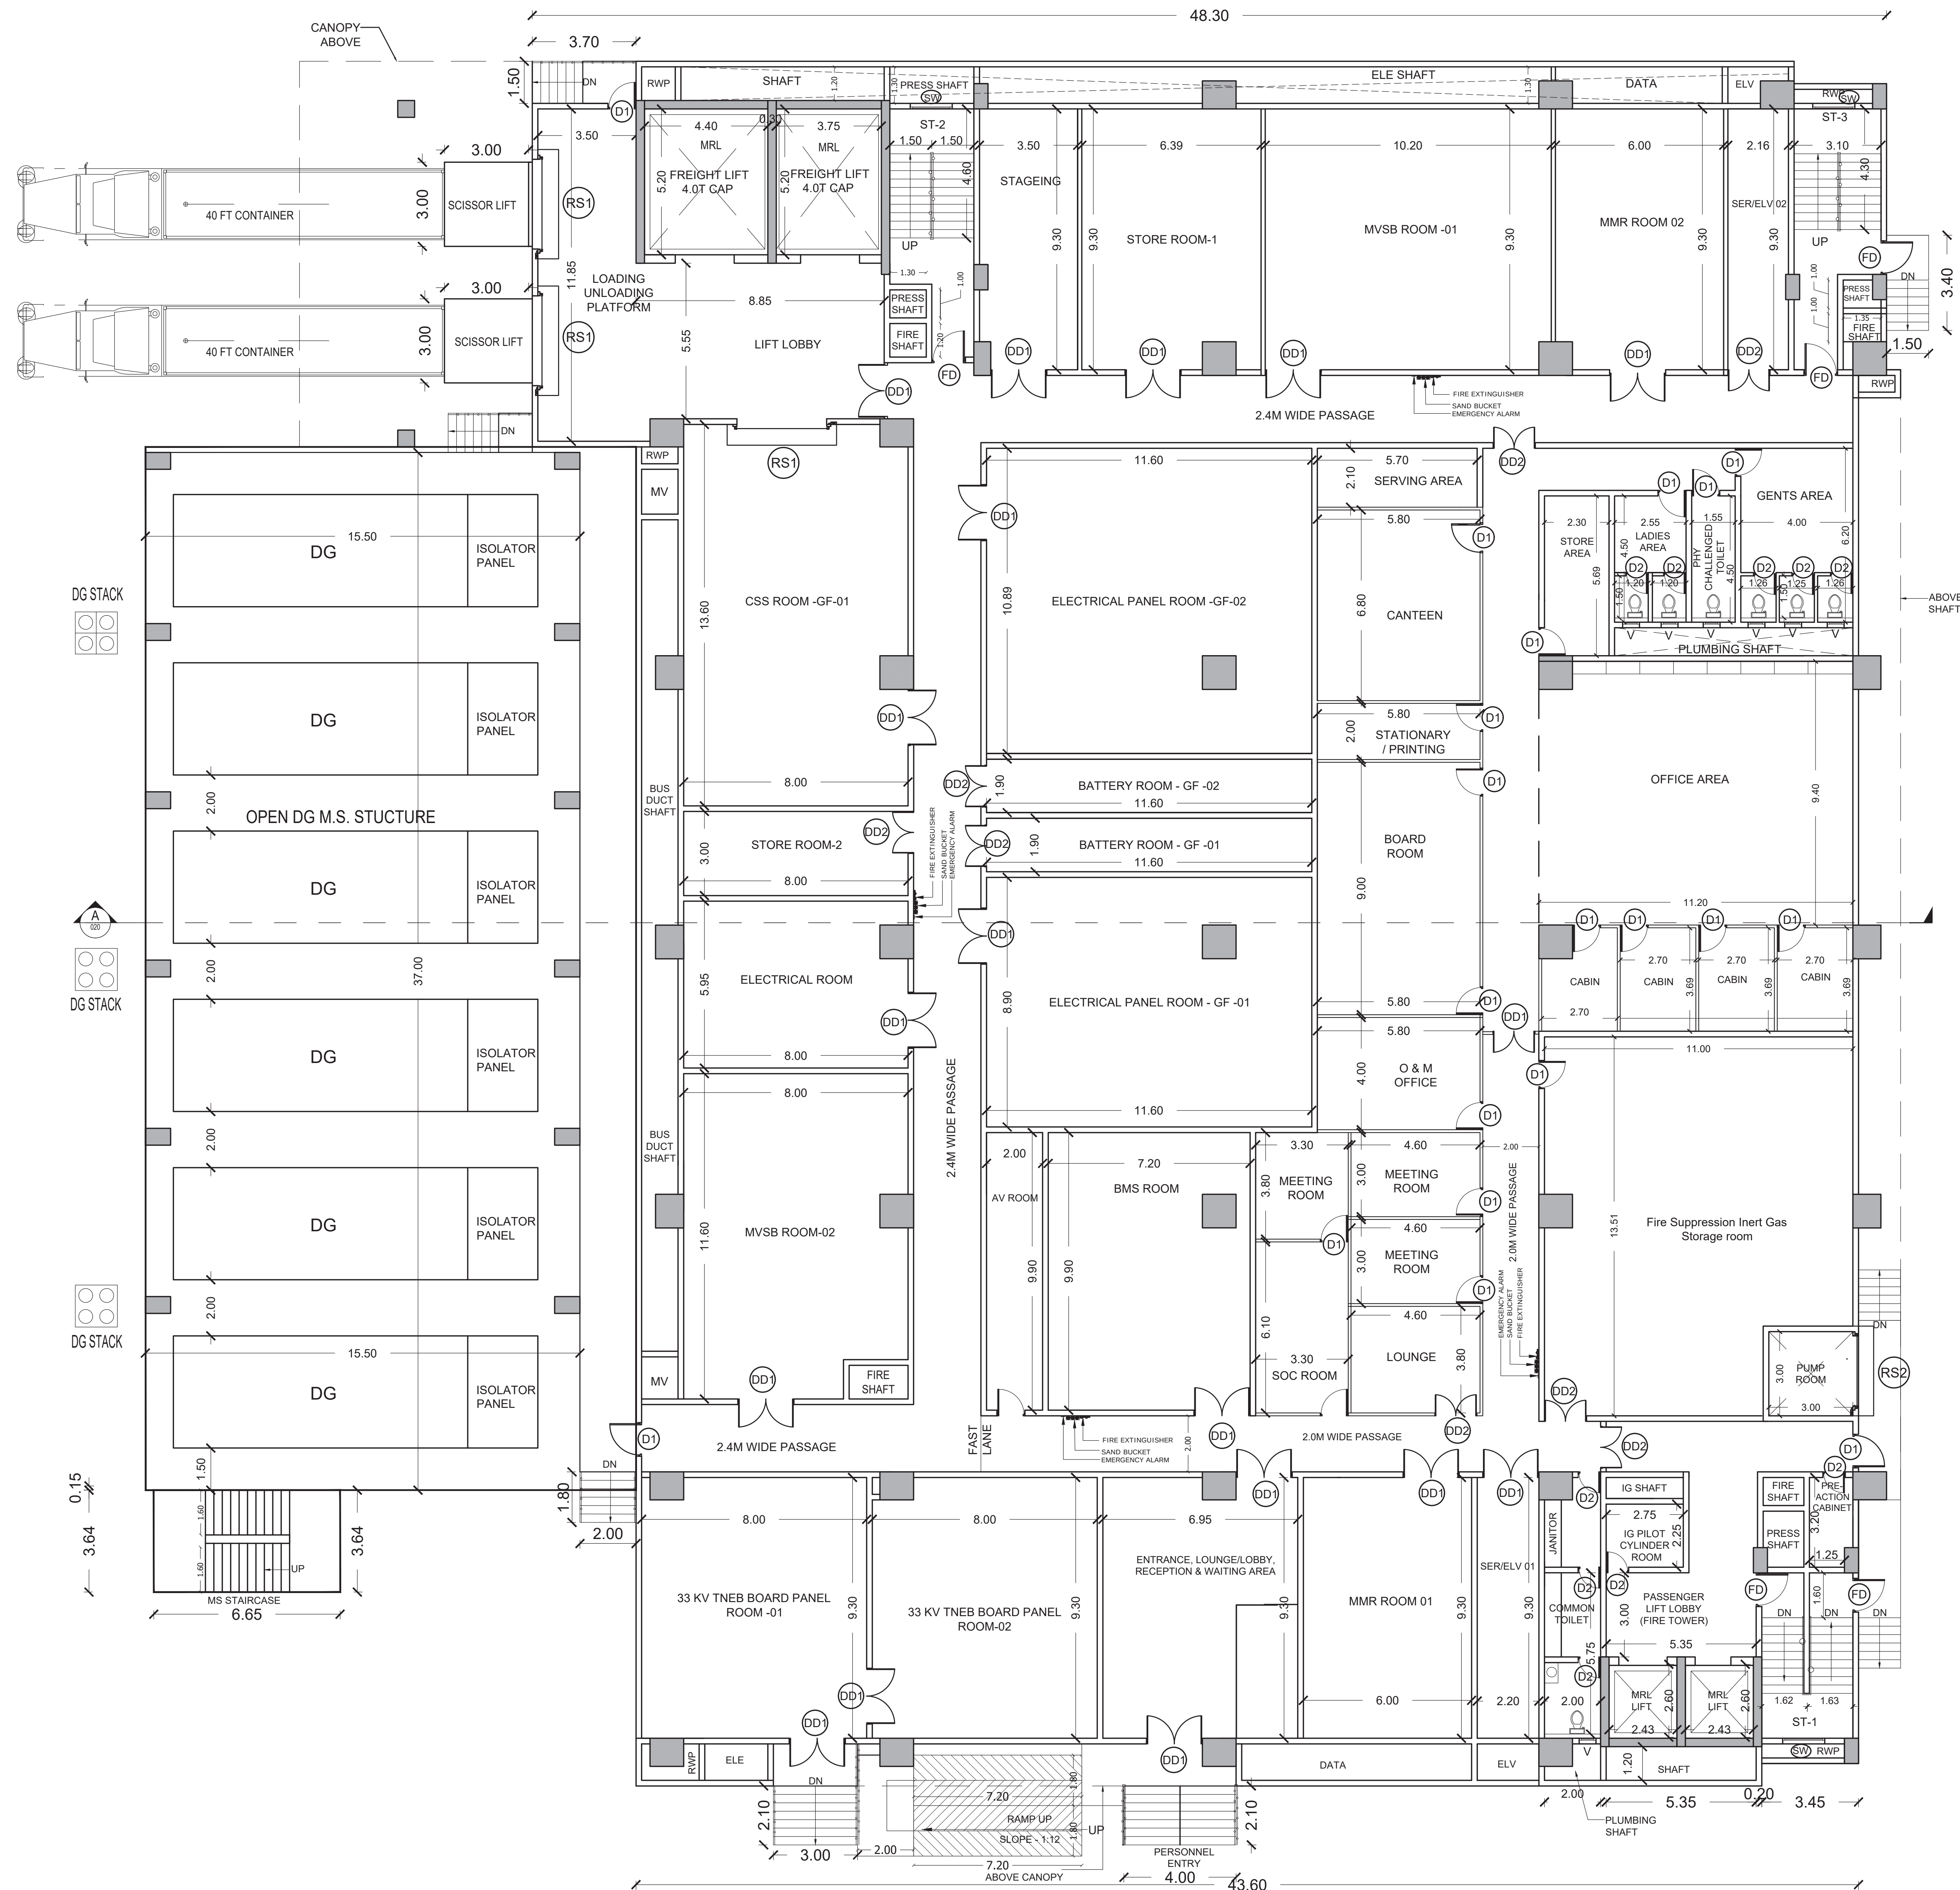

GROUND FLOOR PLAN
SCALE:100

LEGEND:

	SAND BUCKET
	FIRE EXTINGUISHER
	EMERGENCY ALARM

APPLICANT :

For STT GLOBAL DATA CENTRES INDIA PVT. LTD

Authorised Signatory

ARCHITECT :

VAISHNAVI B.Arch.,
MEMBER COUNCIL OF ARCHITECTURE
CA/2017/85326
dhishtione@gmail.com


STRUCTURAL ENGINEER:-

P. PRADHEEP, P.E., M.Tech (Struct)
Structural Engineer (Grade - I), DTCP
Reg No: CGLRGNISE/Gr-I/2019/050/07
E2-607 Purva Windermere, Pallikarantal,
Chennai - 600 100. Ph : 96007 02114


TITLE :
DATA CENTRE BUILDING
GROUND FLOOR PLAN

LEGEND :
PROPOSED BUILDING

SCALE : 1:100 SHEET : 02/09

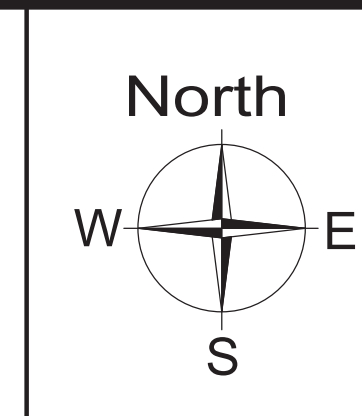

Plan Showing The Proposed Data Centre Building DC7
For "STT Global Data Centres India Private Limited",
Plot Nos.11/D-14,15/A-26,16/A-27,
SIPCOT Information Technology Park,
Survey No:240pt. Siruseri Village,
Vandalur Taluk,Chengalpattu District.

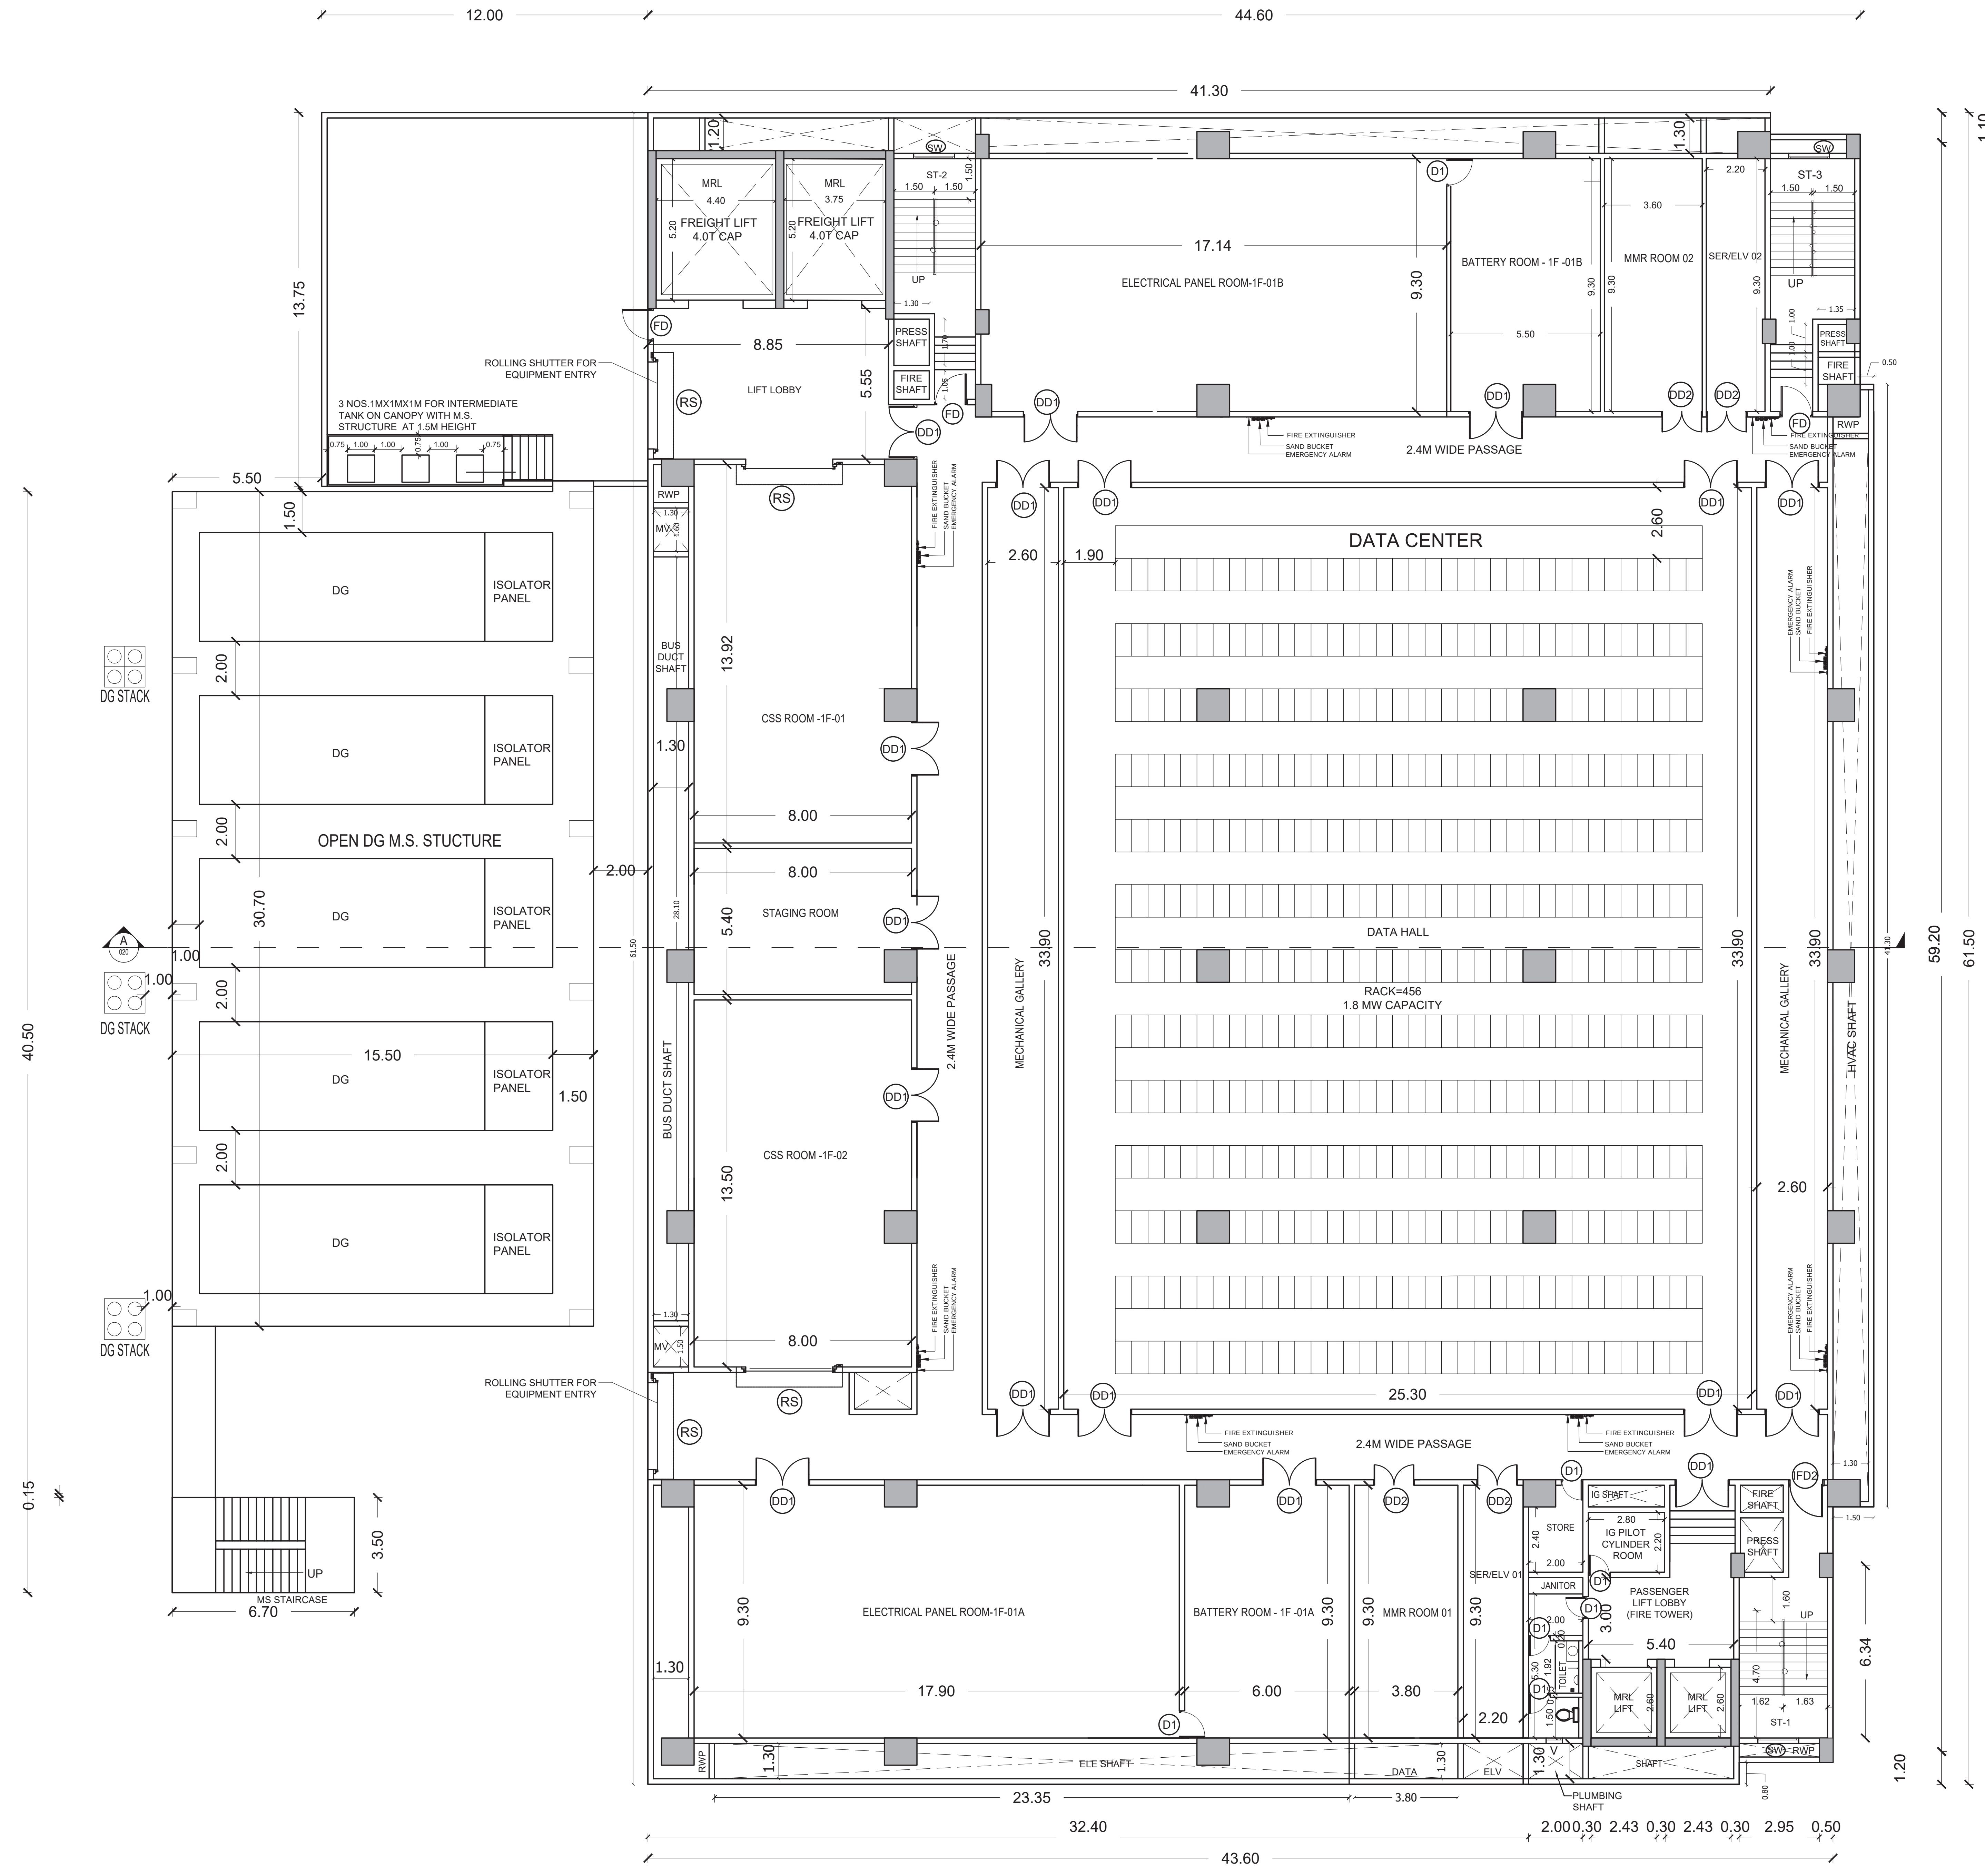

FIRST FLOOR PLAN

LEGEND:

	SAND BUCKET
	FIRE EXTINGUISHER
	EMERGENCY ALARM

LEGEND :	
PROPOSED BUILDING	
SCALE : 1:100	SHEET : 03/09

SCHEDULE OF JOINERY			
TYPE	PARTICULARS	WIDTH(m)	HT (m)
RS	Rolling Shutter	3.20	5.00
DD1	Double Door 1	2.00	3.00
DD2	Double Door 2	1.50	3.00
FD	FIRE DOOR	1.20	2.40
D1	DOOR	0.80	2.40

APPLICANT :

For STT GLOBAL DATA CENTRES INDIA PVT. LTD

Authorised Signatory

ARCHITECT :


VAISHNAVI B.Arch.,
MEMBER COUNCIL OF ARCHITECTURE
CAI/2017/65328
dhishiticone@gmail.com

STRUCTURAL ENGINEER:-

P. PRADEEP, B.E., M. Tech (Struct)
Structural Engineer (Grade - I), DTCP
Reg No: CGLRGN/SE/IG-I/2019/05/07
E2-607 Purva Windermere, Pallikarai
Chennai - 600 100. Ph : 95007 02114

TITLE :

DATA CENTRE BUILDING
FIRST FLOOR PLAN

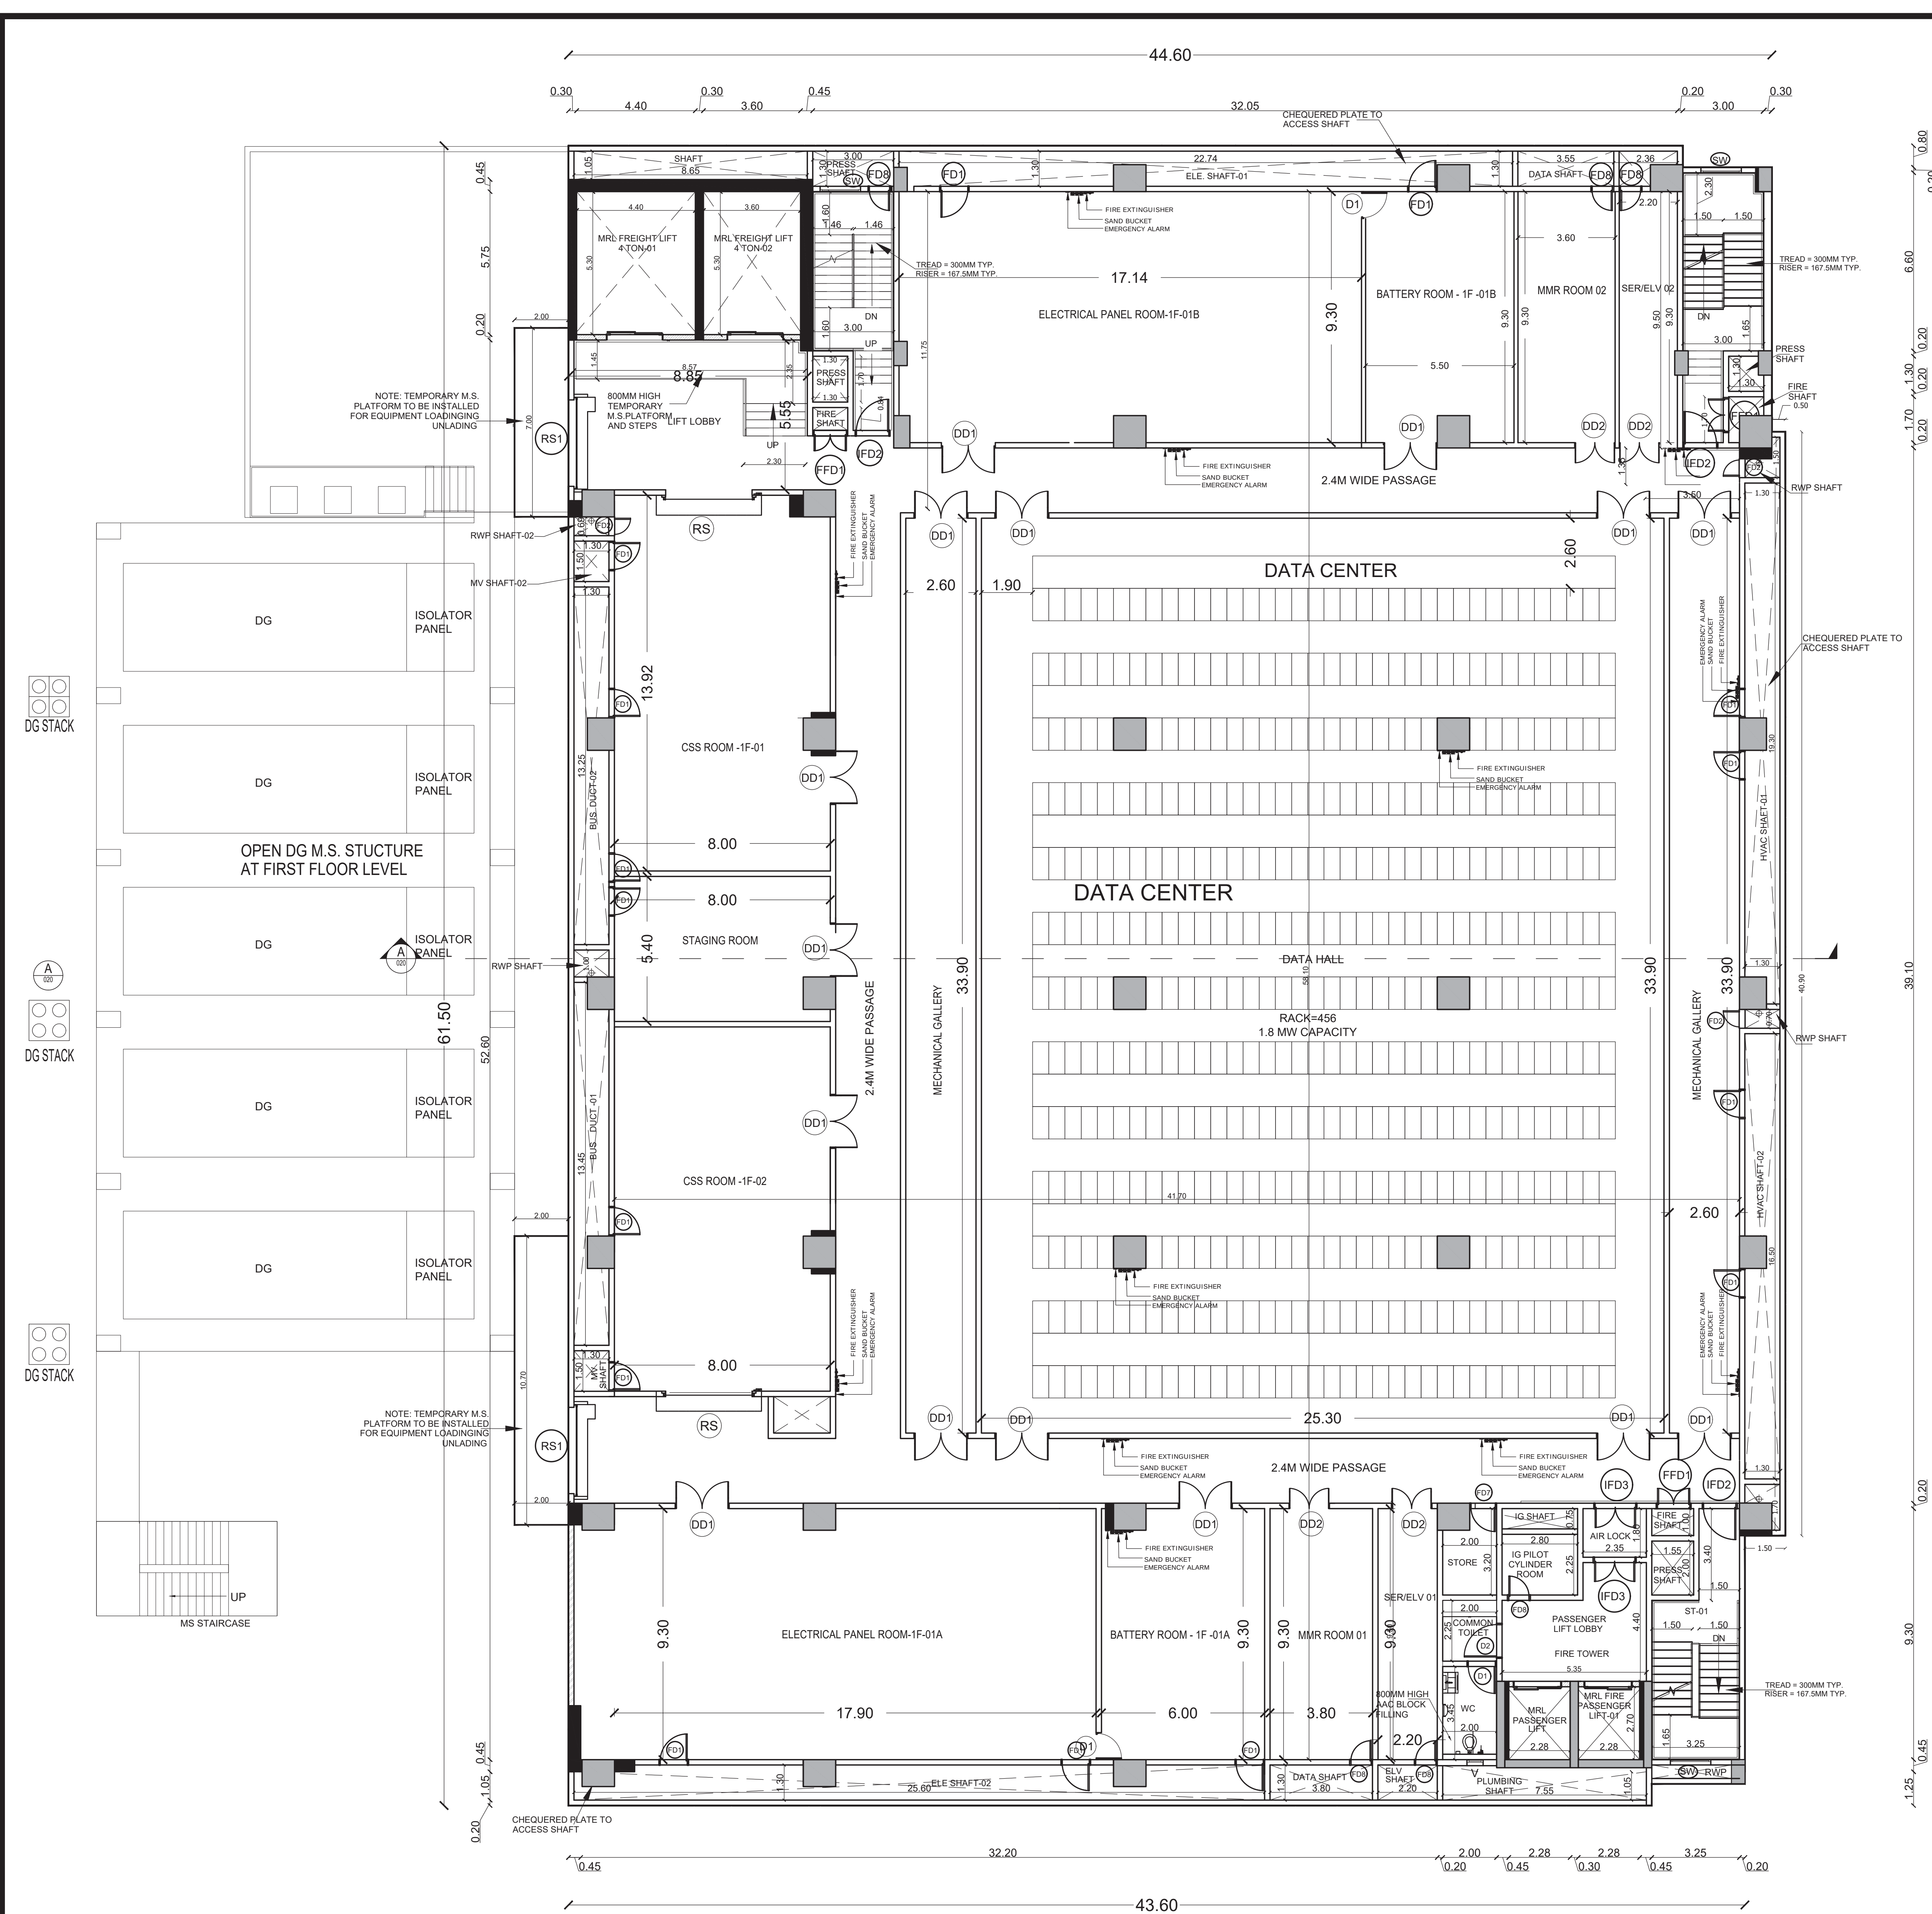

TYPICAL FLOOR PLAN(SECOND & THIRD FLOOR)



BASEMENT PLAN

Plan Showing The Proposed Data Centre Building DC7
For "STT Global Data Centres India Private Limited",
Plot Nos. 11/D-14, 15/A-26, 16/A-27,
SIPCOT Information Technology Park,
Survey No:240/pt. Siruseri Village,
Vandalur Taluk, Chengalpattu District.

SCHEDULE OF JOINERY			
TYPE	PARTICULARS	WIDTH(M)	H/TH
RS1	Rolling Shutter	3.20	5.00
D1	Single Shutter Door	1.00	2.25
D2	Single Shutter Door	1.20	2.25
FD1	Fire Door	1.00	2.25
FD2	Fire Door	0.60	2.25
FD7	Fire Door	0.90	2.25
FD8	Fire Door	0.75	2.25
FFD1	Fire Door	1.20	2.25
IFD2	Fire Door	1.20	2.25
IFD3	Fire Door	1.50	2.25
WH2	WALL OPENING	1.60	2.25
WH3	WALL OPENING	1.60	2.25

APPLICANT :

For STT GLOBAL DATA CENTRES INDIA PVT. LTD.

Authorised Signatory

ARCHITECT :

VAISHNAVI B.Arch.,
MEMBER COUNCIL OF ARCHITECTURE
CAI2017/85326
dshitticone@gmail.com

STRUCTURAL ENGINEER:-

P. PRADEEP, B.E., M.Tech (Struct)
Structural Engineer (Grade - I), DTPC
Reg No: CGLRGN/SE/Gr-I/2019/05007
E2-607 Purva Windermere, Pallikarantal,
Chennai - 600 160. Ph - 95007 02114

TITLE :

**DATA CENTRE
BASEMENT & SECOND FLOOR PLAN**

LEGEND :

PROPOSED BUILDING

M	SCALE : 1:100	SHEET : 04/09
---	---------------	---------------



LEGEND:




	SAND BUCKET
	FIRE EXTINGUISHER
	EMERGENCY ALARM

	SAND BUCKET
--	-------------

	FIRE EXTINGUISHER
--	-------------------

EMERGENCY ALARM

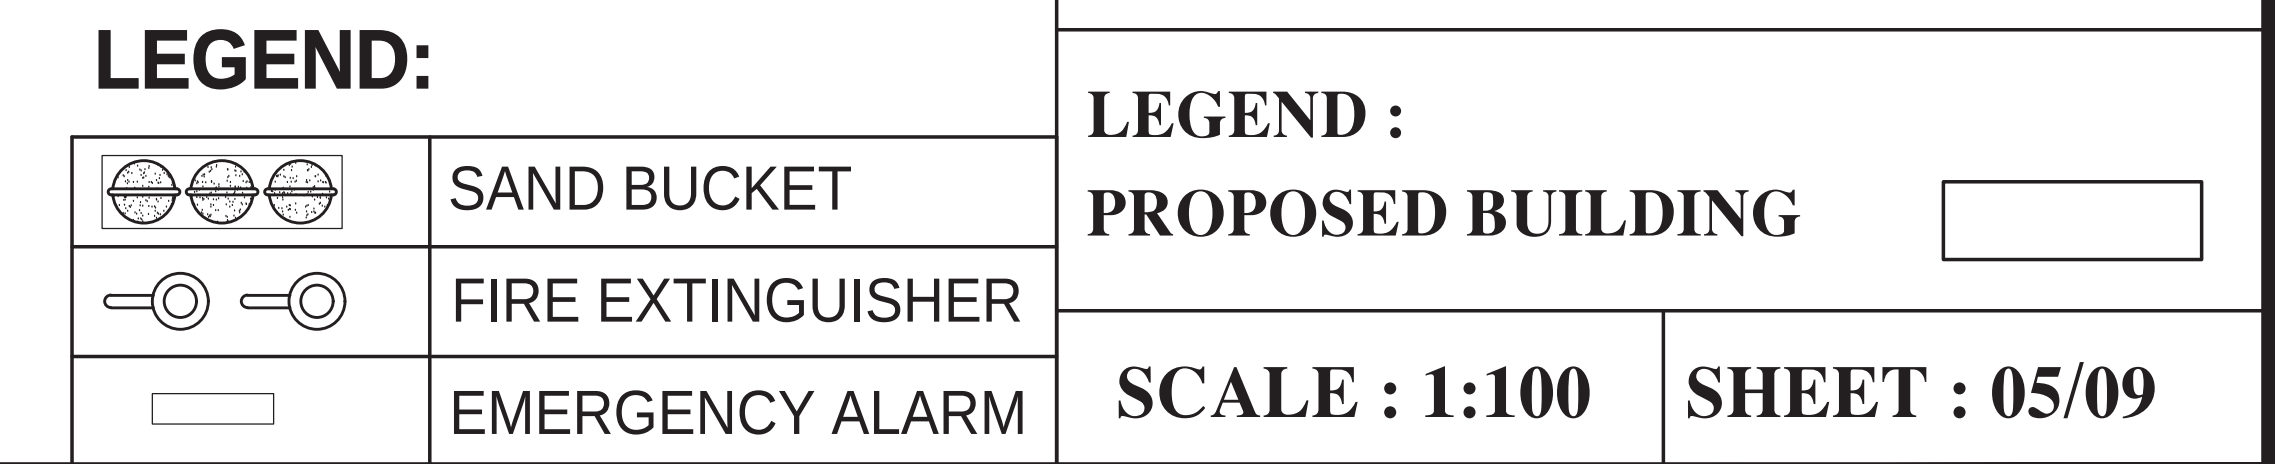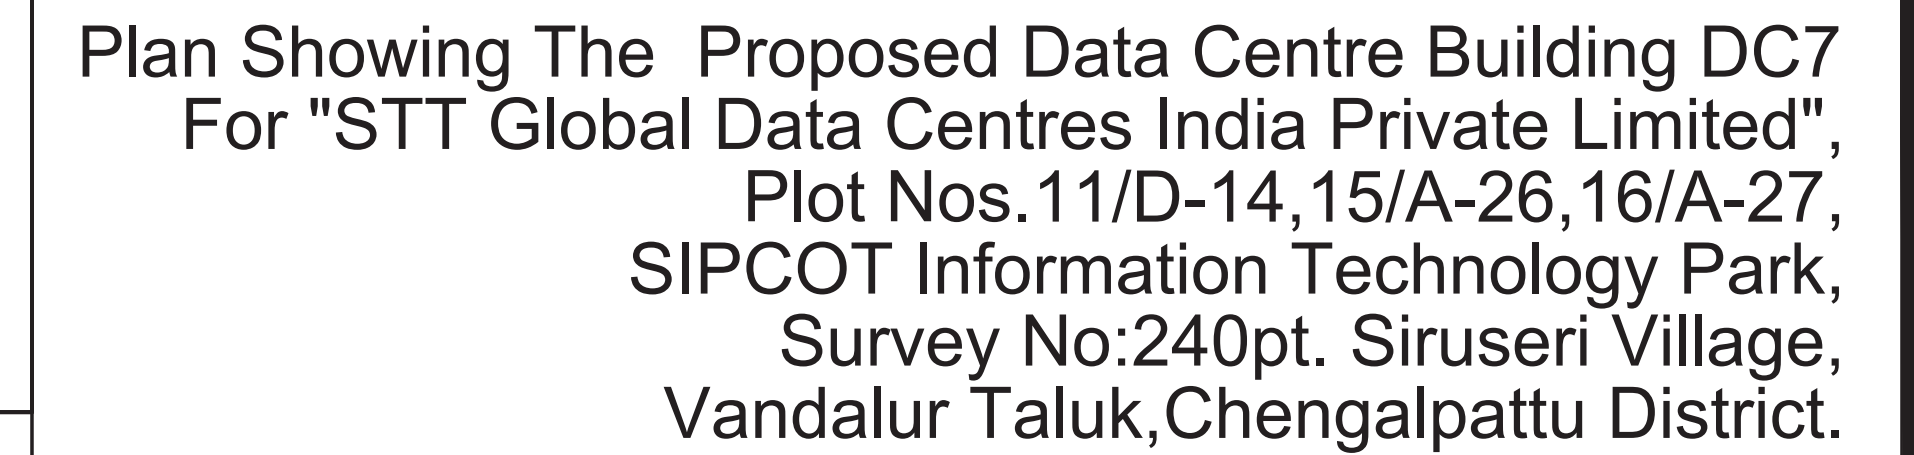

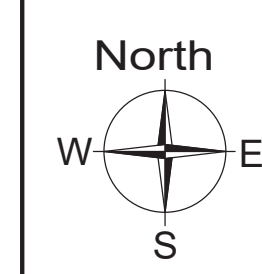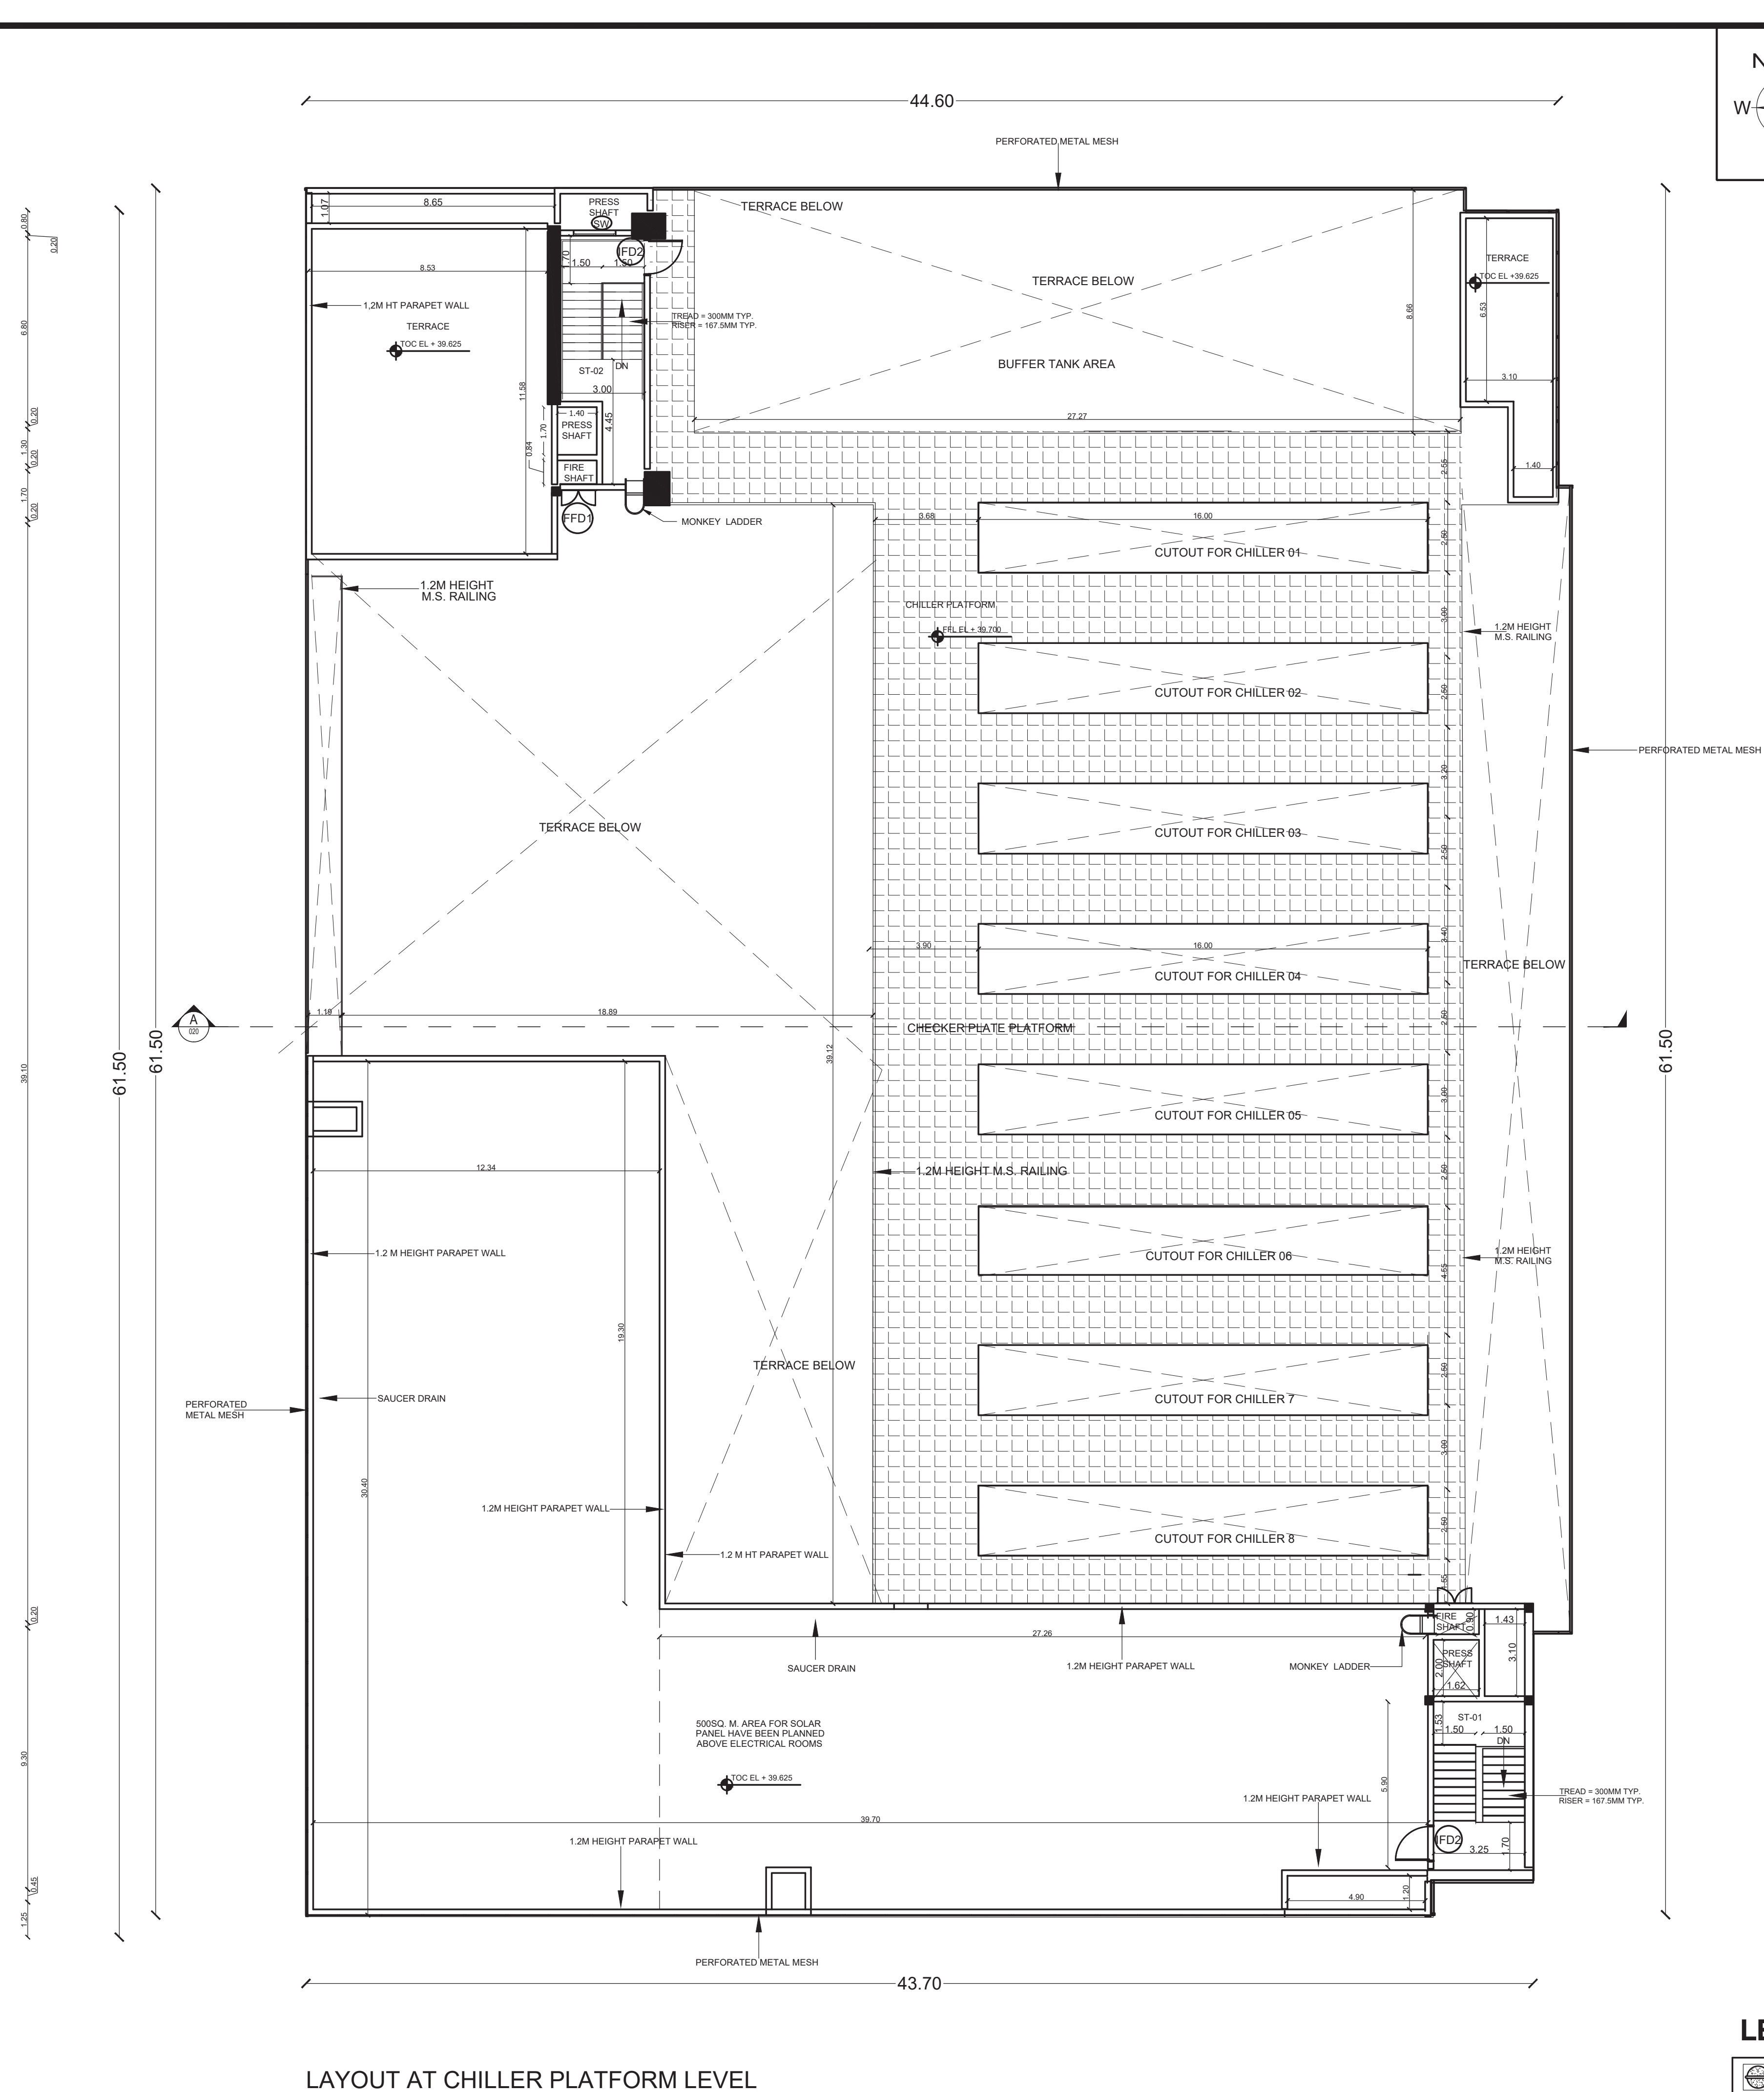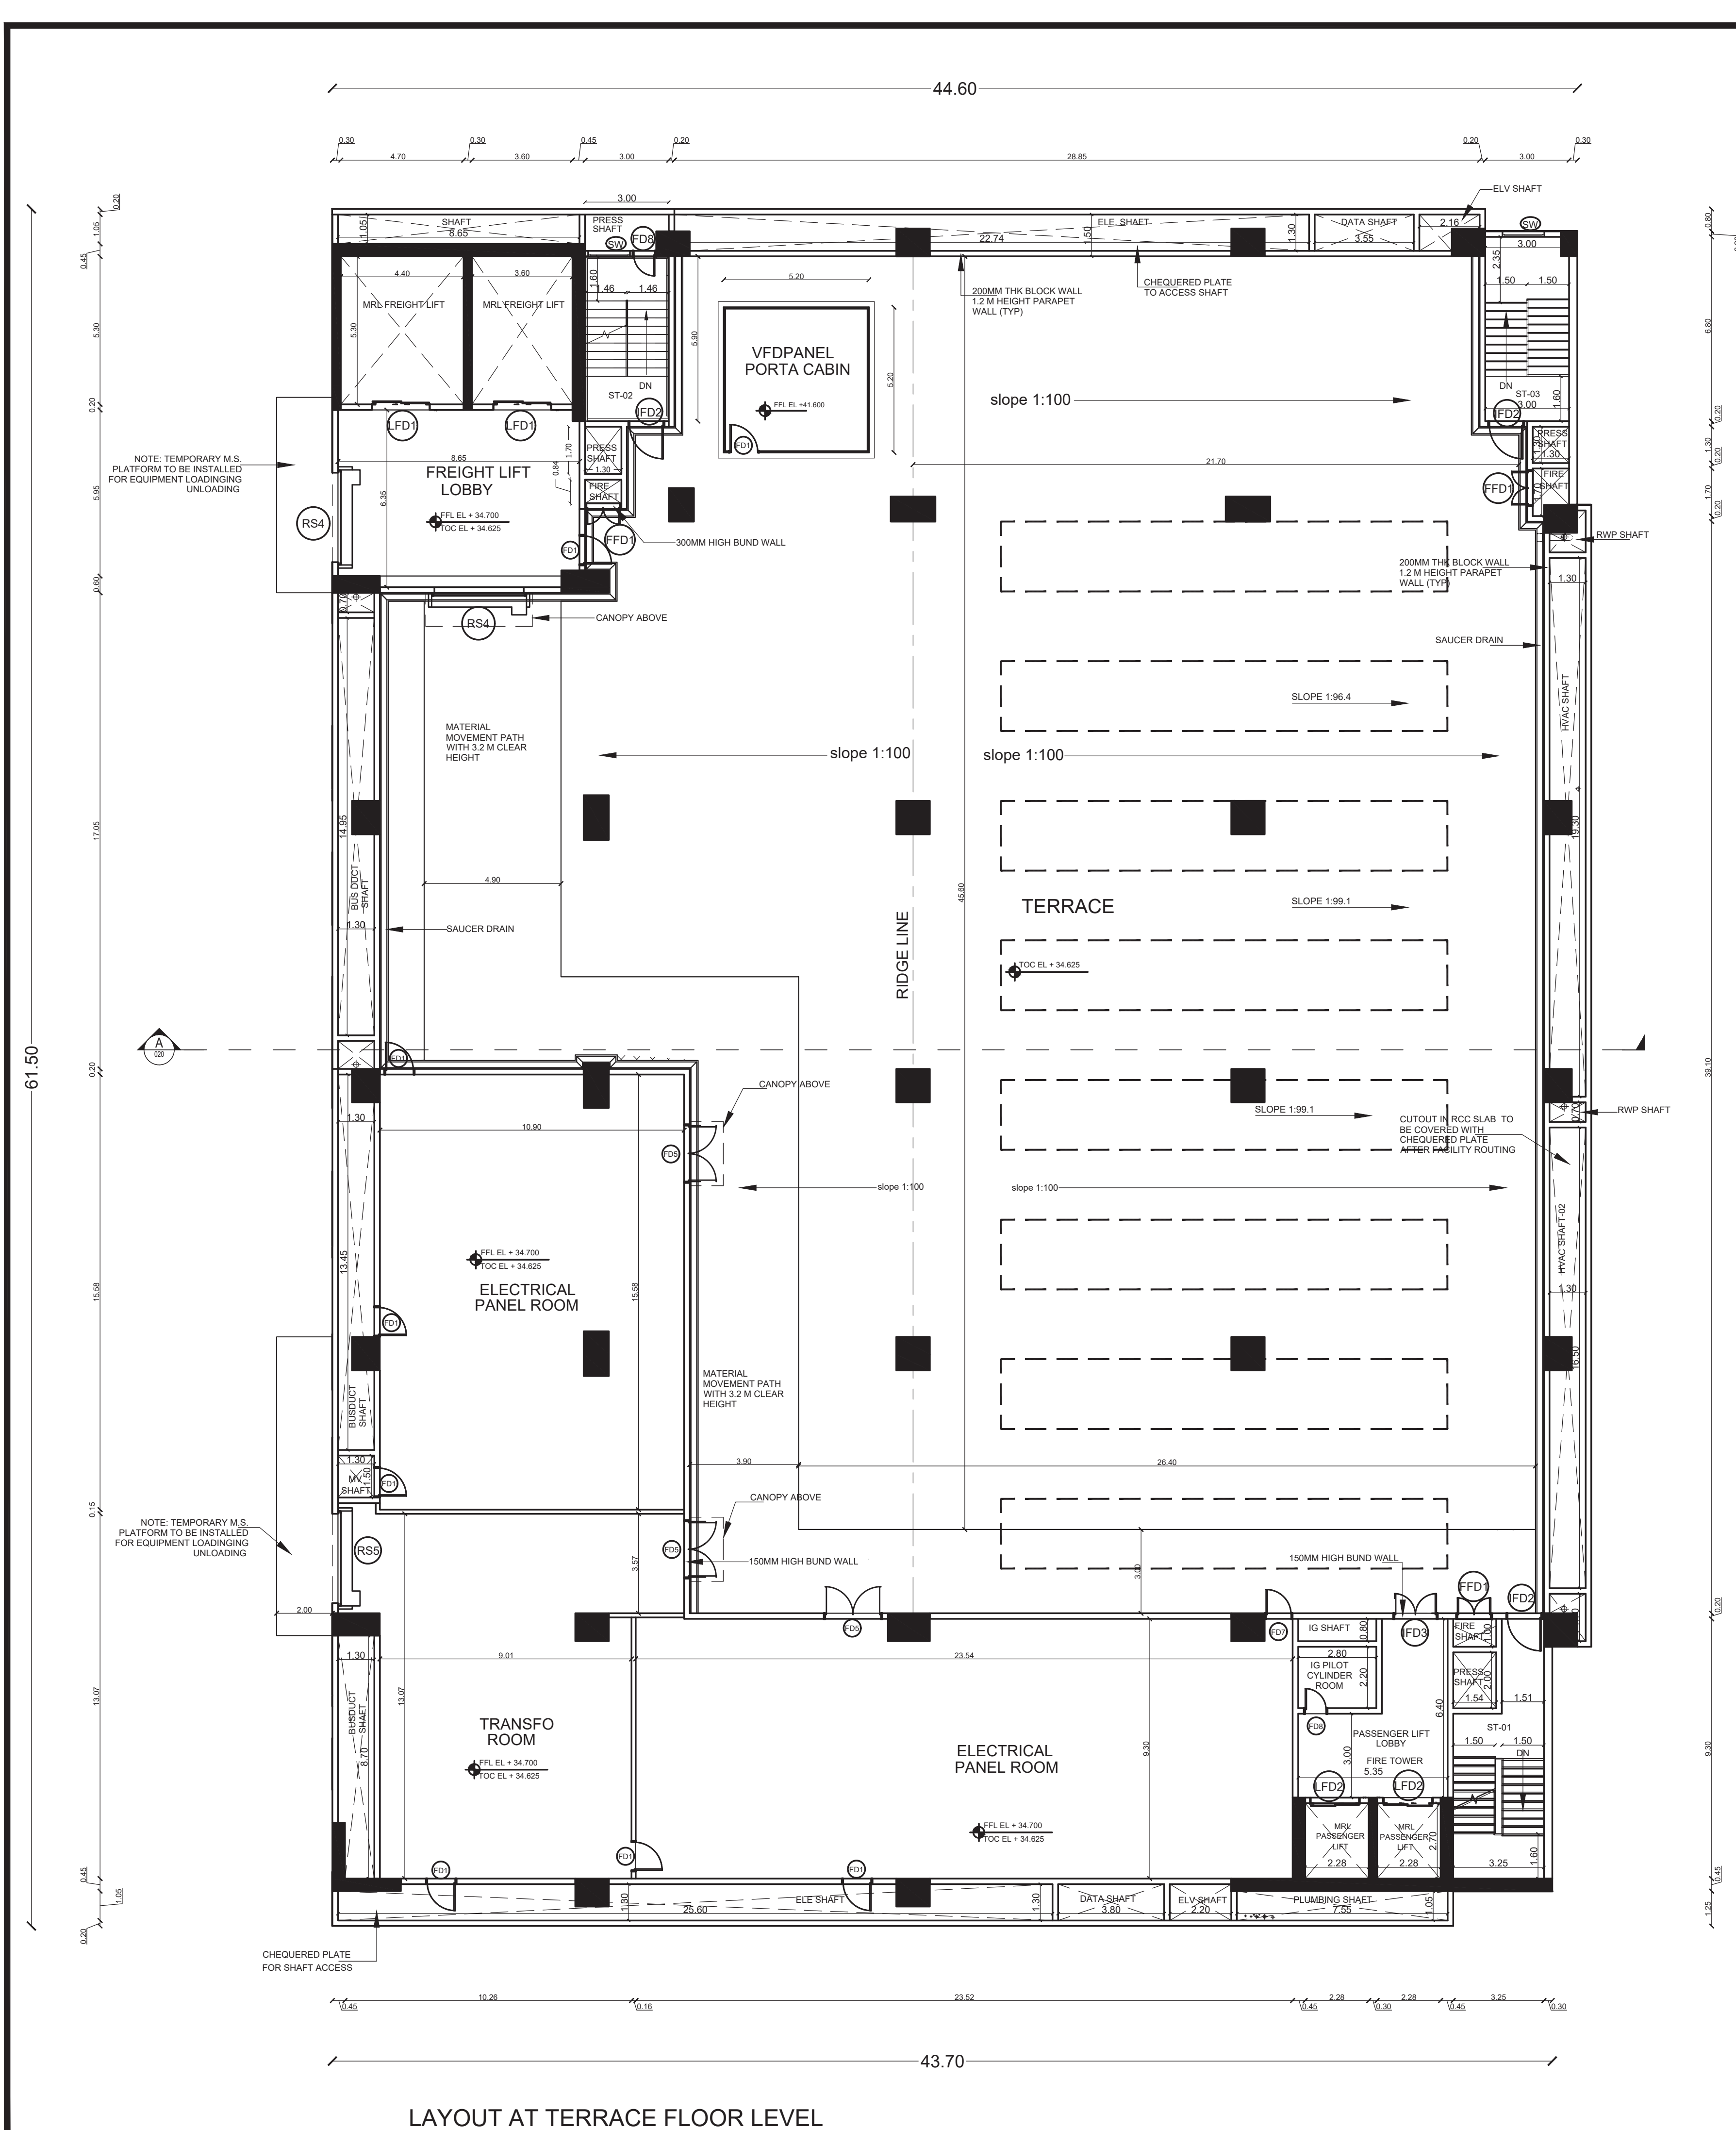

Plan Showing The Proposed Data Centre Building DC7
For "STT Global Data Centres India Private Limited",
Plot Nos.11/D-14,15/A-26,16/A-27,
SIPCOT Information Technology Park,
Survey No:240pt. Siruseri Village,
Vandalur Taluk, Chengalpattu District.

SCHEDULE OF JOINERY			
TYPE	PARTICULARS	WIDTH(m)	HT (m)
RS4	Rolling Shutter	3.20	3.60
FD1	Fire Door	1.00	2.25
FD5	Fire Door	2.00	2.25
FD7	Fire Door	0.90	2.25
FD8	Fire Door	0.75	2.25
FFD1	Fire Door	1.20	2.25
IFD2	Fire Door	1.20	2.25
IFD3	Fire Door	1.50	2.25
RSS	Rolling Shutter	3.20	3.50

APPLICANT :

For STT GLOBAL DATA CENTRES INDIA PVT. LTD


Authorised Signatory

ARCHITECT :

VAISHNAVI B.Arch.,
MEMBER COUNCIL OF ARCHITECTURE
CAI/2017/85326
dhishticone@gmail.com

STRUCTURAL ENGINEER:-

P. PRADEEP, B.E., M.Tech (Structural Engineering (Grade - I), DTC)
Reg No: CGLRGN/SE/Gr-I/2019/0505
E2-607 Purva Windermeer, Pallikara
Chennai - 600 100. Ph : 95027 0211

TITLE :
DATA CENTRE
TERRACE FLOOR PLAN &
CHILLER PLATFORM LEVEL PLAN


LEGEND :
PROPOSED BUILDING

SCALE : 1:100	SHEET : 06/09
---------------	---------------

LEGEND:

	SAND BUCKET
	FIRE EXTINGUISHER
	EMERGENCY ALARM

Plan Showing The Proposed Data Centre Building DC7
For "STT Global Data Centres India Private Limited",
Plot Nos.11/D-14,15/A-26,16/A-27,
SIPCOT Information Technology Park,
Survey No:240pt. Siruseri Village,
Vandalur Taluk,Chengalpattu District.

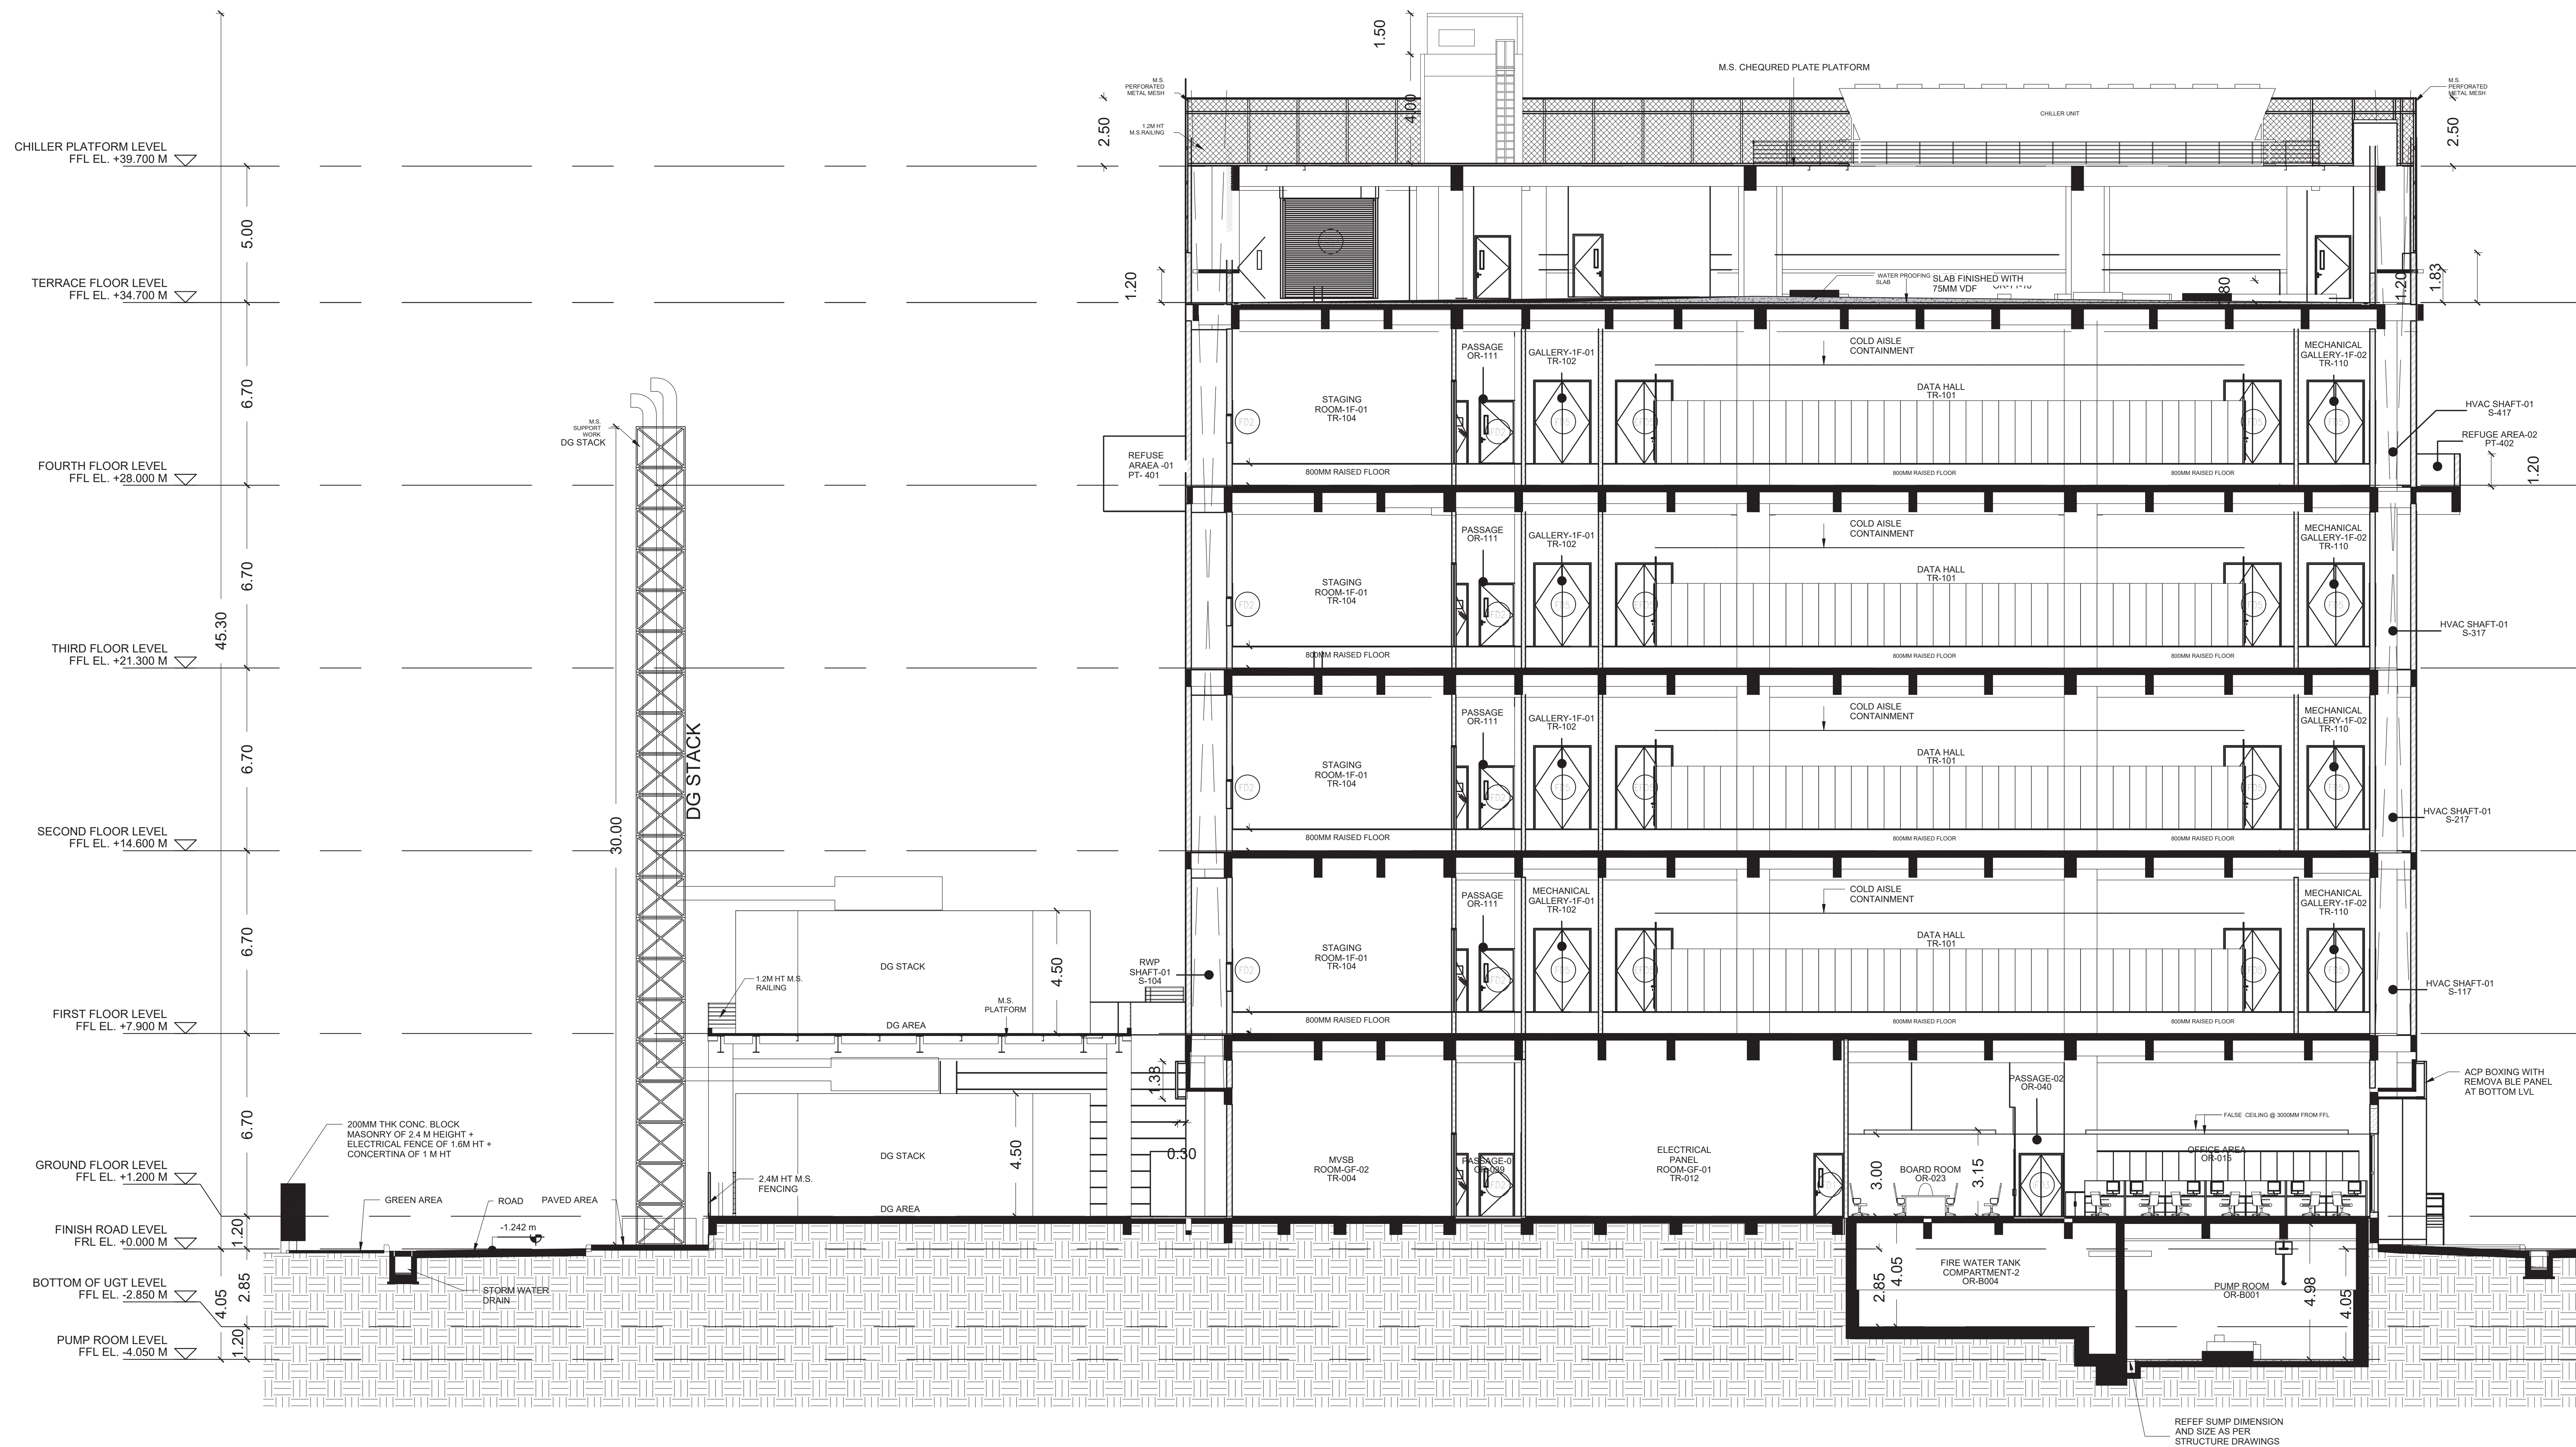

SECTION A-A
1 : 100

APPLICANT :

For STT GLOBAL DATA CENTRES INDIA PVT. LTD

Authorised Signatory

ARCHITECT :

VAISHNAVI B.Arch.,
MEMBER COUNCIL OF ARCHITECTURE
CA/2017/85326
dhishticone@gmail.com

STRUCTURAL ENGINEER:-

P. PRADEEP, BE., M. Tech (Struct)
Structural Engineer (Grade - I), DTCP
Reg No: CGLRGN/SE/Gr-I/2019/05/007
E2-607 Purva Windermere, Pallikaranai,
Chennai - 600 100. Ph : 95007 02114


TITLE :

DATA CENTRE BUILDING
SECTION - AA

LEGEND :
PROPOSED BUILDING

SCALE : 1:100 **SHEET : 07/09**

Plan Showing The Proposed Data Centre Building DC7
For "STT Global Data Centres India Private Limited",
Plot Nos.11/D-14,15/A-26,16/A-27,
SIPCOT Information Technology Park,
Survey No:240pt. Siruseri Village,
Vandalur Taluk,Chengalpattu District.

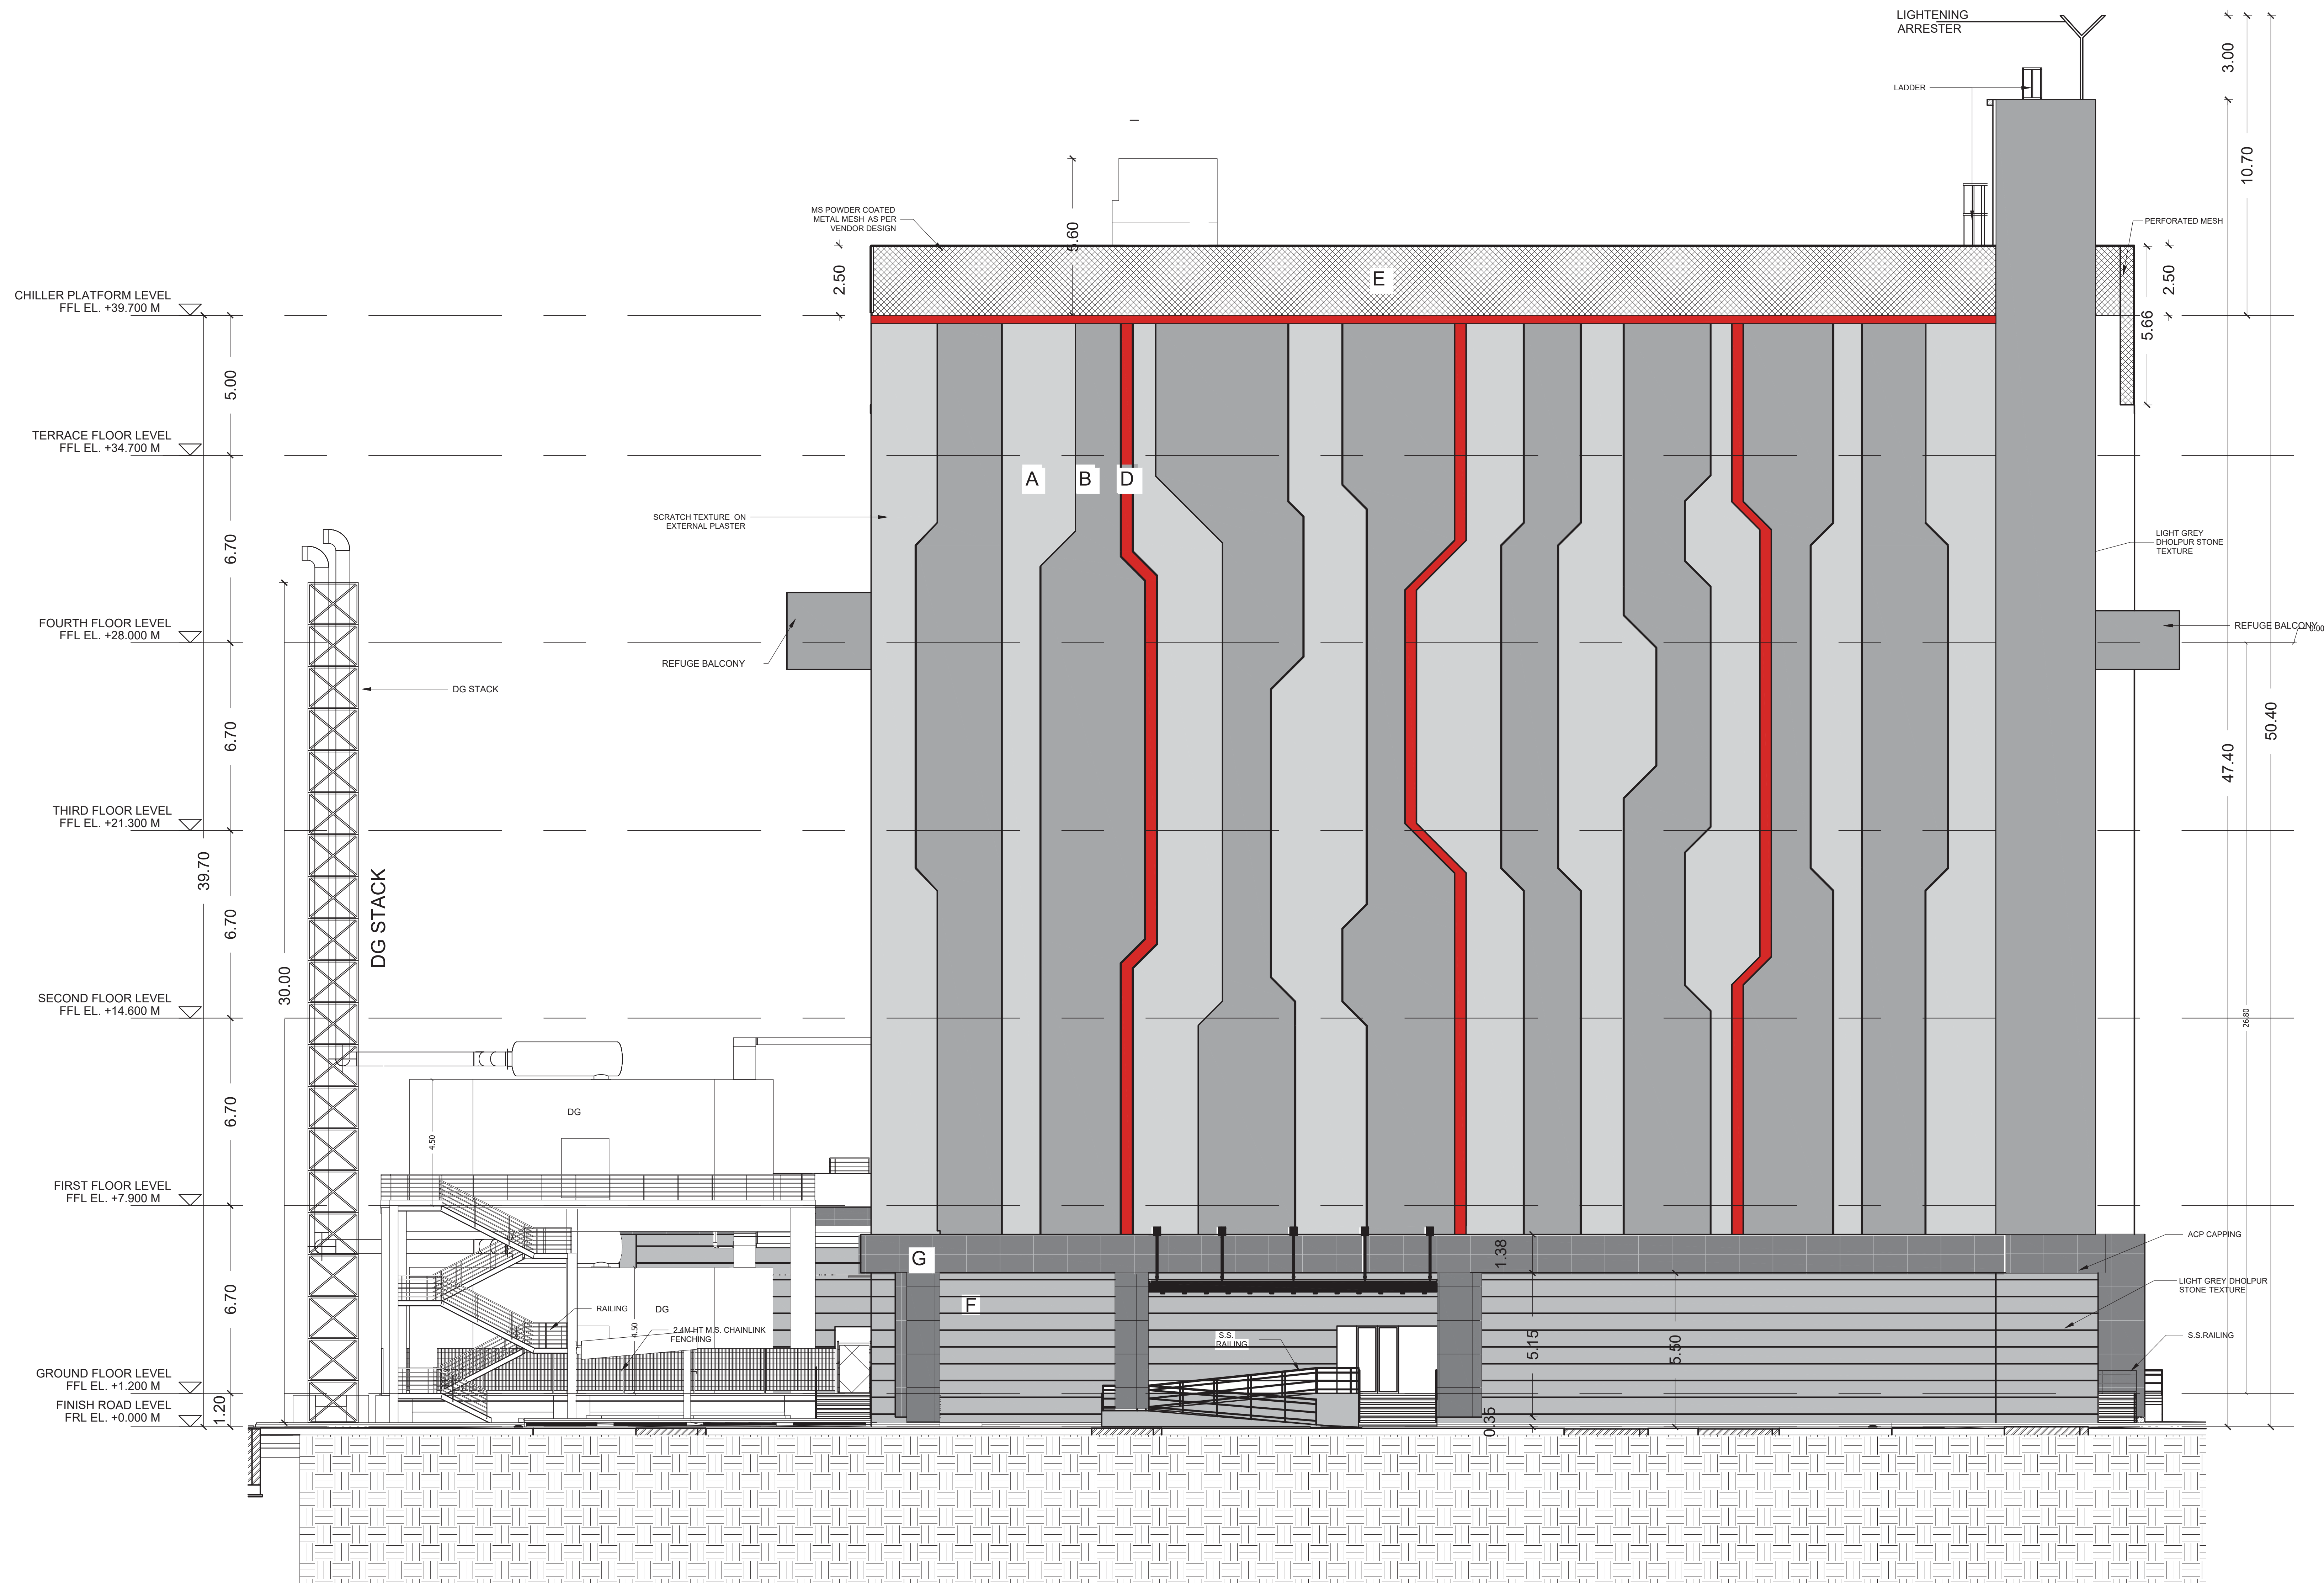

3 SOUTH SIDE ELEVATION
1 : 100

APPLICANT :

For STT GLOBAL DATA CENTRES INDIA PVT. LTD
Authorised Signatory

ARCHITECT :

VAISHNAVI B. Arch.,
MEMBER COUNCIL OF ARCHITECTURE
CA/2017/65328
dhishtione@gmail.com

STRUCTURAL ENGINEER:-

P. PRADEEP, B.E., M. Tech (Struct)
Structural Engineer (Grade - I), DTCP
Reg No: COLRGH/SE/G-4/2018/05/007
E2-507 Purna Windermere, Pallikarai,
Chennai - 600 100. Ph : 95007 02114

TITLE :

DATA CENTRE BUILDING
WEST SIDE ELEVATION



LEGEND :

PROPOSED BUILDING





SCALE : 1:100




SHEET : 08/09

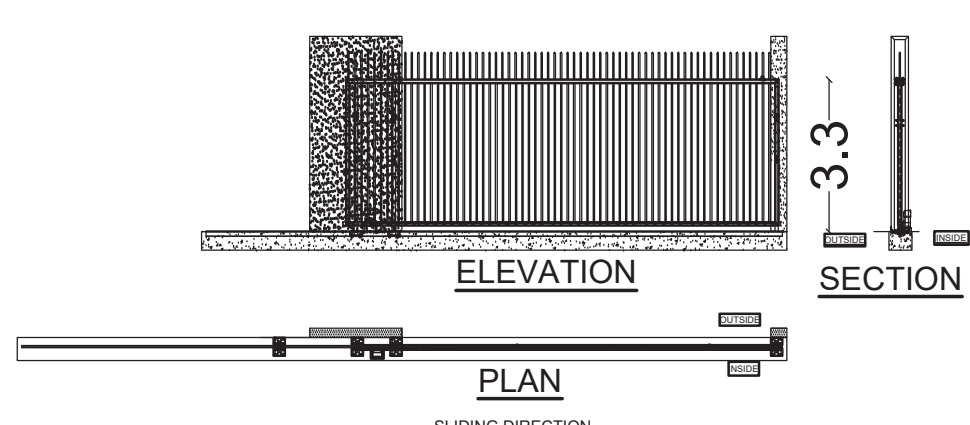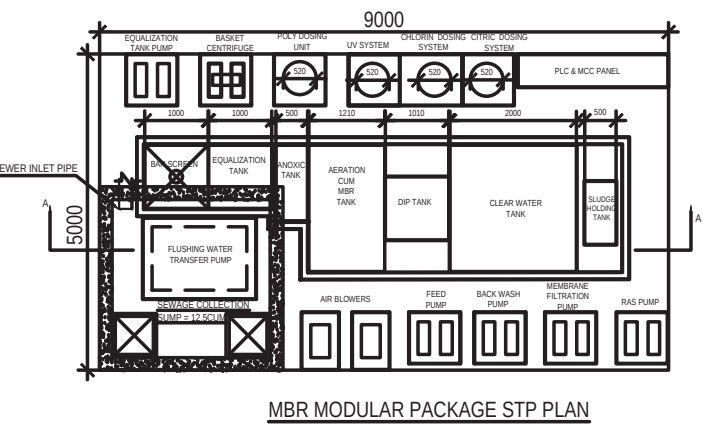


TYPICAL DETAIL OF SLIDING GATE

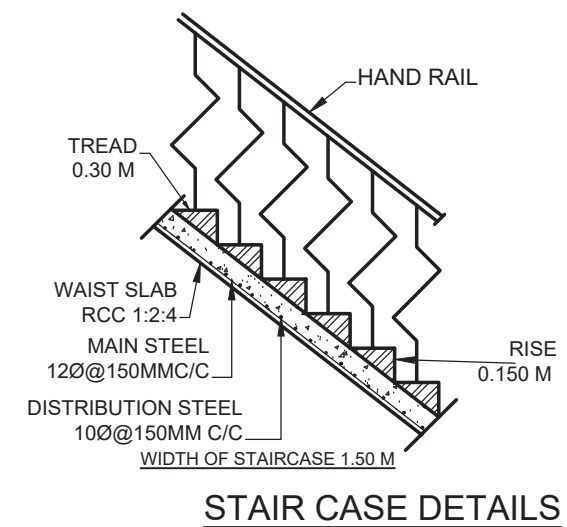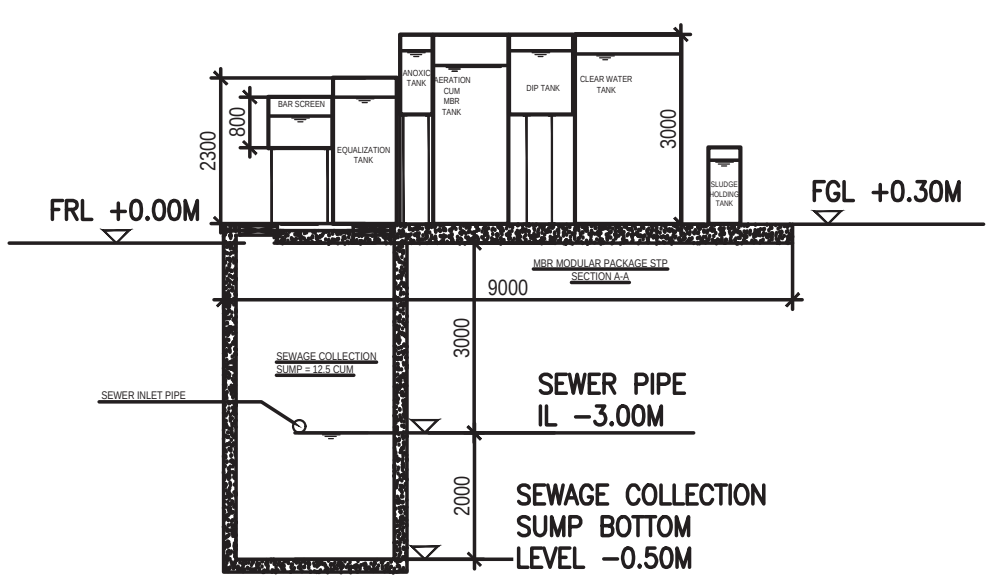


STAIR CASE DETAILS

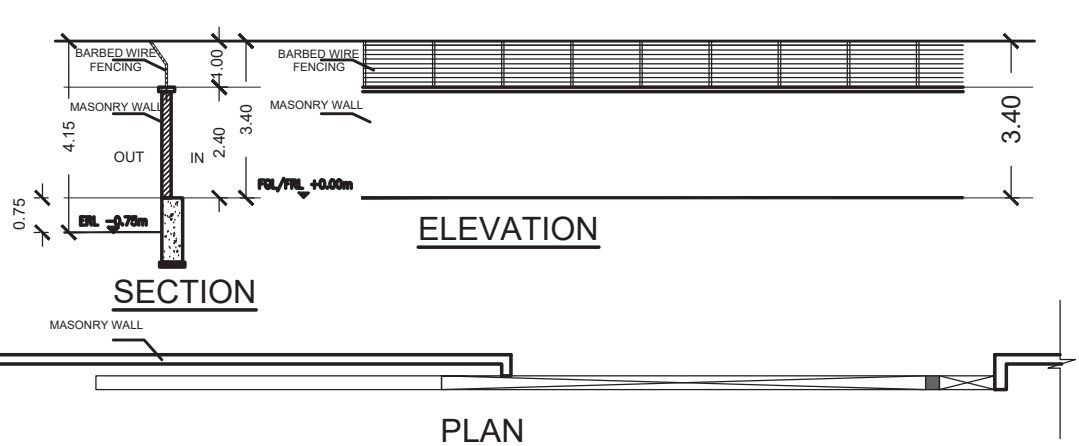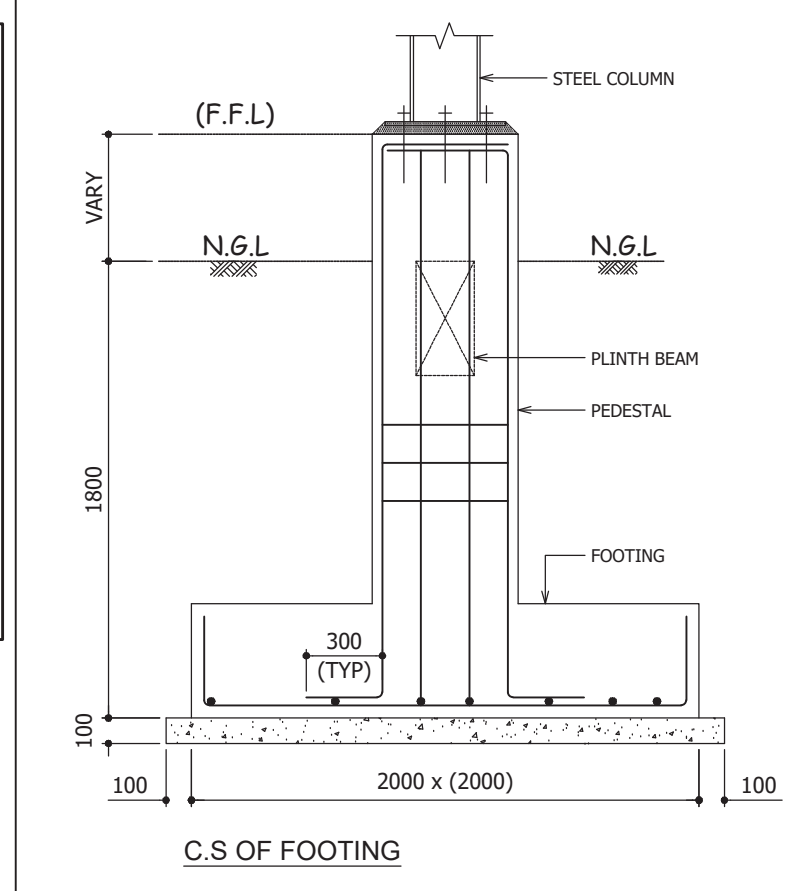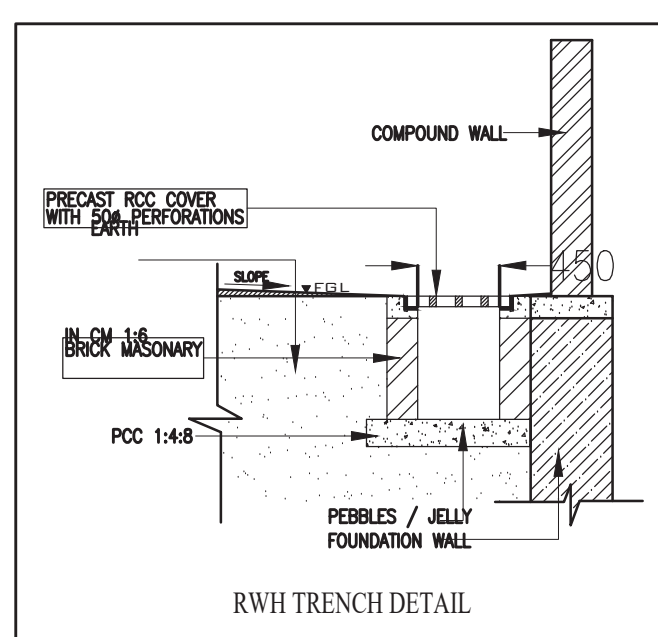

TYPICAL DETAIL OF COMPOUND WALL


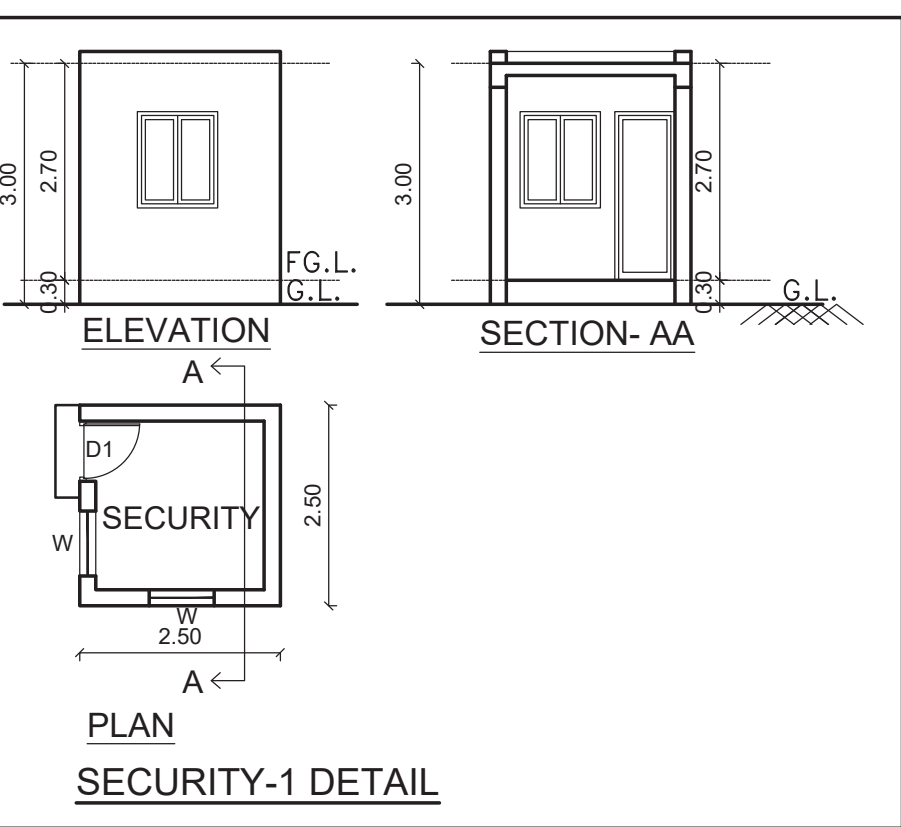


SECURITY-1 DETAIL

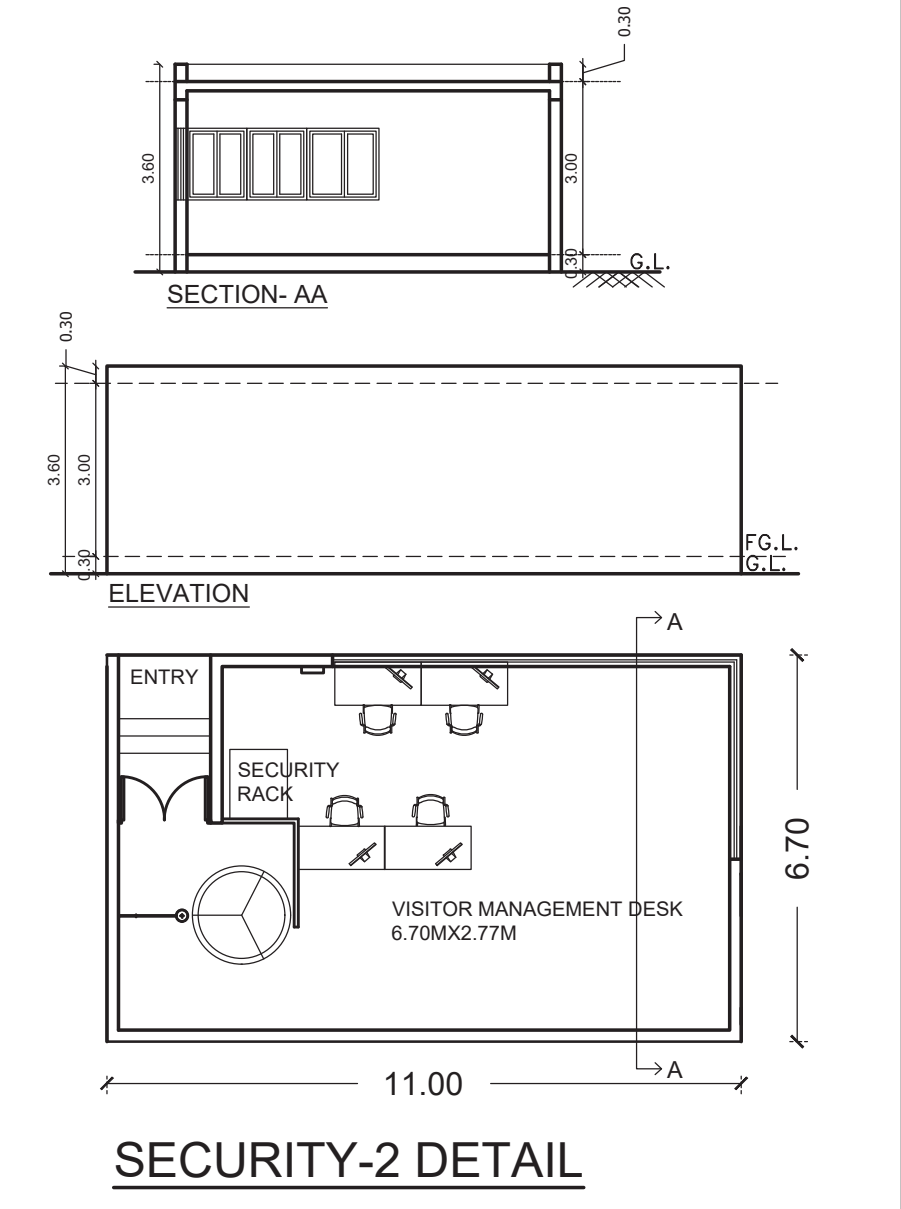

SECURITY-2 DETAIL

Signature valid Signature Not Valid

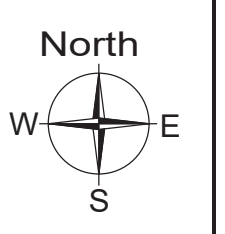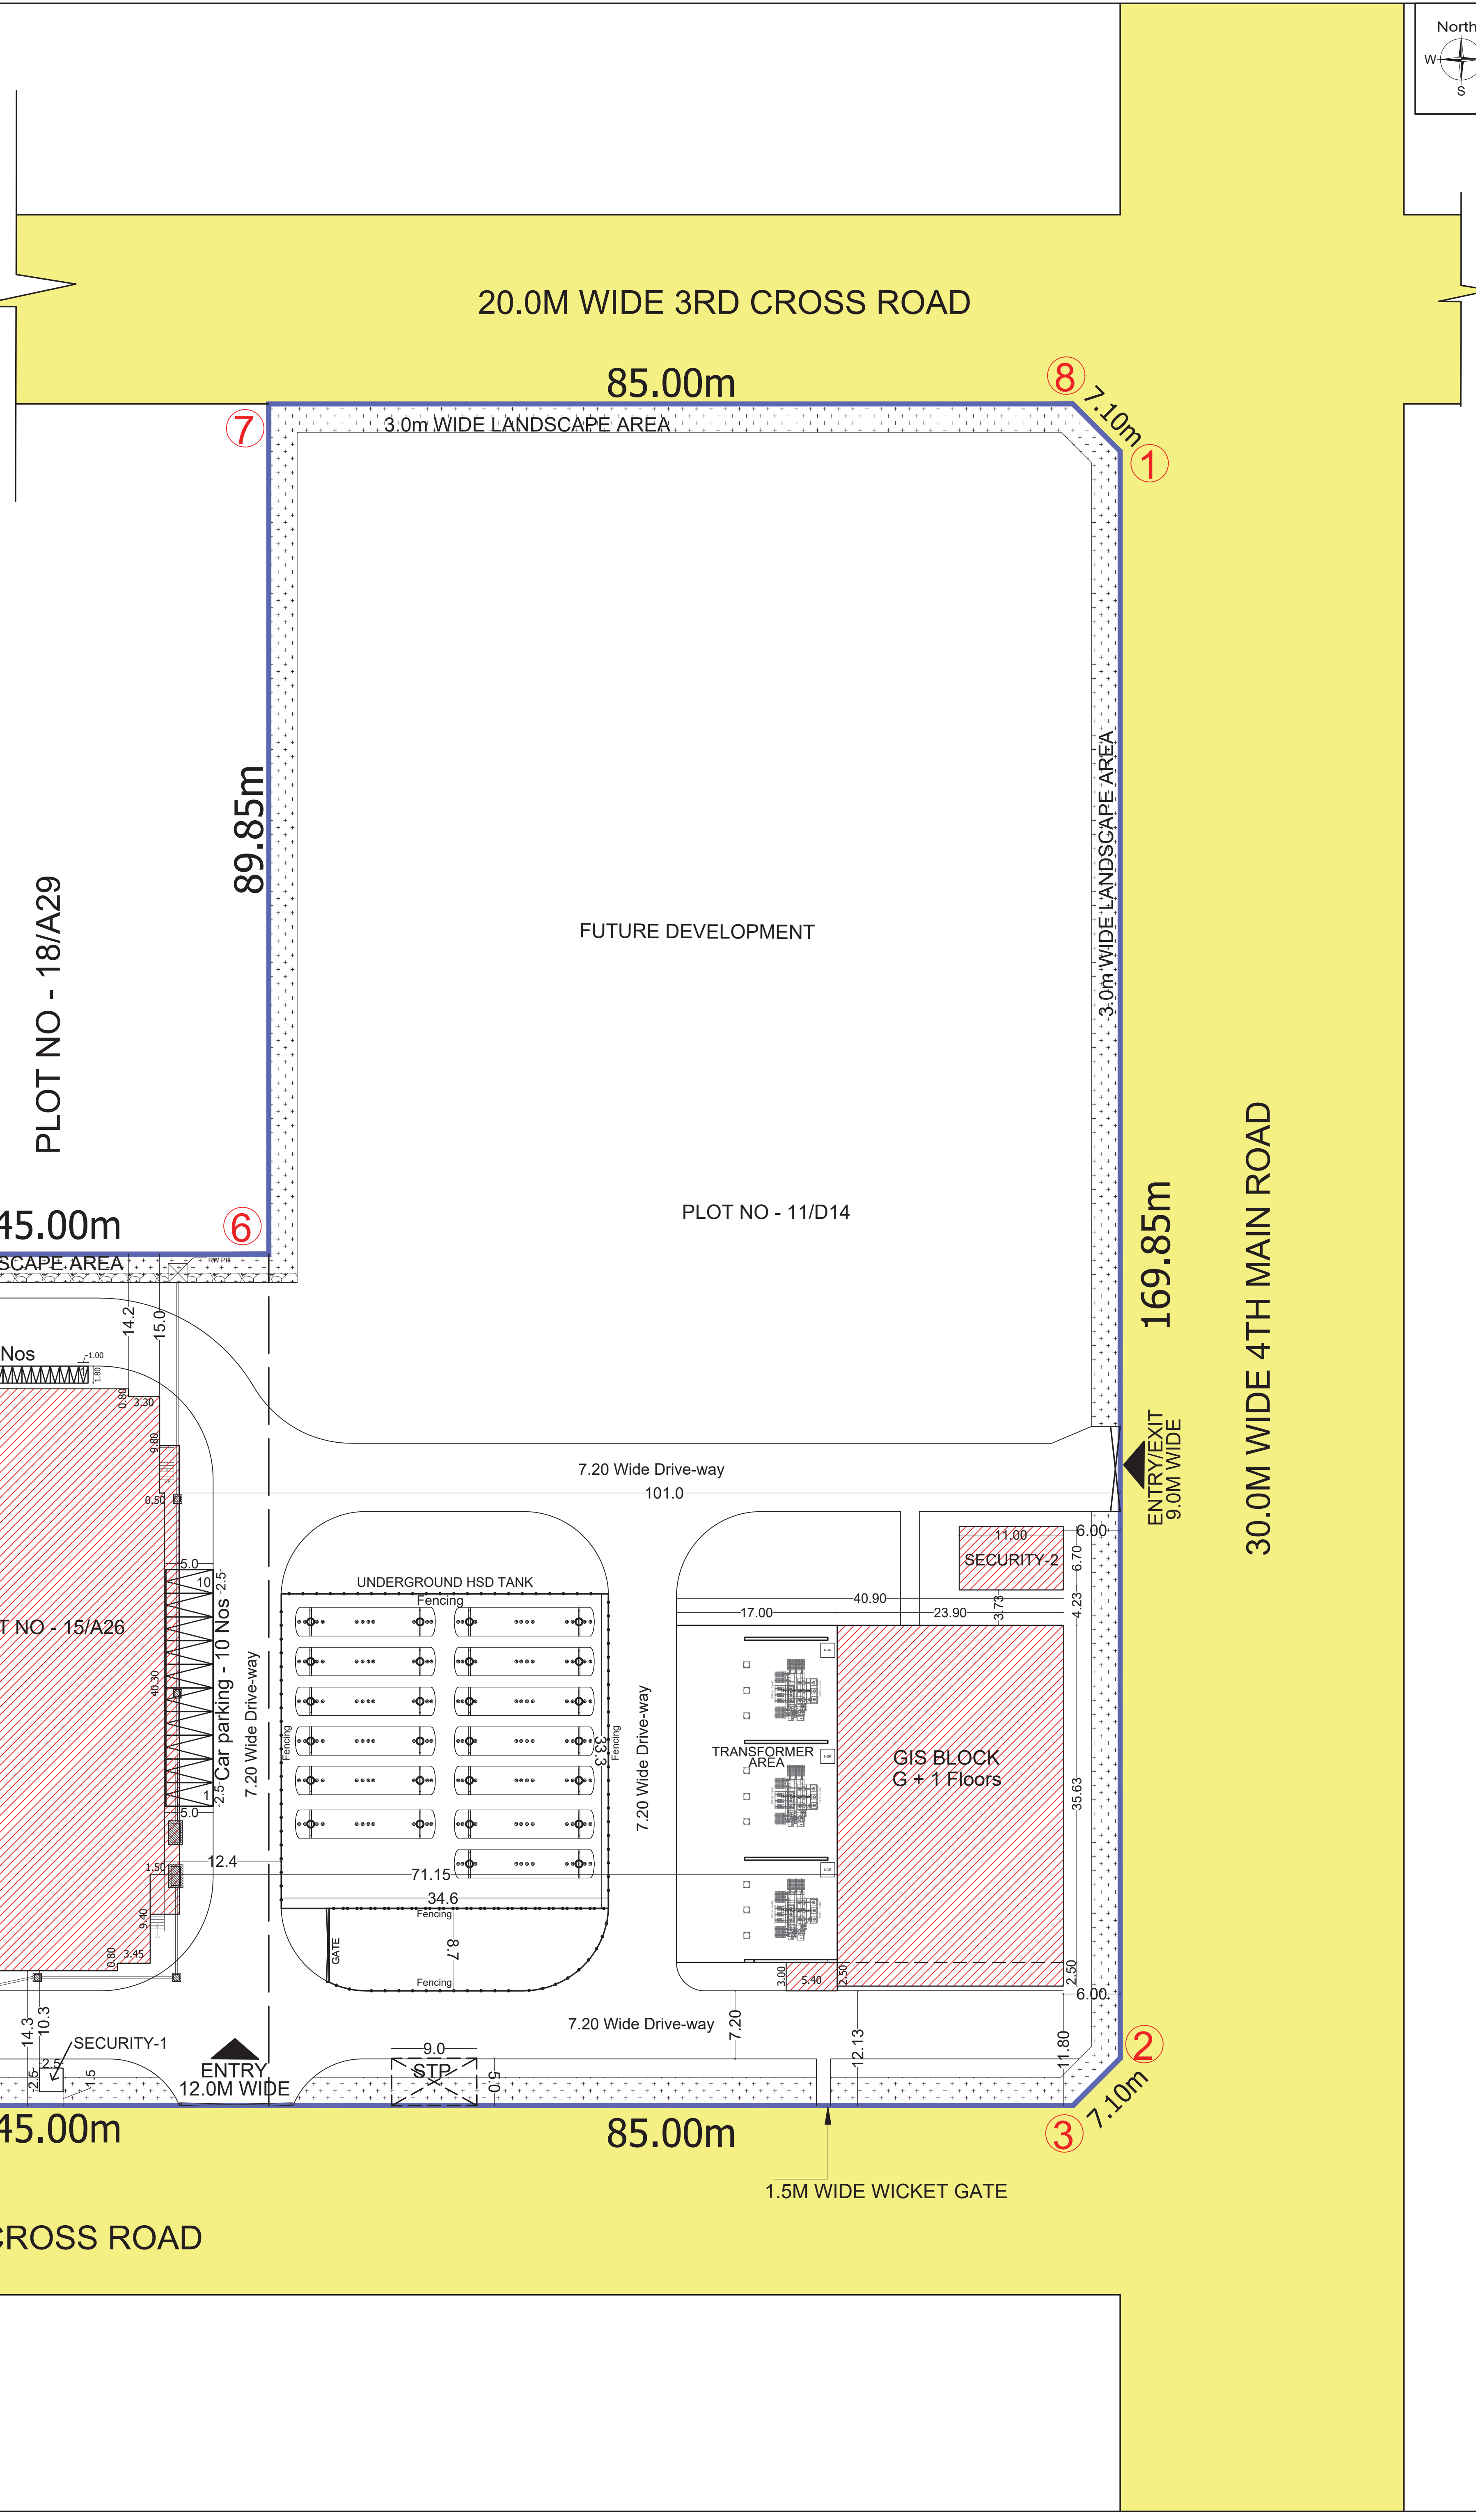

Plan Showing The Proposed Data Centre Building DC7
For "STT Global Data Centres India Private Limited",
Plot Nos.11/D-14,15/A-26,16/A-27,SIPCOT Information
Technology Park, Survey No:240pt. Siruseri Village,
Vandalur Taluk,Chengalpattu District.

Sipcot Approved No : 83 - 2018
Plot Extent : 24261.50 (5.99Acres)

S.NO	DESCRIPTION	FSI AREA (In Sq.m)	NON-FSI AREA (In Sq.m)	TOTAL AREA (In Sq.m)
1	DATA CENTRE DG			
	Basement - Pumproom	407.70	-	407.70
	Ground Floor	3686.72	-	3686.72
	First Floor	2747.29	-	2747.29
	Second Floor	2747.29	-	2747.29
	Third Floor	2747.29	-	2747.29
	Fourth Floor	2896.30	-	2896.30
2	GIS BLOCK			
	Terrace Floor-Chiller & Electrical Room	646.82	871.41	1518.23
	Head room	-	76.56	76.56
	Ground Floor	872.05	-	872.05
3	Security-1	-	6.25	6.25
	Security-2	73.70	-	73.70
Grand Total		17748.83	983.26	18732.09
Plot Extent (As per Document)		24,240.69	(5.99Acres)	
Plot Extent (As per Drawing)		24261.50	(5.99Acres)	
FSI Achieved - 17748.83 Sq.m		0.732		
Plot Coverage - 4610.39 Sq.m		19.02 %		

NOTES:-		
1.ALL DIMENSIONS & LEVELS ARE IN "M"		
GROUND FLOOR OFFICE AREA = 500 SQ.M		
DESCRIPTION	REQUIRED	PROVIDED
Car Parking - Office space / 100 =500 /100 = 5.0	05 Nos	10 Nos
Two Wheeler Parking- Office Space /100 =500 /100 = 5.0	05 Nos	40 Nos

SPECIFICATION:-
FOUNDATION AND BASEMENT IN RCC PEDESTAL AND PLINTH BEAM OVER A BED OF RCC 1:4:8, 0.15 M THICK AS PER STRUCTURAL DETAILS.
SUPER STRUCTURE:-
SUPER STRUCTURE IN 0.20 TH., 0.12TH. COUNTRY BURNT SOLID BLOCK WALLS WITH CEMENT MORTAR 1:5
FOOTING, COLUMNS, PLINTH BEAMS, LINTEL, SUNSHADE & FLOOR WITH RCC 1:1.5:3 USING 20MM NOMINAL SIZE BROCKEN STONES.
WALLS INSIDE & OUTSIDE IN CM 1:5,12mm TH. FINISHING THE WALL PRIMING COAT
FLOORING
FINISHING THE FLOOR WITH 20 TH GRANO FLOORING OVER A BED OF PCC 1:4:8 6"TH. AND RIVER SAND
DOORS & WINDOWS
DOORS WITH COUNTRY WOODEN FRAMES, 32 TH. FLUSH DOOR SHUTTERS, SS FASTENINGS, PAINT FINISH
WINDOWS WITH MEDIUM ANODISED ALUMINIUM OPENABLE SHUTTERS WITH 4 mm GLASS & STANDARD FASTENINGS

COLOUR INDEX:-
PROPOSED BUILDING
EXISTING ROAD
SITE BOUNDARY

OWNER:
For STT GLOBAL DATA CENTRES INDIA PVT. LTD.
Authorized Signatory

ARCHITECT :-
VAISHNAV I.B. Arch.,
MEMBER COUNCIL OF ARCHITECTURE
CA/2017185329
dhishticone@gmail.com

STRUCTURAL ENGINEER :-
P. PRADEEP B.E., M.Tech (Struct)
Structural Engineer (Grade - II), DTCP
Reg No: COI-REG/ISS/G-4201805007
E2-607 Purva Windermeera, Pallikarantal,
Chennai - 600 100. Ph : 96007 03114

SITE PLAN
SCALE = 1:500 SHEET NO: 01 / 09