

PLAN SHOWING THE PROPOSED SCHOOL BUILDING
IN SF. No. 175, 177, 182/3A1, 182/3A2, 183/1B,
183/2A, 183/3A, 183/4A, 183/5, 183/6, 184/1,
184/2 & 184/3 AT KALAVAKKAM VILLAGE,
THIRUPURUR TOWN PANCHAYAT, THIRUPURUR
TALUK, CHENGALPATTU DISTRICT.

PROPOSED SCHOOL BUILDING

AREA DETAILS	TOTAL BUILD UP AREA IN SQM	DEDUCTION AREA IN SQM	NON FSI AREA IN SQM	FSI AREA IN SQM
GROUND FLOOR	3056.32	75.33	-	2980.99
FIRST FLOOR	2961.95	75.33	-	2886.62
SECOND FLOOR	2961.95	75.33	-	2886.62
TOTAL	8980.22	225.99	-	8754.23

GUARD ROOM

AREA DETAILS	TOTAL BUILD UP AREA IN SQM	DEDUCTION AREA IN SQM	NON FSI AREA IN SQM	FSI AREA IN SQM
GROUND FLOOR	6.25	-	6.25	-

FA - FIRST AID BOX
FE - FIRE EXTINGUISHER
EA - EMERGENCY ALARM
SB - SAND BUCKET








N

SCALE : 1 : 100

ALL DIMENSION ARE IN "METER"

SCHEDULE OF JOINERY

	IN METER
MD	MAIN DOOR 3.56 x 2.13
ED	ENTRY DOOR 3.00 x 2.13
D	DOOR 1.20 x 2.13
D1	DOOR 0.90 x 2.13
SD	SLIDING DOOR 1.00 x 2.13
W1	WINDOW 3.00 x 1.50
W2	WINDOW 1.20 x 1.20
W3	WINDOW 1.20 x 1.50
V	VENTILATOR 1.00 x 0.75
V1	VENTILATOR 2.60 x 0.75
V2	VENTILATOR 3.40 x 0.75
V3	VENTILATOR 5.80 x 0.75
J1	JALLY WORK 5.00 x 3.00
J2	JALLY WORK 3.00 x 3.00
J3	JALLY WORK 2.40 x 3.00

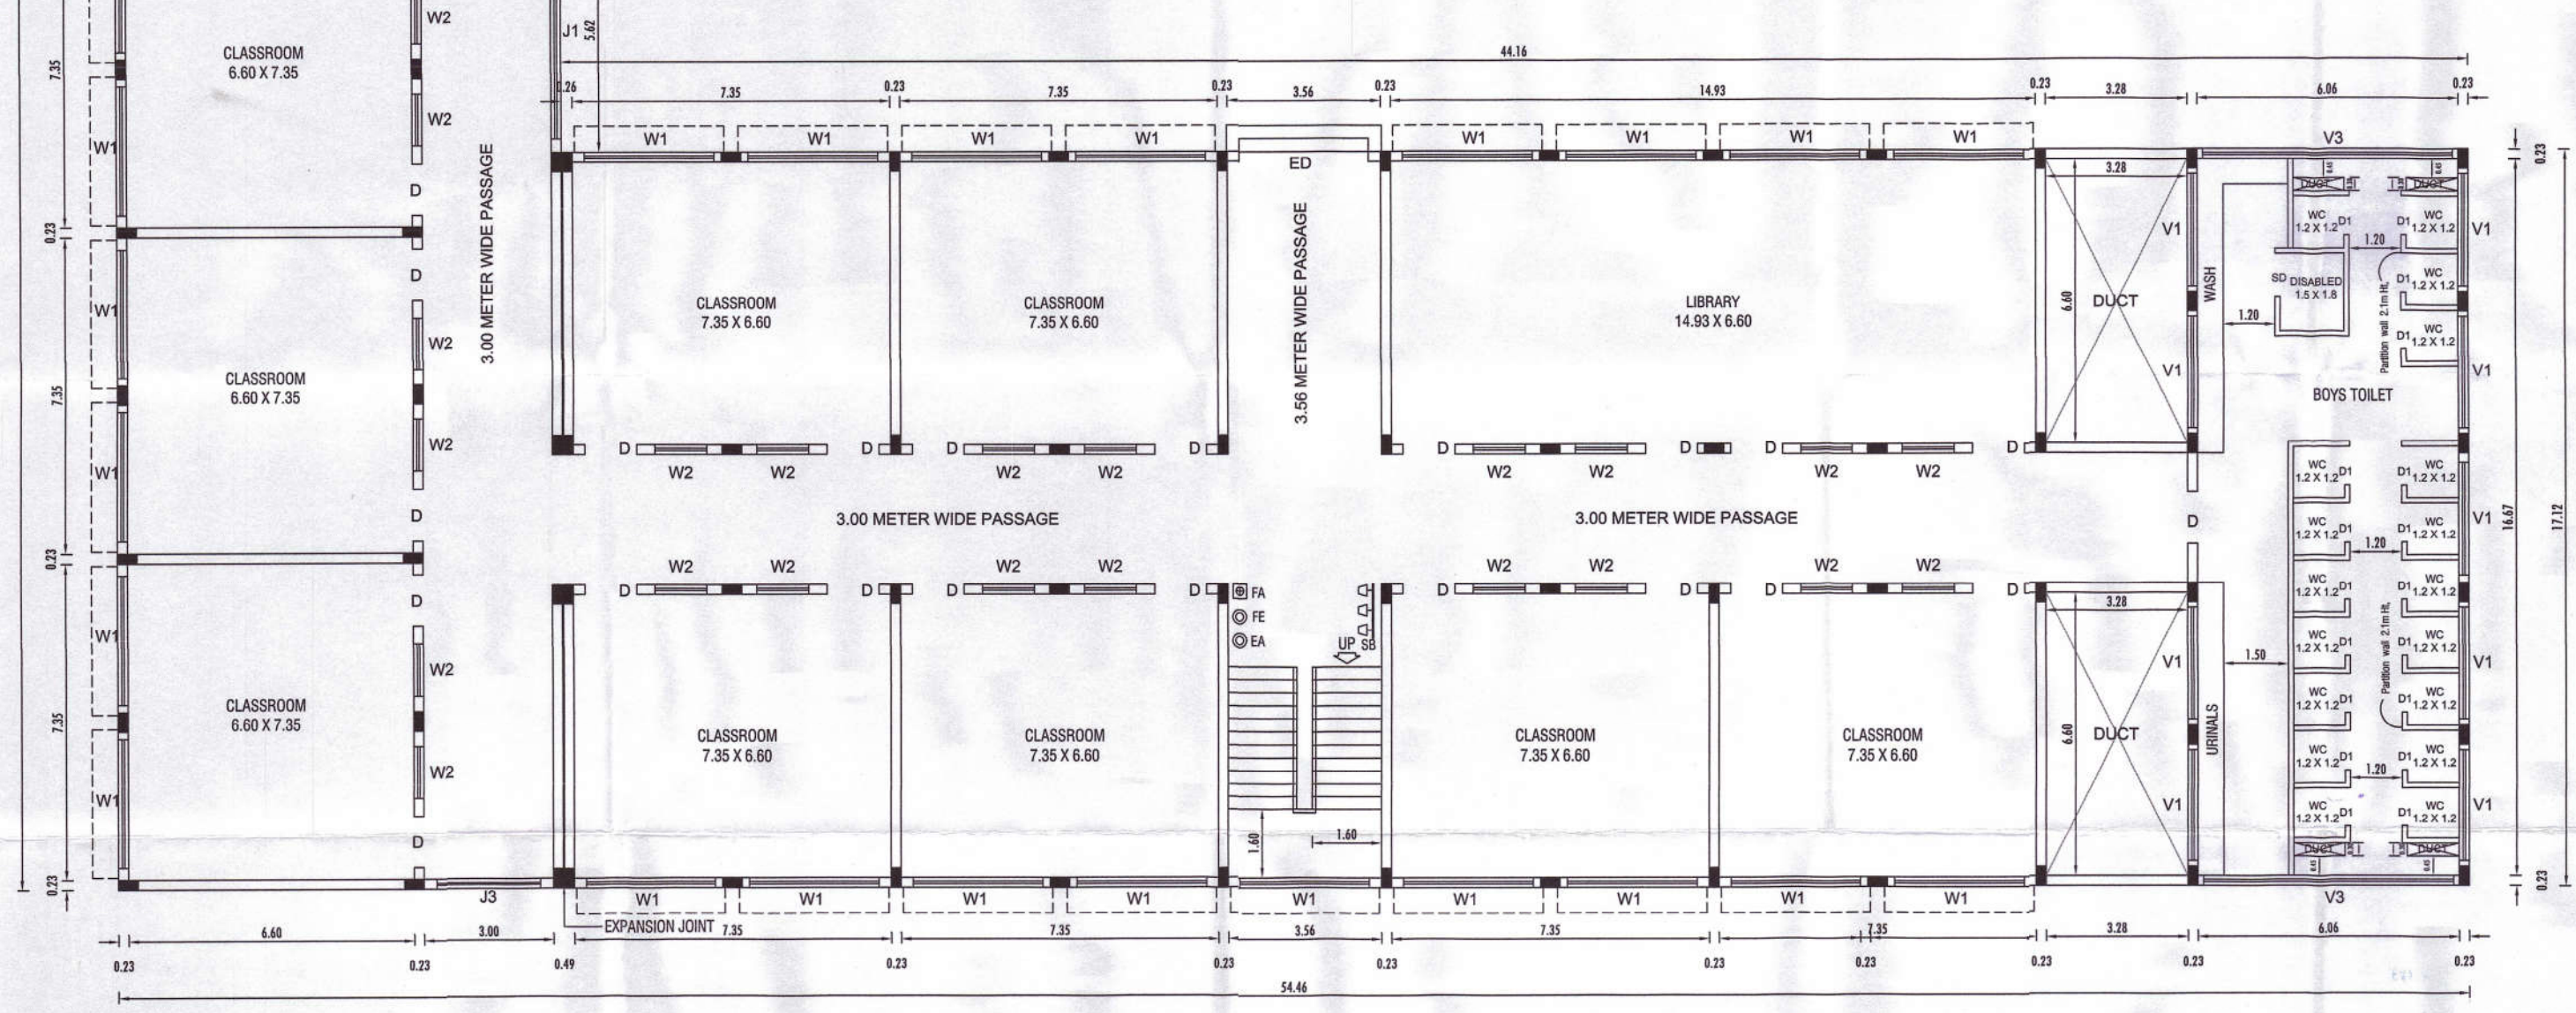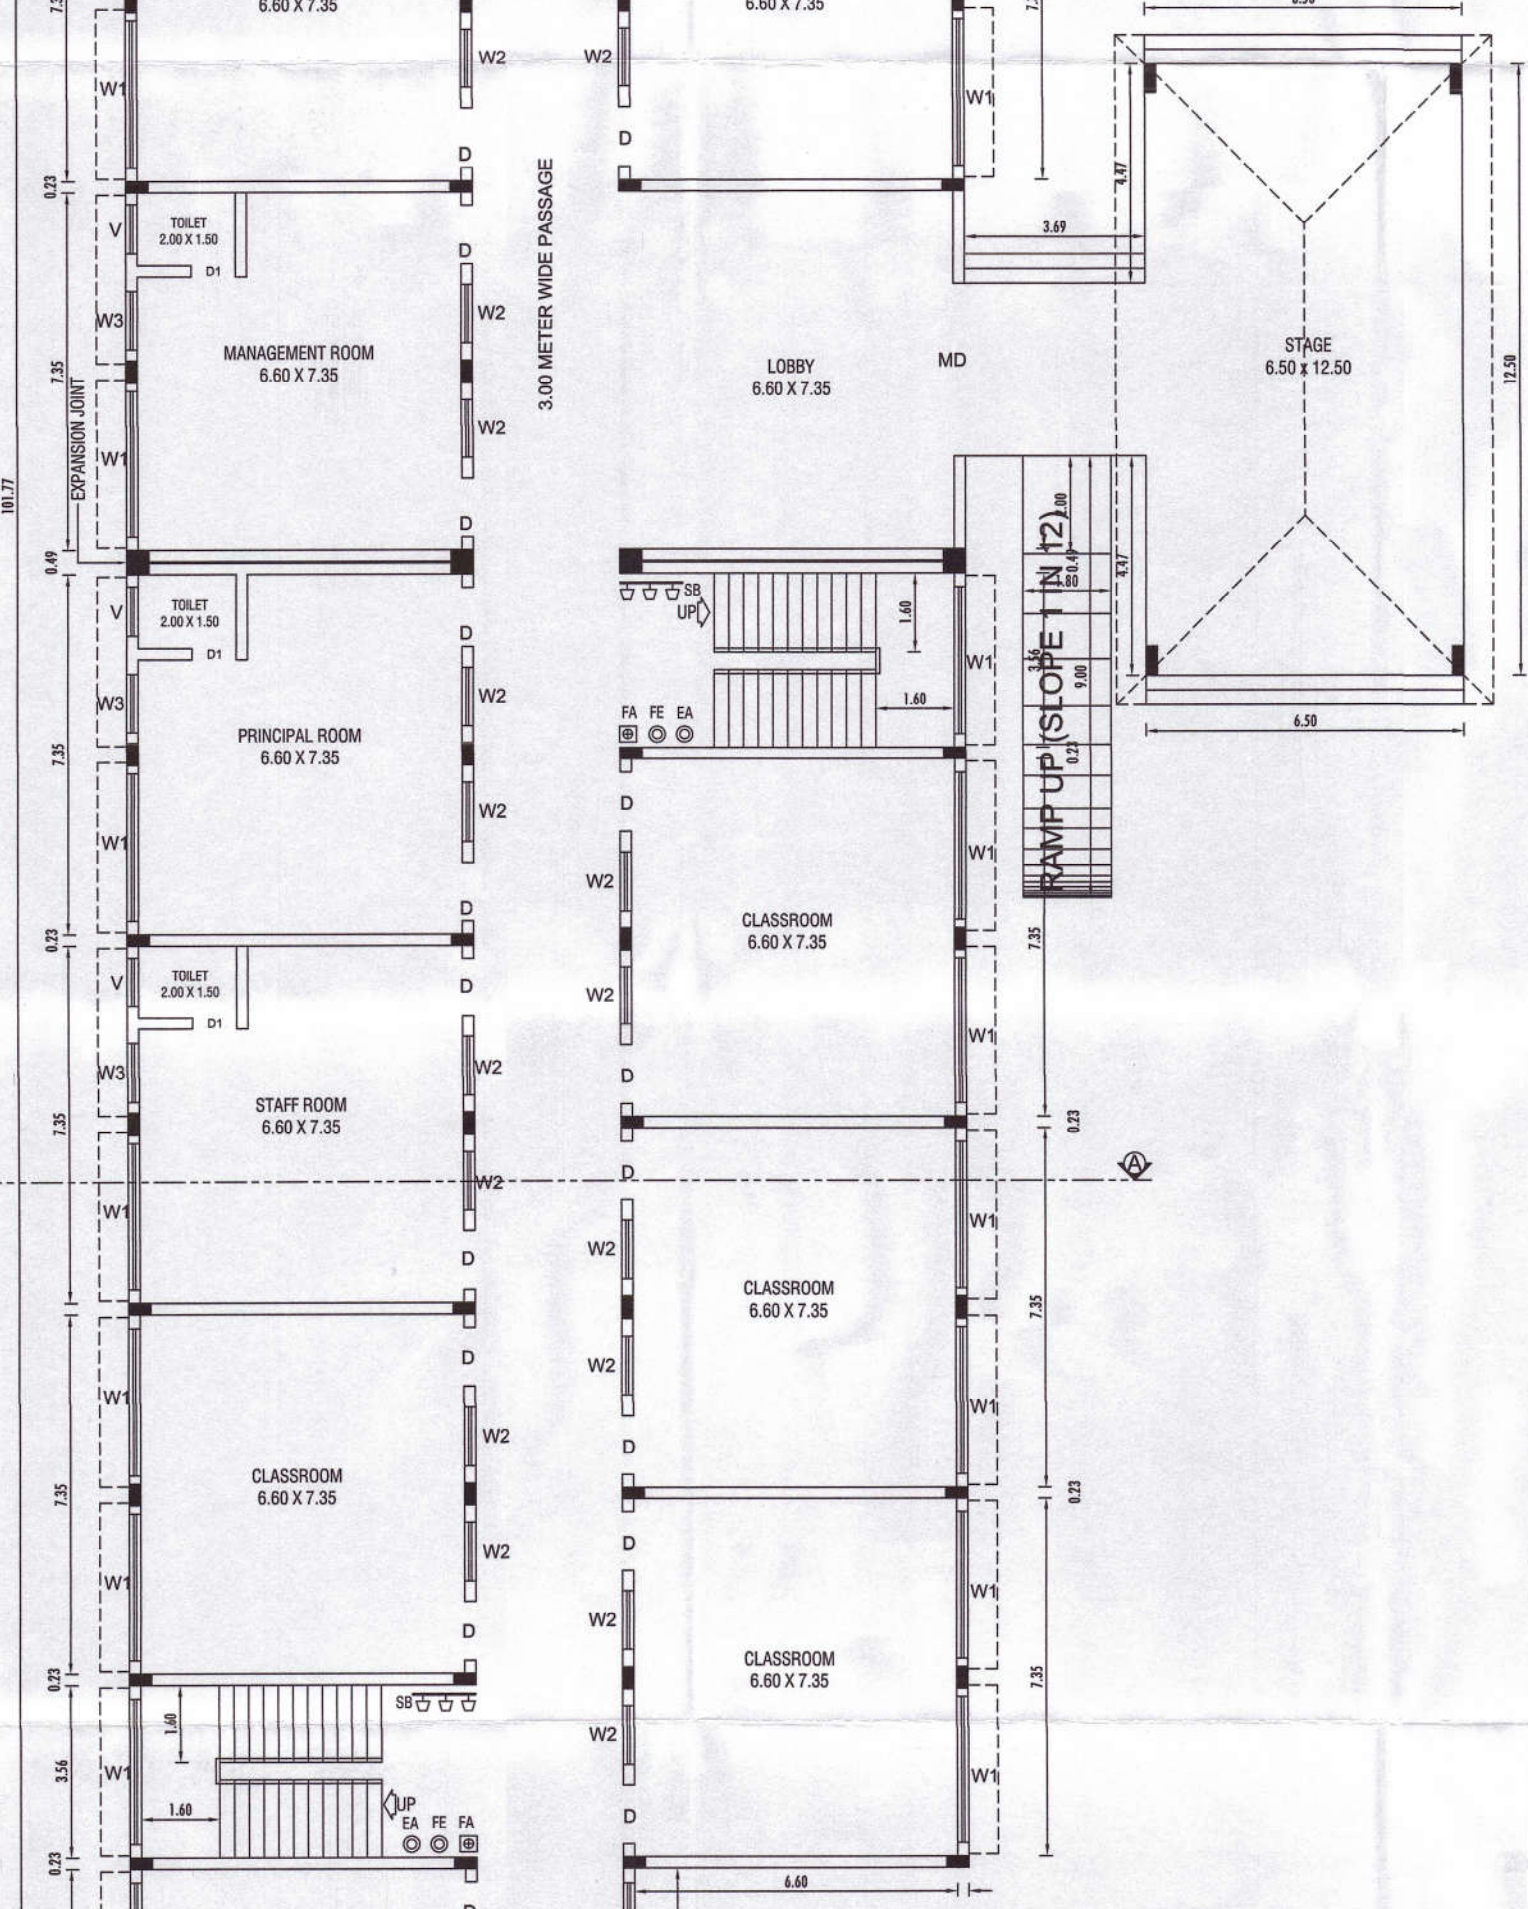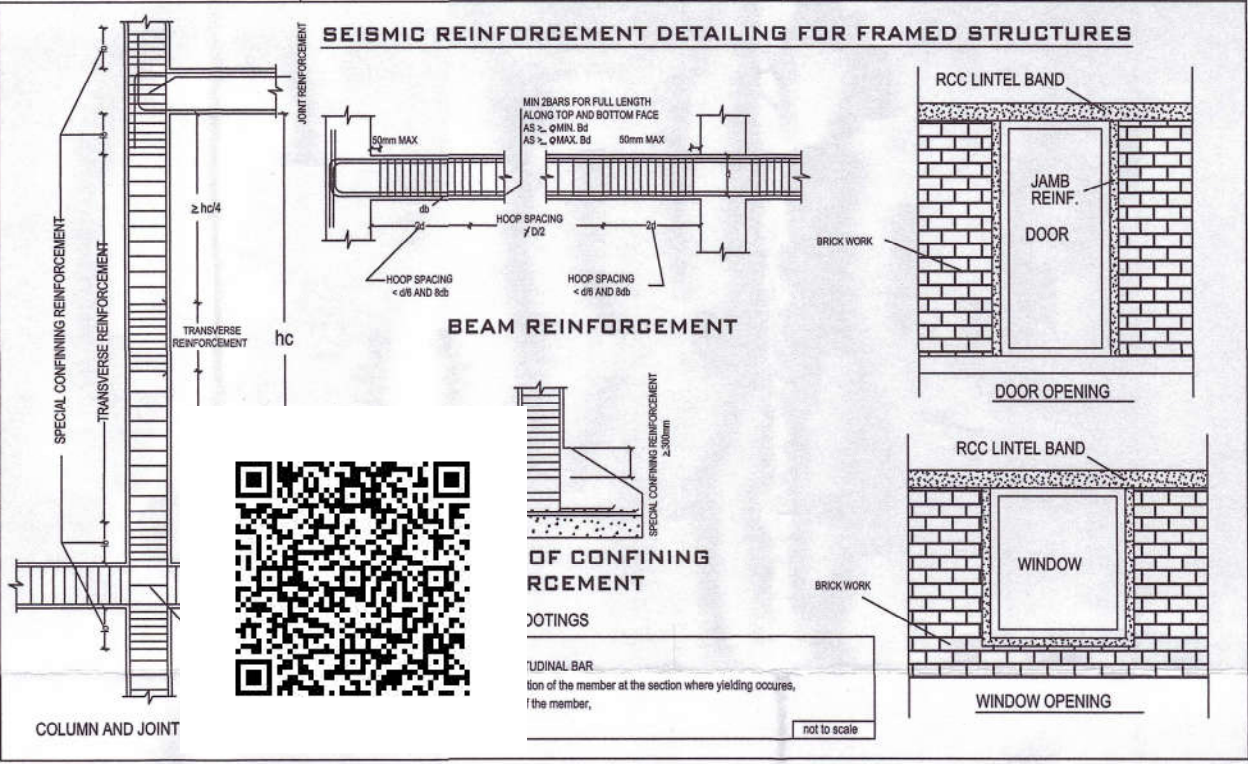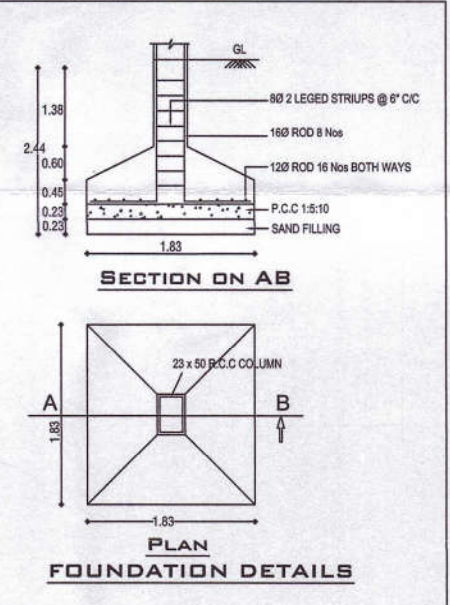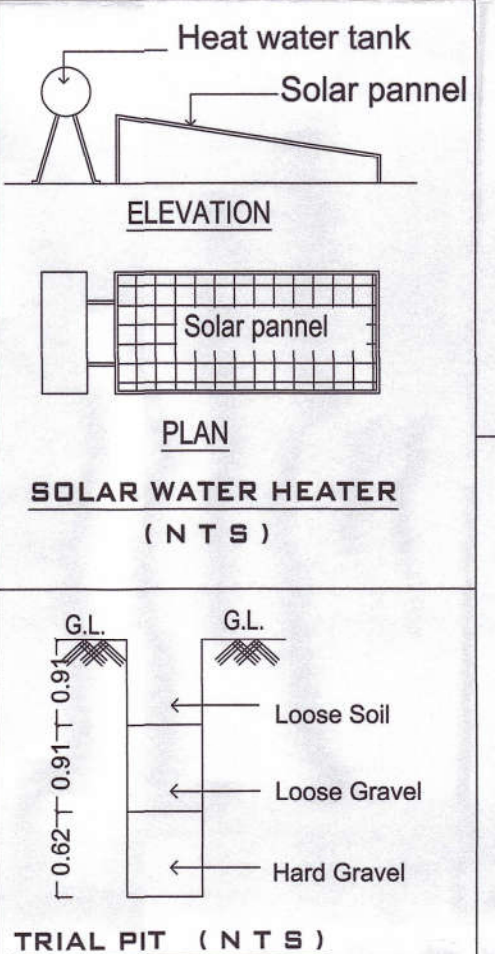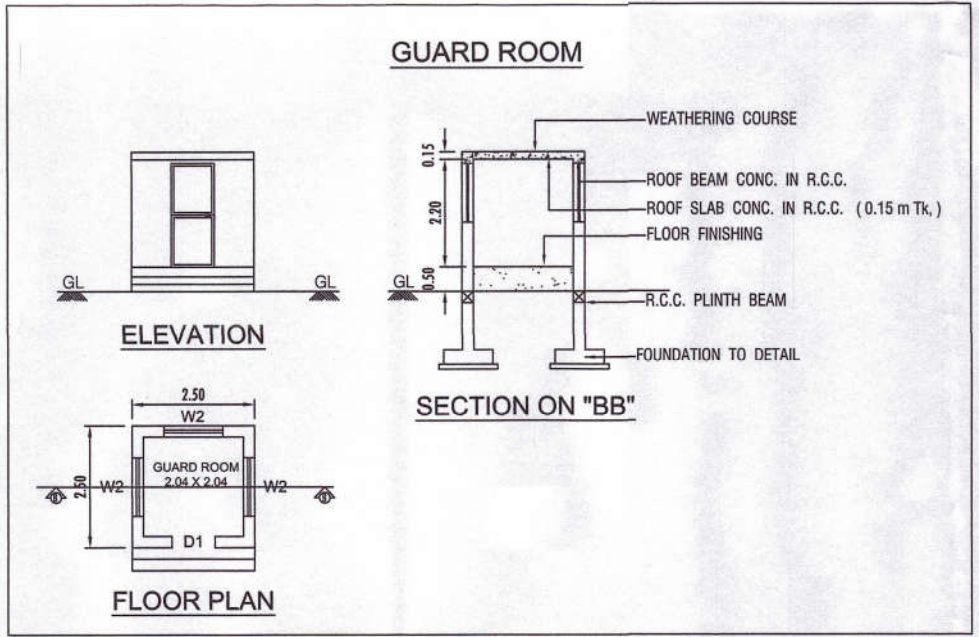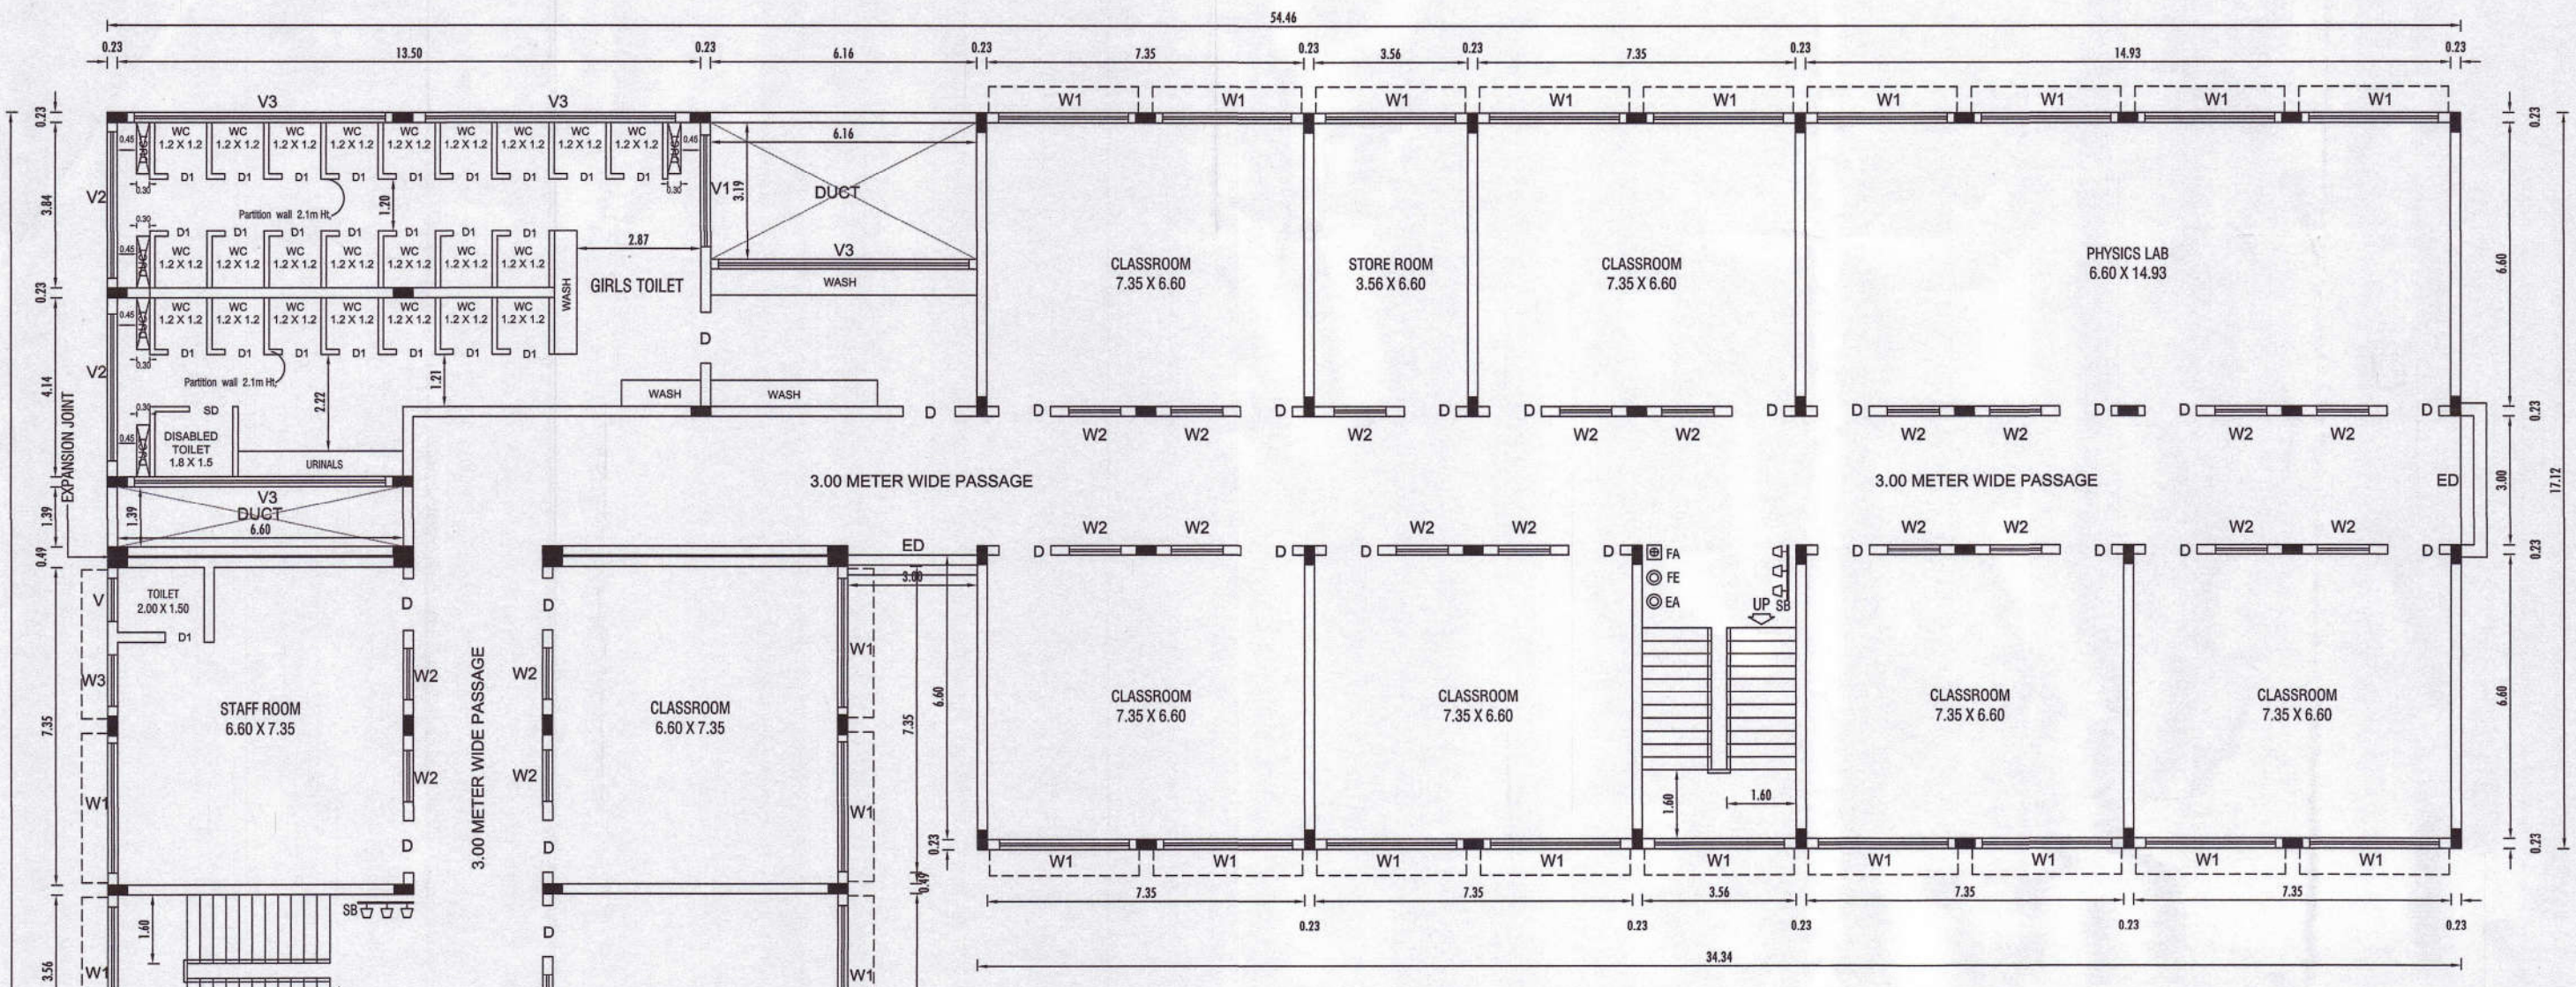

GROUND FLOOR PLAN

B. MANOHARAN
R.E., FIA, M.A., L.L.B., P.V., Phd.,
Reg. No. CA/2004/24314
ARCHITECT & PAPER VALUER
13-A, Third Cross, J.J. Nagar
Medical College Road, Thanjavur - 613 007.
Mobile : 93660 47152
architectmanohar@gmail.com

ARCHITECT

Dr. T. RAJA, R.E., M.E., M.Tech., P.V., Phd.,
Reg. No. RSE/GR-1/VL/2019/016,
Architectural Design Centre,
9/2, Parasara Aav Street,
Pudumattokudi, Tirunelveli - 625 002.

STRUCTURAL ENGINEER

"For MATA AMRITANANDAMAYI MATH"
Authorized Signatory





APPLICANT

PLAN SHOWING THE PROPOSED SCHOOL BUILDING
IN SF. No. 175, 177, 182/3A1, 182/3A2, 183/1B,
183/2A, 183/3A, 183/4A, 183/5, 183/6, 184/1,
184/2 & 184/3 AT KALAVAKKAM VILLAGE,
THIRUPORUR TOWN PANCHAYAT, THIRUPORUR
TALUK, CHENGALPATTU DISTRICT.

AREA DETAILS	TOTAL BUILD UP AREA IN SQM	DEDUCTION AREA IN SQM	NON FSI AREA IN SQM	FSI AREA IN SQM
GROUND FLOOR	3056.32	75.33	-	2980.99
FIRST FLOOR	2961.95	75.33	-	2886.62
SECOND FLOOR	2961.95	75.33	-	2886.62
TOTAL	8980.22	225.99	-	8754.23

FA - FIRST AID BOX FE - FIRE EXTINGUISHER EA - EMERGENCY ALARM SB - SAND BUCKET	
SCALE : 1 : 100	
ALL DIMENSION ARE IN " METER "	

SCHEDULE OF JOINERY	IN METER
MD MAIN DOOR	3.56 x 2.13
ED ENTRY DOOR	3.00 x 2.13
D DOOR	1.20 x 2.13
D1 DOOR	0.90 x 2.13
SD SLIDING DOOR	1.00 x 2.13
W1 WINDOW	3.00 x 1.50
W2 WINDOW	1.20 x 1.20
W3 WINDOW	1.20 x 1.50
V VENTILATOR	1.00 x 0.75
V1 VENTILATOR	2.60 x 0.75
V2 VENTILATOR	3.40 x 0.75
V3 VENTILATOR	5.80 x 0.75
J1 JALLY WORK	5.00 x 3.00
J2 JALLY WORK	3.00 x 3.00
J3 JALLY WORK	2.40 x 3.00

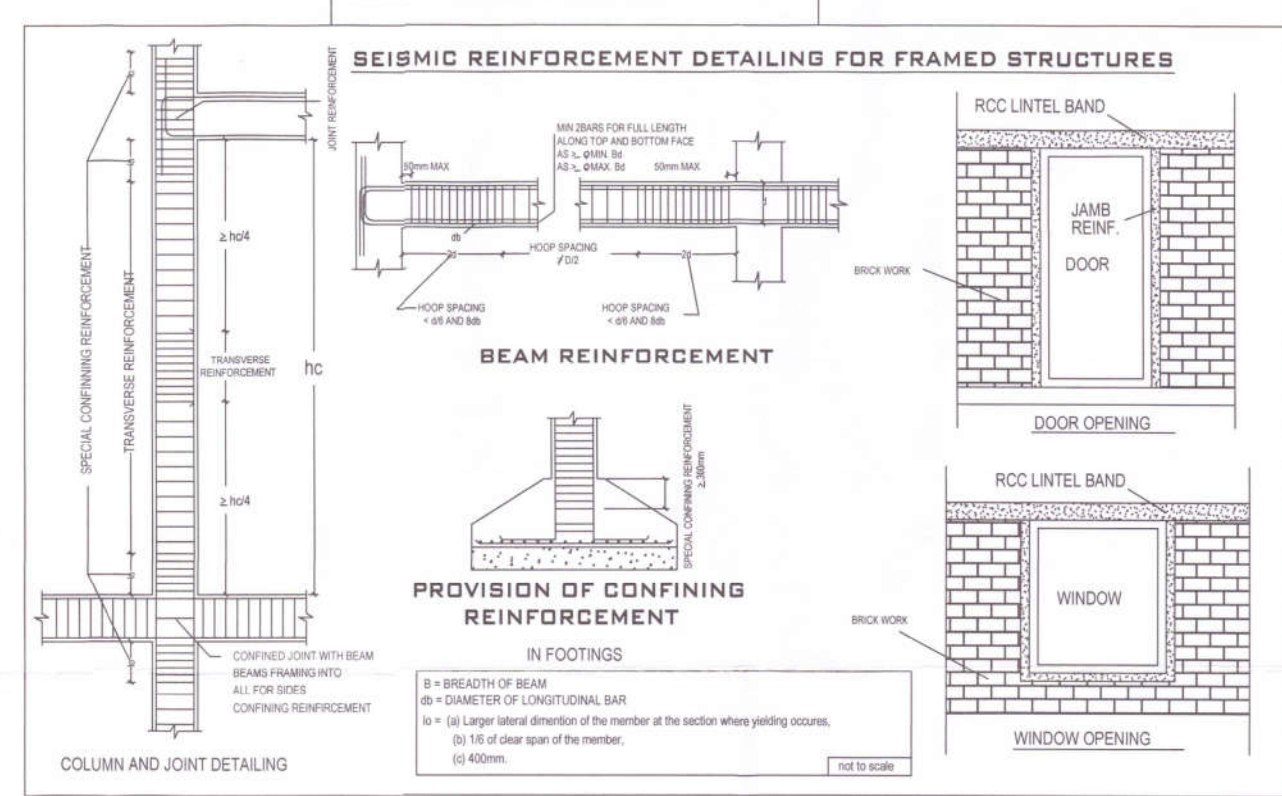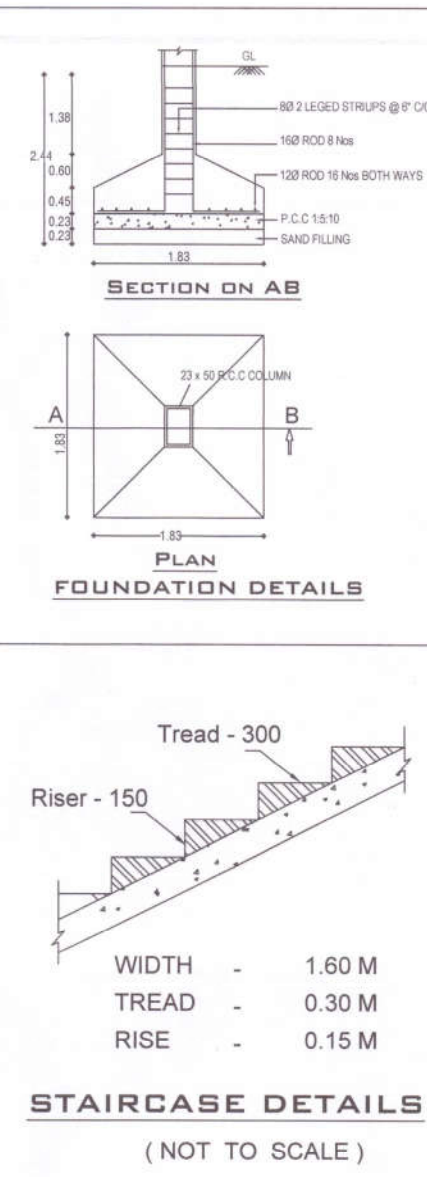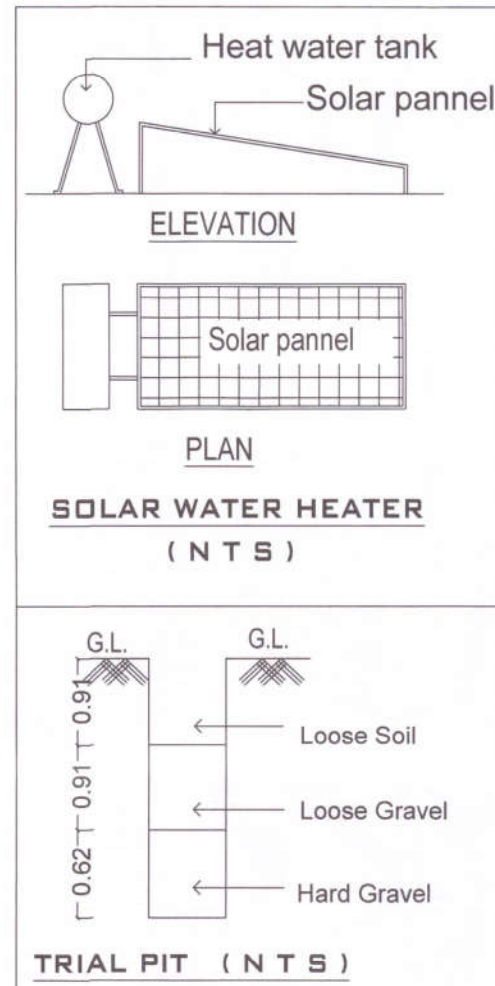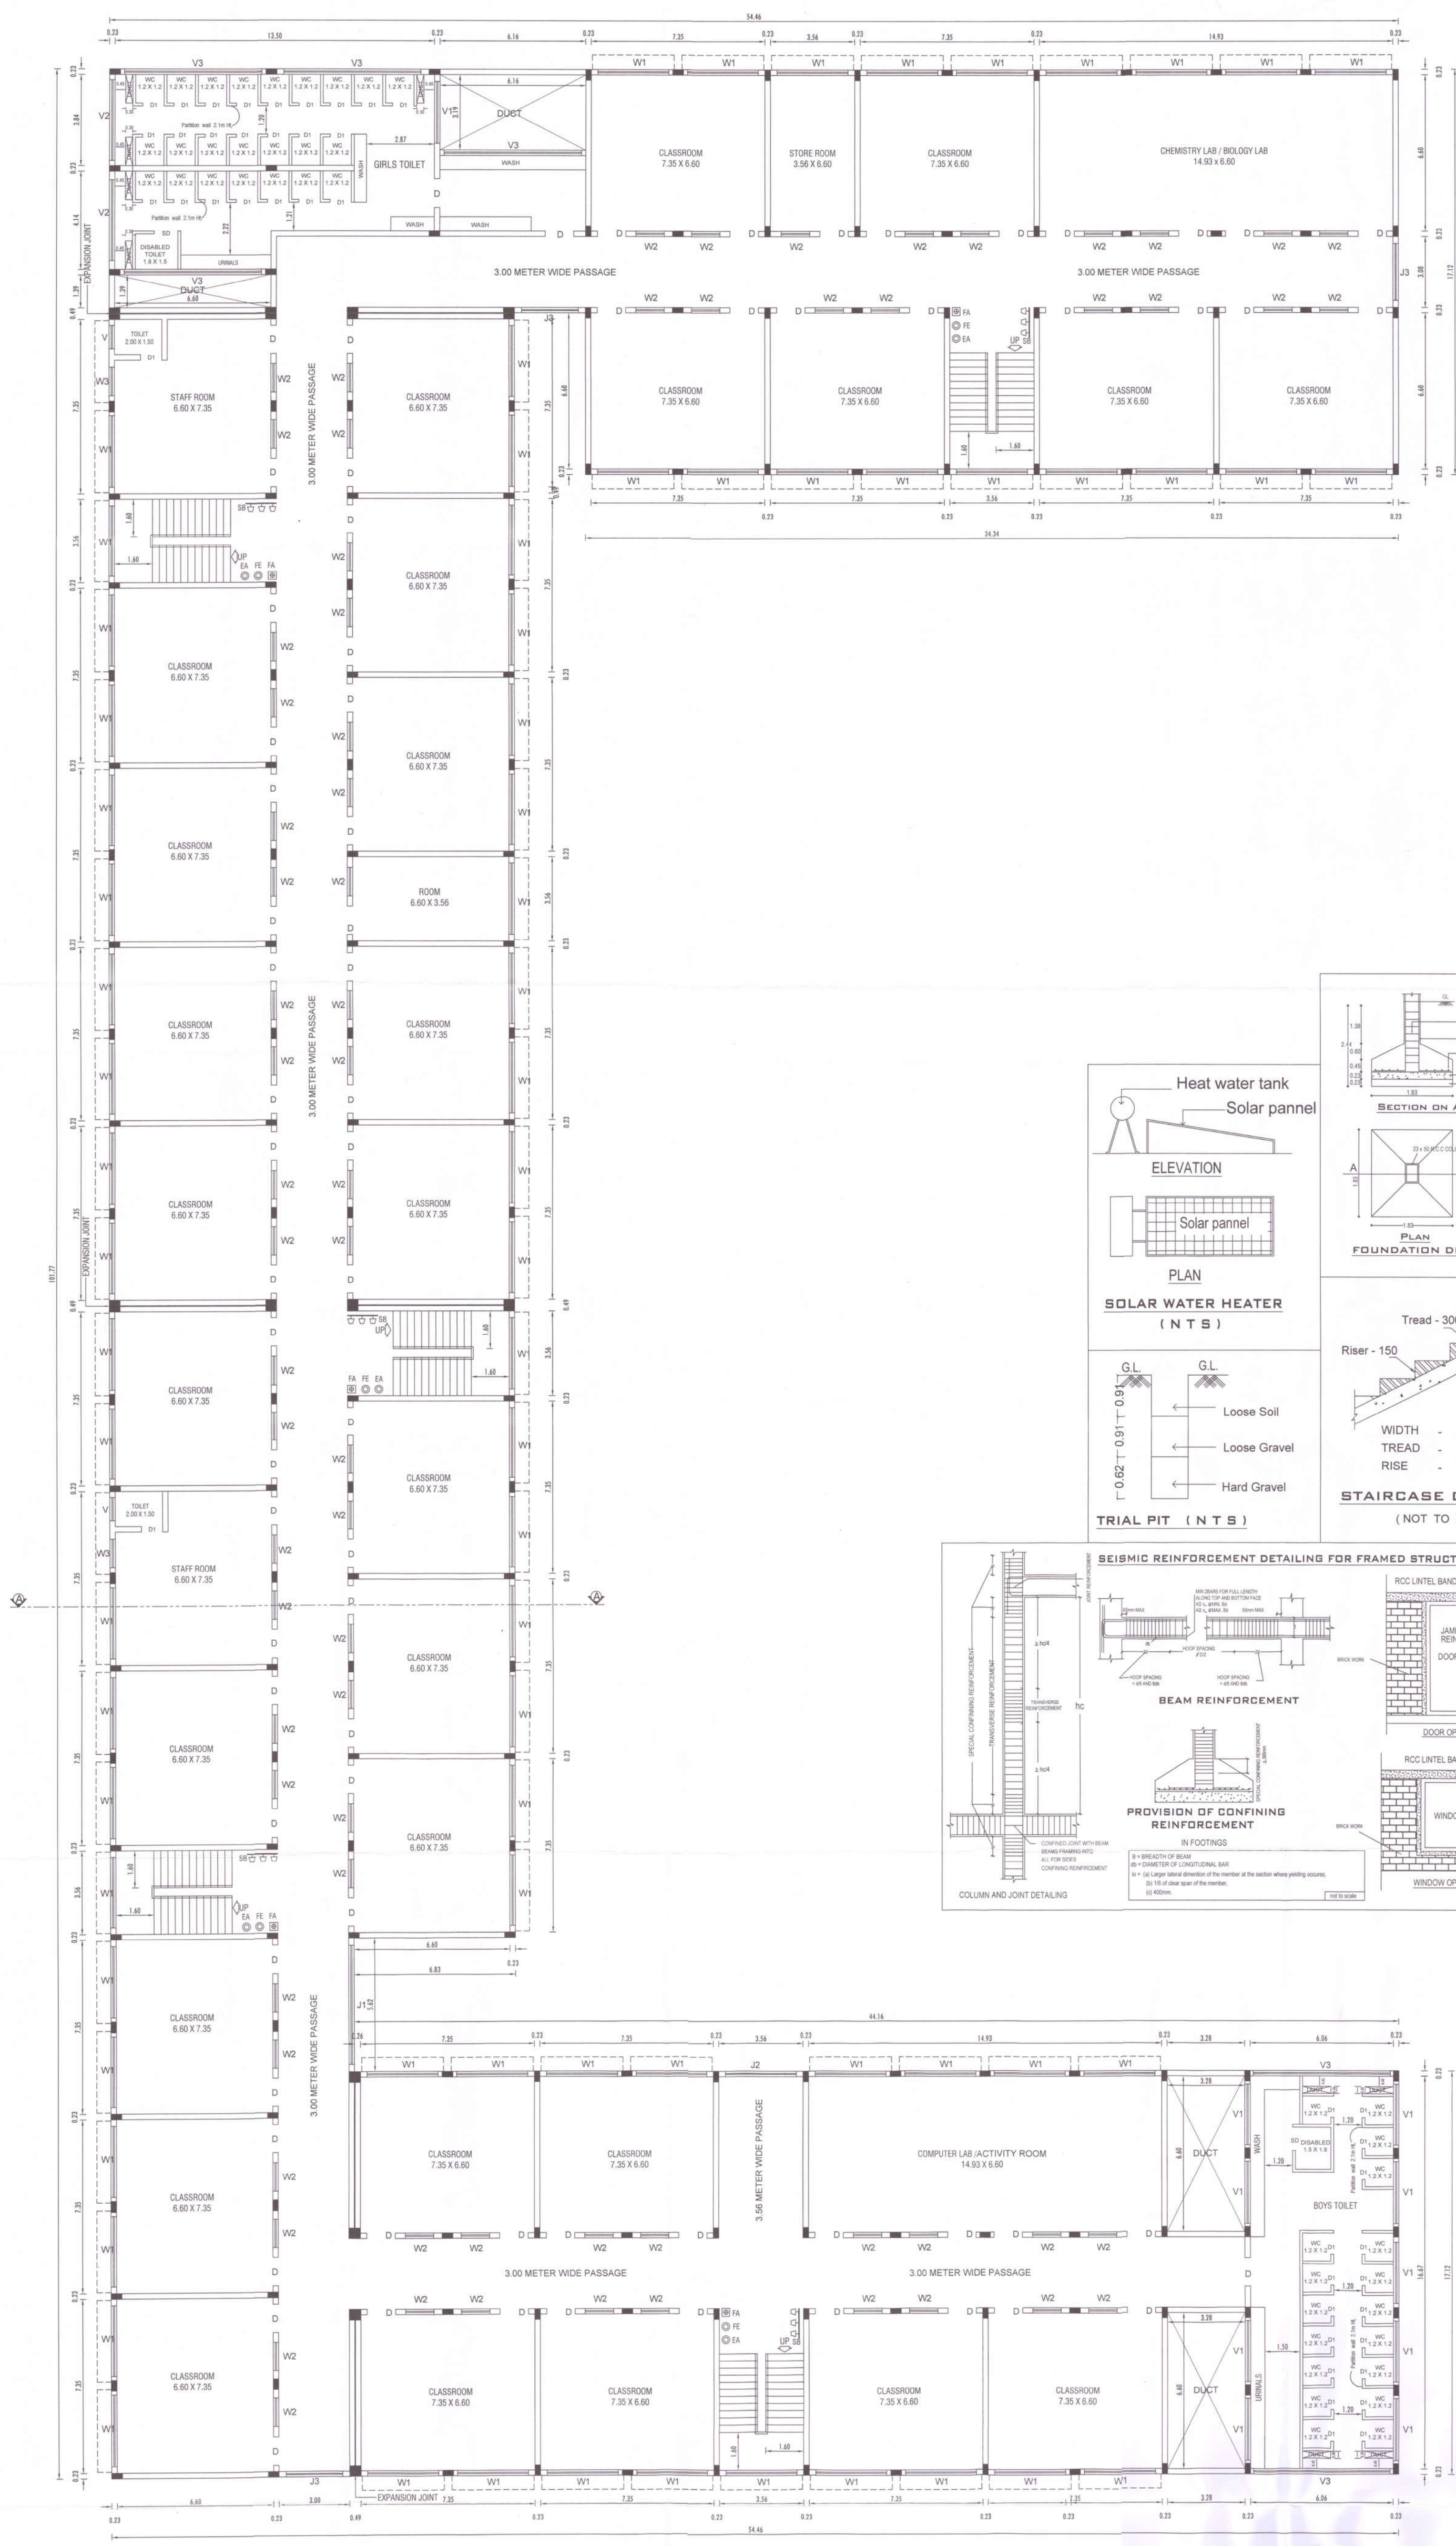

B. MANOHARAN
B.E., P.D., M.Arch., L.L.B., P.V., Ph.D.,
Reg. No. CA/2004/34314
ARCHITECT & PAPER VALUER
184, Third Cross, J.J. Nagar
Medical College Road, Thirupur - 631 007,
Tamil Nadu.
Mobile : 93603 47132
Architectsman@gmail.com

ARCHITECT

Dr. T. RAJA, M.Arch., M.Sc., P.V., Ph.D.,
Reg. No. CA/2004/34314
Structural Engineer (RIS)
Architectural Design Centre
182, Panoramia Auro Street,
Thirupur - 631 007, Tamil Nadu.

STRUCTURAL ENGINEER

For MATA AMRITANANDAMAYI MATH
Authorised Signatory

APPLICANT


PLAN SHOWING THE PROPOSED SCHOOL BUILDING
IN SF. No. 175, 177, 182/3A1, 182/3A2, 183/1B,
183/2A, 183/3A, 183/4A, 183/5, 183/6, 184/1,
184/2 & 184/3 AT KALAVAKKAM VILLAGE,
THIRUPORUR TOWN PANCHAYAT, THIRUPORUR
TALUK, CHENGALPATTU DISTRICT.

AREA DETAILS	TOTAL BUILD UP AREA IN SQM	DEDUCTION AREA IN SQM	NON FSI AREA IN SQM	FSI AREA IN SQM
GROUND FLOOR	3056.32	75.33	-	2980.99
FIRST FLOOR	2961.95	75.33	-	2886.62
SECOND FLOOR	2961.95	75.33	-	2886.62
TOTAL	8980.22	225.99	-	8754.23


FA - FIRST AID BOX
FE - FIRE EXTINGUISHER
EA - EMERGENCY ALARM
SB - SAND BUCKET

SCALE : 1 : 100
ALL DIMENSION ARE IN "METER"


SCHEDULE OF JOINERY	IN METER
MD MAIN DOOR	3.56 x 2.13
ED ENTRY DOOR	3.00 x 2.13
D DOOR	1.20 x 2.13
D1 DOOR	0.90 x 2.13
SD SLIDING DOOR	1.00 x 2.13
W1 WINDOW	3.00 x 1.50
W2 WINDOW	1.20 x 1.20
W3 WINDOW	1.20 x 1.50
V VENTILATOR	1.00 x 0.75
V1 VENTILATOR	2.60 x 0.75
V2 VENTILATOR	3.40 x 0.75
V3 VENTILATOR	5.80 x 0.75
J1 JALLY WORK	5.00 x 3.00
J2 JALLY WORK	3.00 x 3.00
J3 JALLY WORK	2.40 x 3.00

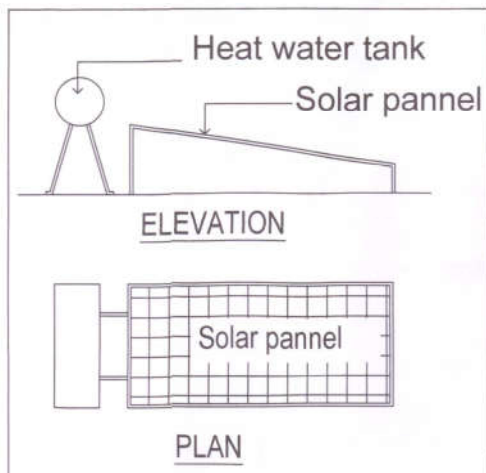


SOLAR WATER HEATER
(N T S)

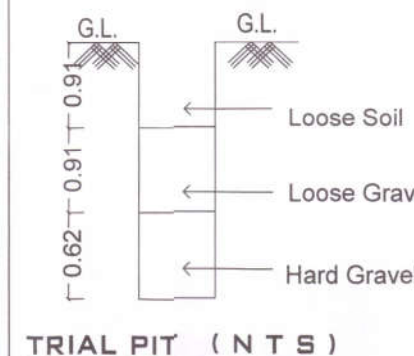


TRIAL PIT (N T S)

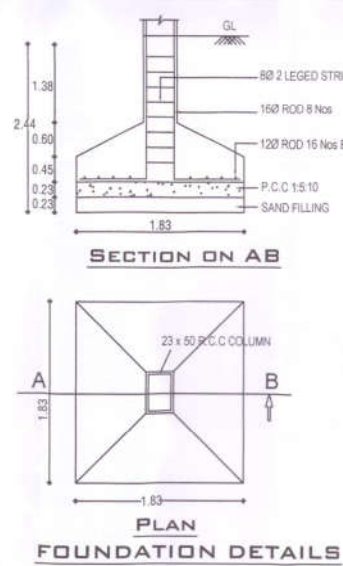

FOUNDATION DETAILS

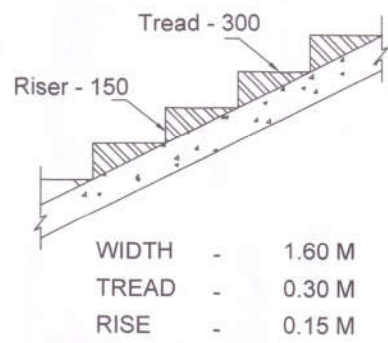

STAIRCASE DETAILS
(NOT TO SCALE)

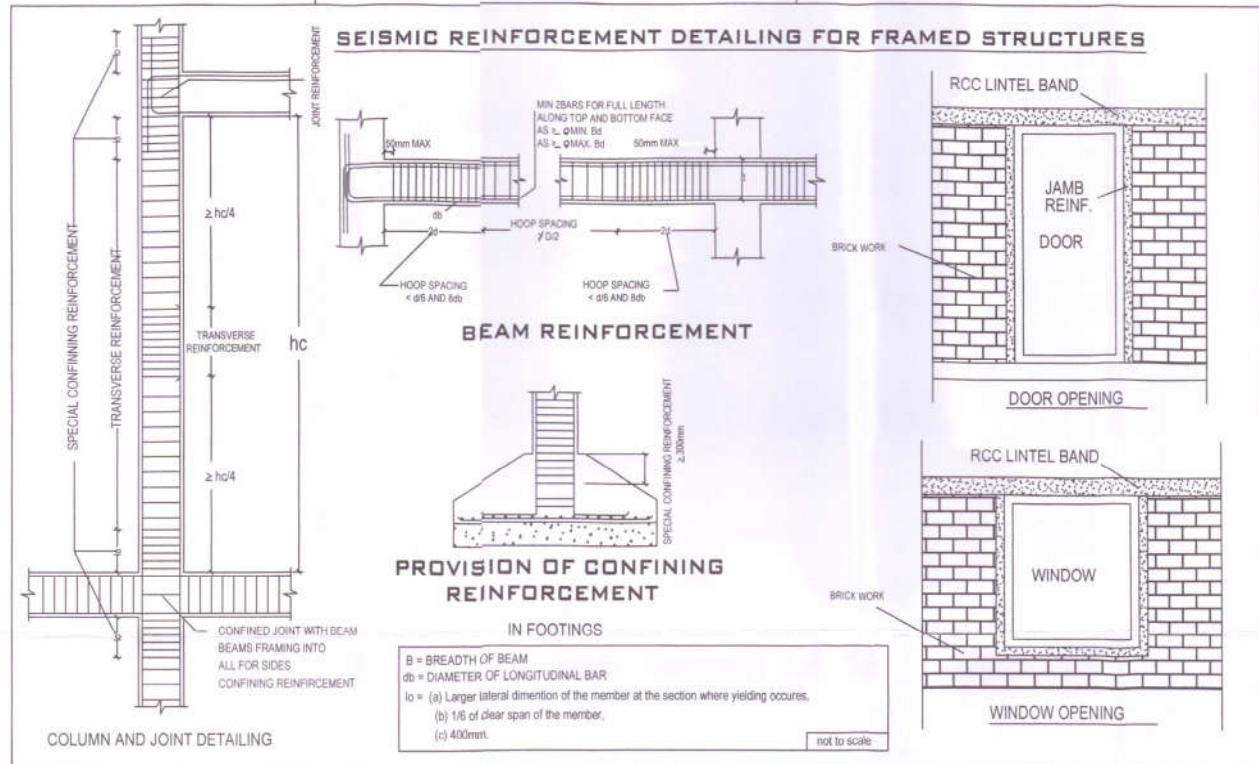

TERRACE FLOOR PLAN

B. MANOHARAN,
B.E., P.D., M.Arch., L.L.B., P.V., P.D.,
Reg. No. CA/2004/34314
ARCHITECT & PAPER VALUER
154, Third Cross, J.J. Nagar,
Medikal College Road, Thirupur - 615 007.
Mobile : 934563 47133
architectmanoharan@yahoo.co.in


ARCHITECT

For MATA AMRITANANDAMAYI MATH
Authorized Signatory





APPLICANT



FRONT ELEVATION

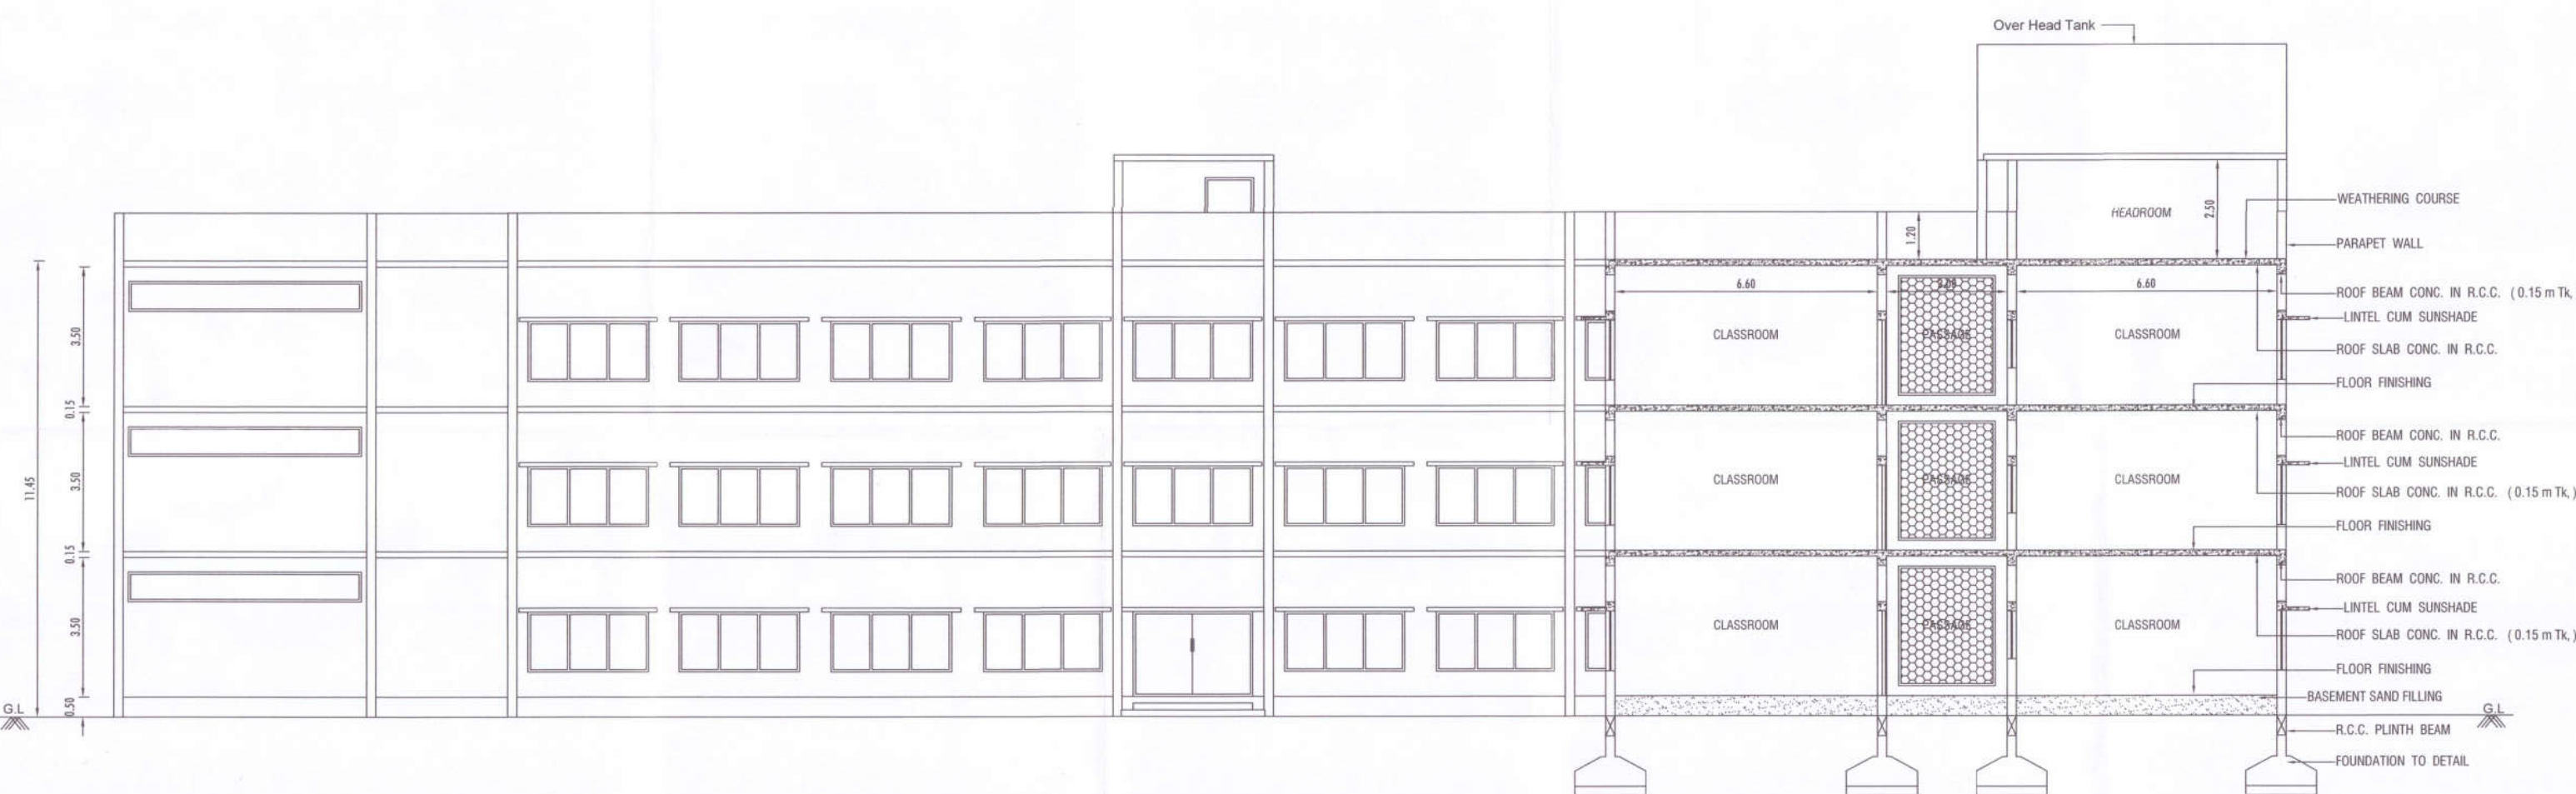

SECTION ON - "AA"

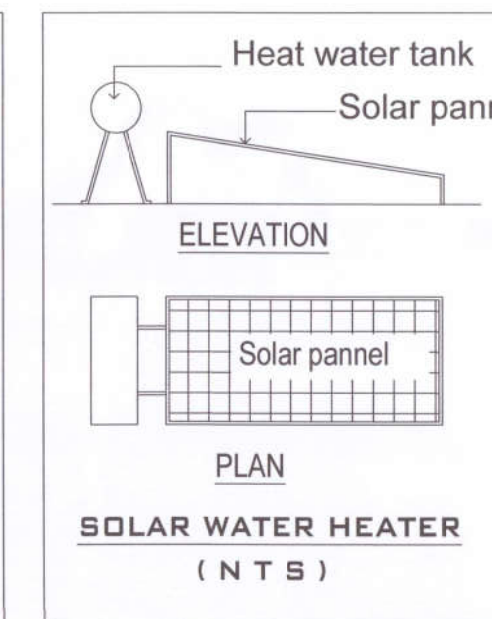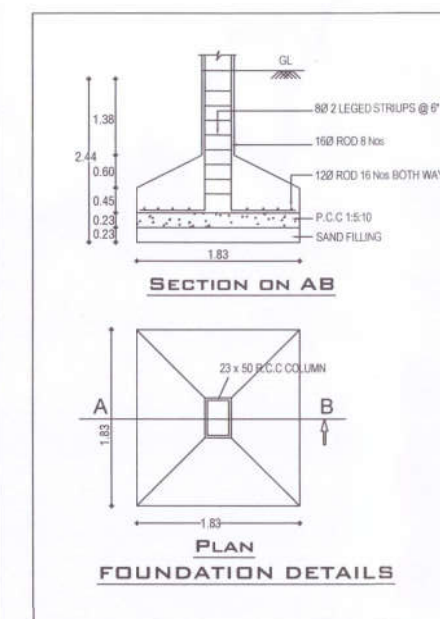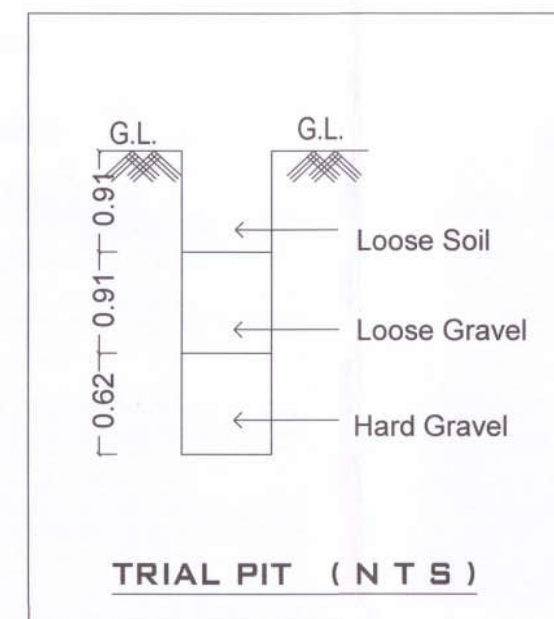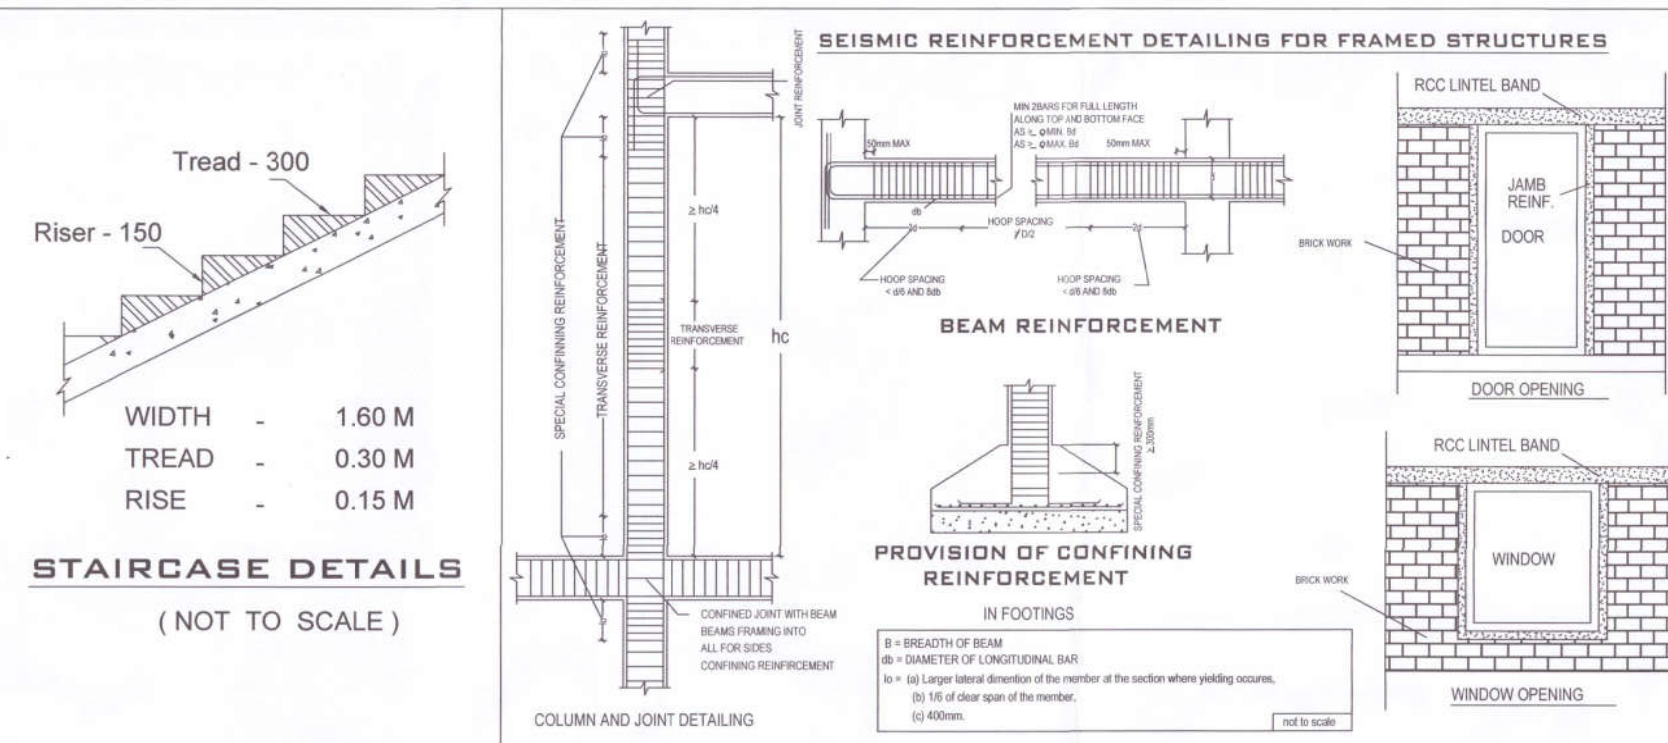

AMRITA VIDYALAYAM
(MANAGED BY MATA AMRITANANDAMAYI MATH)
KALAVAKKAM, CHENGALPATTU

PLAN SHOWING THE PROPOSED SCHOOL BUILDING
IN SF. No. 175, 177, 182/3A1, 182/3A2, 183/1B,
183/2A, 183/3A, 183/4A, 183/5, 183/6, 184/1,
184/2 & 184/3 AT KALAVAKKAM VILLAGE,
THIRUPURUR TOWN PANCHAYAT, THIRUPURUR
TALUK, CHENGALPATTU DISTRICT.

AREA DETAILS	TOTAL BUILD UP AREA IN SQM	DEDUCTION AREA IN SQM	NON FSI AREA IN SQM	FSI AREA IN SQM
GROUND FLOOR	3056.32	75.33	-	2980.99
FIRST FLOOR	2961.95	75.33	-	2886.62
SECOND FLOOR	2961.95	75.33	-	2886.62
TOTAL	8980.22	225.99	-	8754.23

FA - FIRST AID BOX FE - FIRE EXTINGUISHER EA - EMERGENCY ALARM SB - SAND BUCKET	N
--	---

SCALE : 1 : 100

ALL DIMENSION ARE IN "METER"

SCHEDULE OF JOINERY	IN METER
MD MAIN DOOR	3.56 x 2.13
ED ENTRY DOOR	3.00 x 2.13
D DOOR	1.20 x 2.13
D1 DOOR	0.90 x 2.13
SD SLIDING DOOR	1.00 x 2.13
W1 WINDOW	3.00 x 1.50
W2 WINDOW	1.20 x 1.20
W3 WINDOW	1.20 x 1.50
V VENTILATOR	1.00 x 0.75
V1 VENTILATOR	2.60 x 0.75
V2 VENTILATOR	3.40 x 0.75
V3 VENTILATOR	5.80 x 0.75
J1 JALLY WORK	5.00 x 3.00
J2 JALLY WORK	3.00 x 3.00
J3 JALLY WORK	2.40 x 3.00



B. MANOHARAN,
B.E., P.E., M.Arch., L.D.S., P.V., Ph.D.,
Reg. No. CA/2004/34314
ARCHITECTURE & PLANNING
134, Third Cross, J.J. Nagar,
Madhav College Road, Chennai - 600 027.
Mobile : 95603 47132
architectmanoharan@yahoo.co.in

ARCHITECT

Dr. T. RAJA, P.E., M.Arch., Ph.D.,
Registered Structural Engineer, Code No. RSE/GR-VTVL/2019/15,
Architectural Design Centre,
6/2, Panambur Ape Street,
Palayamkottai, Tirunelveli - 6.

STRUCTURAL ENGINEER

For MATA AMRITANANDAMAYI MATH
Authorised Signatory

APPLICANT

