

PLAN SHOWING THE PROPOSED SCHOOL BUILDING
IN SF. No. 175, 177, 182/3A1, 182/3A2, 183/1B,
183/2A, 183/3A, 183/4A, 183/5, 183/6, 184/1,
184/2 & 184/3 AT KALAVAKKAM VILLAGE,
THIRUPURUR TOWN PANCHAYAT, THIRUPURUR
TALUK, CHENGALPATTU DISTRICT.

PROPOSED SCHOOL BUILDING

AREA DETAILS	TOTAL BUILD UP AREA IN SQM	DEDUCTION AREA IN SQM	NON FSI AREA IN SQM	FSI AREA IN SQM
GROUND FLOOR	3056.32	75.33	-	2980.99
FIRST FLOOR	2961.95	75.33	-	2886.62
SECOND FLOOR	2961.95	75.33	-	2886.62
TOTAL	8980.22	225.99	-	8754.23

GUARD ROOM

AREA DETAILS	TOTAL BUILD UP AREA IN SQM	DEDUCTION AREA IN SQM	NON FSI AREA IN SQM	FSI AREA IN SQM
GROUND FLOOR	6.25	-	6.25	-






FA - FIRST AID BOX
FE - FIRE EXTINGUISHER
EA - EMERGENCY ALARM
SB - SAND BUCKET

SCALE : 1 : 100

ALL DIMENSION ARE IN "METER"

N

SCHEDULE OF JOINERY	IN METER
MD MAIN DOOR	3.56 x 2.13
ED ENTRY DOOR	3.00 x 2.13
D DOOR	1.20 x 2.13
D1 DOOR	0.90 x 2.13
SD SLIDING DOOR	1.00 x 2.13
W1 WINDOW	3.00 x 1.50
W2 WINDOW	1.20 x 1.20
W3 WINDOW	1.20 x 1.50
V VENTILATOR	1.00 x 0.75
V1 VENTILATOR	2.60 x 0.75
V2 VENTILATOR	3.40 x 0.75
V3 VENTILATOR	5.80 x 0.75
J1 JALLY WORK	5.00 x 3.00
J2 JALLY WORK	3.00 x 3.00
J3 JALLY WORK	2.40 x 3.00

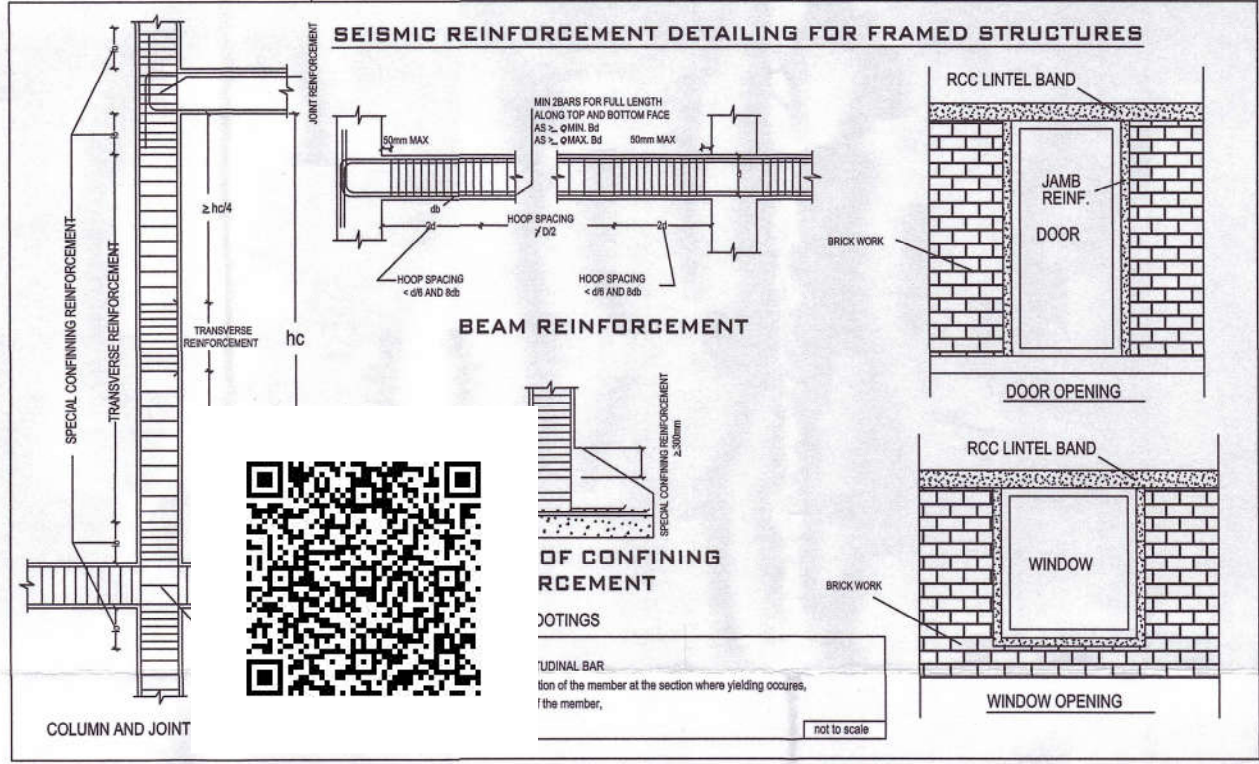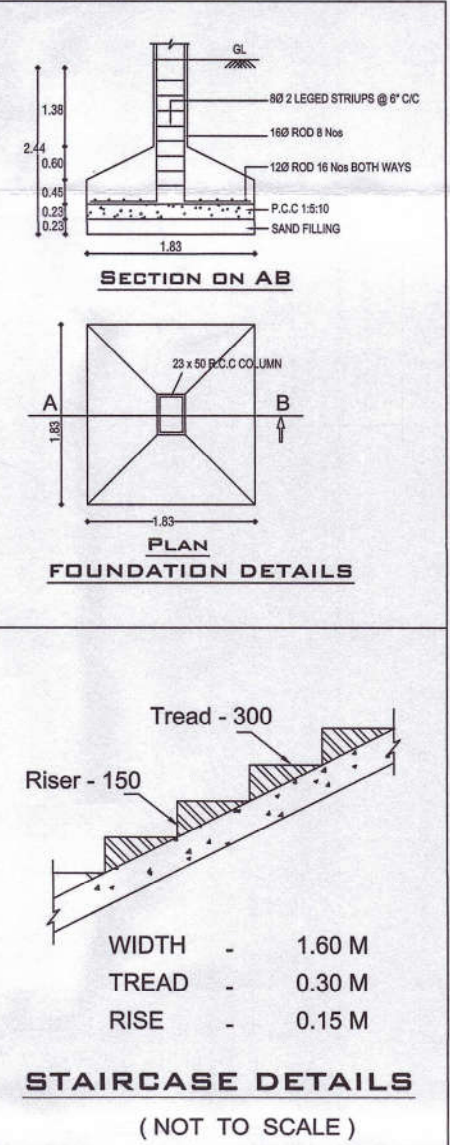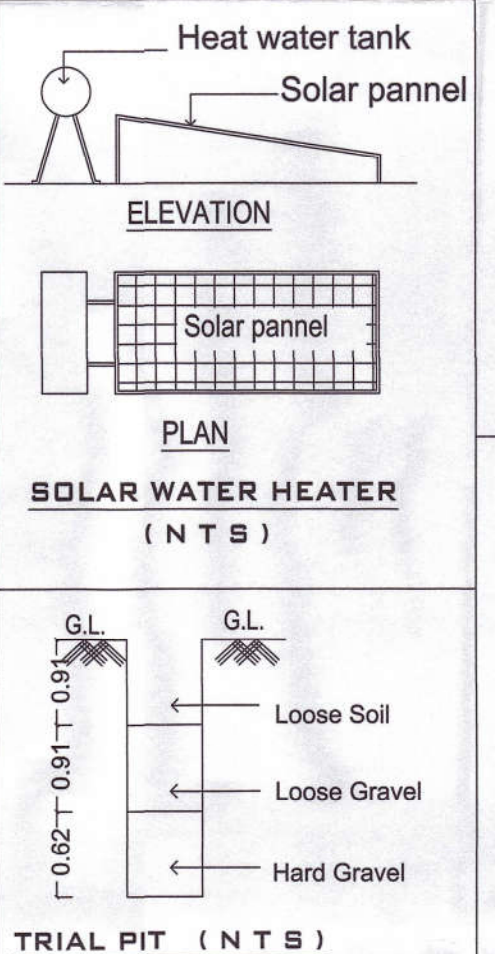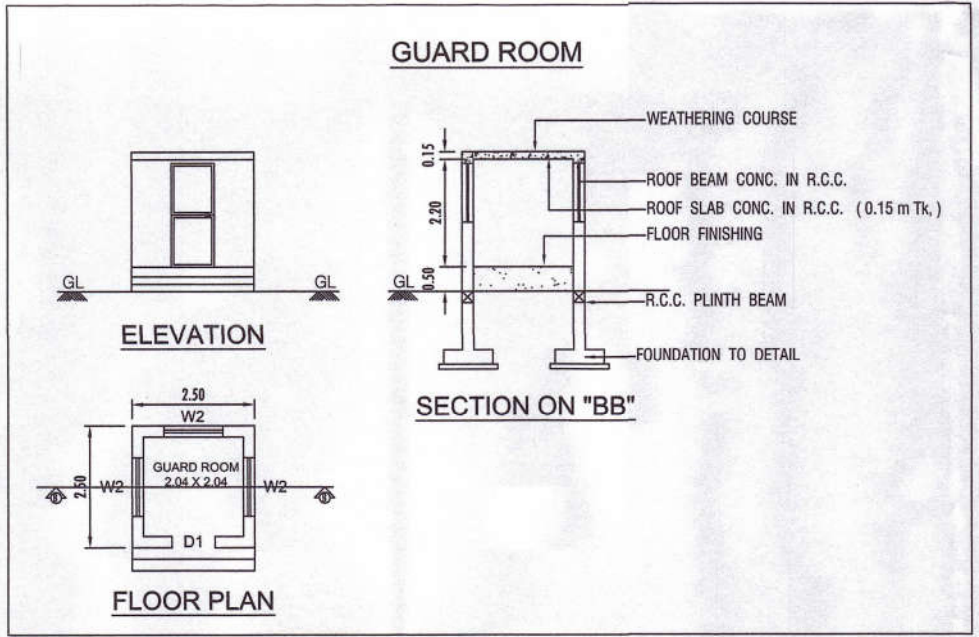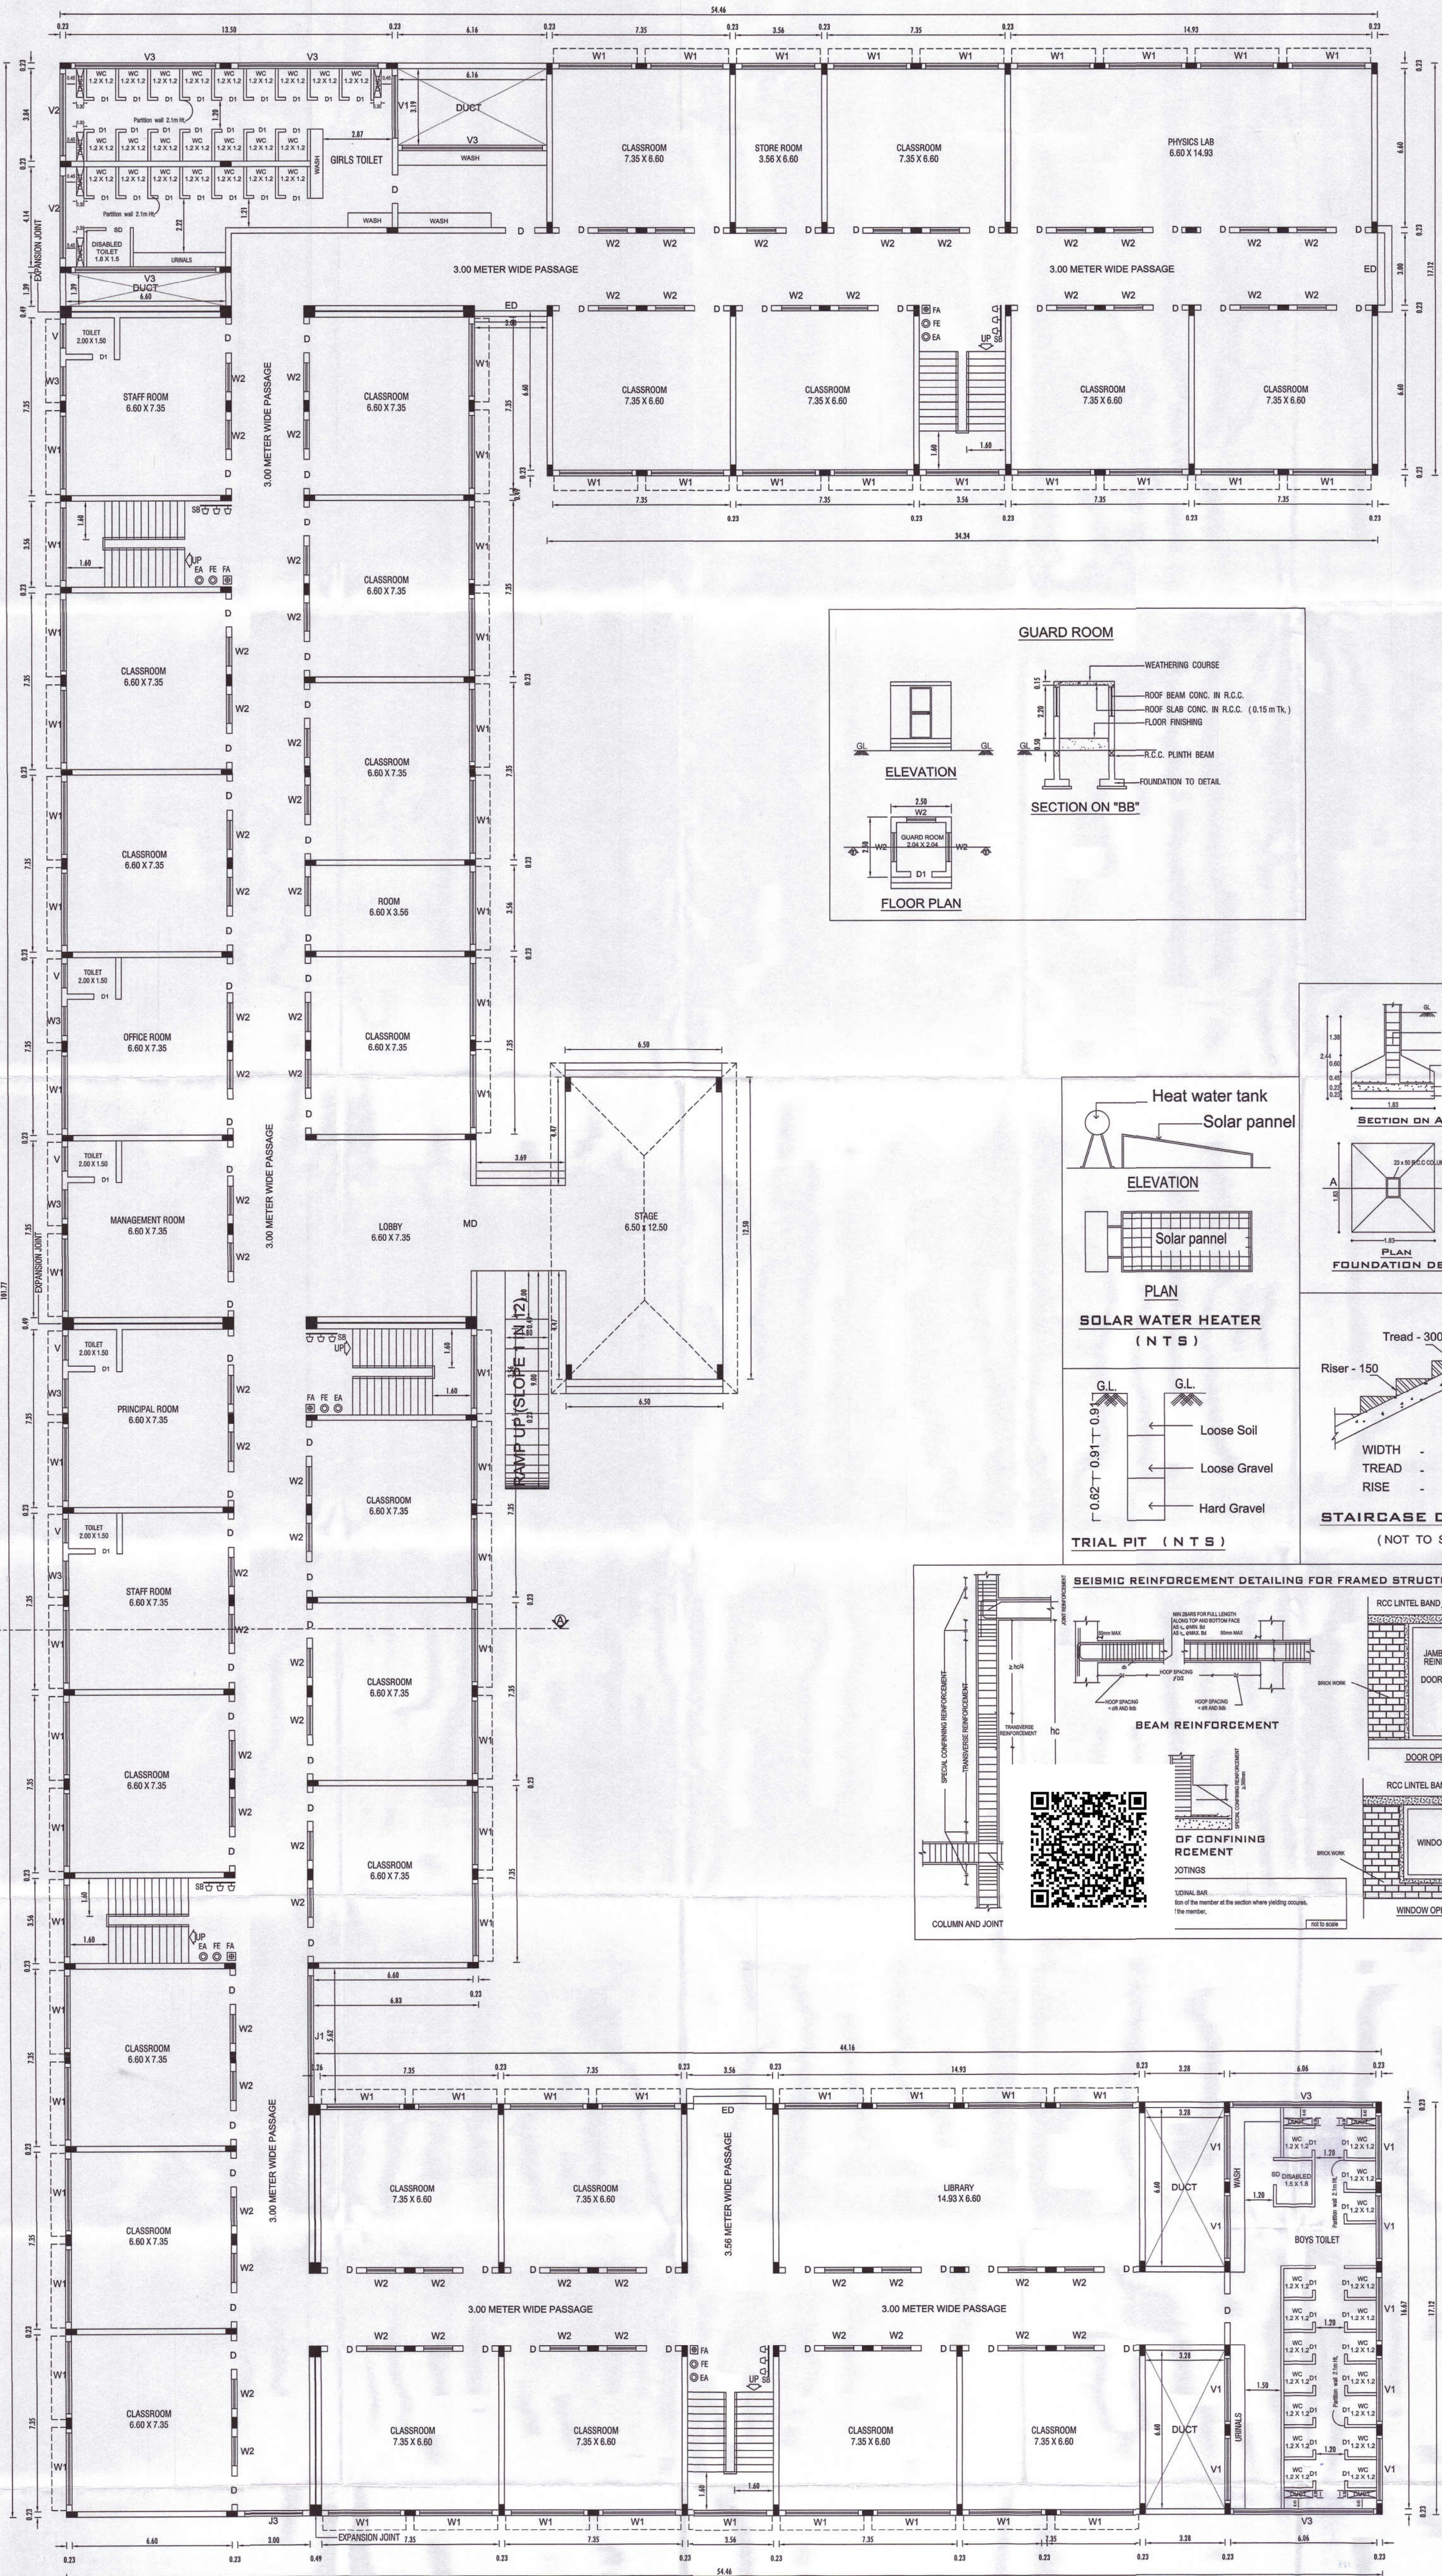

GROUND FLOOR PLAN

B. MANOHARAN
R.E., FIA, M.A., L.L.B., P.V., Phd.,
Reg. No. CA/2004/24314
ARCHITECT & PAPER VALUER
134, Third Cross, J.J. Nagar
Medical College Road, Thiruvallur - 610 007.
Mobile : 93603 47152
architectmanohar@gmail.com

ARCHITECT

Dr. T. RAJA, R.E., M.E., M.Tech., P.V., Phd.,
Reg. No. RSE/GR-17/2019/016,
Architectural Design Centre,
9/2, Parasara Aav Street,
Pudumattur, Tiruvallur - 610 007.

STRUCTURAL ENGINEER

"For MATA AMRITANANDAMAYI MATH"
Authorized Signatory


APPLICANT

PLAN SHOWING THE PROPOSED SCHOOL BUILDING
IN SF. No. 175, 177, 182/3A1, 182/3A2, 183/1B,
183/2A, 183/3A, 183/4A, 183/5, 183/6, 184/1,
184/2 & 184/3 AT KALAVAKKAM VILLAGE,
THIRUPORUR TOWN PANCHAYAT, THIRUPORUR
TALUK, CHENGALPATTU DISTRICT.




AREA DETAILS	TOTAL BUILD UP AREA IN SQM	DEDUCTION AREA IN SQM	NON FSI AREA IN SQM	FSI AREA IN SQM
GROUND FLOOR	3056.32	75.33	-	2980.99
FIRST FLOOR	2961.95	75.33	-	2886.62
SECOND FLOOR	2961.95	75.33	-	2886.62
TOTAL	8980.22	225.99	-	8754.23

FA - FIRST AID BOX FE - FIRE EXTINGUISHER EA - EMERGENCY ALARM SB - SAND BUCKET	
SCALE : 1 : 100	
ALL DIMENSION ARE IN " METER "	

SCHEDULE OF JOINERY	IN METER
MD MAIN DOOR	3.56 x 2.13
ED ENTRY DOOR	3.00 x 2.13
D DOOR	1.20 x 2.13
D1 DOOR	0.90 x 2.13
SD SLIDING DOOR	1.00 x 2.13
W1 WINDOW	3.00 x 1.50
W2 WINDOW	1.20 x 1.20
W3 WINDOW	1.20 x 1.50
V VENTILATOR	1.00 x 0.75
V1 VENTILATOR	2.60 x 0.75
V2 VENTILATOR	3.40 x 0.75
V3 VENTILATOR	5.80 x 0.75
J1 JALLY WORK	5.00 x 3.00
J2 JALLY WORK	3.00 x 3.00
J3 JALLY WORK	2.40 x 3.00

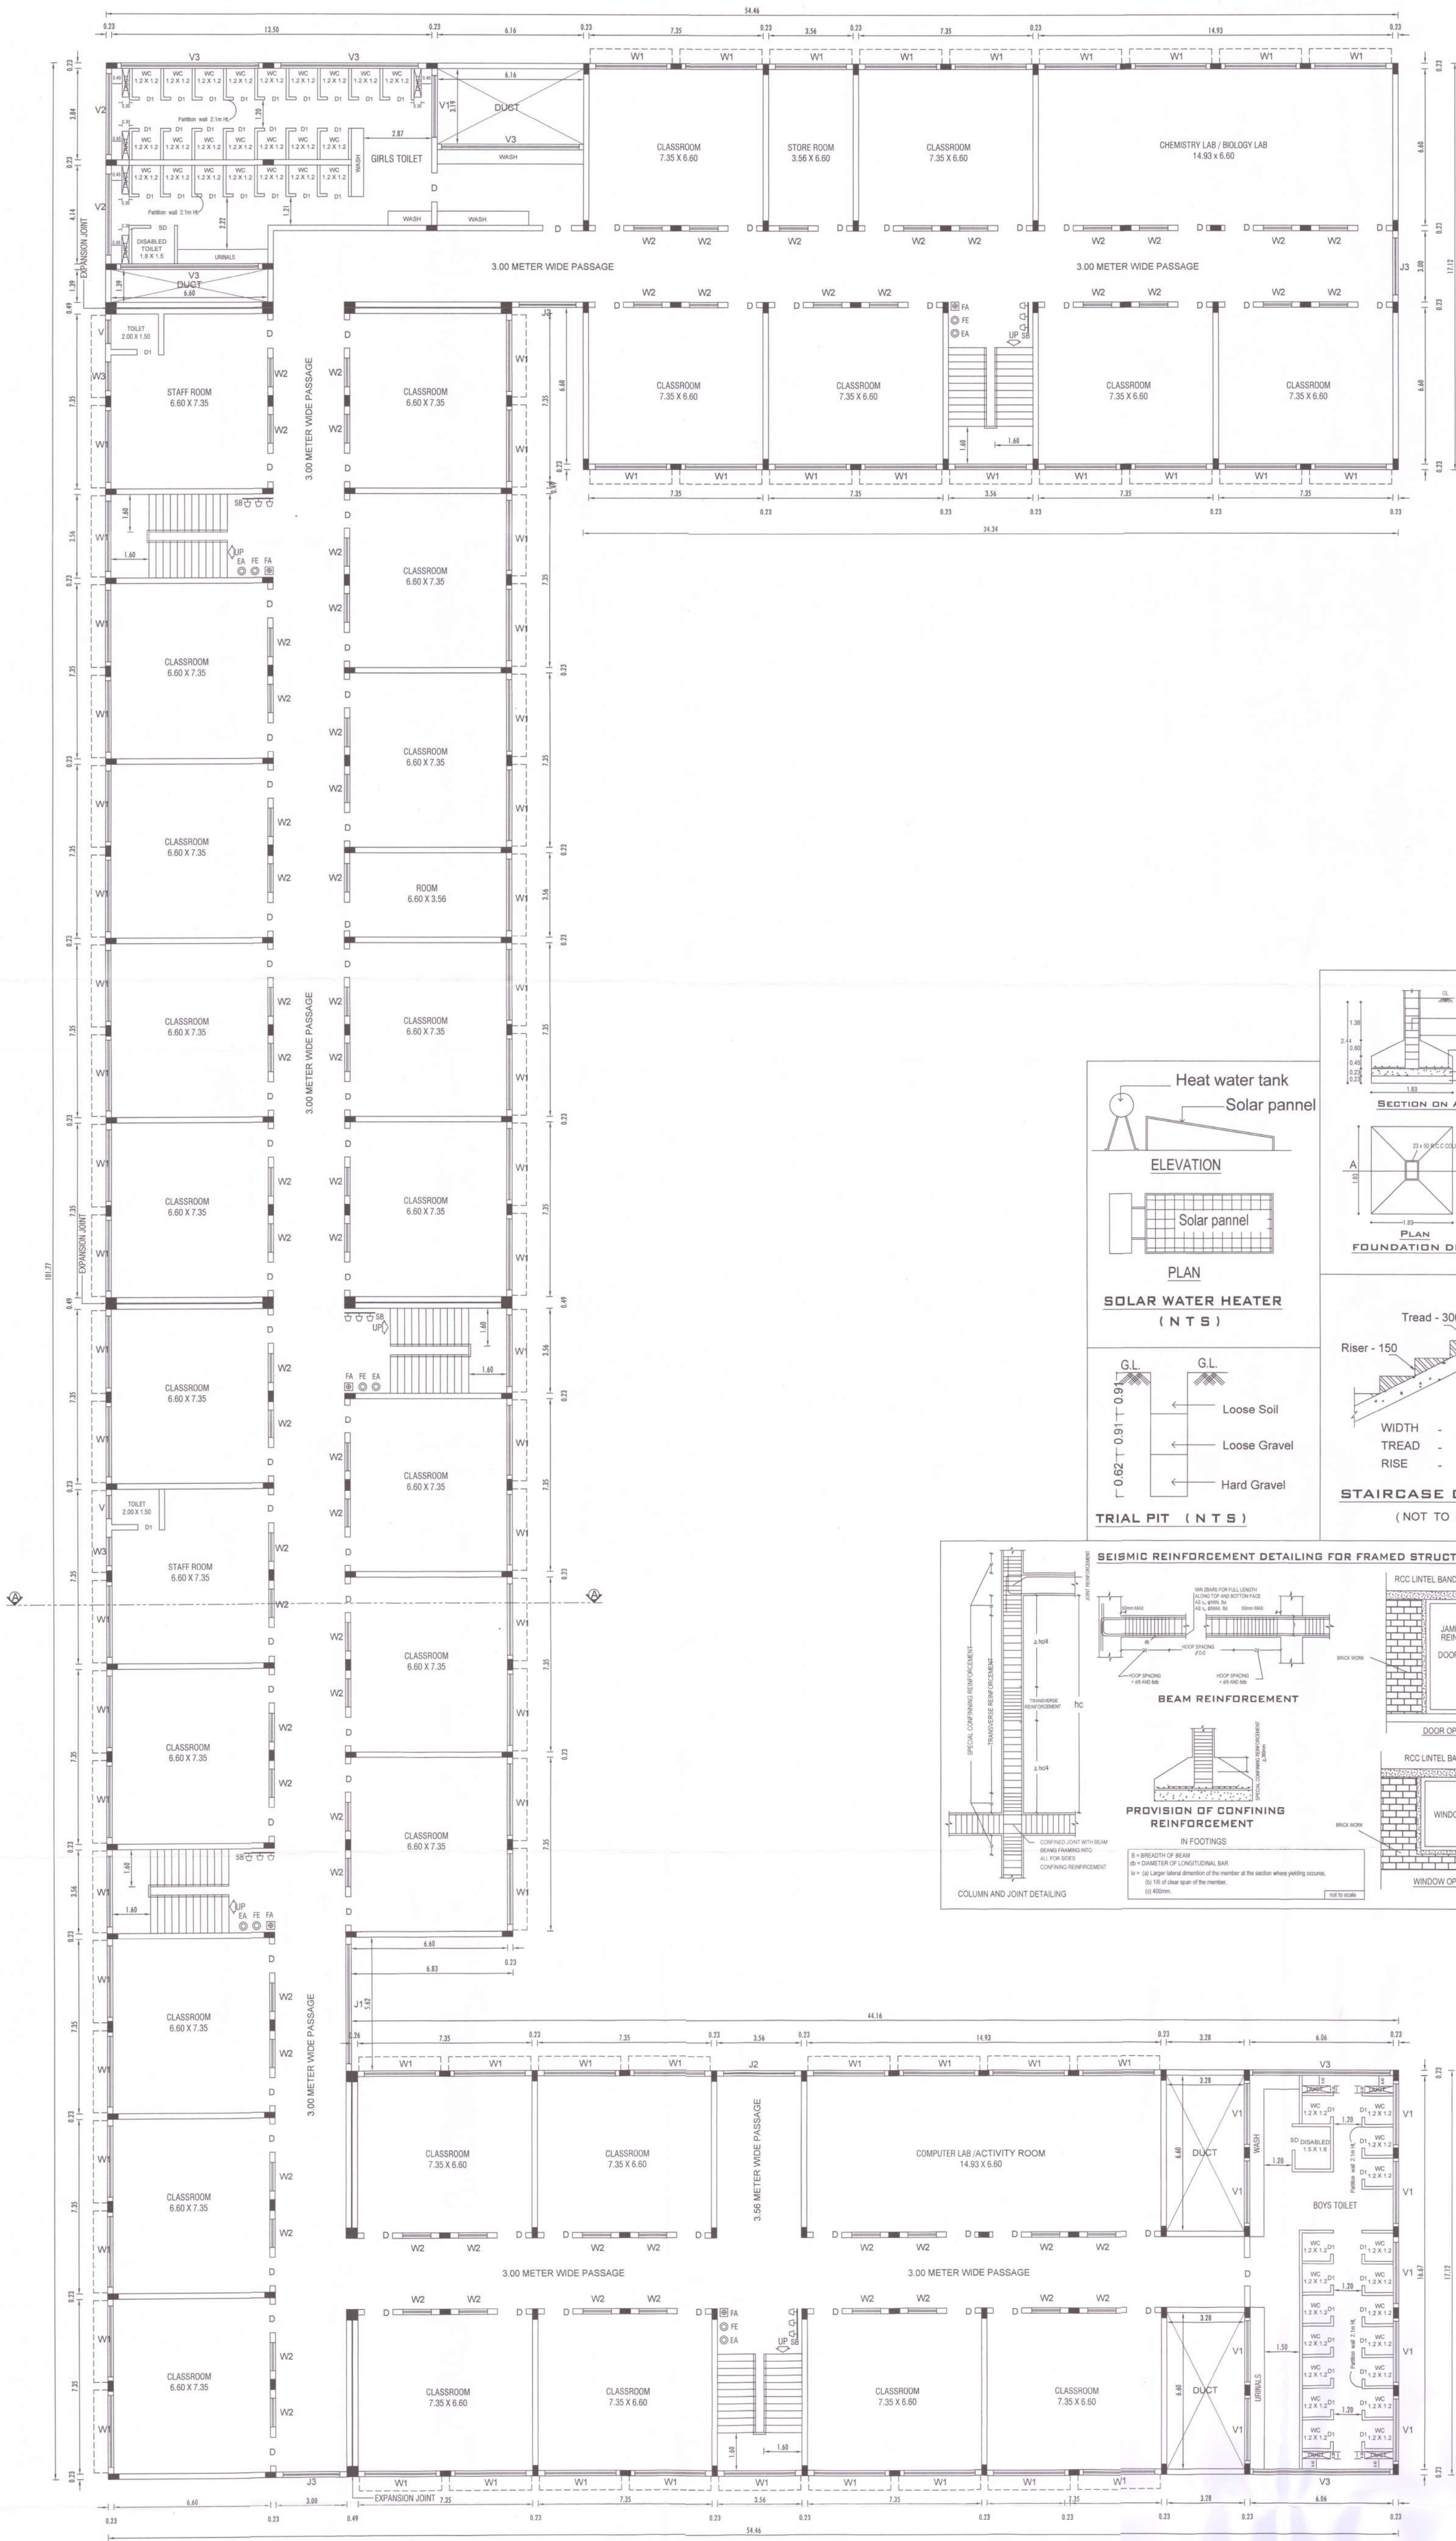

TYPICAL FIRST & SECOND FLOOR PLAN

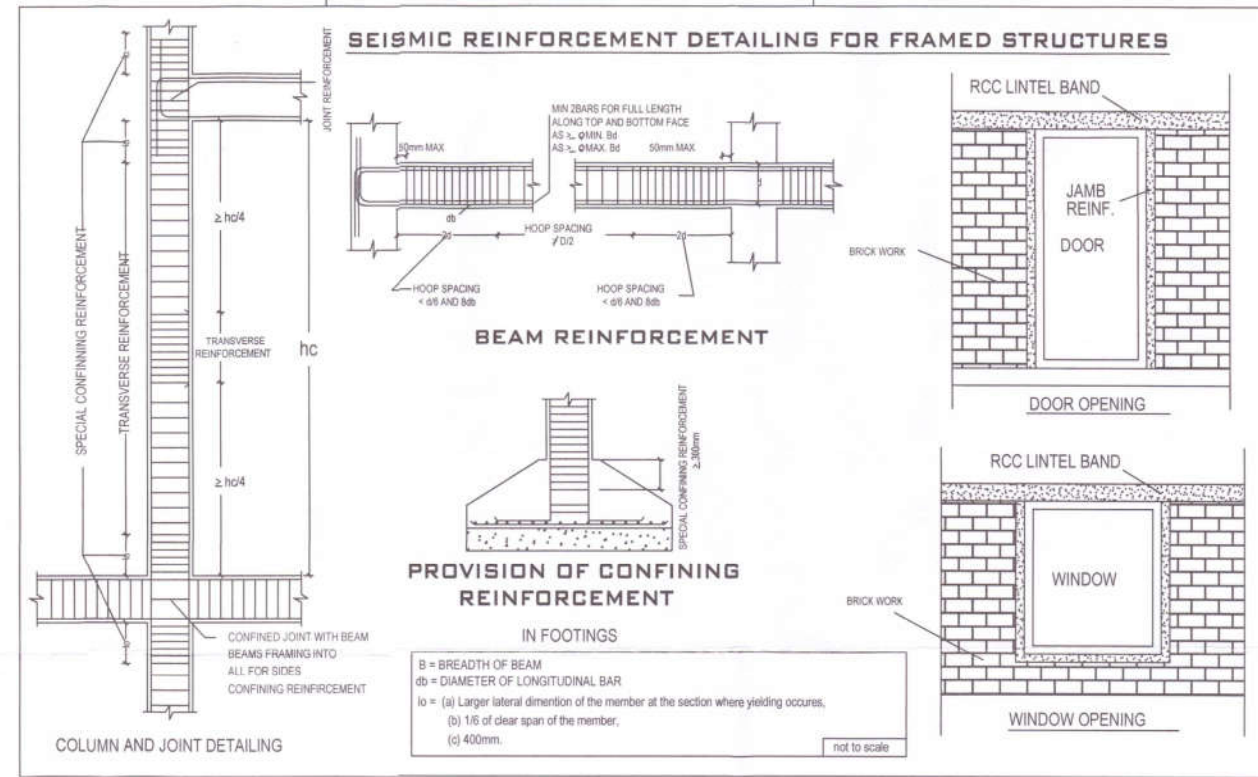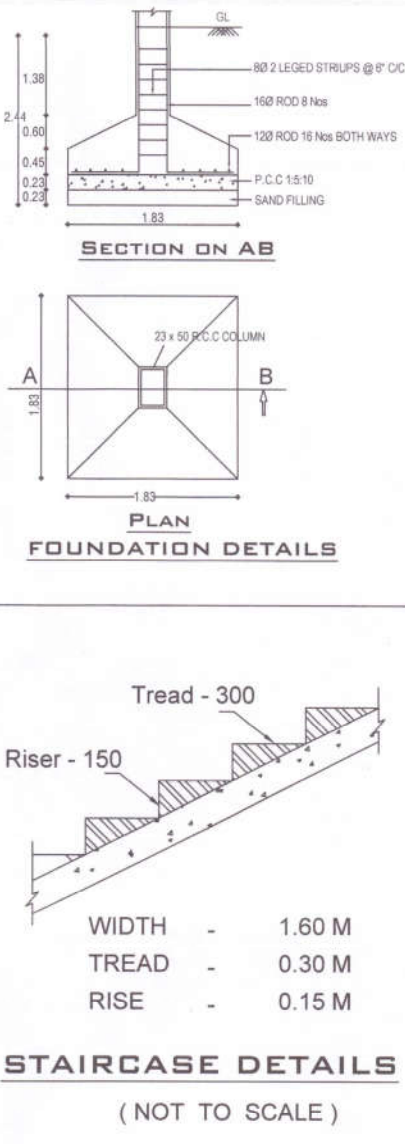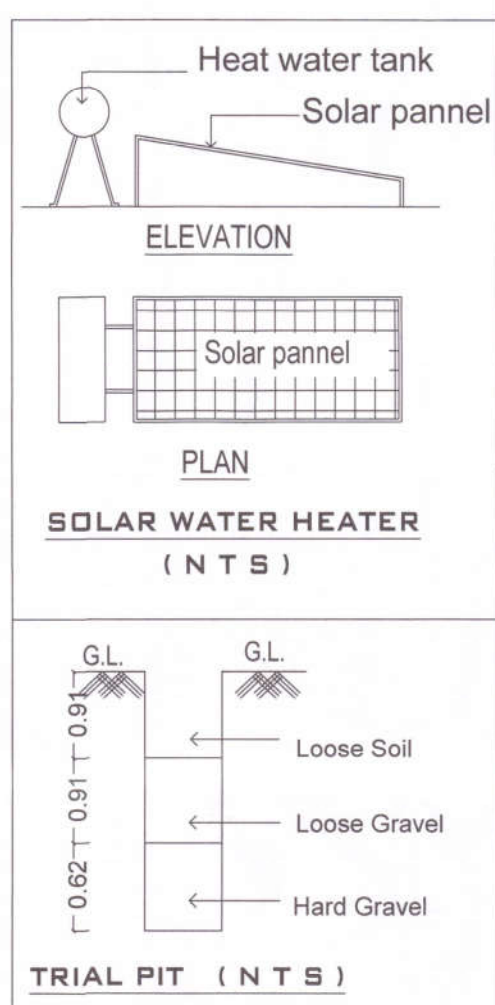

B. MANOHARAN
B.E., P.D., M.Arch., L.L.B., P.V., Ph.D.,
Reg. No. CA/2004/34314
ARCHITECT & PAPER VALUER
18A, Third Cross, J.J. Nagar
Medical College Road, Thirupur - 631 007,
Tamil Nadu.
Mobile : 93603 47132
Architectsman@gmail.com

ARCHITECT

Dr. T. RAJA, M.Arch., M.Sc., P.V., Ph.D.,
Reg. No. CA/2004/34314
Structural Engineer Grade (SE)
Architectural Design Centre
18A, Third Cross, J.J. Nagar
Medical College Road, Thirupur - 631 007,
Tamil Nadu.
Mobile : 93603 47132
Architectsman@gmail.com

STRUCTURAL ENGINEER

For MATA AMRITANANDAMAYI MATH
Authorised Signatory

APPLICANT

PLAN SHOWING THE PROPOSED SCHOOL BUILDING
IN SF. No. 175, 177, 182/3A1, 182/3A2, 183/1B,
183/2A, 183/3A, 183/4A, 183/5, 183/6, 184/1,
184/2 & 184/3 AT KALAVAKKAM VILLAGE,
THIRUPORUR TOWN PANCHAYAT, THIRUPORUR
TALUK, CHENGALPATTU DISTRICT.







AREA DETAILS	TOTAL BUILD UP AREA IN SQM	DEDUCTION AREA IN SQM	NON FSI AREA IN SQM	FSI AREA IN SQM
GROUND FLOOR	3056.32	75.33	-	2980.99
FIRST FLOOR	2961.95	75.33	-	2886.62
SECOND FLOOR	2961.95	75.33	-	2886.62
TOTAL	8980.22	225.99	-	8754.23

FA - FIRST AID BOX
FE - FIRE EXTINGUISHER
EA - EMERGENCY ALARM
SB - SAND BUCKET

SCALE : 1 : 100


ALL DIMENSION ARE IN "METER"

SCHEDULE OF JOINERY	IN METER
MD MAIN DOOR	3.56 x 2.13
ED ENTRY DOOR	3.00 x 2.13
D DOOR	1.20 x 2.13
D1 DOOR	0.90 x 2.13
SD SLIDING DOOR	1.00 x 2.13
W1 WINDOW	3.00 x 1.50
W2 WINDOW	1.20 x 1.20
W3 WINDOW	1.20 x 1.50
V VENTILATOR	1.00 x 0.75
V1 VENTILATOR	2.60 x 0.75
V2 VENTILATOR	3.40 x 0.75
V3 VENTILATOR	5.80 x 0.75
J1 JALLY WORK	5.00 x 3.00
J2 JALLY WORK	3.00 x 3.00
J3 JALLY WORK	2.40 x 3.00

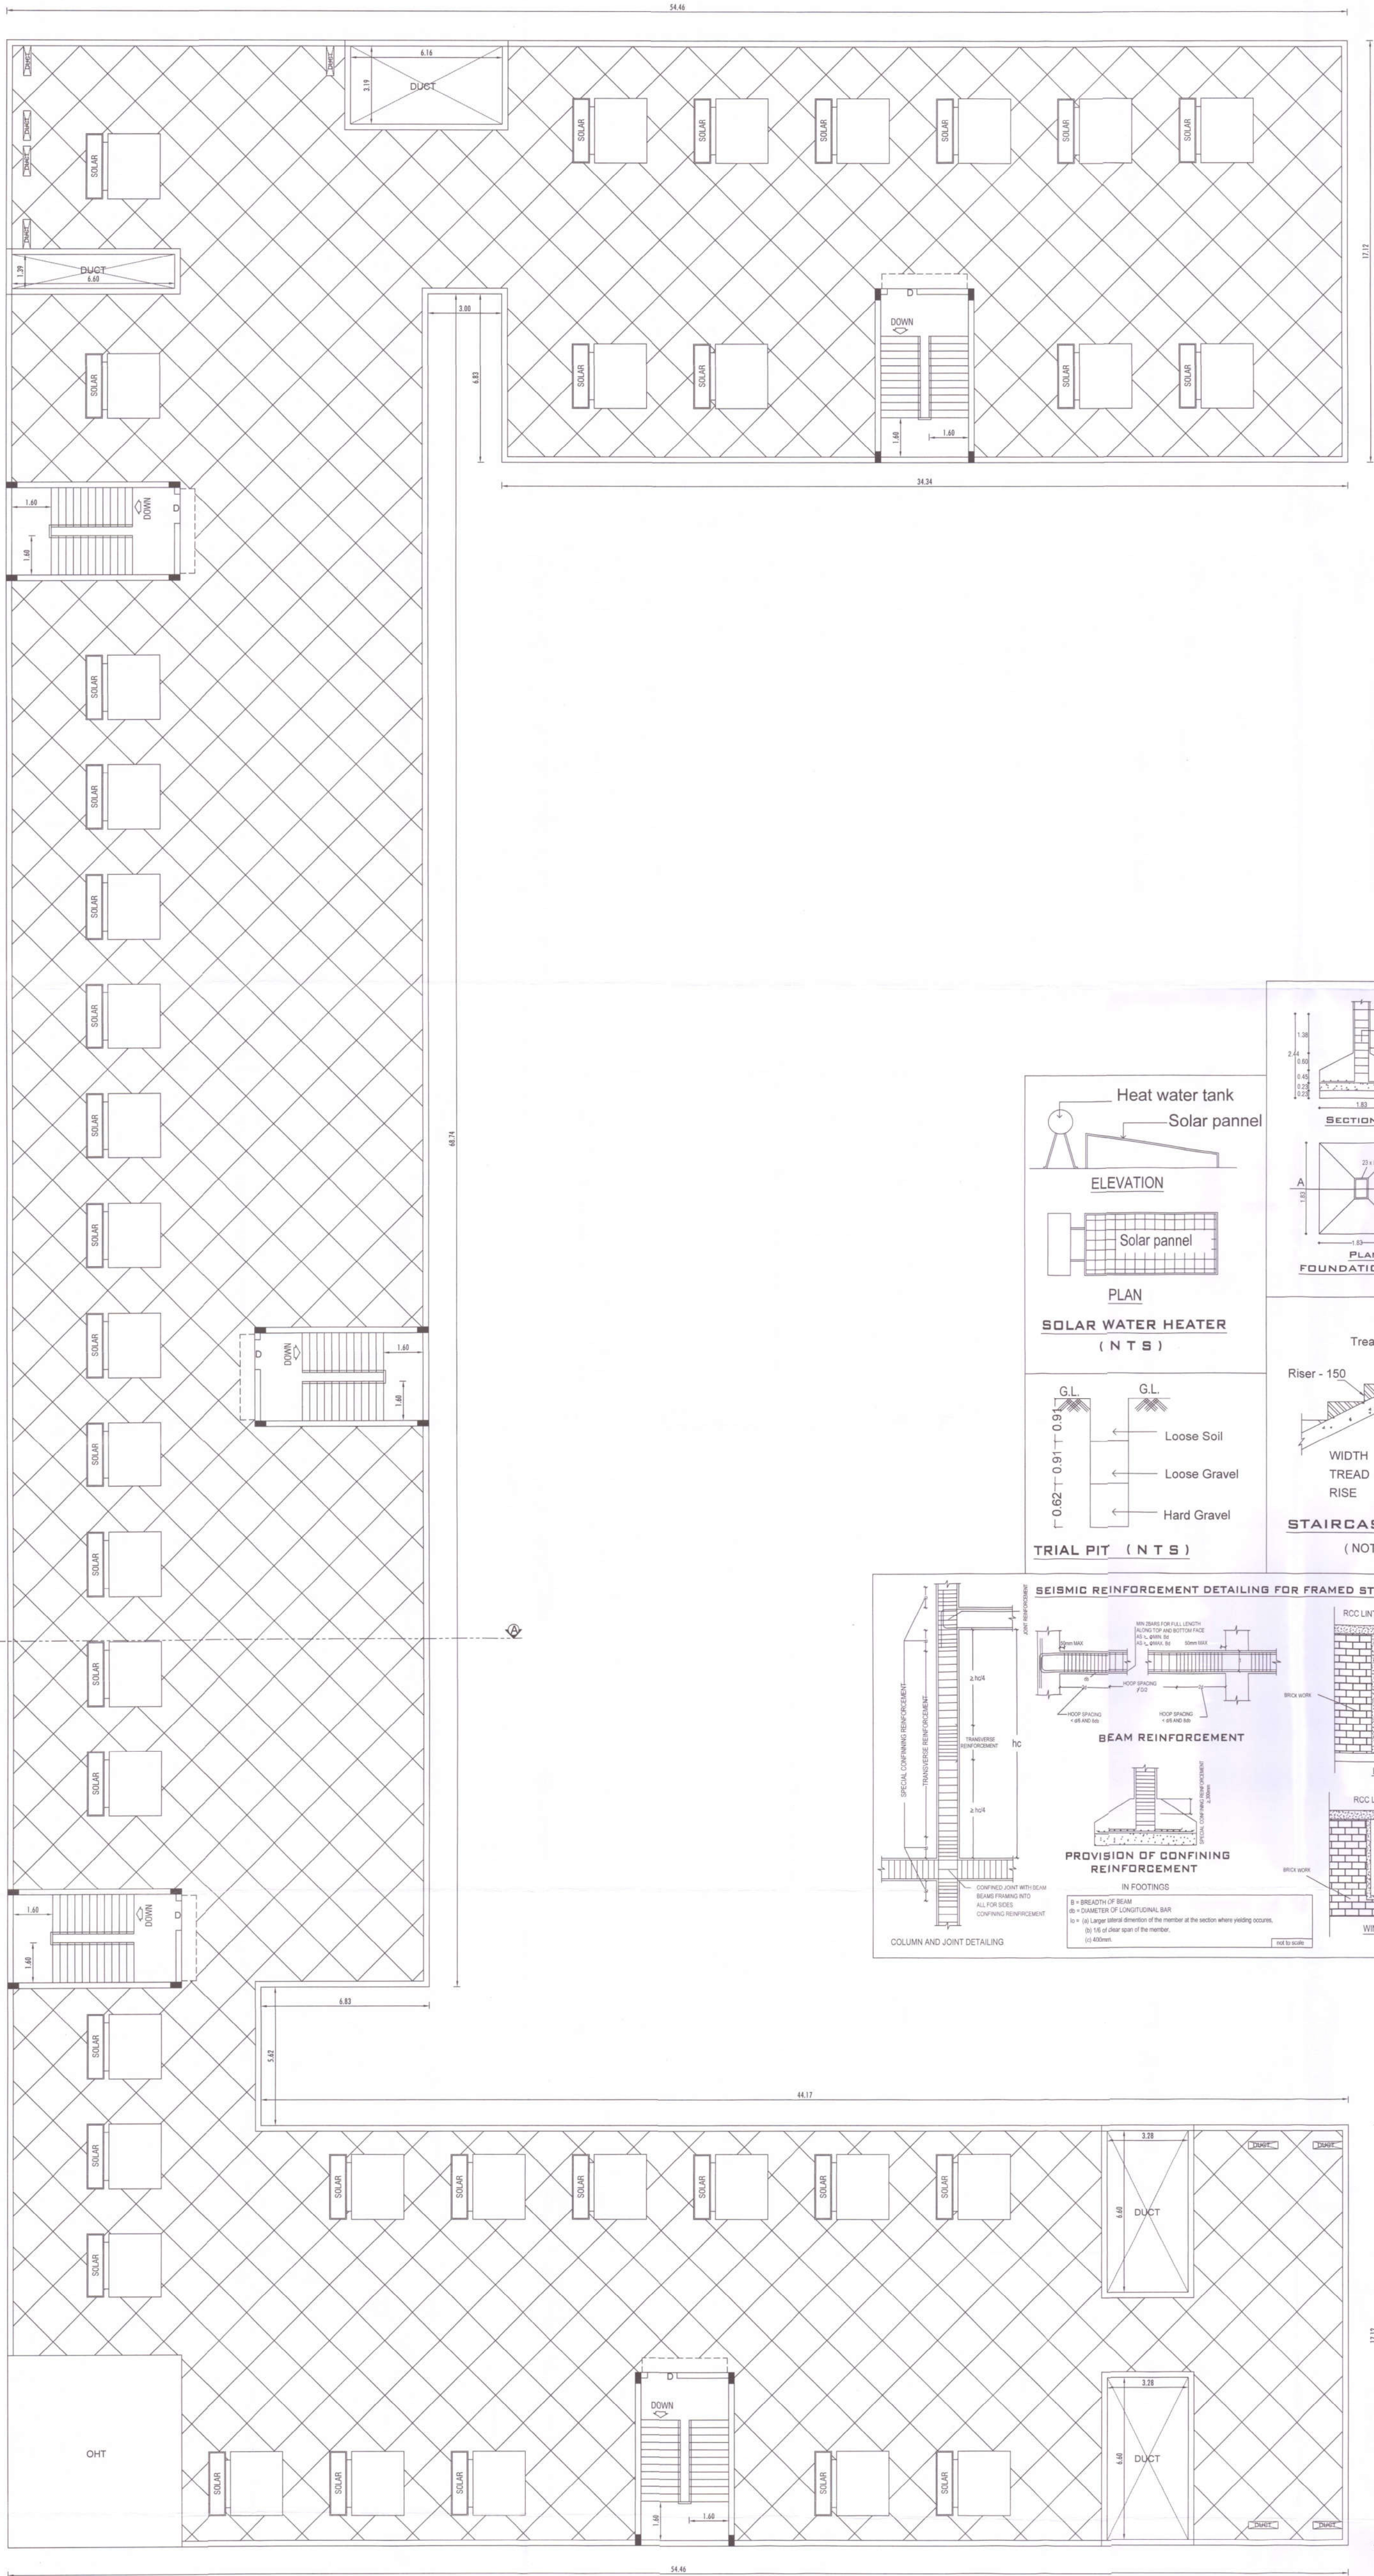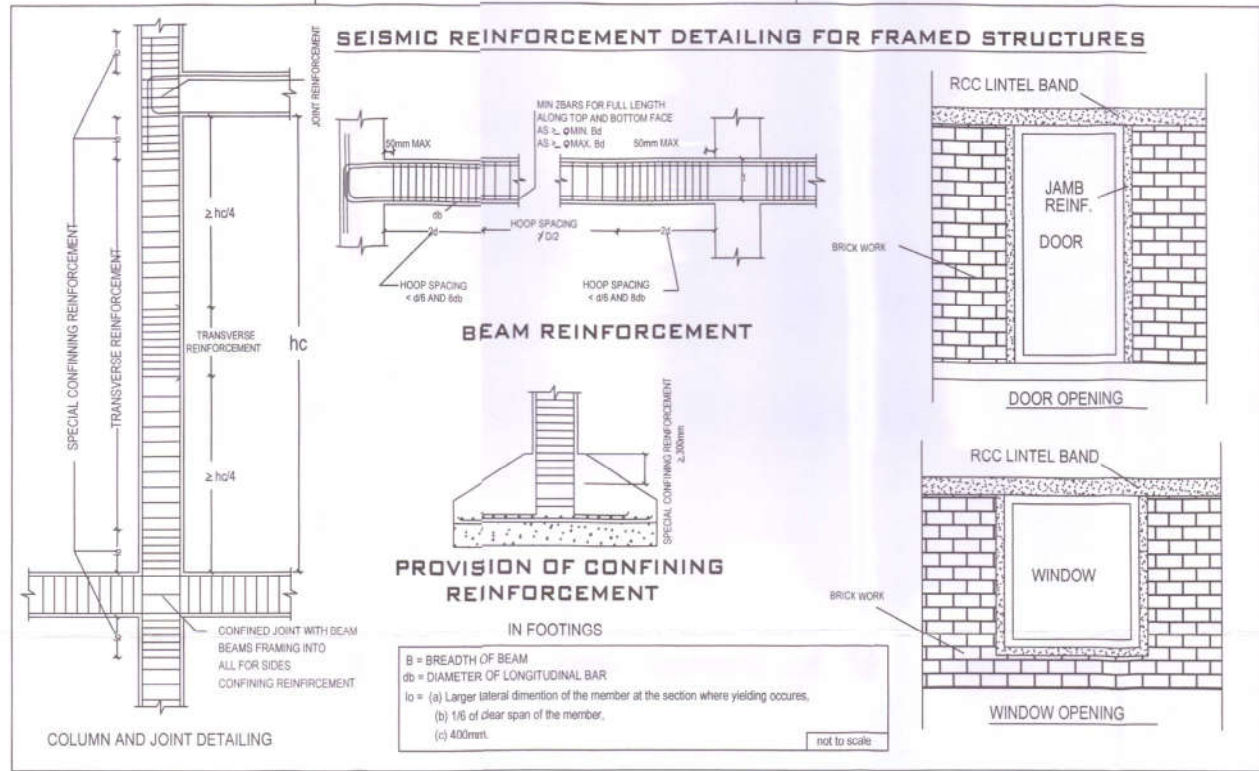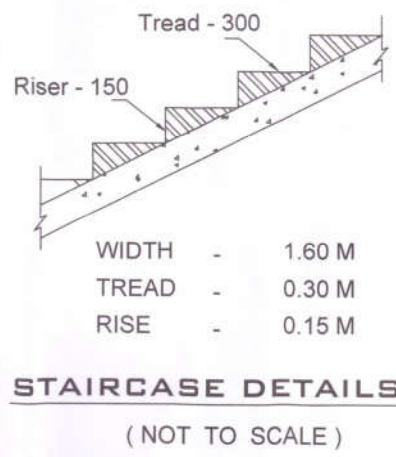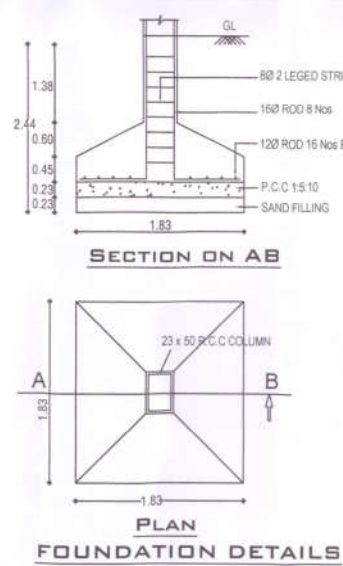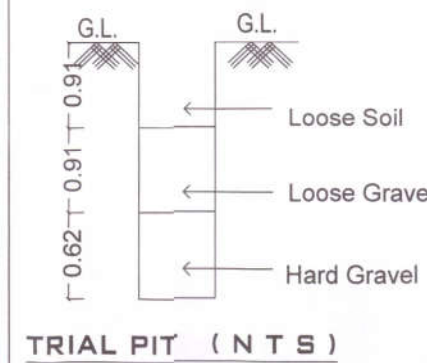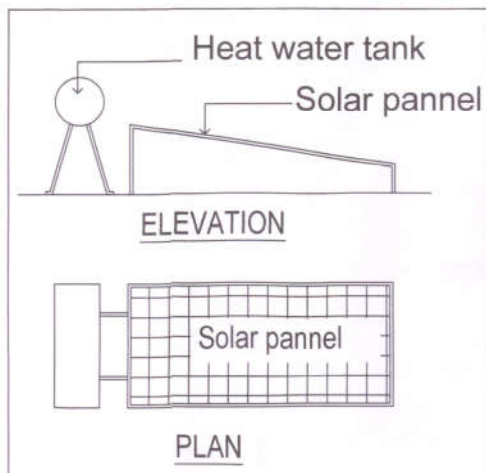






FRONT ELEVATION

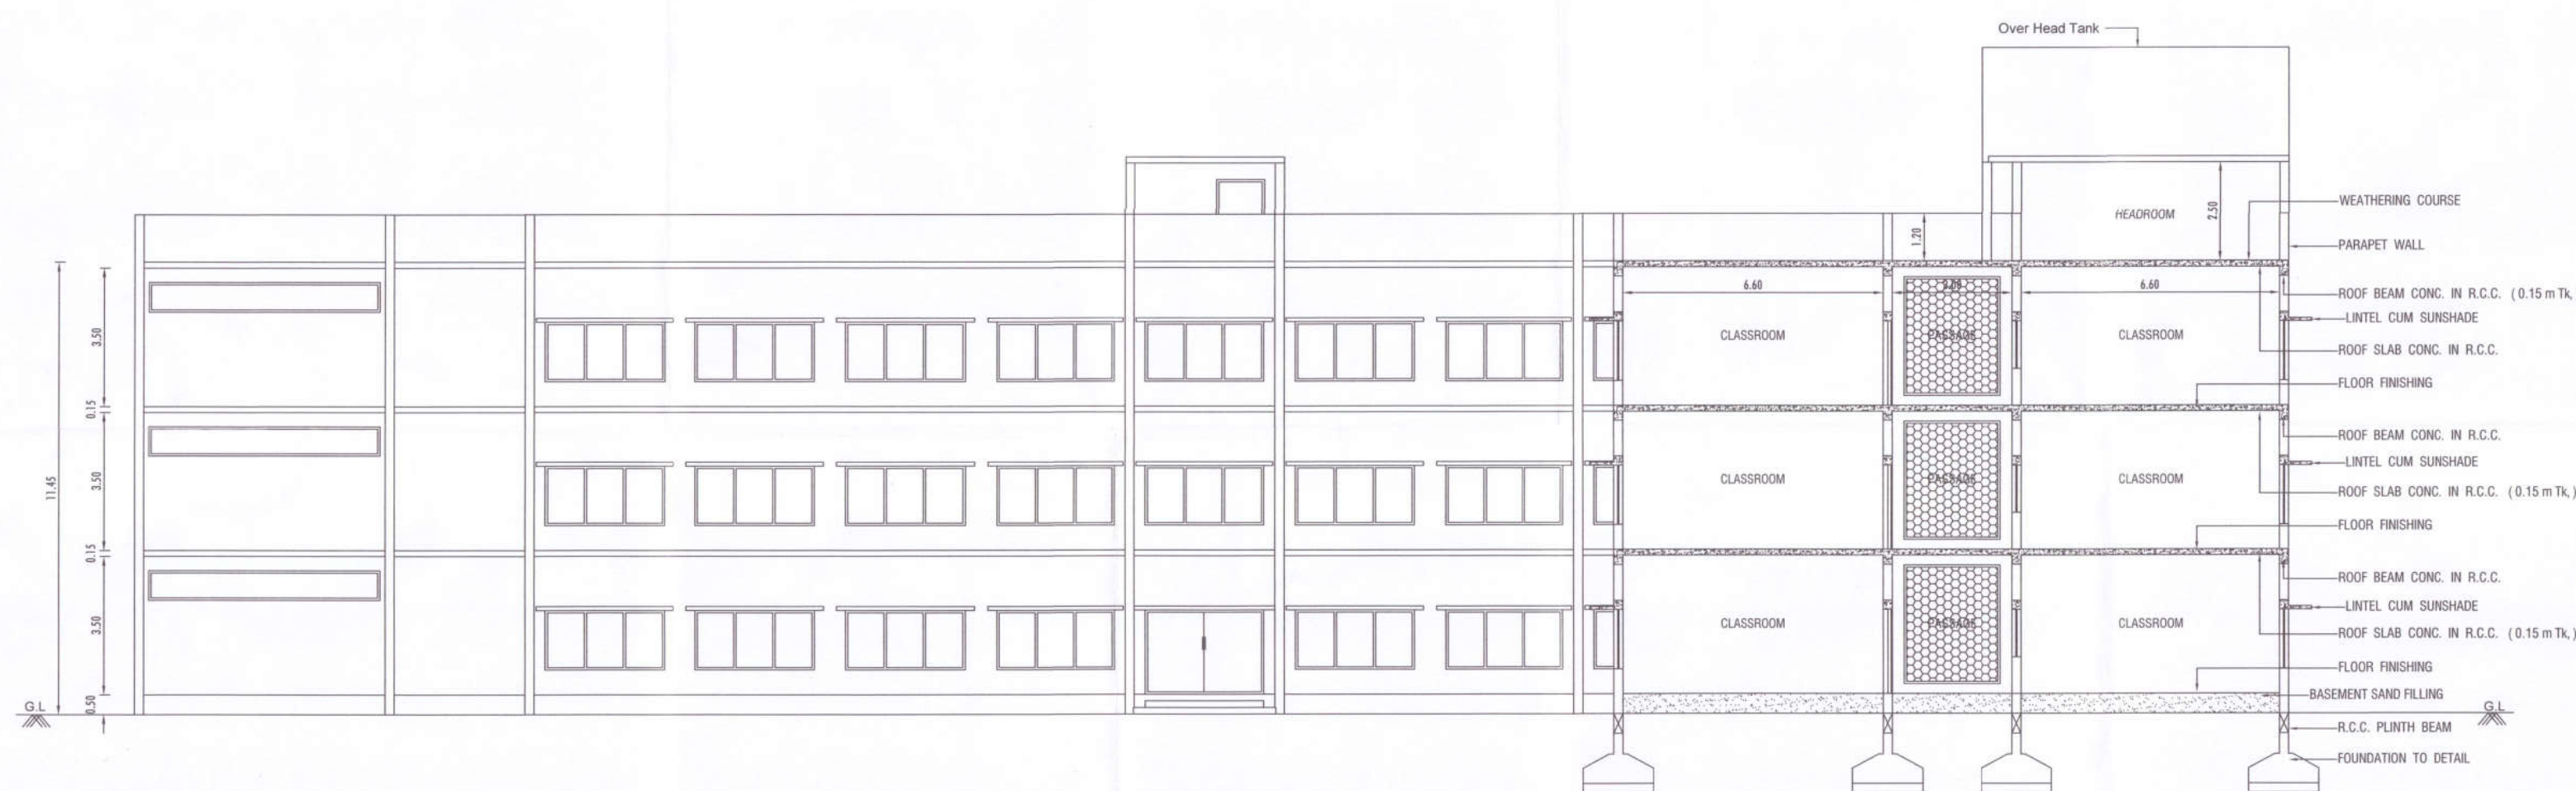




SECTION ON - "AA"

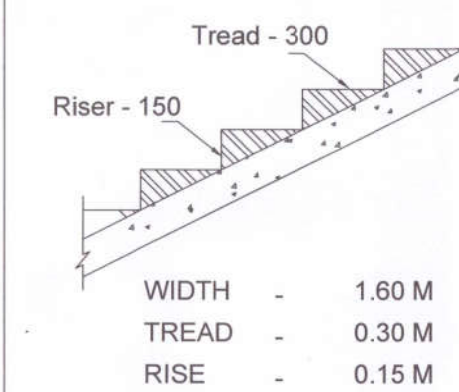

STAIRCASE DETAILS
(NOT TO SCALE)

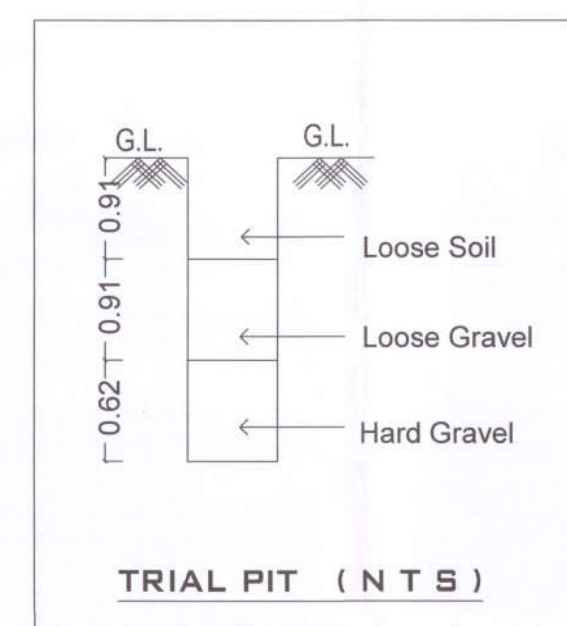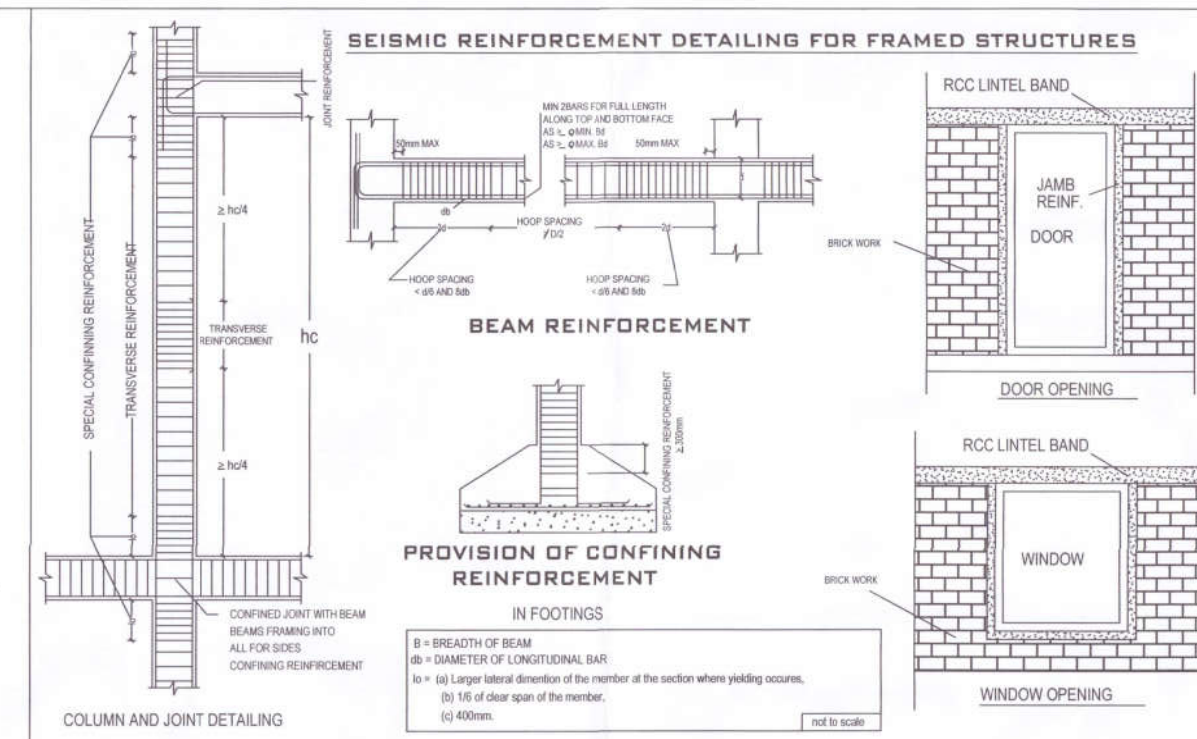

TRIAL PIT (N T S)

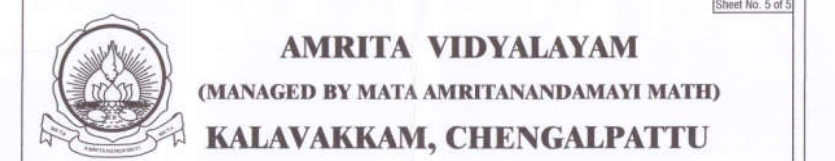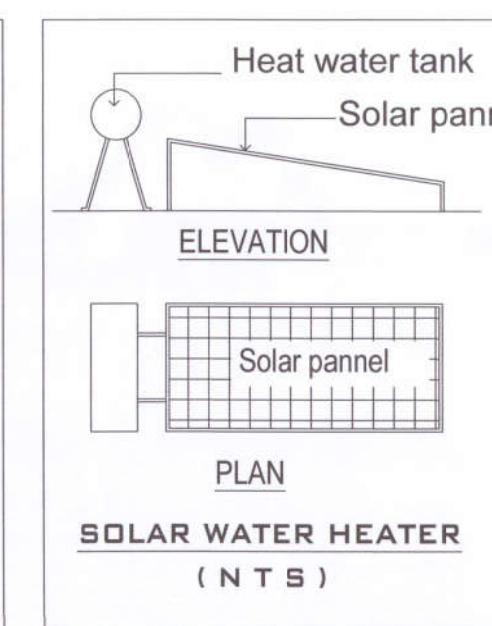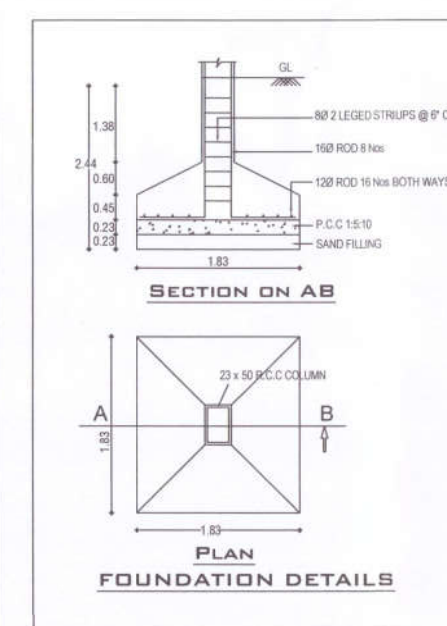

PLAN SHOWING THE PROPOSED SCHOOL BUILDING IN SF. No. 175, 177, 182/3A1, 182/3A2, 183/1B, 183/2A, 183/3A, 183/4A, 183/5, 183/6, 184/1, 184/2 & 184/3 AT KALAVAKKAM VILLAGE, THIRUPURUR TOWN PANCHAYAT, THIRUPURUR TALUK, CHENGALPATTU DISTRICT.


AREA DETAILS	TOTAL BUILD UP AREA IN SQM	DEDUCTION AREA IN SQM	NON FSI AREA IN SQM	FSI AREA IN SQM
GROUND FLOOR	3056.32	75.33	-	2980.99
FIRST FLOOR	2961.95	75.33	-	2886.62
SECOND FLOOR	2961.95	75.33	-	2886.62
TOTAL	8980.22	225.99	-	8754.23

FA - FIRST AID BOX	FE - FIRE EXTINGUISHER	EA - EMERGENCY ALARM	SB - SAND BUCKET
SCALE : 1 : 100			
ALL DIMENSION ARE IN "METER"			

SCHEDULE OF JOINERY		IN METER
MD	MAIN DOOR	3.56 x 2.13
ED	ENTRY DOOR	3.00 x 2.13
D	DOOR	1.20 x 2.13
D1	DOOR	0.90 x 2.13
SD	SLIDING DOOR	1.00 x 2.13
W1	WINDOW	3.00 x 1.50
W2	WINDOW	1.20 x 1.20
W3	WINDOW	1.20 x 1.50
V	VENTILATOR	1.00 x 0.75
V1	VENTILATOR	2.60 x 0.75
V2	VENTILATOR	3.40 x 0.75
V3	VENTILATOR	5.80 x 0.75
J1	JALLY WORK	5.00 x 3.00
J2	JALLY WORK	3.00 x 3.00
J3	JALLY WORK	2.40 x 3.00





ARCHITECT

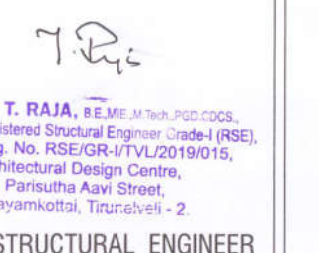

STRUCTURAL ENGINEER




APPLICANT

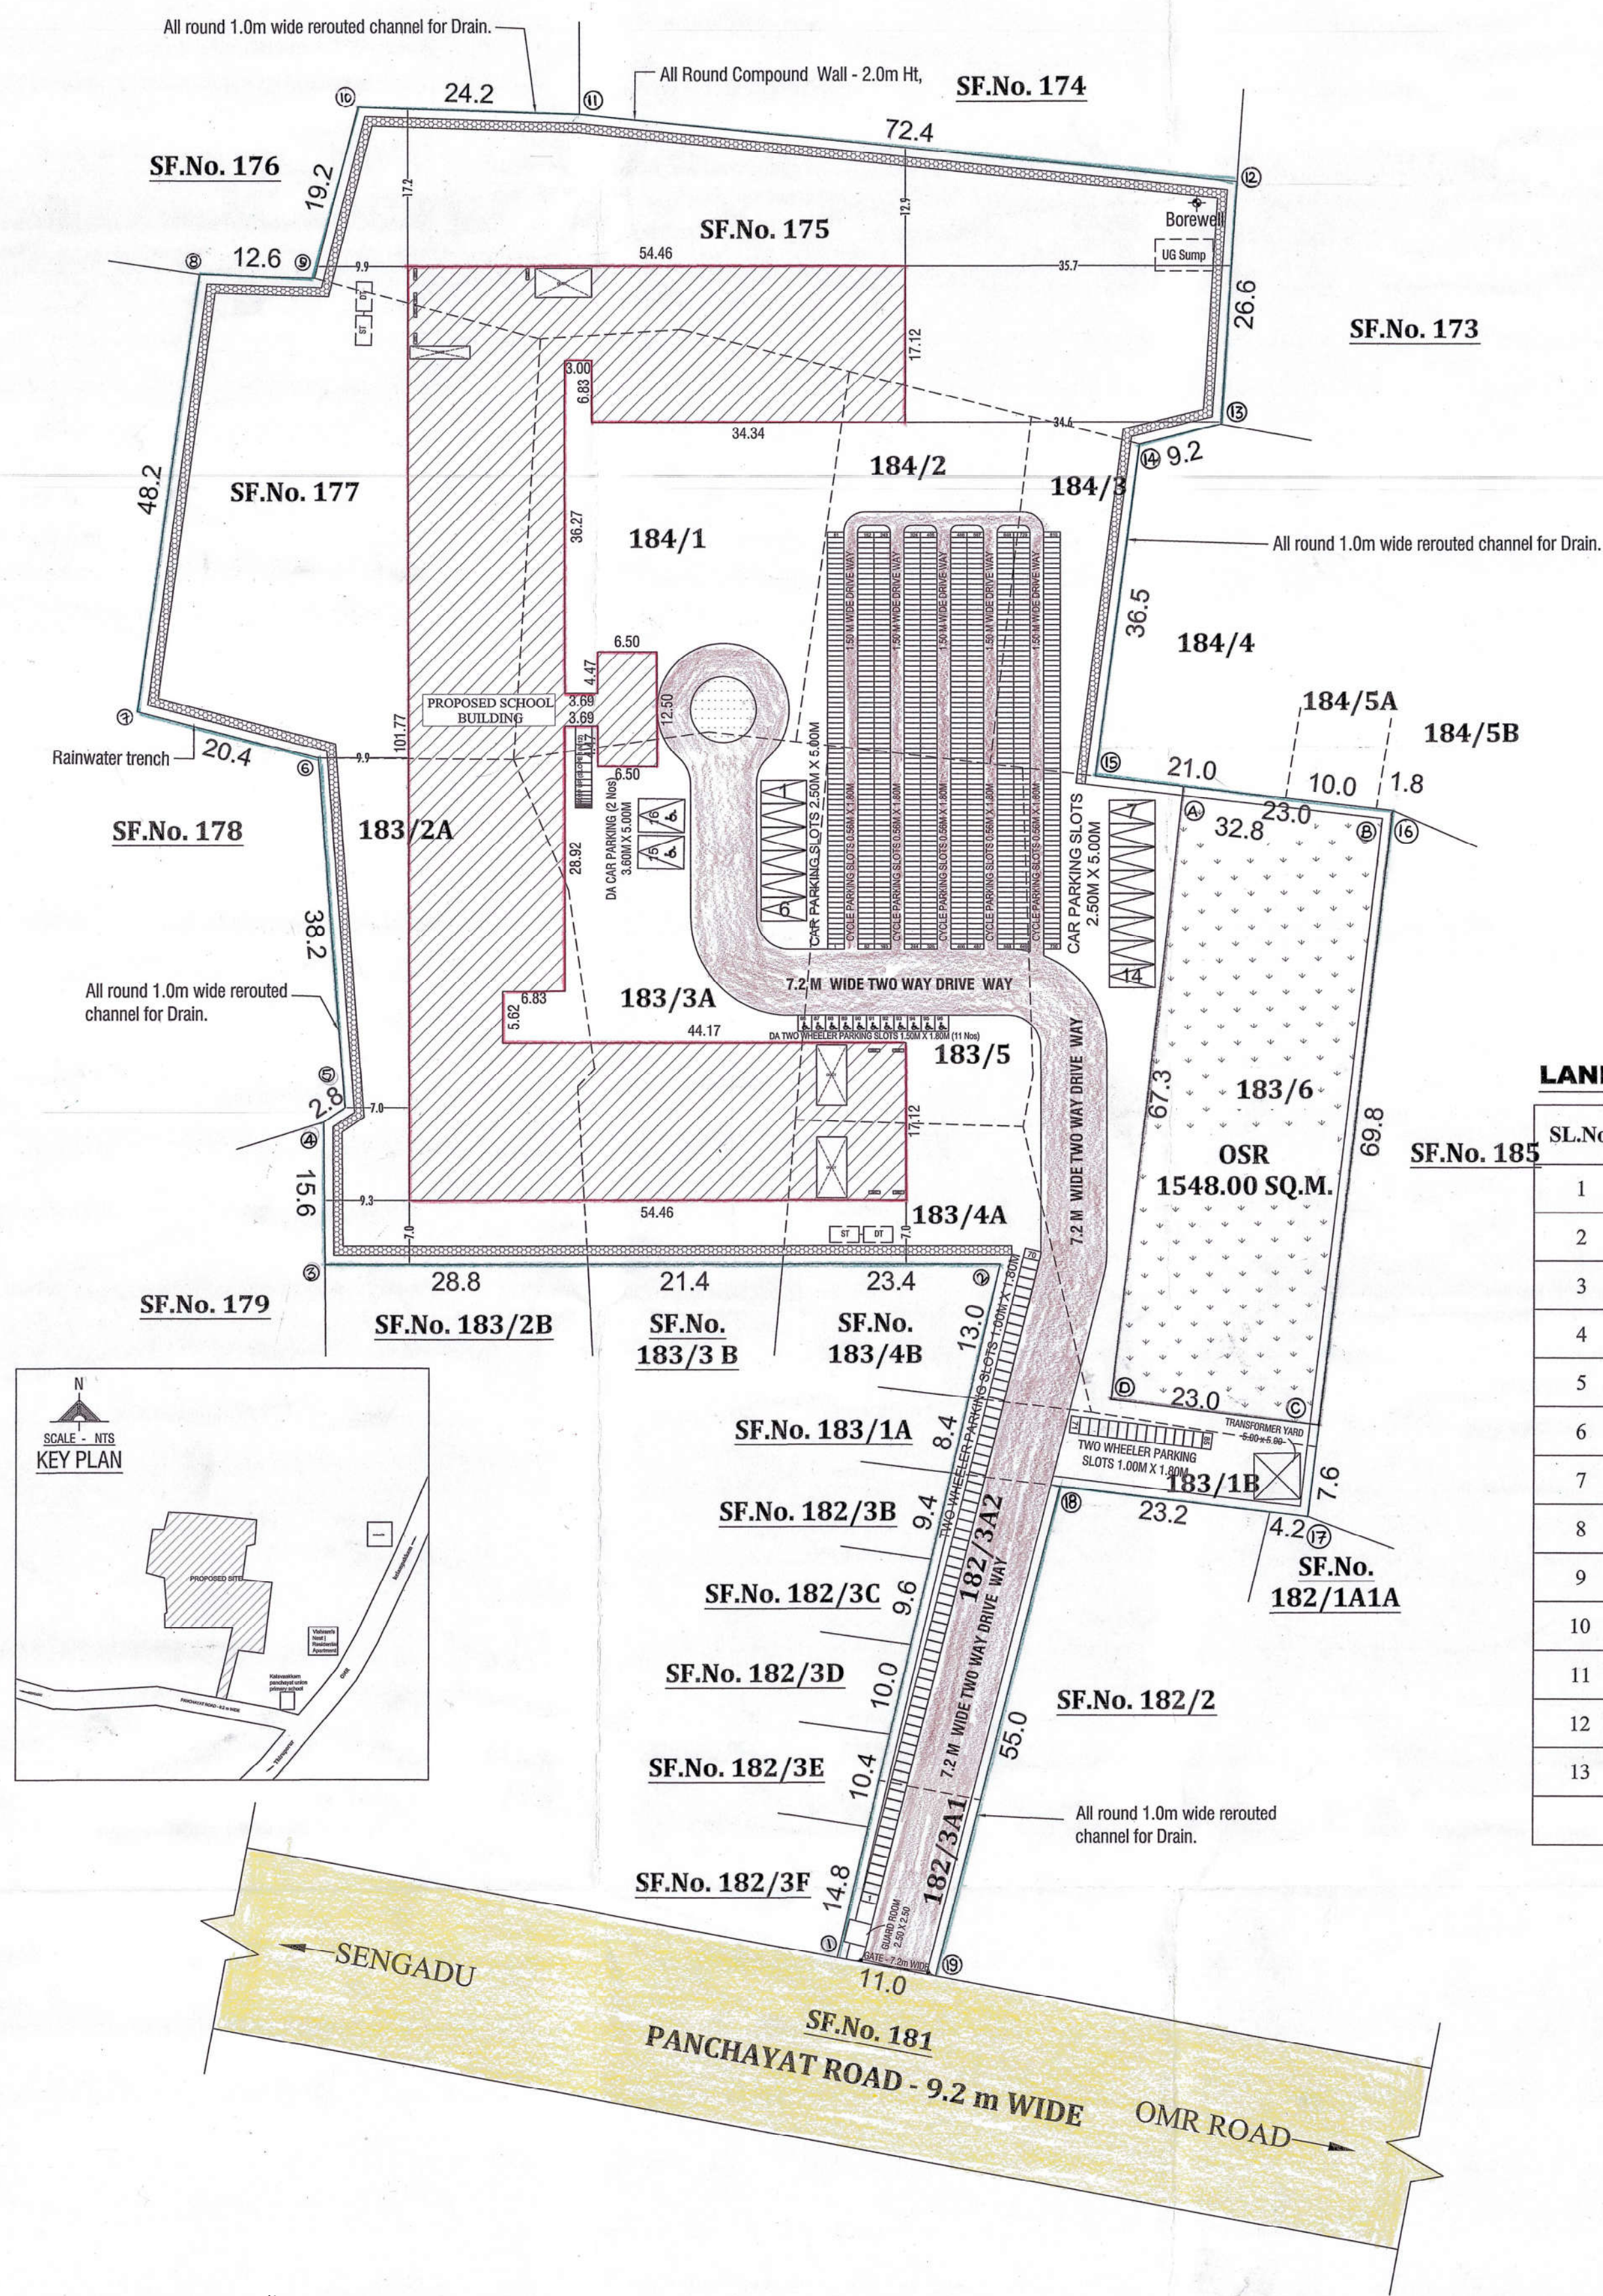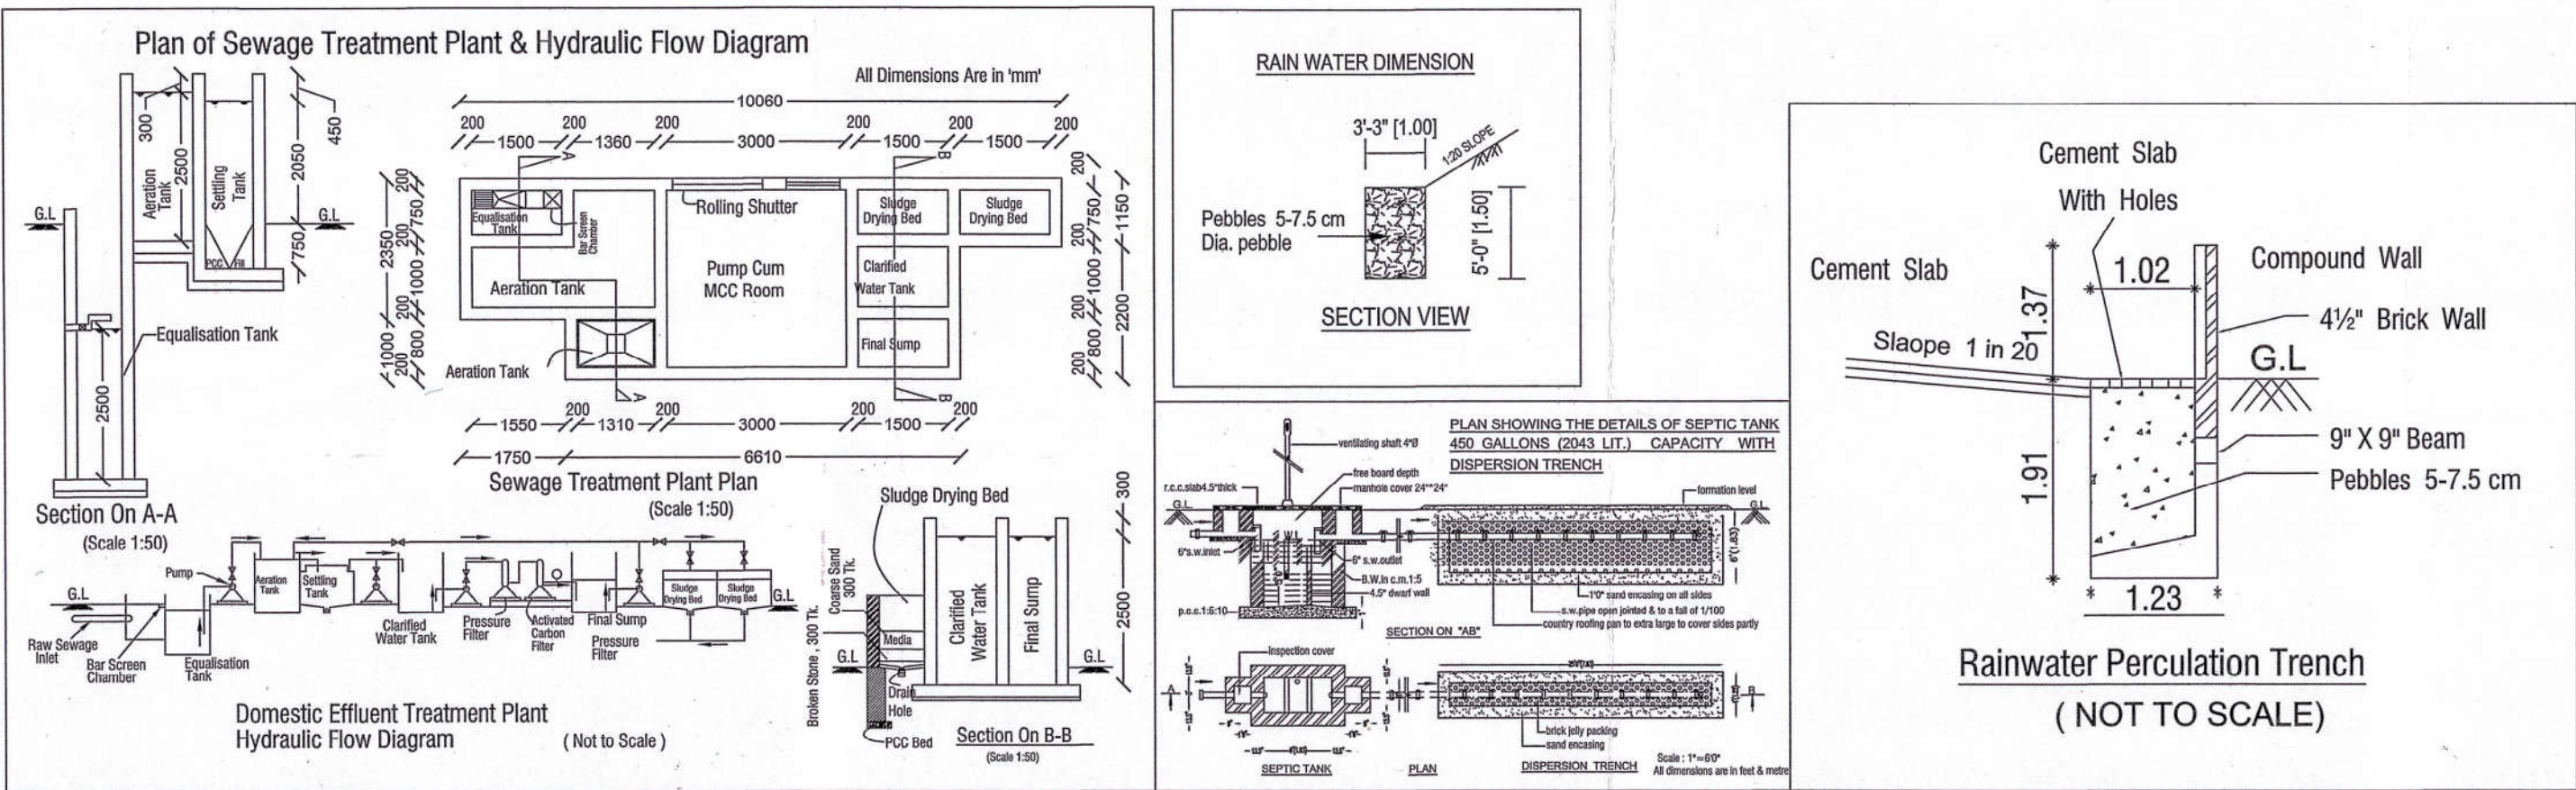

AMRITA VIDYALAYAM
(MANAGED BY MATA AMRITANANDAMAYI MATH)
KALAVAKKAM, CHENGALPATTU

Sheet - 1 of 5

SITE PLAN SHOWING THE PROPOSED SCHOOL BUILDING IN SF. No. 175, 177, 182/3A1, 182/3A2, 183/1B, 183/2A, 183/3A, 183/4A, 183/5, 183/6, 184/1, 184/2 & 184/3 AT KALAVAKKAM VILLAGE, THIRUPORUR TOWN PANCHAYAT, THIRUPORUR TALUK, CHENGALPATTU DISTRICT.

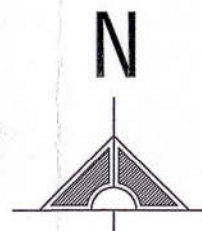

SCALE : 1 : 400

LAND AREA DETAILS :-

S.L.No.	LAND AREA	AREA IN SQM.
1	AS PER DOCUMENT AREA	15020.00
2	AS PER PATTA AREA	15020.00

BUILDING AREA DETAILS

AREA DETAILS	TOTAL GROSS AREA	AREA IN SQM		
		NON FSI AREA		FSI AREA (A - B) = C
		Deduction	Emergency Stair, Head Room	
	A	a	b	C
GROUND FLOOR	3056.32	75.33	-----	2980.99
FIRST FLOOR	2961.95	75.33	-----	2886.62
SECOND FLOOR	2961.95	75.33	-----	2886.62
TERRACE FLOOR	141.90	-----	141.90	-----
TOTAL	9122.12	225.99	141.90	8754.23

Non FSI Area Details(Proposed)

AREA DETAILS	AREA
HEAD ROOM AREA	141.90
GUARD ROOM AREA	6.25
TOTAL	148.15

NOTE :-

PLOT COVERAGE	2980.99 SQM	X 100 = 19.85 %
FLOOR SPACE INDEX	15020.00 SQM	= 0.58
CLASS ROOM	83 Nos	83 x 48.51 = 4026.33 SQM
CAR PARKING	14 Nos.	16 Nos.
DA CAR PARKING	2 Nos.	2 Nos.
TWO WHEELER PARKING	81 Nos.	96 Nos.
DA TWO WHEELER PARKING	9 Nos.	11 Nos.
CYCLE PARKING	806 Nos.	810 Nos.
OSR	1502.00 SQM	1548.00 SQM

REFERENCE :-

SITE UNDER REFERENCE	
EXISTING ROAD	
PROPOSED BUILDING	
DRIVE WAY	
OSR	



B. MANOHARAN,
B.E., P.D.A., M.Arch., L.L.B., F.V., P.D.,
Reg. No. CA/2004/34314
ARCHITECT & PAPER VALUER
134, Third Cross, J.J. Nagar
Medical College Road, Thiruvallur - 610 007.
Mobile : 93603 47192
architectmanoharan@yahoo.co.in

ARCHITECT

Er. T. RAJA, B.L.M.E., M.Tech. PGD, CPCS,
Registered Structural Engineer Grade-I (RSE),
Reg. No. RSE/GR-F/V/L/2019/015,
Architectural Design Centre,
92, Paruthi Aavi Street,
Palayamkottai, Tirunelveli - 2.

STRUCTURAL ENGINEER

MATA AMRITANANDAMAYI MATH
Authorized Signatory

APPLICANT

Signature Not Verified
Signed by Assistant Director
Location: Chengalpet
Date: 2024.06.26 17:25:45

Signature Not Verified
Signed by Executive Officer
Location: Chengalpet
Date: 2025.08.19 19:27:42