

PP

APPROVAL RECORD

Planning Permission

Kunnavakkam
Chengalpattu district, Tamil Nadu

APPROVAL TYPE
Building Plan

ISSUING AUTHORITY
Rural Panchayat

PURPOSE
Residential


The approval as the planning authority issued it, reproduced in full behind this page.

An approval speaks to what was sanctioned, not to what was built. Completion is a separate record.


PLAN SHOWING THE PROPOSED CONSTRUCTION OF R.C.C. RESIDENTIAL BUILDING IN PLOT NO: 45, S.No.53/25 AS PER PATTa No.3902, "HAPPY VALLEY", ECHANKARANAI VILLAGE & PANCHAYAT, CHENGALPATTU TALUK, CHENGALPATTU DISTRICT- TAMILNADU. DTCP APPROVAL No.45/2021.

APPLICANT : Ms.K.SWATHI d/o KRISHNAMOORTHY


DTCP APPROVAL No.45/2021

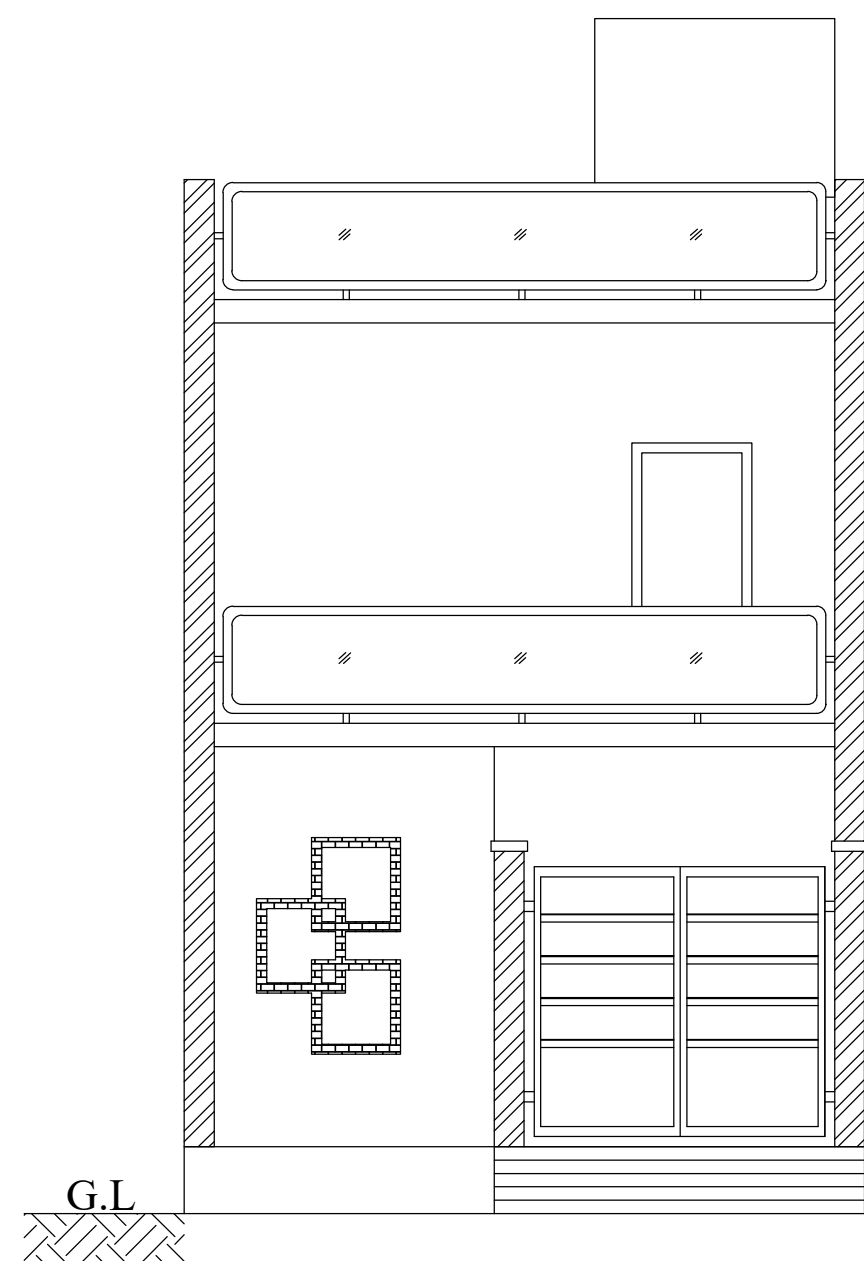


FRONT ELEVATION

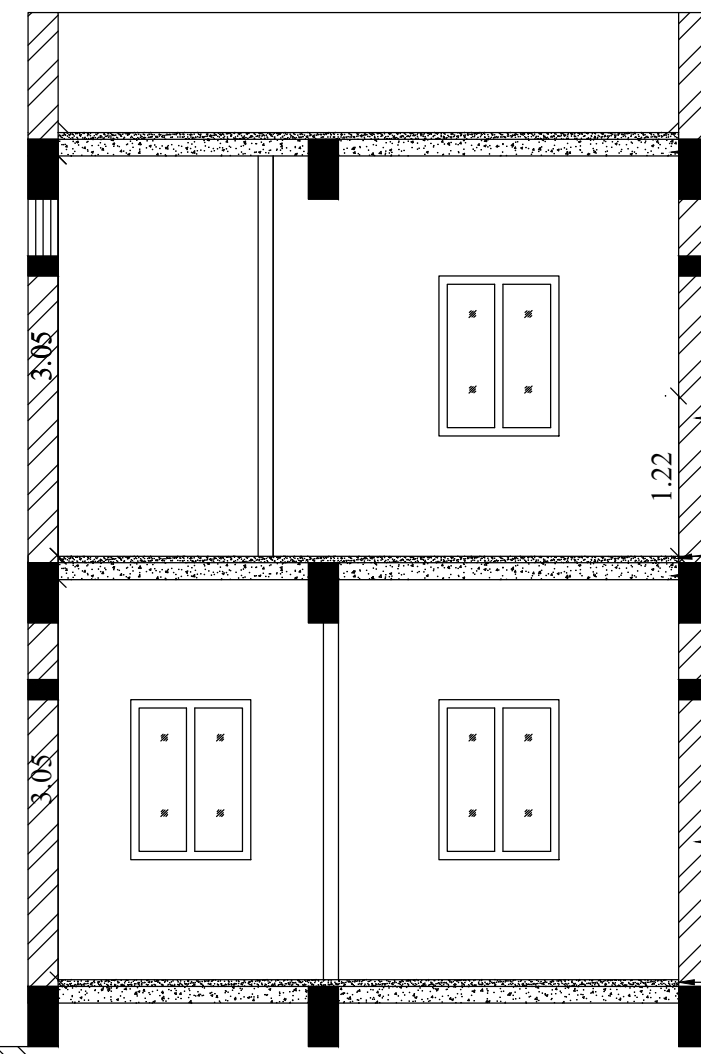


SECTION ON 'AA'

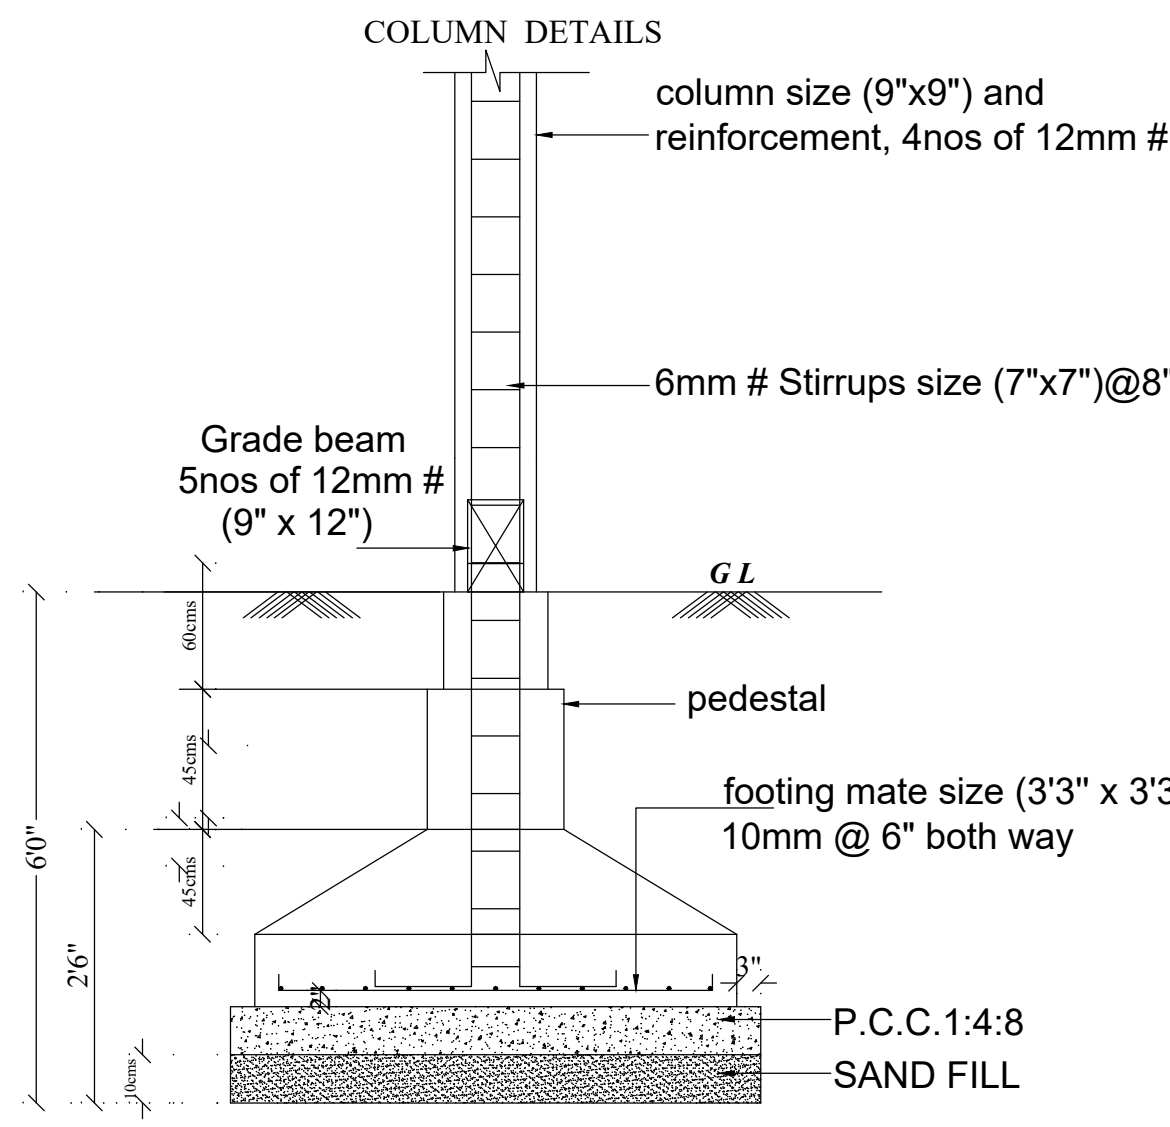

FOOTING DETAILS OF
HARD GRAVEL SOIL
(NOT TO SCALE)

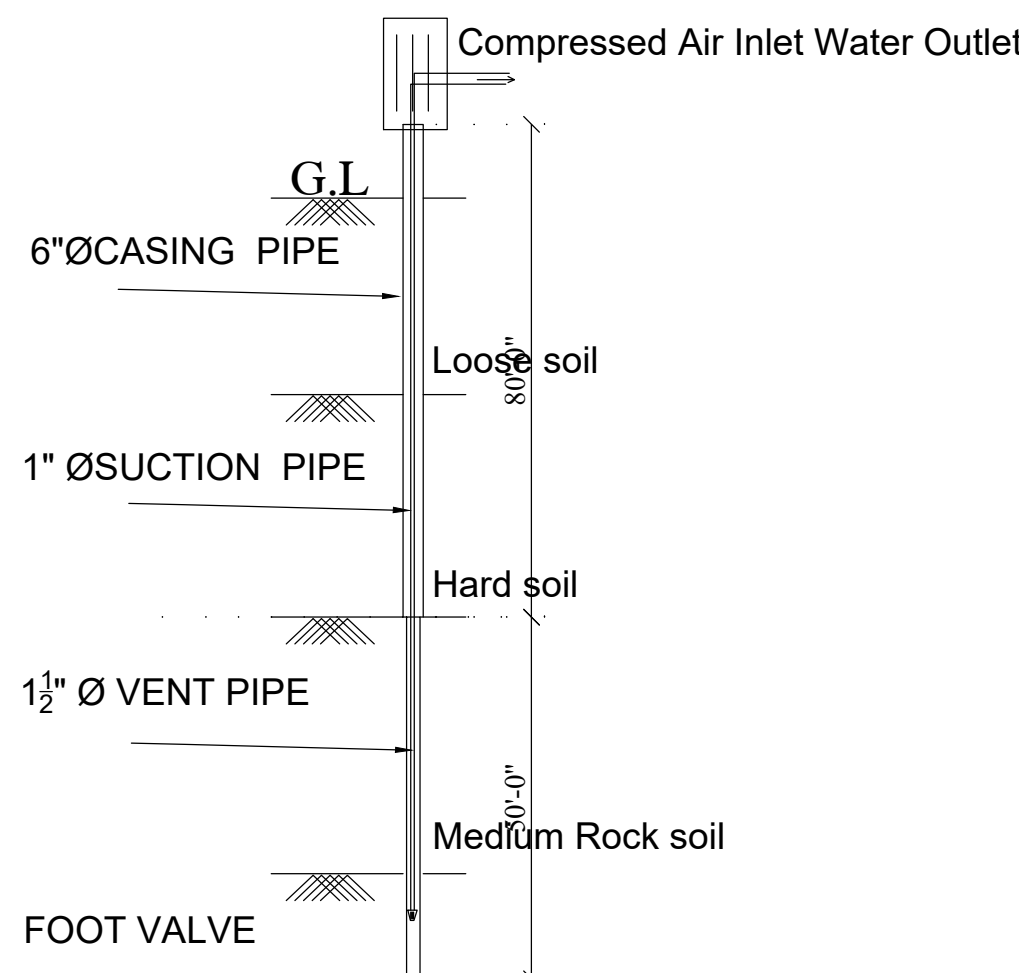

BORE WELL
(NOT TO SCALE)

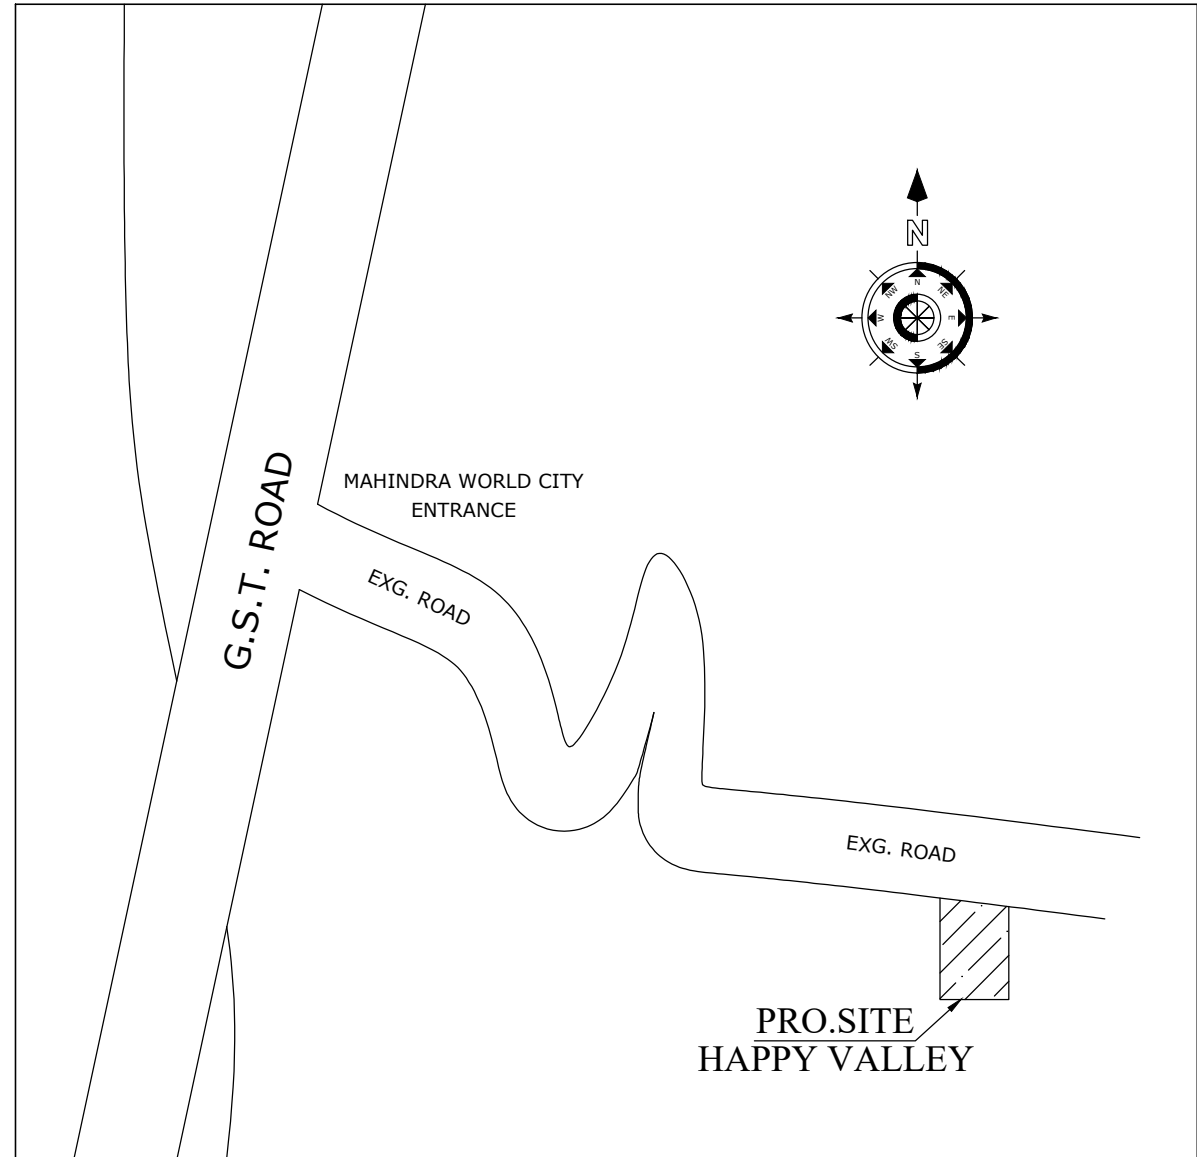

TOPO PLAN
(NOT TO SCALE)

SPECIFICATION OF WORK


- 1.Earth work Excavation of foundation in ordinary soil As per SS 20B
- 2.Sand filling with River Sand
- 3.P.C.C 1:4:8 Mix using 40mm HBG metal
- 4.R.C.C 1:2:4 Mix using 20mm HBG metal
- 5.Brick work in CM 1:5 Mix ,@using 9" Load bearing wall
- 6.Plastering With CM 1:5 Mix,@18mm thick
- 7.Electrical Work materials are used in ISI Standard

COLOUR INDEX

SCHEDULE OF JOINERY


Road

-

 

Proposed Building

-

 

Boundry

-



Grill Gate G.G	-	7'0" x 6'9"
Main Door M.D	-	3'0" x 7'0"
Door	-	2'6" x 7'0"
Window W	-	4'6" x 4'0"
Ventilator V	-	2'0" x 1'6"

AREA STATEMENT

Total plot Area	-	800.00 sq.ft or 74.32 sq.mt
Pro.G.floor Plinth Area	-	559.00 sq.ft or 51.94 sq.mt
Pro.F.floor Plinth Area	-	559.00 sq.ft or 51.94 sq.mt
FSI Area	-	$\frac{1118}{800} = 1.39$

APPLICANT

DRAWN BY:

K. Swathi


Ms.K.SWATHI d/o KRISHNAMOORTHY

Mr.R.SRINATH


LICENSED ENGINEER

Er. S. RUBA SUNDAR
Registered Engineer/Grade - IN (RE)
Reg. No: CGLRGN/RE/Gr-III/2020/05/ 011
No:1, Eswaran Koil Street
Chengalpattu - 603 001
Cell: 7299 89 8917 Ph: 044 - 274 23 599


OFFICE USE

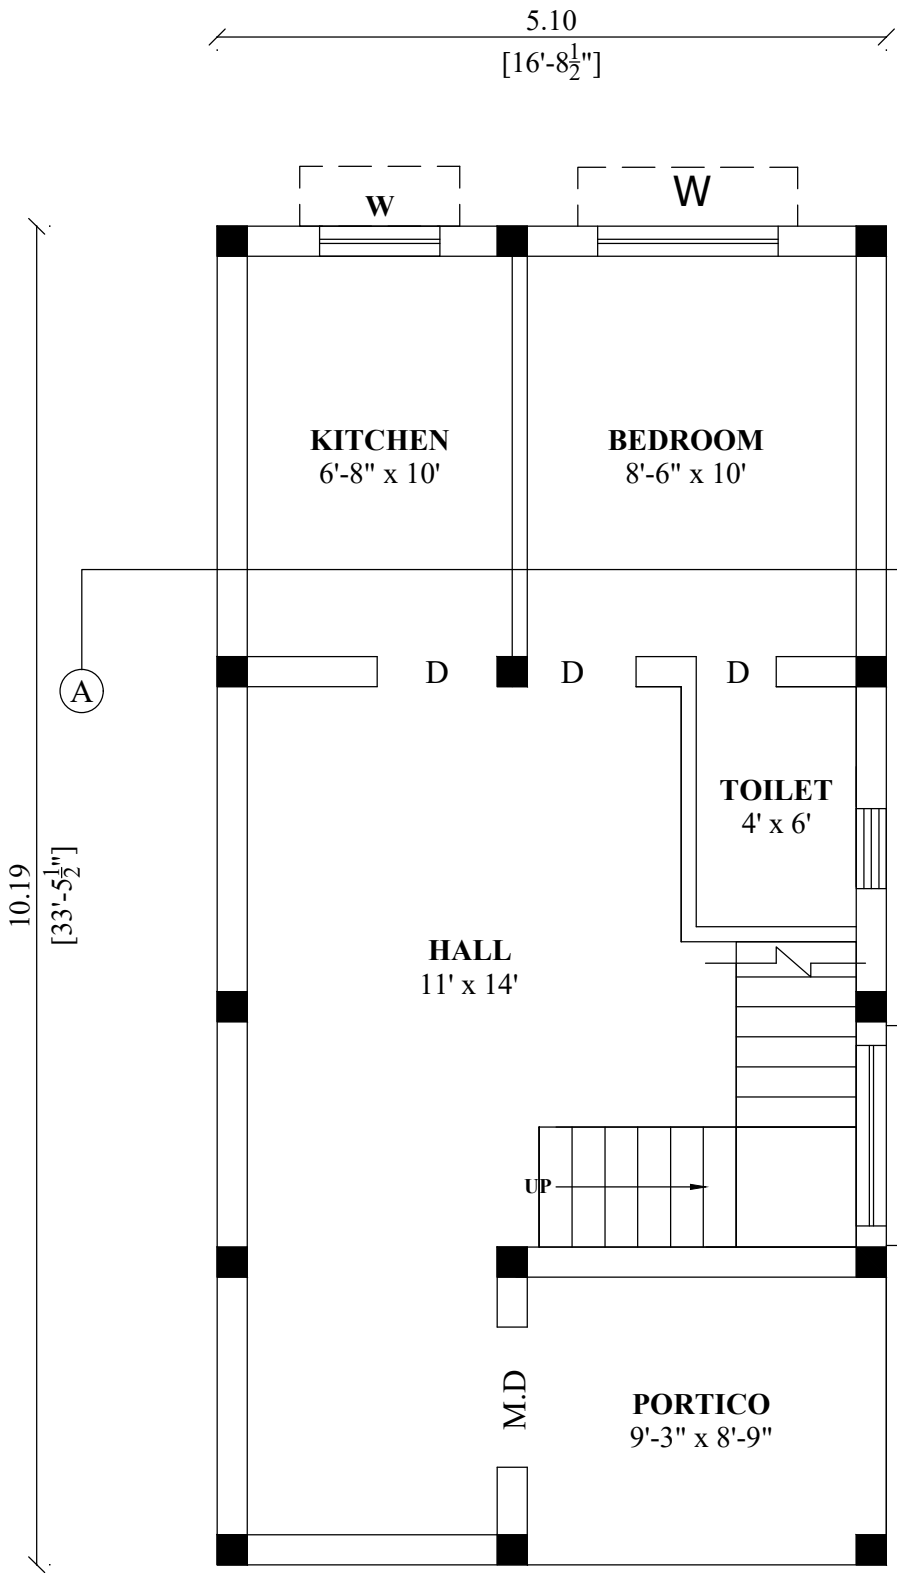



PRO. GROUND FLOOR PLAN

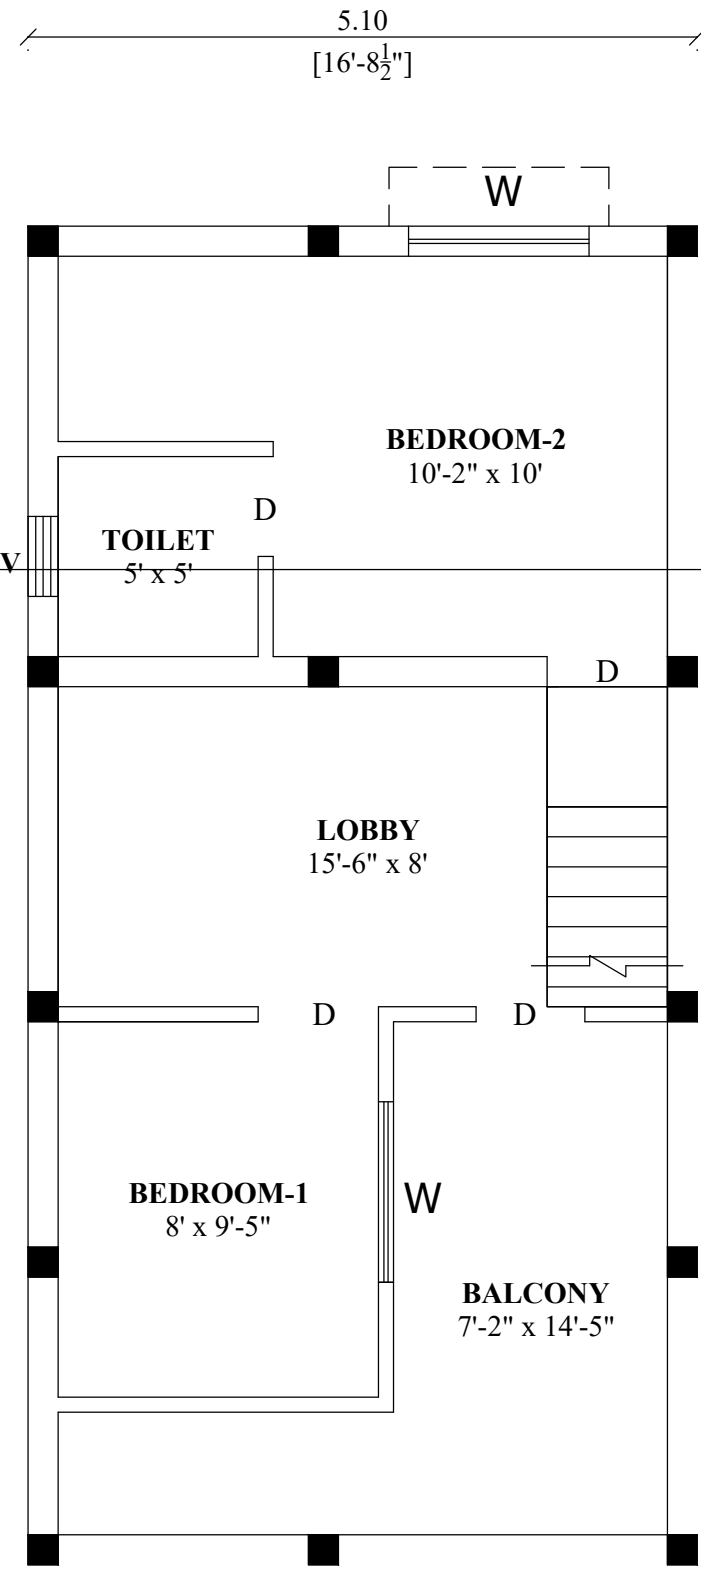


PRO. FIRST FLOOR PLAN

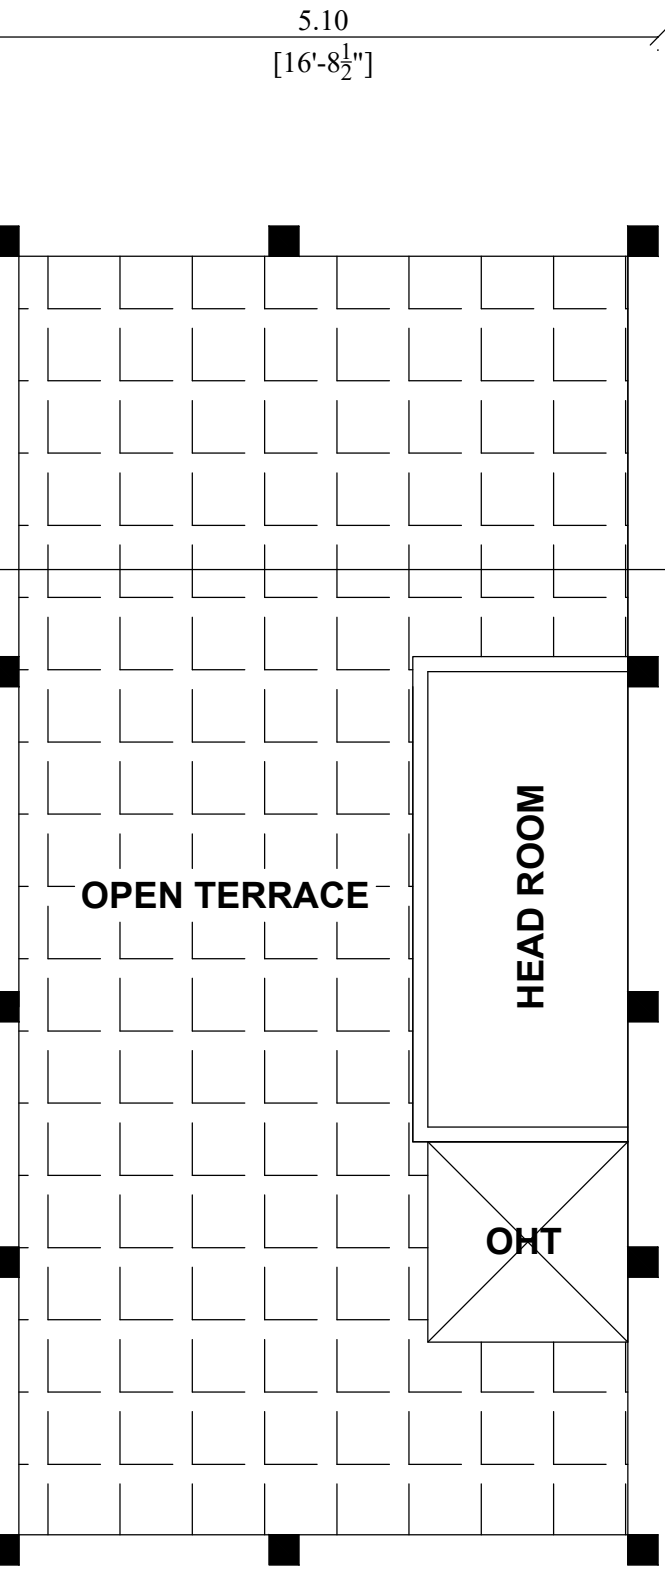


PRO. TERRACE FLOOR PLAN

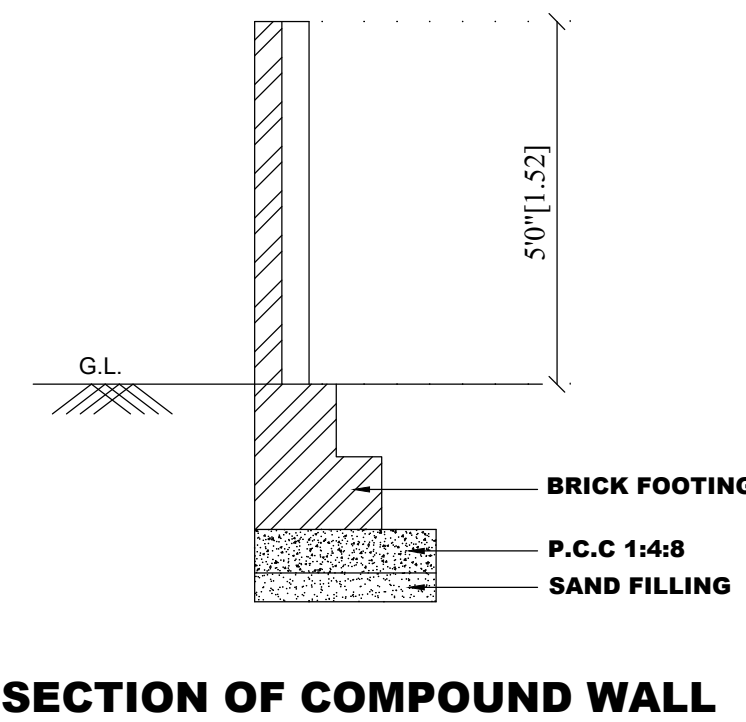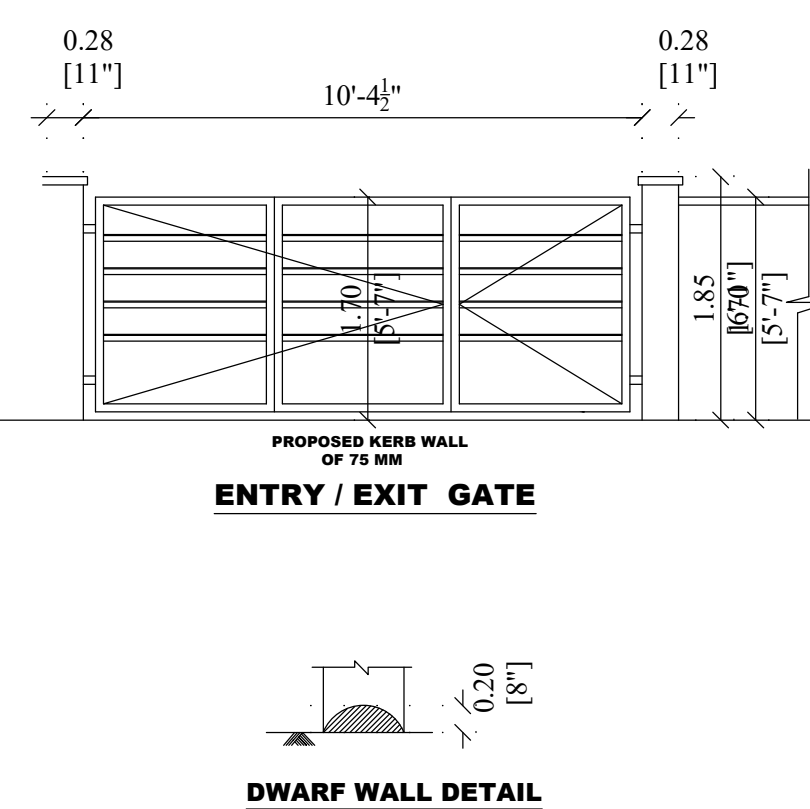


SECTION OF COMPOUND WALL

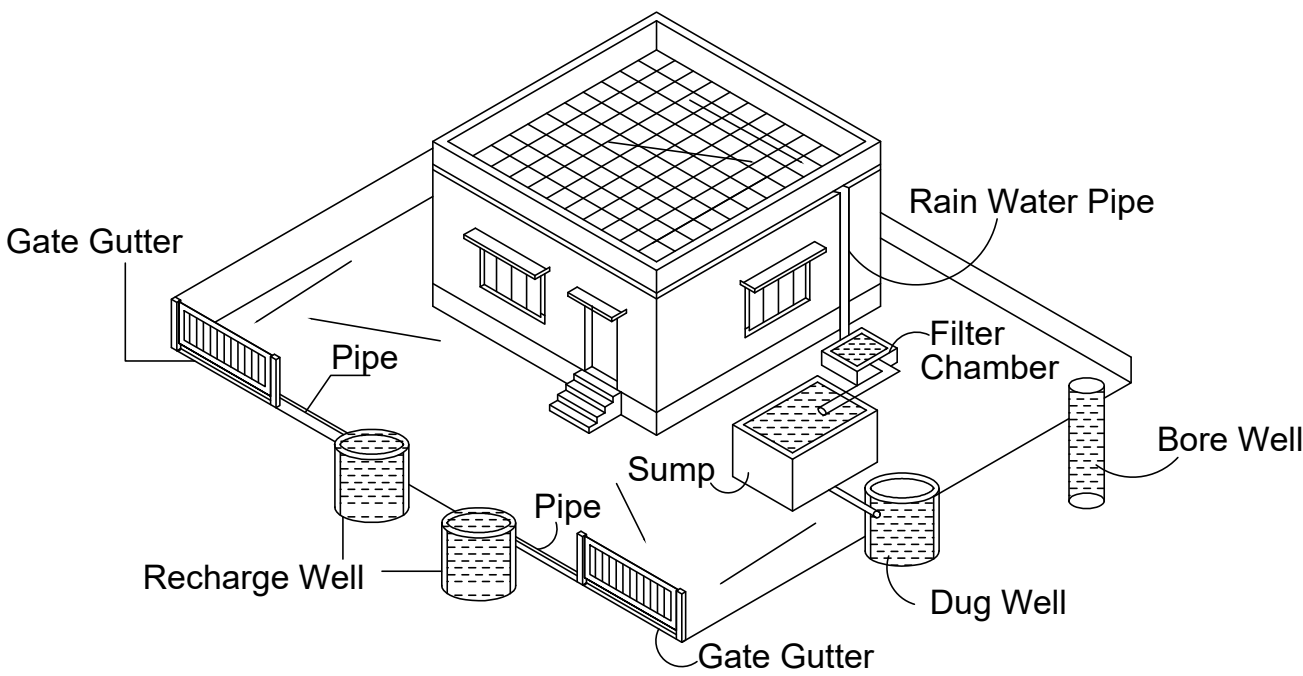




Proposed Rain Water Harvesting System
Provided as per CBR Norms Drawing No:3A
Not To Scale

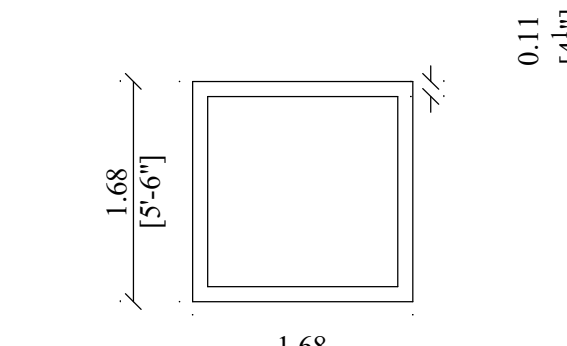

RAIN WATER PIT

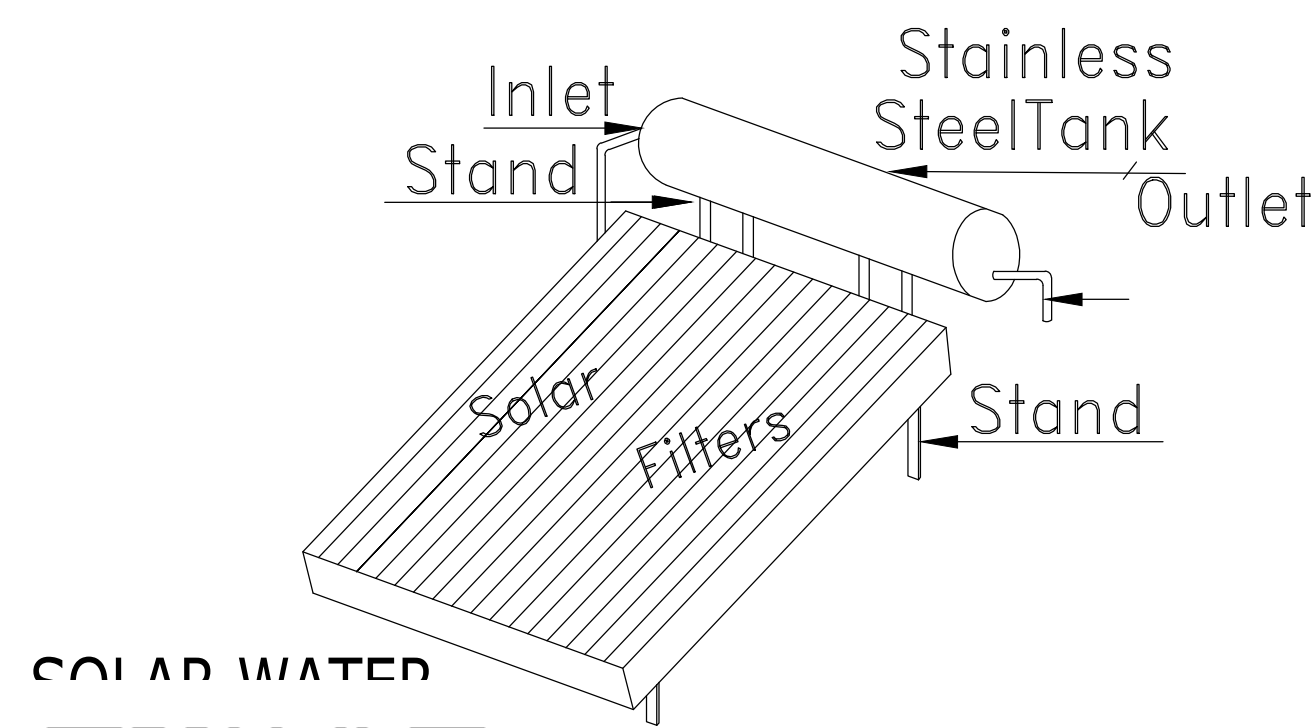


SOLAR WATER

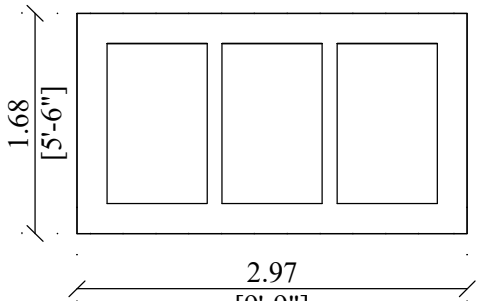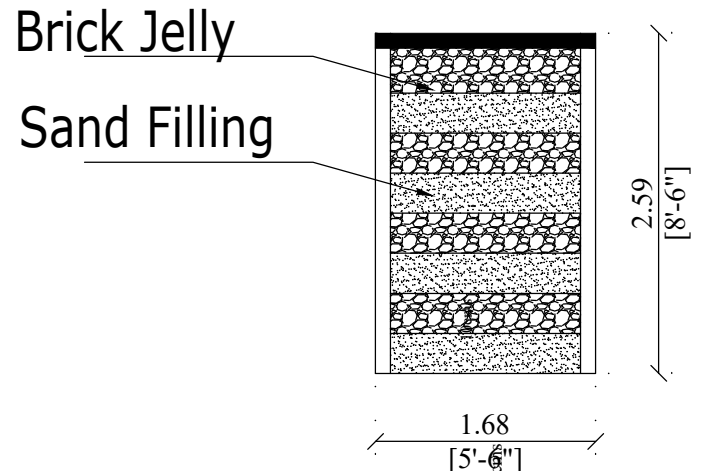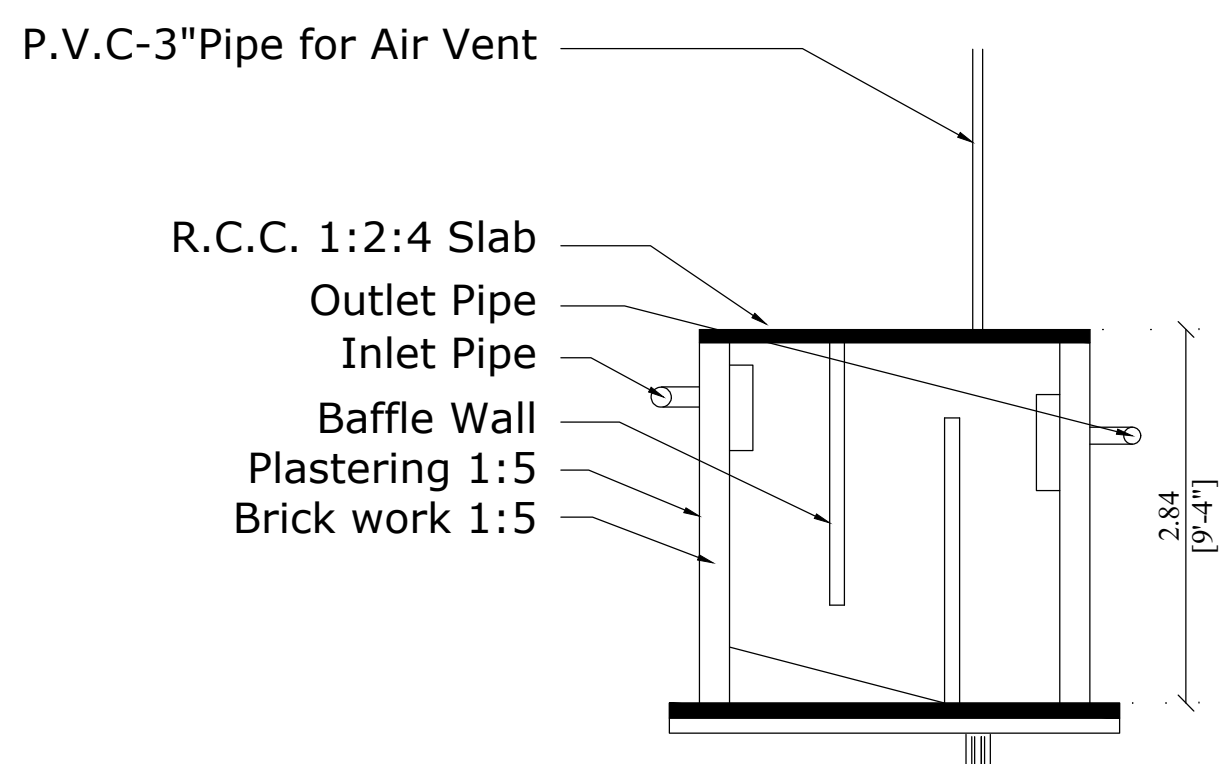

SEPTIC TANK DETAILS



Tread - 10"
Riser - 6"
Width - 3'0"

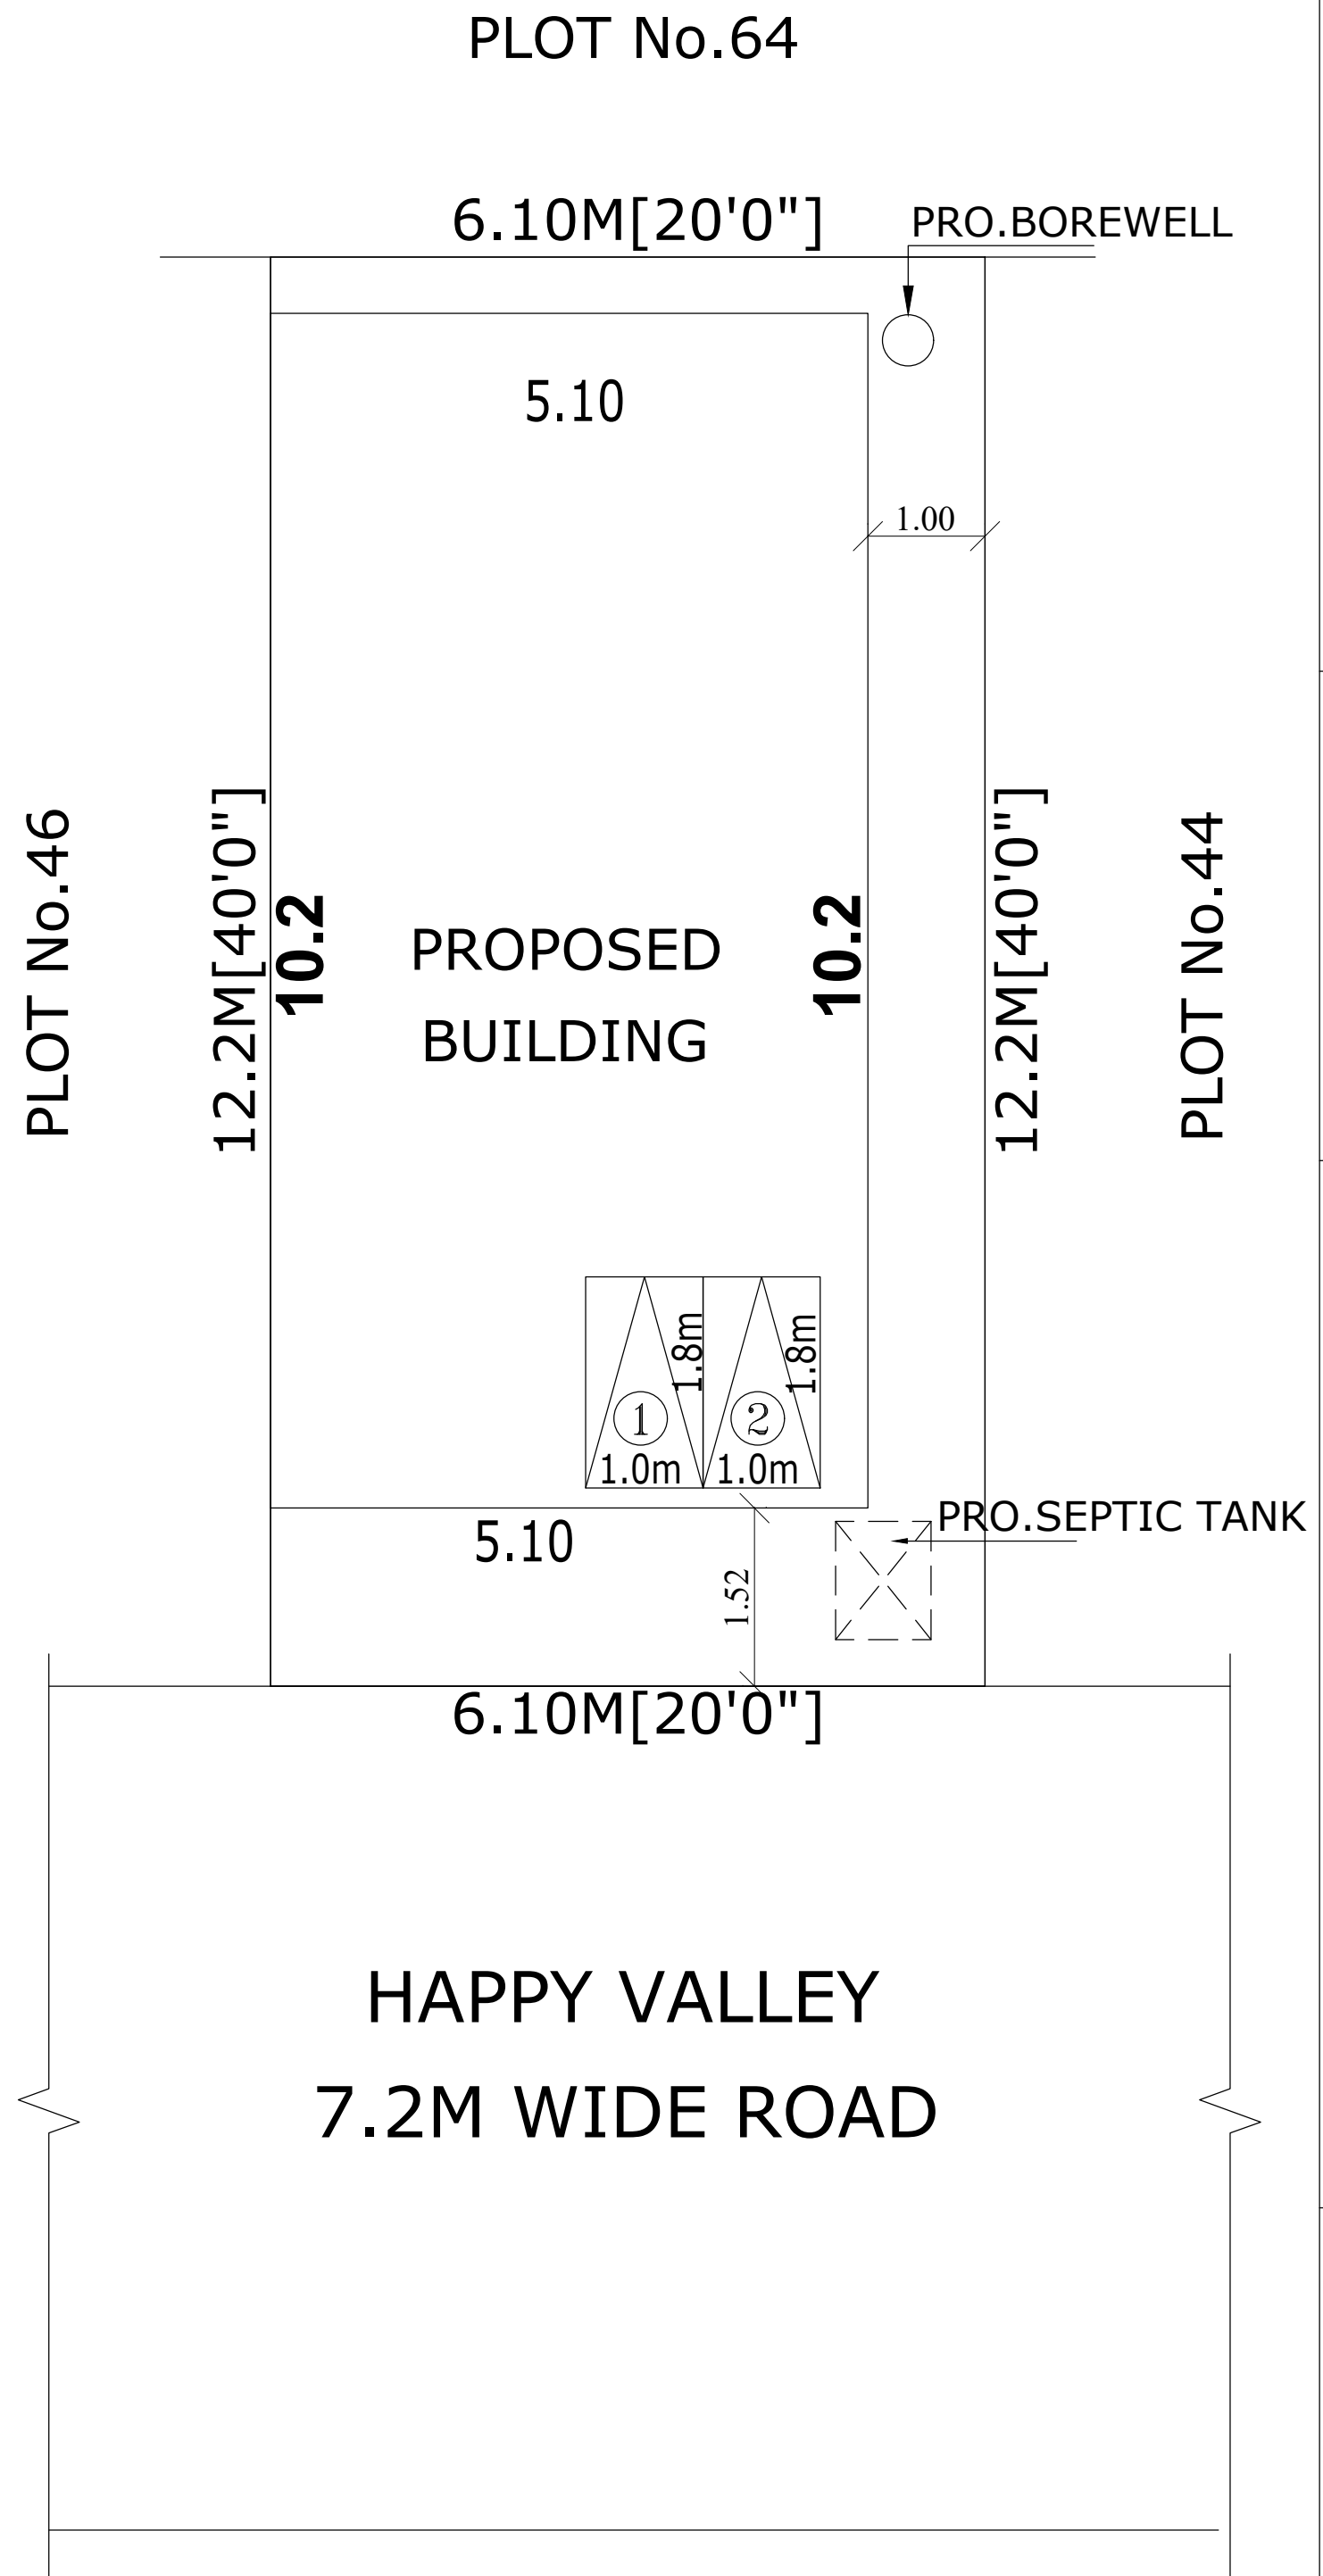

SITE PLAN
NOT TO SCALE

Eight ways to know a piece of land before you pay for it.

This report covers one part of the picture. These cover the rest, drawn from the same government records, for any property in Tamil Nadu.

LandLens One

Ask anything about a property and get an answer grounded in live government records, with the sources shown.

[/landlens/one](#)



Verify My Land

Every record check run on one property and returned as a single report.

[/landlens/verify-my-land](#)



Legal Opinion

An advocate's written opinion on the title, built on the records we pull for it.

[/landlens](#)



One Map

Every layer on one map: the parcel, its boundary, zoning, water bodies and what sits around it.

[/landlens/one/map](#)



PriceMap

What land actually changed hands for around this plot, taken from the registered deeds.

[/landlens/pricemap](#)



Build Scope

What you are allowed to build here: floor space, height, coverage and setbacks.

[/landlens/build-scope](#)



Property Tracker

Watch a property and hear about it when something new is registered against it.

[/landlens/property-tracker](#)



Deal Room

Run the transaction in one place: documents, stamping, signatures and the parties.

[/landlens/deal-room](#)



Twenty-four checks you can run yourself, at no cost.

Records and verification

The registers themselves, read for you.

Encumbrance Certificate

Patta and Chitta

Field Measurement Sketch

EC Analyzer

Bank charge check

Court case search

Seller background check

Approval check by survey

Value and duty

What it is worth and what it costs to register.

Guideline value by street

Guideline value by survey

Stamp duty and registration fees

Capital gains

Floor space index

Area unit converter

Zoning and land use

What the plan says can happen on this land.

Land use zone finder

CMDA land use check

Coastal regulation zone

Master plan check

Water bodies finder

Airport height clearance

Registers and directories

Who holds it, and which office keeps the record.

Find your registering office

Temple property check

Waqf property check

RERA register



Every free tool
/tools



Services we run
for you
/services



The LandLens
suite
/landlens/one



Every claim in this document traces back to a government record.

Legal opinions, due diligence and title verification

Building plan, layout and sub-division approvals

Completion and occupancy certificates, regularisation

Escrow, negotiation and NRI property management

Land survey, soil testing, architecture and construction

Verified RealEstate
3/350/2 Mettukuppam,
OMR Thoraipakkam,
Chennai 600 097, India
hello@verified.realestate
+91 9996 12 9996

Prepared from the registers named on the page each finding sits on. Where a register could not be read, this document says so in its place rather than leaving the gap to be read as a clean result.

