

PLAN SHOWING THE EXISTING APPROVED AND PROPOSED CONSTRUCTION OF INSTITUTIONAL BUILDING FOR ADHIPARASAKTHI SIDDHAR PEEDA WOMEN'S CHARITABLE TRUST IN S.F.NO: 6/4,5,6; 7/1,2; 8/1 AT PALLIPETTAI VILLAGE, MADURANTHAGAM TALUK AND S.F.NO: 73/1B AT KESAVARAYANPETTAI VILLAGE, CHEYYUR TALUK, CHENGALPATTU DISTRICT.

NOTE: ALL DIMENSIONS AREA IN METER

SPECIFICATION :


FOUNDATION : RCC 1:11/2:3 M25 Concrete Column footing Laid Over sand filling and PCC 1:4:8.
RCC WORK : All Columns, Beams, Roof Slab, Lintel & Sunshade are in CC 1:11/2:3(M-25)
BRICKWORK : B.V in Basement & Superstructure are in CM 1:5.
JOINERY : Joineries are made with Steel (or) first class teak wood.
WEATHERING : 9" x 9" Pressed Tiles laid over the Brick Jolly with Lime mortar and sloped with water proofing compound.
PLASTERING : Ceiling plastering with CM 1:3 inside & Outside walls are plastering with CM 1:4.
PAINTING : White washing with two coats over the one coat of primer for Ceiling, Colour washing with two coats over one coat of primer for all Walls.

JOINERY SCHEDULE

MD	8.20 x 2.40	MAIN DOOR
D	2.00 x 2.40	DOUBLE LEAF OPENABLE DOOR
D1	1.20 x 2.40	DOOR
D2	1.00 x 2.40	DOOR
D3	0.75 x 2.40	DOOR
SD	0.75 x 2.40	STEEL DOOR
W	2.00 x 1.50	WINDOW
V	4.50 x 0.60	VENTILATOR
V1	2.50 x 0.60	VENTILATOR
J	4.00 x 3.85	JOLLY
J1	2.50 x 1.50	JOLLY

COLOUR INDEX :

PROPOSED	☐	REFERENCE :
BOUNDARY	☐	SCALE : 1:100
ROAD	☐	DATE : 13 APR 2024
DRIVEWAY	☐	

 

APPLICANT :

[Signature]
P. RAJESH
OWNERS REPRESENTATIVE

ARCHITECT / REGISTERED ENGINEER :

[Signature]
R. SATHISHKUMAR
REGISTERED STRUCTURAL ENGINEER
No. 10, 11, 12, 20

PLAN SHOWING THE EXISTING APPROVED AND PROPOSED CONSTRUCTION OF INSTITUTIONAL BUILDING FOR ADHIPARASAKTHI SIDDHAR PEEDA WOMEN'S CHARITABLE TRUST IN S.F.NO: 6/4,5,6; 7/1,2; 8/1 AT PALLIPETTAI VILLAGE, MADURANTHAGAM TALUK AND S.F.NO: 73/1B AT KESAVARAYANPETTAI VILLAGE, CHEYYUR TALUK, CHENGALPATTU DISTRICT.

NOTE: ALL DIMENSIONS AREA IN METER


SPECIFICATION :

FOUNDATION : RCC 1:11/2:3 M25 Concrete Column footing Laid Over sand filling and PCC 1:4:8.
 RCC WORK : All Columns, Beams, Roof Slab, Lintel & Sunshade are in CC 1:1/2:3(M:25)
 BRICKWORK : B.V in Basement & Superstructure are in CM 1:5.
 JOINERY : Joineries are made with Steel (or) first class teak wood.
 WEATHERING : 9" x 9" Pressed Tiles laid over the Brick Jolly with Lime mortar and sloped with water proofing compound.
 PLASTERING : Ceiling plastering with CM 1:3 inside & Outside walls are plastering with CM 1:4.
 PAINTING : White washing with two coats over the one coat of primer for Ceiling, Colour washing with two coats over one coat of primer for all Walls.

JOINERY SCHEDULE

MD	8.20 x 2.40	MAIN DOOR
D	2.00 x 2.40	DOUBLE LEAF OPENABLE DOOR
D1	1.20 x 2.40	DOOR
D2	1.00 x 2.40	DOOR
D3	0.75 x 2.40	DOOR
SD	0.75 x 2.40	STEEL DOOR
W	2.00 x 1.50	WINDOW
V	4.50 x 0.60	VENTILATOR
V1	2.50 x 0.60	VENTILATOR
J	4.00 x 3.85	JOLLY
J1	2.50 x 1.50	JOLLY


COLOUR INDEX :

 PROPOSED	SCALE : 1:100	
BOUNDARY	DATE : 13 APR 2024	
ROAD		
DRIVEWAY		


APPLICANT :

ARCHITECT / REGISTERED ENGINEER :

REGISTERED STRUCTURAL ENGINEER :

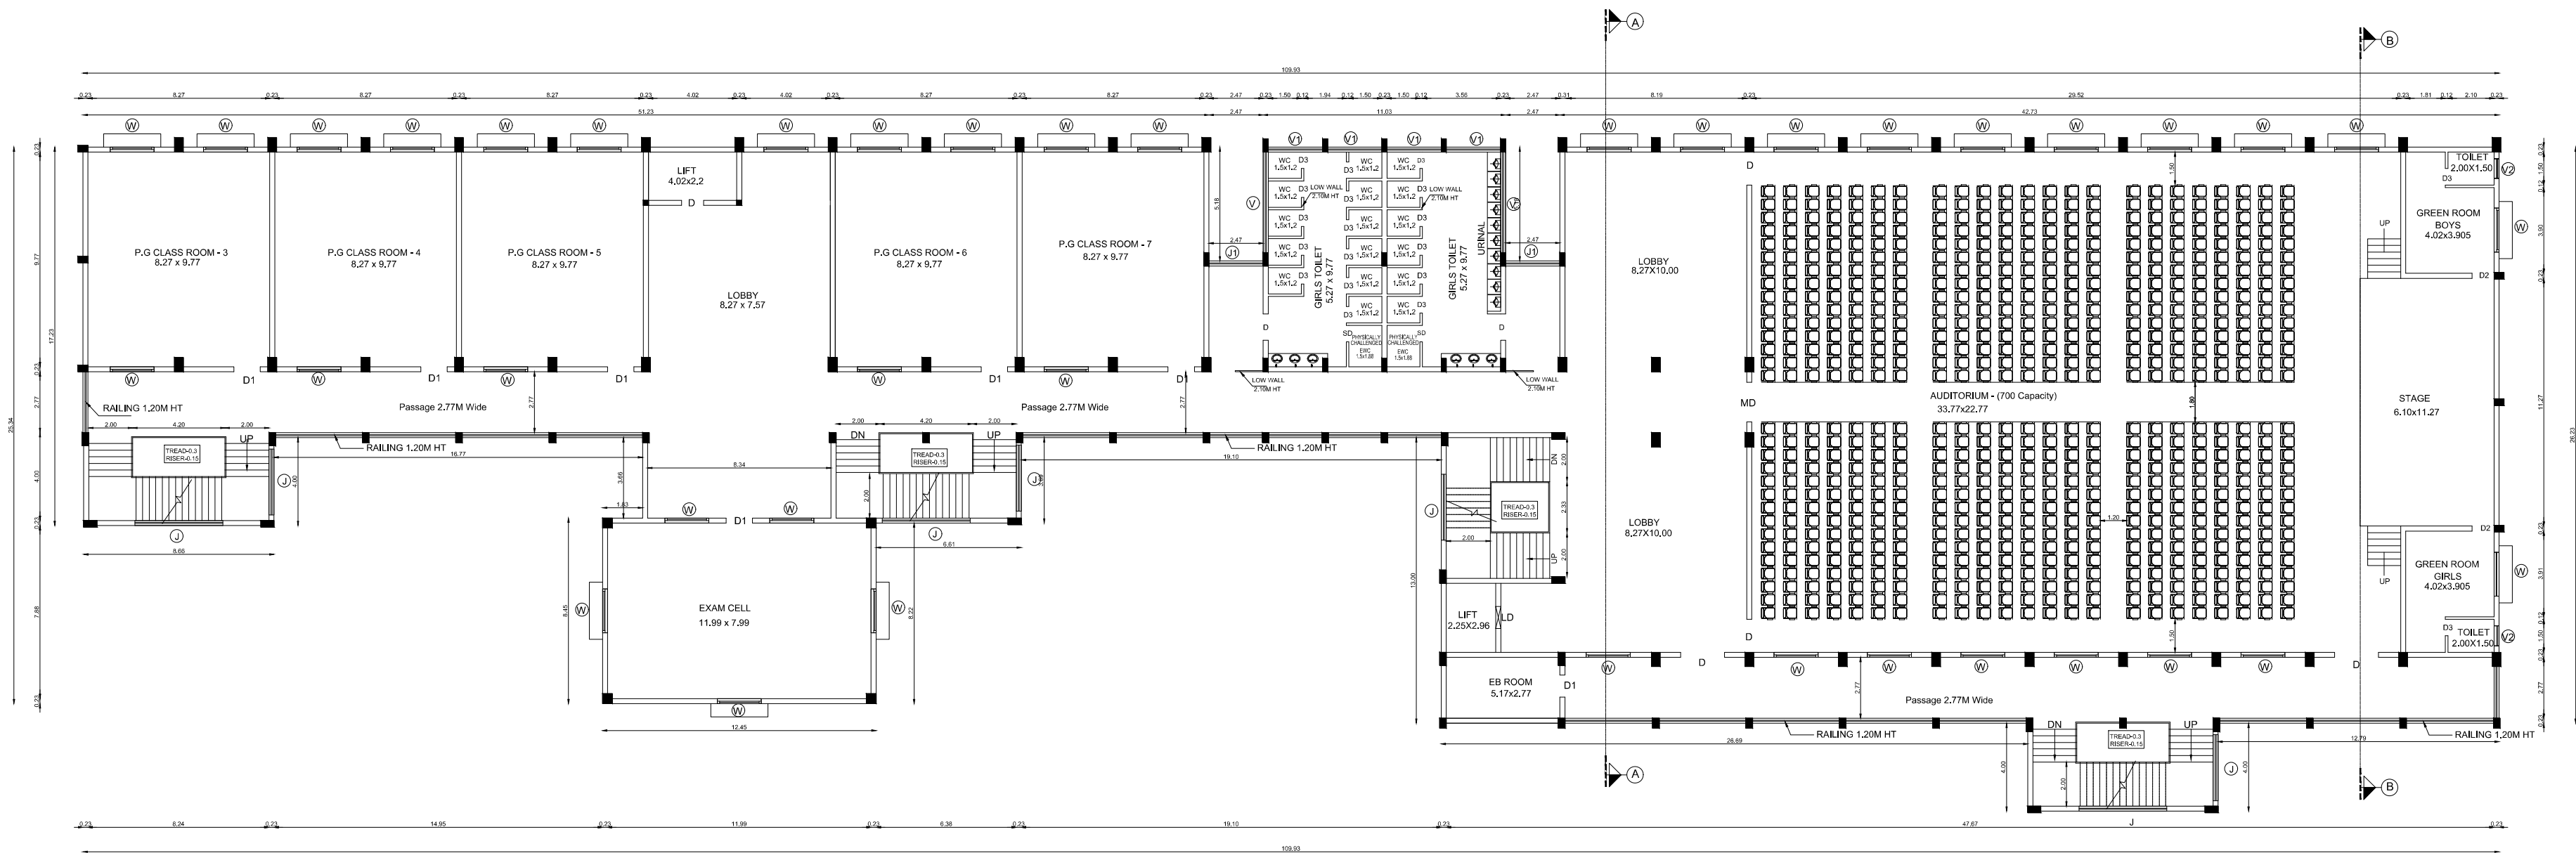

SECOND FLOOR PLAN

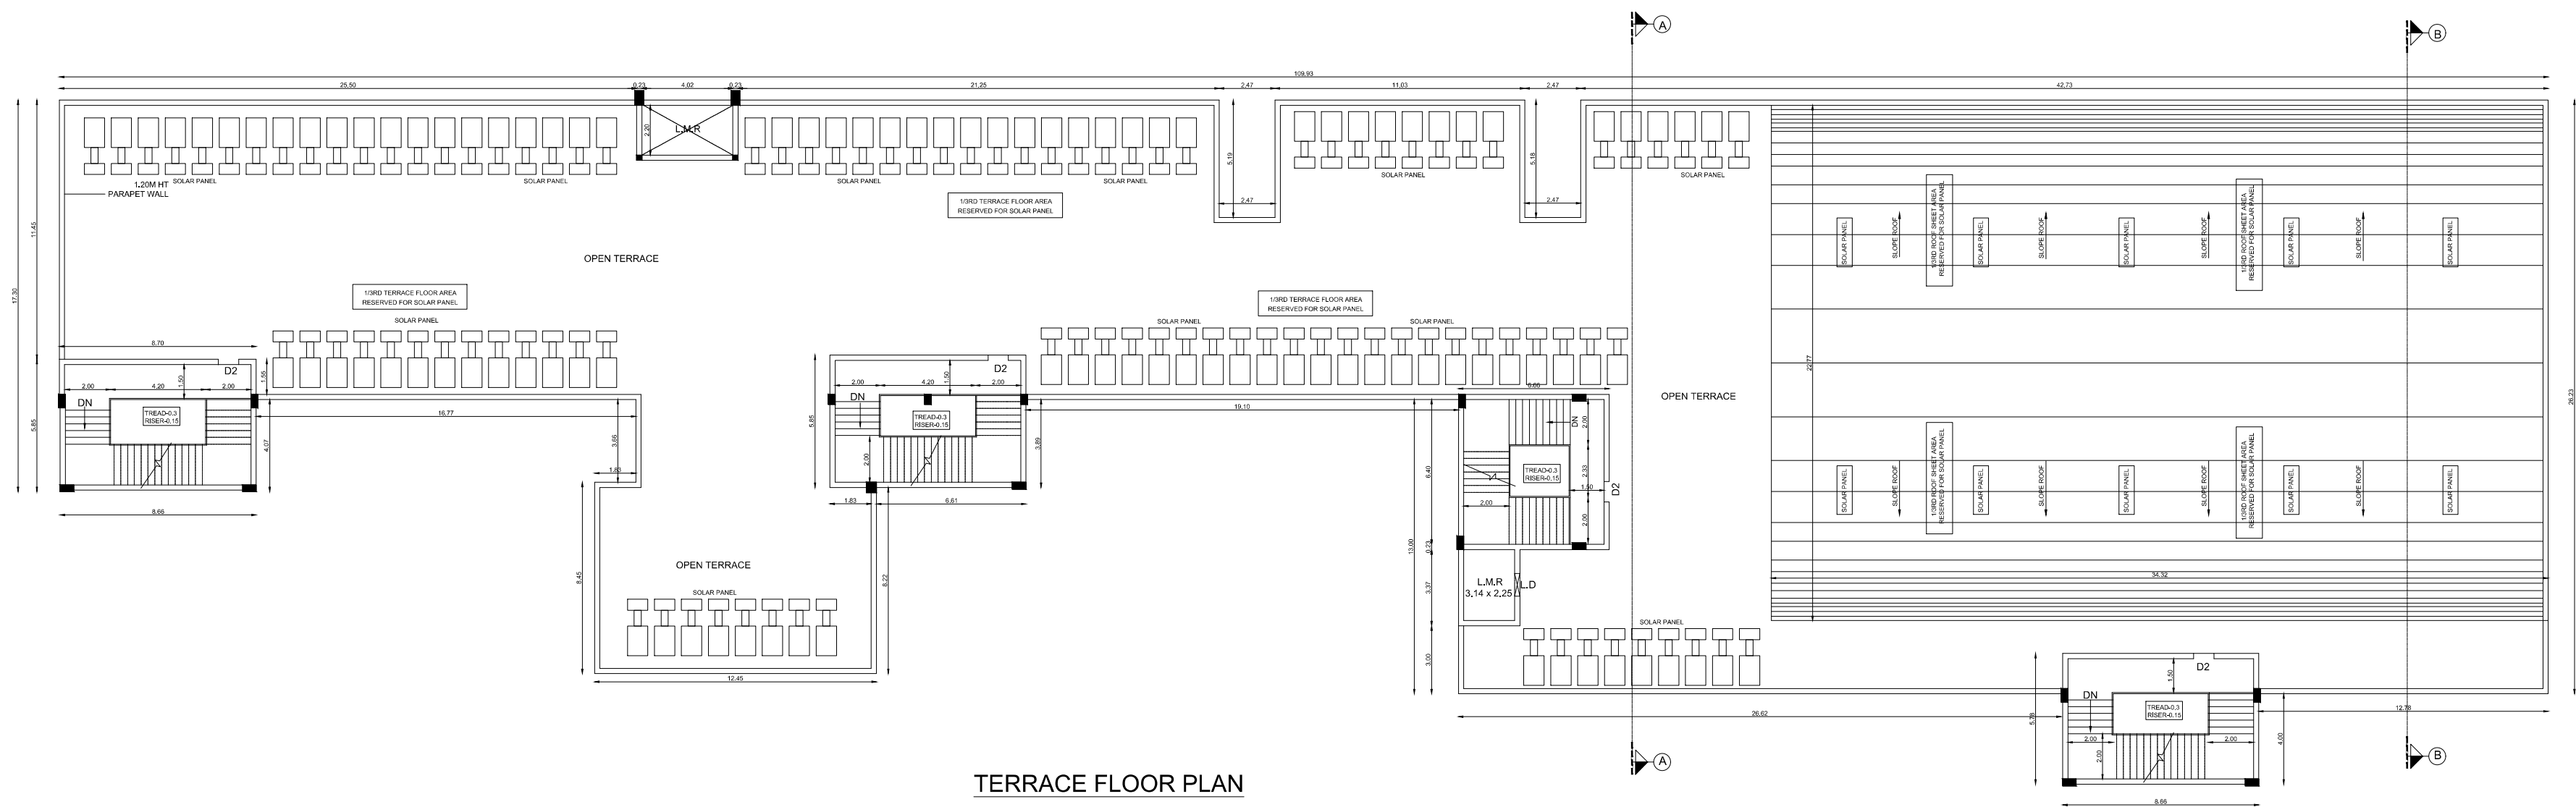

TERRACE FLOOR PLAN

PLAN SHOWING THE EXISTING APPROVED AND PROPOSED CONSTRUCTION OF INSTITUTIONAL BUILDING FOR ADHIPARASAKTHI SIDDHAR PEEDA WOMEN'S CHARITABLE TRUST IN S.F.NO: 6/4,5,6; 7/1,2; 8/1 AT PALLIPETTAI VILLAGE, MADURANTHAGAM TALUK AND S.F.NO: 73/1B AT KESAVARAYANPETTAI VILLAGE, CHEYYUR TALUK, CHENGALPATTU DISTRICT.

NOTE : ALL DIMENSIONS AREA IN METER

SPECIFICATION :

FOUNDATION : RCC 1:1/2:3 M25 Concrete Column footing Laid Over sand filling and PCC 1:4:8.
RCC WORK : All Column, Beams, Roof Slab, Lintel & Sunshade are in CC 1:1/2:3(M-25)
BRICKWORK : B.V in Basement & Superstructure are in CM 1:5.
JOINERY : Joineries are made with Steel (or) first class teak wood.
WEATHERING : 9" x 9" Pressed Tiles laid over the Brick Jolly with Lime mortar and sloped with water proofing compound.
PLASTERING : Ceiling plastering with CM 1:3 inside & Outside walls are plastering with CM 1:4.
PAINTING : White washing with two coats over the one coat of primer for Ceiling, Colour washing with two coats over one coat of primer for all Walls.

JOINERY SCHEDULE

MD	8.20 x 2.40	MAIN DOOR
D	2.00 x 2.40	DOUBLE LEAF OPENABLE DOOR
D1	1.20 x 2.40	DOOR
D2	1.00 x 2.40	DOOR
D3	0.75 x 2.40	DOOR
SD	0.75 x 2.40	STEEL DOOR
W	2.00 x 1.50	WINDOW
V	4.50 x 0.60	VENTILATOR
V1	2.50 x 0.60	VENTILATOR
J	4.00 x 3.85	JOLLY
J1	2.50 x 1.50	JOLLY


COLOUR INDEX :

PROPOSED	SCALE : 1:100	
BOUNDARY	DATE : 13 APR 2024	
ROAD		
DRIVEWAY		


APPLICANT :

ARCHITECT / REGISTERED ENGINEER :


REGISTERED STRUCTURAL ENGINEER :

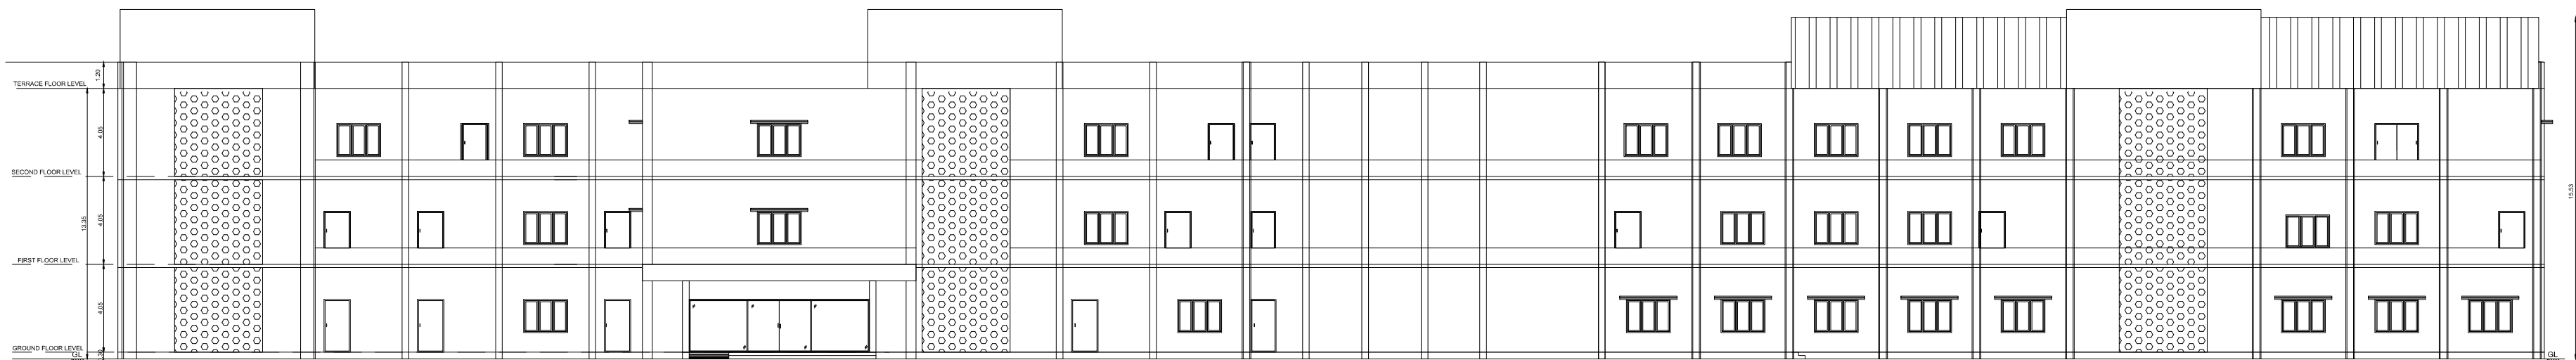

FRONT ELEVATION (WEST SIDE)

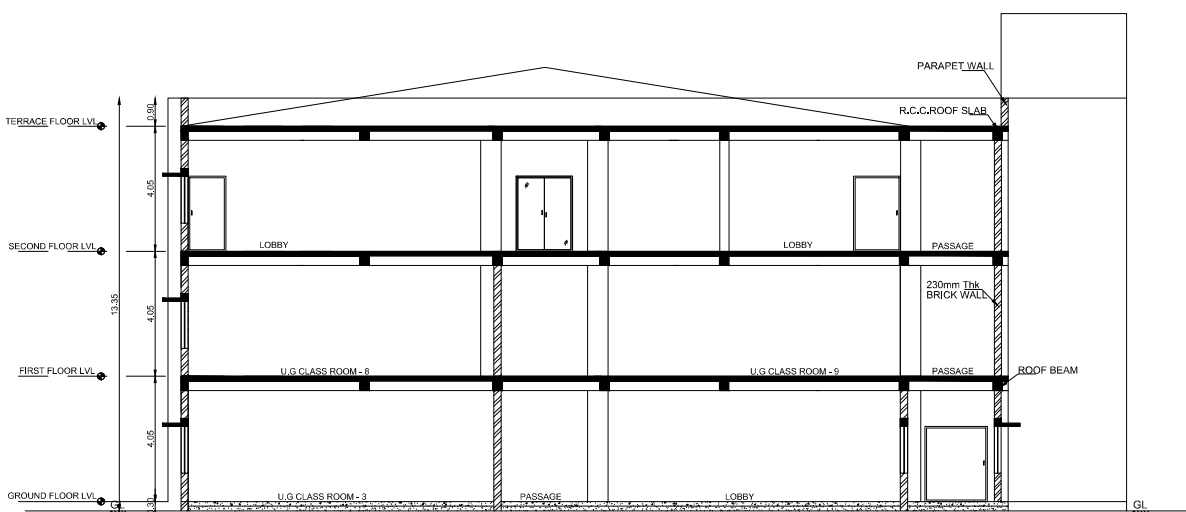


SECTION ON A-A'

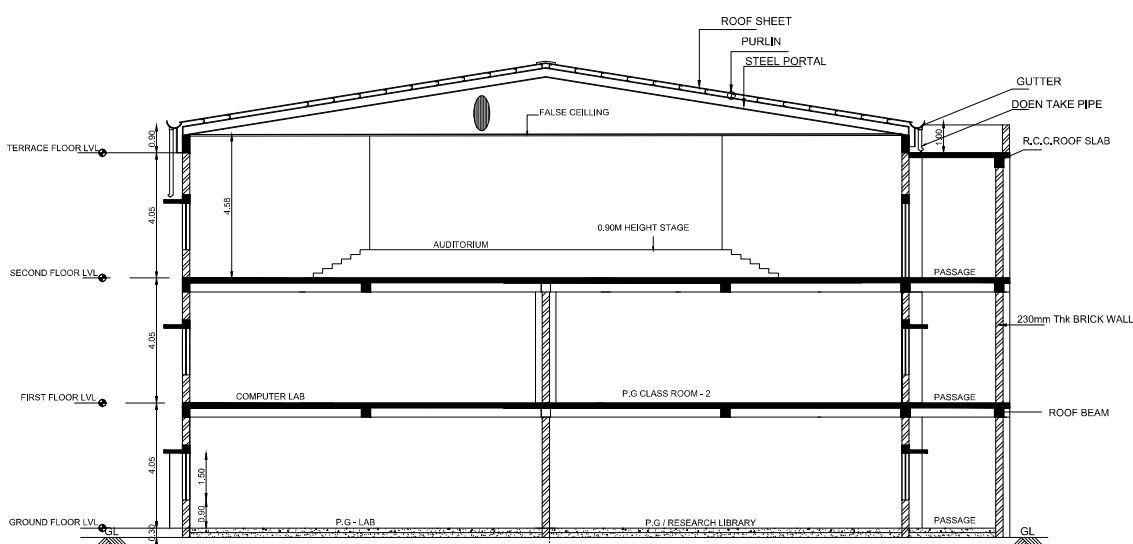


SECTION ON B-B'


METER ROOM

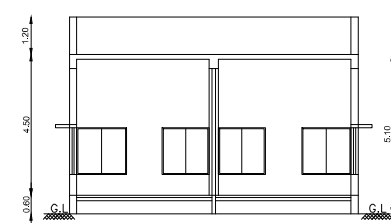

SECTION ON C-C

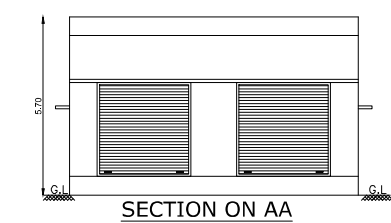

SECTION ON AA

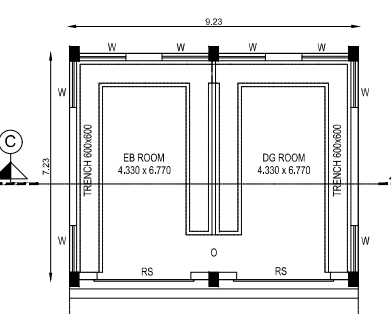

SECTION ON AA

