



PLAN SHOWING THE PRO.CONSTRUCTION OF A RESIDENTIAL BUILDING IN S.NO:185/7, OLD.S.NO:185/6A1, PATTA NO:3540,
AT 61 VILAMBUR VILLAGE, EDAIKAZHINADU TOWN PANCHAYAT, CHEYYUR TALUK, CHENGALPATTU DISTRICT.


OWNER: Mr.P.KALEEL RAHMAN S/O Mr.PEER MOHAMED

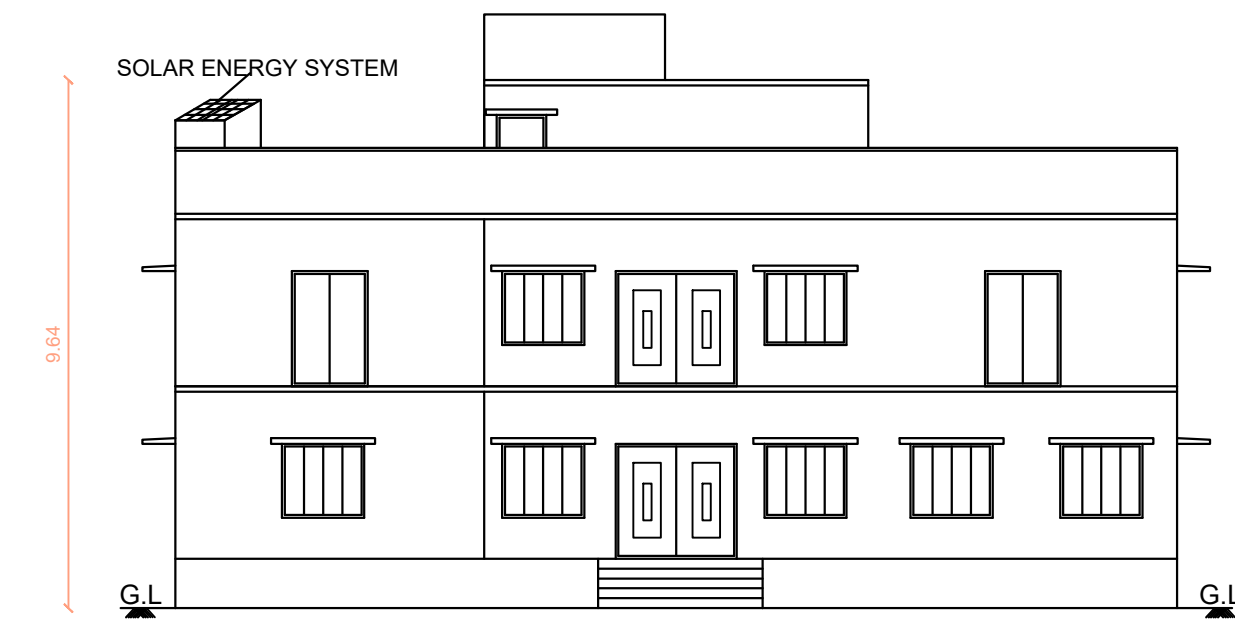


ELEVATION

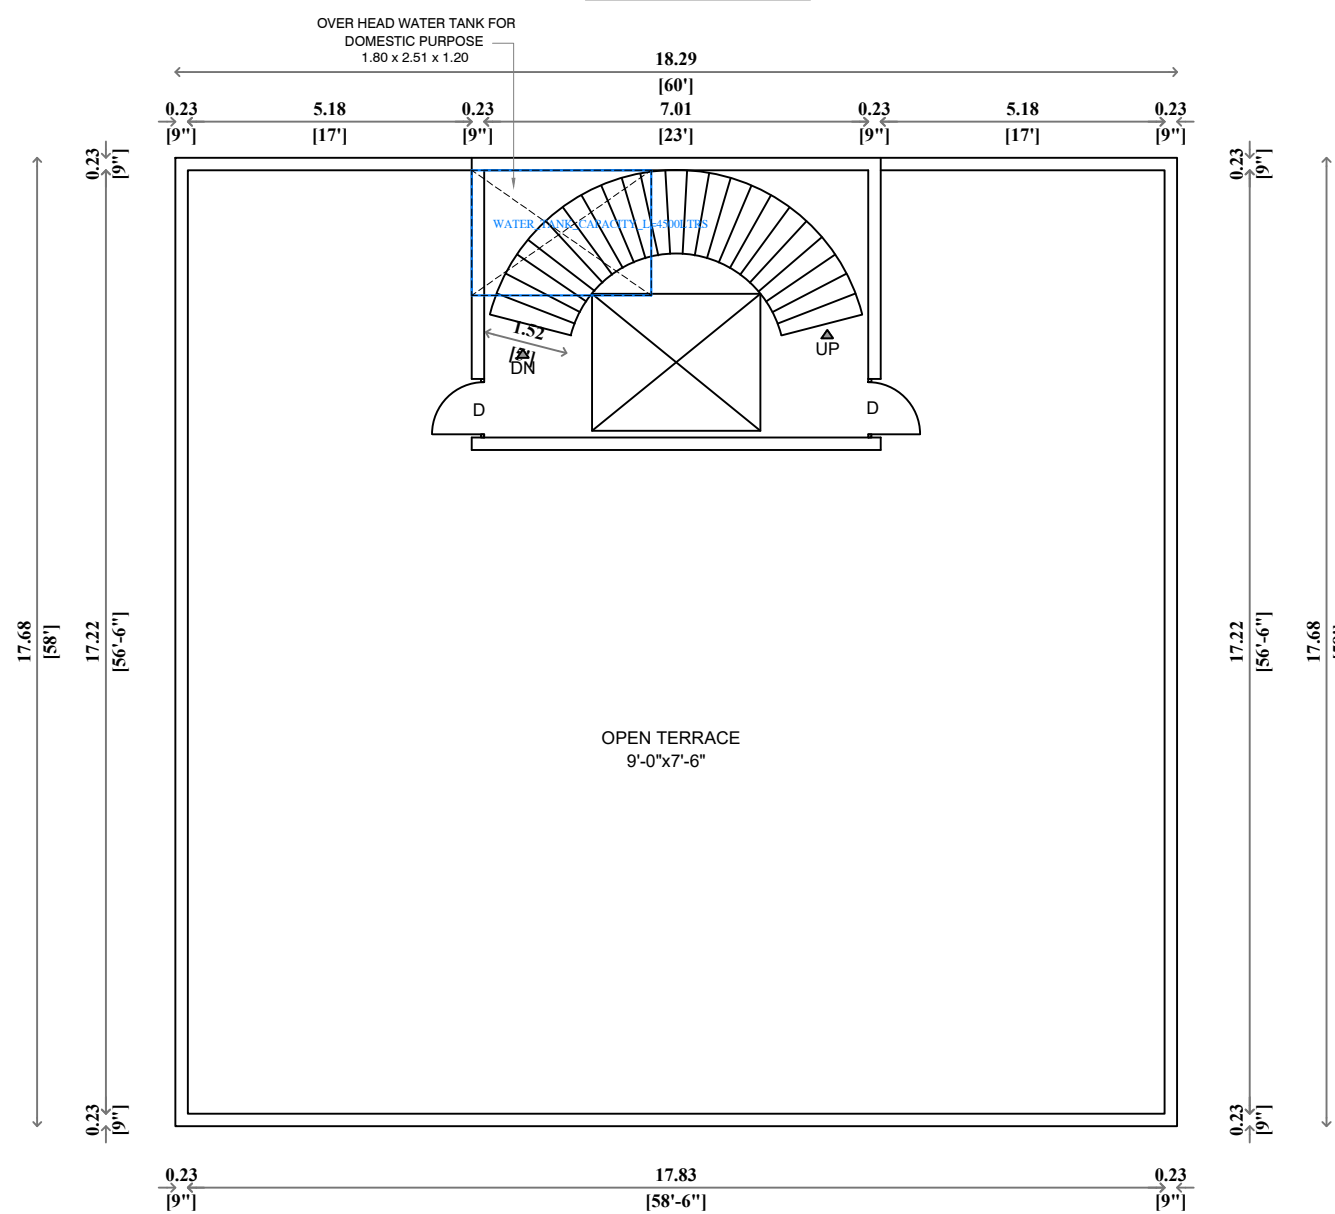


TERRACE FLOOR PLAN
(PROPOSED)

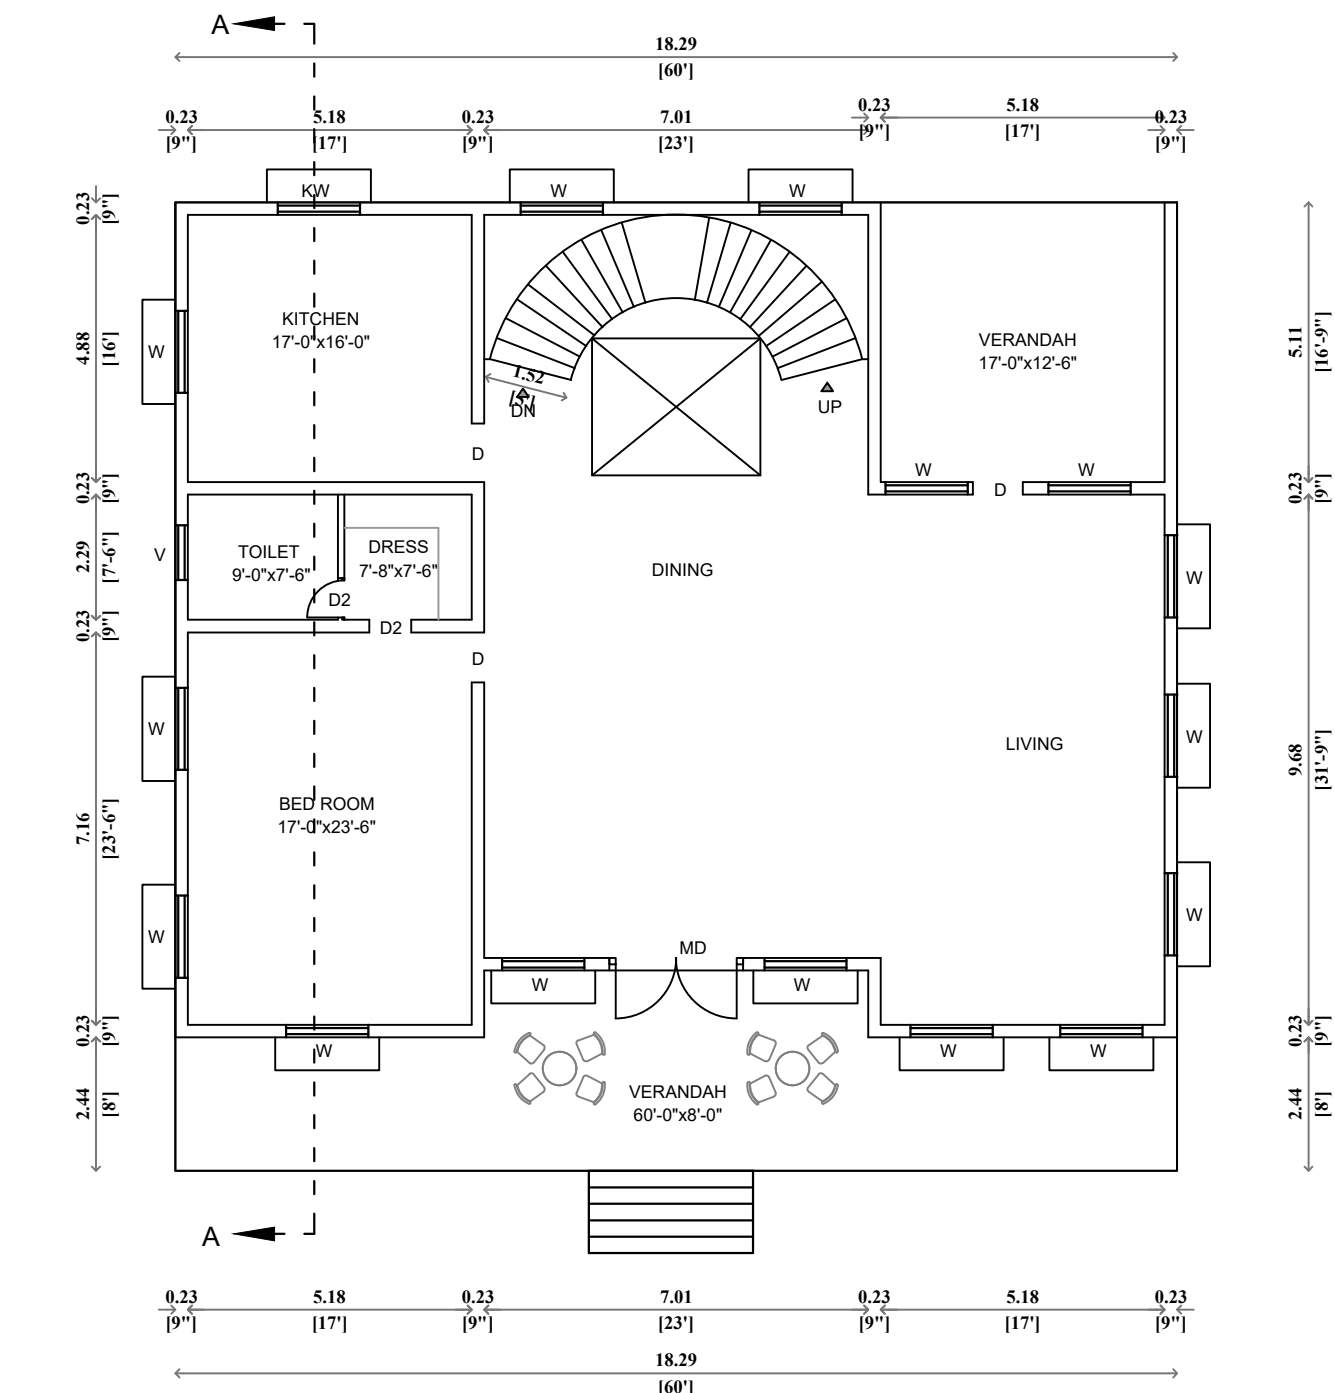

GROUND FLOOR PLAN
(PROPOSED)

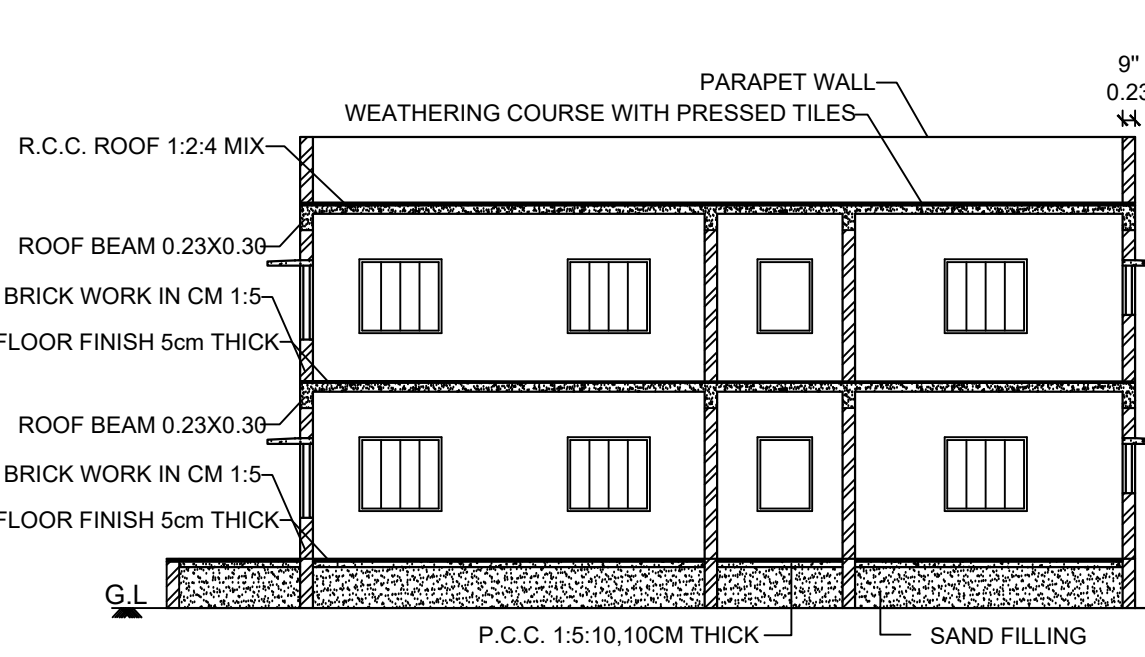

SECTION ON "AA"

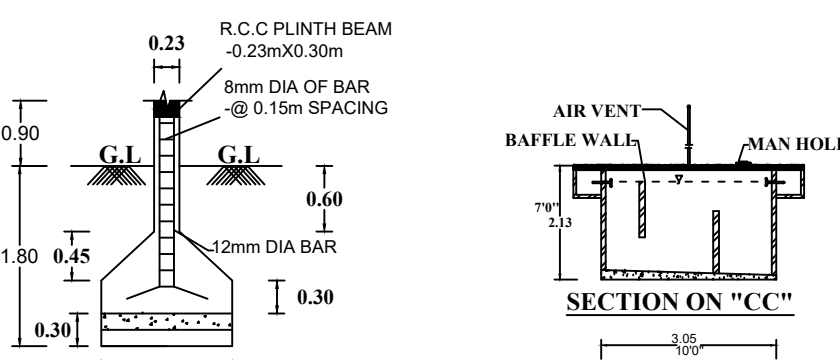

SECTION

PLAN OF SEPTIC TANK

SCALE : NTS

PLAN OF RWH

SCALE : NTS

SECTION ON 'CC'

PLAN OF RWH

SCALE : NTS

PLAN OF RWH

SCALE : NTS

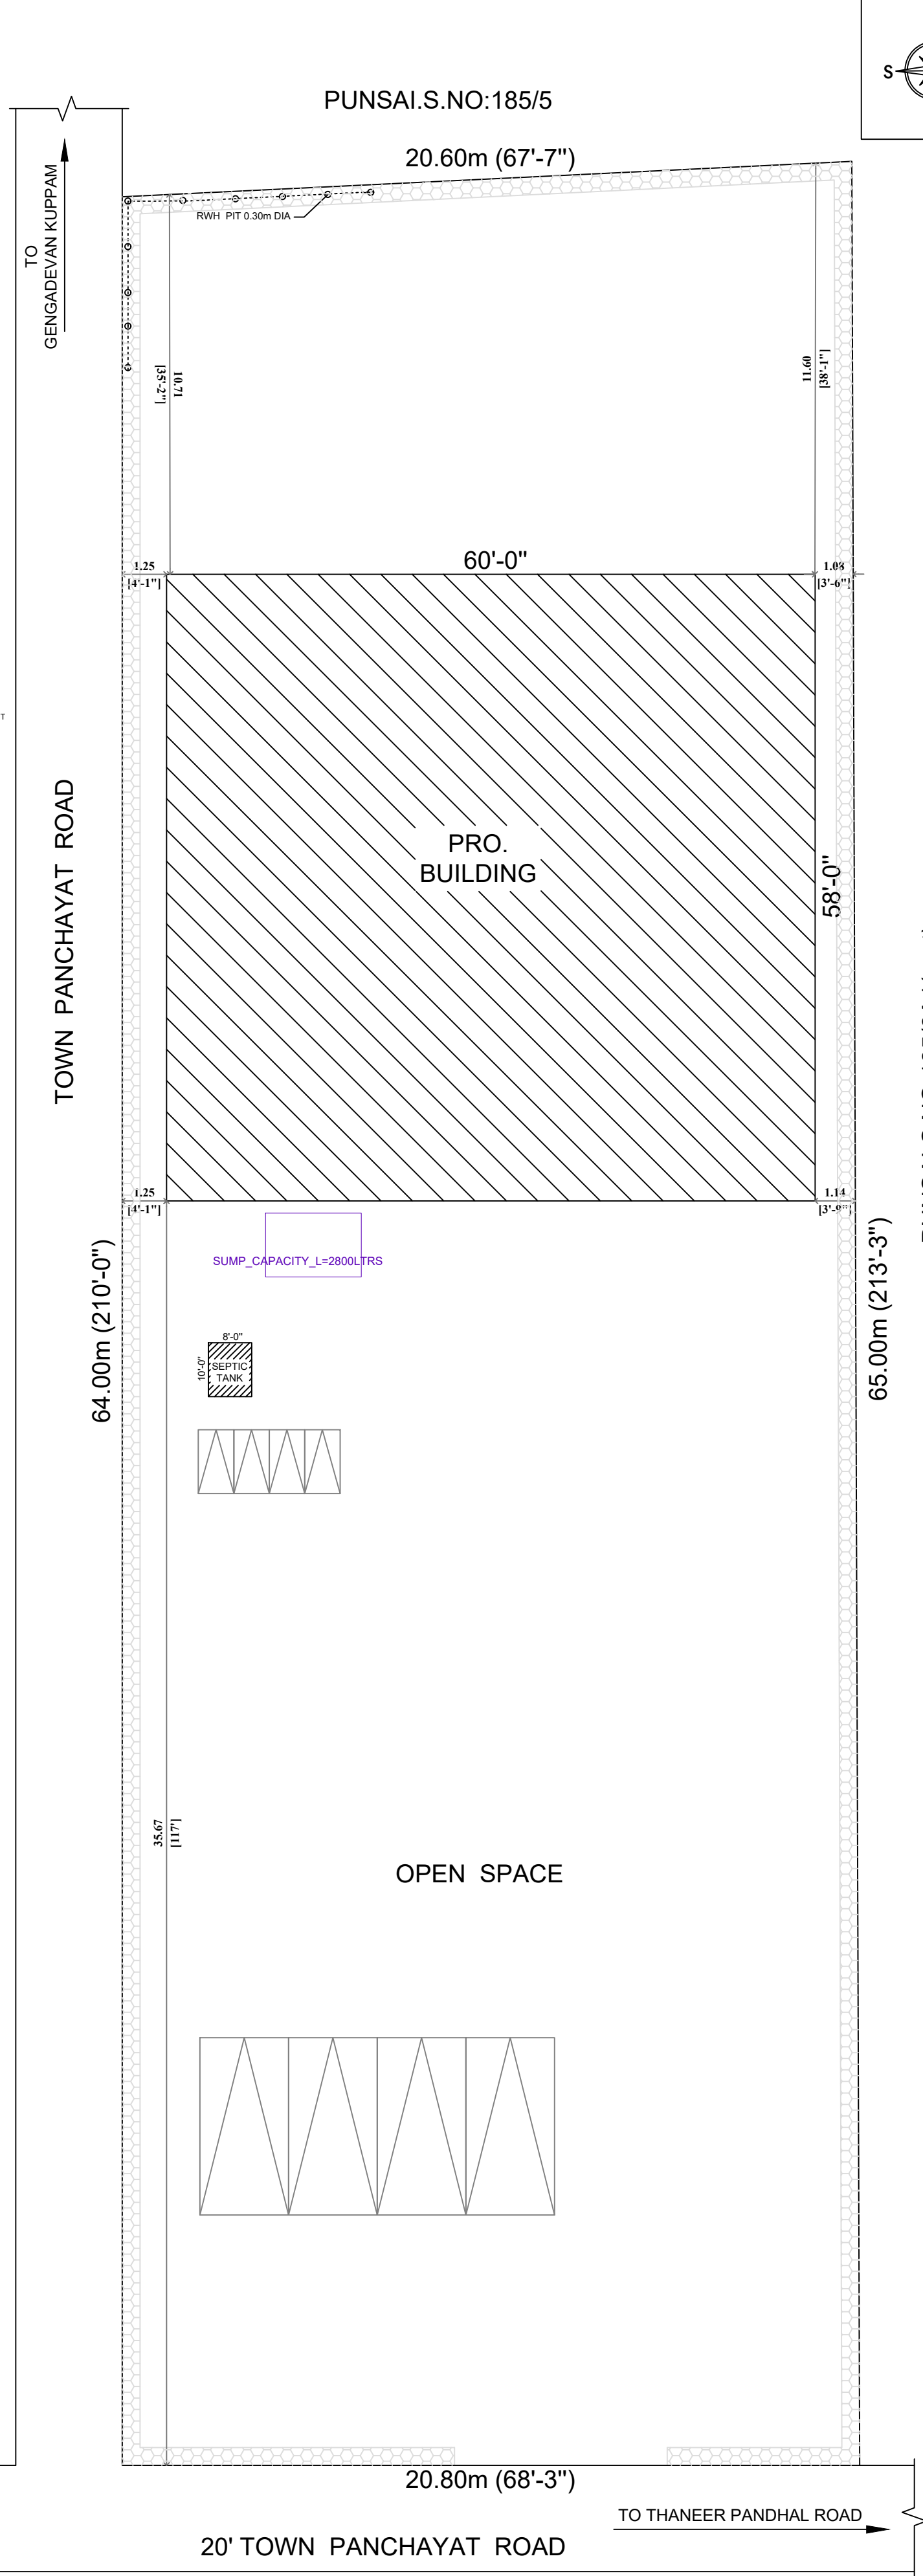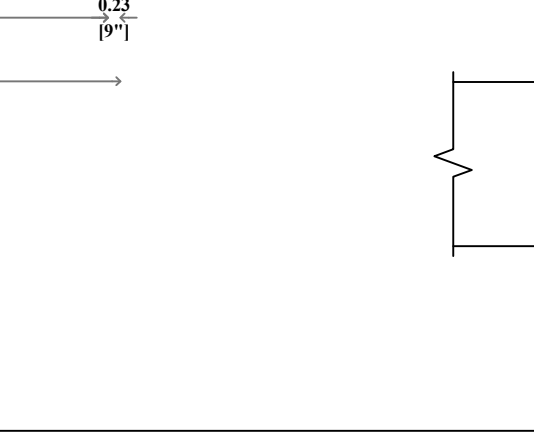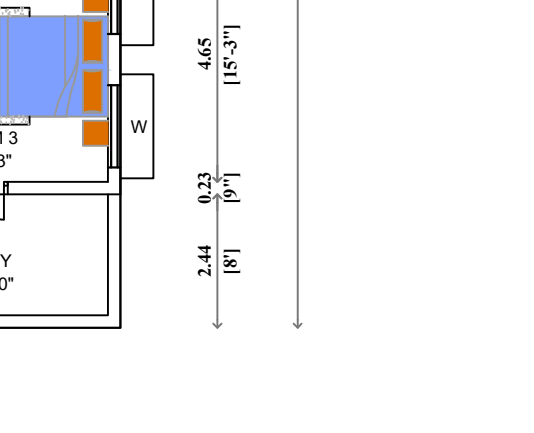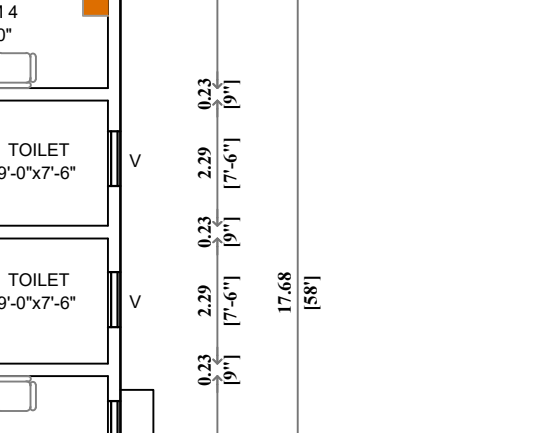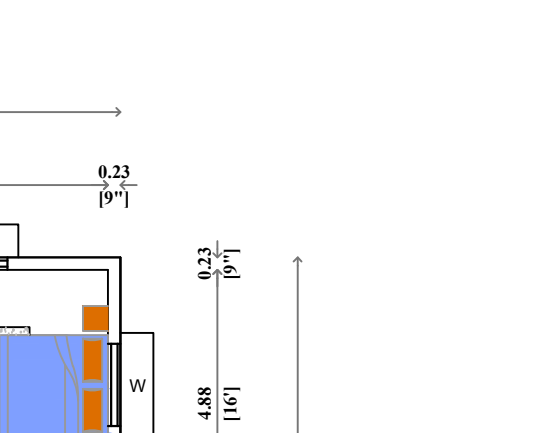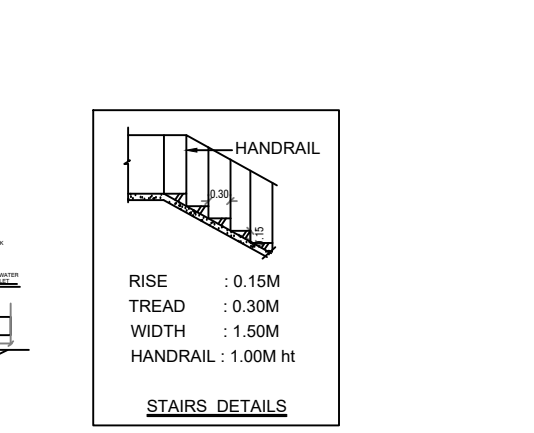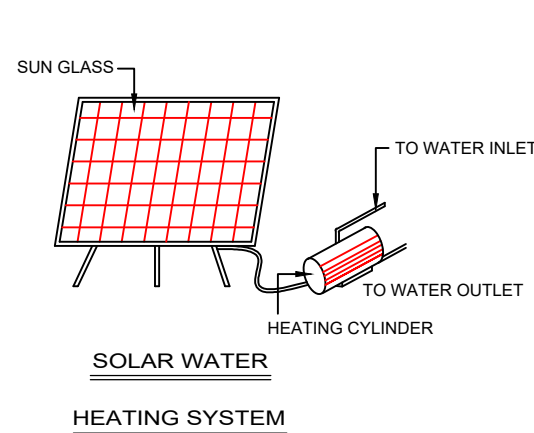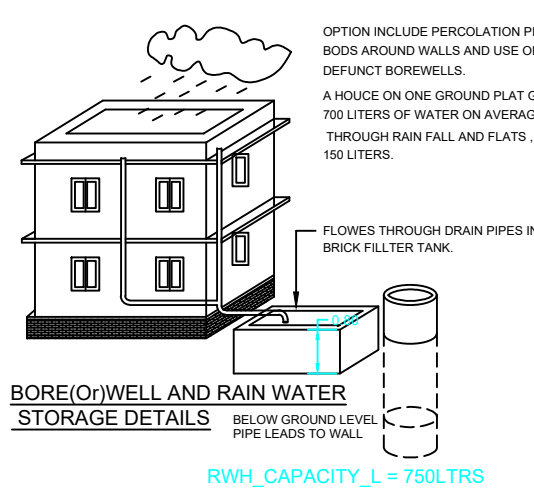

SITE PLAN
SCALE - 1:00

PUNSAI.S.NO:185/6A1(part)

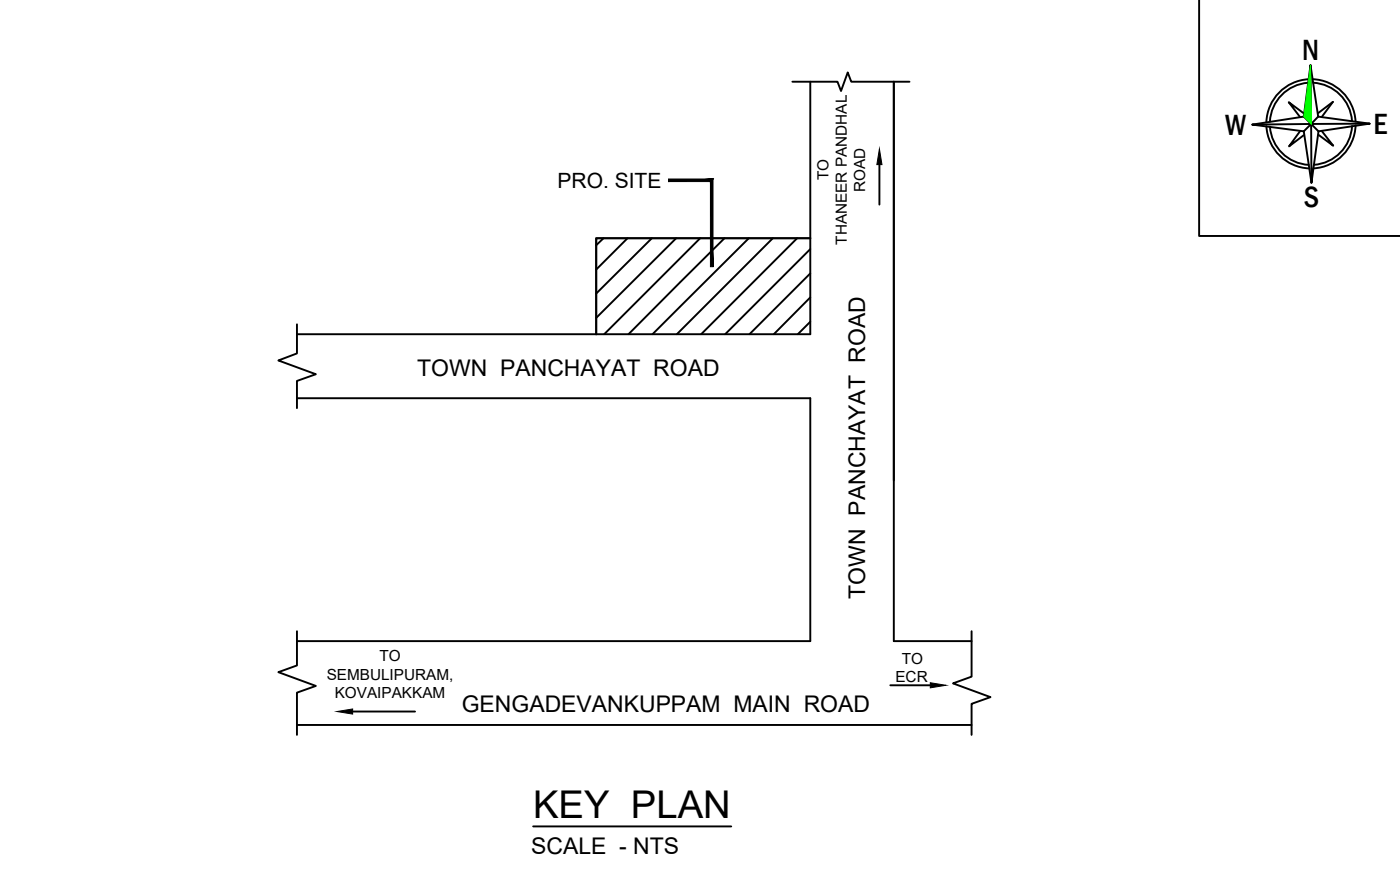

REFERENCE :-

MD	MAIN DOOR	1.10 X 2.10
D	DOOR	1.00 X2.10
D ₁	DOOR	0.90 X2.10
D ₂	DOOR	0.75 X2.10
W	WINDOW	1.50 X1.50
KW	KITCHEN WINDOW	0.90 X0.90
V	VENTILATOR	0.91 X0.76


AREA DETAILS:-

DESCRIPTION	sq.m	sq.ft
TOTAL AREA OF SITE	1335.78	14378.00
PLINTH AREA OF PRO. GROUND FLOOR	323.37	3480.75
PLINTH AREA OF PRO. FIRST FLOOR	323.37	3480.75
PLINTH AREA OF PRO. HEAD ROOM	39.84	428.84
TOTAL PLINTH AREA OF PRO. BUILDING	686.58	7390.34
OPEN SPACE AREA	1012.41	10897.75
LENGTH OF COMPOUND WALL	- 560'0"	
COVERAGE	- 24.21%	
F.S.I	- 0.51	

COLOUR INDEX :-

BOUNDARY OF SITE	
ROADS	
PROPOSED BUILDING	

SCALE - 1:100 ALL DIMENSIONS ARE IN "m"

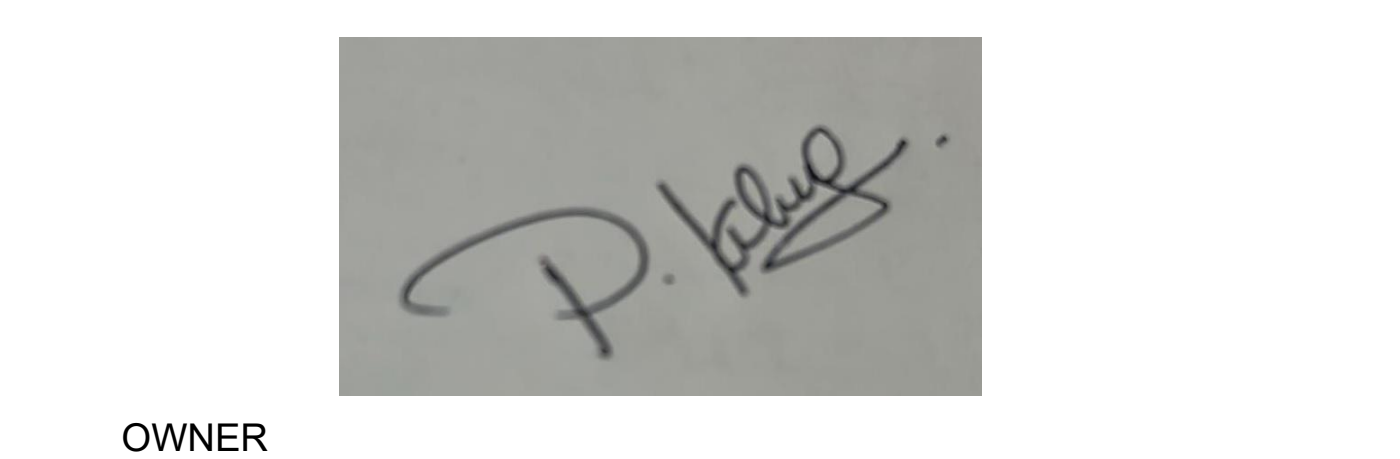

OWNER

D. KARTHIKEYAN D.C.E
CONSULTING ENGINEER
LICENCED SURVEYOR
REGD.NO. 36/19-20
#8, Paruvatha Rajakula Street,
Karunguzhi, Town Panchayat

REGISTERED ENGINEER