



PLAN SHOWING PRO.CONSTRUCTION OF A COMMERCIAL BUILDING IN S.NO:326/3A1A4, PATTA NO:2417, AT 62 MUDALIYARKUPPAM VILLAGE, EDAIKAZHINADU TOWN PANCHAYAT, CHEYYUR tk, CHENGALPATTU dt.




OWNER: Mr.P.RAMESH S/O Mr.PALANI CHETTIYAR

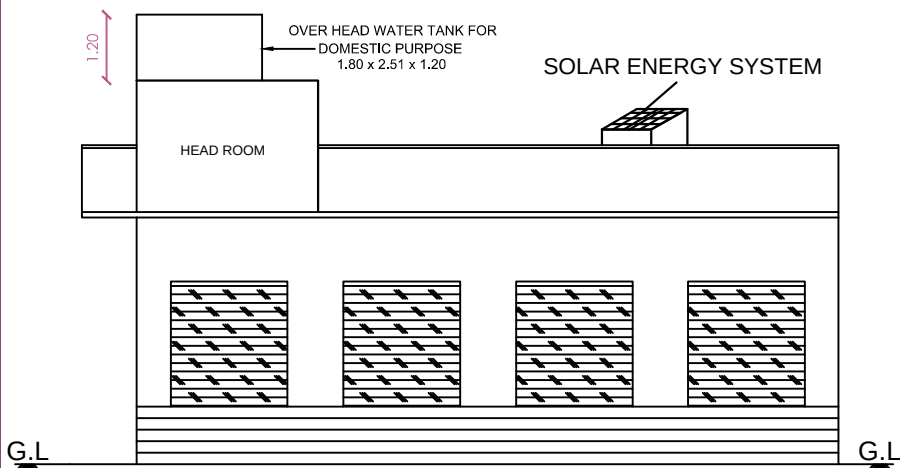


ELEVATION

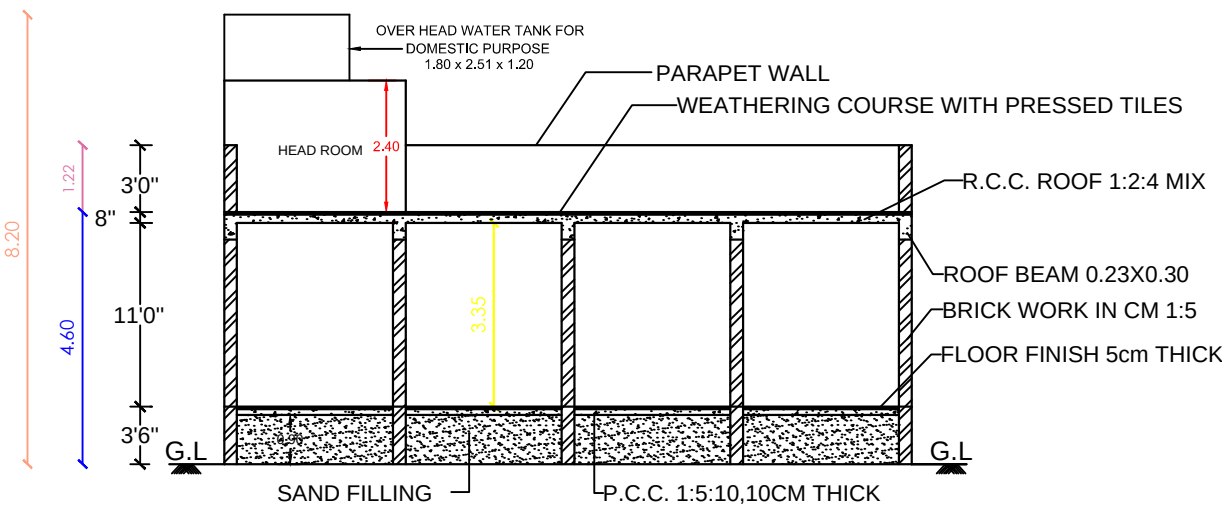


SECTION ON "AA"

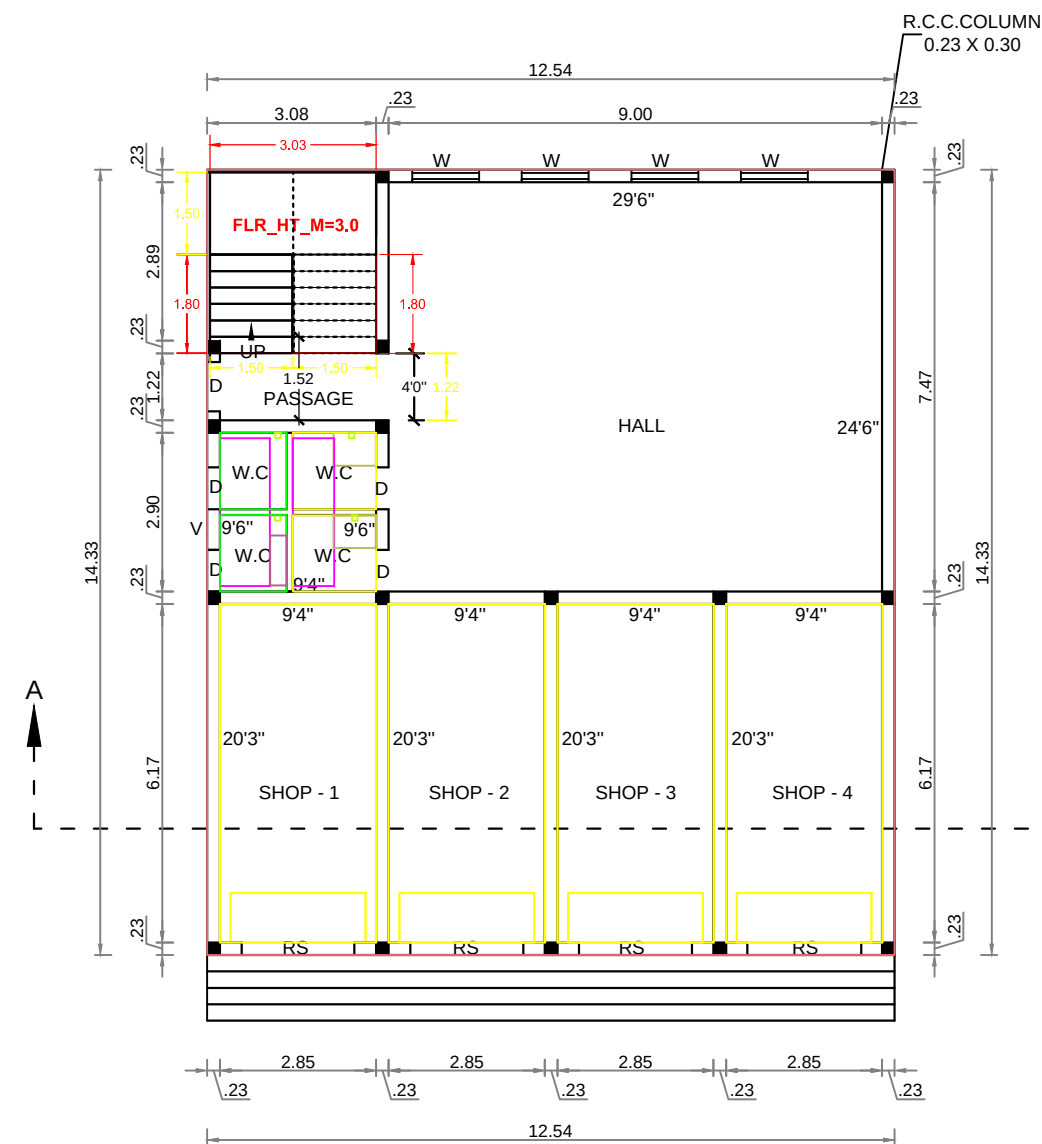

GROUND FLOOR PLAN

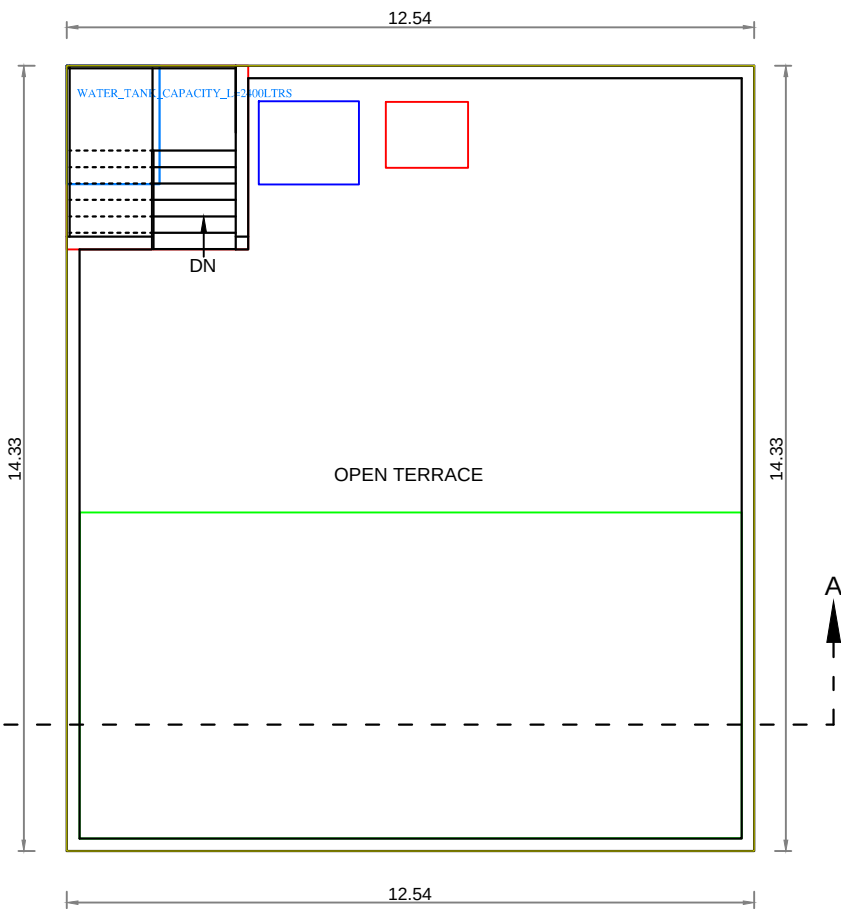

TERRACE FLOOR

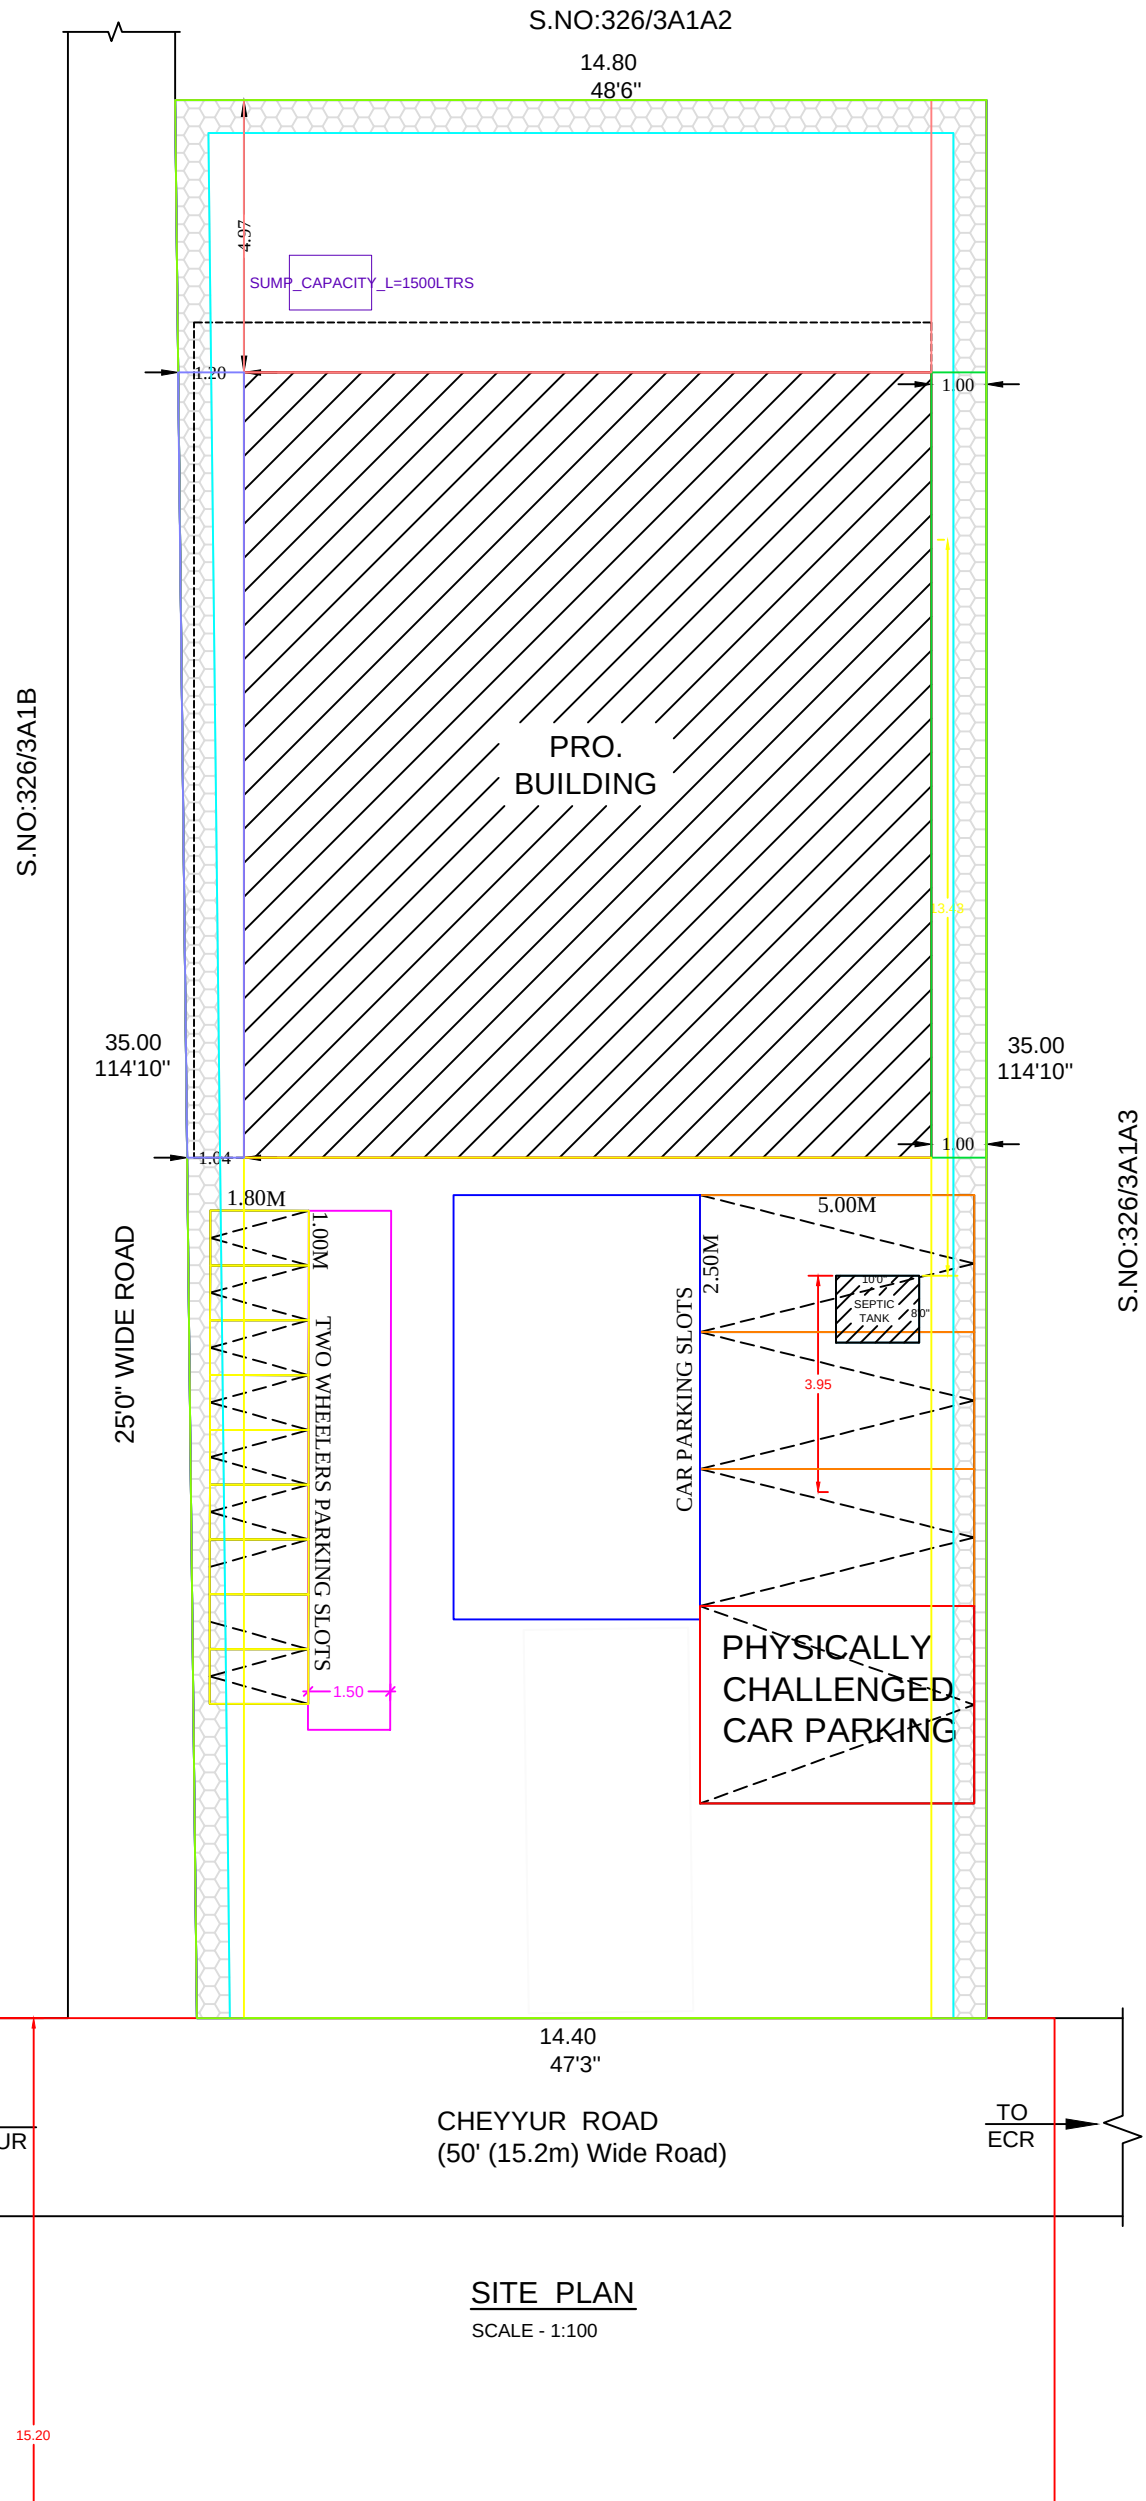

SITE PLAN

SCALE - 1:100

REFERENCE :-

RS ROLLING SHUTTER	7'0" X 8'6"
D DOOR	3'0" X 7'0"
W WINDOW	4'0" X 4'0"

AREA DETAILS:-

DESCRIPTION	sq.m	sq.ft
TOTAL AREA OF SITE	506.25	5450.00
PLINTH AREA OF PRO. BUILDING	179.72	1934.50
OPEN SPACE AREA	326.53	3515.50
LENGTH OF COMPOUND WALL - 325'0"		
COVERAGE - 35.50%		


COLOUR INDEX :-

BOUNDARY OF SITE

ROADS


PROPOSED BUILDING

SCALE - 1:100 ALL DIMENSIONS ARE IN "m"

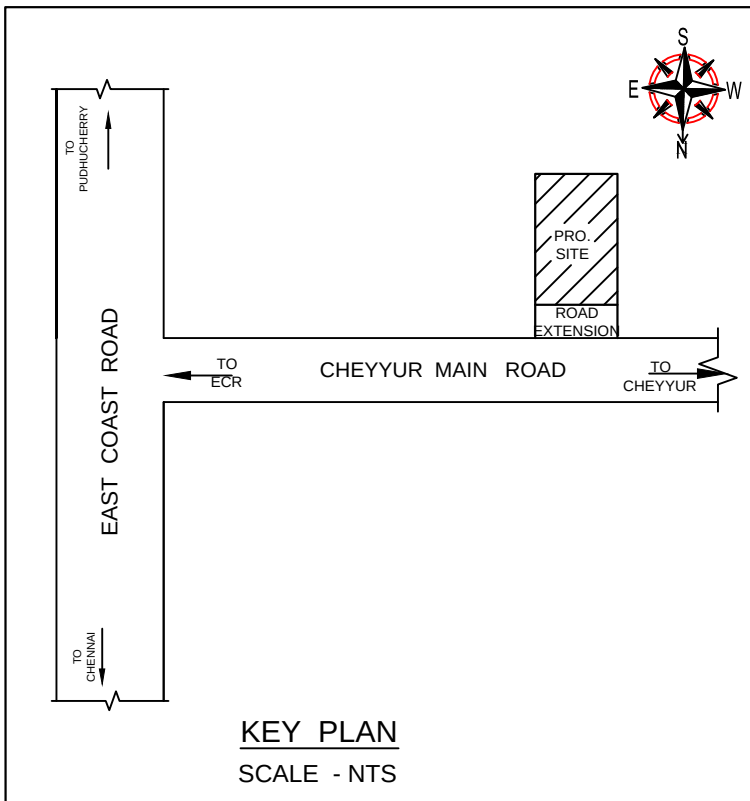


KEY PLAN

SCALE - NTS

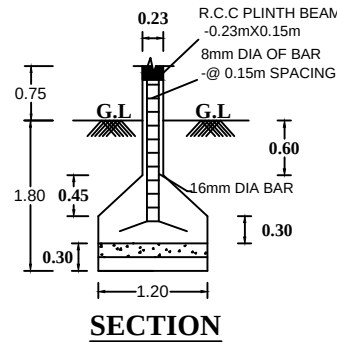


SECTION

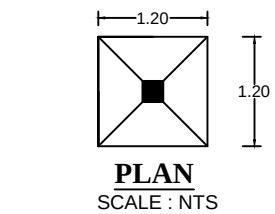


PLAN

SCALE : NTS

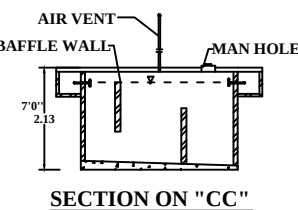


SECTION ON "CC"

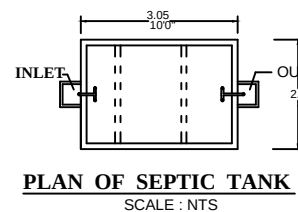

PLAN OF SEPTIC TANK

SCALE : NTS

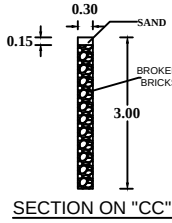


SECTION ON "CC"




PLAN OF R.W.H.


SCALE : NTS

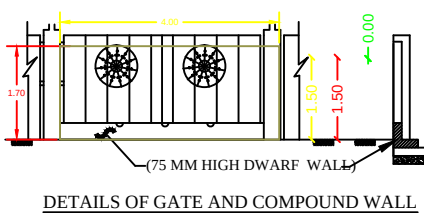


DETAILS OF GATE AND COMPOUND WALL

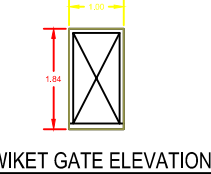

WIKET GATE ELEVATION

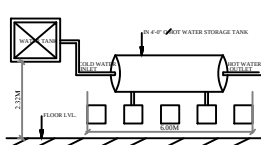

SOLAR HOT WATER SYSTEM DETAIL

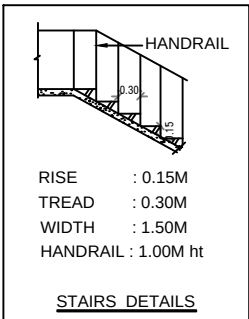

STAIRS DETAILS

Signature Not Verified

Signed by Executive Officer
Location: Chengalpattu
Date: 2024.02.13 11:56:05

P. Ramesh

OWNER

D. KARTHIKEYAN D.C.E.
CONSULTING ENGINEER
LICENCED SURVEYOR
REGD. NO. 36/19-20
#8, Faruvatha Rajakula Street,
Karunguzhi, Town Panchayat

REGISTERED ENGINEER