

PP

APPROVAL RECORD

Planning Permission

Chengalpattu district, Tamil Nadu

APPROVAL TYPE


Building Plan

ISSUING AUTHORITY


Rural Panchayat

The approval as the planning authority issued it, reproduced in full behind this page.


An approval speaks to what was sanctioned, not to what was built. Completion is a separate record.

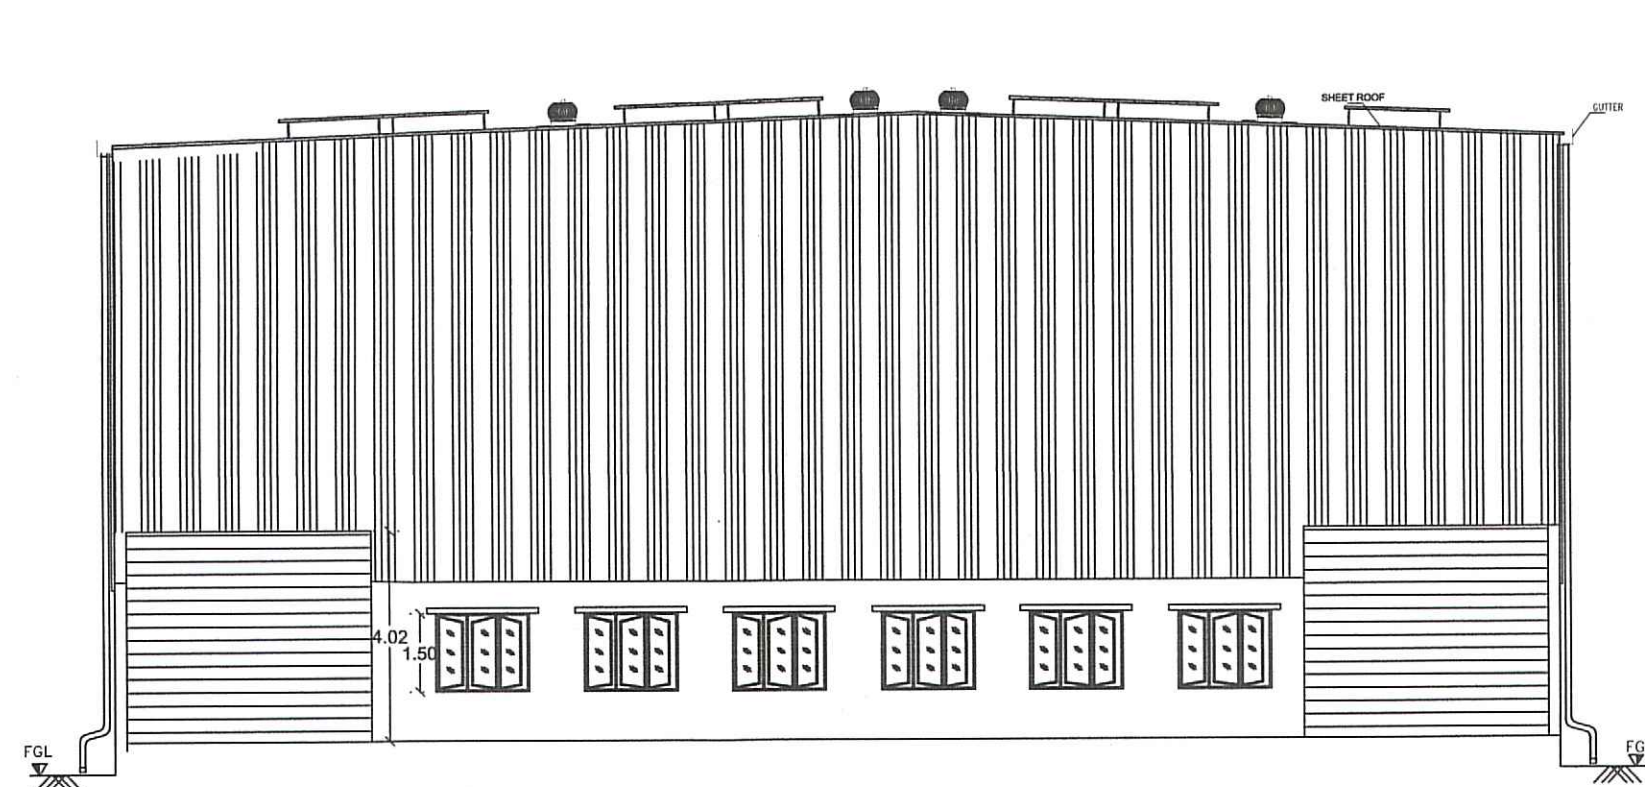


FRONT ELEVATION

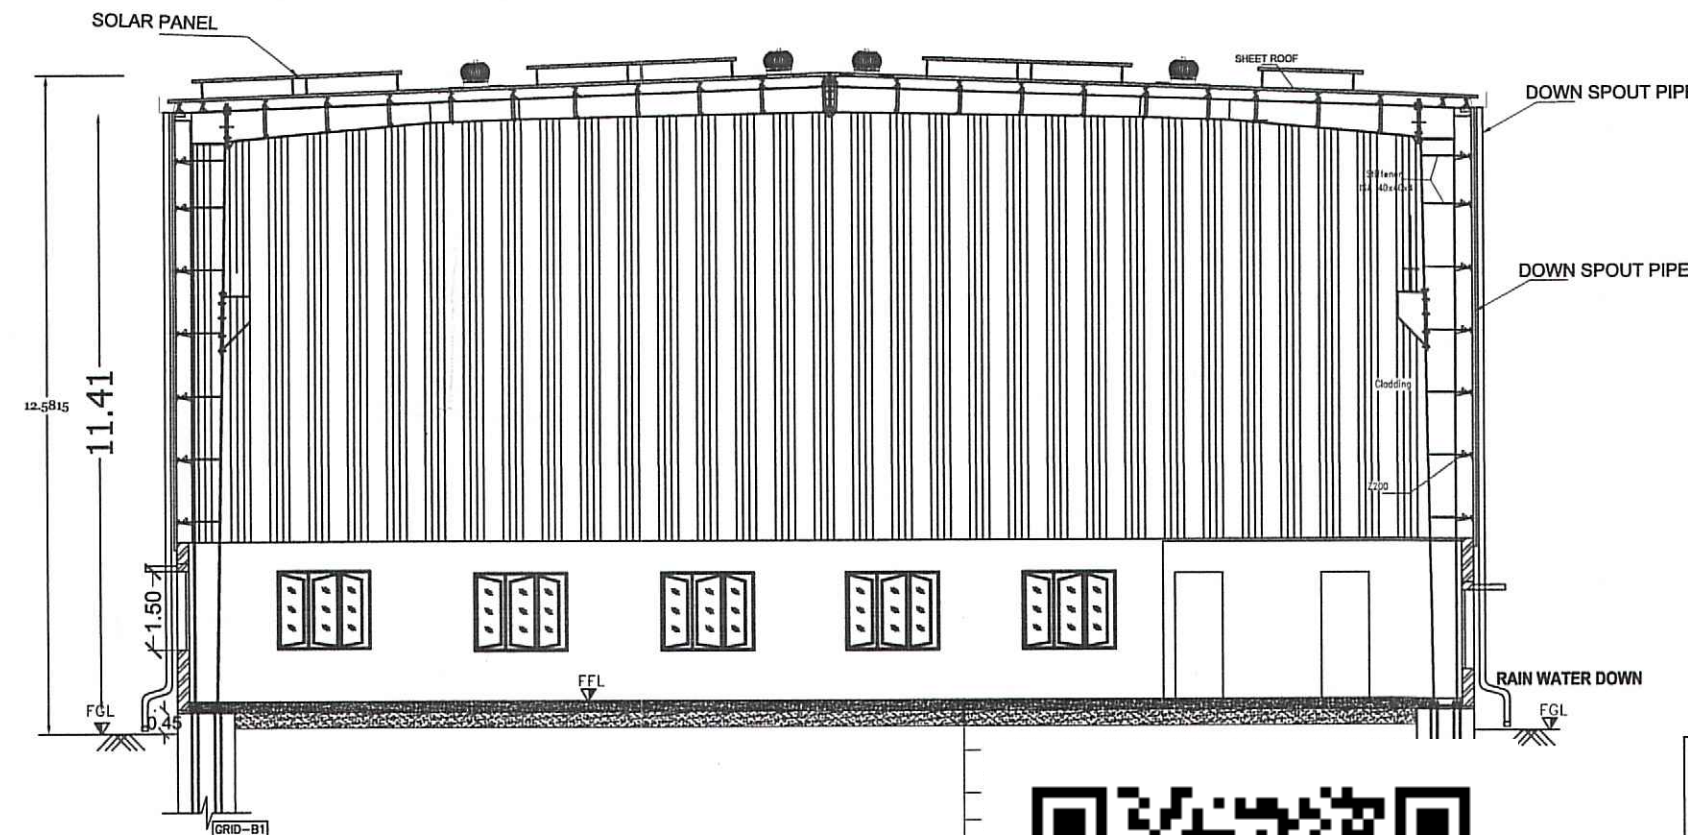

SECTION A-A

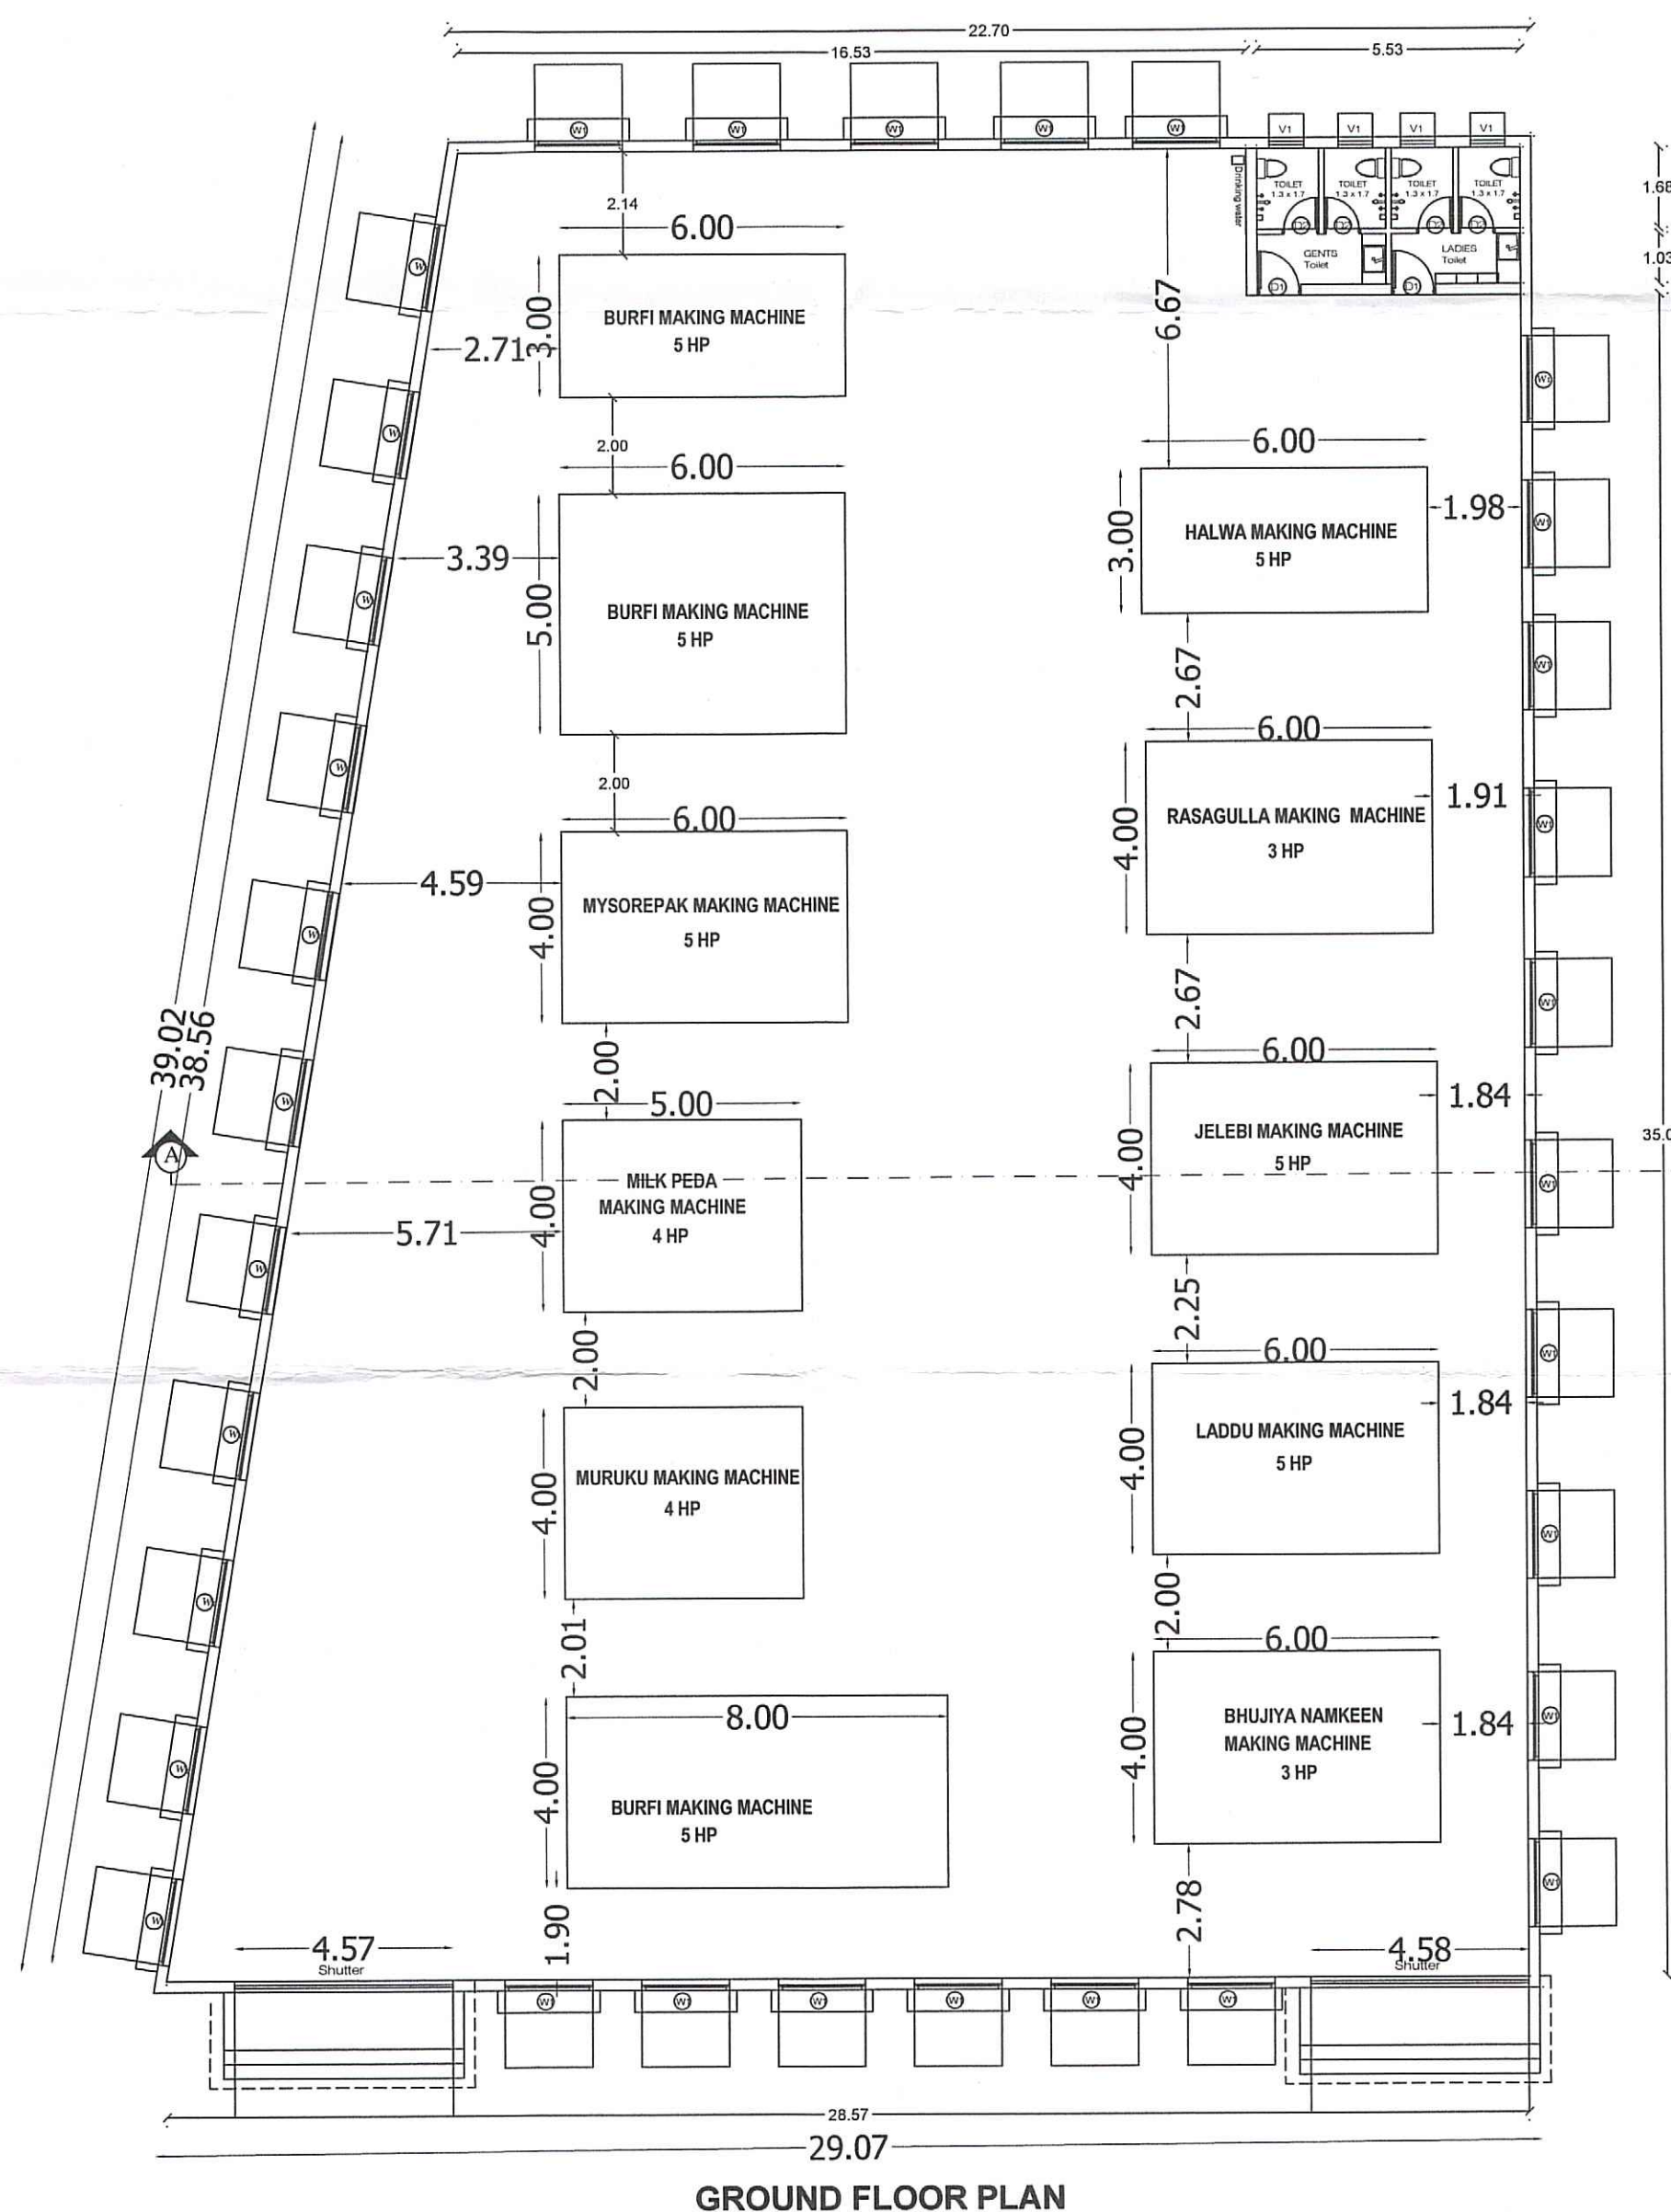

GROUND FLOOR PLAN

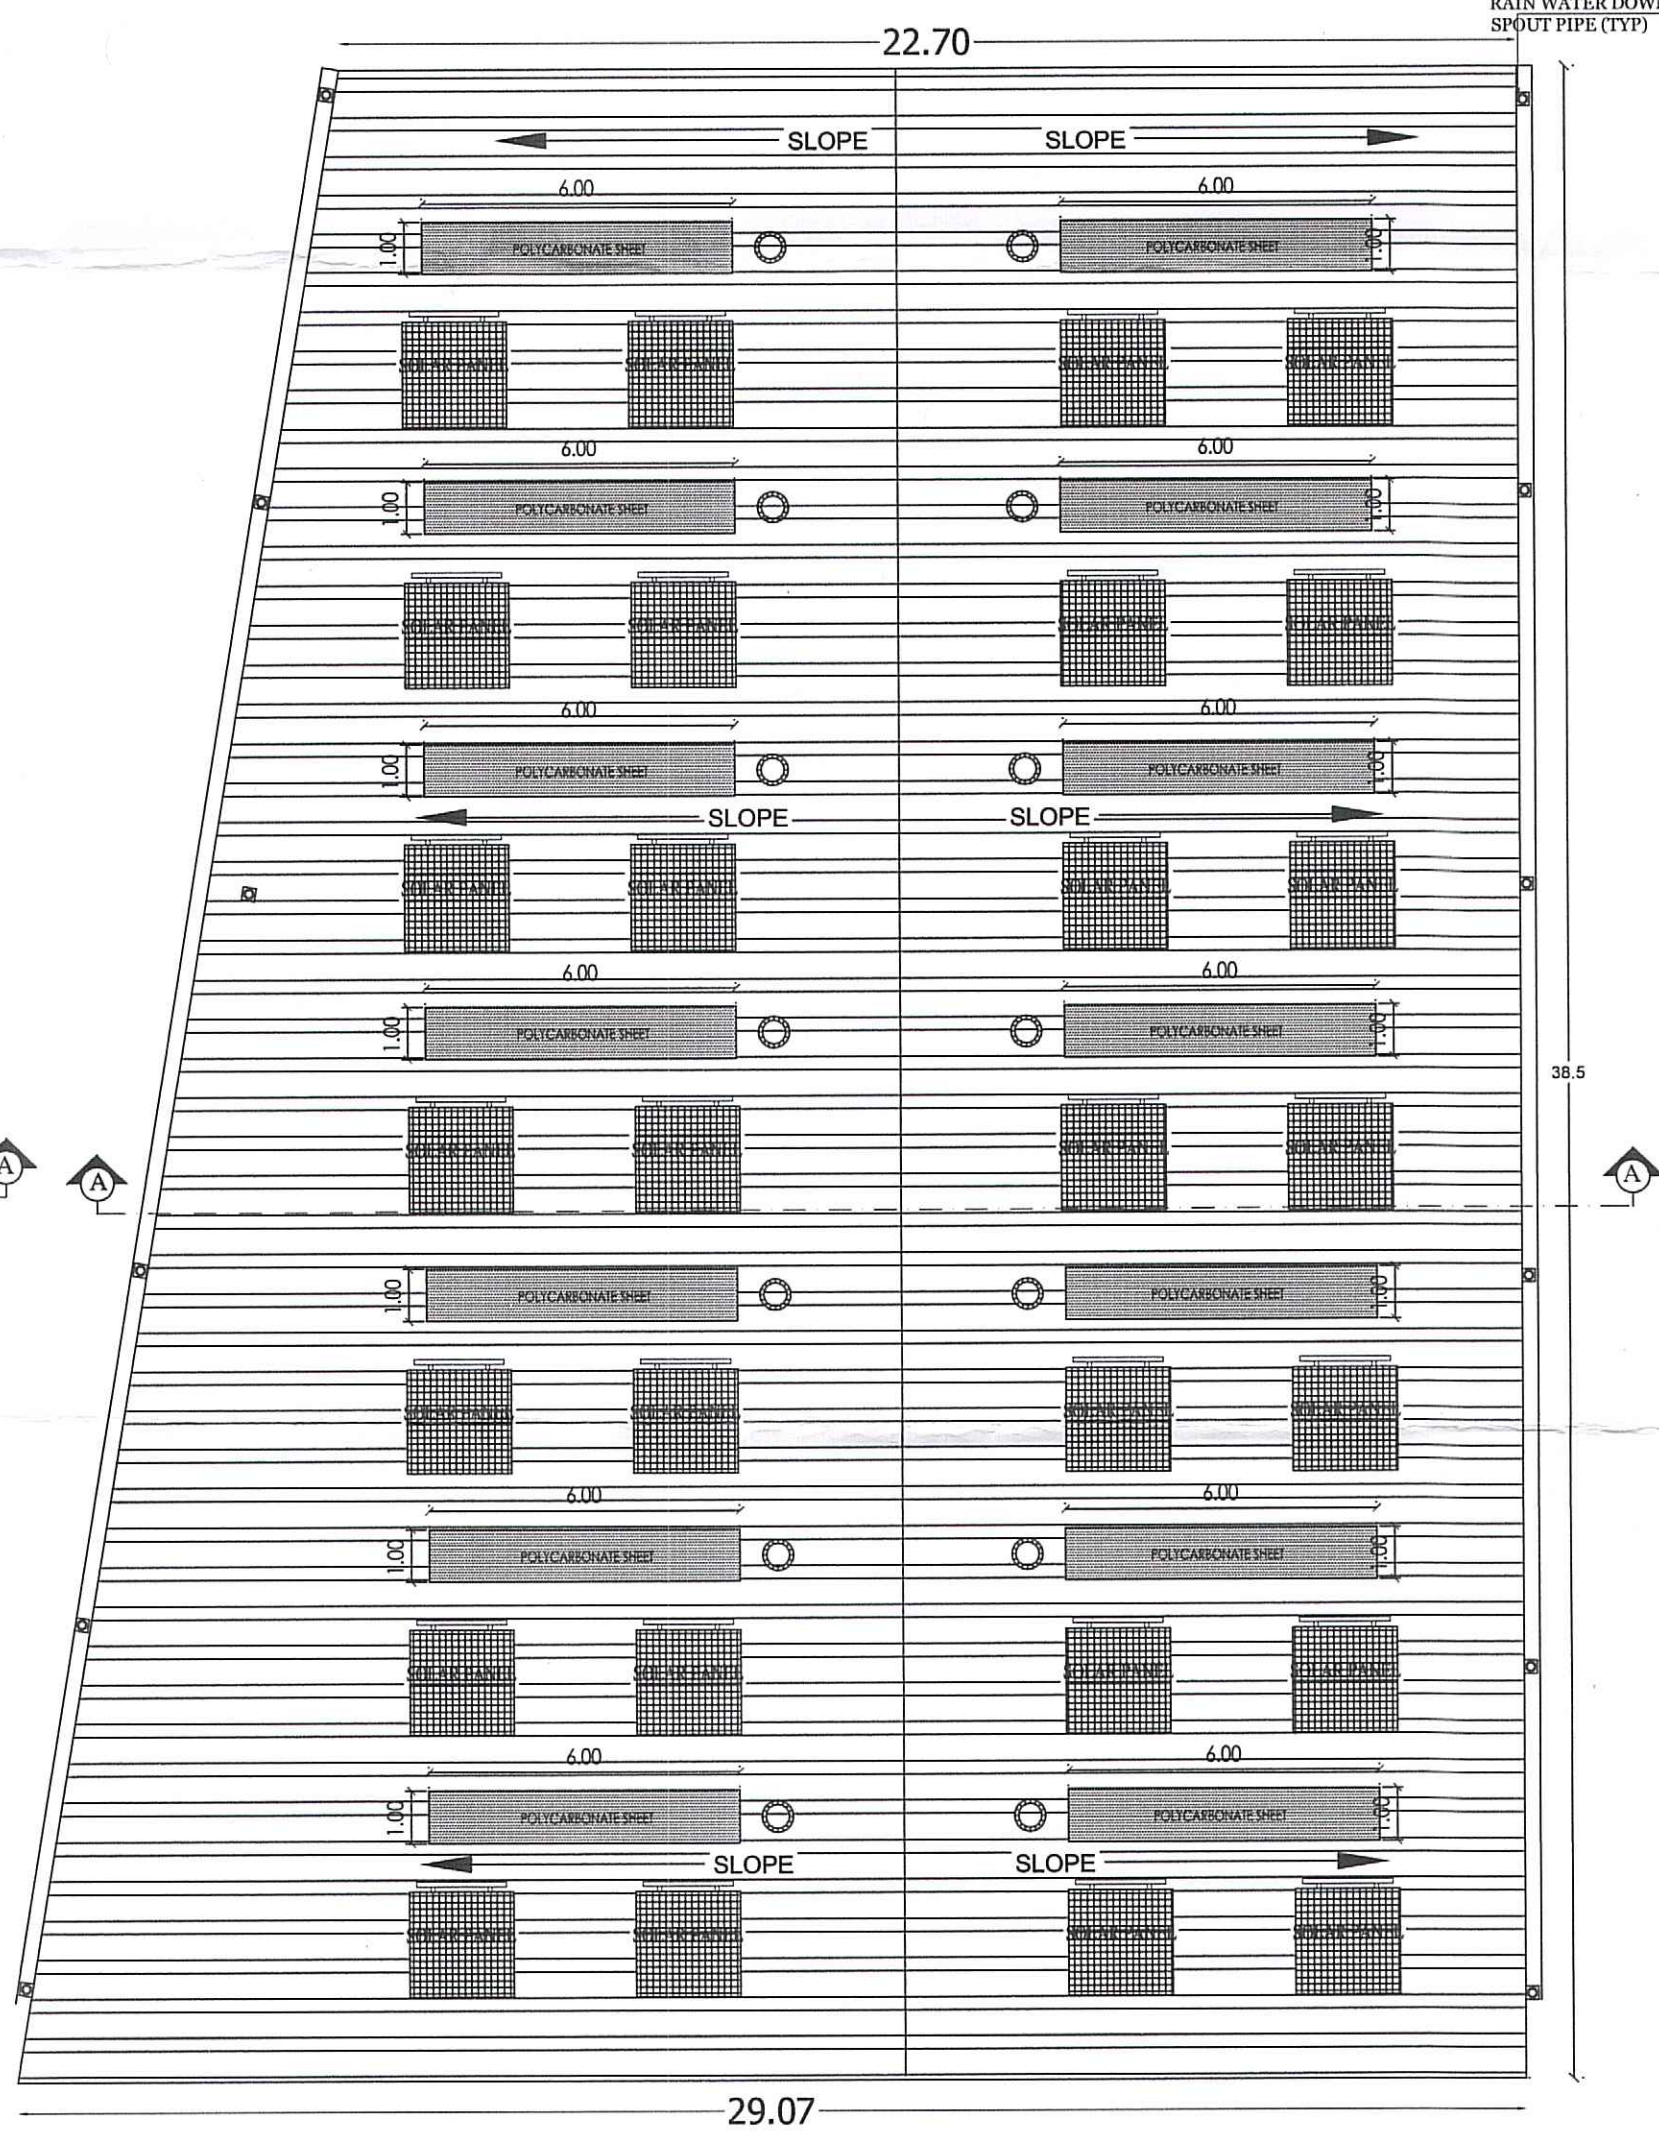

TERRACE FLOOR PLAN

MACHINERY DETAILS

S.NO	NAME	HP Details
1.	BURFI MAKING MACHINE	5-HP
2.	AUTOMATIC FRYING KADAI	5-HP
3.	MYSOREPAK MAKING MACHINE	5-HP
4.	HALWA MAKING MACHINE	3-HP
5.	MILK PEDA MAKING MACHINE	4-HP
6.	RASAGULLA MAKING MACHINE	3-HP
7.	JELEBI MAKING MACHINE	5-HP
8.	LADDU MAKING MACHINE	5-HP
9.	BHUJIYA NAMKEEN MAKING MACHINE	3-HP
10.	MURUKU MAKING MACHINE	4-HP
11.	AUTOMATIC SWEET PACKING MACHINE	5-HP
TOTAL HP		47 HP

PLAN SHOWING THE PROPOSED CONSTRUCTION OF INDUSTRIAL BUILDING AT PLOT NO.50 & 51, SURVEY NO. 183/B4 PART, THANDARAI SIDCO INDUSTRIAL ESTATE, OF THANDARAI VILLAGE, THIRUPURUR TALUK, CHENGALPATTU DISTRICT.

TNPCC Category - COTTAGE INDUSTRIES, Annexure No.V. MANUFACTURING OF BAKERY - Serial Nos. 4- BISCUITS, CAKES, 6- CONFECTIONARY - SWEETS, 8- DEHYDRATED FRUITS AND VEGETABLES, 9- FRUIT CANNING, 11 -JAM, JELLIES AND PRESERVES.

SPECIFICATION :-

- SAND FILLING IN FOUNDATION AND BASEMENT
- P.C.C 1:4:8 IN FOUNDATION AND BASEMENT AS LEVELING COURSE
- R.C.C 1:2:4 COLUMN FOOTING WITH M30 CONCRETE
- BRICK WORK IN 230 MM OUTER WALL, PARTITION CM 1:5 FOR BASEMENT, SUPER-STRUCTURE AND PARAPET WALL
- R.C.C LINTELS, BEAMS AND SLABS IN 1:2:4
- WEATHERING COURSE IN BRICK JELLY LIME CONCRETE MORTAR WITH 2 COURSES OF PRESSED TILES LAID TO SLOPE
- PLASTERING IN CM 1:4:8
- WINDOWS WITH UPVC DOUBLE GLAZING.

JOINERY DETAILS

TYPES	DESCRIPTION	SIZE
D	DOOR	1.00 X 2.10
D1	DOOR-1	0.91 X 2.10
D2	DOOR-2	0.76 X 2.10
W	WINDOW	1.80 X 1.50
V	VENTILATOR	0.75X 0.75
RS	ROLLING SHUTTER	4.60X 3.50

AREA STATEMENT - LAND

DESCRIPTION	AREA IN SQ.M	AREA IN ACRE
SITE AREA AS PER DOCUMENT	1561.53	0.385
SITE AREA AS PER ACTUAL	1561.53	0.385

AREA STATEMENT - PROPOSED BUILDING

S.NO	DESCRIPTION	TOTAL BUILD-UP AREA IN SQ.M	NON FSI DEDUCTION AREA IN SQ.M	NET FSI AREA IN SQ.M
1.	MAIN FACTORY BUILDING	996.71	-	996.71
2.	SECURITY ROOM	-	5.58	5.58
TOTAL AREA		996.71	-	996.71

TOTAL BUILDING AREA - 918.94 SQ.M / 9888 Sq.ft

FLOOR SPACE INDEX (F.S.I) = $\frac{996.71}{1561.53} = 0.638$

PLOT COVERAGE = $\frac{996.71}{1561.53} \times 100 = 63.8\%$

PARKING DETAILS

PARKING DESCRIPTION	REQUIRED	PROVIDED
CAR PARKING	0 NOS	1 NOS
LORRY PARKING	2 NOS	2 NOS
TWO WHEELER PARKING	19 NOS	20 NOS
CYCLE PARKING	19 NOS	20 NOS

COLOUR REFERENCE

BOUNDARY	☐
ROAD	☐
PROPOSED BUILDING	☐

TOTAL NO OF WORKERS - MALE -10 FEMALE - 3
TOTAL MACHINE HORSE POWER - 47 HP

SCALE 1:100 SHEET.NO.02 / 02

OWNER / OCCUPIER

STRUCTURAL ENGINEER


M.KARTHIK B.A., R.B.A.
Registered Engineer (Govt. A. No. 156153)
CMDA - (R.E/GR-11/19/06/22)
GCC - (RE301512019)
DTCP - (R.E/GR-11/SE/P/2021/006)
BALLAST ENGINEERS & INTERIORS
No.91/2, New Subramanya Nagar,
Madhavavally, Chennai-600035
☎+91-7550104594, ☎+90-9092619106
ARCHITECT / REGISTERED ENGINEER

BUILDING TECHNICAL APPROVAL


ONLINE APPLICATION NO:-SWP/BPA/0082033/2023

BUILDING PLANNING PERMISSION


SWP / INDUSTRIAL BUILDING /
A/D / D.T.C.P (CD-3) NO. 14/2024

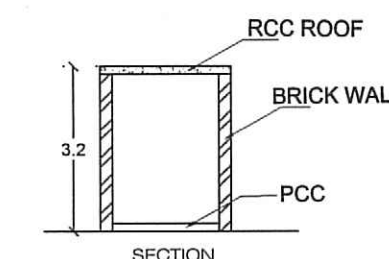


GROUND FLOOR PLAN
(SCALE 1 : 100)

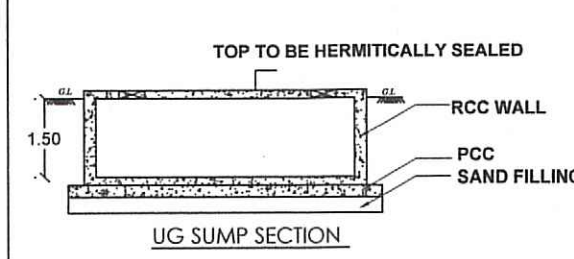


UG SUMP PLAN
(SCIENTIFICALLY CLOSED)
(SCALE 1 : 100)

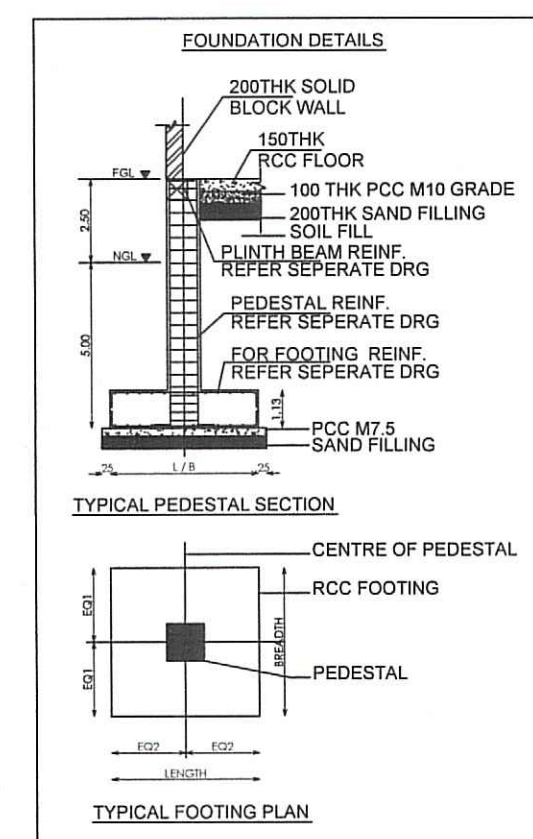


(SCALE 1 : 50)

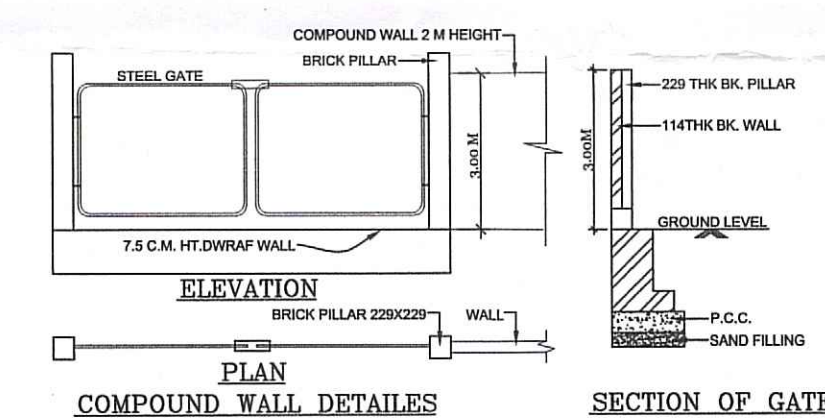


(SCALE 1 : 100)

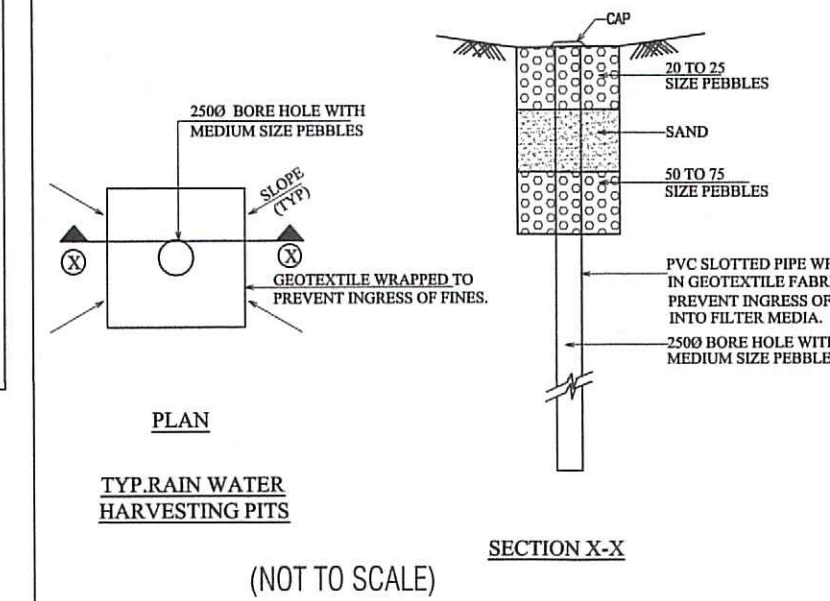


(NOT TO SCALE)

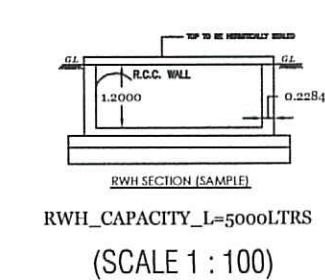


(SCALE 1 : 100)

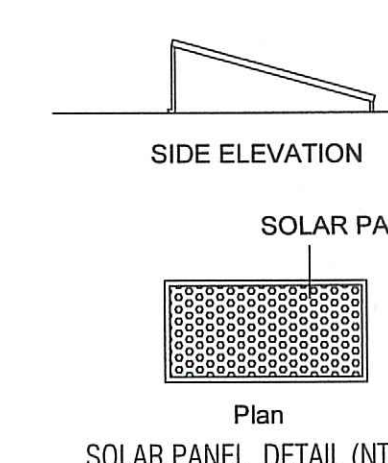

SOLAR PANEL DETAIL (NTS)

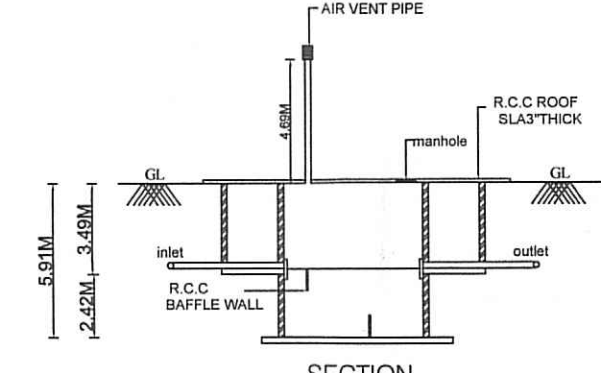

(SCALE 1 : 50)

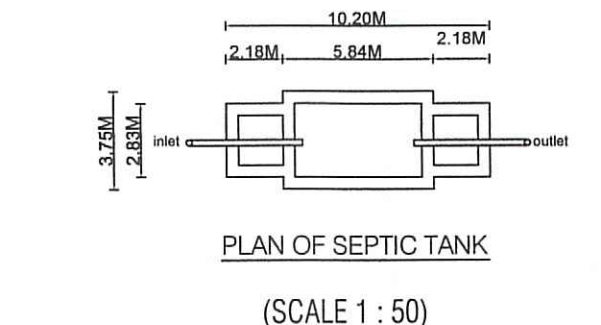

(SCALE 1 : 50)

Eight ways to know a piece of land before you pay for it.

This report covers one part of the picture. These cover the rest, drawn from the same government records, for any property in Tamil Nadu.

LandLens One

Ask anything about a property and get an answer grounded in live government records, with the sources shown.

[/landlens/one](#)



Verify My Land

Every record check run on one property and returned as a single report.

[/landlens/verify-my-land](#)



Legal Opinion

An advocate's written opinion on the title, built on the records we pull for it.

[/landlens](#)



One Map

Every layer on one map: the parcel, its boundary, zoning, water bodies and what sits around it.

[/landlens/one/map](#)



PriceMap

What land actually changed hands for around this plot, taken from the registered deeds.

[/landlens/pricemap](#)



Build Scope

What you are allowed to build here: floor space, height, coverage and setbacks.

[/landlens/build-scope](#)



Property Tracker

Watch a property and hear about it when something new is registered against it.

[/landlens/property-tracker](#)



Deal Room

Run the transaction in one place: documents, stamping, signatures and the parties.

[/landlens/deal-room](#)



Twenty-four checks you can run yourself, at no cost.

Records and verification

The registers themselves, read for you.

Encumbrance Certificate

Patta and Chitta

Field Measurement Sketch

EC Analyzer

Bank charge check

Court case search

Seller background check

Approval check by survey

Value and duty

What it is worth and what it costs to register.

Guideline value by street

Guideline value by survey

Stamp duty and registration fees

Capital gains

Floor space index

Area unit converter

Zoning and land use

What the plan says can happen on this land.

Land use zone finder

CMDA land use check

Coastal regulation zone

Master plan check

Water bodies finder

Airport height clearance

Registers and directories

Who holds it, and which office keeps the record.

Find your registering office

Temple property check

Waqf property check

RERA register



Every free tool
/tools



Services we run
for you
/services



The LandLens
suite
/landlens/one



Every claim in this document traces back to a government record.

Legal opinions, due diligence and title verification

Building plan, layout and sub-division approvals

Completion and occupancy certificates, regularisation

Escrow, negotiation and NRI property management

Land survey, soil testing, architecture and construction

Verified RealEstate
3/350/2 Mettukuppam,
OMR Thoraipakkam,
Chennai 600 097, India
hello@verified.realestate
+91 9996 12 9996

Prepared from the registers named on the page each finding sits on. Where a register could not be read, this document says so in its place rather than leaving the gap to be read as a clean result.

