



PLAN SHOWING THE PROPOSED CONSTRUCTION OF GROUND FLOOR [1 DWELLING UNIT] RESIDENTIAL BUILDING IN S.NO.161
AS PER GRAMA NATHAM PATTU NEW S.NO. 502/5 [PATTU NO. 97] OF PEERAMBAKKAM VILLAGE & PANCHAYATH,
TIRUKAZHUKUNDRAM TALUK, CHENGAPATTU DISTRICT.

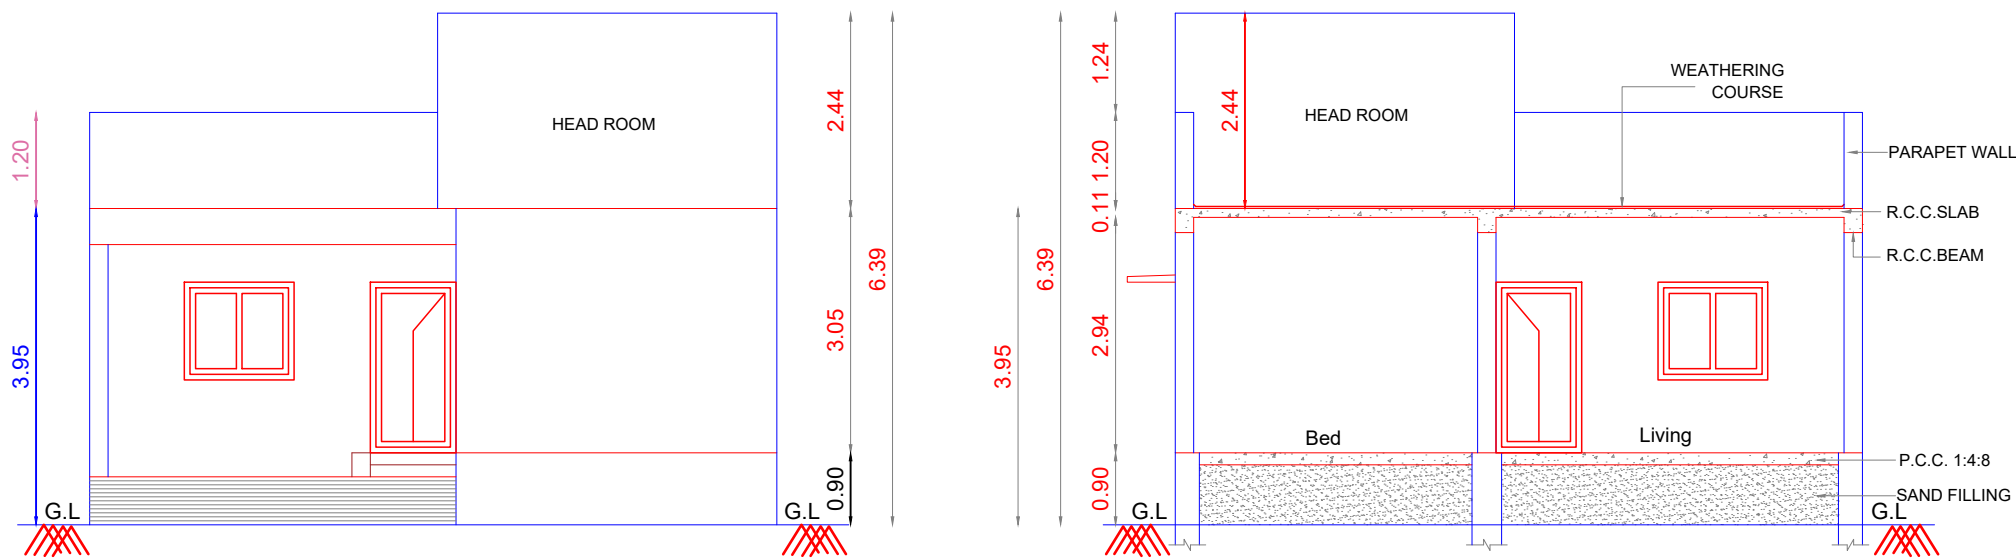


ELEVATION

SECTION A - A

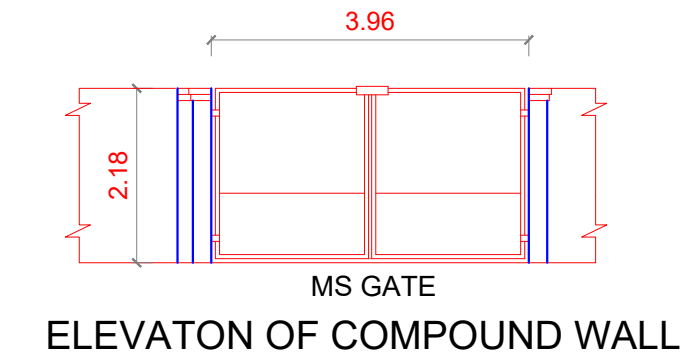


MS GATE

ELEVATION OF COMPOUND WALL

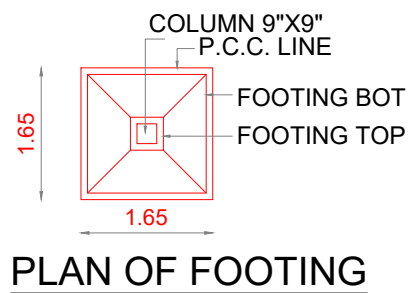


PLAN OF FOOTING

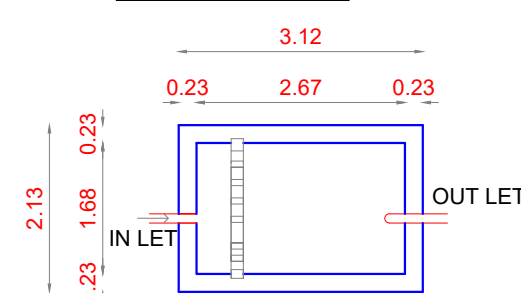


PLAN OF SEPTIC TANK


CAPACITY - 8000 LITRES

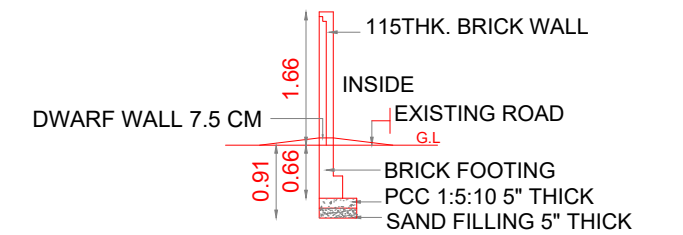


SECTION OF COMPOUND WALL

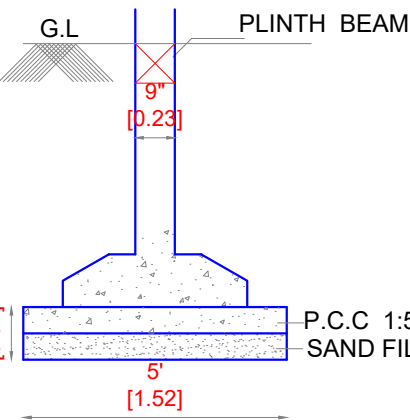


FOUNDATION DETAIL

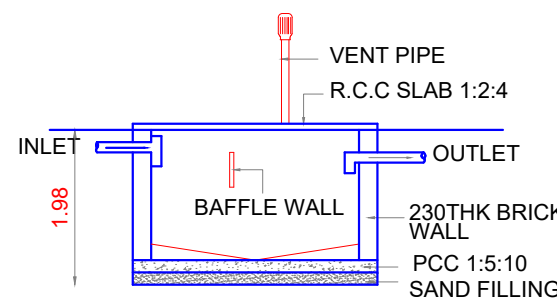


SECTION OF SEPTIC TANK

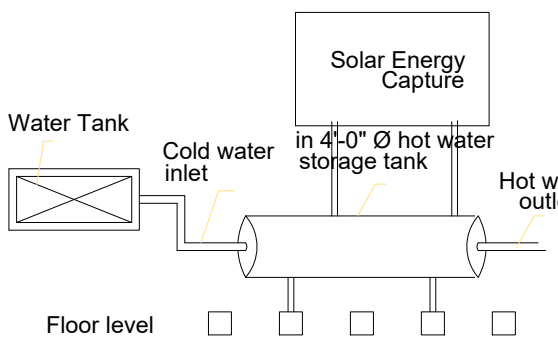


SOLAR HOT WATER SYSTEM

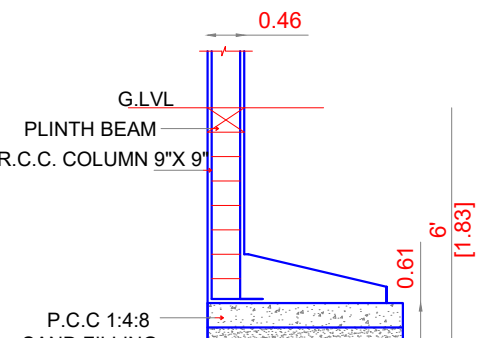


END FOOTING DETAILS

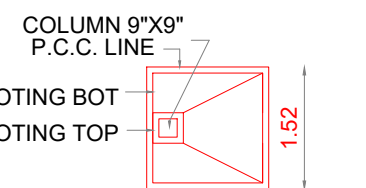


PLAN OF FOOTING

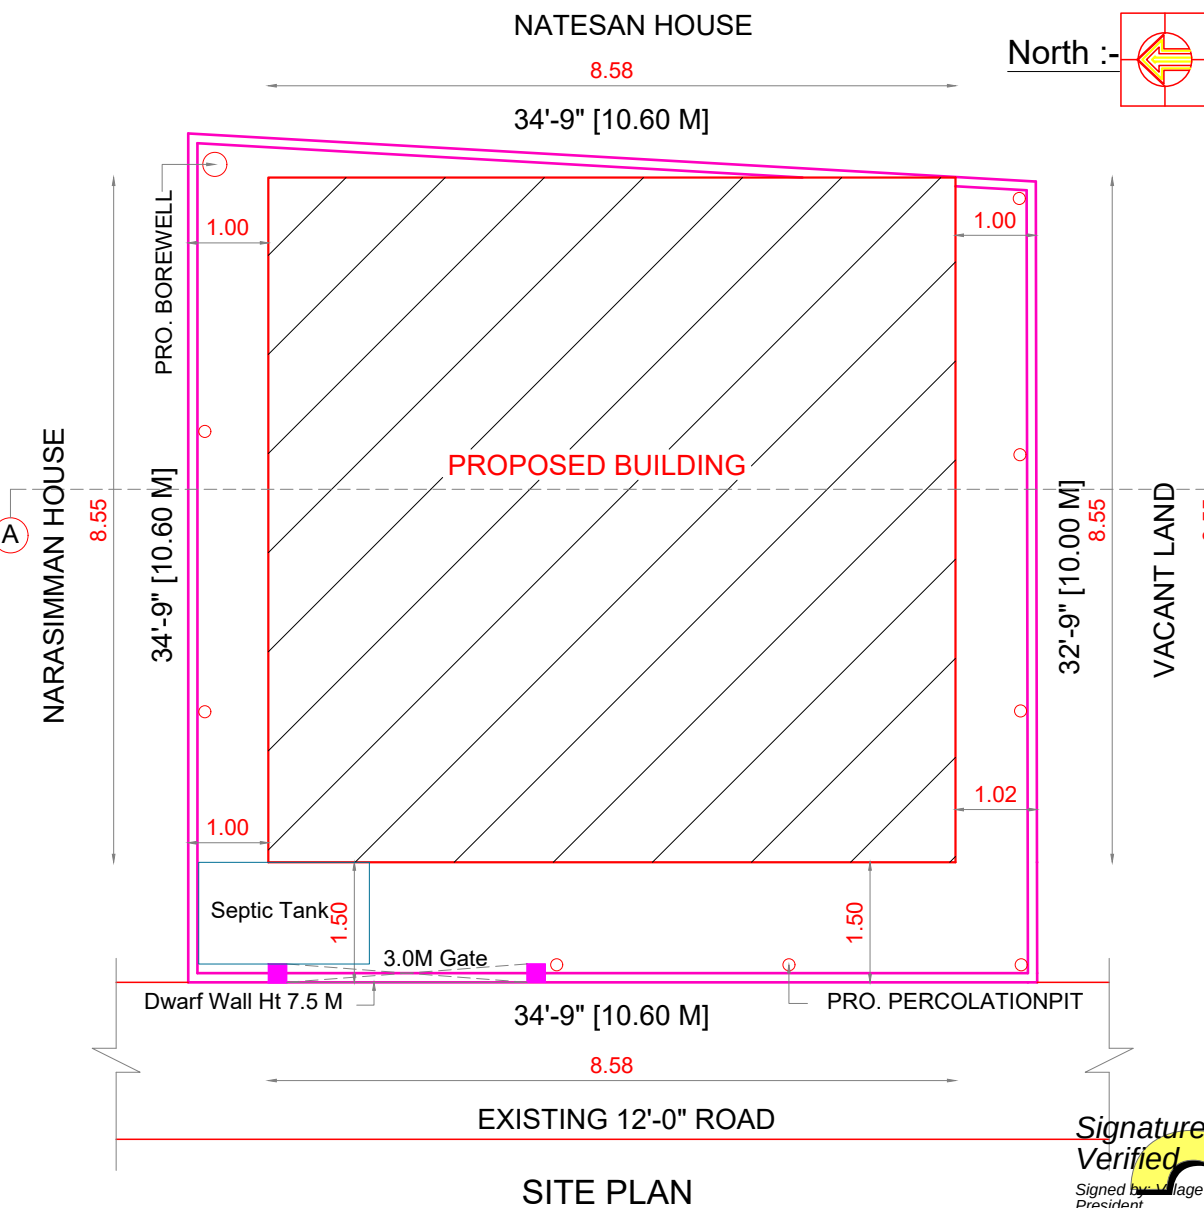


SITE PLAN

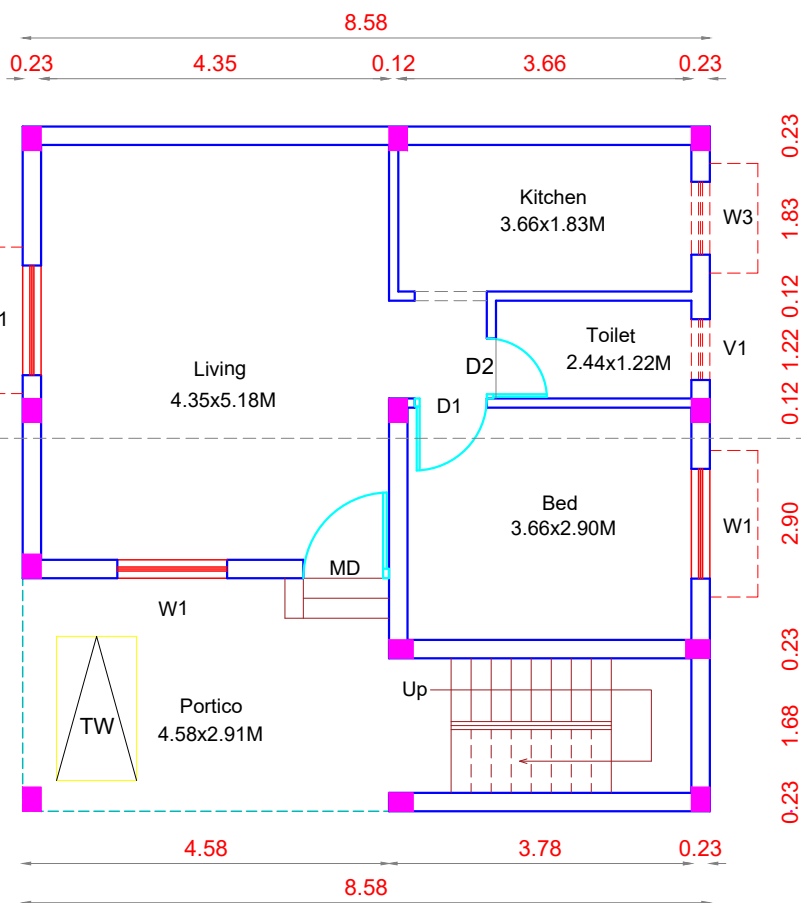


GROUND FLOOR PLAN

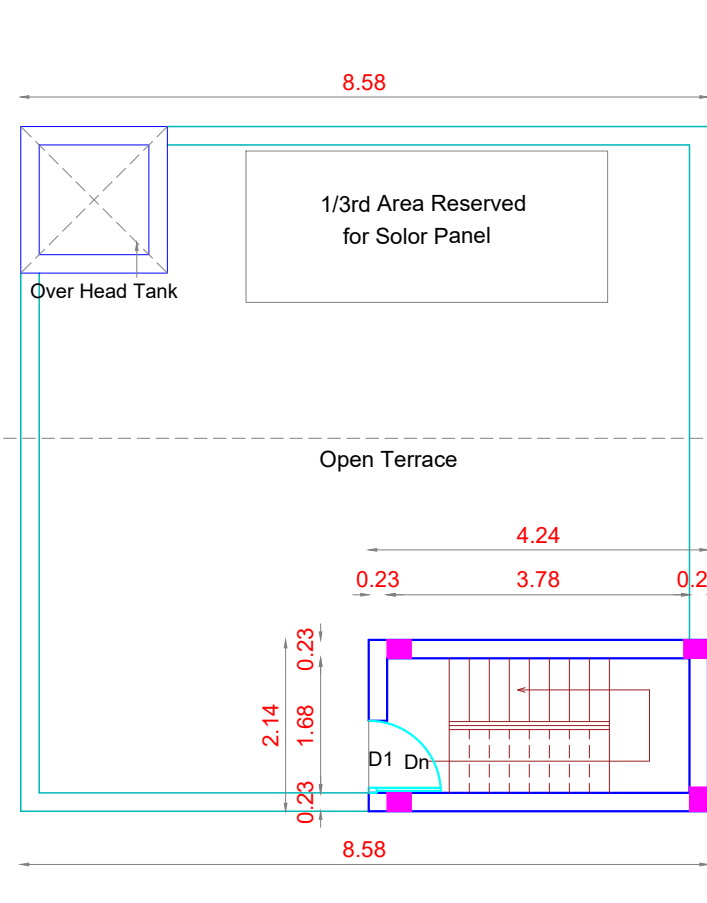


TERRACE FLOOR PLAN

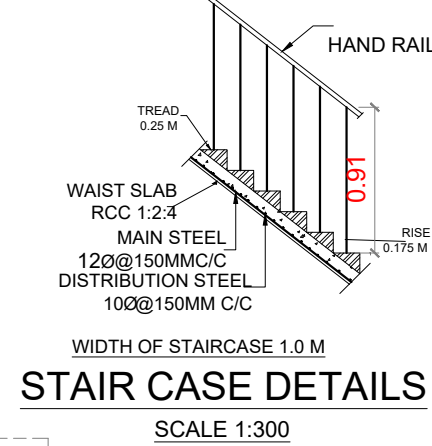

STAIR CASE DETAILS

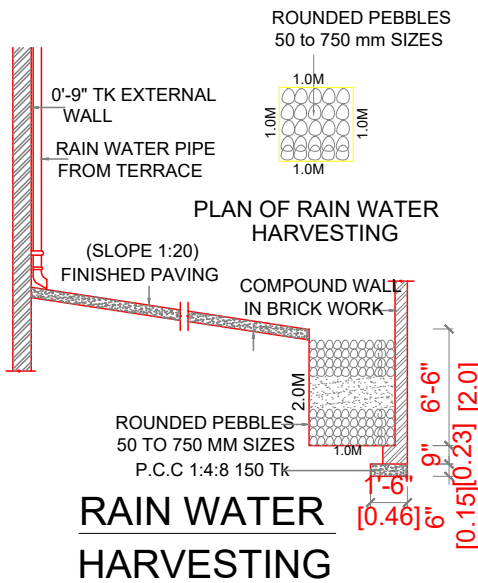

RAIN WATER HARVESTING

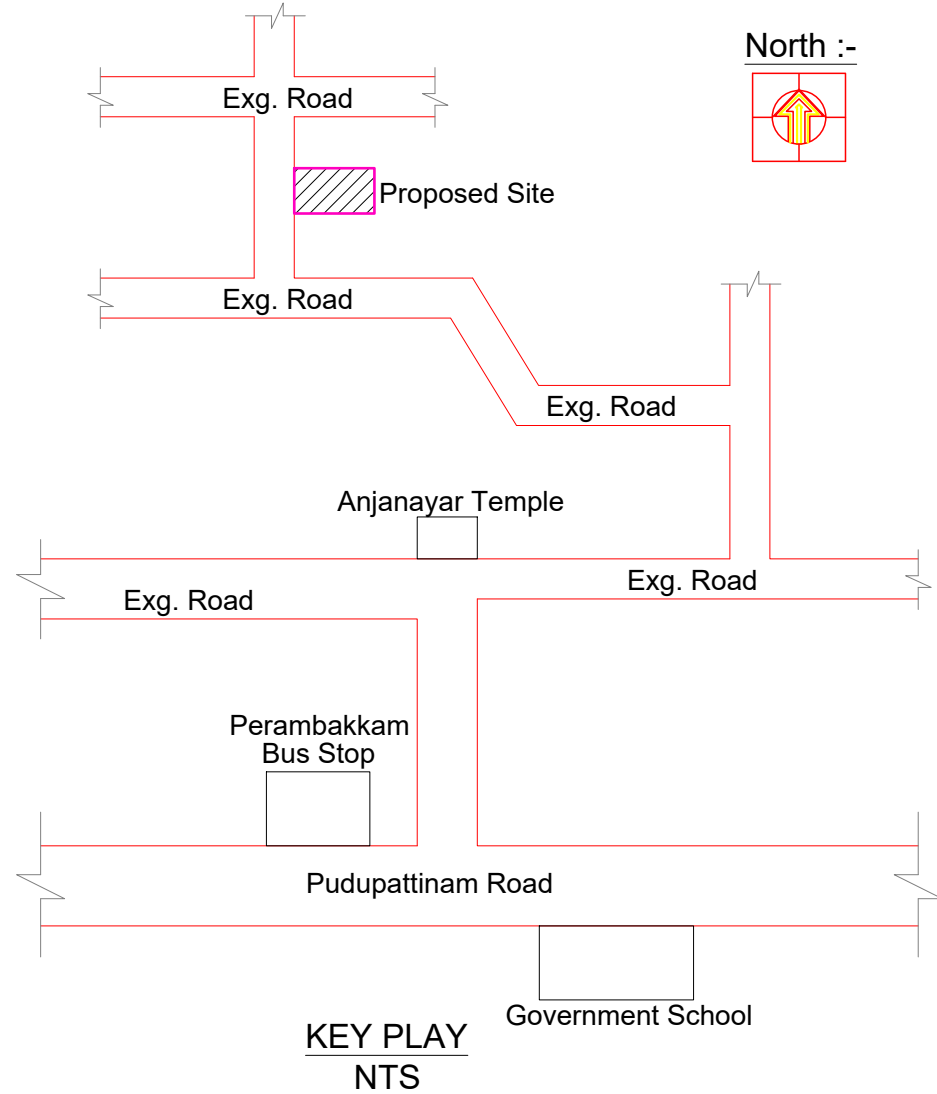

KEY PLAN

SCHEDULE OF JOINERY.			
TYPE	DESCRIPTION	WIDTH	HEIGHT
MD	MAIN DOOR	3'6" (1068)	7'0" (2142)
D1	DOOR	3'0" (914)	7'0" (2142)
D2	DOOR	2'6" (762)	7'0" (2142)
W	WINDOW	6'0" (1830)	4'0" (1220)
W1	WINDOW	4'6" (1377)	4'0" (1220)
W2	WINDOW	4'6" (1377)	3'0" (914)
W3	WINDOW	3'0" (914)	3'0" (914)
V1	VENTILATOR	2'6" (762)	2'6" (762)
FSI AREA STATEMENT		SQFT	SQM
PLOT EXTENT [AS PER DOC]		1173.00	109.00
PLOT EXTENT [AS PER PATTU]			109.00
GROUND FLOOR		789.65	73.36
TOTAL FLOOR AREA		789.65	73.36
F.S.I. : 0.673			
NO. OF DWELLING UNIT : 1			
NON FSI AREA STATEMENT		SQFT	SQM
HEAD ROOM		97.52	9.06
SCALE - 1" = 8'-0"			
SIGNATURE OF OWNER			
SIGNATURE OF REGISTERED ENGINEER			