


SECTION - AA


SECTION - BB




WEST SIDE ELEVATION

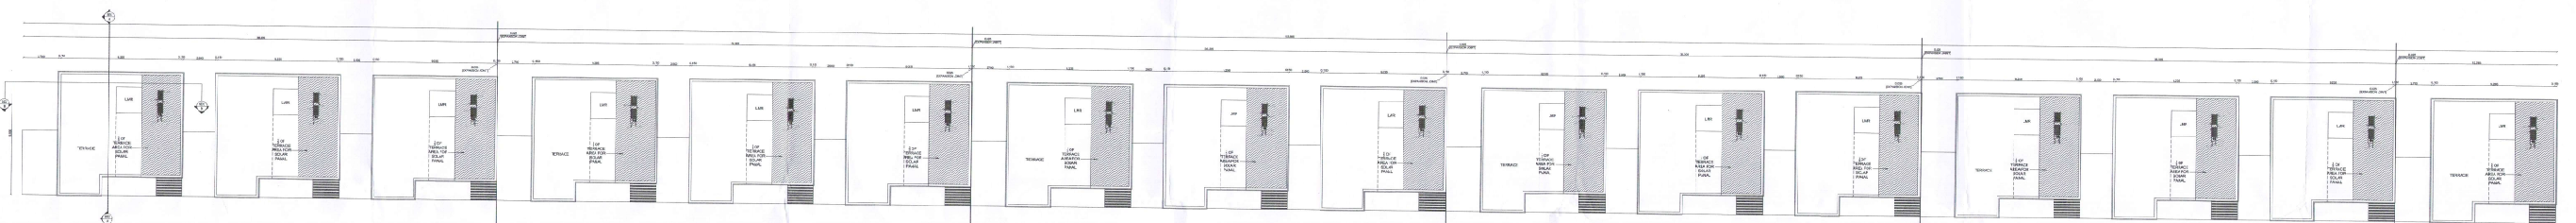

TERRACE FLOOR PLAN

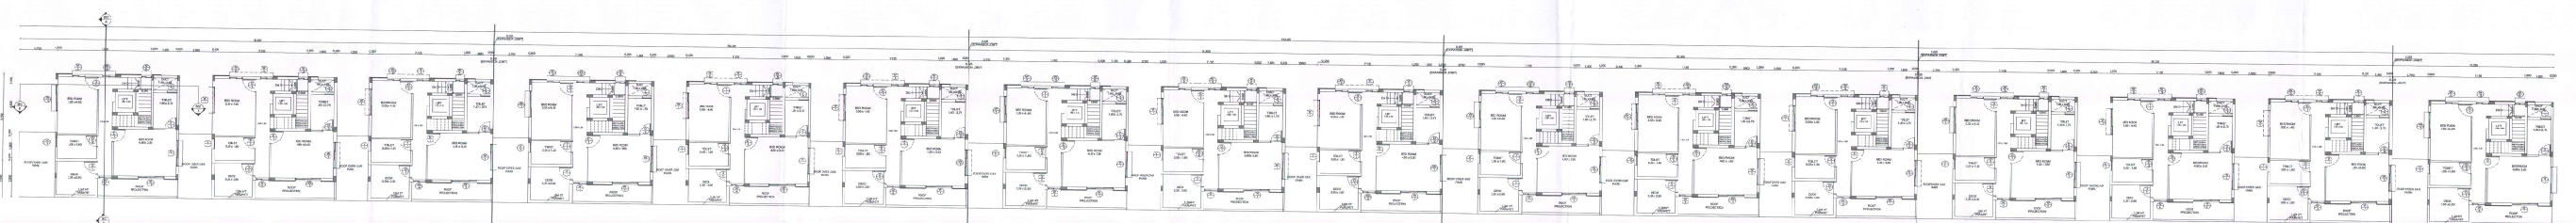


FIRST FLOOR PLAN

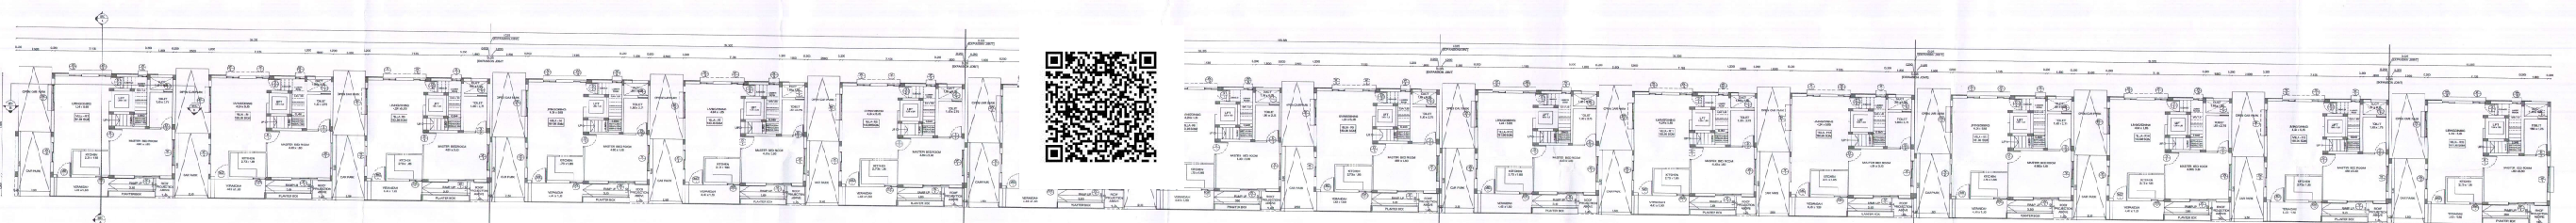

GROUND FLOOR PLAN



JOB TITLE PROPOSED RESIDENTIAL BUILDINGS (GROUND + 1) CONSTRUCTION AT SURVEY NOS : 221/14A1A3, 221/14A1A4, 220/2A1B IN PERUMALERI VILLAGE, VADAKAMPADI PANCHAYAT, THIRUKAZHUKUNDRAM TALUK, KANCHEEPURAM DISTRICT.	MATERIAL SPECIFICATION FOR PROPOSED WORK 1. FOUNDATION IN P.C.C 1:5:10 OVER SAND FILLING. 2. SUPER STRUCTURE IN BLOCK WORK. 3. FOUNDATION WITH R.C.C COLUMNS M25 MIX. 4. FLOORING IN CEMENT CONCRETE 1:4:3 MIX IN UTILITY AREA 5. INTERNAL PLASTERING OF 12mm THK. C.M. 1:3 AND EXTERNAL PLASTERING OF 18mm THK. C.M. 1:3 6. RCC ROOF SLAB OF M25 WITH REQUIRED DEPTH. 7. RCC UTILITY OF M25 WITH REQUIRED DEPTH. 8. WEATHERING COURSE PROVIDED OVER ROOF SLAB 9. JOINERY - UPVC/ALUMINIUM GLAZED WINDOWS, VENTILATORS AND DOORS NOTE: ALL DIMENSIONS ARE IN METERS	DRAWING TITLE : BLOCK - A (R1 - R15) GROUND FLOOR PLAN, FIRST & TERRACE FLOOR PLAN ELEVATION & SECTION REFERENCE PROPOSAL SCALE : 1:100 DATE : SHEET NO: 02 ORIENTATION 	SCHEDULE OF JOINERY <table><thead><tr><th>INDEX</th><th>SIZE</th><th>DESCRIPTION</th></tr></thead><tbody><tr><td>WD</td><td>1100 X 2100</td><td>T.W. FLUSH DOOR</td></tr><tr><td>D1</td><td>1000 X 2100</td><td>T.W. FLUSH DOOR</td></tr><tr><td>D2</td><td>900 X 2100</td><td>T.W. FLUSH DOOR</td></tr><tr><td>W1</td><td>2000 X 1350</td><td>AL.FR.GLAZED SLIDING WINDOW</td></tr><tr><td>W2</td><td>1500 X 1350</td><td>AL.FR.GLAZED SLIDING WINDOW</td></tr><tr><td>W3</td><td>1200 X 1350</td><td>AL.FR.GLAZED SLIDING WINDOW</td></tr><tr><td>W4</td><td>1000 X 1350</td><td>AL.FR.GLAZED SLIDING WINDOW</td></tr><tr><td>W5</td><td>750 X 1350</td><td>AL.FR.GLAZED SLIDING WINDOW</td></tr><tr><td>KW1</td><td>1200 X 900</td><td>AL.FR.GLAZED SLIDING WINDOW</td></tr><tr><td>V1</td><td>750 X 900</td><td>ANODIZED AL.FR.GLAZED LOUVERED VENTILATOR</td></tr><tr><td>V2</td><td>600 X 900</td><td>ANODIZED AL.FR.GLAZED LOUVERED VENTILATOR</td></tr></tbody></table>	INDEX	SIZE	DESCRIPTION	WD	1100 X 2100	T.W. FLUSH DOOR	D1	1000 X 2100	T.W. FLUSH DOOR	D2	900 X 2100	T.W. FLUSH DOOR	W1	2000 X 1350	AL.FR.GLAZED SLIDING WINDOW	W2	1500 X 1350	AL.FR.GLAZED SLIDING WINDOW	W3	1200 X 1350	AL.FR.GLAZED SLIDING WINDOW	W4	1000 X 1350	AL.FR.GLAZED SLIDING WINDOW	W5	750 X 1350	AL.FR.GLAZED SLIDING WINDOW	KW1	1200 X 900	AL.FR.GLAZED SLIDING WINDOW	V1	750 X 900	ANODIZED AL.FR.GLAZED LOUVERED VENTILATOR	V2	600 X 900	ANODIZED AL.FR.GLAZED LOUVERED VENTILATOR	OWNER'S SIGNATURE 	LICENSED SURVEYOR V. VISALAKSHI Registered Architect - CA / 3204 / 34064 9153 Reg No. - 061008 / 64 / 01 / 2019 / 66 / 232 No. 1155, 75th Street, 4th Floor, Chennai - 600 018	STRUCTURAL ENGINEER
INDEX	SIZE	DESCRIPTION	
WD	1100 X 2100	T.W. FLUSH DOOR	
D1	1000 X 2100	T.W. FLUSH DOOR	
D2	900 X 2100	T.W. FLUSH DOOR	
W1	2000 X 1350	AL.FR.GLAZED SLIDING WINDOW	
W2	1500 X 1350	AL.FR.GLAZED SLIDING WINDOW	
W3	1200 X 1350	AL.FR.GLAZED SLIDING WINDOW	
W4	1000 X 1350	AL.FR.GLAZED SLIDING WINDOW	
W5	750 X 1350	AL.FR.GLAZED SLIDING WINDOW	
KW1	1200 X 900	AL.FR.GLAZED SLIDING WINDOW	
V1	750 X 900	ANODIZED AL.FR.GLAZED LOUVERED VENTILATOR	
V2	600 X 900	ANODIZED AL.FR.GLAZED LOUVERED VENTILATOR	

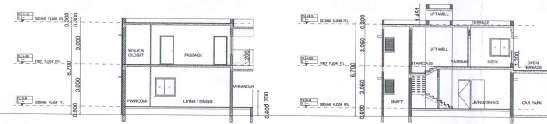


SECTION - AA


SECTION - BB




WEST SIDE ELEVATION

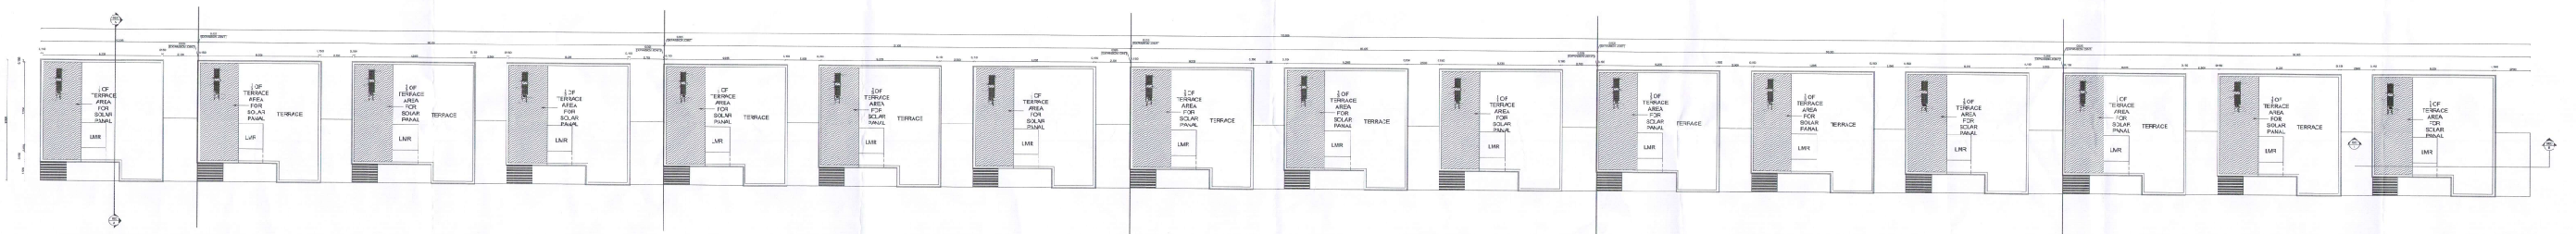

TERRACE FLOOR PLAN

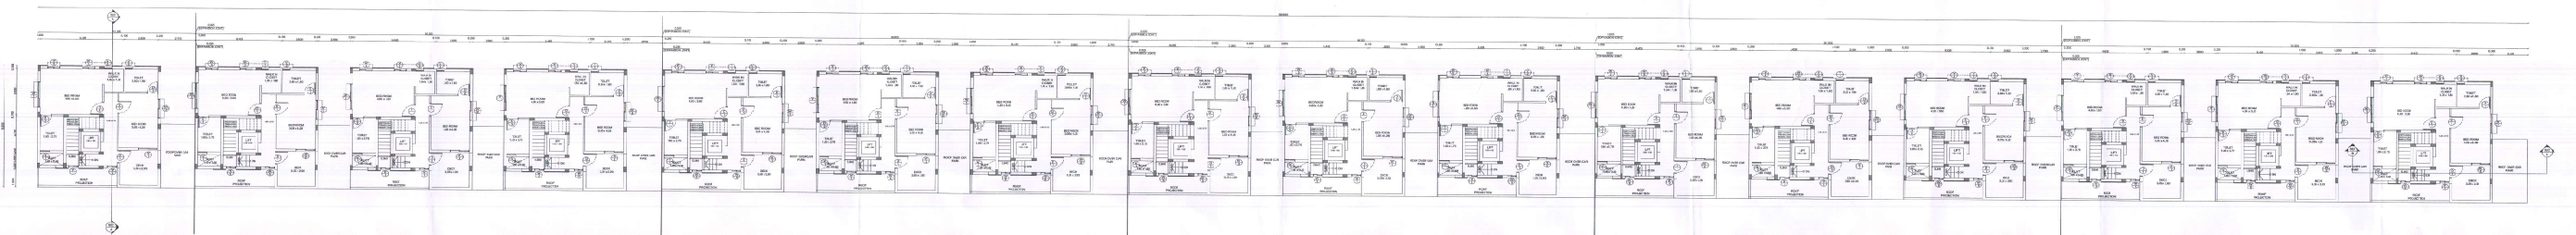

FIRST FLOOR PLAN

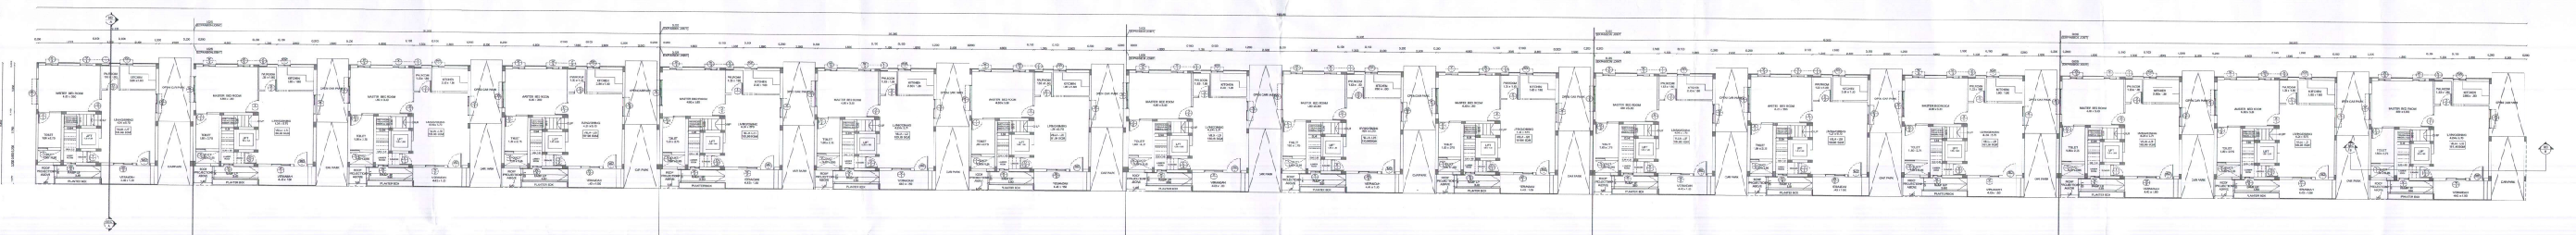

GROUND FLOOR PLAN

JOB TITLE

PROPOSED RESIDENTIAL BUILDINGS
(GROUND + 1)
CONSTRUCTION AT SURVEY NOS :
221/14A1A3, 221/14A1A4, 220/2A1B IN
PERUMALERI VILLAGE, VADAKADAMPADI
PANCHAYAT, THIRUKAZHUKUNDRAM TALUK,
KANCHEEPURAM DISTRICT.

MATERIAL SPECIFICATION FOR PROPOSED WORK

1. FOUNDATION IN F.C.C 1:5:10 OVER SAND FILLING.
2. SUPER STRUCTURE IN BLOCK WORK.
3. FOUNDATION WITH R.C.C COLUMNS M25 MIX.
4. FLOORING IN CEMENT CONCRETE 1:4:8 MIX IN UTILITY AREA.
5. INTERNAL PLASTERING OF 12mm THK. C.M. 1:3 AND EXTERNAL PLASTERING OF 18mm THK. C.M. 1:3.
6. R.O.C ROOF SLAB OF M25 WITH REQUIRED DEPTH.
7. R.O.C UNTEL OF M25 WITH REQUIRED DEPTH & WEATHERING COURSE PROVIDED OVER ROOF SLAB.
8. JOINTS - L.P.V.C ALUMINIUM GLAZED WINDOWS, VENTILATORS AND DOORS.

NOTE: ALL DIMENSIONS ARE IN METERS

DRAWING TITLE :

BLOCK - B
(L17 - L32)
GROUND FLOOR PLAN, FIRST & TERRACE FLOOR
PLAN ELEVATION & SECTION

REFERENCE

PROPCAL

SCALE : 1:100

SHEET NO:

ORIENTATION



DATE :

03

SCHEDULE OF JOINERY

INDEX	SIZE	DESCRIPTION
MD	1100 X 2100	T.W. FLUSH DOOR
D1	1000 X 2100	T.W. FLUSH DOOR
D2	900 X 2100	T.W. FLUSH DOOR
W1	2000 X 1350	AL.FR.GLAZED SLIDING WINDOW
W2	1500 X 1350	AL.FR.GLAZED SLIDING WINDOW
W3	1200 X 1350	AL.FR.GLAZED SLIDING WINDOW
W4	1000 X 1350	AL.FR.GLAZED SLIDING WINDOW
W5	750 X 1350	AL.FR.GLAZED SLIDING WINDOW
KW1	1200 X 900	AL.FR.GLAZED SLIDING WINDOW
V1	750 X 900	ANODIZED AL.FR.GLAZED LOUVERED VENTILATOR
V2	600 X 900	ANODIZED AL.FR.GLAZED LOUVERED VENTILATOR

OWNER'S SIGNATURE

for ARUN ECELO ENGINEERS PVT. LTD.
Authorized Signatory

LICENSED SURVEYOR


V. Visalakshi
V. VISALAKSHI
Regional Services - CA / 2004 / 34604 -
OTCP Reg. No. CENRSH / RA / 24 / 1 / 2005 / 04 / 202
No. 1156, 79th Street, K.K. Nagar, Chennai - 600 078

STRUCTURAL ENGINEER

P. JEGATHESAN, M.E. (Struct.)
Regional Services - CA / 2004 / 34604 -
OTCP Reg. No. CENRSH / RA / 24 / 1 / 2005 / 04 / 202
No. 1156, 79th Street, K.K. Nagar, Chennai - 600 078

1. FOUNDATION IN P.C.C 1:5:10 OVER SAND FILLING
2. SUPER STRUCTURE IN BLOCK WORK.
3. FOUNDATION WITH R.C.C COLUMNS M25 MIX
4. FLOORING IN CEMENT CONCRETE 1:4:8 MIX IN UTILITY AREA
5. INTERNAL PLASTERING OF 12mm THK. C.M. 1:3 AND EXTERNAL PLASTERING OF 18mm THK. C.M 1:6
6. RCC ROOF SLAB OF M25 WITH REQUIRED DEPTH.
7. RCC LINTEL OF M25 WITH REQUIRED DEPTH 8. WEATHERING COURSE PROVIDED OVER ROOF SLAB
9. JOINERY - UPVC/ALUMINIUM GLAZED WINDOWS, VENTILATORS AND DOORS

NOTE: ALL DIMENSIONS ARE IN METERS

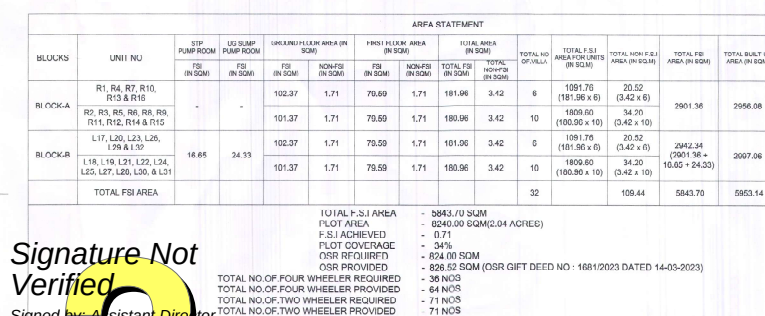

REALTY
FOR ASHIN EXCELLO ~~PRO~~ PVT. LTD.
Authorised Signatory

V. VISALAKSHI
Registered Architect - CA / 2004 / 14604
DTCP Reg.No. CGLRN / RA / G-1 / 2019 / 06 / 012
No. 1156, 75th Street, K.K.Nagar, Chennai - 600 078

P. J. J.

P. JEGATHESAN, M.E. (Struct.)
REGISTERED STRUCTURAL ENGINEER
CHINNAI METROPOLITAN DEVELOPMENT AUTHORITY
REGISTRATION NO. SSGR/19/003027
MEEN 31, OLD NO. 14, RESANT AVENUE,
ADYAR, CHINNAI - 600 020.
E-Mail: pjgathesan@trungsonn.vn
Mobile: +91 9842426831

Signature valid

Signature Not Verified
Signed by: Assistant Director
Location: Chengalpattu
Date: 2024.05.31 14:40:02