



PLAN SHOWING THE PROPOSED CONSTRUCTION OF GROUND FLOOR(FOR COMMERCIAL)&FIRST FLOOR (FOR RESIDENTIAL) BUILDING

IN NEW S.NO.165/13B1&165/13B2,(PATTA No.3590),(OLD S.No.165/1G1A1A&165/13B),UTHIRAMERUR ROAD,V.No.144.MELAVALAM VILLAGE,


(MELAVALAM PETTAI),KARUNGUZHI TOWN PANCHAYAT,MADURANTAGAM TALUK,CHENGALPATTU DISTRICT.

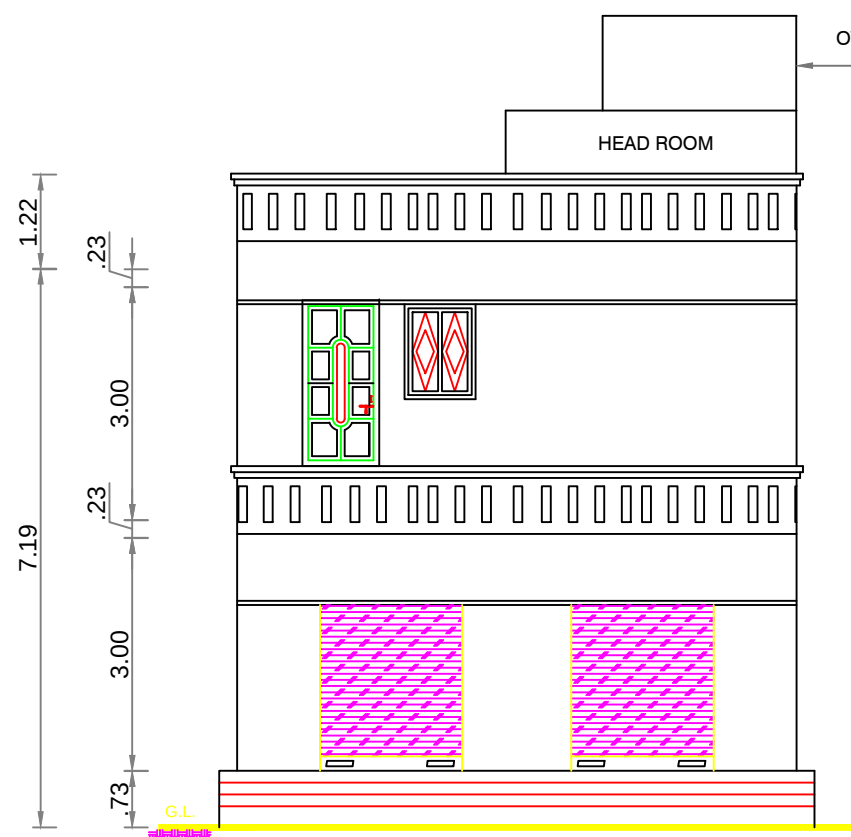


ELEVATION

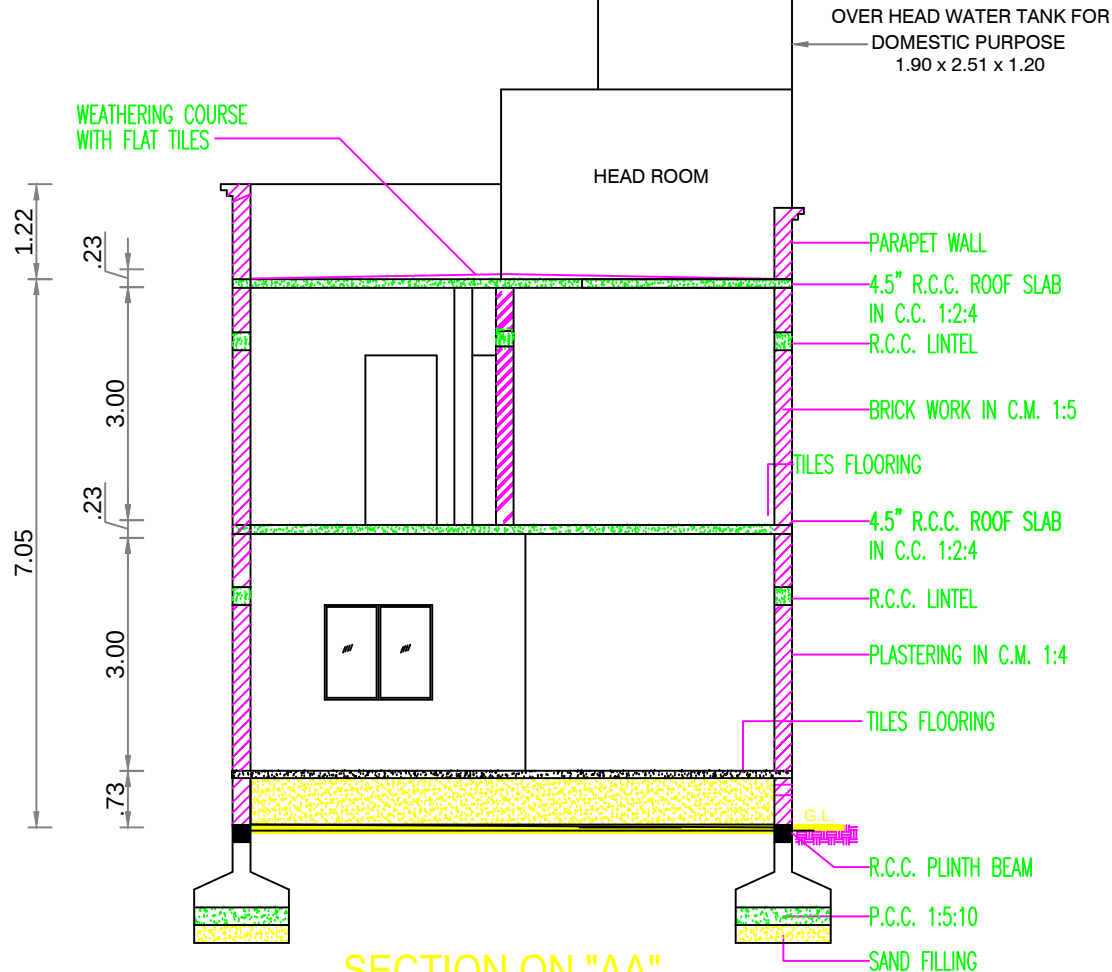


SECTION ON "AA"

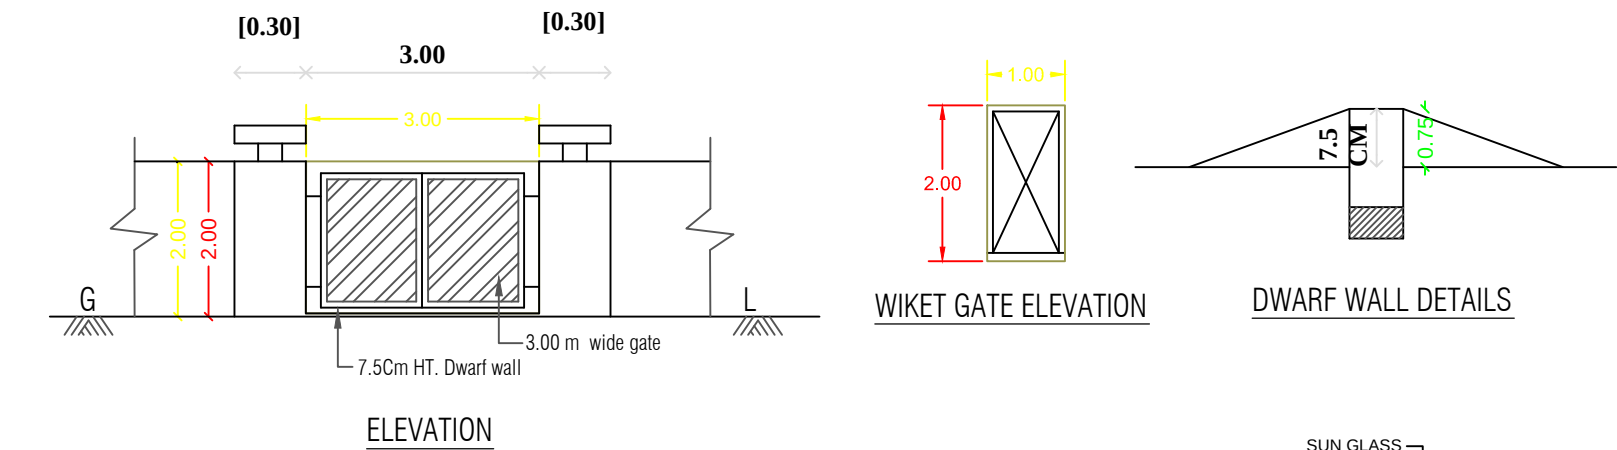


ELEVATION

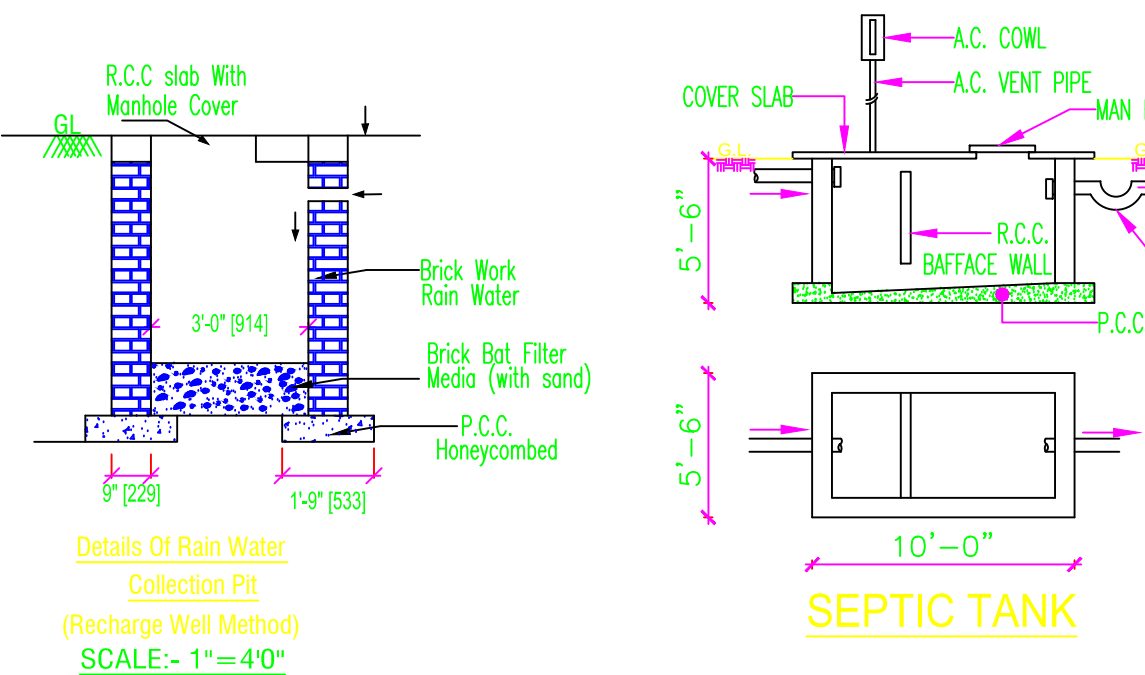


Details of Rain Water Collection Pit (Recharge Well Method) SCALE:- 1"=4'0"

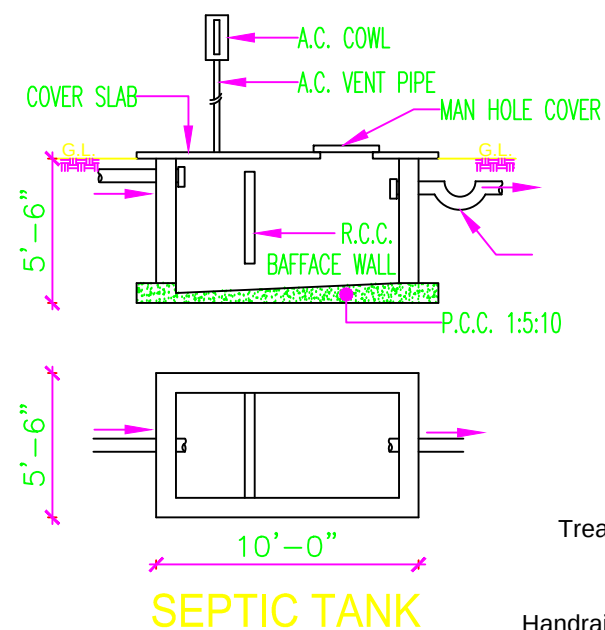

SEPTIC TANK

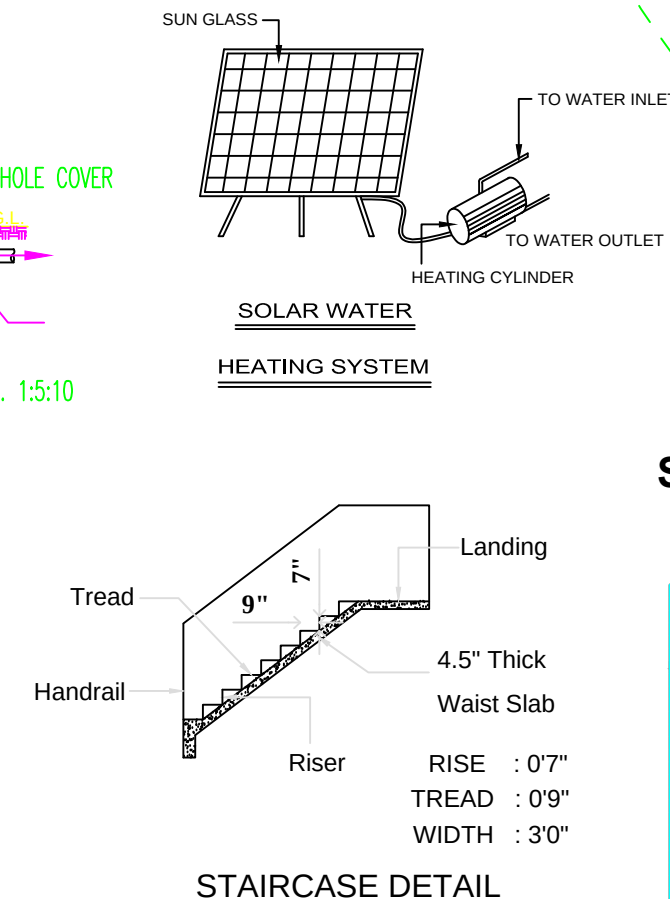


STAIRCASE DETAIL

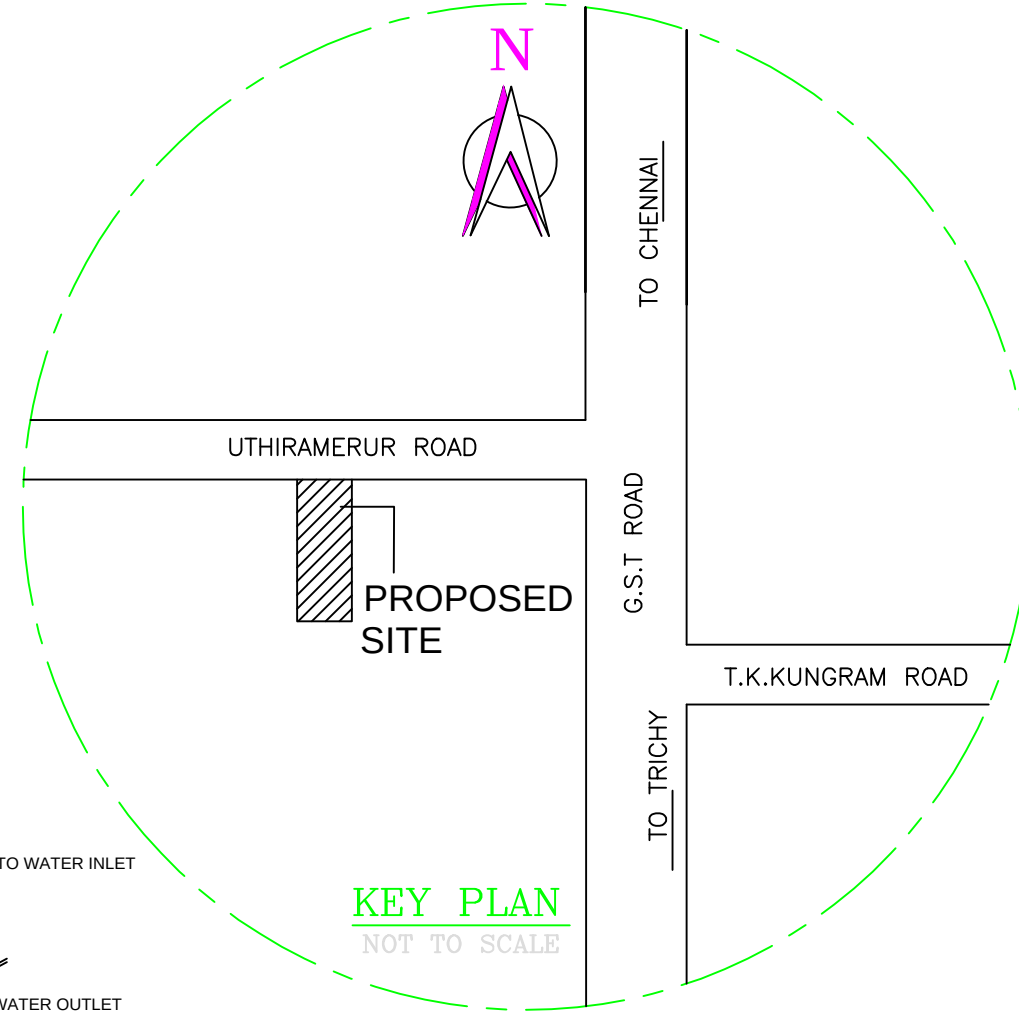

KEY PLAN


SITE BELONGS TO SRIRAM STREET 30'2"(9.2)

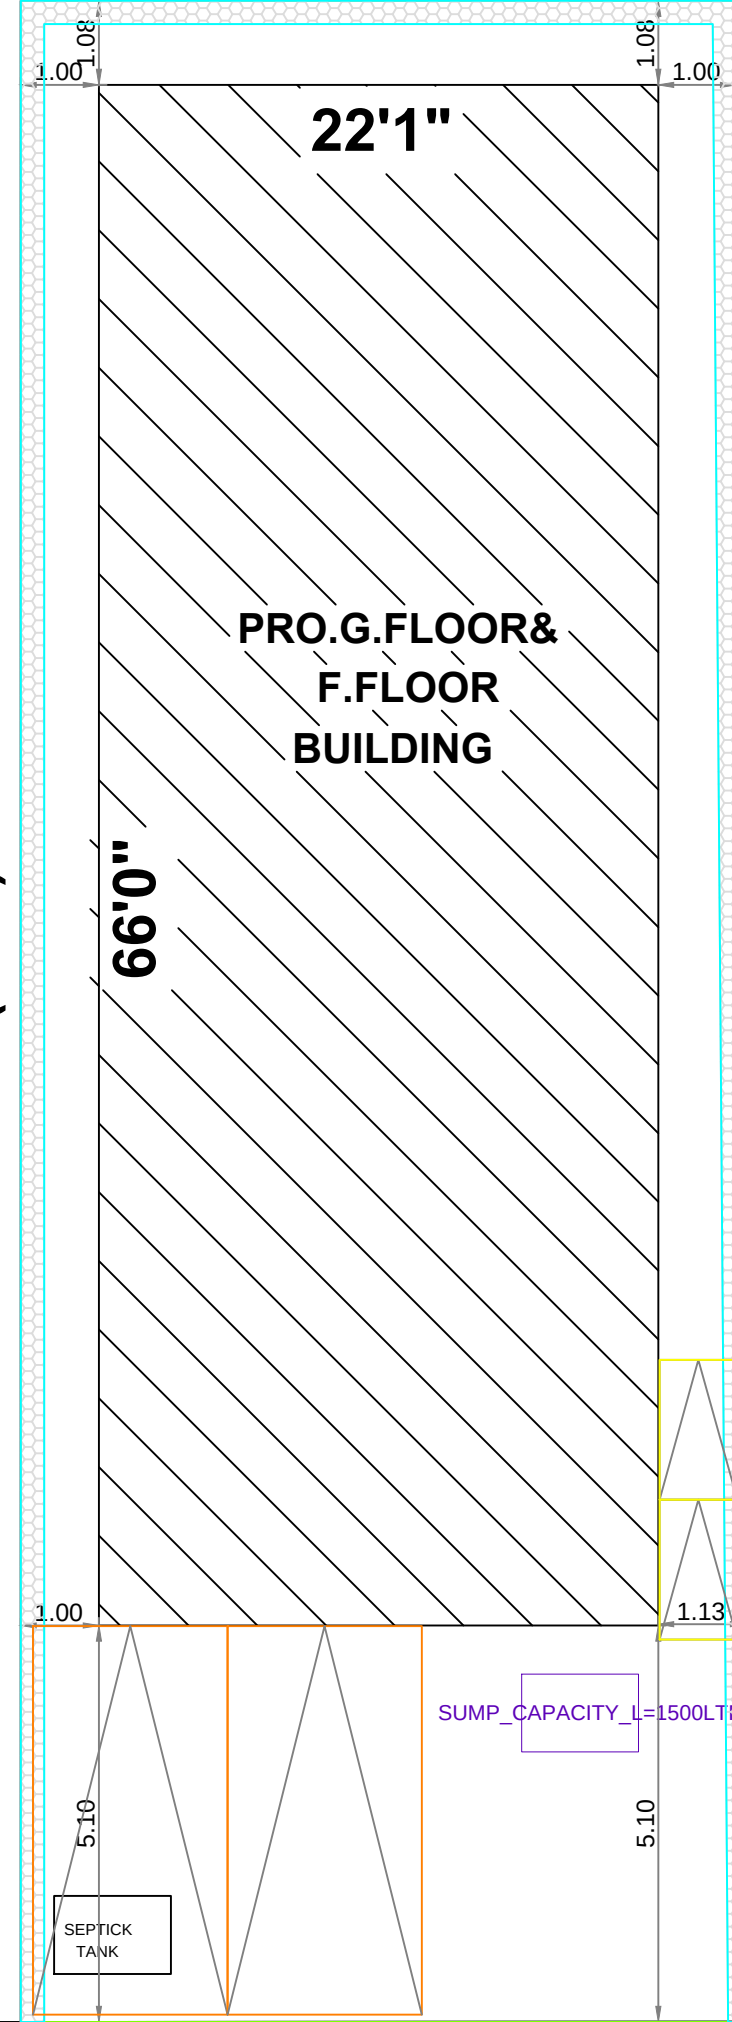


PRO.G.FLOOR& F.FLOOR BUILDING

SITE BELONGS TO MANIPANDI 85'3"(26.0)


SITE BELONGS TO S.No.165/13A 85'3"(26.0)

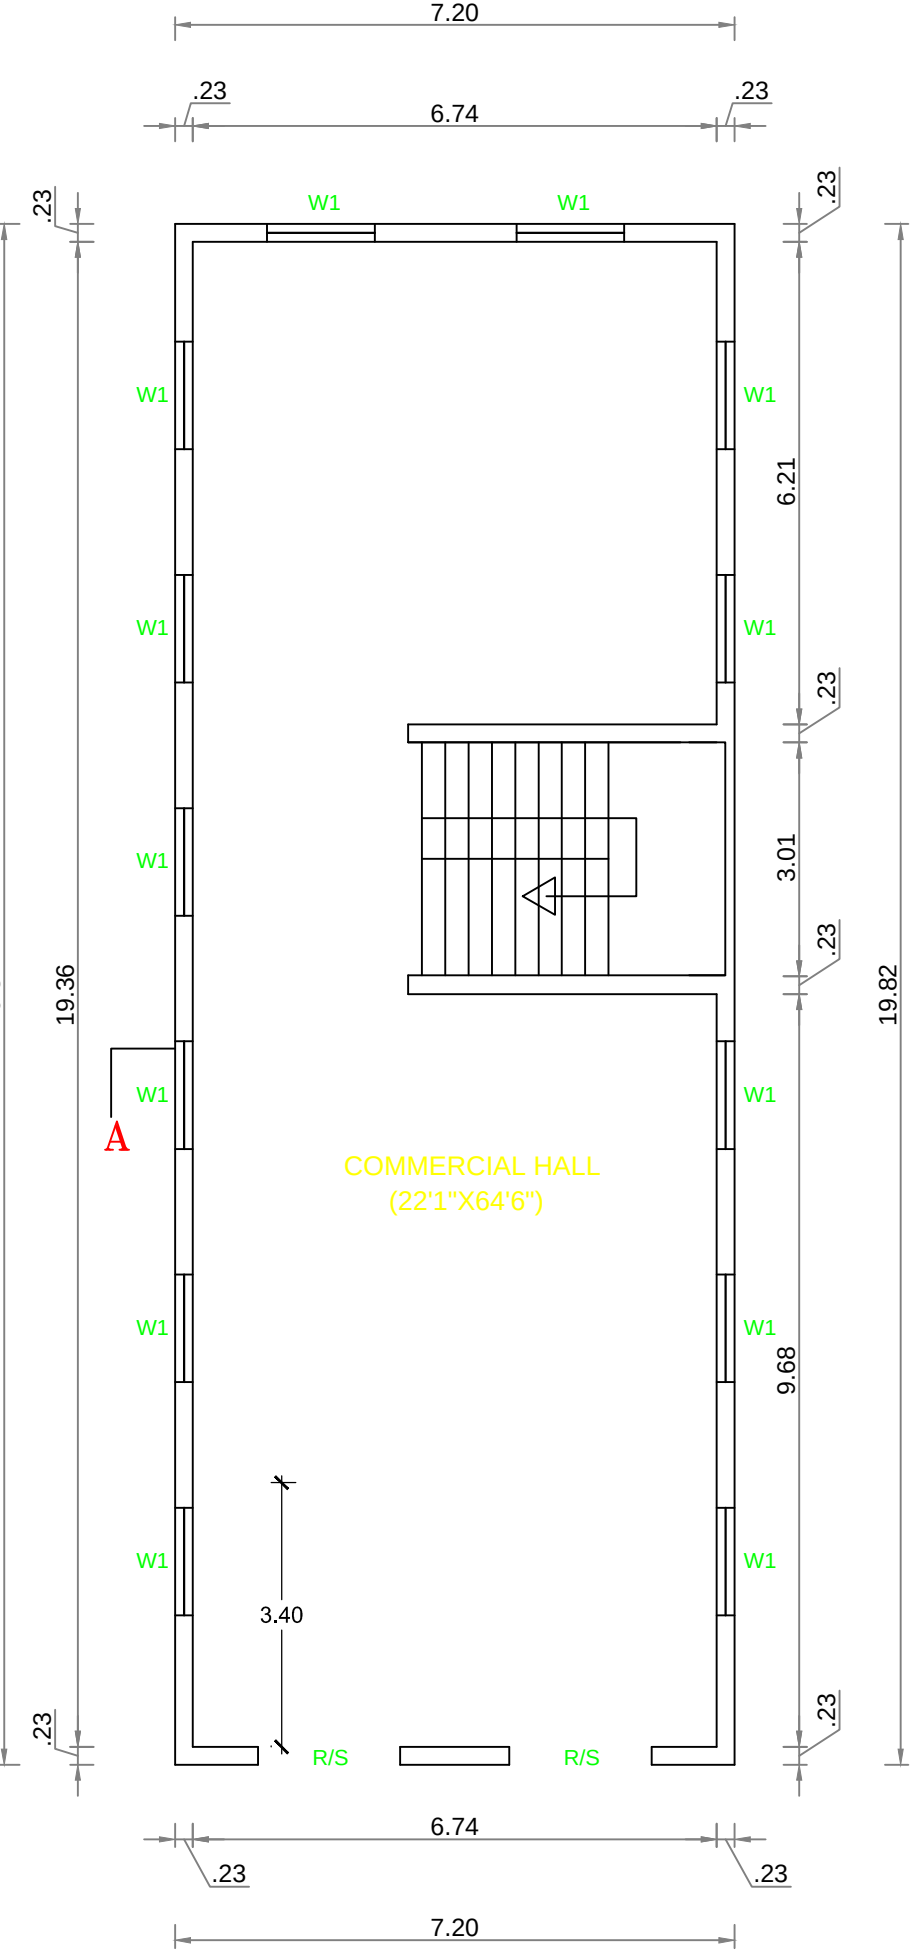


PROPOSED GROUND FLOOR PLAN (COMMERCIAL)

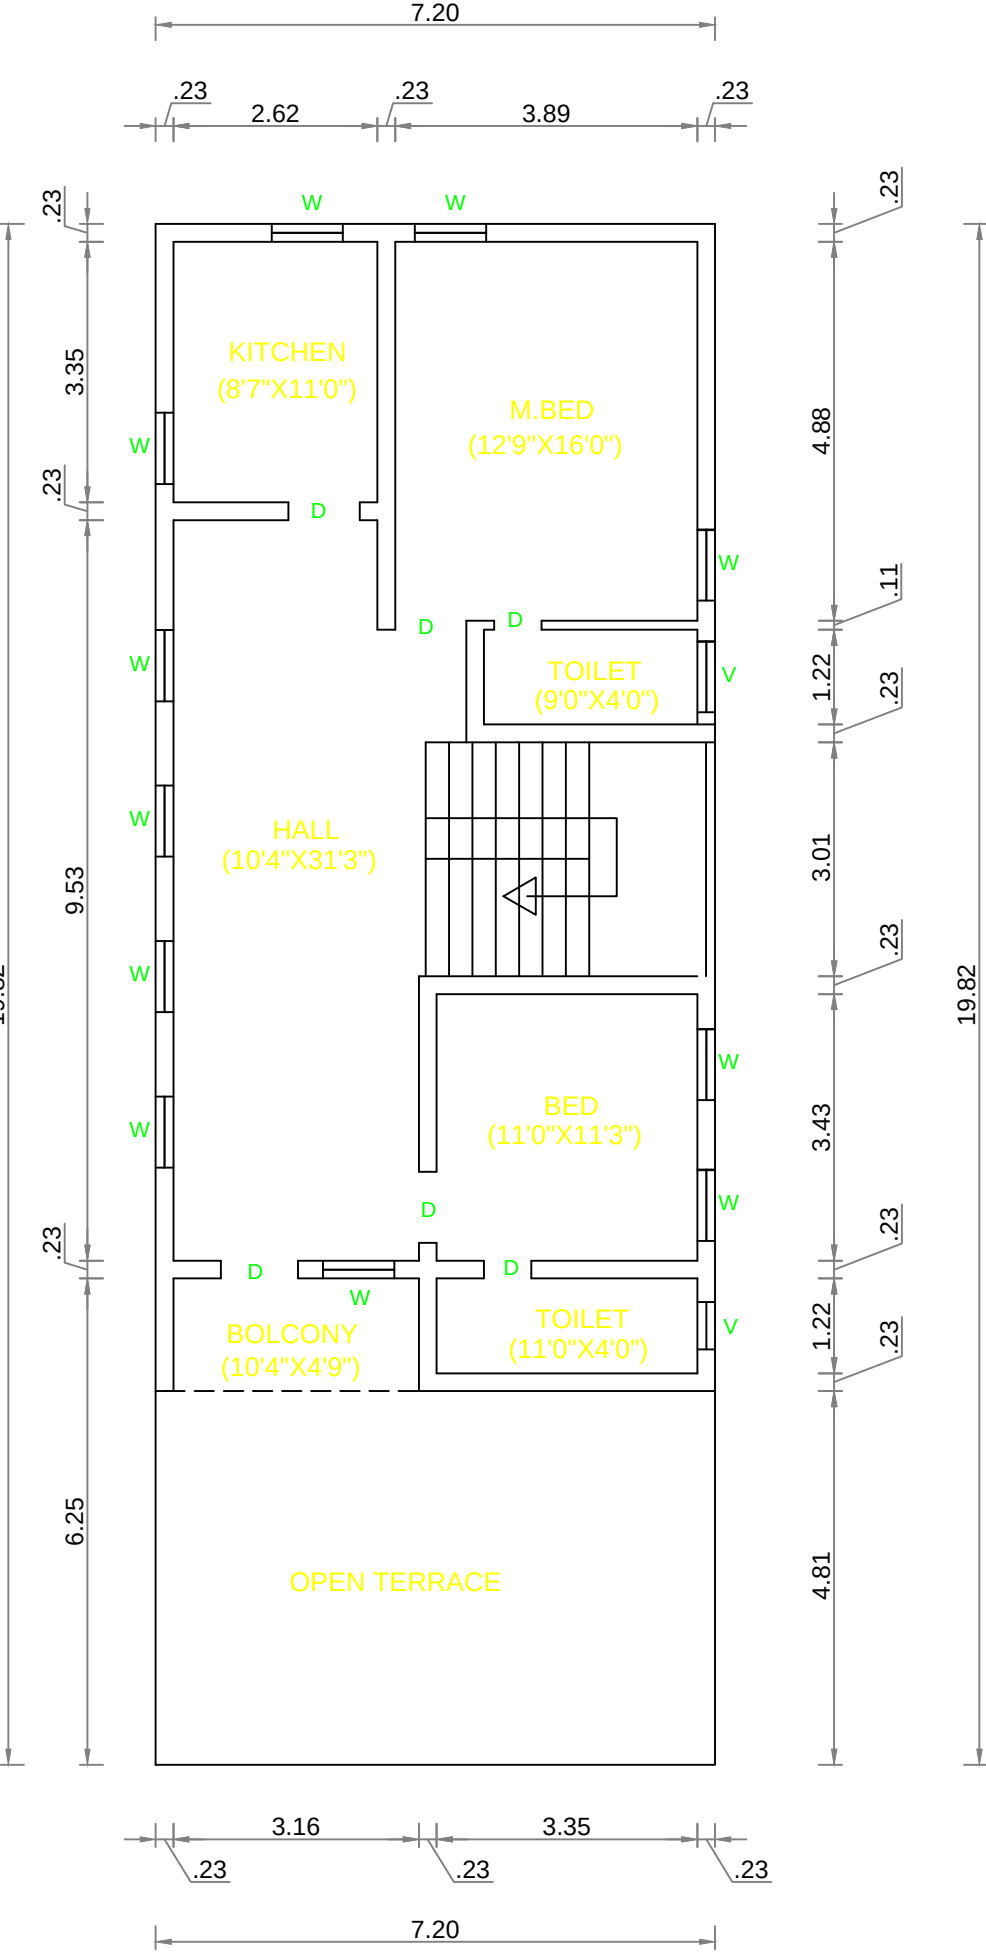

PROPOSED FIRST FLOOR PLAN (RESIDENTIAL)

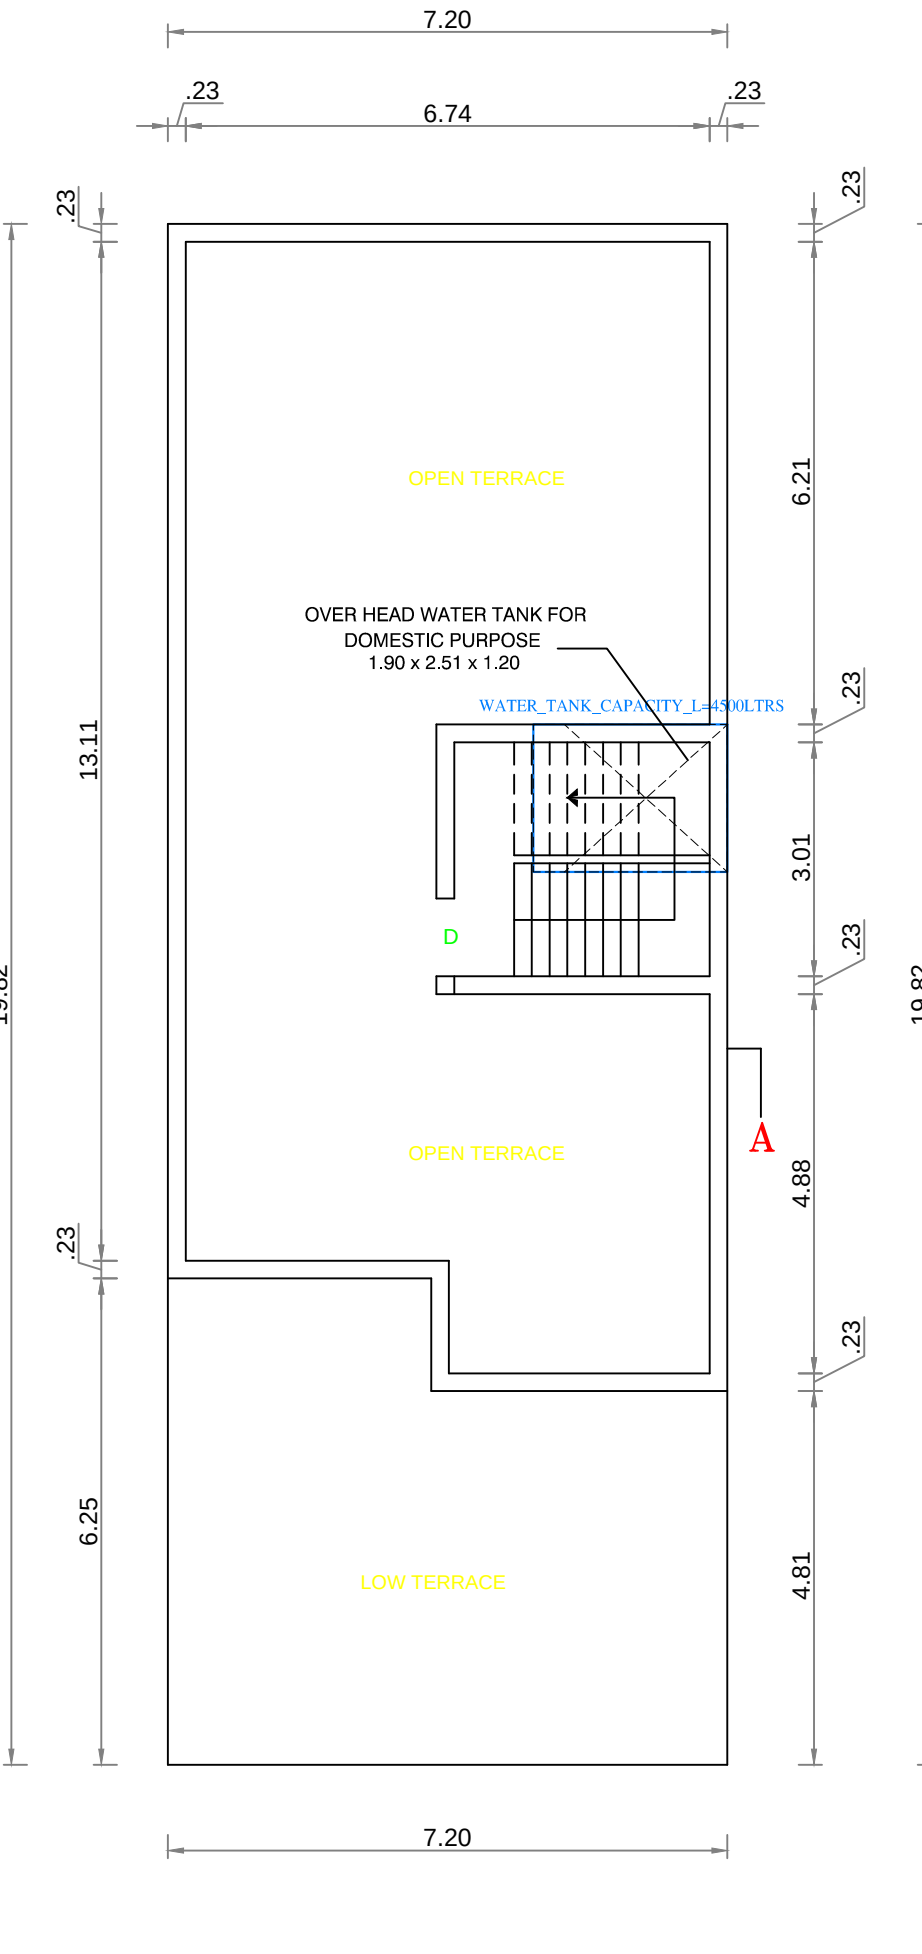

PROPOSED TERRACE FLOOR PLAN

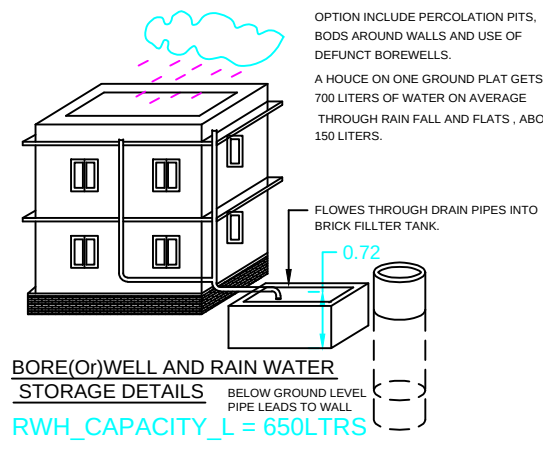

BOREWELL AND RAIN WATER STORAGE DETAILS

SITE&KEY PLAN SCALE_1:100

SCHEDULE OF JOINERY			
MD	DOOR	3'3" X 7'0"	
D	DOOR	3'0" X 7'0"	
D1	DOOR	2'6" X 7'0"	
W	WINDOW	3'0" X 4'6"	
W1	WINDOW	4'6" X 4'0"	
V	VENTILATOR	3'0" X 1'6"	
R/S.	ROLLING SHUTTER	6'0" X 7'0"	

AREA STATEMENT

	SQ.FT.	SQ.MT.
PLOT AREA	2616.00	250.00
PRO.G.F.(COMMERCIAL)	1535.25	142.63
PRO.F.F.(RESIDENTIAL)	1162.94	108.04
VACANT AREA	1080.75	107.37

OWNER: Mrs.J.HUMSAVENI
W/o.K.GOPINATH

J. Humsa Veni

OWNER'S SIGNATURE

E. S. SHAJAHAN, P.E., M.S.E.,
Registered Engineer,
Reg No: 1/2022/Kip./Cpl.
40, Battai Street,
Karunguzhi - 603303,
94444 36307

REGISTERED ENGINEER