


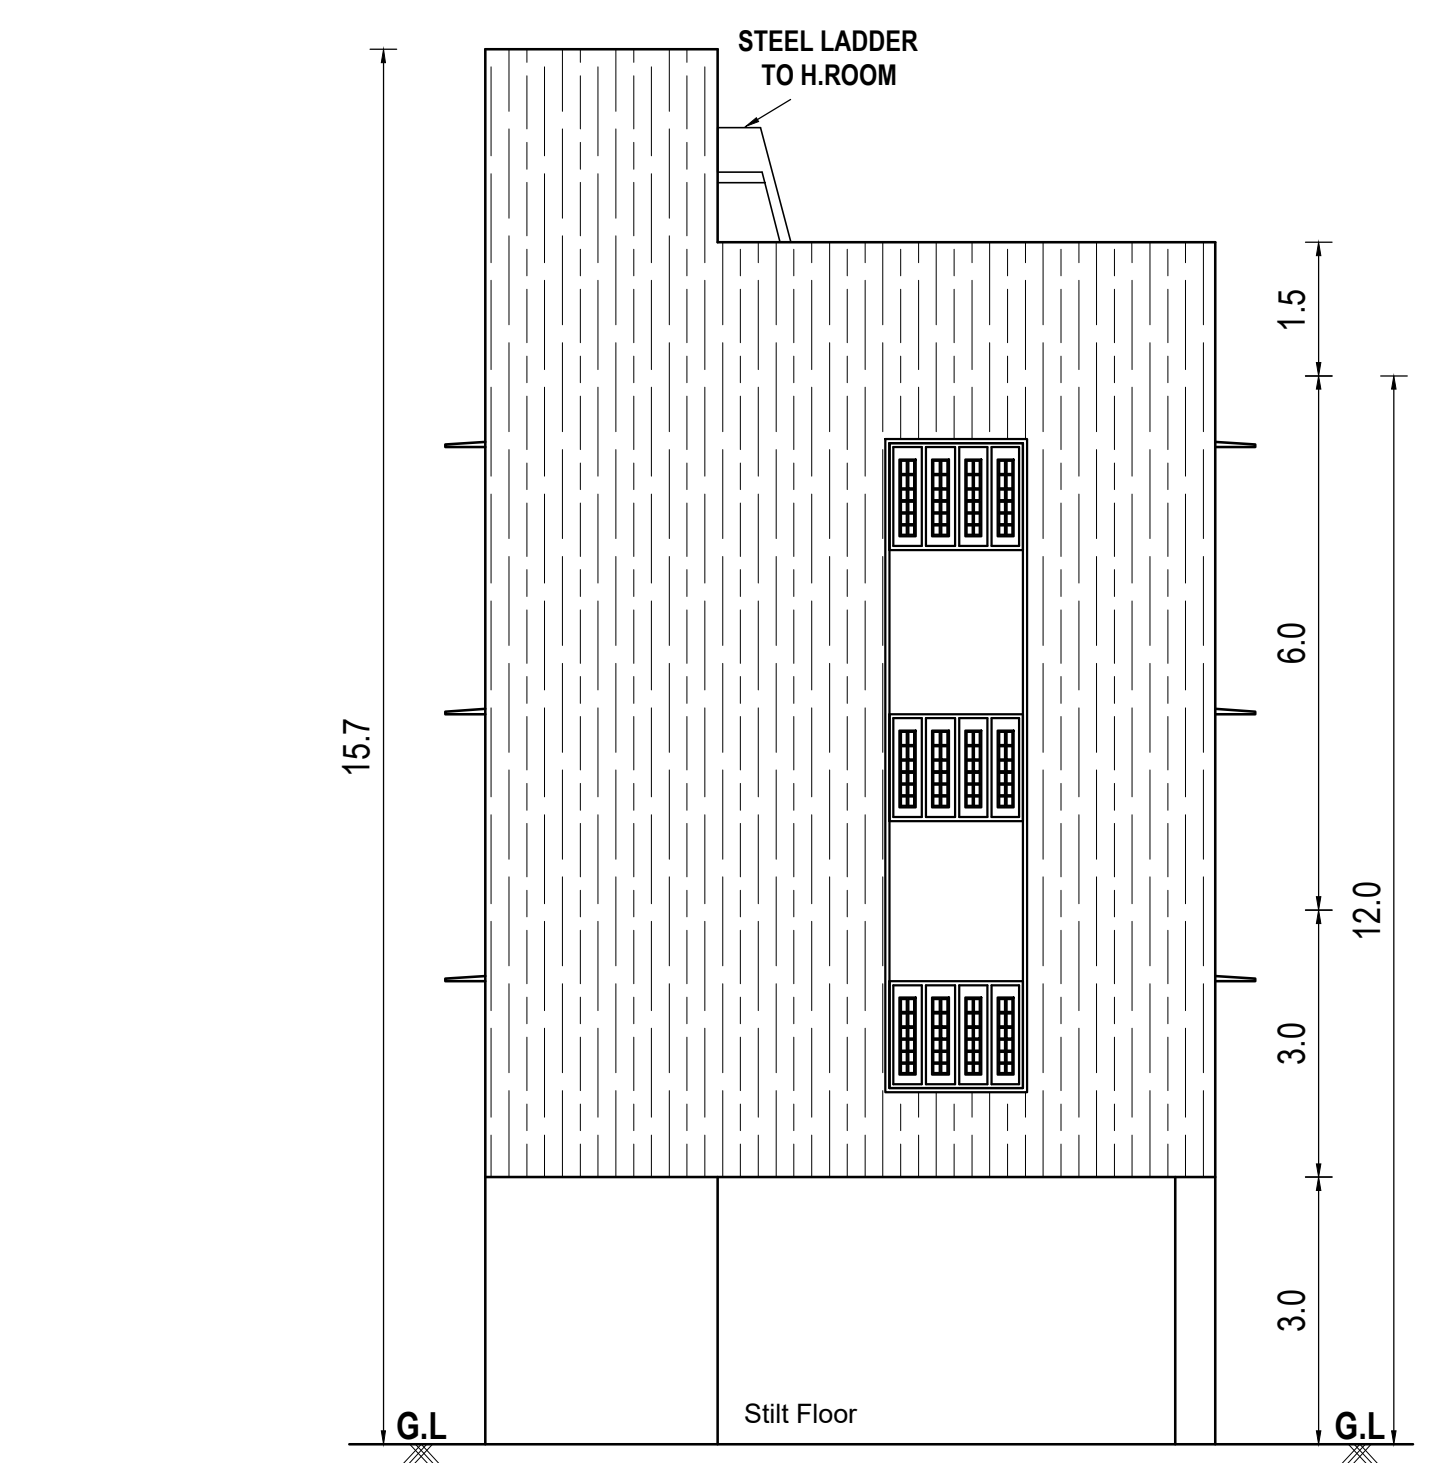


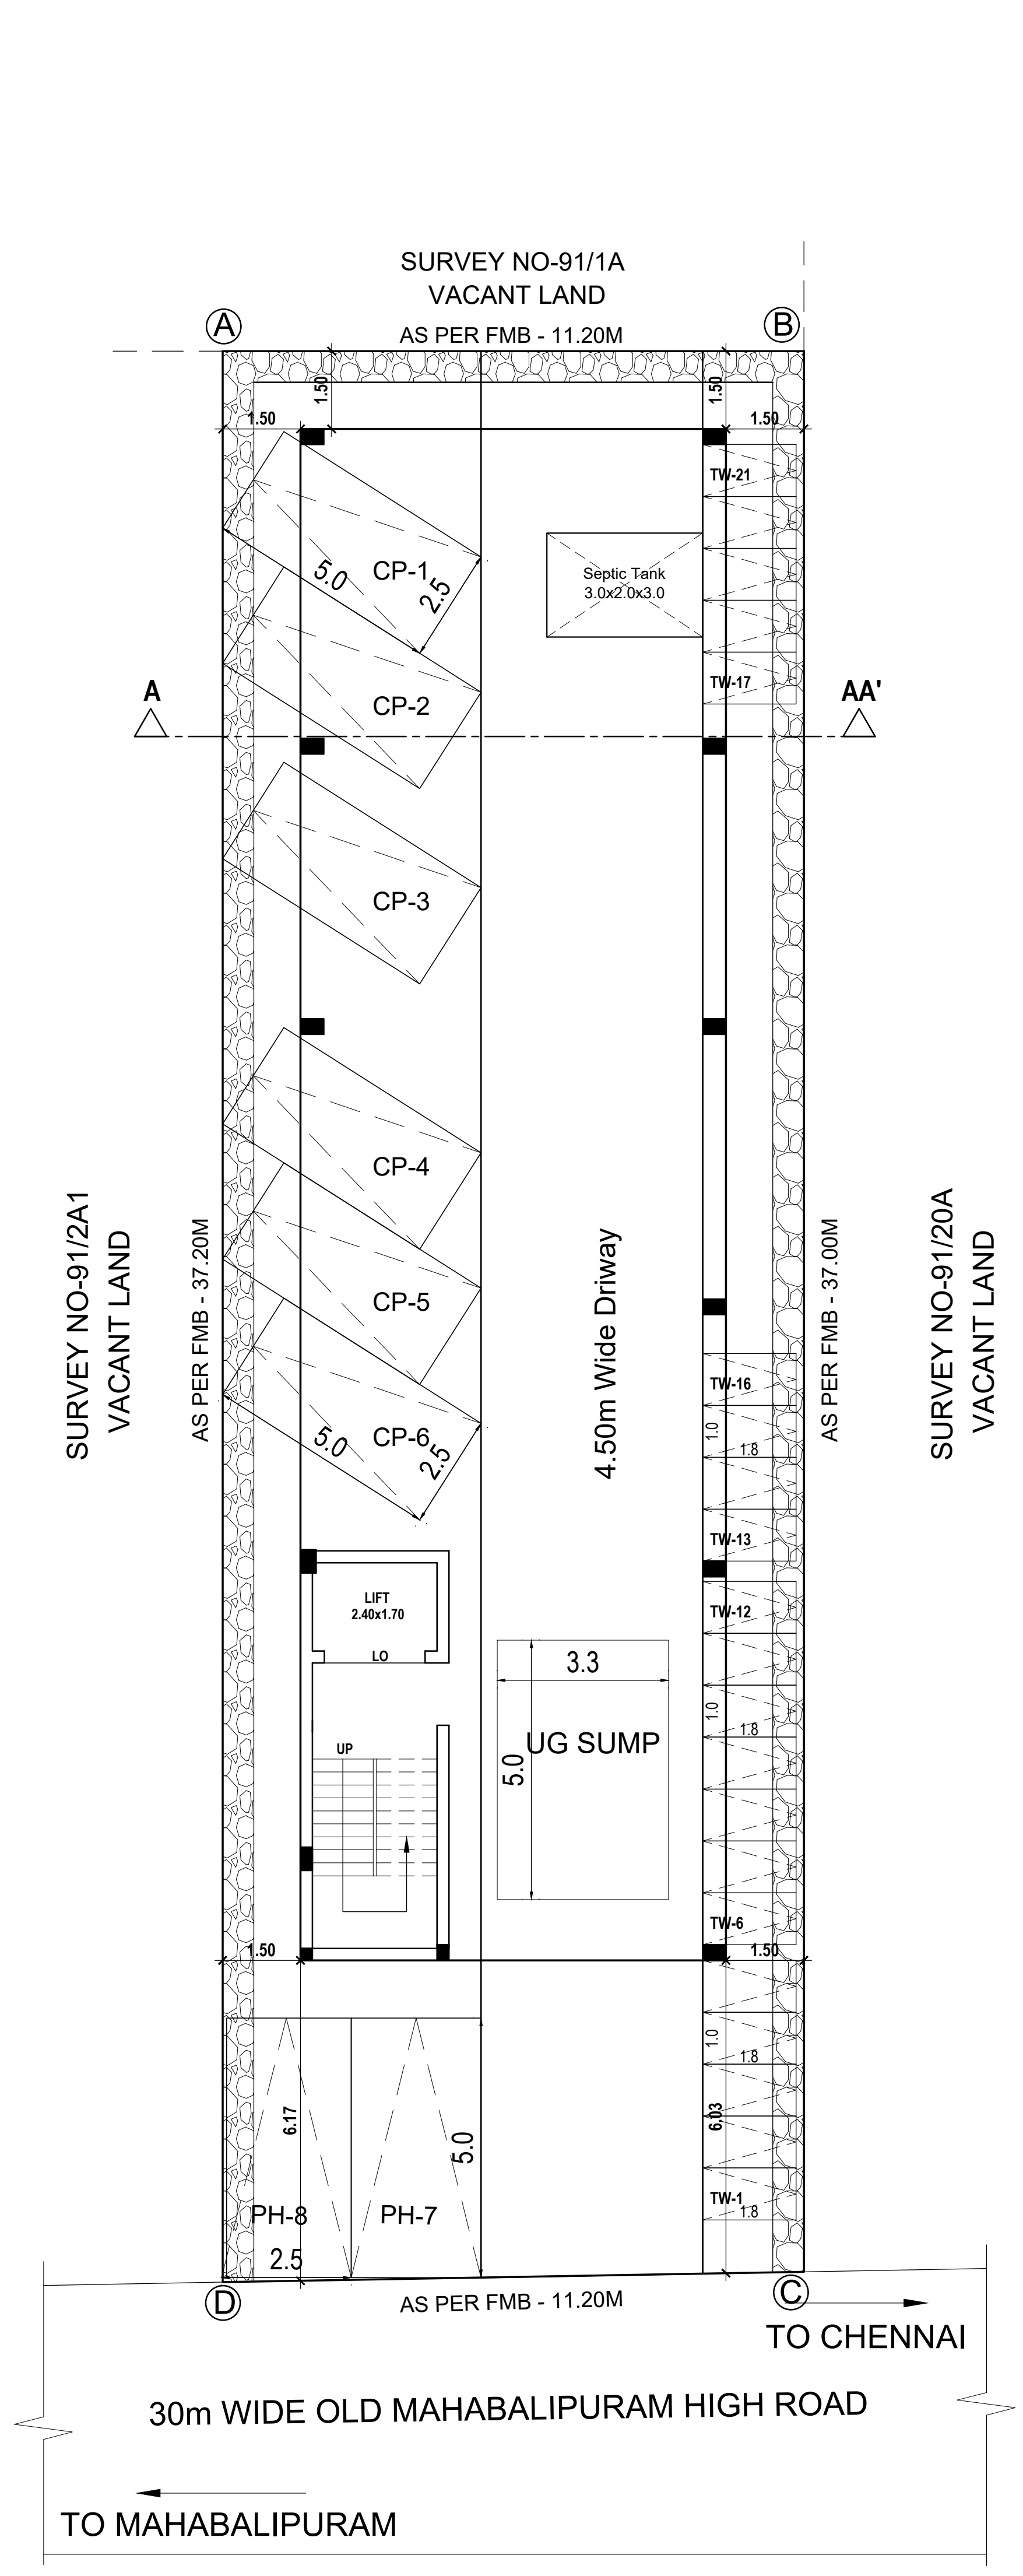


FRONT ELEVATION

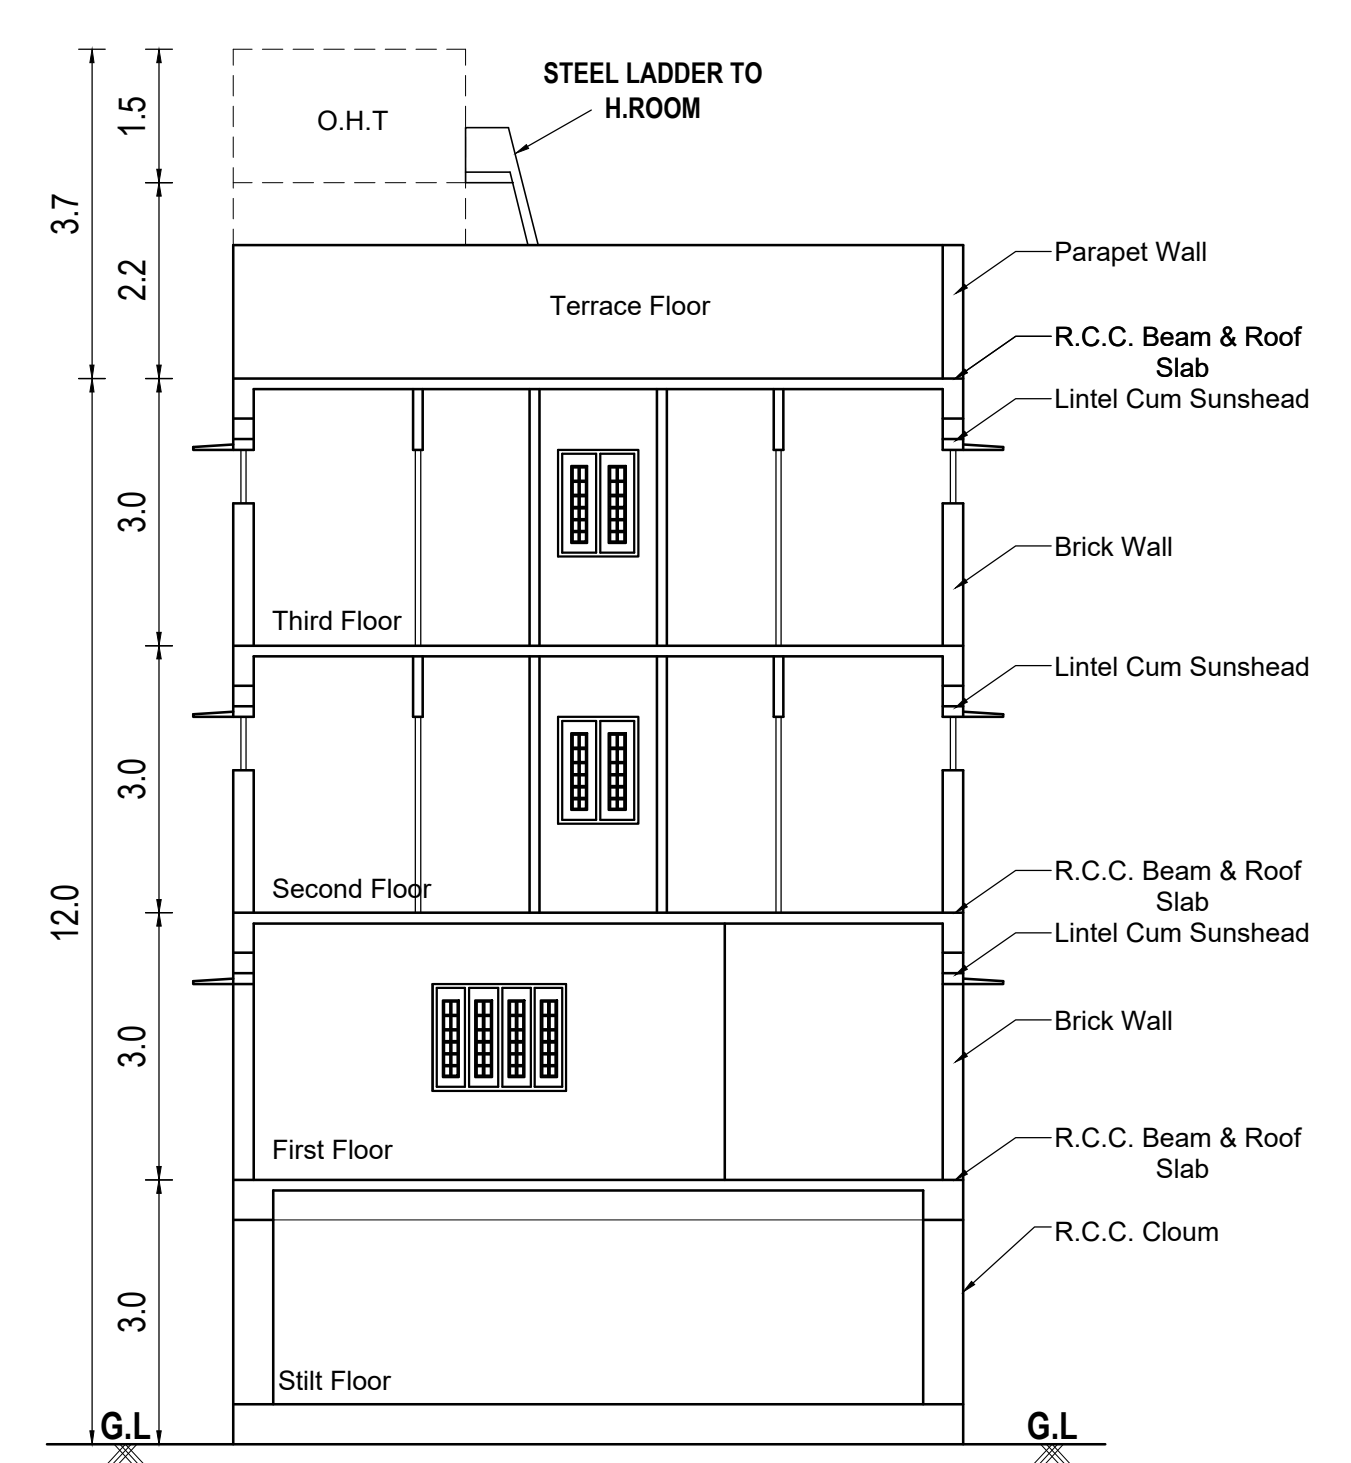


SECTION A-AA'

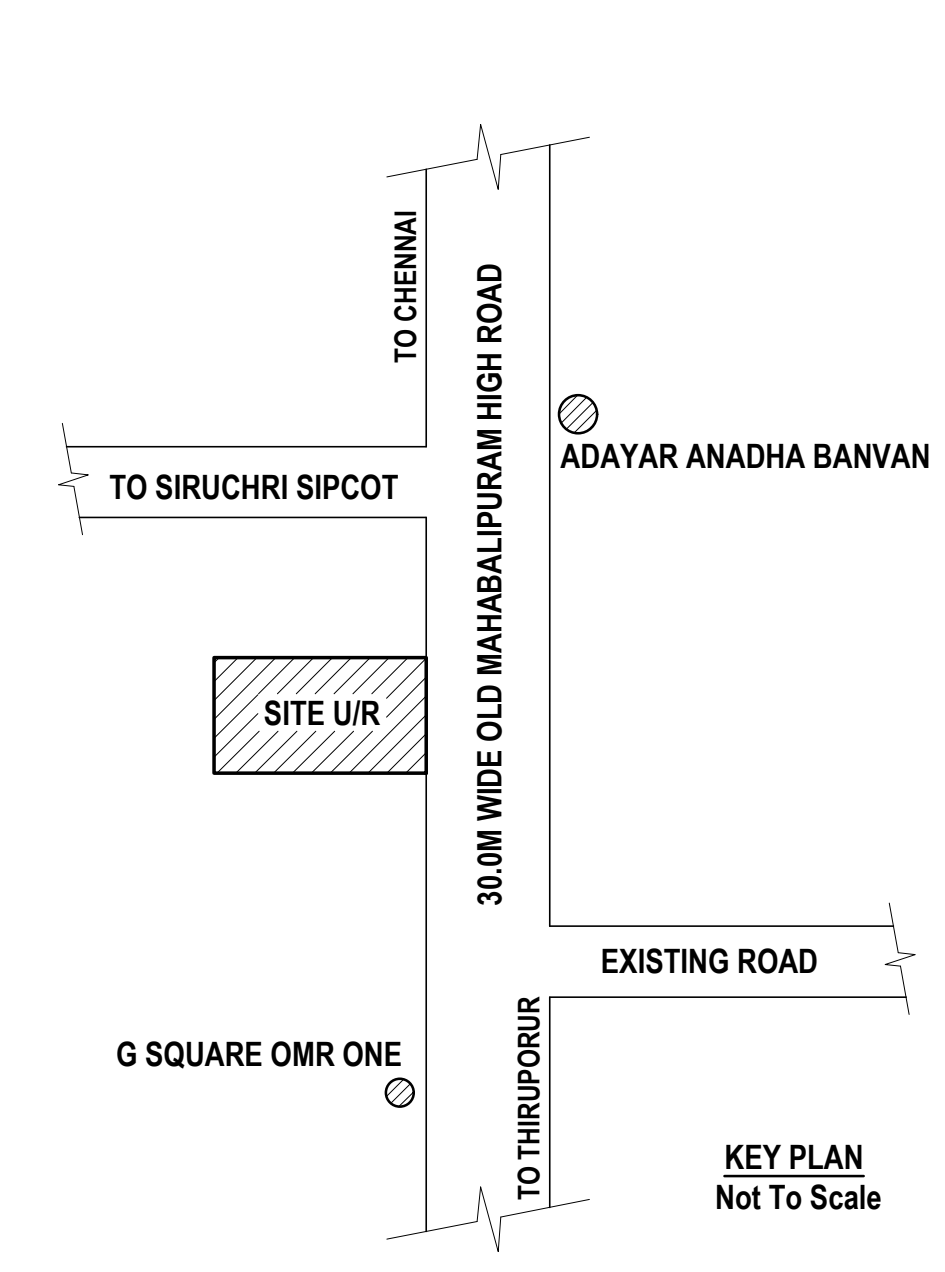


KEY PLAN
Not To Scale

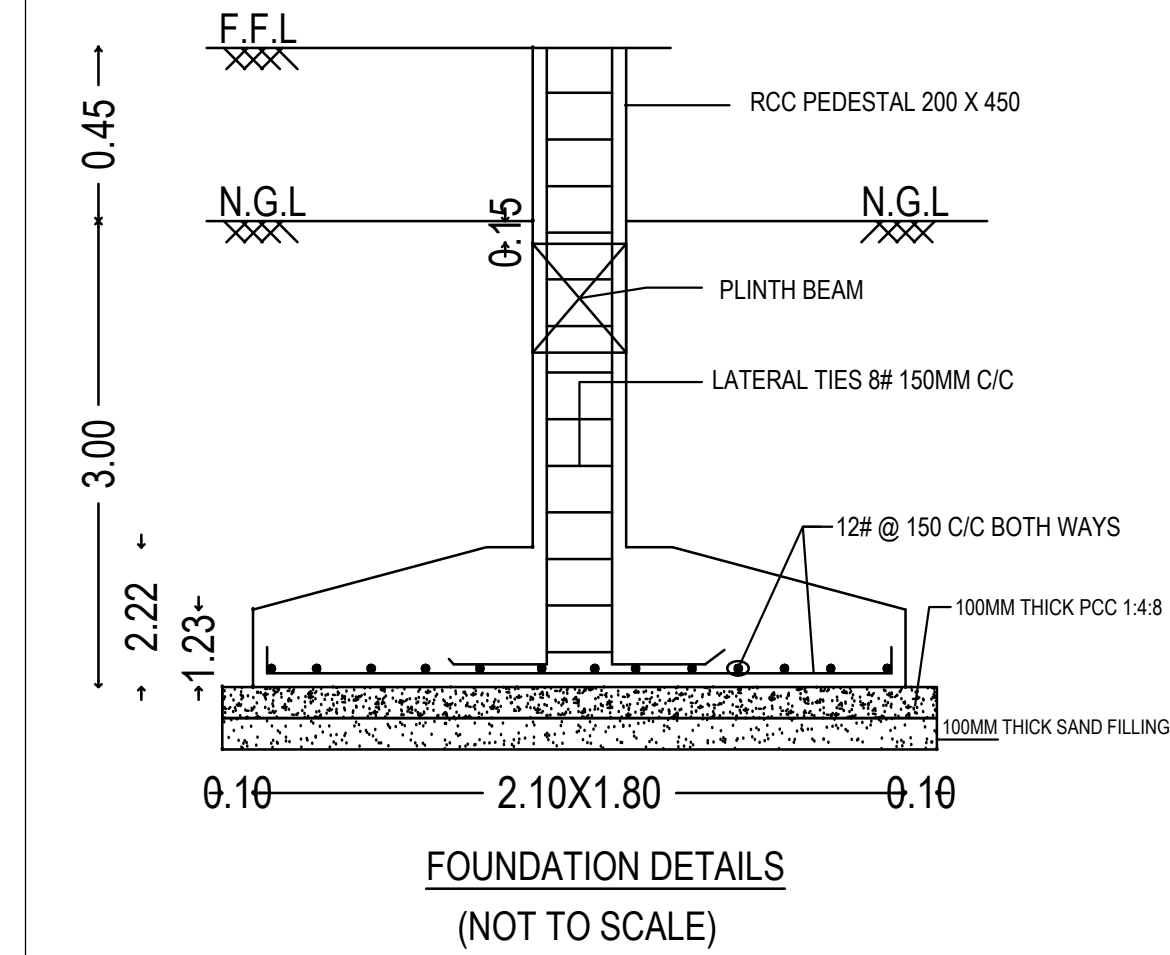


FOUNDATION DETAILS
(NOT TO SCALE)

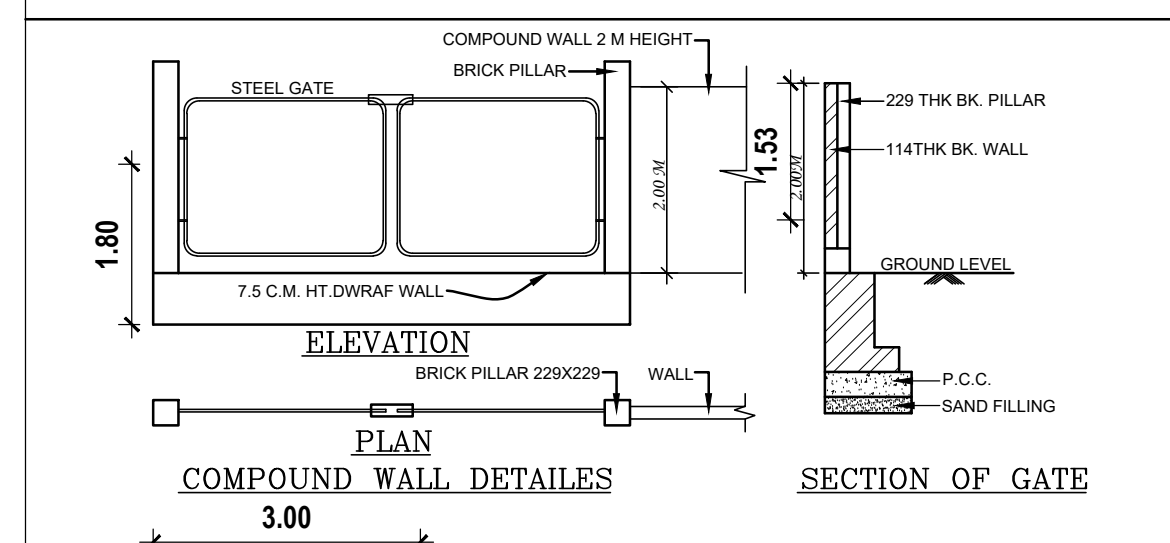


COMPOUND WALL DETAILS

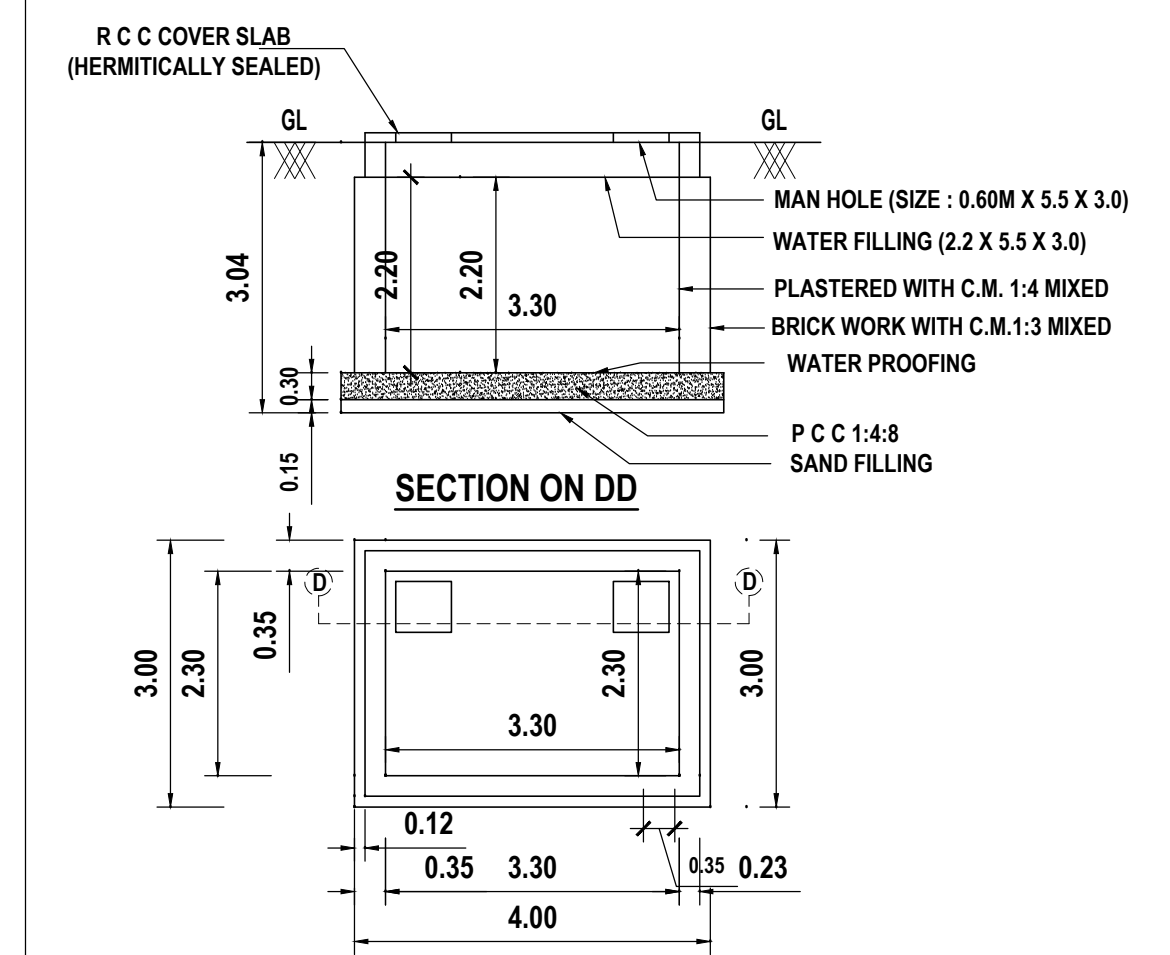


SECTION ON DD
DETAILS OF RAIN WATER
COLLECTION SUMP

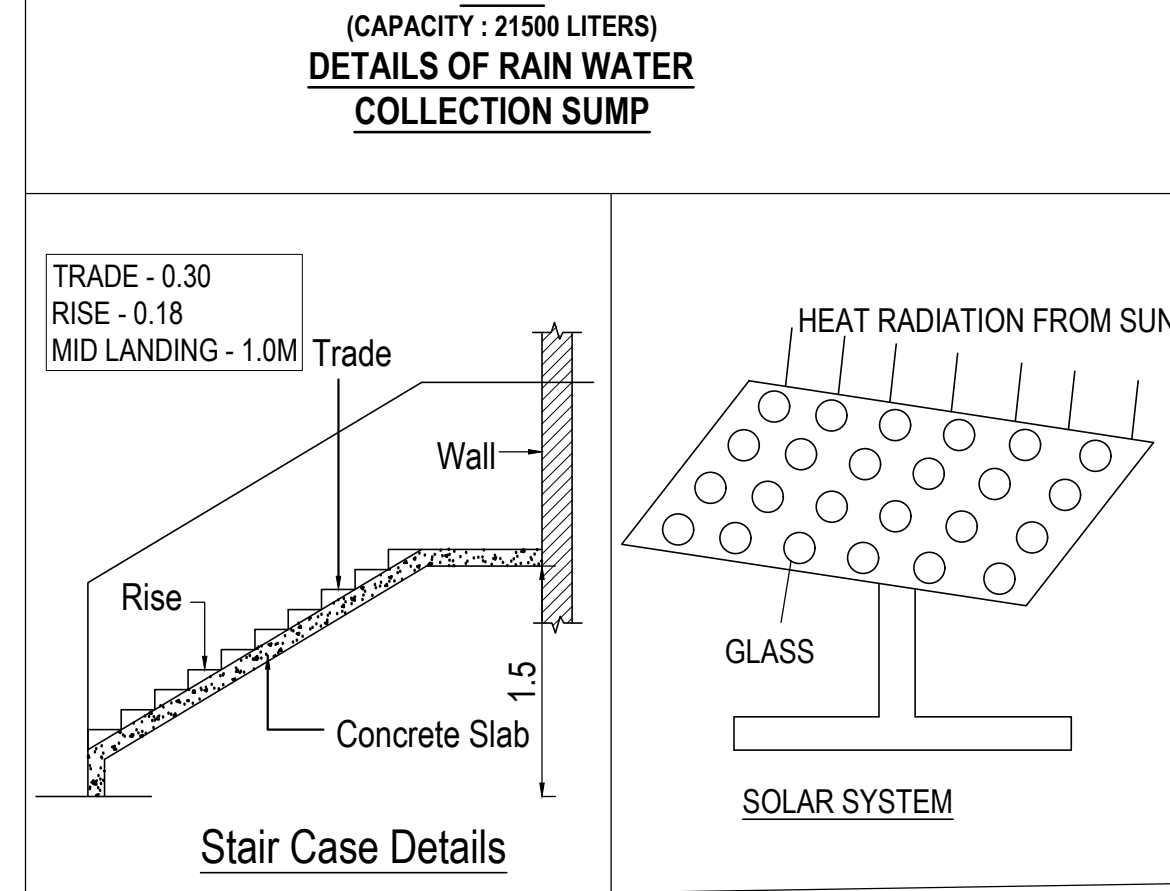

Stair Case Details

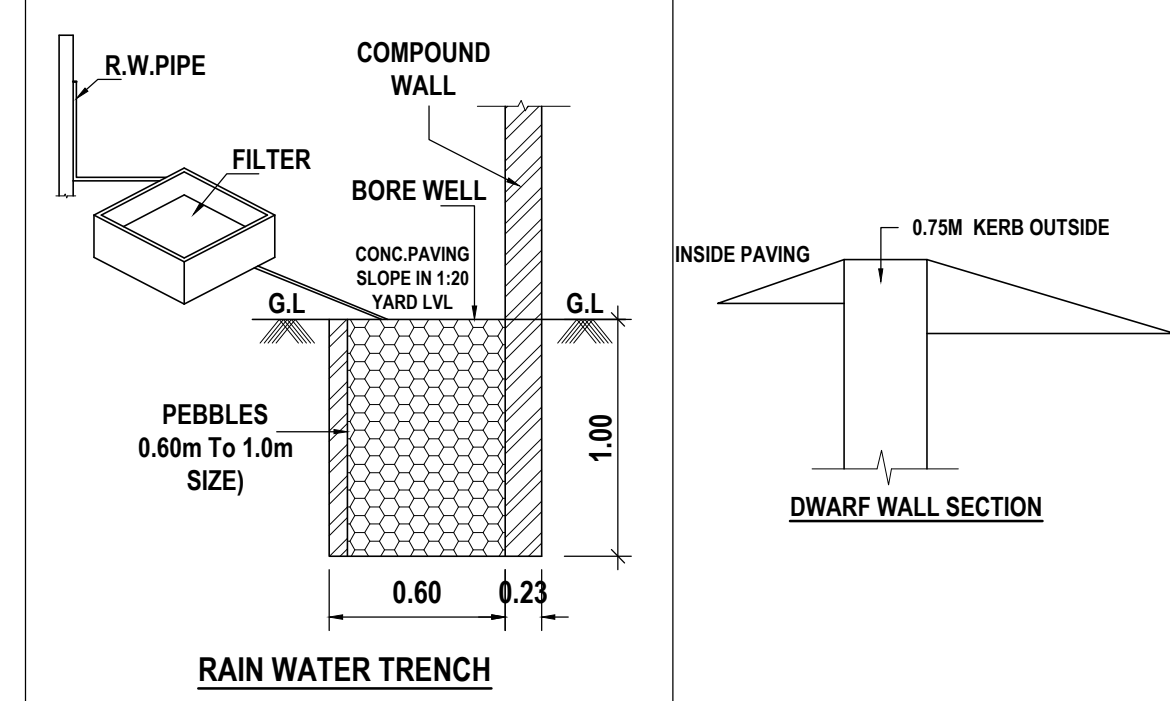

RAIN WATER TRENCH

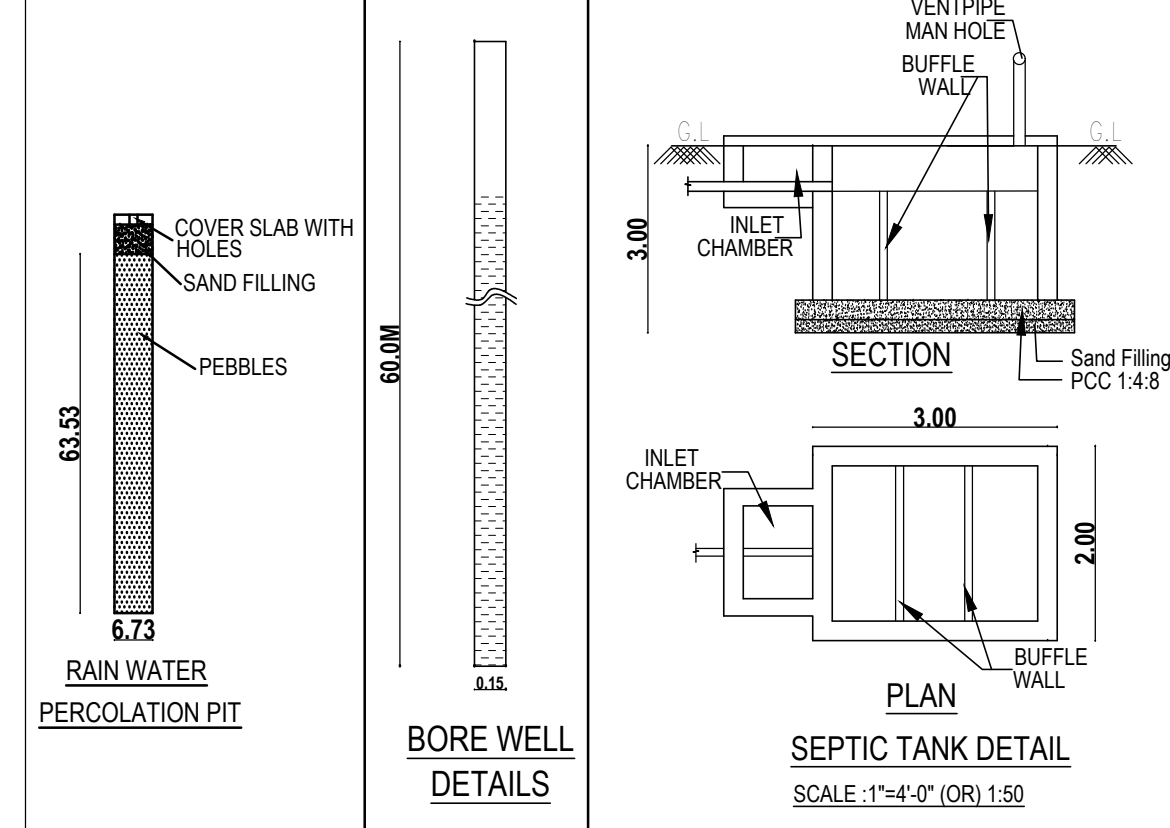

BORE WELL
DETAILS

PLAN SHOWING THE PROPOSED REVISED CONSTRUCTION OF THE COMMERCIAL CONSULTING OFFICE & PROFESSIONAL AND BUSINESS OFFICES BUILDING IN STILIT+3 FLOORS AT SURVEY NO - 91/2A2 IN EAGADUR VILLAGE, THIRUPURUR TALUK, CHENGALPATTU DISTRICT., THIRUPURUR PANCHAYAT UNION LIMITS.,

CATEGORY : COMMERCIAL BUILDING, PROFESSIONAL AND BUSINESS OFFICES.		
AREA STATEMENT DETAIL :-		
AS PER DOCUMENT	418.00 Sq.mt	4500.0 Sq.ft
AS PER PATTA	418.00 Sq.mt	4500.0 Sq.ft
SUPER IMPOSED PLOT AREA	415.52 Sq.mt	4472.65 Sq.ft

AREA STATEMENT OF THE PROPOSED BUILDING DETAIL :-			
SL.NO	DESCRIPTION	NET FSI AREA. SQ.M	TOTAL BUILD-UP AREA. SQ.M
1.	STILT FLOOR - S1 (Pro)	-	241.90
2.	FIRST FLOOR - F1 (Pro) (COMMERCIAL CONSULTING OFFICE)	241.90	241.90
3.	SECOND FLOOR - F2 (Pro) (COMMERCIAL CONSULTING OFFICE)	241.90	241.90
4.	THIRD FLOOR - F3 (Pro) (PROFESSIONAL AND BUSINESS OFFICES)	241.90	241.90
5.	TERRACE FLOOR (Pro)	-	18.43
TOTAL EXTENT		725.70	986.03

F S I (Floor Space Index) :-		PARKING DETAILS	
F S I :-	725.70	PARKING CATEGORY (COMMERCIAL):-	
FSI Area = 1.736	418.00	FSI AREA : 725.70 Sqm	
COLOUR REFERENCE :		Parking Description	Required
* EXISTING ROAD		Car Parking Stalls	7 Nos
* SITE BOUNDARY		PH Car Parking Stalls	1 Nos
* PROPOSED BUILDING		Two Wheeler Parking Stalls Provided	21 Nos
SCHEDULE OF JOINERY		DESCRIPTION	REQUIRED
TYPE	DESCRIPTION	SIZE	MALE
MD	MAIN DOOR	1.50 x 2.10	1
D1	DOOR - 1	0.75 x 2.10	1
W1	WINDOW-1	1.50 x 1.45	1
V	VENTILATOR	0.75 x 0.45	1
LD	LIFT DOOR	1.50 x 2.10	1

ALL DIMENSIONS ARE IN METER

V. Madasamy

SCALE 1:100

APPLICANT SIGNATURE:-

Er. S. MOSES ARANGANATHAN

B.E. M.E (Struct.) FIE. FIA (Struct.), FIV.,
JTCP Registered Structural Engineer-Grade-I (St)
JTCP Reg.No. CGLRGN/SE/Gr-I/2015/08/033
Maduravoyal, Chennai - 600 095.
Email ID: moessomu@gmail.com

STRUCTURAL ENGINEER:-

P. Balu

Er. P. BALU, B.E.,
Registered Engineer, Grade-II (RE)
Reg. No. CGL DIST/RE/Gr-II/2021/08/008
No. 27, G.S.T. Road, Chengalpattu-603 001.
Mobile: 77086 29625

REGISTERED ENGINEER:-
FOR OFFICE USE ONLY: