

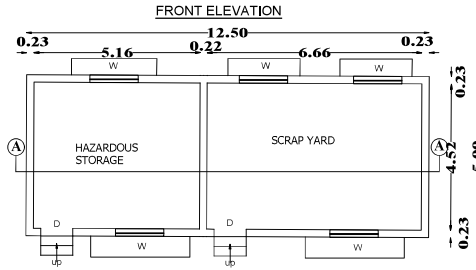



PROPOSED BUILDING - BLOCK 10
SCRAP YARD & HAZARDOUS STORAGE

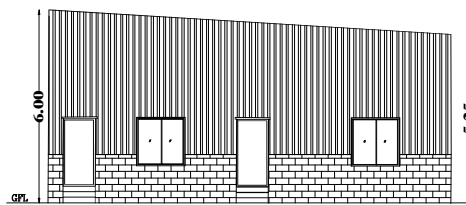

(GROUND FLOOR PLAN)

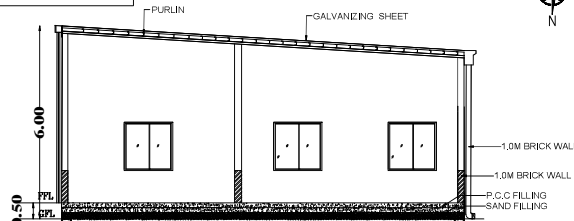

SECTION - AA'

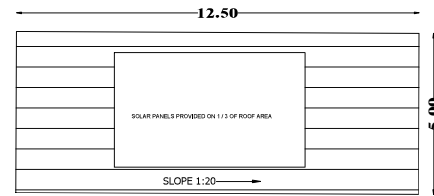

ROOF PLAN



PLAN SHOWING THE REVISED AND EXPANSION OF M/s. ARMSTRONG INTERNATIONAL PVT.LTD. BUILDING AT PLOT NO - P-46 AT MAHINDRA WORLD CITY, CHENGALPATTU, COMPRISED IN S.NO:165/3, 171/1, 171/2, 172/1, 172/2, 175/1, 176, 177/1, 177/2, 177/3, 177/4, 188, 189/1, 189/2, 190, 191/1, 191/2, 191/3, 193/1, 193/2, 197/1, 198/1, 198/2, 199/1, 199/2, OF ANJUR VILLAGE, MAHINDRA WORLD CITY, CHENGALPATTU TALUK, CHENGALPATTU DISTRICT.

PROPOSED BUILDING:
SCRAP YARD & HAZARDOUS STORAGE
SECURITY CABIN & AC SHED

SPECIFICATION Scale: 1:100

FOUNDATIONS : RCC COLUMN FOUNDATION
BRICK WORK : BRICK WALL IN CM 1:6
ROOFING : RCC SLAB 1:2:4 & BARE GALVALUMIN CRIMPED ROOFING SHEETS WITH JMBS 8/200
FLOORING : G. C FLOORING 1:4:8
PLASTERING : INT / EXT. PLASTERING IN CM 1:5 & CEILING PLASTERING IN CM 1:3
WOOD WORK : ALL WOOD WORK ARE USED FINE TEAK WOOD (OR) COUNTRY WOOD.
PAINTING : SYNTHETIC ENAMEL PAINT FOR ALL WOOD WORK & ALL STEEL WORK TWO COATS OVER ONE COAT OF PRIMER & TWO COATS OF COLOUR WASH OVER ONE COAT OF WHITE WASH FOR ALL WALLS.

NOTES:
1. ALL DOORS AND WINDOWS ARE OPEN OUTWARDS
2. SILL LEVEL OF WINDOW IS BELOW 1.00M
3. ALL DIMENSIONS ARE IN MM
4. ALL OFFICE AREAS ARE COVERED UNDER CENTRALISED AIR CONDITIONED

SCHEDULE OF JOINERY:-

TYPE	DESCRIPTION	SIZE
D	SINGLE DOOR	1.20 X 2.10
D1	T.W.FLUSH DOOR SINGLE LEAF WITHOUT VISION PANEL	0.90 X 2.40
D2	T.W.FLUSH DOOR SINGLE LEAF WITH VISION PANEL	0.90 X 2.40
FG	FIXED GLASS	1.80 X 1.50
W	WINDOW	1.50 X 1.50
V	VENTILATOR	0.60 X 1.50

COLOUR REFERENCE - PROPOSED BUILDING

AREA DETAILS

SL.NO.	BLOCK NAME	FLOOR NAME	FSI AREA IN SQ.M
3.	BLOCK - 8 SECURITY BLOCK	GROUND FLOOR	25.28
4.	BLOCK - 10 SCRAP YARD + HAZARDS WASTAGE STORAGE	GROUND FLOOR	62.50
5.	AC SHED	GROUND FLOOR	18.19

For ARMSTRONG INTERNATIONAL PVT.LTD.

OWNER / APPLICANT

Dhinesh T Architect
CA/2009/43967
Reg No: TVLUR/RA/GR-4/2019/09/001
No.102/1, 8 Street, Kasturba Nagar,
Avalai, Chennai 600 054.
dhinesharchitect@gmail.com
+91 73790 83060 +91 69003 88666

ARCHITECT / LICENSED SURVEYOR


Er. SUDHAYAKUMAR, B.E.M.Tech (Struct)
Reg. Structural Eng. DTCP - COCHIN/SSGR - 1201905003
No. 20, 4th Cross Street, Anna Nagar, Chennai-600040.
E-Mail: anjconstructions@gmail.com, Web: 9443101912

STRUCTURAL ENGINEER




S A Constructions & Consultancy Pvt Ltd
NO:41, Winkley Street, VGN Victoria park,
Ambattur. Chennai-600053
(M)-91 9841613506 - 9382161397


PROPOSED BUILDING - BLOCK 8
SECURITY CABIN

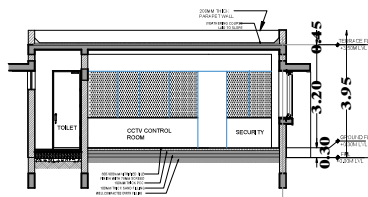


SECTION - S1

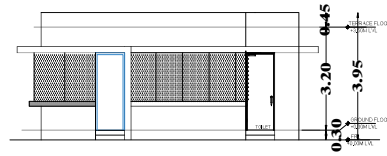

SECURITY BLOCK - ELEVATION 1

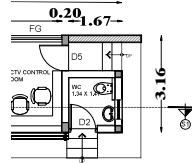


ND FLOOR PLAN

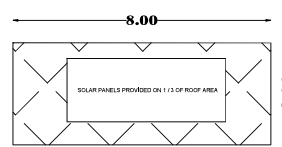


ROOF PLAN




PROPOSED BUILDING - 5
AC SHED

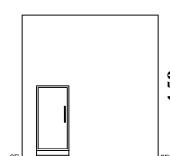


FRONT ELEVATION

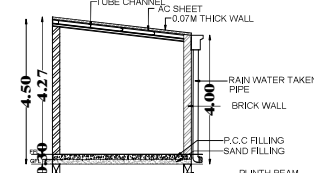

SECTION - AA'

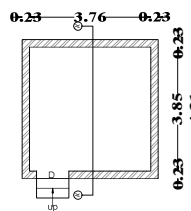


AC SHED
(GROUND FLOOR PLAN)

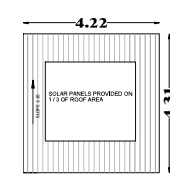


ROOF PLAN



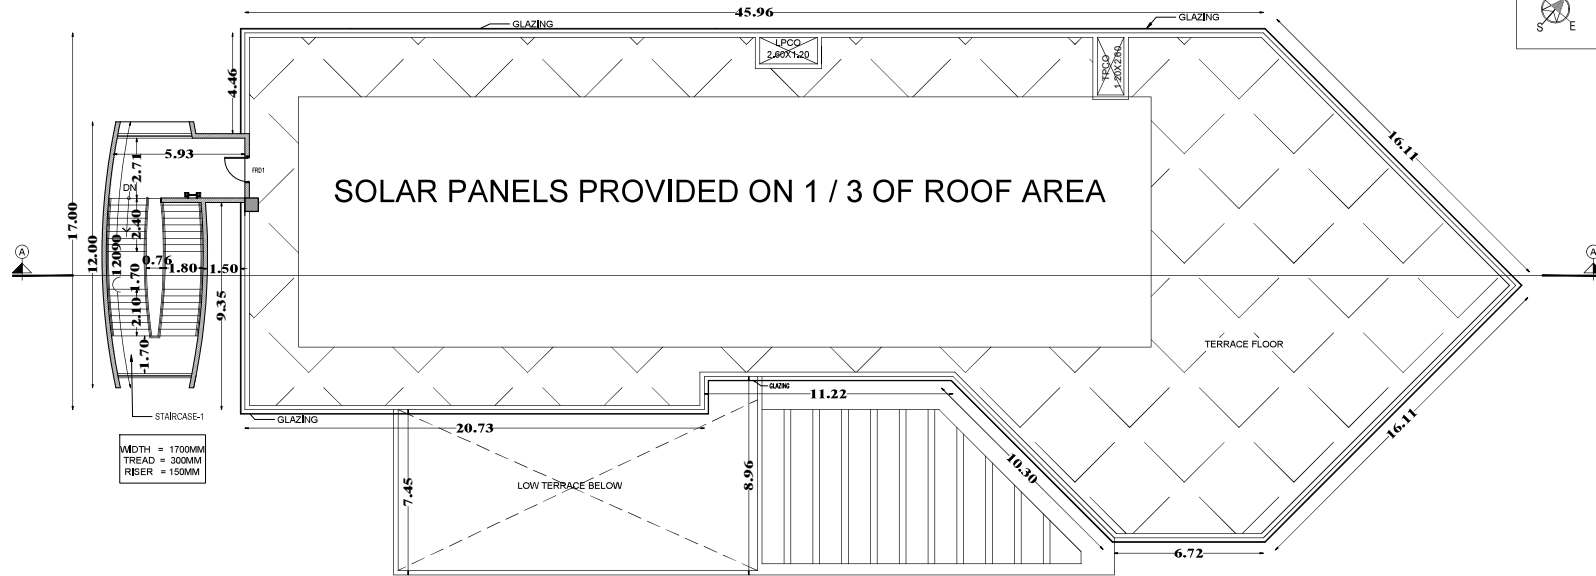

TERRACE FLOOR PLAN

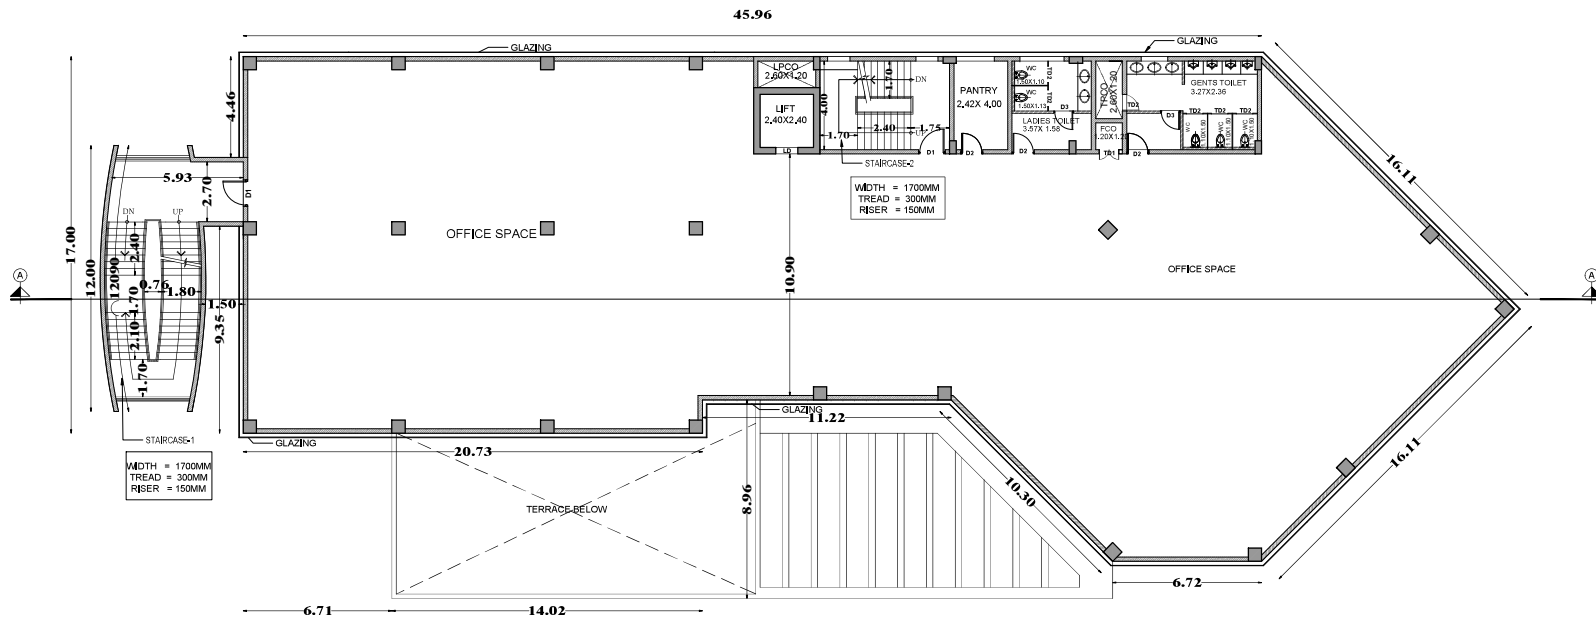

SECOND FLOOR PLAN

SHEET NO: 06/07

PLAN SHOWING THE REVISED AND EXPANSION OF M/s. ARMSTRONG INTERNATIONAL PVT.LTD. BUILDING AT PLOT NO - P-46 AT MAHINDRA WORLD CITY, CHENGALPATTU. COMPRISED IN S.NO: 165/3, 171/1, 171/2, 172/1, 172/2, 175/1, 176, 177/1, 177/2, 177/3, 177/4, 188, 189/1, 189/2, 190, 191/1, 191/2, 191/3, 193/1, 193/2, 197/1, 198/1, 198/2, 199/1, 199/2, OF ANJUR VILLAGE, MAHINDRA WORLD CITY, CHENGALPATTU TALUK, CHENGALPATTU DISTRICT.

BLOCK - 6 OFFICE BUILDING
SECOND FLOOR PLAN & TERRACE FLOOR

SPECIFICATION Scale: 1:100

FOUNDATIONS : RCC COLUMN FOUNDATION
BRICK WORK : BRICK WALL IN CM 1:6
ROOFING : RCC SLAB 1:2:4 & BARE GALVALUM CRIMPED ROOFING SHEETS WITH JMBS 88/200
FLOORING : C. C FLOORING 1:4:8
PLASTERING : INT / EXT. PLASTERING IN CM 1:3 & CEILING PLASTERING IN CM 1:3
WOOD WORK : ALL WOOD WORK ARE USED FINE TEAK WOOD (OR) COUNTRY WOOD.
PAINTING : SYNTHETIC ENAMEL PAINT FOR ALL WOOD WORK & ALL STEEL WORK. TWO COATS OVER ONE COAT OF PRIMER & TWO COATS OF COLOUR WASH OVER ONE COAT OF WHITE WASH FOR ALL WALLS.

NOTES:

1. ALL DOORS AND WINDOWS ARE OPEN OUTWARDS
2. SILL LEVEL OF WINDOW IS BELOW 1.00M
3. ALL DIMENSIONS ARE IN MM
4. ALL OFFICE AREAS ARE COVERED UNDER CENTRALISED AIR CONDITIONED

SCHEDULE OF JOINERY		
TYPE	DESCRIPTION	SIZE
R2	ROLLING SHUTTER - GEAR OPERATED	3000 X 4500
R3	FIRE ESCAPE DOOR GLASS DOOR WITH P.W.C. BAR	1200 X 2800
R21	FIRE RATED DOOR WITH P.W.C. BAR	1200 X 2500
R211	STEEL DOOR	1200 X 2500
S01	SLIDING DOOR	1200 X 2500
D1	FLUSH DOOR	1200 X 2100
D2	FLUSH DOOR	1000 X 2100
D3	FLUSH DOOR	800 X 2100
D4	TRAP DOOR	800 X 2100
T01	TRAP DOOR	750 X 1500
T01	TRAP DOOR	750 X 1500

COLOUR REFERENCE

PROPOSED BUILDING

AREA DETAILS

BLOCK/NAME	FLOOR NAME	FLOOR AREA IN SQ.M	DEDUCTED AREA: LPOC & TPOC	F&B AREA IN SQ.M
2. BLOCK - 6 OFFICE BUILDING	SECOND FLOOR	1094.19	6.24	997.95

FOR ARMSTRONG INTERNATIONAL PVT LTD.
OWNER / APPLICANT

OWNER / APPLICANT

Architect: T. Jeyaraj
Reg No: TCA/24/19/02/03/04/05
No. 12/3, 1/10 Street, Madhav Nagar,
Avalai, Chennai 600 054.
@tjeyarajarchitect@gmail.com
+91 97861 99999

ARCHITECT / LICENSED SURVEYOR

Structural Engineer: S. S. Srinivasan
Reg No: TCA/24/19/02/03/04/05
No. 12/3, 1/10 Street, Madhav Nagar,
Avalai, Chennai 600 054.
+91 97861 99999

STRUCTURAL ENGINEER

S A Constructions & Consultancy Pvt Ltd
NO-41, Winkley Street, VGN Victoria park,
Ambattur, Chennai-600053
(M)-91 9841613506 - 9382161397

SPECIFICATION	Scale 1:100
---------------	-------------

FOUNDATIONS :	RCC COLUMN FOUNDATION
BRICK WORK :	BRICK WALL IN CM 1:6
ROOFING :	RCC SLAB 1:2:4 & BARE GALVALUM CRIMPED ROOFING SHEETS WITH JUMBS 88/200
FLOORING :	C.C FLOORING 1:4:8
PLASTERING :	INT / EXT. PLASTERING IN CM 1:5 & CEILING PLASTERING IN CM 1:3
WOOD WORK :	ALL WOOD WORK ARE USED FINE TEAK WOOD (OR) COUNTRY WOOD.
PAINING :	SYNTHETIC ENAMEL PAINT FOR ALL WOOD WORK & ALL STEEL WORK. TWO COATS OVER ONE COAT OF PRIMER & TWO COATS OF COLOUR. WASH OVER ONE COAT OF WHITE WASH FOR ALL WALLS.

1. ALL DOORS AND WINDOWS ARE OPEN OUTWARDS
2. SILL LEVEL OF WINDOW IS BELOW 1.00M
3. ALL DIMENSIONS ARE IN MM
4. ALL OFFICE AREAS ARE COVERED UNDER CENTRALISED AIR CONDITIONED

SCHEDULE OF JOINERY		
TYPE	DESCRIPTION	SIZE
RS	ROLLING SHUTTER GEAR OPERATED	3000 X 4500
RS1	FIRE ESCAPE DOOR GLASS DOOR WITH PANIC BAR	1200 X 2800
FED1	FIRE RATED DOOR WITH PANIC BAR	1200 X 2500
FD01	STEEL DOOR	1200 X 2500
S01	FLUSH DOOR	1200 X 2500
D1	FLUSH DOOR	1000 X 2100
D2	FLUSH DOOR	1000 X 2100
D3	FLUSH DOOR	900 X 2100
D4	TRAP DOOR	900 X 2100
LD	LIFT DOOR	1000 X 1900
TD1	TRAP DOOR	750 X 1500

PROPOSED BUILDING

AREA DETAILS					
S.NO	BLOCK NAME	FLOOR NAME	FLOOR AREA IN SQ.M	DEDUCTED AREAS LPOC & TPCC AND DOUBLE STOREY HIGH	FSI AREA IN SQ.M
2.	BLOCK - 6 OFFICE BUILDING	FIRST FLOOR	1004.19	65.81	938.38

For ARMSTRONG INTERNATIONAL, PVT LTD
Director - Finance

OWNER / APPLICANT

Dhinesh. T Architect
CA/2009/43967
Reg No: TVLR/RA/GR-4/2019/05/001
No.10/3, II Street, Kasturiba Nagar,
Avaldi, Chennai- 600 054.
dhinesh.architect@gmail.com
+91 77360 83060 | +91 98001 60000

ARCHITECT / LICENSED SURVEYOR

Dr. S.UDHAYAKUMAR, B.E., M.Tech (Struct)
Reg. Structural Eng. DTCP - COUEN/SEGR - 1021105000
No. 29, 4th Cross Street, Anna Nagar, Chengalpattu.
E-Mail: anconstruction@yahoo.com, Mob: 9443271112

STRUCTURAL ENGINEER

 S A Constructions & Consultancy Pvt Ltd
NO:41, Winkley Street, VGN Victoria park,
Ambattur. Chennai-600053
(M)-91 9841613506 - 9382161397



Architectural section drawing of a building, labeled "SECTION A-A". The drawing shows a cross-section of a multi-story building with a central core area and various functional spaces. Key features include:

- Fire Fighting Water Tank:** Located on the roof, dimensions 4.75x4.35x1.0, 20,000 liters, hermetically sealed.
- Levels:**
 - Terrace Floor Level: +14.20 LVL
 - Second Floor Level: +10.00 LVL
 - First Floor Level: +5.80 LVL
 - Ground Floor Level: +0.60 LVL
 - FGL: ± 0.00 LVL
- Building Dimensions:** Total height of 15.40 meters.
- Structural Elements:** RCC BEAM, RCC SLAB, FLOORING.
- Functional Spaces:** OFFICE AREA, RECEPTION LOBBY, HISTORY WALL, LEARNING CENTRE, CORE AREA.
- Details:** PARAPET WALL TO DETAIL, WEATHERING COURSE LAD TO SLOPE.
- Orientation:** North arrow pointing towards the top right.

[illegible]

PLAN SHOWING THE REVISED AND EXPANSION OF M/s. ARMSTRONG INTERNATIONAL PVT.LTD. BUILDING AT PLOT NO.-P-46 AT MAHINDRA WORLD CITY, CHENGALPATTU, COMPRISED IN S.NO:165/3, 171/1, 171/2, 172/1, 172/2, 175/1, 176/177/1, 177/2, 177/3, 177/4, 188, 189/1, 189/2, 190, 191/1, 191/2, 191/3, 193/1, 193/2, 197/1, 198/1, 198/2, 199/1, 199/2, OF ANJUR VILLAGE, MAHINDRA WORLD CITY, CHENGALPATTU TALUK, CHENGALPATTU DISTRICT.

FACTORY BUILDING **MEZZANINE FLOOR PLAN, ROOF PLAN**

SPECIFICATION Scale 1:100

FOUNDATIONS: RCC COLUMN FOUNDATION

BRICK WORK: BRICK WALL IN CM 1:5

ROOFING: RCC SLAB 12.4 & BARE GALVALUM CRIMPED ROOFING SHEETS WITH JAMBS 88200

FLOORING: C C FLOORING 1:4:8

PLASTERING: INT / EXT. PLASTERING IN CM 1:5 & CEILING PLASTERING IN CM 1:3

WOOD WORK: ALL WOOD WORK ARE USED FINE TEAK WOOD (OR) COUNTRY WOOD.

PAINTING: SYNTHETIC ENAMEL PAINT FOR ALL WOOD WORK & ALL STEEL WORK. TWO COATS OVER ONE COAT OF PRIMER & TWO COATS OF COLOUR WASH OVER ONE COAT OF WHITE WASH FOR ALL WALLS.

NOTES:

1. ALL DOORS AND WINDOWS ARE OPEN OUTWARDS
2. SILL LEVEL OF WINDOW IS BELOW 1.00M
3. ALL DIMENSIONS ARE IN M
3. ALL OFFICE AREAS ARE COVERED UNDER CENTRALISED AIR CONDITIONED

AREA DETAILS

S.NO.	BLOCK NAME	FLOOR NAME	FSI AREA RS SQ.M.
1.	BLOCK - 1A CANTEN BUILDING EXPANSION	FIRST FLOOR OFFICE BUILDING	172.63
	BLOCK - 7 LOCKER +QA LAB + QA OFFICE	MEZZANINE FLOOR	291.36

SCHEDULE OF JO IN ERY (CANTEN BUILDING LOCKER +QA LAB +QA OFFICE)

TYPE	DESCRIPTION	SIZE
RS	ROLLING SHUTTER GEAR OPERATED	8000 X 6000
D	DOUBLE LEAF FLUSH DOOR	1800 X 2500
FDD	FIRE DOOR GLASS DOOR WITH PANIC BAR	1200 X 2500
SD1	STEEL DOOR	1200 X 2500
DF1	FLUSH DOOR	1200 X 2500
D2	FLUSH DOOR	1000 X 2500
D3	FLUSH DOOR	900 X 2100
TD1	TRAP DOOR	900 X 1500
TD2	TRAP DOOR	750 X 1500

PROPOSED BUILDING

For ARMSTRONG INTERNATIONAL PVT. LTD.

Director - Finance

OWNER / APPLICANT

ARCHITECT / LICENSED SURVEYOR



STRUCTURAL ENGINEER


S A Constructions & Consultancy Pvt Ltd

NO.41, Winkley Street, VGN Victoria park,


Ambatur, Chennai-600053

(M)-91 9841613506 - 9382161397

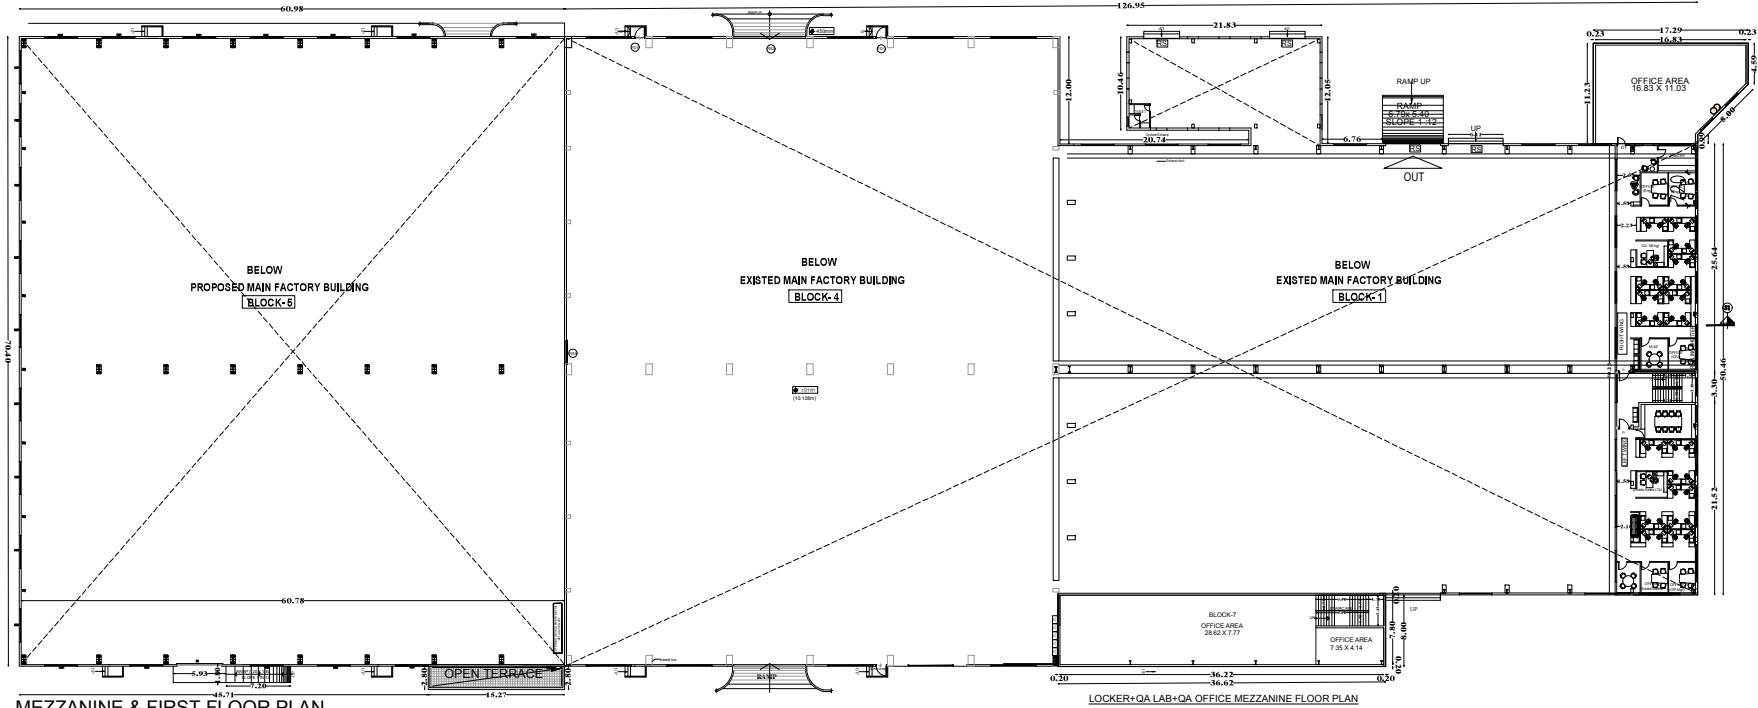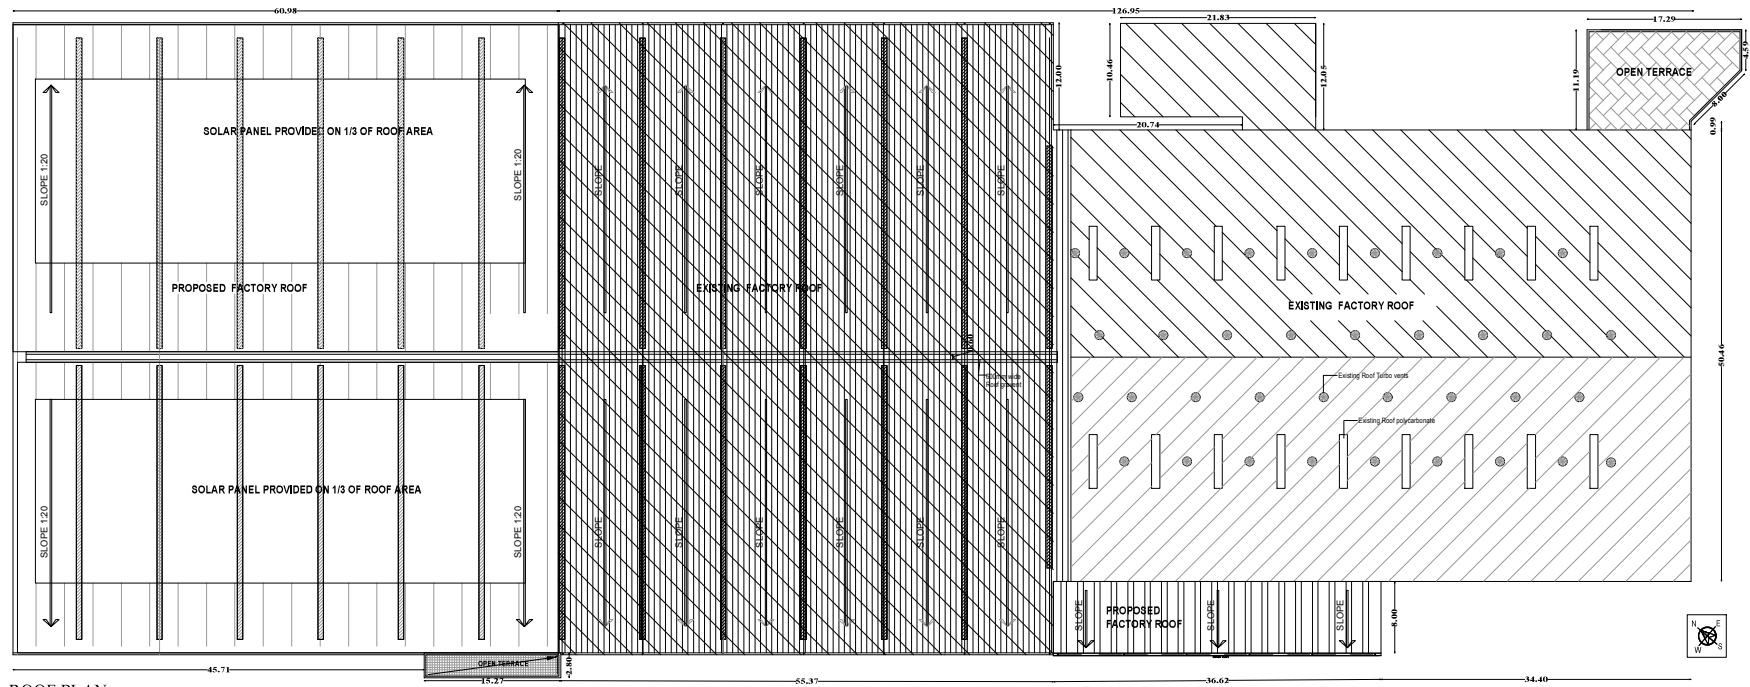


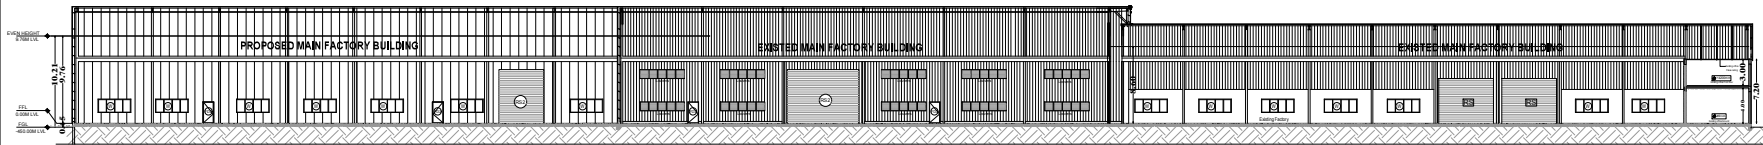

SECTION S1-S2

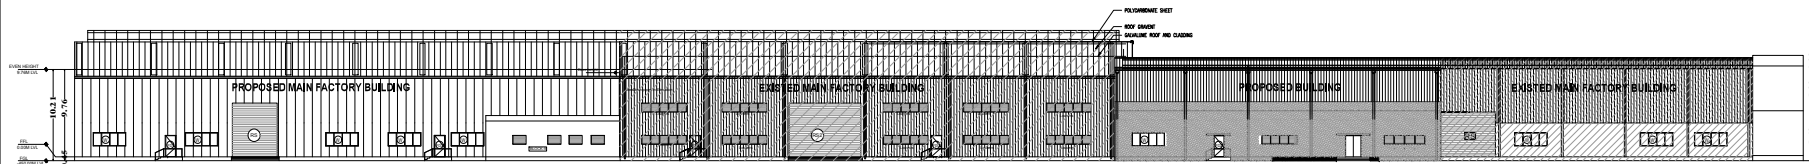

ELEVATION -1

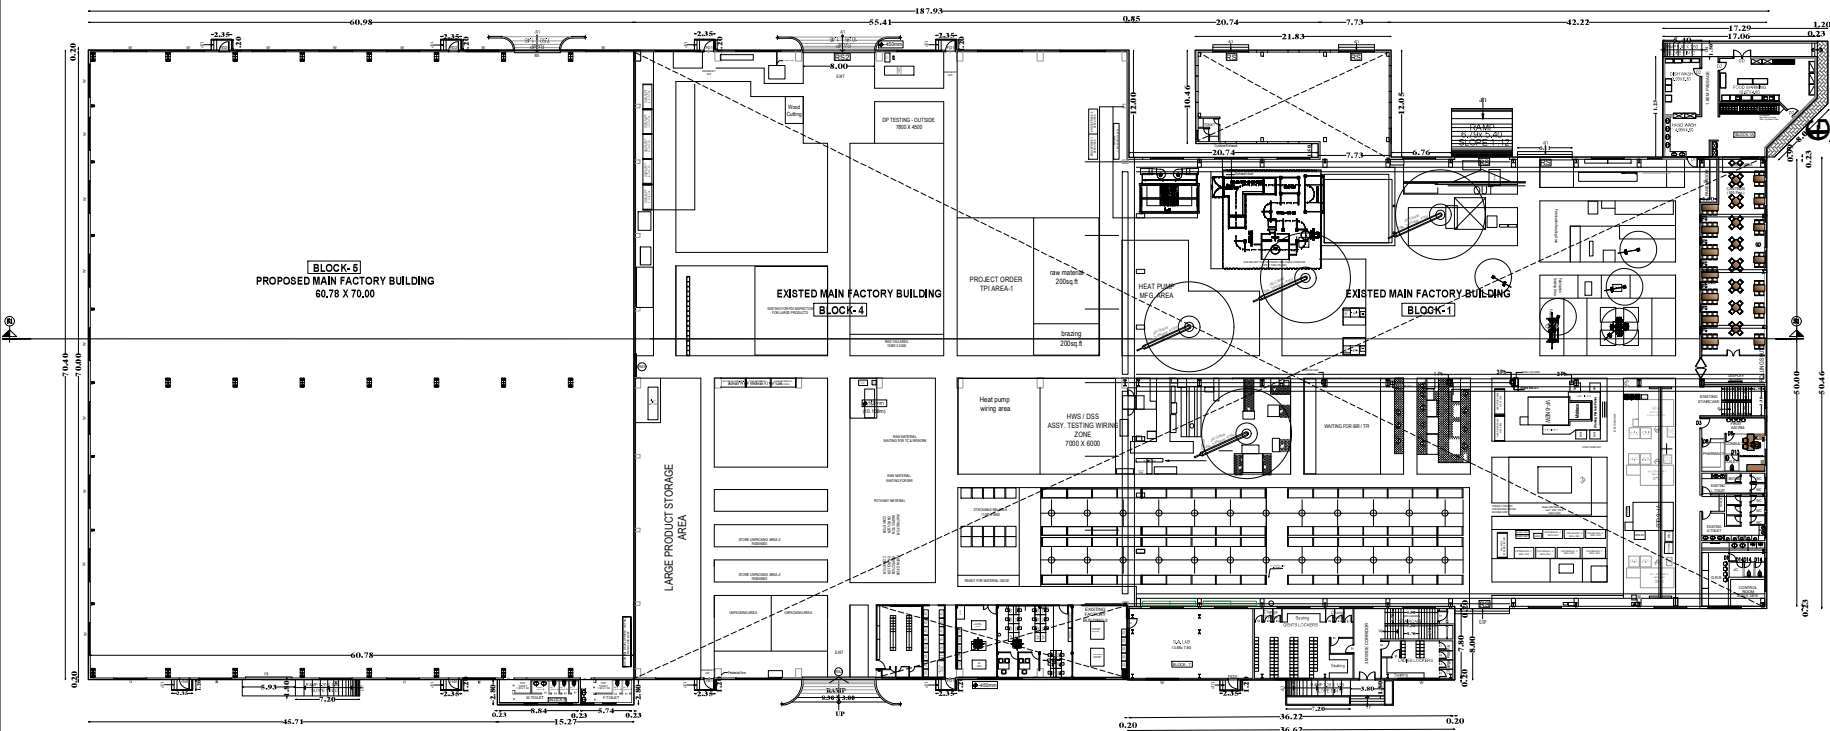

GROUND FLOOR PLAN



SHEET NO. 0207

PLAN SHOWING THE REVISED AND EXPANSION OF M/s. ARMSTRONG INTERNATIONAL PVT. LTD. BUILDING AT PLOT NO - P-46 AT MAHENDRA WORLD CITY, CHENGALPATTU, COMPRISED IN S.NO 1555, 1711, 1712, 1721, 1722, 1751, 176, 1771, 1772, 1773, 1774, 188, 1891, 1892, 190, 1911, 1912, 1913, 1931, 1932, 1971, 1981, 1982, 1991, 1992 OF ANULU VILLAGE, MAHENDRA WORLD CITY, CHENGALPATTU TALUK, CHENGALPATTU DISTRICT.

FACTORY BUILDING: GROUND FLOOR PLAN, SECTION AND ELEVATION

SPECIFICATION Scale 1:100

FOUNDATIONS : RCC COLUMN FOUNDATION
BRICK WORK : BRICK WALL IN CM 1:6
ROOFING : RCC SLAB 1:2-4 & BARE GALVALUM CHIMED ROOFING SHEETS WITH JMSB 88200
FLOORING : C.C FLOORING 1:4-8
PLASTERING : INT. EXT. PLASTERING IN CM 1:5 & CEILING PLASTERING IN CM 1:3
WOOD WORK : ALL WOOD WORK ARE USED FINE TEAK WOOD (DR) COUNTRY WOOD.
PAINTING : SYNTHETIC ENAMEL PAINT FOR ALL WOOD WORK & ALL STEEL WORK. TWO COATS OVER ONE COAT OF PRIMER & TWO COATS OF COLOUR WASH OVER ONE COAT OF WHITE WASH FOR ALL WALLS.

NOTES:
1. ALL DOORS AND WINDOWS ARE OPEN OUTWARDS
2. SILL LEVEL OF WINDOW IS BELOW 1.00M
3. ALL DIMENSIONS ARE IN MM
4. ALL OFFICE AREAS ARE COVERED UNDER CENTRALISED AIR CONDITIONED

SCHEDULE OF JOINTERY		
TYPE	QTY	SIZE
1. BOLTER (BOLTER) (BOLTER)	1000	1000 X 1000
2. BOLTER (BOLTER) (BOLTER)	1000	1000 X 1000
SL. NO.	BLOCK NAME	FLOOR NAME	FLOOR AREA
1.	BLOCK - 1A	GROUND FLOOR	1712.82
2.	BLOCK - 1B	GROUND FLOOR	1712.82
3.	BLOCK - 1C	GROUND FLOOR	1712.82
4.	BLOCK - 1D	GROUND FLOOR	1712.82
5.	BLOCK - 1E	GROUND FLOOR	1712.82
6.	BLOCK - 1F	GROUND FLOOR	1712.82
7.	BLOCK - 1G	GROUND FLOOR	1712.82
8.	BLOCK - 1H	GROUND FLOOR	1712.82
9.	BLOCK - 1I	GROUND FLOOR	1712.82
10.	BLOCK - 1J	GROUND FLOOR	1712.82

For ARMSTRONG INTERNATIONAL PVT. LTD.


OWNER / APPLICANT

Architect - T. Arindhan



ARCHITECT / LICENSED SURVEYOR

STRUCTURAL ENGINEER

S A Constructions & Consultancy Pvt Ltd
NO.41, Winkley Street, VICN Victoria park,
Annamalai, Chennai-600053
(M)-91 984613306 - 9382642997

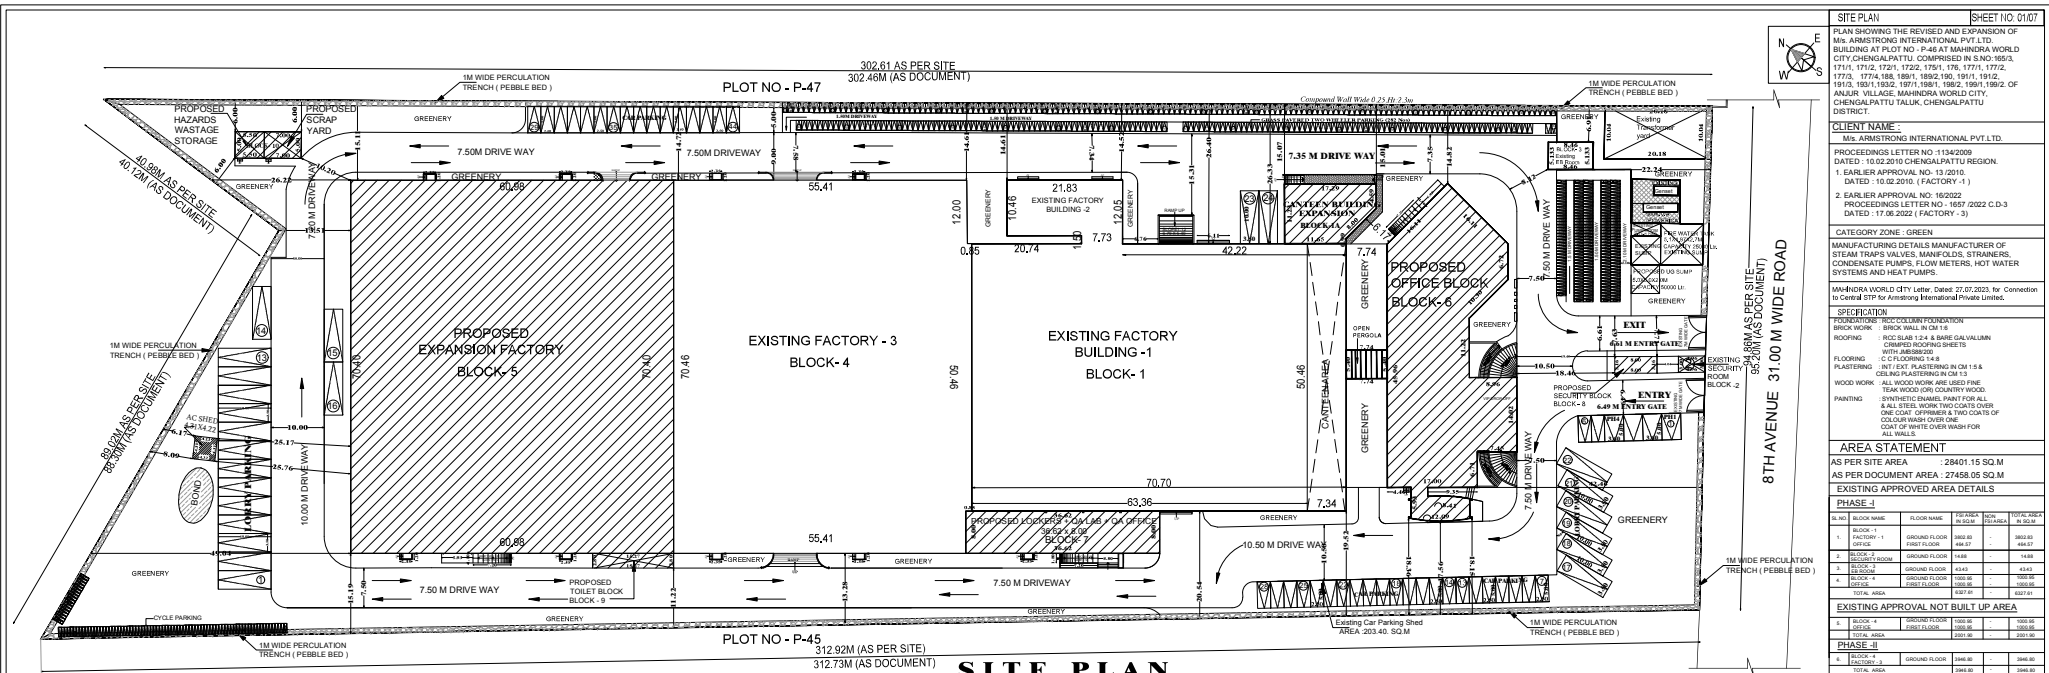

PLAN OF SEWAGE TREATMENT PLANT & HYDRAULIC FLOW DIAGRAM

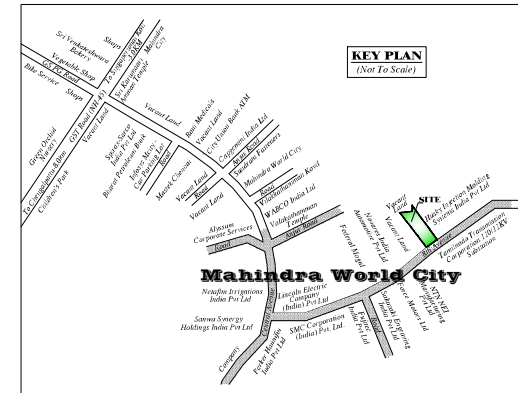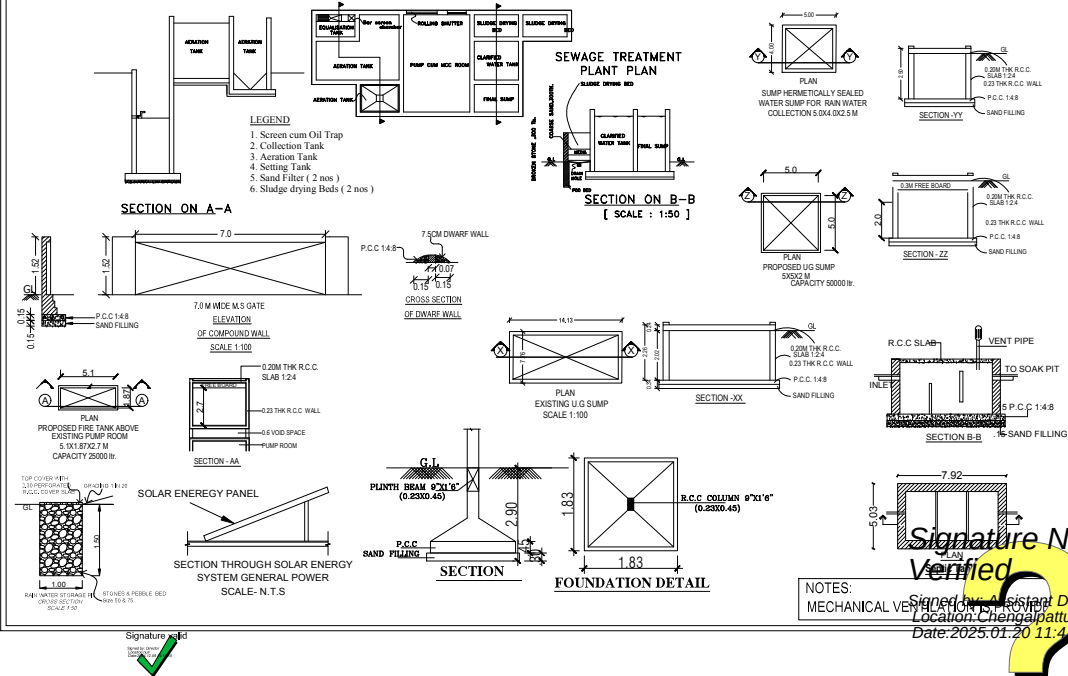

EXISTING WORKERS DETAIL		PARKING CALCULATION	
MALE - 119 Nos		WORKSHOP AREA = 3567.08+222.78+3946.80+4292.97	
FEMALE - 11 Nos		LORRY PARKING = 500	
TOTAL OF WORKERS = 330 Nos			
PROPOSED WORKERS DETAIL		OFFICE AREA	
MALE - 148 Nos		464.57+1102.47+938.38+997.95+291.36+	
FEMALE - 11 Nos		291.36+172.63	
TOTAL OF WORKERS = EXISTING + PROPOSED			
TOTAL OF WORKERS = 330 + 50 = 380			
REQUIREMENTS (EXISTING+PROPOSED)		TWO WHEELER / CYCLE PARKING	
MALE - WC	10	50	
FEMALE - WC	01		
MALE - URINALS	10		
FEMALE - URINALS	01		

SHEET NO 01/07

CLIENT NAME:
M/s. ARMSTRONG INTERNATIONAL PVT LTD.

PROCEEDINGS LETTER NO: 1134/2009
DATED: 10.02.2010 CHENGALPATTU REGION.

1. EARLIER APPROVAL NO: 13/2016
DATED: 10.02.2015 (FACTORY - 1)

2. EARLIER APPROVAL NO: 16/2022
PROCEEDINGS LETTER NO: 16/2022 C-D-3
DATED: 17.08.2022 (FACTORY - 2)

CATEGORY ZONE: GREEN

MANUFACTURING DETAILS MANUFACTURER OF:
STEAM TRAPS VALVES, MANIFOLDS, STRAINERS,
CONDENSATE PUMPS, FLOW METERS, HOT WATER
SYSTEMS AND HEAT PUMPS.

MAHINDRA WORLD CITY Letter Dated 27.07.2023 for Connection to Central CITY for Airstron Engineering Private Limited.

SPECIFICATION

FOUNDATIONS: REINFORCEMENT FOUNDATION
BRICK WALL 1:4
ROOFING: RCC SLAB 124 & BARE GALVALUM
CHIMNEY ROOFING WITH JARABEES
FLOORING: C.F. FLOORING 14.8
FINISHING: INT/EXT PLASTERING IN CM 1:8
GLAZING: GLAZING IN CM 1:3
WOOD WORK: ALL WOOD WORK ARE USED FINE
TEAK WOOD OR COUNTRY WOOD
PAINTING: SYNTHETIC EMULSION PAINT FOR ALL
A & ALL WOOD WORK TWO COATS OVER
PRIMER COAT. EXTERIOR TWO COATS OF
COLOUR WASH OVER WASH FOR
ALL WALLS.

AREA STATEMENT

AS PER SITE AREA : 28401.15 SQ.M
AS PER DOCUMENT AREA : 27458.55 SQ.M
EXISTING APPROVED AREA DETAILS

PHASE - I

BL NO	BLOCK NAME	FLOOR NAME	PERIMETER	AREA	TOTAL AREA
1	BLOCK - 1	GROUND FLOOR	100.00	100.00	100.00
2	BLOCK - 2	GROUND FLOOR	100.00	100.00	100.00
3	BLOCK - 3	GROUND FLOOR	100.00	100.00	100.00
