

PP

APPROVAL RECORD

Planning Permission

Vengadamangalam
Chengalpattu district, Tamil Nadu

APPROVAL TYPE
Building Plan

ISSUING AUTHORITY
Rural Panchayat

PURPOSE
Residential


The approval as the planning authority issued it, reproduced in full behind this page.

An approval speaks to what was sanctioned, not to what was built. Completion is a separate record.


PLAN SHOWING THE PROPOSED GROUND FLOOR, FIRST FLOOR & SECOND FLOOR PART CONSTRUCTION OF RESIDENTIAL BUILDING AT PLOT NO:225, "SRINIVASA NAGAR", IN OLD S.NO:40/2, AS PER PATT A NEW S.NO:40/34, PATT A NO:9861, OF VENGADAMANGALAM VILLAGE & PANCHAYAT (KATTANKULATHUR PANCHAYAT UNION) VANDALUR TALUK, CHENGALPET DISTRICT.

OWNERs NAME: Mr. SIDDHARTHAN LAKSHMANAN & Mrs. BANUPRIYA KUMAR


PLOT WAS REGULARISED
அனுமதி.எண்:202/19,
நாள்:23.11.2019.
DTCP REF. NO:
ந.க.எண்:24652/2018(செ.ம.3)
நாள்:31.01.2019.

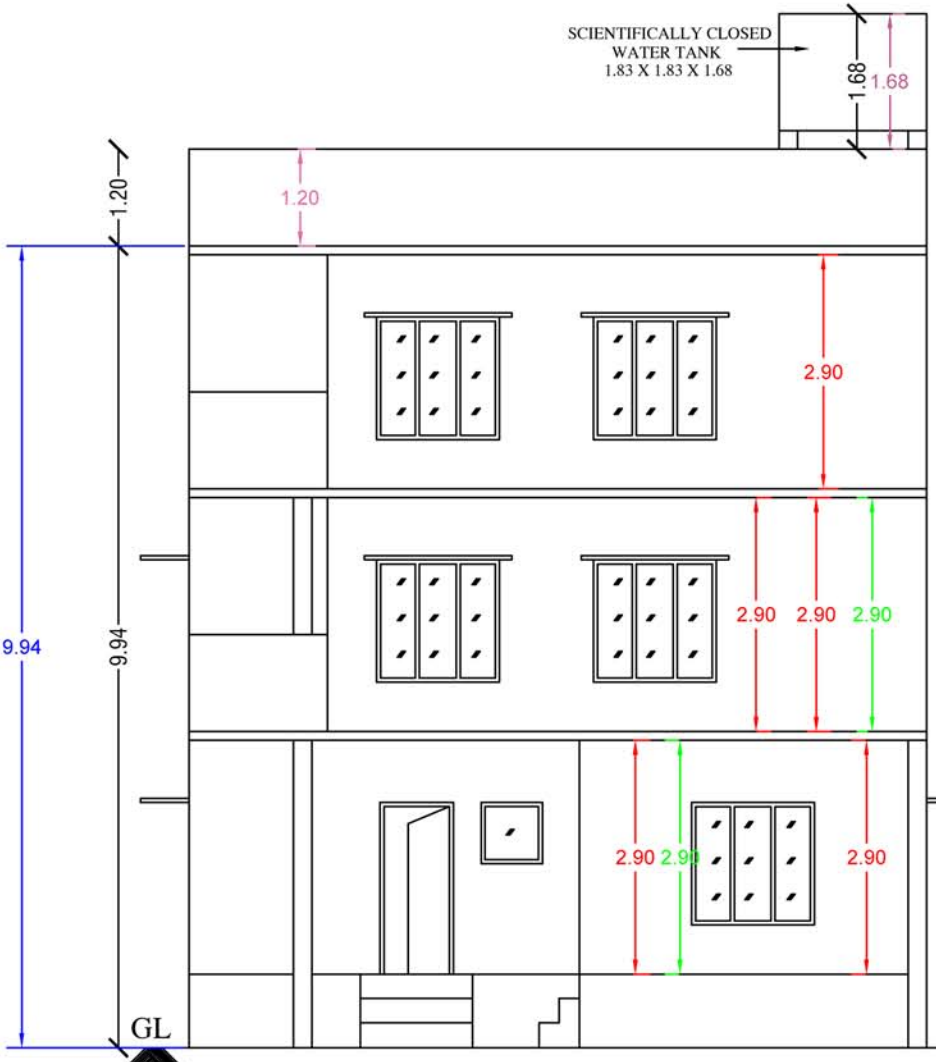


FRONT ELEVATION

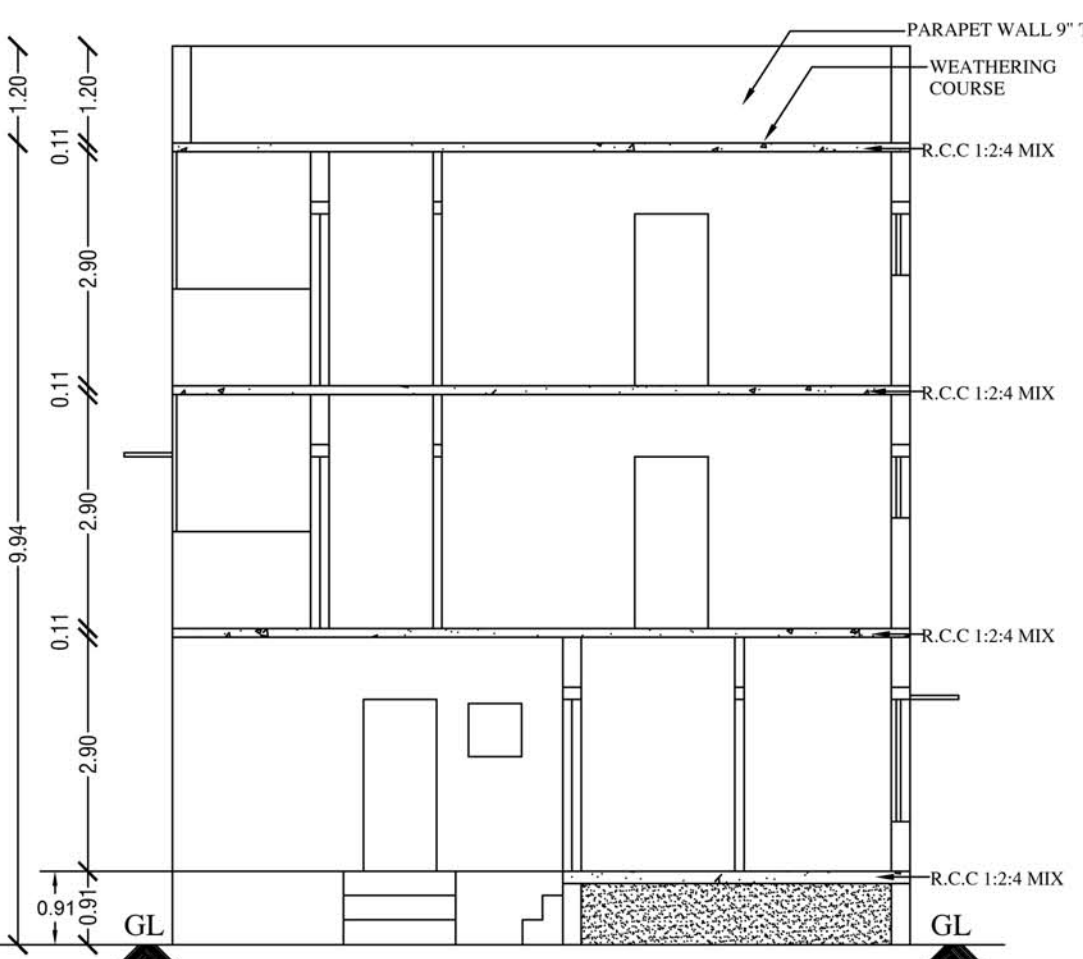


SECTION : "A-A"

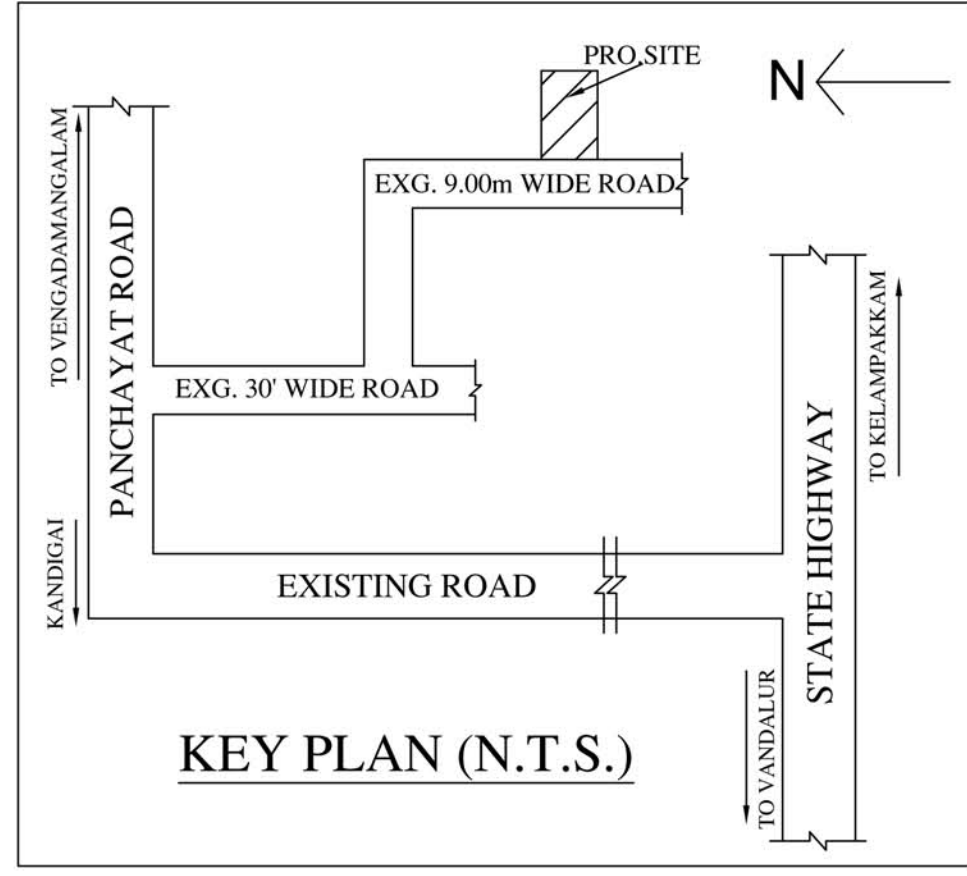

KEY PLAN (N.T.S.)

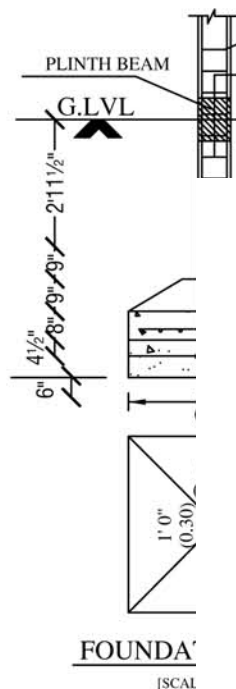


FOUNDA

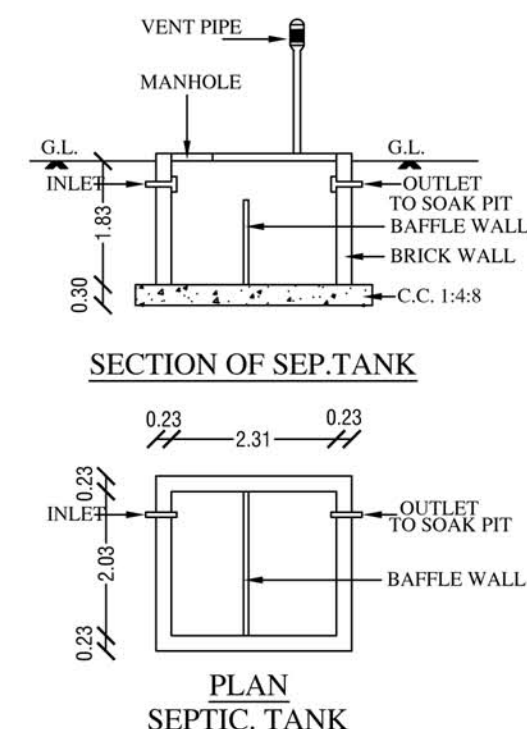


SECTION OF SEP. TANK

PLAN SEPTIC. TANK

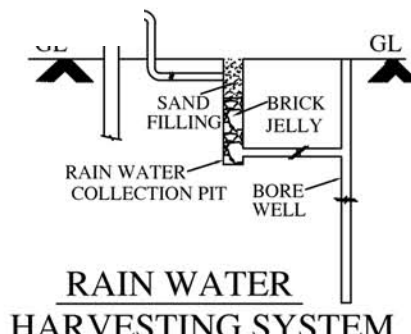


RAIN WATER HARVESTING SYSTEM

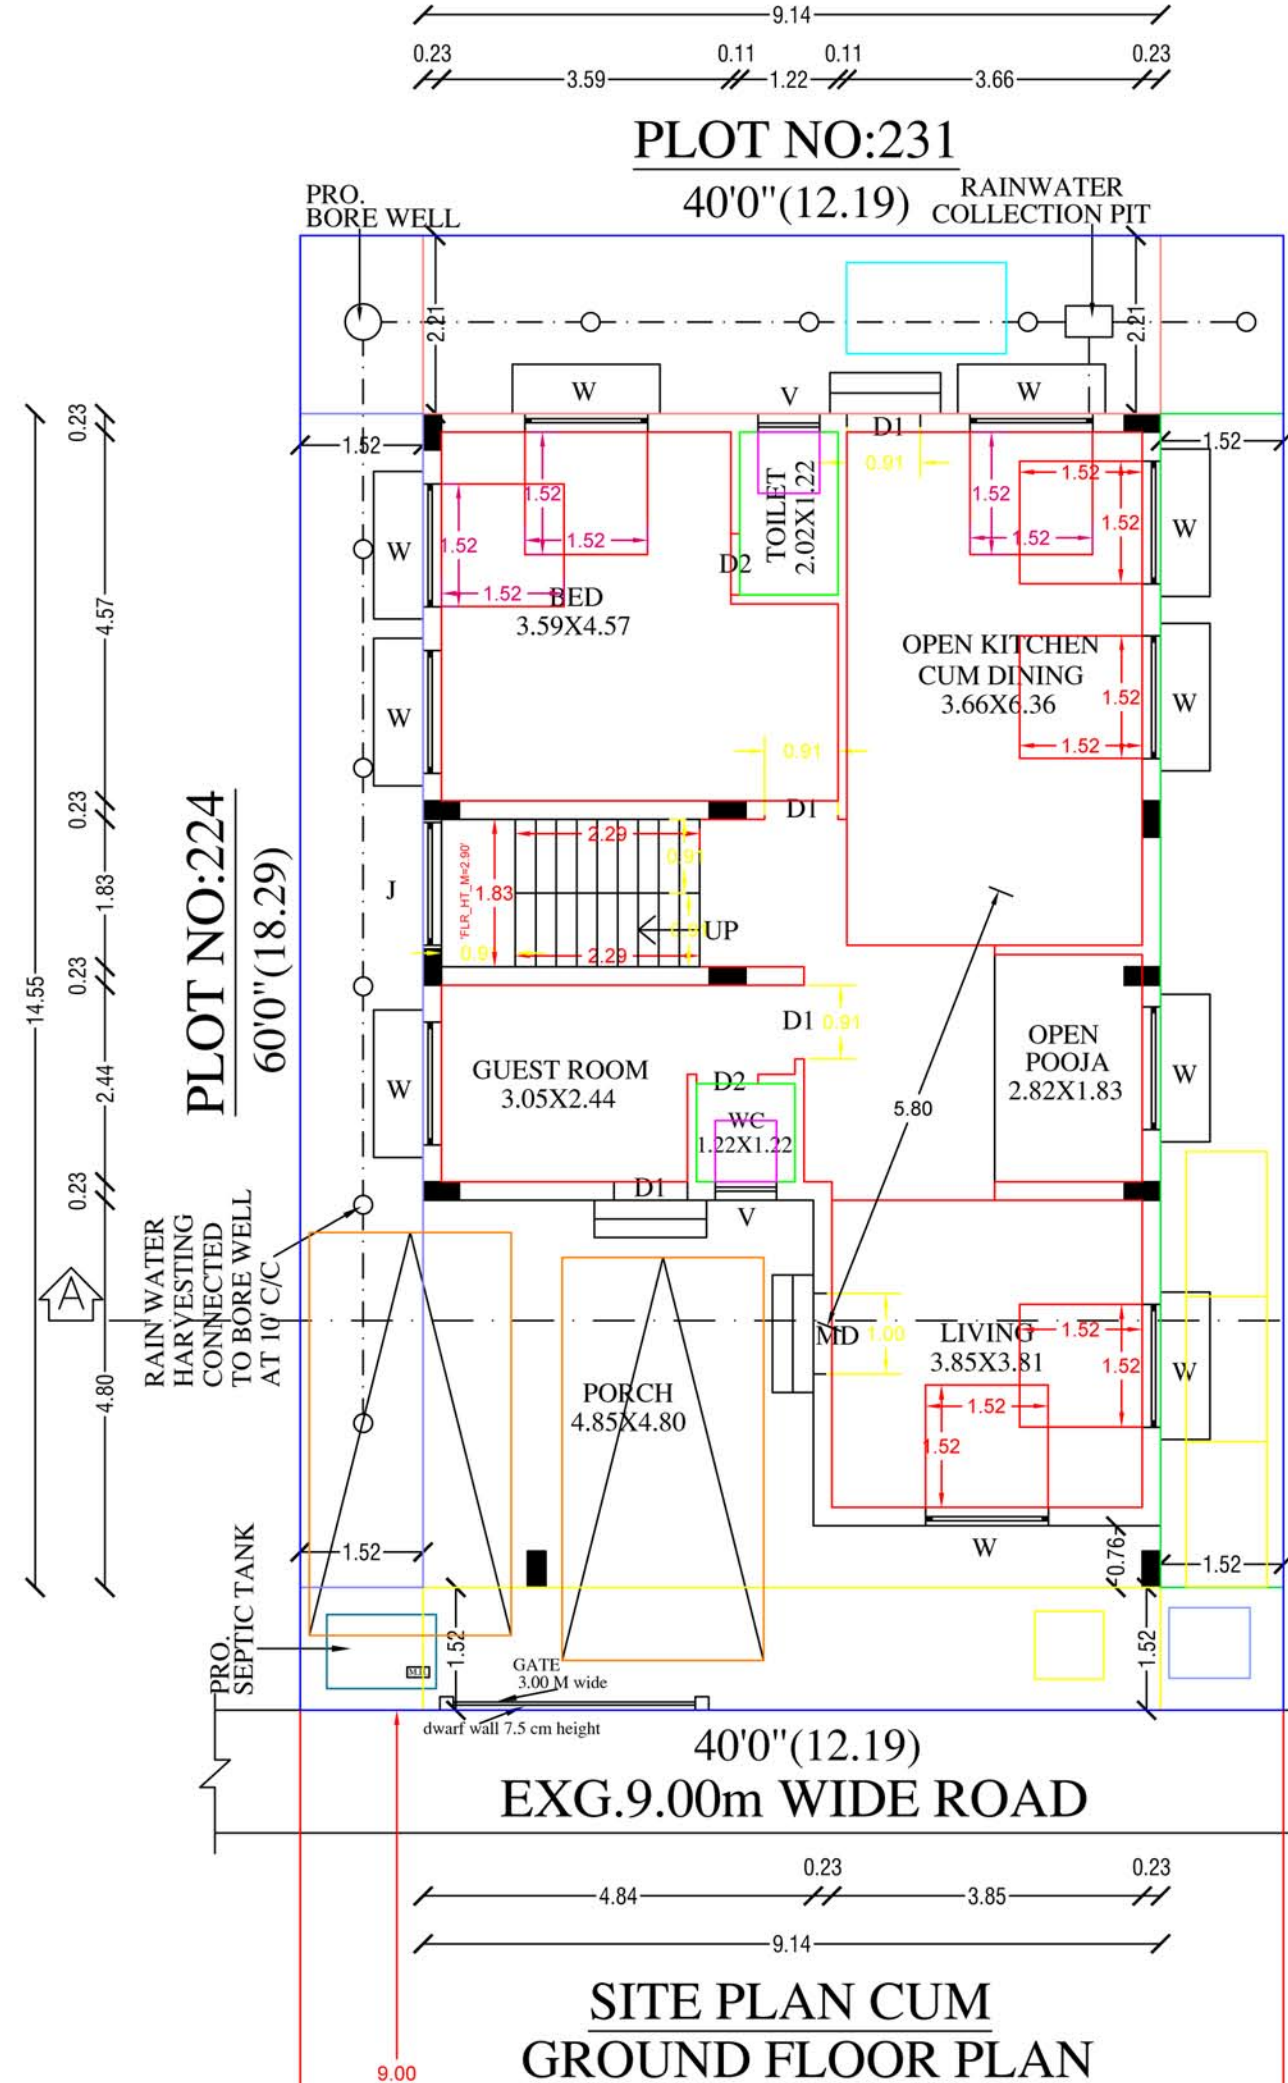


SITE PLAN CUM GROUND FLOOR PLAN


PLOT NO:231 40'0" (12.19) 60'0" (18.29)

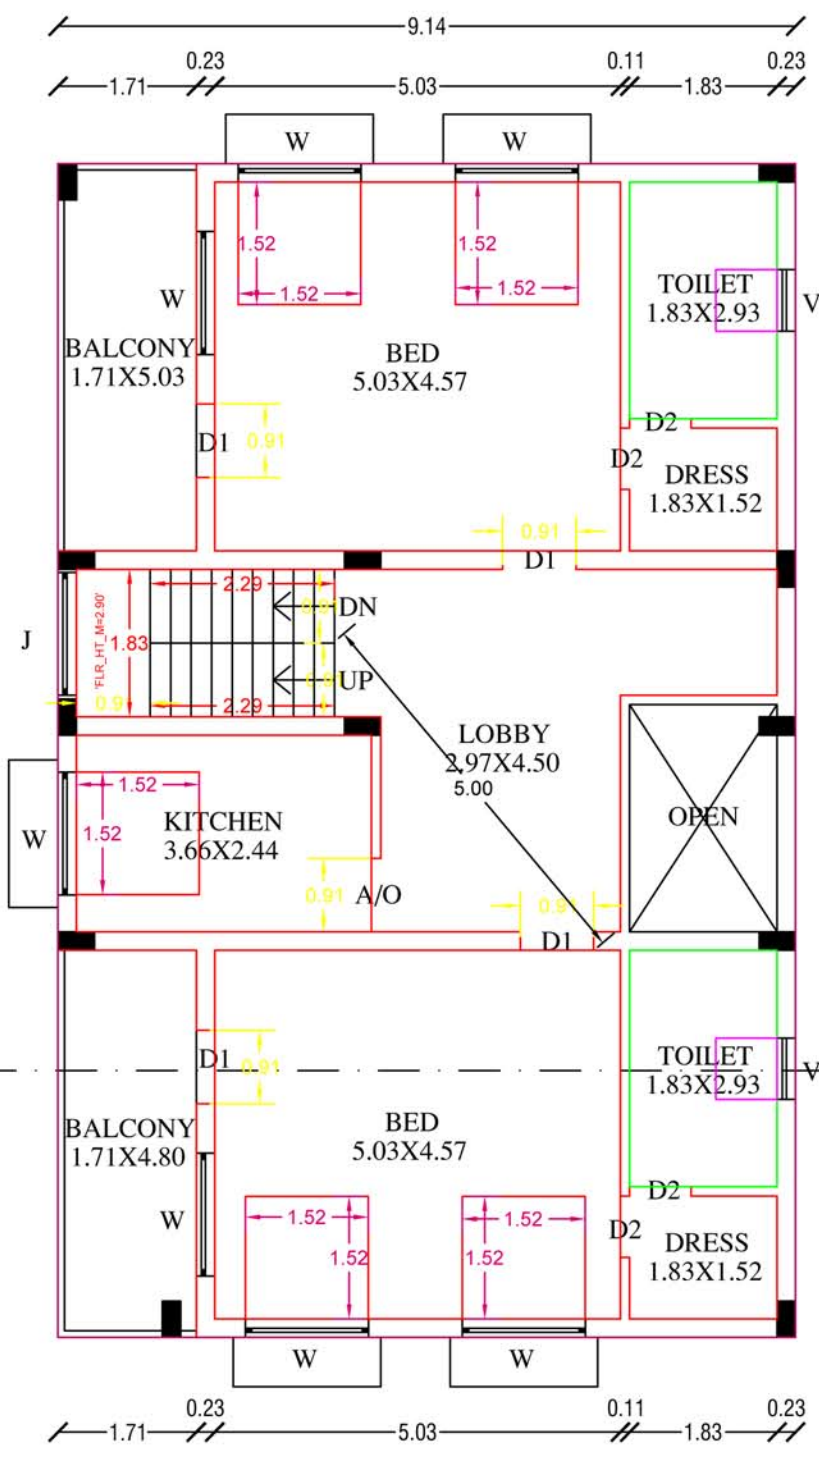


FIRST FLOOR PLAN

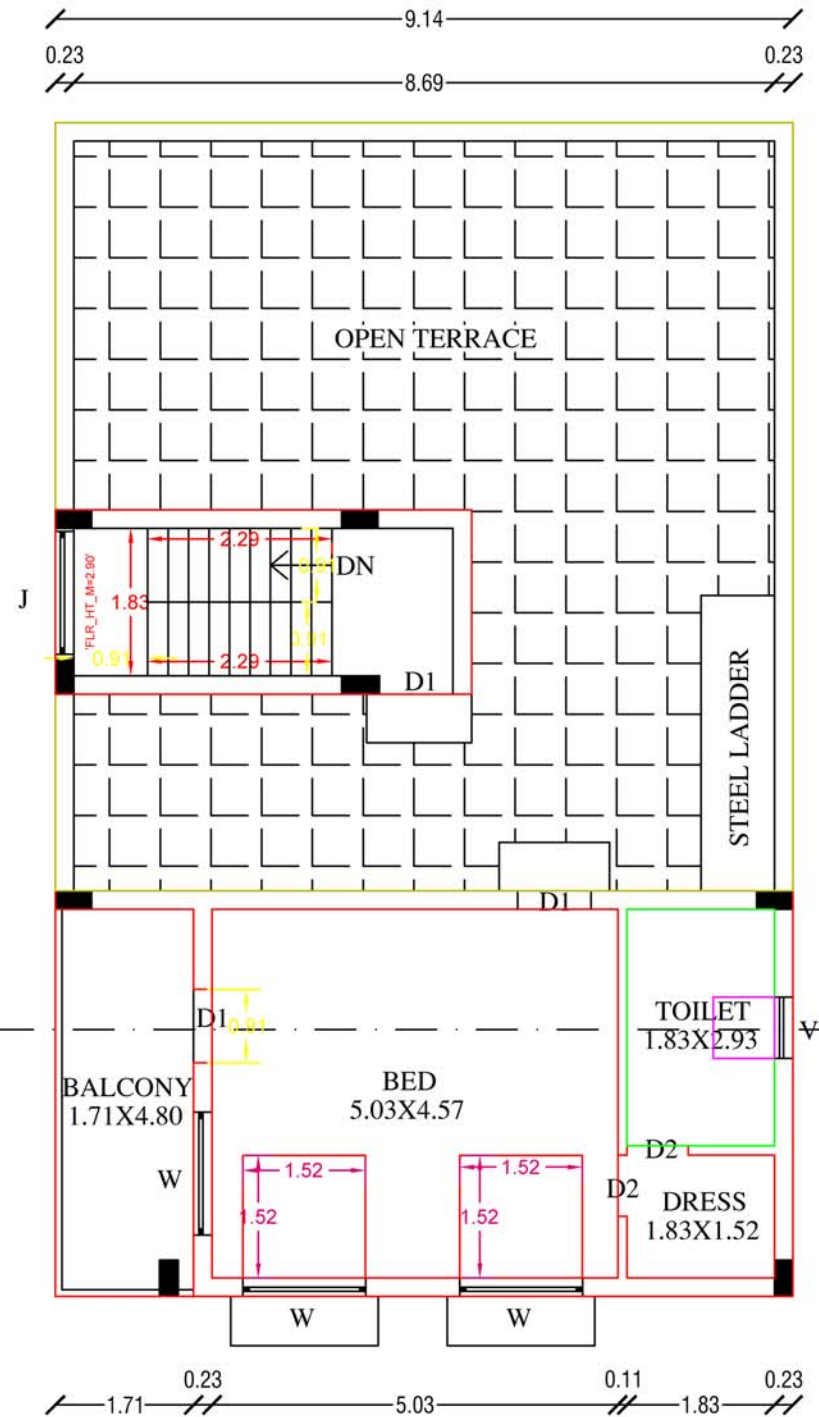


SECOND FLOOR PLAN (PART)

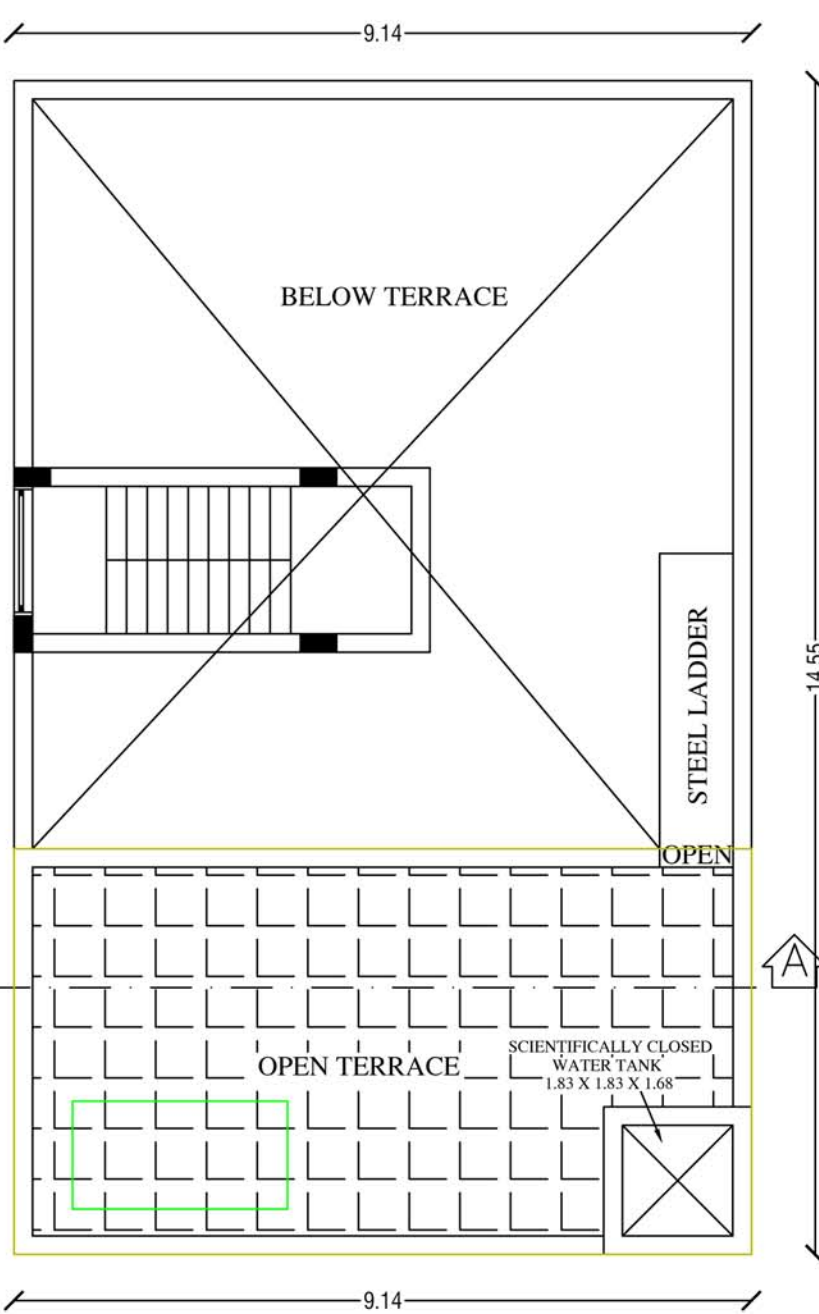


TERRACE FLOOR PLAN

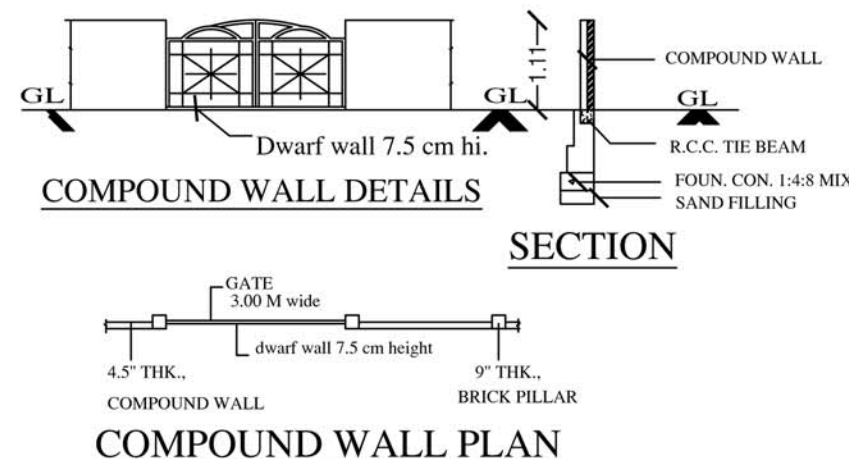


COMPOUND WALL PLAN

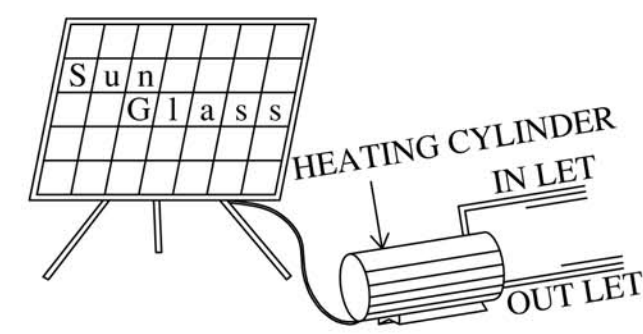

SOLAR WATER HEATING SYSTEM SCALE:1:30

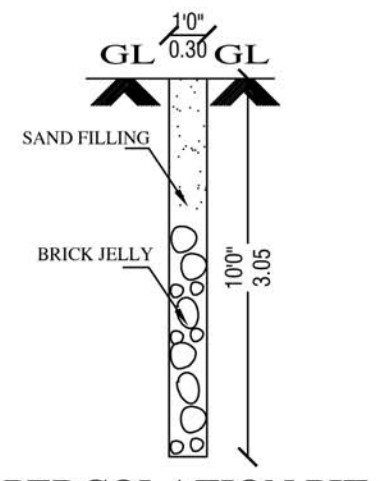

PERCOLATION PIT

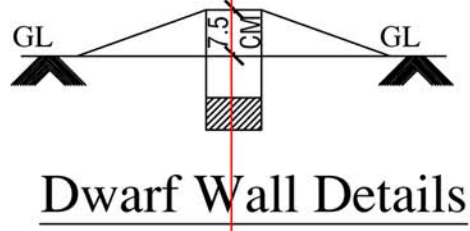

Dwarf Wall Details

PLAN INFO
APPLICANT_NAME=SIDDHARTHAN LAKSHMANAN & BANUPRIYA KUMAR
PLOT_AREA_M2=222.90
AS_AT_SITE=222.90
FMB_OR_PLR=200.00
AS_PER_DOCUMENT=222.97
PLOT_NO=225
TALUK=VANDALUR
DISTRICT=CHENGALPET
AVG_PLOT_DEPTH=18.29
AVG_PLOT_WIDTH=12.19
AREA_TYPE=OTHERS
ROAD_WIDTH=9.00
ROAD_LENGTH=12.19
SINGLE_FAMILY_BLDG=NO
CRZ=NO
SECURITY_ZONE=NO
ACCESS_WIDTH_M=9.00
WHETHER_GOVT_OR_AIDED_SCHOOL=NO
LAND_USE_ZONE=PRIMARY RESIDENTIAL
RWH_DECLARED=YES
BUILDING_NEAR_TO_RIVER=NO
BUILDING_NEAR_MONUMENTS=NO
BUILDING_NEAR_GOV'T_BLDG=NO
NOC_FOR_CONSTRUCTION_NEAR_MONUMENT=NO
JURISDICTION_TYPE=VILLAGE & PANCHAYAT
SURVEY_NO=40/34
PATT A_NO=9861
OSR_APPLICABLE=NO
PREMIUM_FSI_REQUIRED=NO
IS_APPROVED_LAYOUT=NO
IS_SWIMMING_POOL_EXISTS=NO
IF_HERITAGE_TOWN_LESSTHAN_1KM_RADIUS=NO

SCALE: 1:100

JOINERIES		
MAIN DOOR	MD	1.00 X 2.13
ARCH OPEN	A/O	0.91 X 2.13
DOOR	D1	0.91 X 2.13
DOOR	D2	0.76 X 2.13
WINDOW	W	1.52 X 1.52
VENTILATOR	V	0.76 X 0.76
JOLLY	J	1.52 X 1.52

COLOUR INDEX	STAIRCASE
EXG. BUILDING TO BE DEMOLISHED	
PROPOSED	
EXG. ROAD	
SITE BOUNDARY	
ALL DIMENSION ARE IN Mtr	DATE : 19/06/2024

EXTENT	IN	SQFTS	SQMTS
PLOT AREA (AS PER DOCUMENT)		2400.00	222.97
PLOT AREA (AS PER PATT A)		2152.80	200.00
SUPER IMPOSED AREA		2399.30	222.90
PLINTH AREA OF G.FLOOR		1432.04	133.04
PLINTH AREA OF F.FLOOR		1432.04	133.04
PLINTH AREA OF S.FLOOR PART		621.73	57.76
TOTAL AREA		3485.81	323.84
F.S.I		1.62	
COVERAGE		66.52%	

PRO.COMPOUND WALL RUNNING IN 60.95 Mtrs
THIS S.NO. COMES UNDER PRIMARY RESIDENTIAL ZONE & OTHERS

OWNER

Cell No. 94442 50437
R. GANESAN, B.Tech.,
Registered Engineer
CMDA: RE/GR-II/19/03/007
Structural Engineer
Tambaram City Municipal Corporation
Maraimalai Nagar Municipality
Nandhivaram - Guduvanchery Municipality
Kundrathur Municipality
Royal Planners
No. 29/6, Phoenix Towers, Venkatesan Street,
West Tambaram, Chennai - 600 045.
Phone: 044 - 2226 4757, 044 - 2226 4216

REGISTERED ENGINEER:

Eight ways to know a piece of land before you pay for it.

This report covers one part of the picture. These cover the rest, drawn from the same government records, for any property in Tamil Nadu.

LandLens One

Ask anything about a property and get an answer grounded in live government records, with the sources shown.

[/landlens/one](#)



Verify My Land

Every record check run on one property and returned as a single report.

[/landlens/verify-my-land](#)



Legal Opinion

An advocate's written opinion on the title, built on the records we pull for it.

[/landlens](#)



One Map

Every layer on one map: the parcel, its boundary, zoning, water bodies and what sits around it.

[/landlens/one/map](#)



PriceMap

What land actually changed hands for around this plot, taken from the registered deeds.

[/landlens/pricemap](#)



Build Scope

What you are allowed to build here: floor space, height, coverage and setbacks.

[/landlens/build-scope](#)



Property Tracker

Watch a property and hear about it when something new is registered against it.

[/landlens/property-tracker](#)



Deal Room

Run the transaction in one place: documents, stamping, signatures and the parties.

[/landlens/deal-room](#)



Twenty-four checks you can run yourself, at no cost.

Records and verification

The registers themselves, read for you.

Encumbrance Certificate

Patta and Chitta

Field Measurement Sketch

EC Analyzer

Bank charge check

Court case search

Seller background check

Approval check by survey

Zoning and land use

What the plan says can happen on this land.

Land use zone finder

CMDA land use check

Coastal regulation zone

Master plan check

Water bodies finder

Airport height clearance

Value and duty

What it is worth and what it costs to register.

Guideline value by street

Guideline value by survey

Stamp duty and registration fees

Capital gains

Floor space index

Area unit converter

Registers and directories

Who holds it, and which office keeps the record.

Find your registering office

Temple property check

Waqf property check

RERA register



Every free tool
/tools



Services we run
for you
/services



The LandLens
suite
/landlens/one



Every claim in this document traces back to a government record.

Legal opinions, due diligence and title verification

Building plan, layout and sub-division approvals

Completion and occupancy certificates, regularisation

Escrow, negotiation and NRI property management

Land survey, soil testing, architecture and construction

Verified RealEstate
3/350/2 Mettukuppam,
OMR Thoraipakkam,
Chennai 600 097, India
hello@verified.realestate
+91 9996 12 9996

Prepared from the registers named on the page each finding sits on. Where a register could not be read, this document says so in its place rather than leaving the gap to be read as a clean result.

