
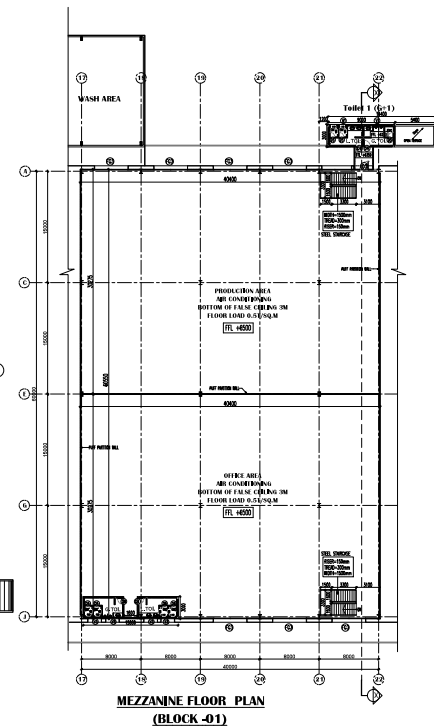


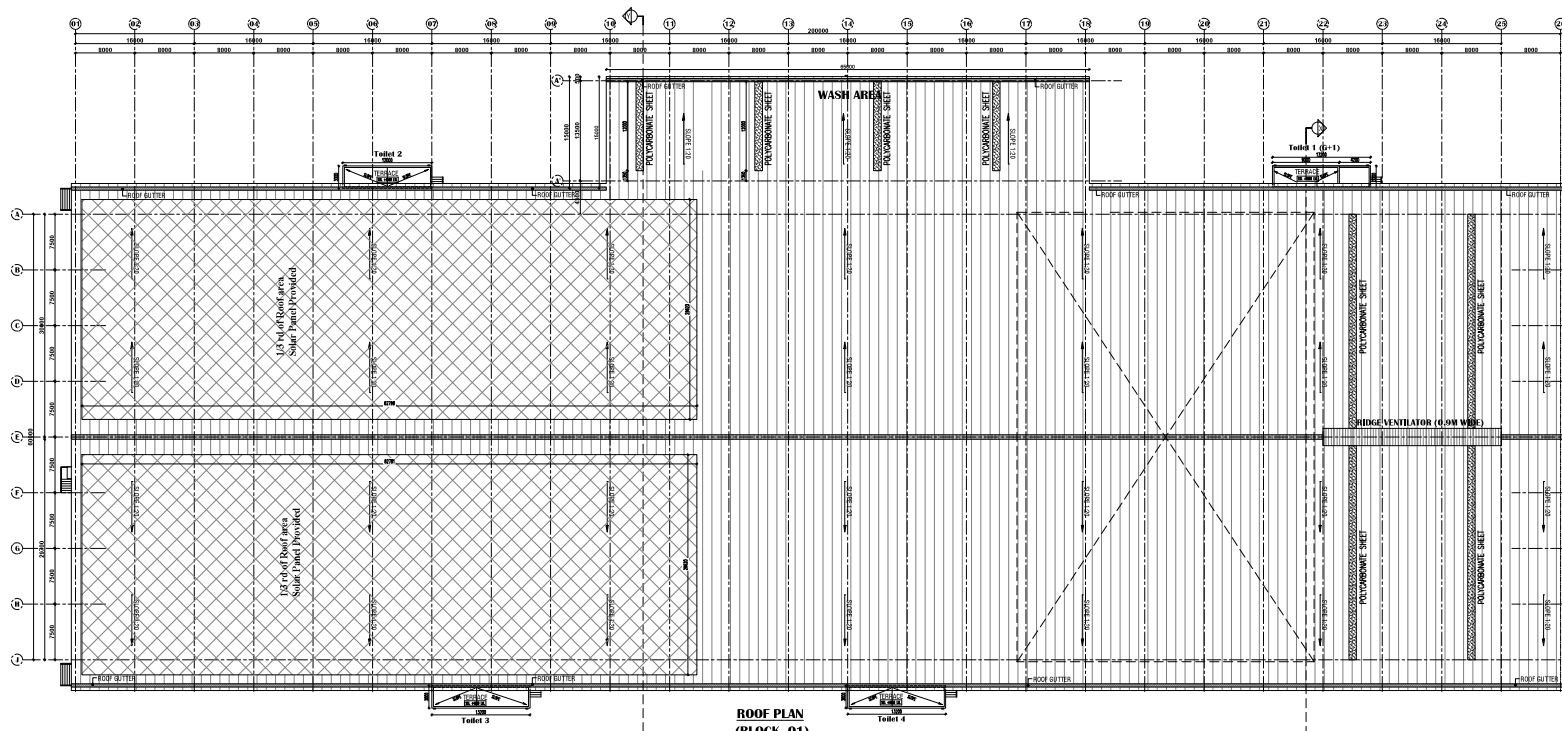

SCHEDULE OF COSTS DATA			
TYPE	SPACING SIZE		DESCRIPTION
	WIDTH	HEIGHT	
GLASS PARTITIONS			
F02	4000	4000	REFLECTED FINISH SLIDING PARTINGS TO EX
F02	2400	3000	REFLECTED FINISH SLIDING PARTINGS TO EX
F02	2400	3000	REFLECTED FINISH SLIDING PARTINGS TO EX
SCREENS			
S01	1200	9100	IF WE HAVE THE SLIDING DOOR WITH GLASS PANEL, REMOVE, INSTALL WITH SCREEN DOOR, 6" X 6" SLAT ALUM.
S01	2700	3000	PATCH FINISH SQUARE DOOR WITH FINE FLAT GLASS
S01	2700	3000	PATCH FINISH SQUARE DOOR WITH FINE FLAT GLASS
S02	1200	9100	SCREEN DOOR WITH VIEW PANEL
S02	900	2100	FLUSH DOOR
S02	750	2100	FLUSH DOOR
ALUMINUM			
S61	3000	3000	STRUCTURAL GLAZING WITH GLASS DOOR
F01	4000	1200	ALUMINUM FINISHED WITH FINE FLAT GLASS
F02	3000	1200	ALUMINUM FINISHED WITH FINE FLAT GLASS
F03	4000	1200	ALUMINUM FINISHED WITH FINE FLAT GLASS
ALUMINUM PARTS			
V1	3000	800	ALUMINUM FINISHED WITH COUSERS
V2	2400	800	ALUMINUM FINISHED WITH COUSERS
V3	1600	800	ALUMINUM FINISHED WITH COUSERS
V4	1600	800	ALUMINUM FINISHED WITH COUSERS

M/S ONE HUB CHEMICALS LAYOUT APPROVED NO: LP/D.TC.P No.76/2021

☐ PROPOSED

GROUND, SEIZING & ROOF PLAN

PLAN SHOWING THE PROPOSED CONSTRUCTION OF INDUSTRIAL BUILDING FOR M/S. JIN NAI APPAREL PVT, LTD AT ONE HUSBENCHANNI APPROVED LAYOUT IN PLOT II IN 13 SURVEY NO. 5448/96, 556/95 (13/4) (91/1), 69/11, 69/2A, 69/2C, 69/2E (91/1), 69/11, 69/12, 69/14/91, 69/11, 69/12, 69/2F (91/1), 69/11, 69/12, 70/2E (91/1), 70/2F (91/1), 70/2G (91/1), 70/2H (91/1), 70/2I (91/1), 70/2J (91/1), 70/2K (91/1), 70/2L (91/1), 70/2M (91/1), 70/2N (91/1), 70/2O (91/1), 70/2P (91/1), 70/2Q (91/1), 70/2R (91/1), 70/2S (91/1), 70/2T (91/1), 70/2U (91/1), 70/2V (91/1), 70/2W (91/1), 70/2X (91/1), 70/2Y (91/1), 70/2Z (91/1), 70/2AA (91/1), 70/2AB (91/1), 70/2AC (91/1), 70/2AD (91/1), 70/2AE (91/1), 70/2AF (91/1), 70/2AG (91/1), 70/2AH (91/1), 70/2AI (91/1), 70/2AJ (91/1), 70/2AK (91/1), 70/2AL (91/1), 70/2AM (91/1), 70/2AN (91/1), 70/2AO (91/1), 70/2AP (91/1), 70/2AQ (91/1), 70/2AR (91/1), 70/2AS (91/1), 70/2AT (91/1), 70/2AU (91/1), 70/2AV (91/1), 70/2AW (91/1), 70/2AX (91/1), 70/2AY (91/1), 70/2AZ (91/1), 70/2BA (91/1), 70/2BB (91/1), 70/2BC (91/1), 70/2BD (91/1), 70/2BE (91/1), 70/2BF (91/1), 70/2BG (91/1), 70/2BH (91/1), 70/2BI (91/1), 70/2BJ (91/1), 70/2BK (91/1), 70/2BL (91/1), 70/2BM (91/1), 70/2BN (91/1), 70/2BO (91/1), 70/2BP (91/1), 70/2BQ (91/1), 70/2BR (91/1), 70/2BS (91/1), 70/2BT (91/1), 70/2BU (91/1), 70/2BV (91/1), 70/2KC (91/1), 70/2KD (91/1), 70/2KE (91/1), 70/2KF (91/1), 70/2KG (91/1), 70/2KH (91/1), 70/2KI (91/1), 70/2KJ (91/1), 70/2KK (91/1), 70/2KL (91/1), 70/2KM (91/1), 70/2KN (91/1), 70/2KO (91/1), 70/2KP (91/1), 70/2KQ (91/1), 70/2KR (91/1), 70/2KS (91/1), 70/2KT (91/1), 70/2KU (91/1), 70/2KV (91/1), 70/2KW (91/1), 70/2KX (91/1), 70/2KY (91/1), 70/2KZ (91/1), 70/2LA (91/1), 70/2LB (91/1), 70/2LC (91/1), 70/2LD (91/1), 70/2LE (91/1), 70/2LF (91/1), 70/2LG (91/1), 70/2LH (91/1), 70/2LI (91/1), 70/2LJ (91/1), 70/2LK (91/1), 70/2LL (91/1), 70/2LM (91/1), 70/2LN (91/1), 70/2LO (91/1), 70/

APPLICANT:	
------------	--

For and on behalf of
JENVAL (MALAYSIA) PRIVATE LIMITED

Authorized Signatory(s)

STRUCTURAL ENGINEER SIGNATURE: _____

✓

9

Dr. R. GURUSHANKAR, M.Sc., Ph.D., M.S., M.E., F.W.
Registered Structural Engineer - Grade I
MADRAS, INDIA. 1980-1981/2004-05 22/11/2010

No.1, Kothamangal Road, Maruthi Building,
1st Floor, Nungambakkam, Chennai - 600 034.
Ph: 9880651742 nbsprisa@gmail.com

ABSTRACT SUMMARY

ARCHITECTS SIGNATURE: _____

100


[Signature]

 α R. SURESH, M.A.,
C.A. (FCA)


CW2010750345

ATLAS SONTAK			
PLAT NO. 2020/1.02/2021/02/00000	NO. 2.1. 101	DATE 20.10.2021	PLAT 2021/02/01


UTILITY BLOCK

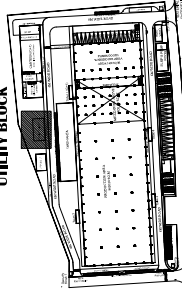


KEY PLAN
(SCALE - 1/50)

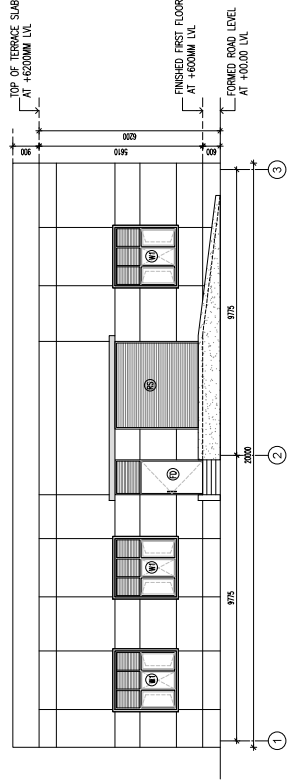


ELEVATION A
(BLOCK -02)

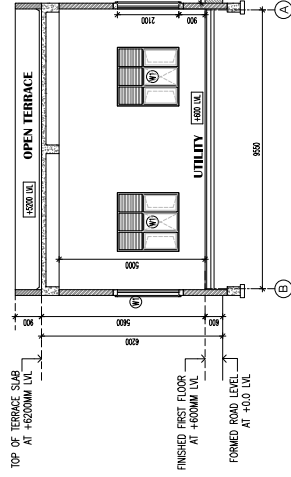


SECTION - XX
(BLOCK -02)

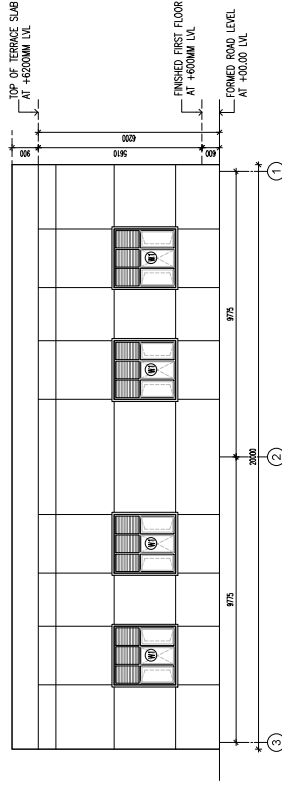

ELEVATION C
(BLOCK -02)

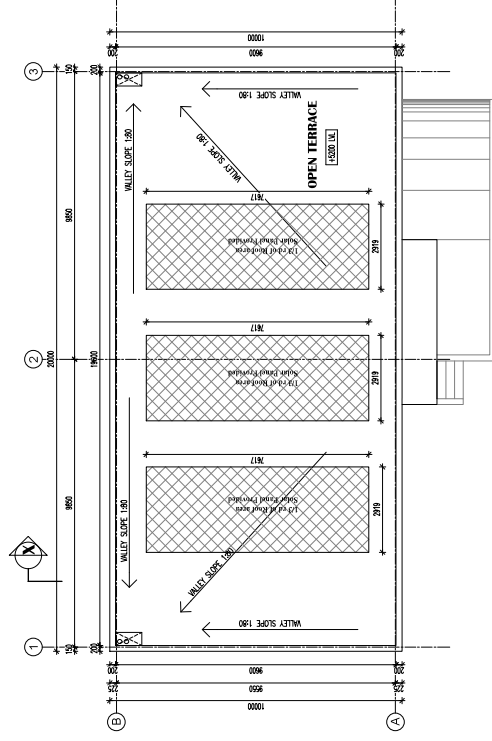

TERRACE FLOOR PLAN
(BLOCK -02)

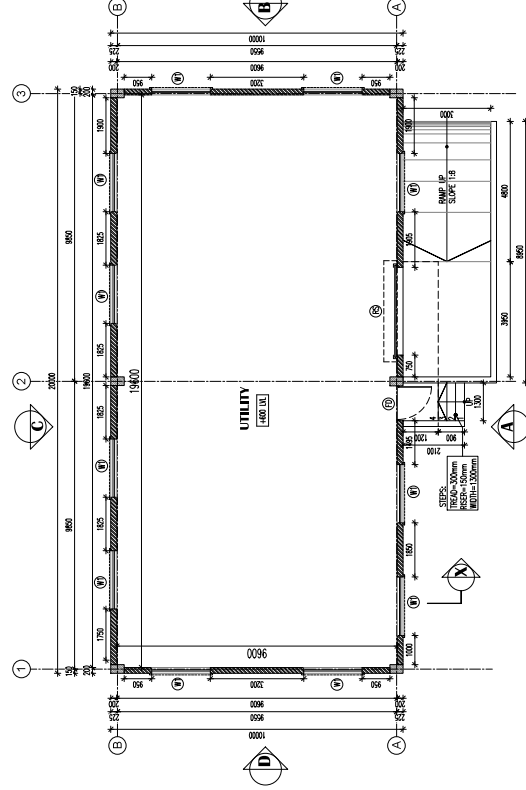

GROUND FLOOR PLAN
(BLOCK -02)

SCHEDULE OF OPENINGS:

TYPE	OPENING SIZE	DESCRIPTION	OF
ROLLING SHUTTER:			
RS	3000	3000	MOTORIZED ROLLING SHUTTERS
DOORS:			
FD	2150	2	HRS FIRE RATED STEEL DOOR
	1200	1	WITH NEW PANEL, PANIC BAR WITH
	1200	850	LOUVERS
WINDOWS:			
WT	2000	2100	ALUMINUM FRAMED WITH OPENABLE
			WINDOW, LOUVERS & FIXED GLASS
			11

MS ONE HUBCHENNAI LAYOUT APPROVED NO. LPA/CCP/NO/2021


COLOR INDEX

PROPOSED



PROPOSED UTILITY BUILDING (BLOCK-02)

FLOOR PLANS, ELEVATIONS AND SECTION


PLAN SHOWING THE PROPOSED CONSTRUCTION OF INDUSTRIAL BUILDING FOR MS. IN IN APPAREL PVT. LTD AT ONE HUBCHENNAI APPROVED LAYOUT IN PLOT 11, 12 & 13, 14, 1

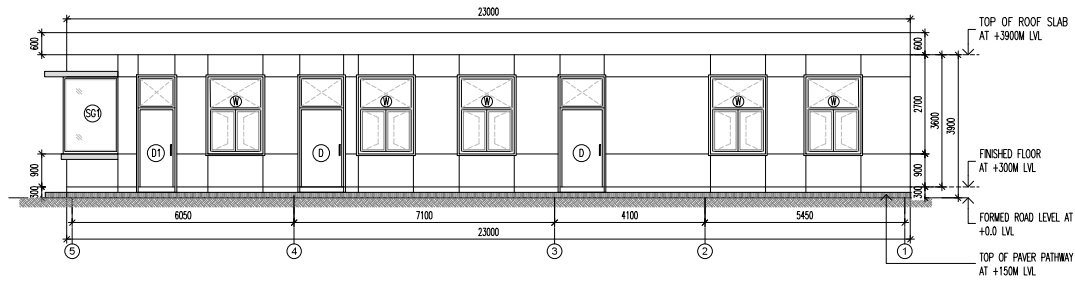


ELEVATION A
(BLOCK -03)

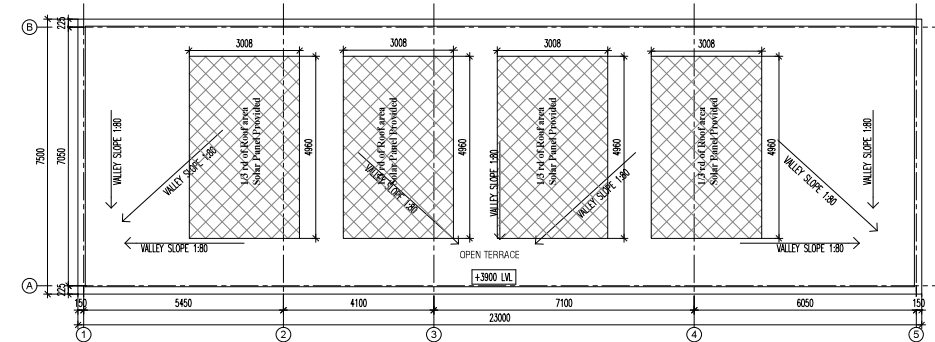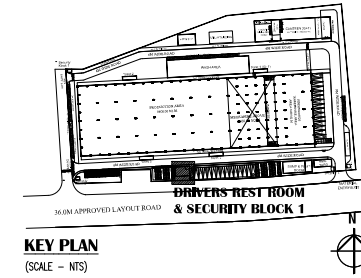


TERRACE FLOOR PLAN
(BLOCK -03)

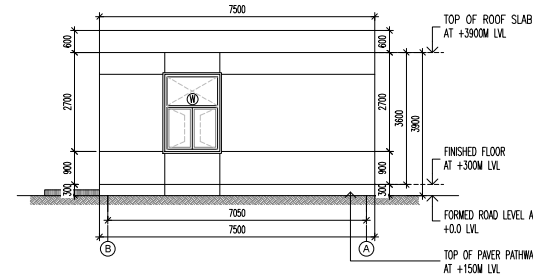

ELEVATION B
(BLOCK -03)

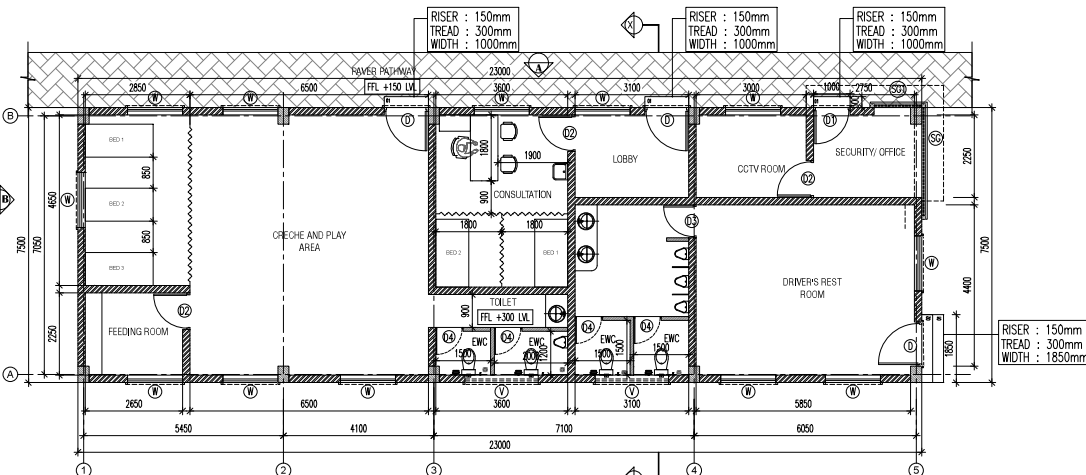

GROUND FLOOR PLAN
(BLOCK -03)

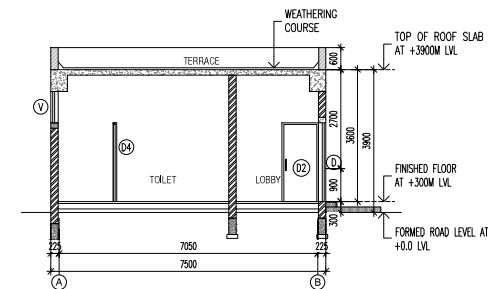

SECTION - XX
(BLOCK -03)

SCHEDULE OF OPENINGS:

TYPE	OPENING SIZE		DESCRIPTION	QF
	WIDTH	HEIGHT		
DOORS:				
D	1200	3000	HOLLOW METAL DOOR WITH VIEW PANEL	03
D1	1000	3000	HOLLOW METAL DOOR WITHOUT VIEW PANEL	01
D2	1000	2150	HOLLOW METAL DOOR WITHOUT VIEW PANEL	03
D3	900	2150	HOLLOW METAL DOOR WITHOUT VIEW PANEL	01
D4	750	2150	HOLLOW METAL DOOR WITHOUT VIEW PANEL	04
WINDOWS:				
W	1500	2100	ALUMINUM FRAME WITH OPENABLE SHUTTERS AND FIXED GLASS	12
SG	8050	2100	STRUCTURAL GLAZING TO DETAIL	01
SG1	2300	2100	STRUCTURAL GLAZING TO DETAIL	01
VENTILATORS:				
V	2375	850	ALUMINUM FRAMED WITH FIXED GLASS WITH LOUVER	02

M/S ONE HUB(CHENNAI) LAYOUT APPROVED NO: LP/CLGP No.76/2021

COLOR INDEX

PROPOSED

PROPOSED DRIVERS REST ROOM & CRECHE (BLOCK-03)

FLOOR PLANS, ELEVATIONS AND SECTIONS

PLAN SHOWING THE PROPOSED CONSTRUCTION OF INDUSTRIAL BUILDING FOR M/S. JIN NAI APPAREL PVT. LTD AT ONE HUB(CHENNAI) APPROVED LAYOUT IN PLOT 11.12 & 13 SURVEY NO 544B(p), 5519(55/1A3C1)(p), 69/1G, 69/1I, 69/2A, 69/2C, 69/2E(p), 69/1F, 69/1J, 69/2D, 69/1A(p), 69/1H, 69/1K, 69/2B, 69/2F(p), 69/1H2, 70/2E(p), 70/2F(p), 70/2C(p), 70/2D(p), 70/2A(p), 70/2G(p), 70/2H(p), 70/3A1(p), 70/2B, 71/2A2B, 71/1, 71/6, 71/2A2C, 71/2B1(p), 71/2B2(p), 71/2A1B, 71/2A2A, 71/5, 71/7, 71/2A2A, 71/2A3B(p), 71/1, 71/2A1(p), 71/2A2B(p), 71/2A3A, 71/2B1(p), 71/2B2(p), KUNNAPATTU VILLAGE, THIRUPPURUR TALUK, CHENGALPETTU DISTRICT, TAMILNADU INDIA.

APPLICANT:-

For and on behalf of
JIN NAI APPAREL PRIVATE LIMITED

AUTHORIZED SIGNATORY

STRUCTURAL ENGINEER SIGNATURE:-

Dr. R. SURESH BABU, M.E(Sruct), Ph.D., M.AE (INDI), FIV
Registered Structural Engineer - Grade I
TVL/R/RC/Gr-1/2010/11/004 dt 27/11/2010
No.1, Krishnamma Road, Mashkur Building,
1st Floor, Nungambakkam, Chennai - 600 034.
Ph:9884055743 rsrpsrps@gmail.com

AUTHORIZED SIGNATORY

ARCHITECT'S SIGNATURE:-

R. SURESH I, M.Arch
CA/2010/50045

AUTHORIZED SIGNATORY

KEY PLAN
(SCALE - MTS)

Figure 10.10 is a sectional elevation of a building facade. It shows a terrace on the left with a height of 600 units. A weathering course is indicated at the top left. The main structure is a security cabin with a height of 2300 units. The cabin has a width of 3000 units. The terrace has a width of 2100 units. The security cabin has a width of 900 units. The total width of the structure is 3300 units. The levels are indicated as follows: Top of parapet at +4200 LVL, Soffit of beam at +3300 LVL, Finished floor LVL at +300 LVL, and Formed road LVL at +0.0 LVL. The security cabin is labeled 'SECURITY CABIN' and has a height of 2300 units. The terrace is labeled 'TERRACE' and has a height of 600 units. The weathering course is labeled 'WEATHERING COURSE'.

GROUND FLOOR PLAN
(BLOCK-4,5 &6)

MAS ONE HUBICHENNAI LAYOUT APPROVED NO. LAYOUT, LG-2 NO.76/2021 COOR. INDEX	
☐	PROPOSED
PROPOSED SECURITY CABLE 1, 2, 3 (B.O.R.K-5.86)	
FLOOR PLANS, ELEVATIONS AND SECTIONS	
PLAN SHOWING THE PROPOSED CONSTRUCTION OF INDUSTRIAL BUILDING FOR M/S. JIN NA APPAREL PVT. LTD AT ONE HUBICHENNAI APPROVED LAYOUT IN PLOT 11, 12 & 13 (SURVEY NO. 54/AB(9), 55/EG(5), A32(1)P(1) 69/1G 69/1I, 69/2A, 69/2C 69/2E(2)P(1), 69/1H, 69/2D 69/1A(P)(1), 69/1H, 69/1K, 69/2B, 69/2F(1)P(1), 69/1J, 70/2E(1)P(1), 70/2F(1)P(1), 70/2B, 71/2A(2)P(1), 71/6, 71/7, 71/2A(2), 71/2B(1)P(1), 71/2E(2)P(1), 71/2A(1B), 71/2A(2), 71/5, 71/7, 74/2A(4), 74/2A(3B)(1) 74/1, 74/2A(1P), 74/2A(2B)(1), 74/2A(4), 74/2B(1)P(1), 74/2B(2)P(1), KUNAPATTU TOWN, THIRUPURUVAI TALUK, CHENGALPETTU DISTRICT, TAMILNADU, INDIA.	
APPLICANT	

For and on behalf of
JIN NAI APPAREL PRIVATE LIMITED

Authorised Signatures

AUTHORIZED SIGNATORY

STRUCTURAL ENGINEER SIGNATURE:-


Dr. R. SURESH BABU, ME(Struct), Ph.D., M.AE (IND), FIV
Registered Structural Engineer - Grade I
TVLR/RSR/Gr-I/2019/11/004 dt 27/11/2019
No.1, Krishnama Road, Mashkur Building,
1st Floor, Nungambakkam, Chennai - 600 034
Ph: 9884055743 rsbrsprs@gmail.com

AUTHORIZED SIGNATURE


ARCHITECT'S SIGNATURE: _____

R. SURESH, MArch
CA/2010/50045


AUTHORIZED SIGNATORY

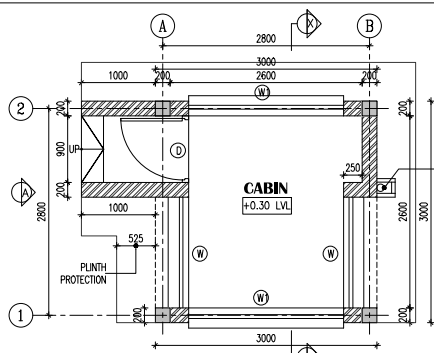


**GROUND FLOOR PLAN
(BLOCK-07)**

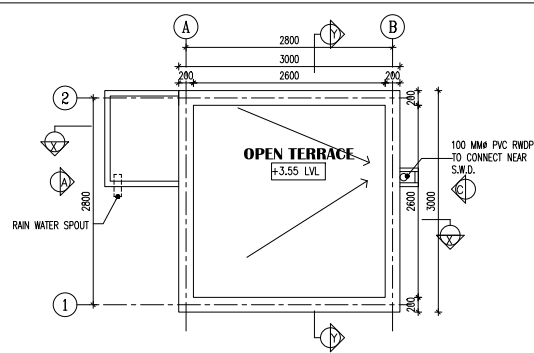


**TERRACE FLOOR PLAN
(BLOCK-07)**

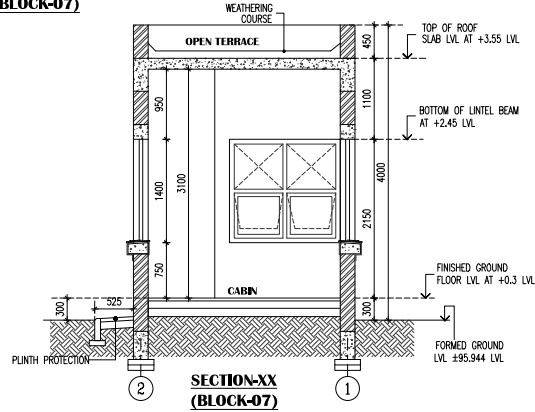


**SECTION-XX
(BLOCK-07)**

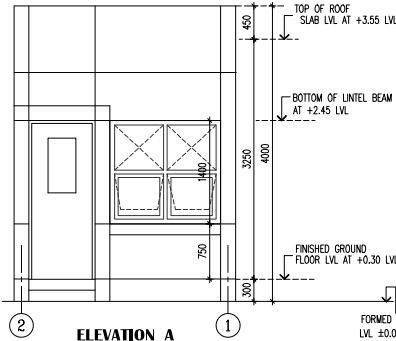


**ELEVATION A
(BLOCK-07)**

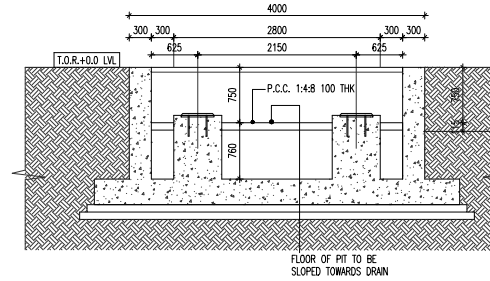

**SECTION A-A
(BLOCK-07)**

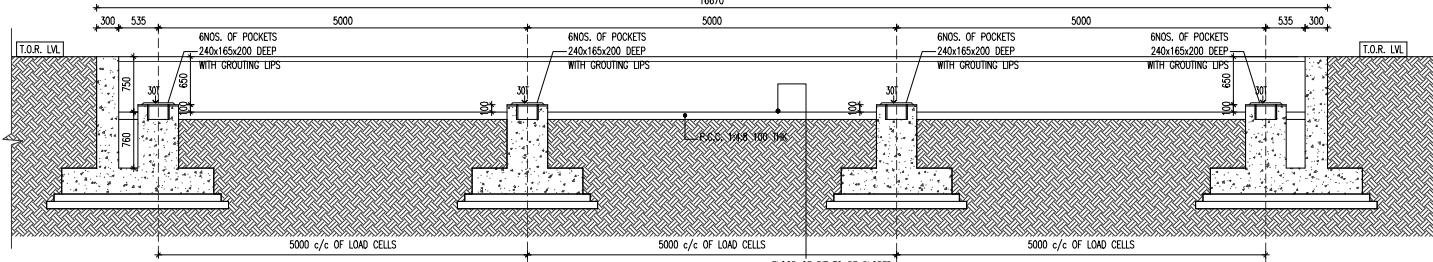


**SECTION B-B
(BLOCK-07)**

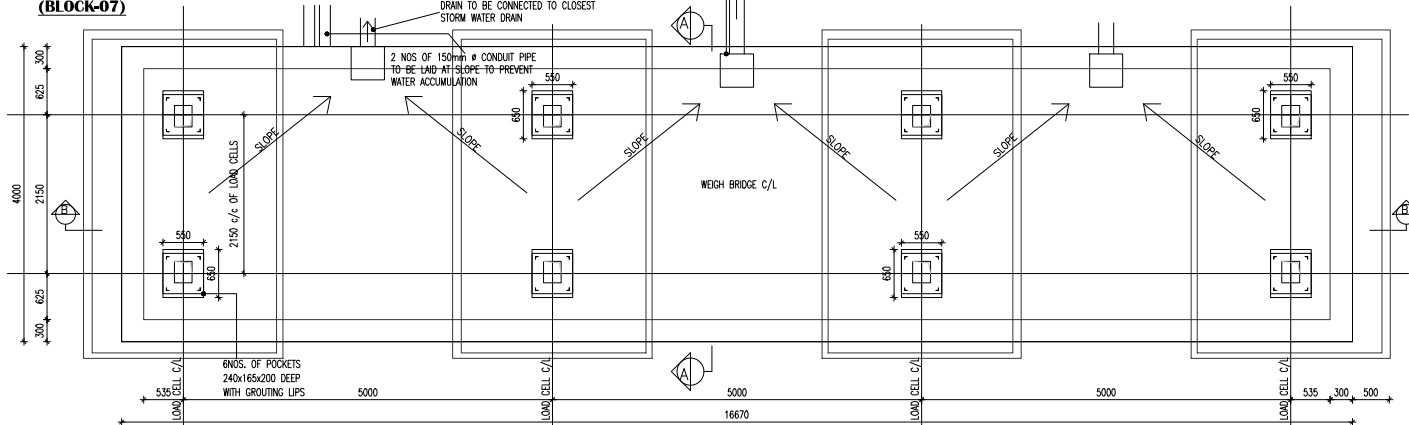

**PLAN OF WEIGHBRIDGE & CABIN
(BLOCK-07)**

SCHEDULE OF JOINERY					
TYPE	OPENING SIZE		CASEMENT SIZE		PARTICULAR
	WIDTH	HEIGHT	WIDTH	HEIGHT	
D	900	2150	--	--	SHAKTHI MET DOOR WITH VIEW PANEL
W	1500	1400	975	1375	ALUMINIUM FRAMED TOP HUNG SHUTTERS AND FIXED GLAZING (FROSTED GLASS)
W1	2100	1400	2075	1375	SAME AS 'W'

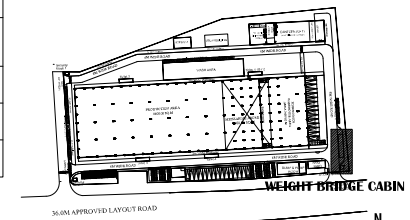

**KEY PLAN
(SCALE - NTS)**

M/S ONE HUB(CHENNAI) LAYOUT APPROVED NO: LP/DL/CCP No.76/2021

COLOR INDEX

PROPOSED

PROPOSED WEIGH BRIDGE CABIN (BLOCK-07)

FLOOR PLANS, ELEVATIONS AND SECTIONS

PLAN SHOWING THE PROPOSED CONSTRUCTION OF INDUSTRIAL BUILDING FOR M/S. JIN NAI APPAREL PVT. LTD AT ONE HUB(CHENNAI) APPROVED LAYOUT IN PLOT 11,12 & 13 SURVEY NO 54/4B(pt), 55/6/55/1A3C1(pt), 69/1G, 69/1I, 69/2A, 69/2C, 69/2E(pt), 69/1F, 69/1J, 69/2D, 69/1A(pt), 69/1H1, 69/1K, 69/2B, 69/2F(pt), 69/1H2, 70/2E(pt), 70/2F(pt), 70/2C(pt), 70/2B(pt), 70/2A(pt), 70/2G(pt), 70/2H(pt), 70/3A1(pt), 70/2B, 71/2A2B, 71/1, 71/6, 71/2A2C, 71/2B1(pt), 71/2B2(pt), 71/2A1B, 71/2A2A, 71/5, 71/7, 74/2A2A, 74/2A3B(pt), 74/1, 74/2A1(pt), 74/2A2B(pt), 74/2A3A, 74/2B1(pt), 74/2B2(pt), KUNNAPATTU VILLAGE, THIRUPPURUR TALUK, CHENGALPETTU DISTRICT, TAMILNADU INDIA.

APPLICANT:-

For and on behalf of

JIN NAI APPAREL PRIVATE LIMITED

Authorized Signatory

AUTHORIZED SIGNATORY

STRUCTURAL ENGINEER SIGNATURE:-

Dr. R. SURESH BABU, M.E.S., Ph.D., M.I.E (INDIA), Registered Structural Engineer - Grade I

TVL/RSE/Gr-I/2019/11/004 dt 27/11/2019

No.1, Krishnama Road, Meenur Building,

1st Floor, Nungambakkam, Chennai - 600 034.

Ph: 9884055743 rbsrpr@gmail.com


AUTHORIZED SIGNATORY

ARCHITECT'S SIGNATURE:-


R. SURESH, M.Arch

CA/2010/50045


AUTHORIZED SIGNATORY

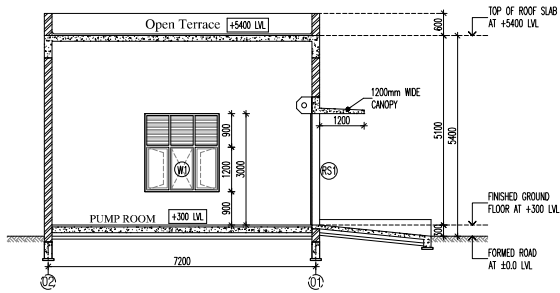


SECTION - X X
(BLOCK-08)

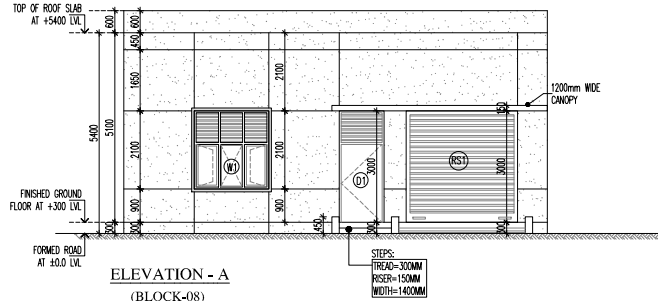


ELEVATION - A
(BLOCK-08)

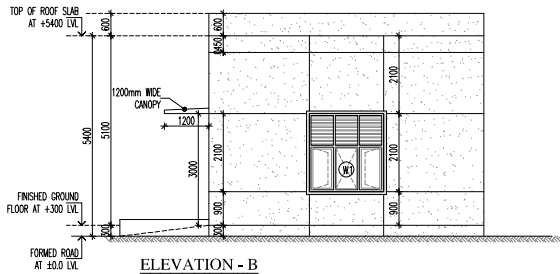


ELEVATION - B
(BLOCK-08)

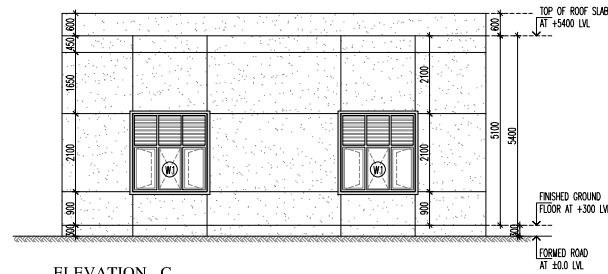


ELEVATION - C
(BLOCK-08)

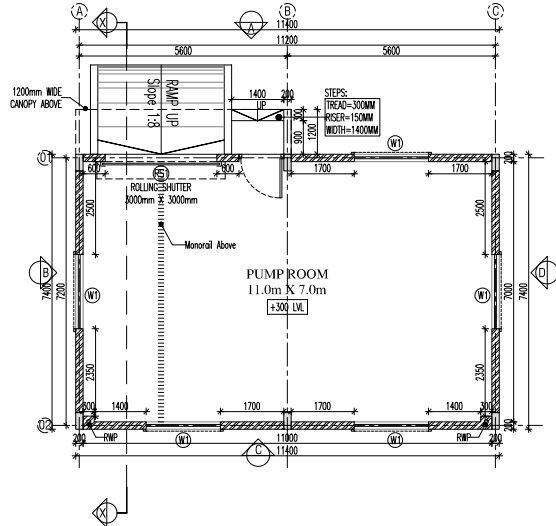

GROUND FLOOR PLAN
(BLOCK-08)

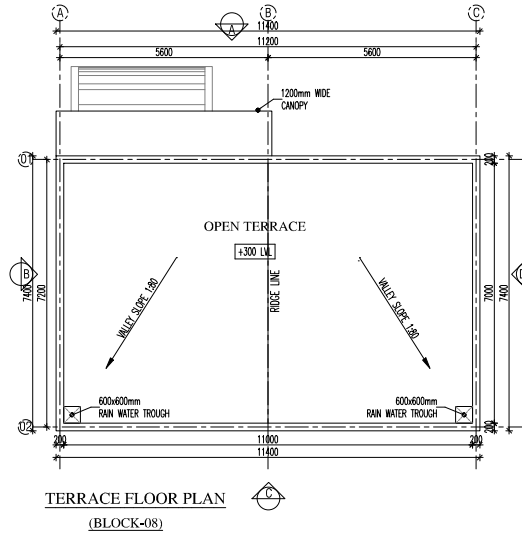

TERRACE FLOOR PLAN
(BLOCK-08)

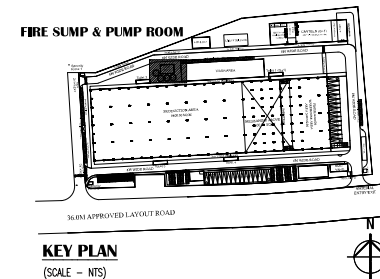

KEY PLAN
(SCALE - NTS)

SCHEDULE OF OPENINGS:				
TYPE	OPENING SIZE WIDTH	HEIGHT	DESCRIPTION	To Nos
ROLLING SHUTTER:				
RS1	3000	3000	MOTORIZED ROLLING SHUTTERS	01
DOORS:				
D1	1200	3000	STEEL DOOR WITH VIEW PANEL AND TOP LOUVERS	01
WINDOWS:				
W1	2000	2100	ALUMINUM FRAME WITH OPENABLE WINDOW, FIXED GLASS AND TOP LOUVERS	05

M/S ONE HUB(CHENNAI) LAYOUT APPROVED NO: LP/D/CC/P No.76/2021

COLOUR INDEX

PROPOSED

PROPOSED FIRE SUMP & PUMP ROOM DETAIL. (BLOCK-08)

FLOOR PLANS, ELEVATIONS AND SECTIONS

PLAN SHOWING THE PROPOSED CONSTRUCTION OF INDUSTRIAL BUILDING FOR M/S. JIN NAI APPAREL PVT. LTD AT ONE HUB(CHENNAI) APPROVED LAYOUT IN PLOT 11.12 & 13 SURVEY NO. 54/48(p), 55/55/1/3C1(p), 68/1C, 68/11/68/2A, 68/2C, 68/2E(p), 68/1F, 68/1J, 68/2D, 68/1A(p), 68/1H1, 68/1K, 68/2B, 68/2F(p), 68/1H2, 70/2E(p), 70/2F(p), 70/2C(p), 70/2D(p), 70/2A(p), 70/2G(p), 70/2H(p), 70/3A1(p), 70/2B, 71/2A3B, 71/1, 71/6, 71/2A2C, 71/2B1(p), 71/2B2(p), 71/2A1B, 71/2A2A, 71/5, 71/7, 74/2A2A, 74/2A3B(p), 74/1, 74/2A1(p), 74/2A2B(p), 74/2A3A, 74/2B1(p), 74/2B2(p). KUNINAPATTU VILLAGE, THIRUPPURUR TALUK, CHENGALPETTU DISTRICT, TAMILNADU INDIA.

APPLICANT.

For and on behalf of

JIN NAI APPAREL PRIVATE LIMITED

Authorized Signature:

AUTHORIZED SIGNATORY

STRUCTURAL ENGINEER SIGNATURE.

For and on behalf of

JIN NAI APPAREL PRIVATE LIMITED

Authorized Signature:

AUTHORIZED SIGNATORY

Dr. T. SURESH BABU, M.Sc., Ph.D., M.A., M.E., Ph.D., F.W.

Registered Structural Engineer - Grade 1

TVL/R/RSR/01/2019/11/004 at 27/11/2019

No. 1, Kramama Road, Maikur Building,

1st Floor, Nanganallam, Chennai - 600 054.

Ph: 9884055743 rbsrpsr@gmail.com

ARCHITECT'S SIGNATURE.

For and on behalf of

JIN NAI APPAREL PRIVATE LIMITED

Authorized Signature:

AUTHORIZED SIGNATORY

R. SURESH, M.Arch

CA/2010/50045

AUTHORIZED SIGNATORY

DWG NO: RSB-CL-415-SBP-AR-APP-01

SCALE: 1:250

DATE: 30.09.2024

SHEET: 08/10




KEY PLAN
(SCALE - NTS)

SCHEDULE OF OPENINGS

TYPE		OPENING		DESCRIPTION	QF	GT	FTR
W	H	W	H				
DOORS:							
M01	2000	3750		GLASS DOOR WITH FIXED GLASS	02	02	
M02	2000	2150		STEEL DOOR WITH FIXED GLASS	01	01	
D1	1500	2150		STEEL DOOR	01	04	04
D2	1200	2150		STEEL DOOR	01	01	01
D3	1000	2150		STEEL DOOR	01	01	01
D4	1000	2150		PUSH DOOR	01	02	02
D5	750	2150		PUSH DOOR	01	04	04
WINDOW:							
W1	2000	3850		ALUMINUM FRAMED WITH OPERABLE WINCORA FIXED GLASS	31	30	30
VENTILATOR							
V1	2000	600		ALUMINUM FRAME WITH FIXED DOUBLE GLAZED AND TOP HUNG	05	02	02
V2	750	600		ALUMINUM FRAME WITH FIXED DOUBLE GLAZED AND TOP HUNG	01	02	02
V3	600	600		ALUMINUM FRAME WITH FIXED DOUBLE GLAZED AND TOP HUNG	01	01	01
OPENINGS							
OP1	1500	1250		OPENINGS	01	01	01
OP2	1200	1250		OPENINGS	01	01	01
OP3	1200	1250		OPENINGS	04	04	04

FIRST FLOOR PLAN
(BLOCK -09)

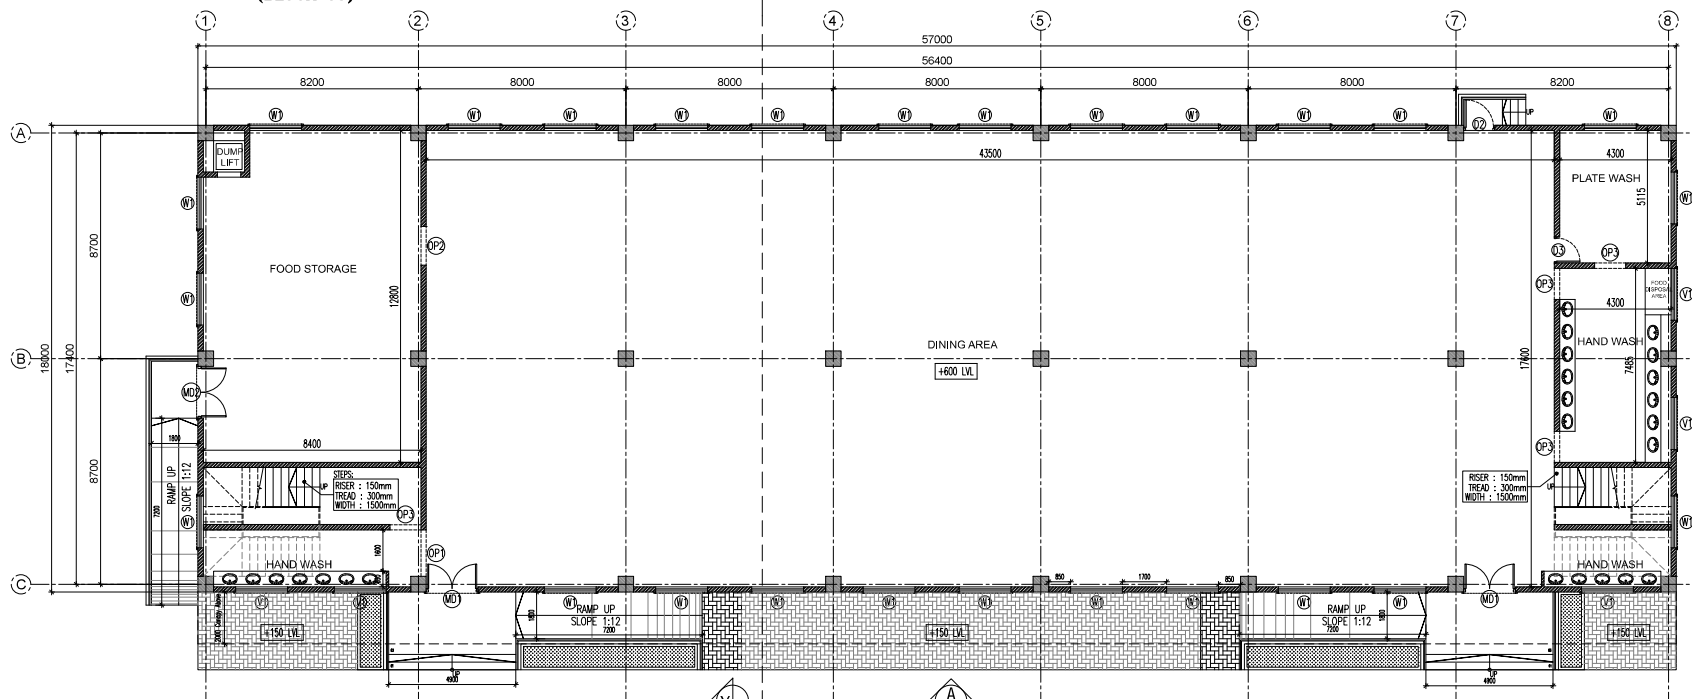

GROUND FLOOR PLAN
(BLOCK -09)

M/S ONE HUB/CHERNAIL LAYOUT APPROVED NO: LP/D.T.C.P No.78/2021

COLOUR INDEX

PROPOSED CANTINE BUILDING (BLOCK-09)

GROUND & FIRST FL.

PLAN SHOWING THE PROPOSED CONSTRUCTION OF INDUSTRIAL BUILDING FOR M/S. JIN NAI APPAREL PVT. LTD. AT ONE HUB(CHENNAI) APPROVED LAYOUT IN PLOT 11,12 & 13 SURVEY NO 544B(p), 568155(A3C1)(p) 60W/3, 60W/4, 60W/5, 60W/459, 6

APPLICANT:

For and on behalf of
JIN NAI APPAREL PRIVATE LIMITED

Authorized Signatures

STRUCTURAL ENGINEER SIGNATURE: _____


Dr. R. SURESH BABU, MSc(Struct), Ph.D., MLE (IND), FV
Registered Structural Engineer - Grade I
TVLR/ISE/Gr-I/2019/11/004 dt 27/11/2019
No.1, Krishnama Road, Mashkur Building,
1st Floor, Nungambakkam, Chennai - 600 034.
Ph: 9884055743 rsbsrscs@gmail.com

8/17/2007 8:58:17 AM


ARCHITECT'S SIGNATURE:-

R. SURESH, M.ARC
CA/2010/50045


AUTHORIZED SIGNATORY

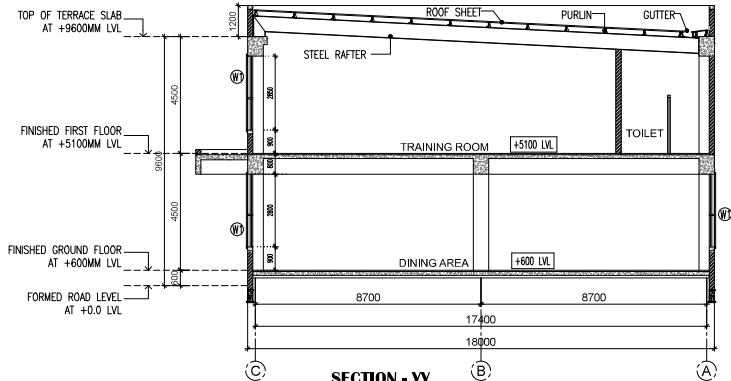


**SECTION - WY
(BLOCK -09)**

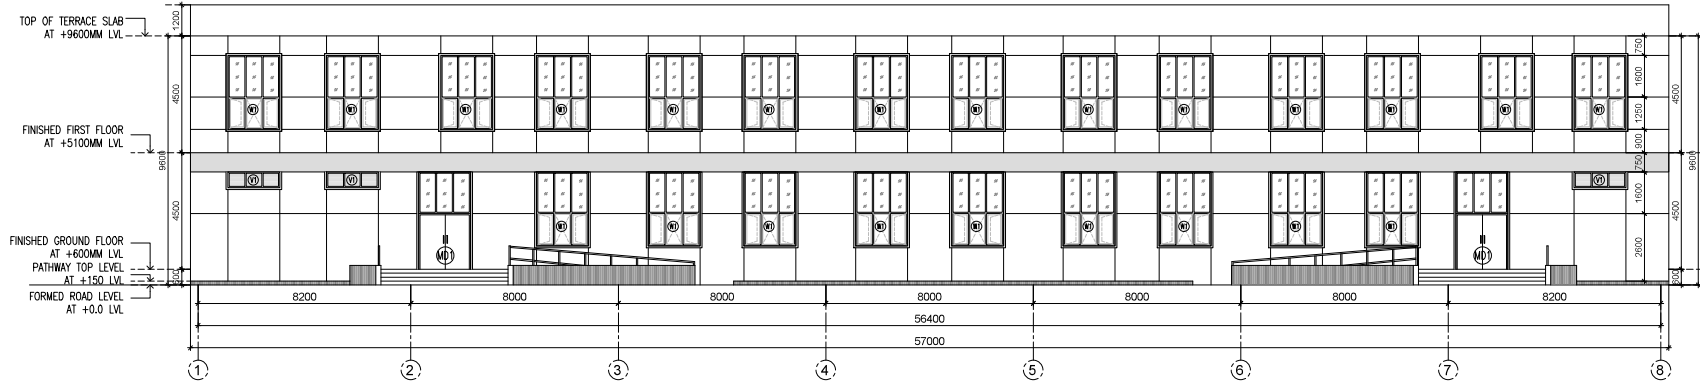

**ELEVATION - A
(BLOCK -09)**

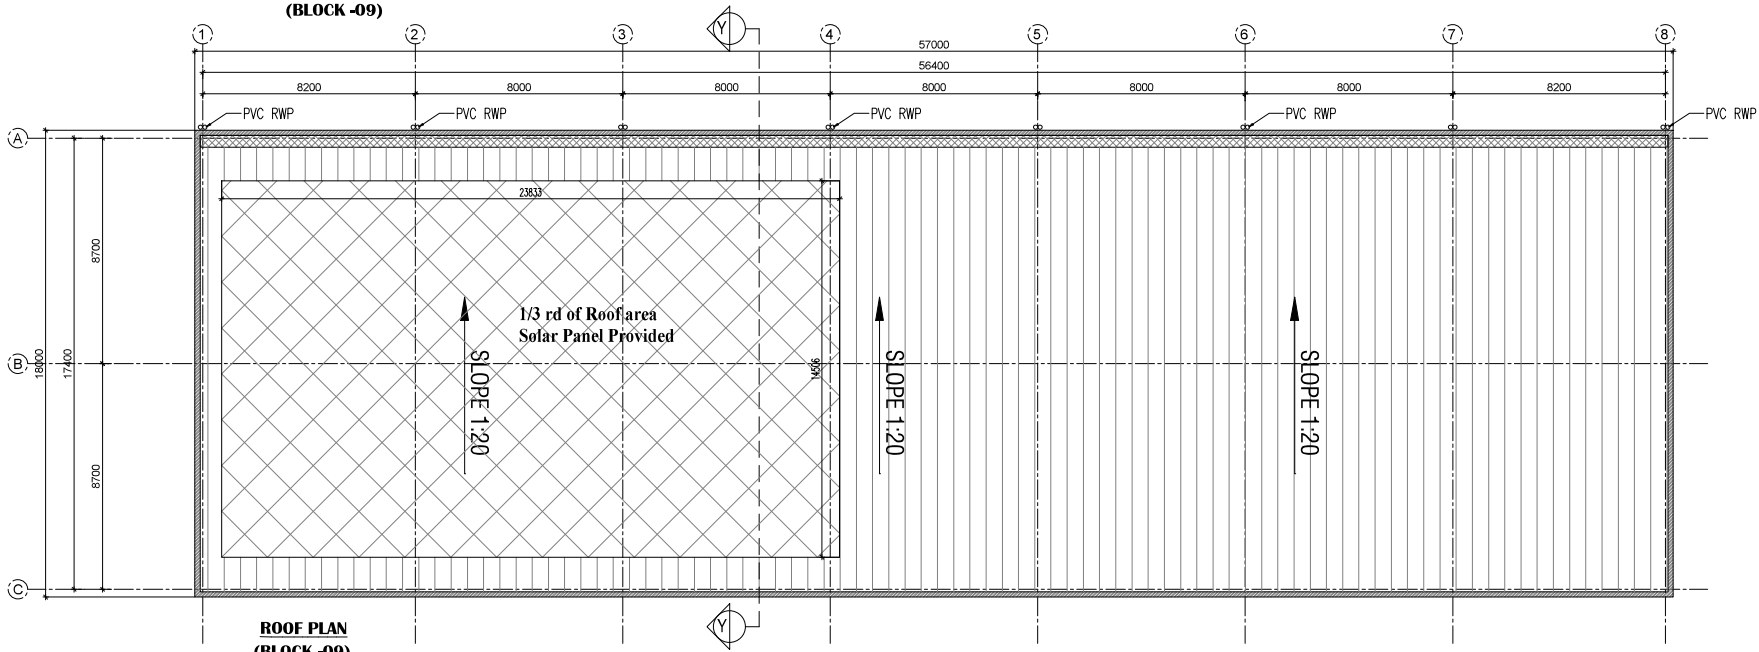

**ROOF PLAN
(BLOCK -09)**

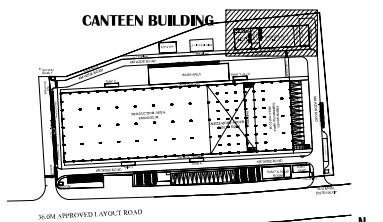

**KEY PLAN
(SCALE - NTS)**

SCHEDULE OF OPENINGS:				
TYPE	OPENING SIZE	DESCRIPTION	QTY	TOTAL
	WIDTH	HEIGHT		
DOORS:				
M01	2000	3750	GLASS DOOR WITH FIXED GLASS	02 - 02
M02	2000	2150	STEEL DOOR WITH FIXED GLASS	01 - 01
D1	1500	2150	STEEL DOOR	04 - 04
D2	1200	2150	STEEL DOOR	01 - 01
D3	1000	2150	STEEL DOOR	01 - 01
D4	1000	2150	FLUSH DOOR	02 - 02
D5	750	2150	FLUSH DOOR	04 - 04
WINDOWS:				
W1	2000	2850	ALUMINUM FRAMED WITH OPENABLE WINDOW & FIXED GLASS	31 - 31
VENTILATOR				
V1	2000	400	ALUMINUM FRAME WITH FIXED DOUBLE GLAZED AND TOP HUNG	02 - 02
V2	750	400	ALUMINUM FRAME WITH FIXED DOUBLE GLAZED AND TOP HUNG	02 - 02
V3	400	400	ALUMINUM FRAME WITH FIXED DOUBLE GLAZED AND TOP HUNG	01 - 01
OPENINGS:				
OP1	1800	2100	OPENINGS	01 - 01
OP2	1500	1200	OPENINGS	01 - 01
OP3	1200	2100	OPENINGS	04 - 04

M/S ONE HUB/CHENNAI LAYOUT APPROVED NO: LPD, LCP No. 78/2021

COLOR INDEX

PROPOSED

PROPOSED CANTEN BUILDING (BLOCK -09)

ROOF PLAN SECTION X-A & Y-Y

PLAN SHOWING THE PROPOSED CONSTRUCTION OF INDUSTRIAL BUILDING FOR M/S. JIN NAI APPAREL PVT. LTD AT ONE HUB/CHENNAI APPROVED LAYOUT IN PLOT 11.12 & 13 SURVEY NO. 5448 (pg. 55A/55/1A3C1) (pg. 55/1G, 55/1I, 55/2A, 55/2C, 55/2E, 55/1F, 55/1J, 55/2D, 55/1A, 55/1H, 55/1K, 55/2B, 55/2F, 55/2G, 55/2H, 55/3A, 55/3B, 55/3C, 55/4A, 55/4B, 55/4C, 55/5A, 55/5B, 55/5C, 55/6A, 55/6B, 55/6C, 55/7A, 55/7B, 55/7C, 55/8A, 55/8B, 55/8C, 55/9A, 55/9B, 55/9C, 55/10A, 55/10B, 55/10C, 55/11A, 55/11B, 55/11C, 55/12A, 55/12B, 55/12C, 55/13A, 55/13B, 55/13C, 55/14A, 55/14B, 55/14C, 55/15A, 55/15B, 55/15C, 55/16A, 55/16B, 55/16C, 55/17A, 55/17B, 55/17C, 55/18A, 55/18B, 55/18C, 55/19A, 55/19B, 55/19C, 55/20A, 55/20B, 55/20C, 55/21A, 55/21B, 55/21C, 55/22A, 55/22B, 55/22C, 55/23A, 55/23B, 55/23C, 55/24A, 55/24B, 55/24C, 55/25A, 55/25B, 55/25C, 55/26A, 55/26B, 55/26C, 55/27A, 55/27B, 55/27C, 55/28A, 55/28B, 55/28C, 55/29A, 55/29B, 55/29C, 55/30A, 55/30B, 55/30C, 55/31A, 55/31B, 55/31C, 55/32A, 55/32B, 55/32C, 55/33A, 55/33B, 55/33C, 55/34A, 55/34B, 55/34C, 55/35A, 55/35B, 55/35C, 55/36A, 55/36B, 55/36C, 55/37A, 55/37B, 55/37C, 55/38A, 55/38B, 55/38C, 55/39A, 55/39B, 55/39C, 55/40A, 55/40B, 55/40C, 55/41A, 55/41B, 55/41C, 55/42A, 55/42B, 55/42C, 55/43A, 55/43B, 55/43C, 55/44A, 55/44B, 55/44C, 55/45A, 55/45B, 55/45C, 55/46A, 55/46B, 55/46C, 55/47A, 55/47B, 55/47C, 55/48A, 55/48B, 55/48C, 55/49A, 55/49B, 55/49C, 55/50A, 55/50B, 55/50C, 55/51A, 55/51B, 55/51C, 

