

PP

APPROVAL RECORD

Planning Permission

Chengalpattu district, Tamil Nadu

APPROVAL TYPE


Building Plan

ISSUING AUTHORITY


Rural Panchayat

The approval as the planning authority issued it, reproduced in full behind this page.


An approval speaks to what was sanctioned, not to what was built. Completion is a separate record.

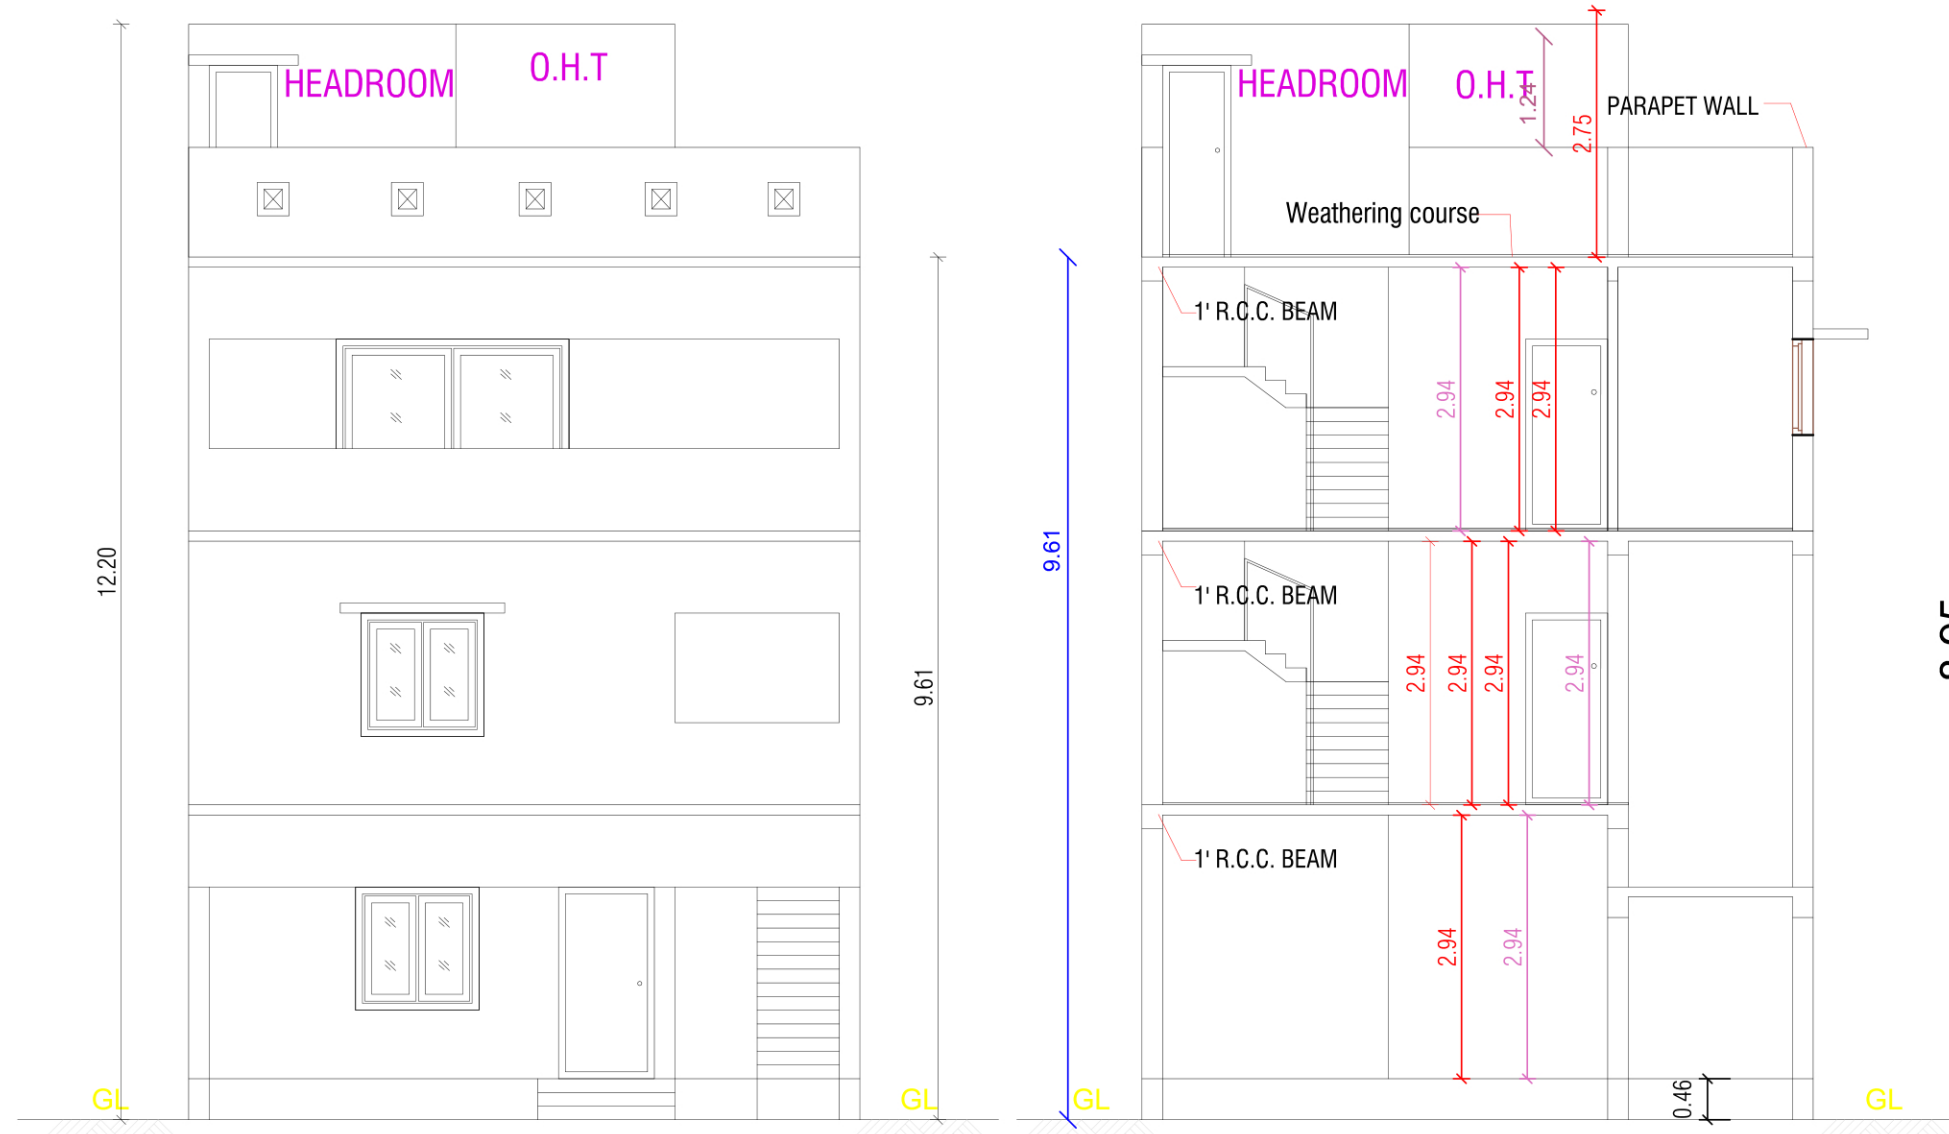


FRONT ELEVATION

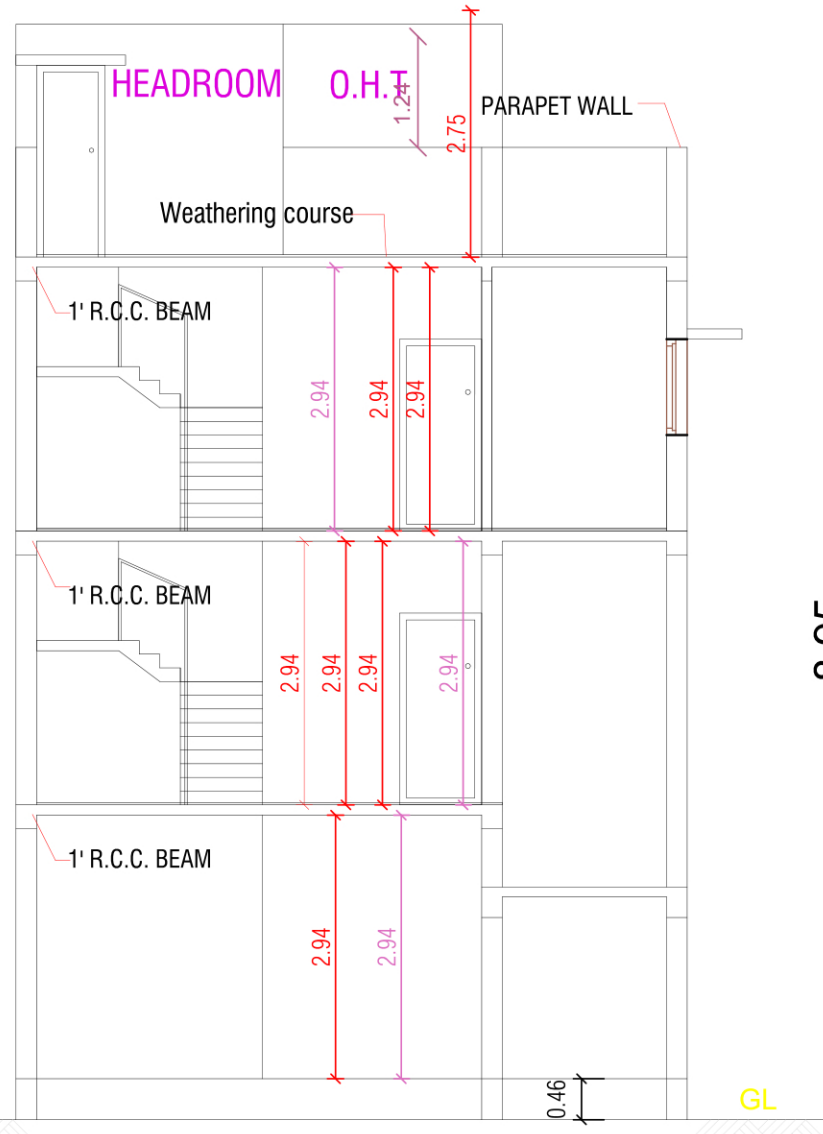


SECTION ON 'A A'

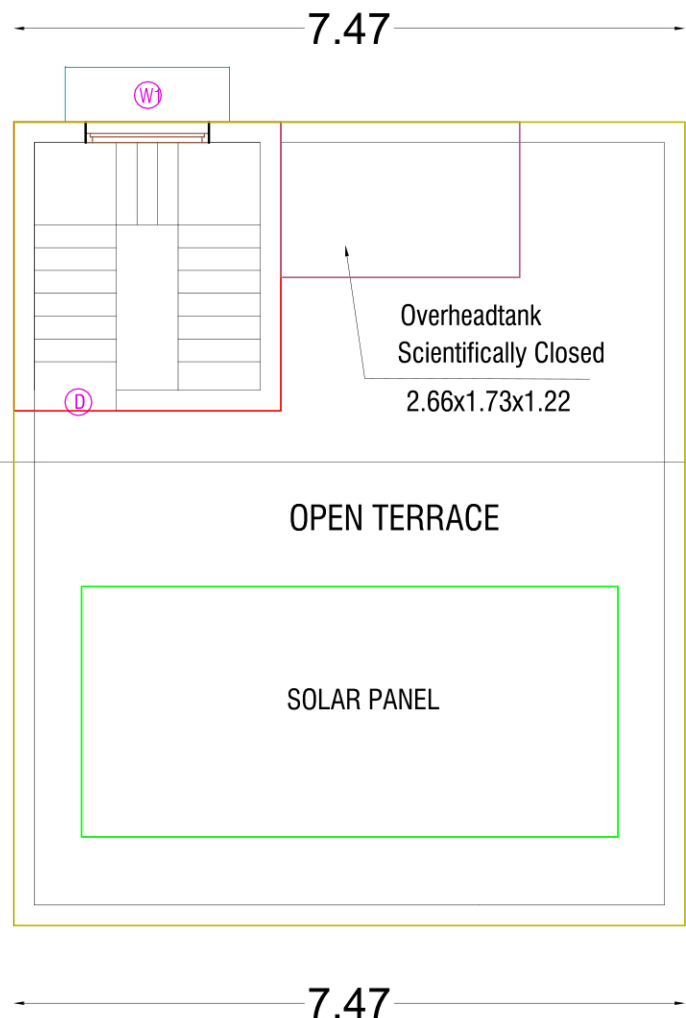

TERRACE FLOOR PLAN

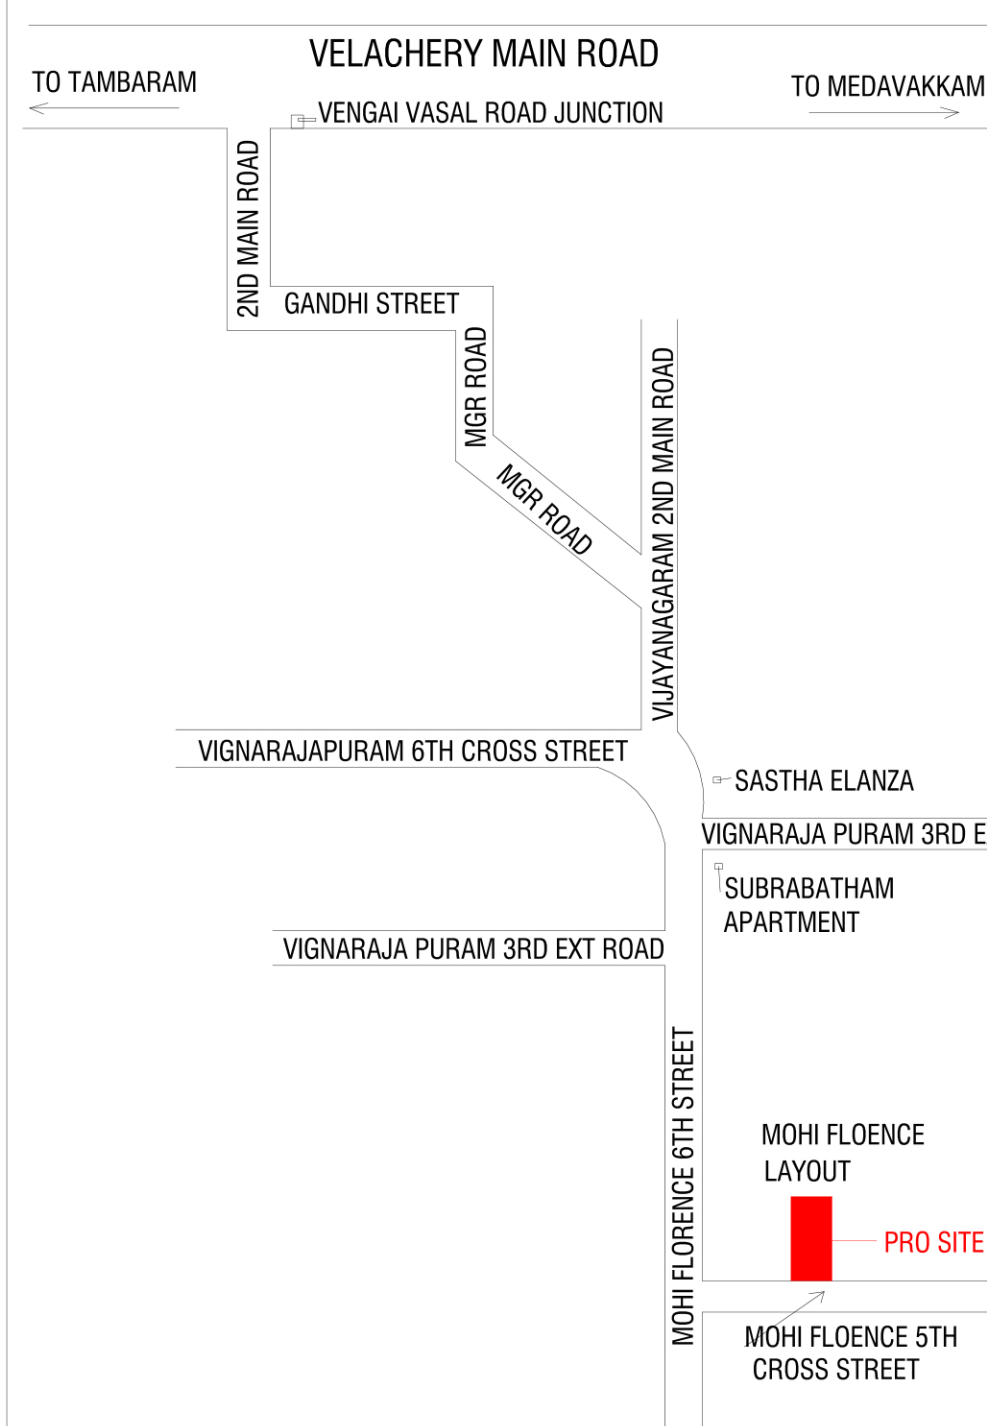


KEY PLAN (N.T.S)

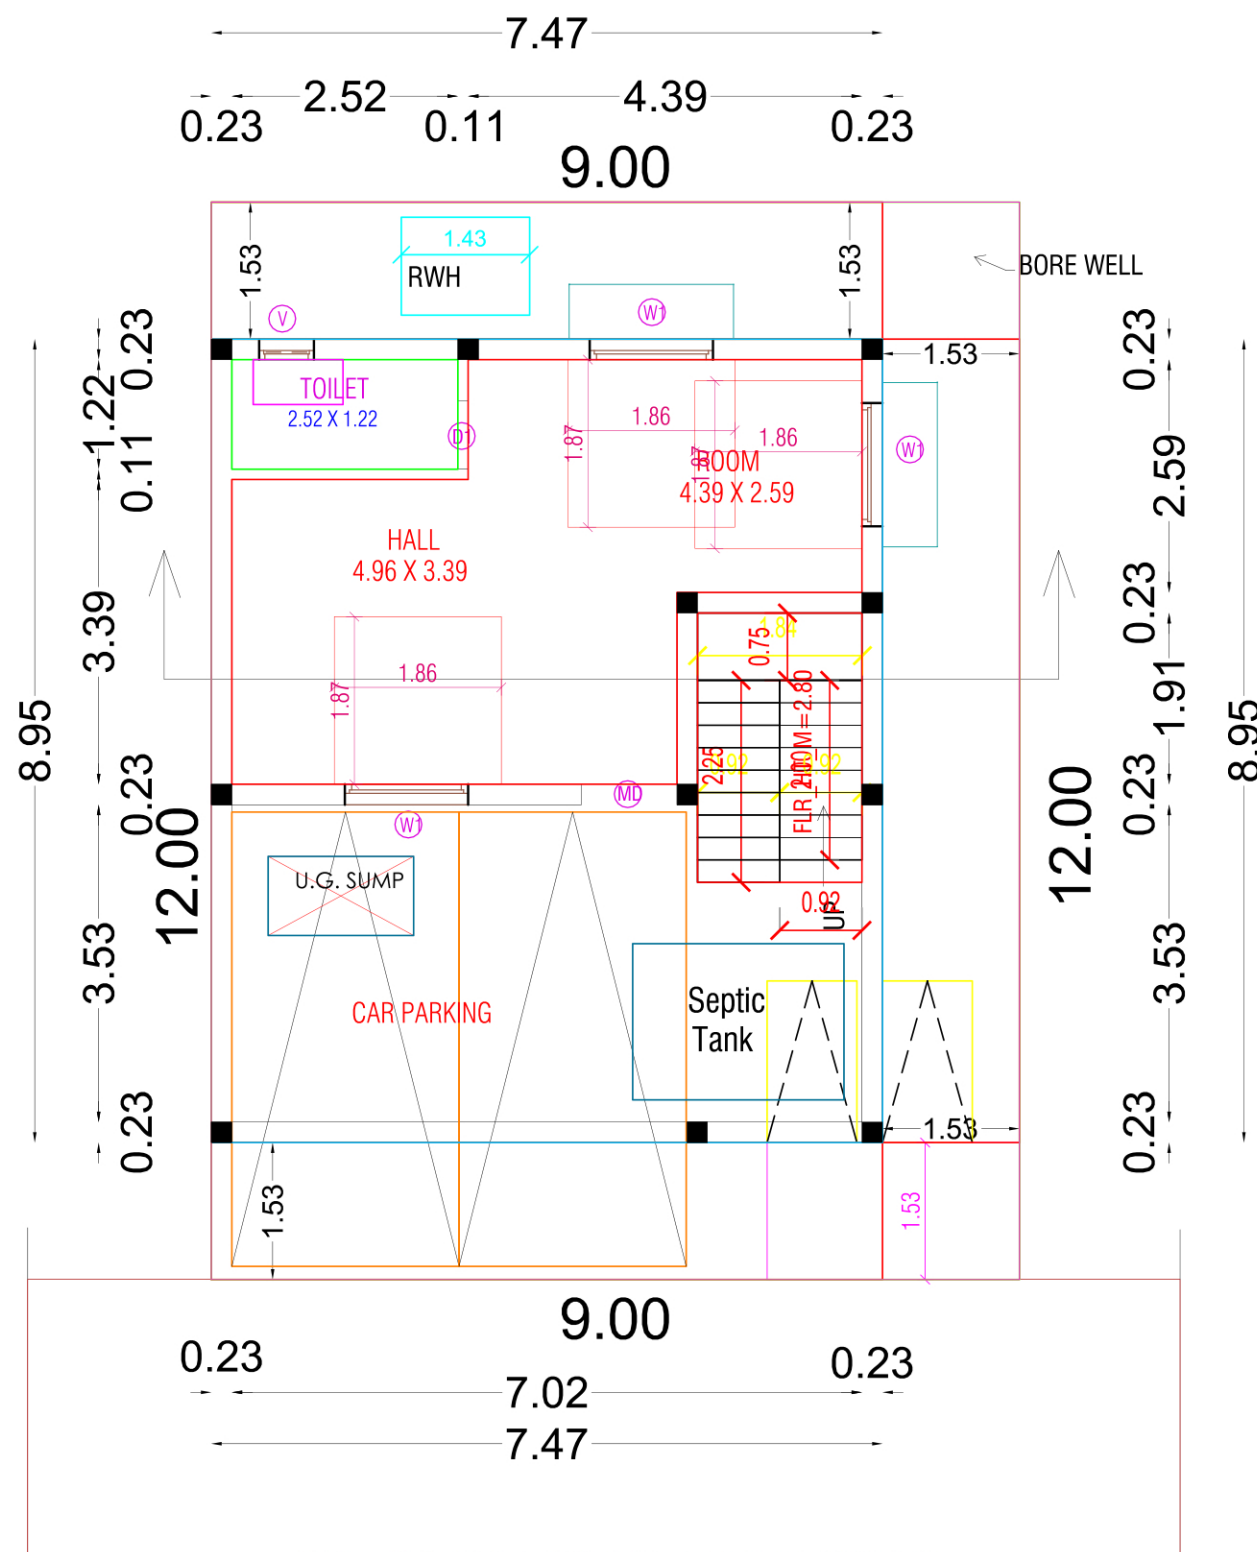


(7.32M) WIDE ROAD
ENCE 5TH CROSS ROAD

GROUND FLOOR PLAN

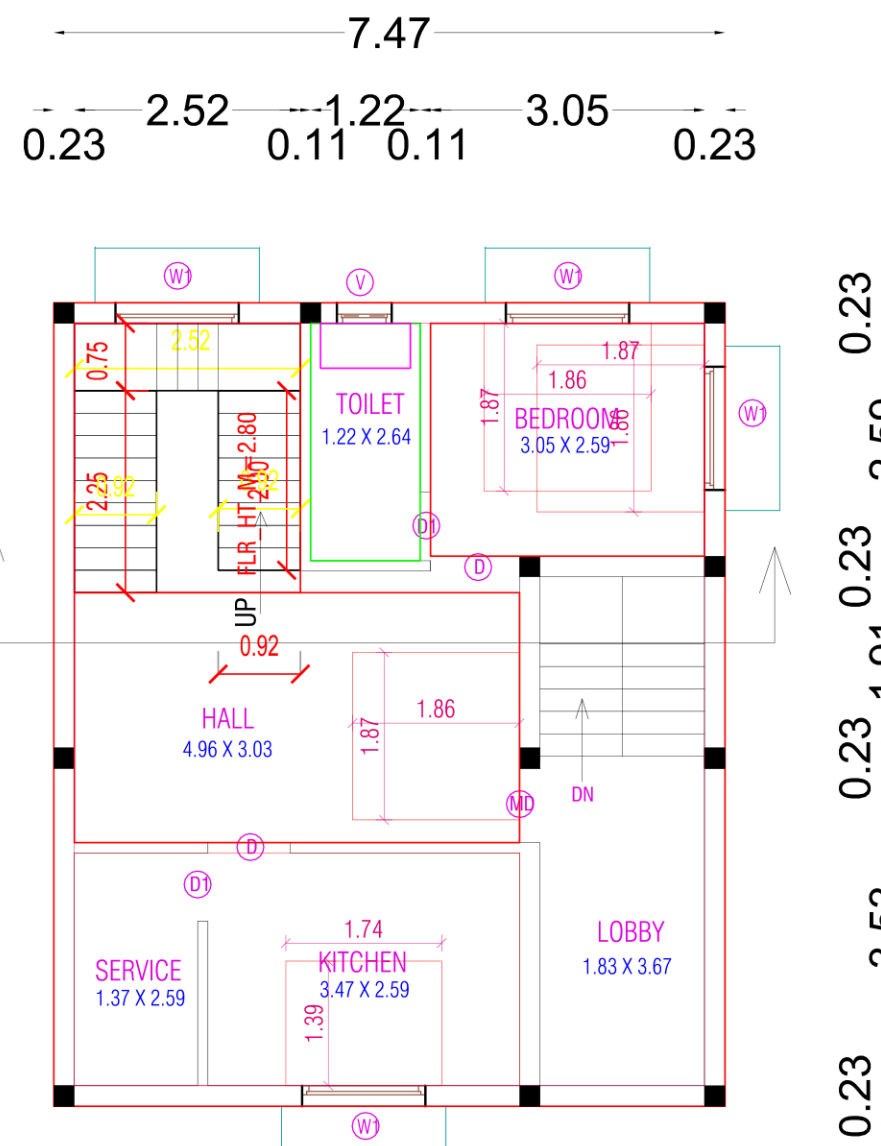

(FIRST FLOOR PLAN)

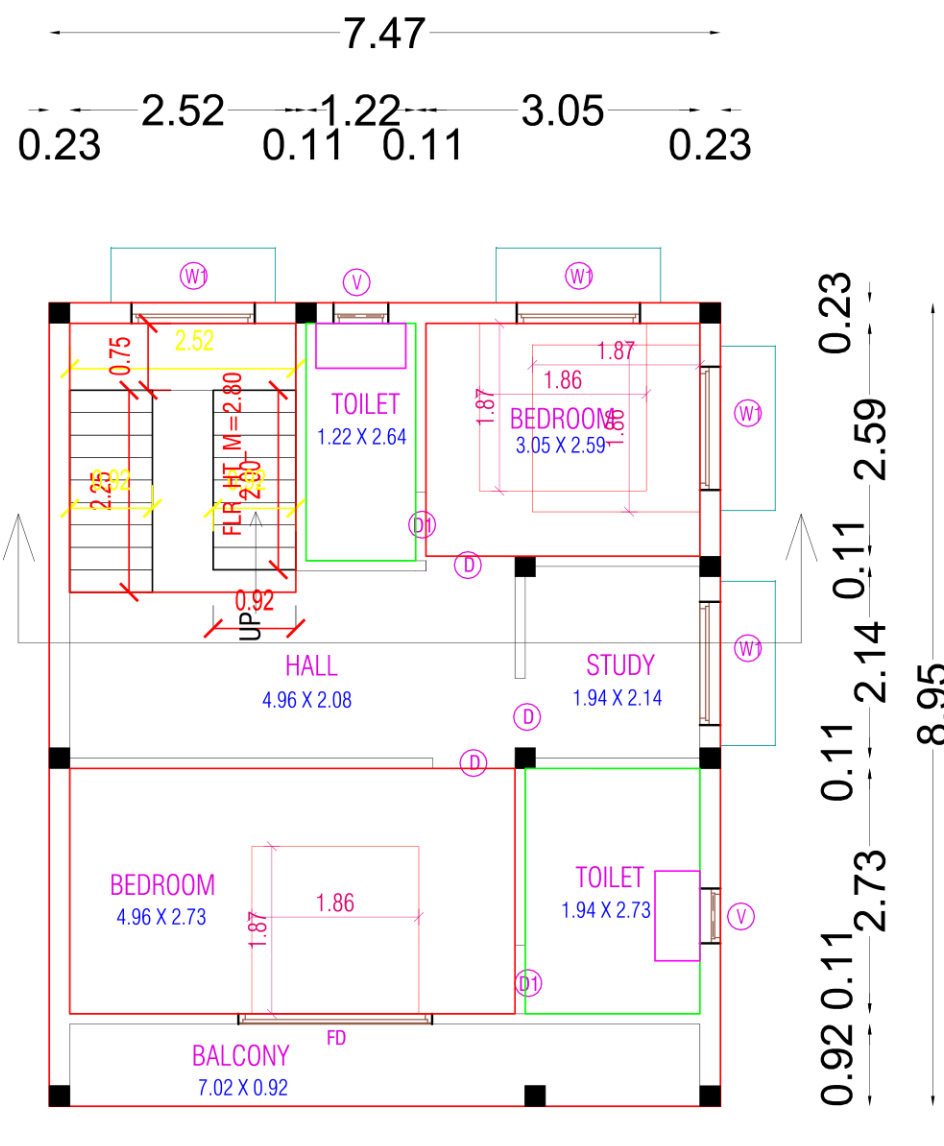

(SECOND FLOOR PLAN)


LAYOUT APPROVED NO.42/2020, DATED:24.11.2020

P.P.A. NO.5789/2020

CMDA P.P.D/L.O NO.114/2020

VIDE LETTER NO.L1/10160/2020

DATED .21/11/2020

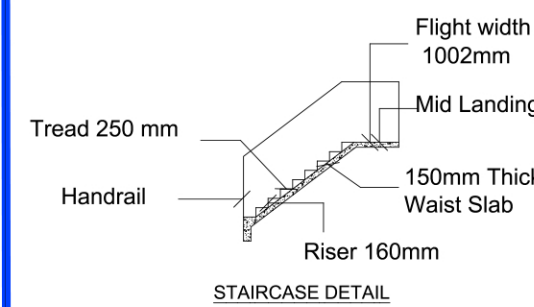

STAIRCASE DETAIL

DWARF WALL DETAILS

DWARF WALL DETAILS

SPECIFICATIONS:

1. R.C.C Footings for foundation in M20 mix
2. R.C.C. Columns in M20 mix
3. R.C.C. Roof slab and beams in M20 mix
4. 9" Brick work in C.M 1:5 in super structure
5. Country wood doors with flush shutters
6. Country wood glazed windows
7. Internal plastering in C.M 1:4
8. External plastering in CM 1:5
9. Weathering course in brick jelly lime concrete 1:3 mix
10. Weathering tiles in 9"x9" burnt clay tiles in 1:3 mix

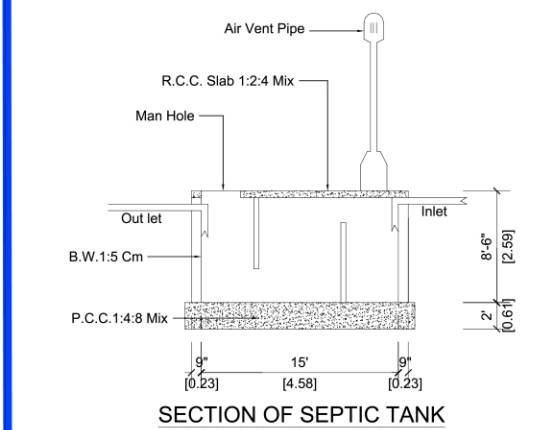

SECTION OF SEPTIC TANK

SECTION OF SEPTIC TANK

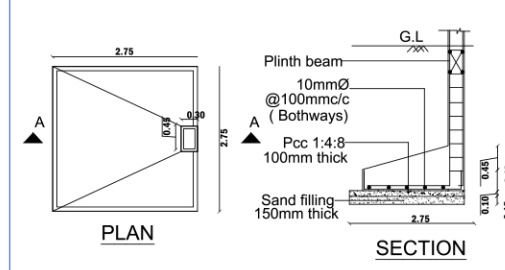

DETAIL OF COLUMN FOOTING

DETAIL OF COLUMN FOOTING

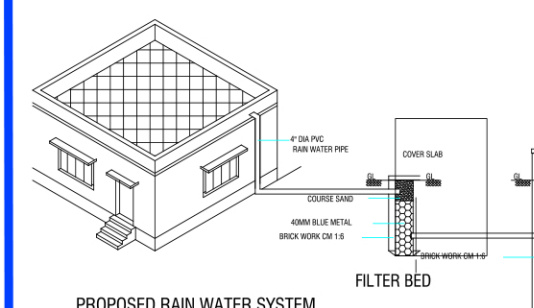

RAIN WATER SYSTEM

RAIN WATER SYSTEM

RAIN WATER SYSTEM

RAIN WATER SYSTEM

RAIN WATER SYSTEM

RAIN WATER SYSTEM

RAIN WATER SYSTEM

RAIN WATER SYSTEM

RAIN WATER SYSTEM

RAIN WATER SYSTEM

RAIN WATER SYSTEM

RAIN WATER SYSTEM

RAIN WATER SYSTEM

RAIN WATER SYSTEM

RAIN WATER SYSTEM

RAIN WATER SYSTEM

RAIN WATER SYSTEM


RAIN WATER SYSTEM

RAIN WATER SYSTEM

RAIN WATER SYSTEM

RAIN WATER SYSTEM

RAIN WATER SYSTEM

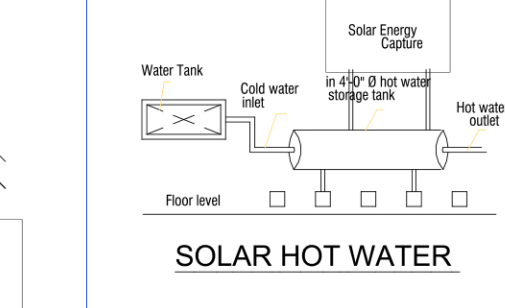

SOLAR HOT WATER

SOLAR HOT WATER

SOLAR HOT WATER

SOLAR HOT WATER

SOLAR HOT WATER

SOLAR HOT WATER

SOLAR HOT WATER

SOLAR HOT WATER

SOLAR HOT WATER

SOLAR HOT WATER

SOLAR HOT WATER

SOLAR HOT WATER

SOLAR HOT WATER

SOLAR HOT WATER

SOLAR HOT WATER

SOLAR HOT WATER

SOLAR HOT WATER


SOLAR HOT WATER

SOLAR HOT WATER

SOLAR HOT WATER

SOLAR HOT WATER

SOLAR HOT WATER

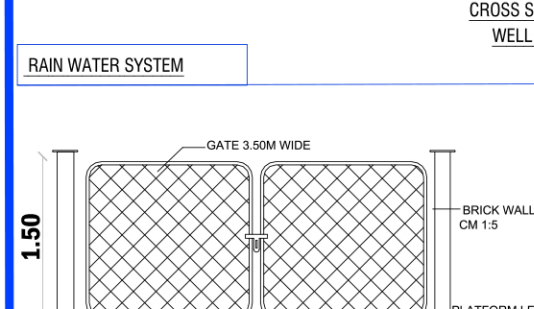

GATE ELEVATION DETAIL OF COMPOUND WALL

GATE ELEVATION DETAIL OF COMPOUND WALL

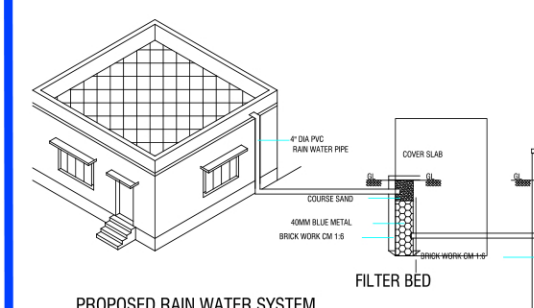

SUMP DETAILS

SUMP DETAILS

JOINERY DETAILS:

NAME	DESCRIPTION	SIZE (m)	NAME	DESCRIPTION	SIZE (m)
MD	MAIN DOOR	1.00X2.13	KW	WINDOW	1.37X1.37
D	DOOR	0.91X2.13	FW	WINDOW	1.87X1.84
D1	TOILET DOOR	0.76X2.13	V	VENTILATOR	1.00X1.00
W1	WINDOW	1.37X1.37	FW/D	WINDOW	1.37X2.13

PROJECT DETAIL SHEET NO. ONE OF ONE

PLAN SHOWING THE PROPOSED CONSTRUCTION OF GROUND, FIRST & SECOND FLOOR RESIDENTIAL BUILDING WITH 1 DWELLING UNITS IN S. NO.347/3A2PT & 351/1PT, PATTAN NO.10540, AS PER PATTAN S.NO: 347/26 & 351/27,PLOT NO.40, "MOHI FLORENCE PHASE-2" , VENGAIVASAL VILLAGE , TAMBARAM TALUK ,

CHENGALPATTU DISTRICT, ST.THOMAS MOUNT PANCHAYAT AT UNION.

OWNER :- Mr.R.SURIYA VIGESH RAMADASS

AREA DETAIL	SQ.MT.
Plot extent as per Document	108.00
Plot extent as per Patta	108.20
Plot extent as per Site	108.00
Plot extent as per Drawing	108.00

FLOOR NAME	TOTAL BUILDUP AREA SQ.FT	TOTAL BUILDUP AREA SQ.MT	NON FSI AREA SQ.MT	NET F.S.I AREA SQ.MT
GROUND FLOOR	719.99	66.89	----	66.89
FIRST FLOOR	719.99	66.89	----	66.89
SECOND FLOOR	719.99	66.89	----	66.89
FLOOR - TERRACE	103.01	9.57	9.57	
TOTAL AREA	2262.98	210.24	9.57	200.67
Total Proposed Coverage Area				61.00%
Total Proposed (FSI) Area				200.67
Consumed FSI				1.85
Total Prop.Built Up Area				210.24

PROPOSED BUILDING	DEMOLITION
EXISTING ROAD	BOUNDARY LINE

SUBRAMANIPURAN
GRADE-III,REGISTERED ENGINEER
REGISTRATION No: RE G-11112022/01328
CHENNAI METROPOLITAN DEVELOPMENT AUTHORITY CMDA
Email:info.nkd77@gmail.com

SIGNATURE OF OWNER: SIGNATURE OF REGISTERED ENGINEER

PLAN INFO:-
PLOT_AREA_M2=108.04
AS_AT_SITE=108.00
PMB_OR_PLR=108.04
AS_PER_DOCUMENT=108.04
SINGLE_FAMILY_BLDG=YES
CRZ=NO
SECURITY_ZONE=NO
ACCESS_WIDTH_M=7.32
WHETHER_GOVT_OR_AIDED_SCHOOL=NO
ROAD_WIDTH=7.32
AVG_PLOT_DEPTH=12.00
AVG_PLOT_WIDTH=9.00
LAND_USE_ZONE=RESIDENTIAL
SURVEY_NO=347/26 & 351/27
PLOT_NO=40
PATTAN_NO=10540
DISTRICT=CHENGALPATTU
TALUK= VENGAIVASAL
RWTH_DECLARED=YES
BUILDING_NEAR_TO_RIVER=NO
AREA_TYPE=CBA
BUILDING_NEAR_MONUMENT=NO
BUILDING_NEAR_GOV_BLDG=NO
PROVISION_FOR_GREEN_BUILDINGS_AND_SUSTAINABILITY=NO
FIRE_PROTECTION_AND_FIRE_SAFETY_REQUIREMENTS=NO
NOC_FOR_CONSTRUCTION_NEAR_MONUMENT=NO
NOC_FIRE_DEPT=YES
OSR_APPLICABLE=NO
OSR_SURR_BUYBACK_RETAIN=RETAIN
JURISDICTION_TYPE=CORPORATION
IS_APPROVED_LAYOUT=YES
PREMIUM_FSI_REQUIRED=NO
IS_SWIMMING_POOL_EXISTS=NO
IF_HERITAGE_TOWN_LESS_THAN_1KM_RADIUS=NO

Eight ways to know a piece of land before you pay for it.

This report covers one part of the picture. These cover the rest, drawn from the same government records, for any property in Tamil Nadu.

LandLens One

Ask anything about a property and get an answer grounded in live government records, with the sources shown.

[/landlens/one](#)



Verify My Land

Every record check run on one property and returned as a single report.

[/landlens/verify-my-land](#)



Legal Opinion

An advocate's written opinion on the title, built on the records we pull for it.

[/landlens](#)



One Map

Every layer on one map: the parcel, its boundary, zoning, water bodies and what sits around it.

[/landlens/one/map](#)



PriceMap

What land actually changed hands for around this plot, taken from the registered deeds.

[/landlens/pricemap](#)



Build Scope

What you are allowed to build here: floor space, height, coverage and setbacks.

[/landlens/build-scope](#)



Property Tracker

Watch a property and hear about it when something new is registered against it.

[/landlens/property-tracker](#)



Deal Room

Run the transaction in one place: documents, stamping, signatures and the parties.

[/landlens/deal-room](#)



Twenty-four checks you can run yourself, at no cost.

Records and verification

The registers themselves, read for you.

Encumbrance Certificate

Patta and Chitta

Field Measurement Sketch

EC Analyzer

Bank charge check

Court case search

Seller background check

Approval check by survey

Zoning and land use

What the plan says can happen on this land.

Land use zone finder

CMDA land use check

Coastal regulation zone

Master plan check

Water bodies finder

Airport height clearance

Value and duty

What it is worth and what it costs to register.

Guideline value by street

Guideline value by survey

Stamp duty and registration fees

Capital gains

Floor space index

Area unit converter

Registers and directories

Who holds it, and which office keeps the record.

Find your registering office

Temple property check

Waqf property check

RERA register



Every free tool
/tools



Services we run
for you
/services



The LandLens
suite
/landlens/one



Every claim in this document traces back to a government record.

Legal opinions, due diligence and title verification

Building plan, layout and sub-division approvals

Completion and occupancy certificates, regularisation

Escrow, negotiation and NRI property management

Land survey, soil testing, architecture and construction

Verified RealEstate
3/350/2 Mettukuppam,
OMR Thoraipakkam,
Chennai 600 097, India
hello@verified.realestate
+91 9996 12 9996

Prepared from the registers named on the page each finding sits on. Where a register could not be read, this document says so in its place rather than leaving the gap to be read as a clean result.

