

PP

APPROVAL RECORD

Planning Permission

Chengalpattu
Chengalpattu district, Tamil Nadu

APPROVAL TYPE
Building Plan

ISSUING AUTHORITY
DTCP

The approval as the planning authority issued it, reproduced in full behind this page.

An approval speaks to what was sanctioned, not to what was built. Completion is a separate record.

SITE PLAN SHOWING THE PROPOSED COMMERCIAL BUILDING (RESTAURANT) AT SURVEY NO: 74/1A2A, 74/1A2B2 74/2A1, 74/2A2B 74/3, 75/1C2C1, 75/4, SOTHUPAKKAM VILLAGE, CHEYYAR TALUK, CHENGALPET DISTRICT.

AREA STATEMENT (SQ.M)

PLOT EXTENT (AS PER DOCUMENT)				8610.00
BLOCKS	FLOORS	FSI AREA	NON FSI AREA	TOTAL AREA
BUILDING-1 RESTAURANT	GROUND FLOOR PLAN	540.07	-	540.07
BUILDING-2 RESTAURANT	GROUND FLOOR PLAN	1905.19	-	1905.19
Guard Room	GROUND FLOOR	-	6.25	6.25
TOTAL		2,445.26	6.25	2,451.51
FSI ACHIVED (2,445.26/ 8610.00) =				0.284

PARKING DETAILS (IN Sq.m)


DESCRIPTION		REQUIRED	PROVIDED
CAR PARKING	1 PARKING FOR EVERY 100 Sqm =2,445.26/100 = 24.45	25 NOS	30 NOS
TWO WHEELER PARKING	1 PARKING FOR EVERY 75 Sqm =2,445.26/50 = 48.90	50 NOS	56 NOS

PHY. CHALLENGED PARKING PROVIDED	03 NOS
MAN POWER	100 NOS

SANITATION DETAILS	REQUIRED	PROVIDED
WC - MALE	04	06
WC - FEMALE	04	06
WASH BASIN	04	06
URINALS	04	08

COLOUR INDEX:

PROPOSED BUILDING	
EXISTING ROAD	
SITE BOUNDARY	

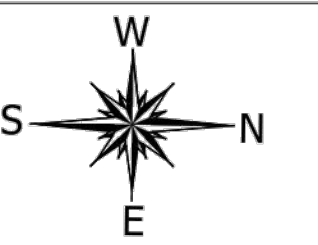

SCALE : 1 : 200

OWNER:

Signature

ARCHITECT:-

KARAN
C. K. ARUNAKARAN
ARCHITECT
Co. Reg. No: CA/84/17539
No: 76, Mehruji Nagar,
Near Mehruji Nagar Park,
Dindigul - 624 001, TN, India.
Ph: 0451-2433856
Email: karansarch@gmail.co












STRUCTURAL ENGINEER:-



DR. SURESH, M.E., MIE., Ph.D.
Structural Engineer
Plot No. 555, VGP Layout, Hukil Street,
Uthandi, Chennai - 600 119.
Reg. No. SE/1/2024/2/0014
Reg. No. RSE100382019
Reg. No. CGLDIST/SE/Gr-1/2024/07/005

OFFICE USE ONLY







TAMILNADU STATE WIDE SINGLE WINDOW PORTAL
BUILDING TECHNICAL APPROVAL
Online Application No : **SWP/BPA/0415877/2024**
Scrutiny Reference No : **MGEPKR53**
BUILDING PLANNING PERMISSION
SWP/COMMERCIAL BUILDING/A/D/
D.T.C.P(CD-3)NO.01/2025

Online Application No: SWP/BPA/415877/2024

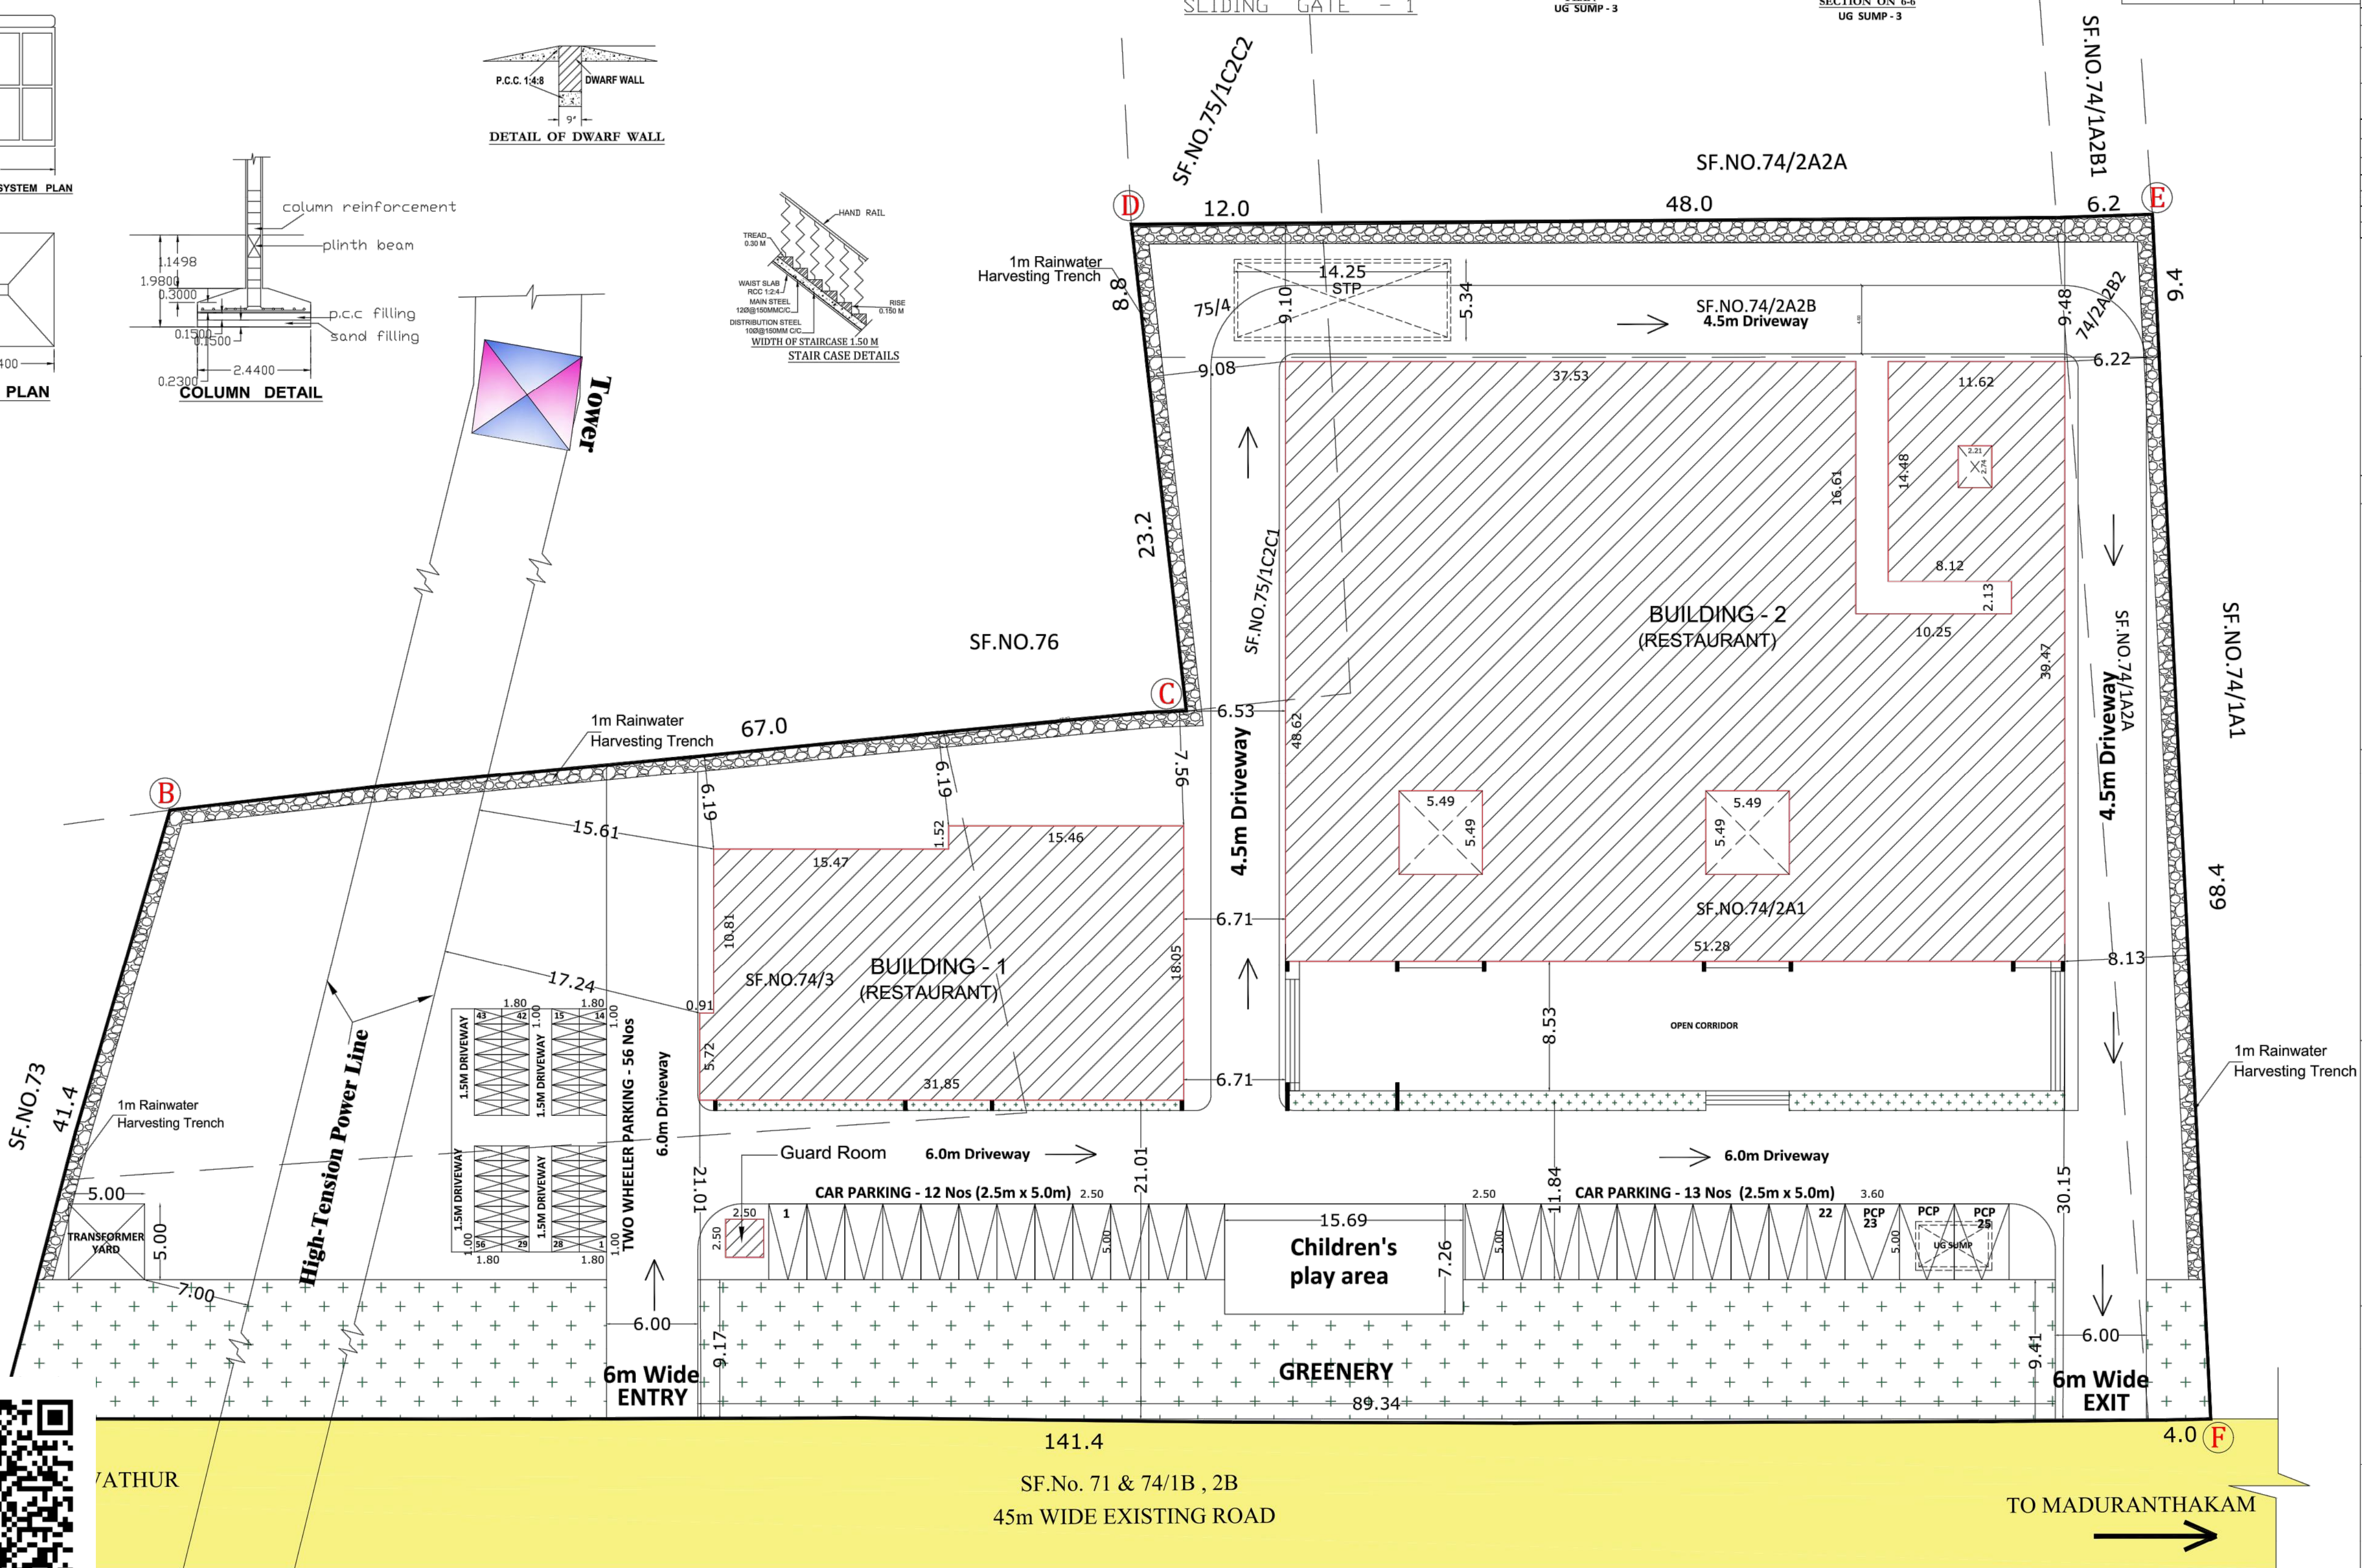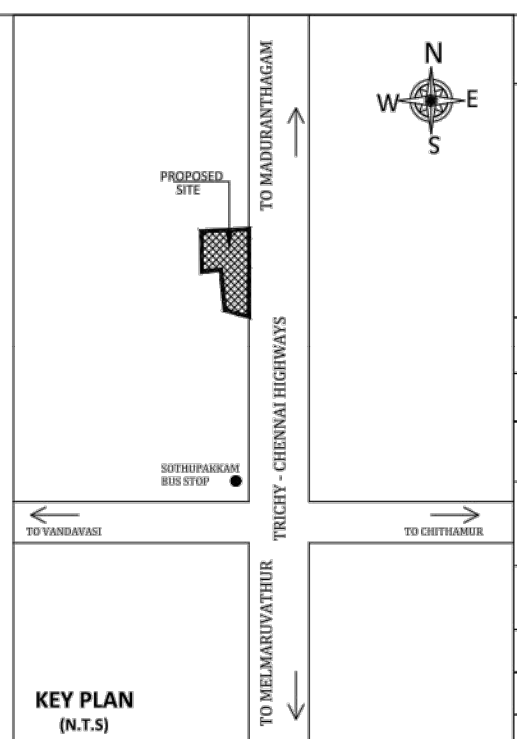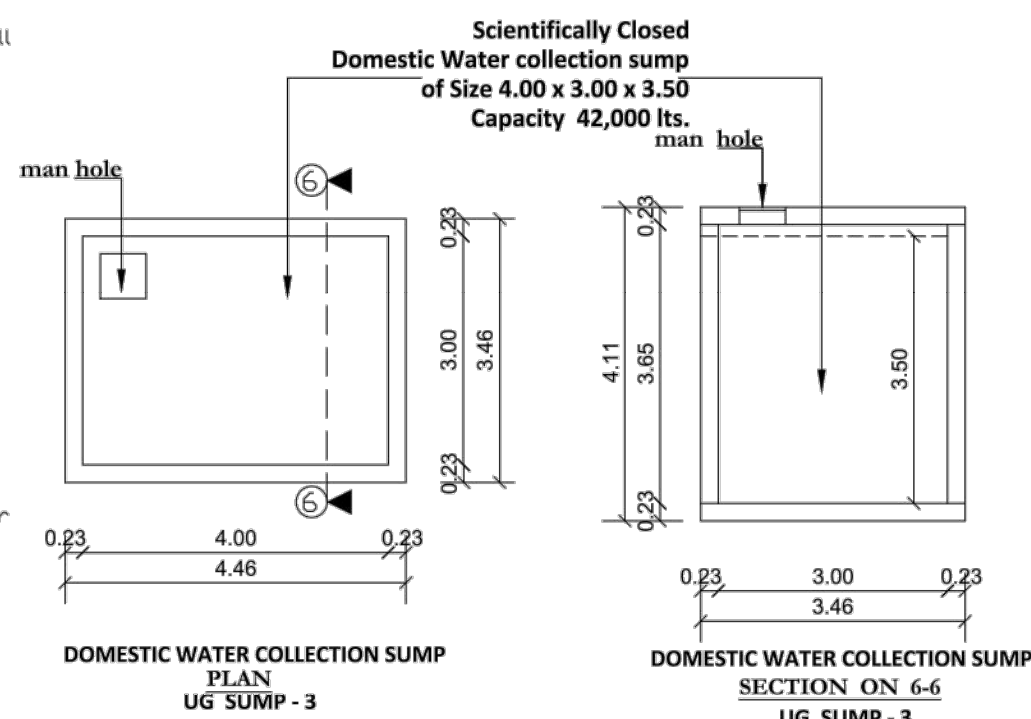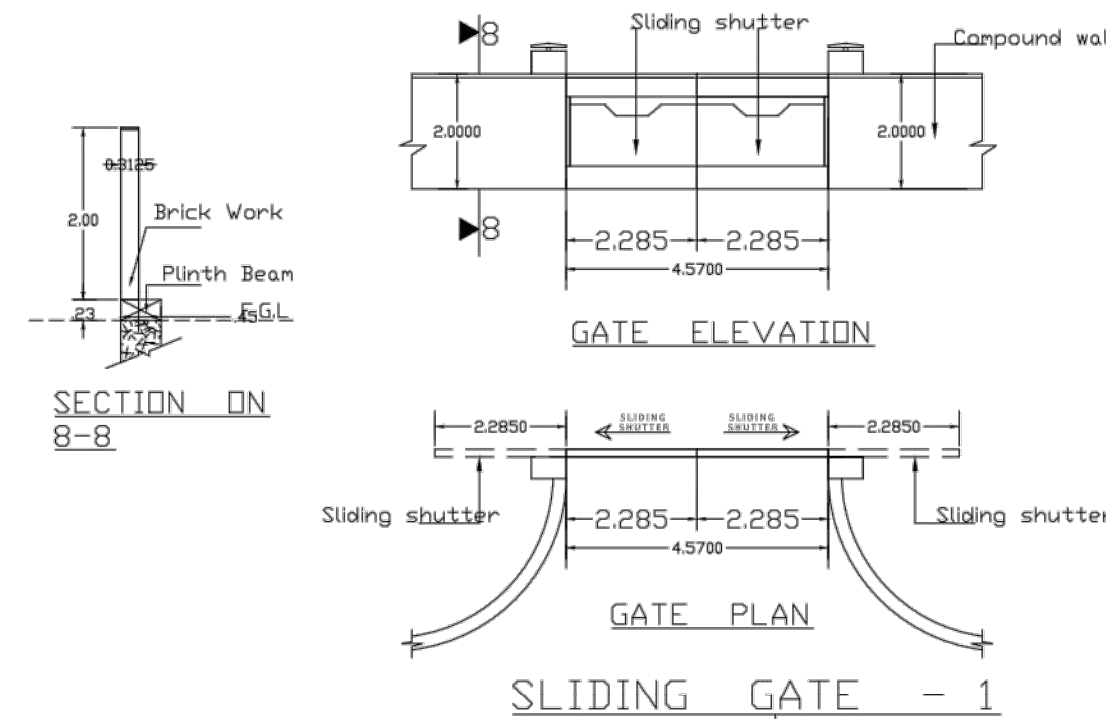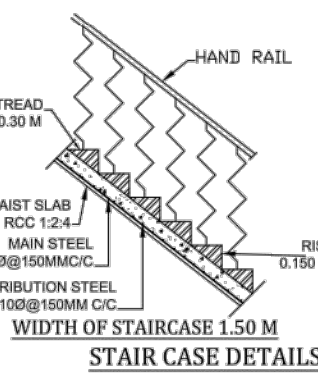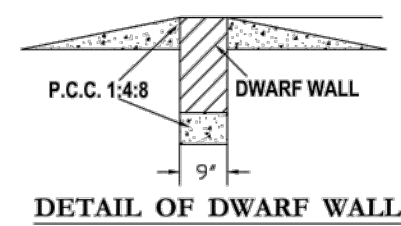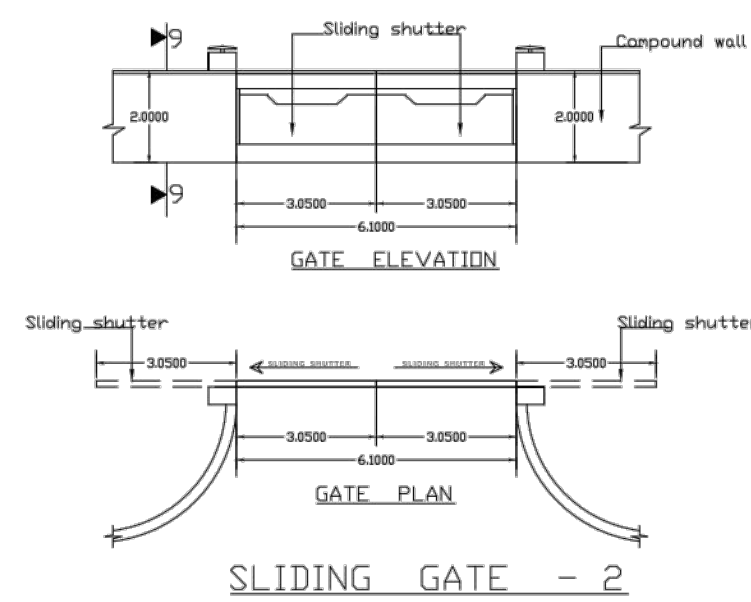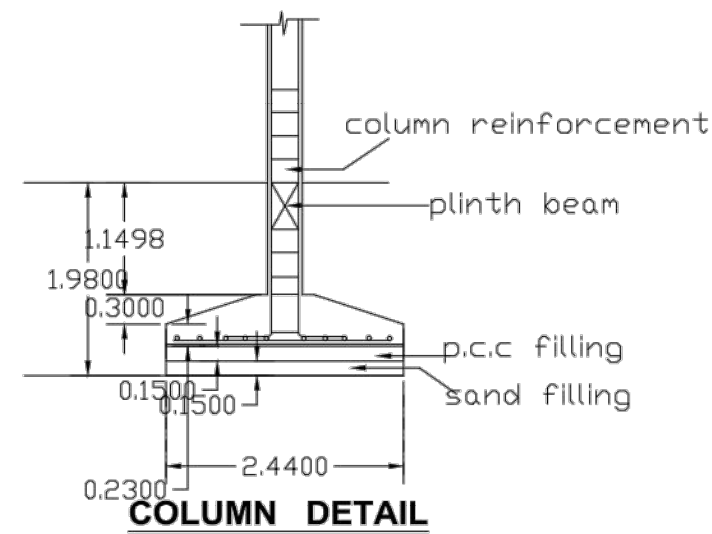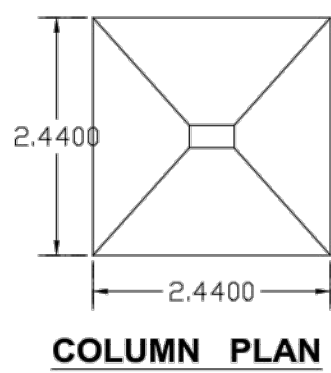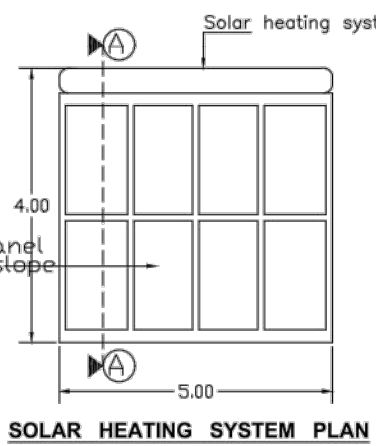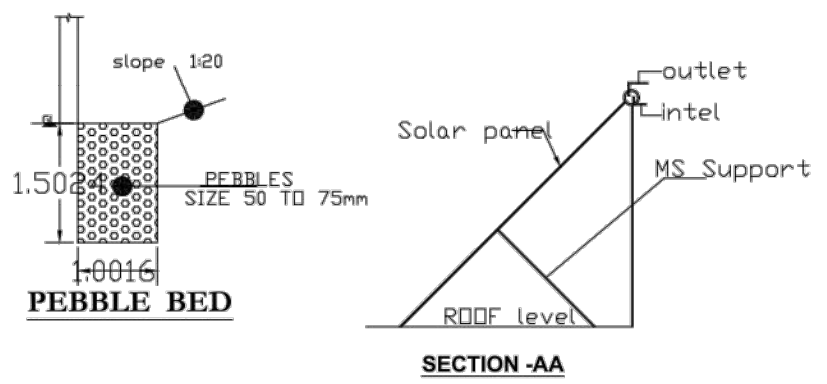

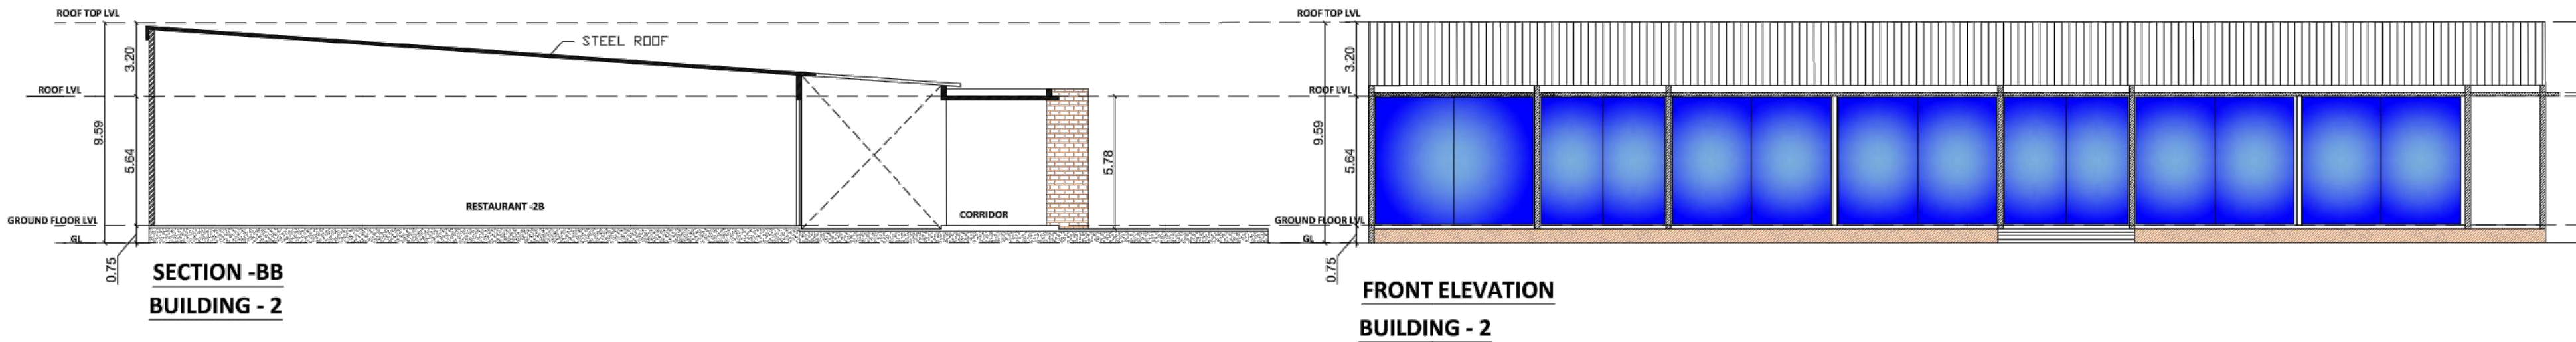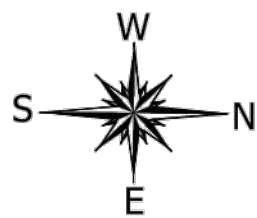

TAMILNADU STATE WIDE SINGLE WINDOW PORTAL
BUILDING TECHNICAL APPROVAL
Online Application No : SWP/BPA/0415877/2024
Scrutiny ReferenceNo : MGEPKR53
BUILDING PLANNING PERMISSION
SWP/COMMERCIAL BUILDING/A/D/T.C.P(CD-3)NO.01/2025

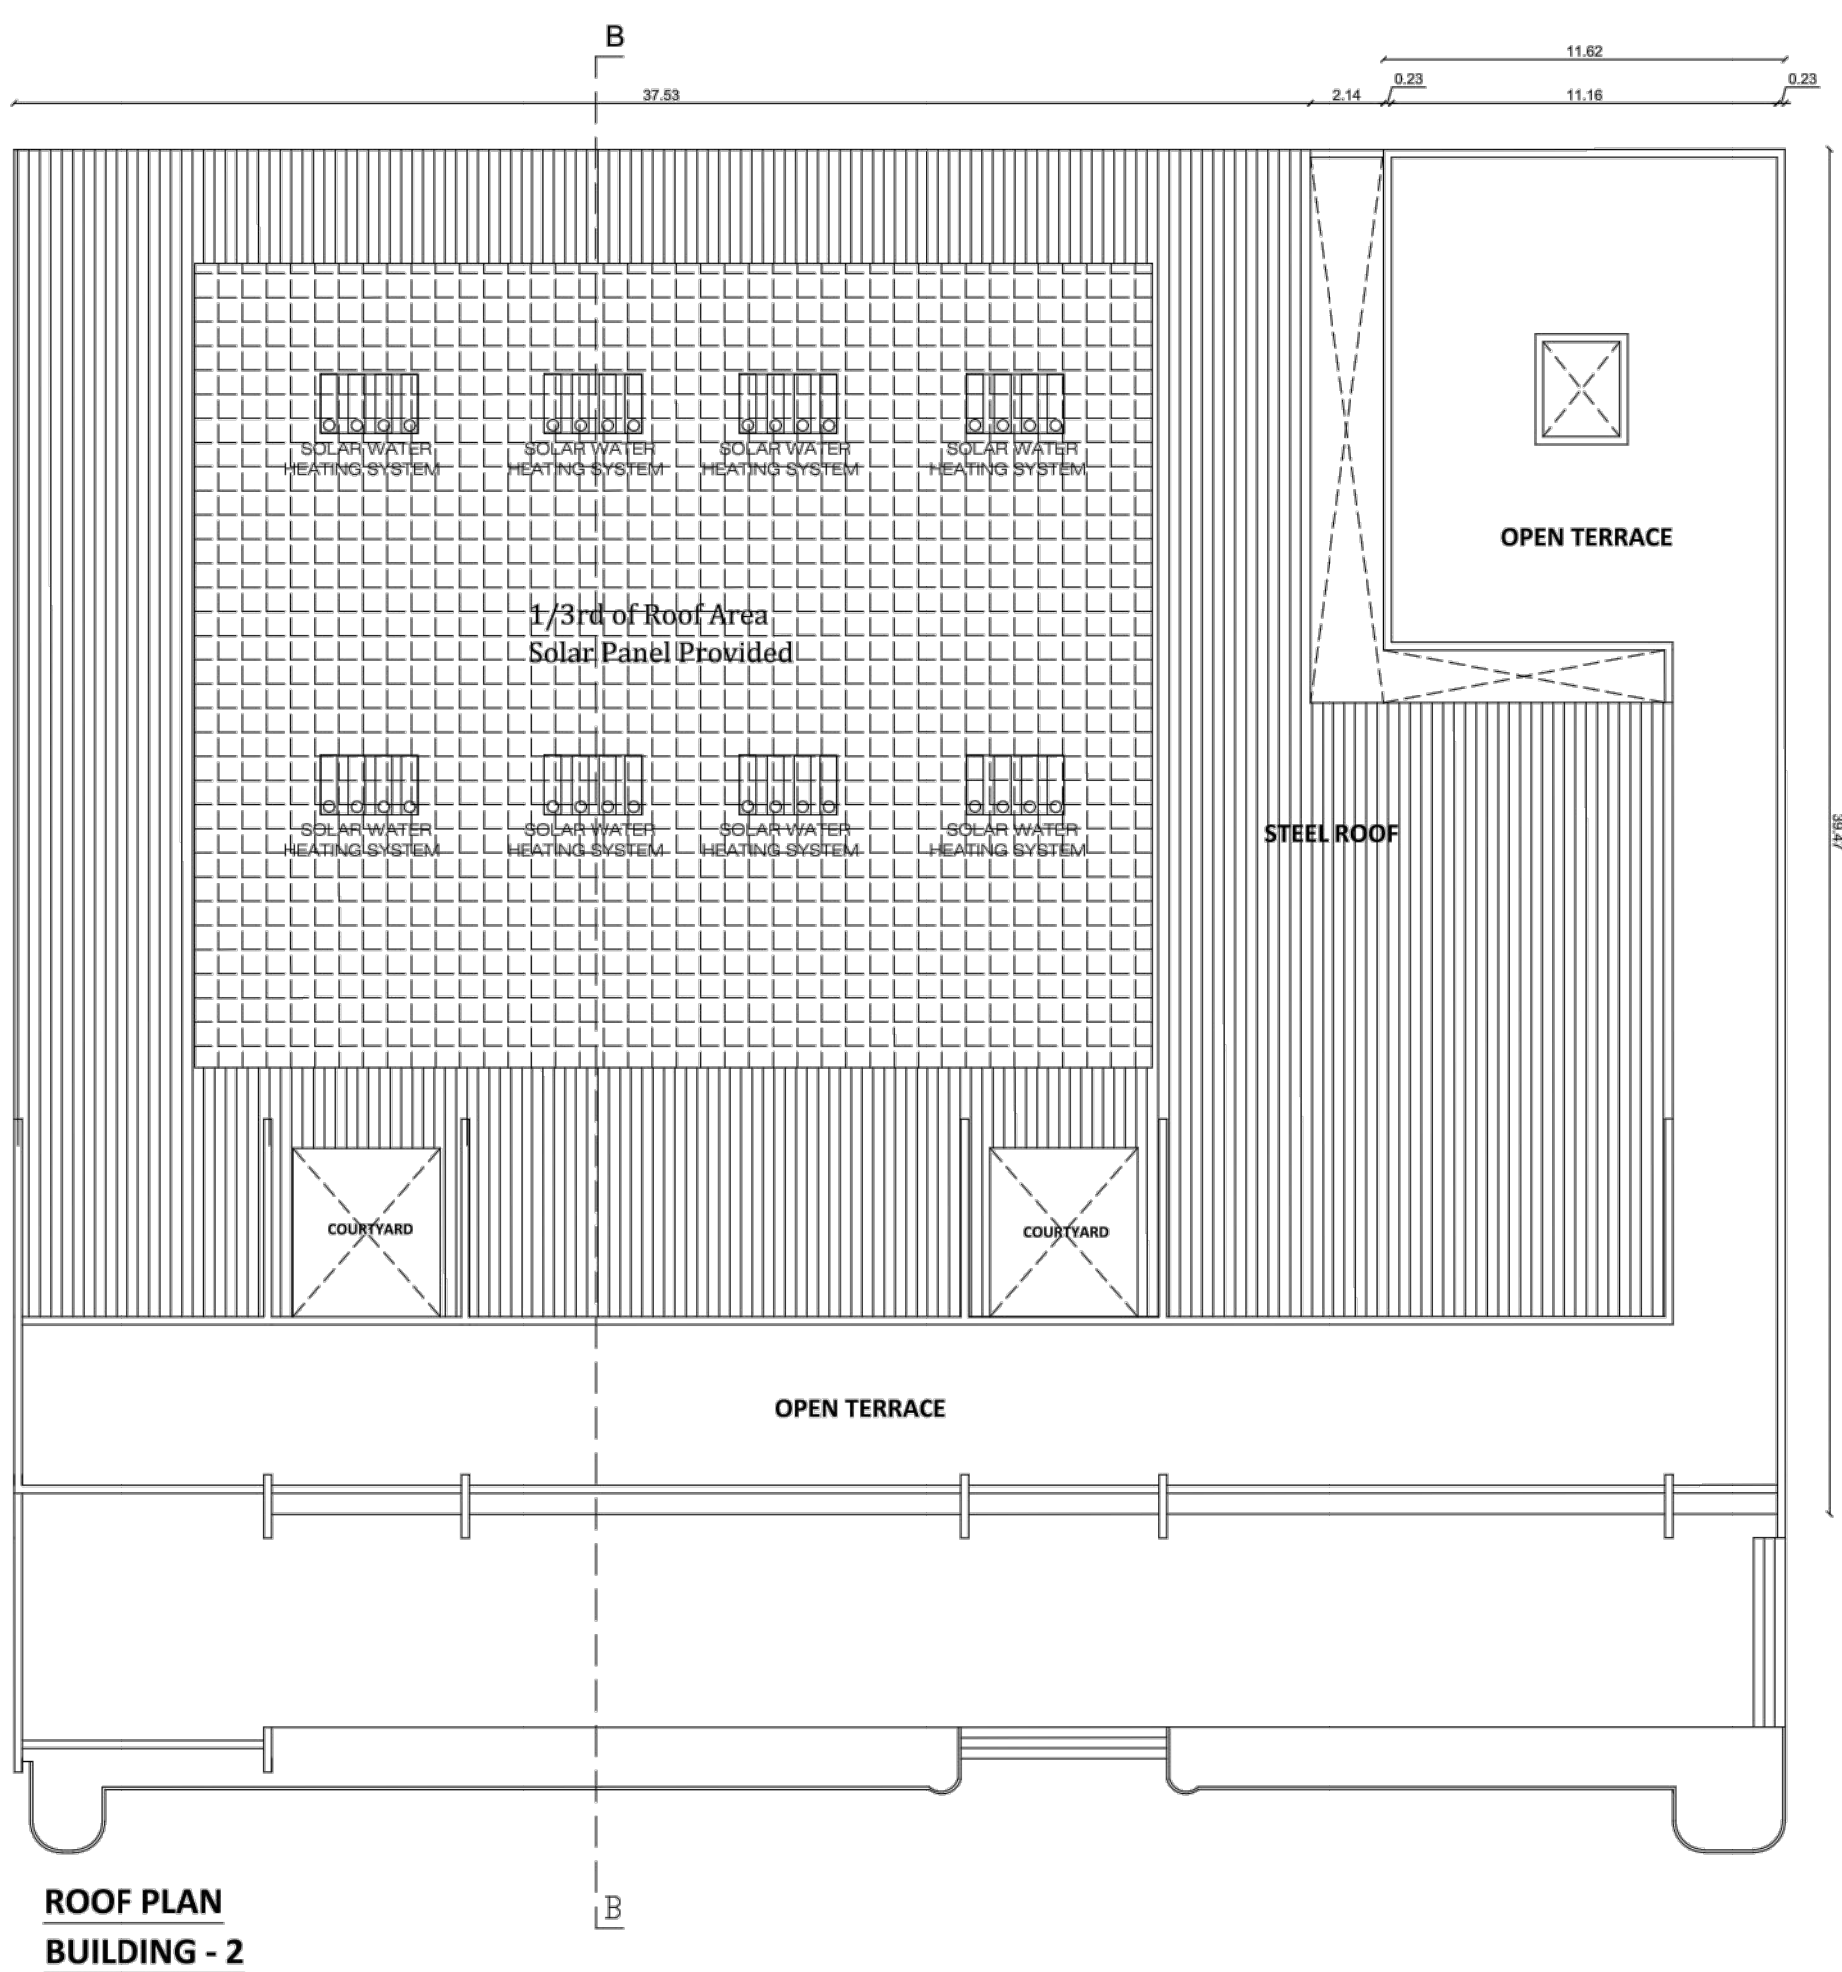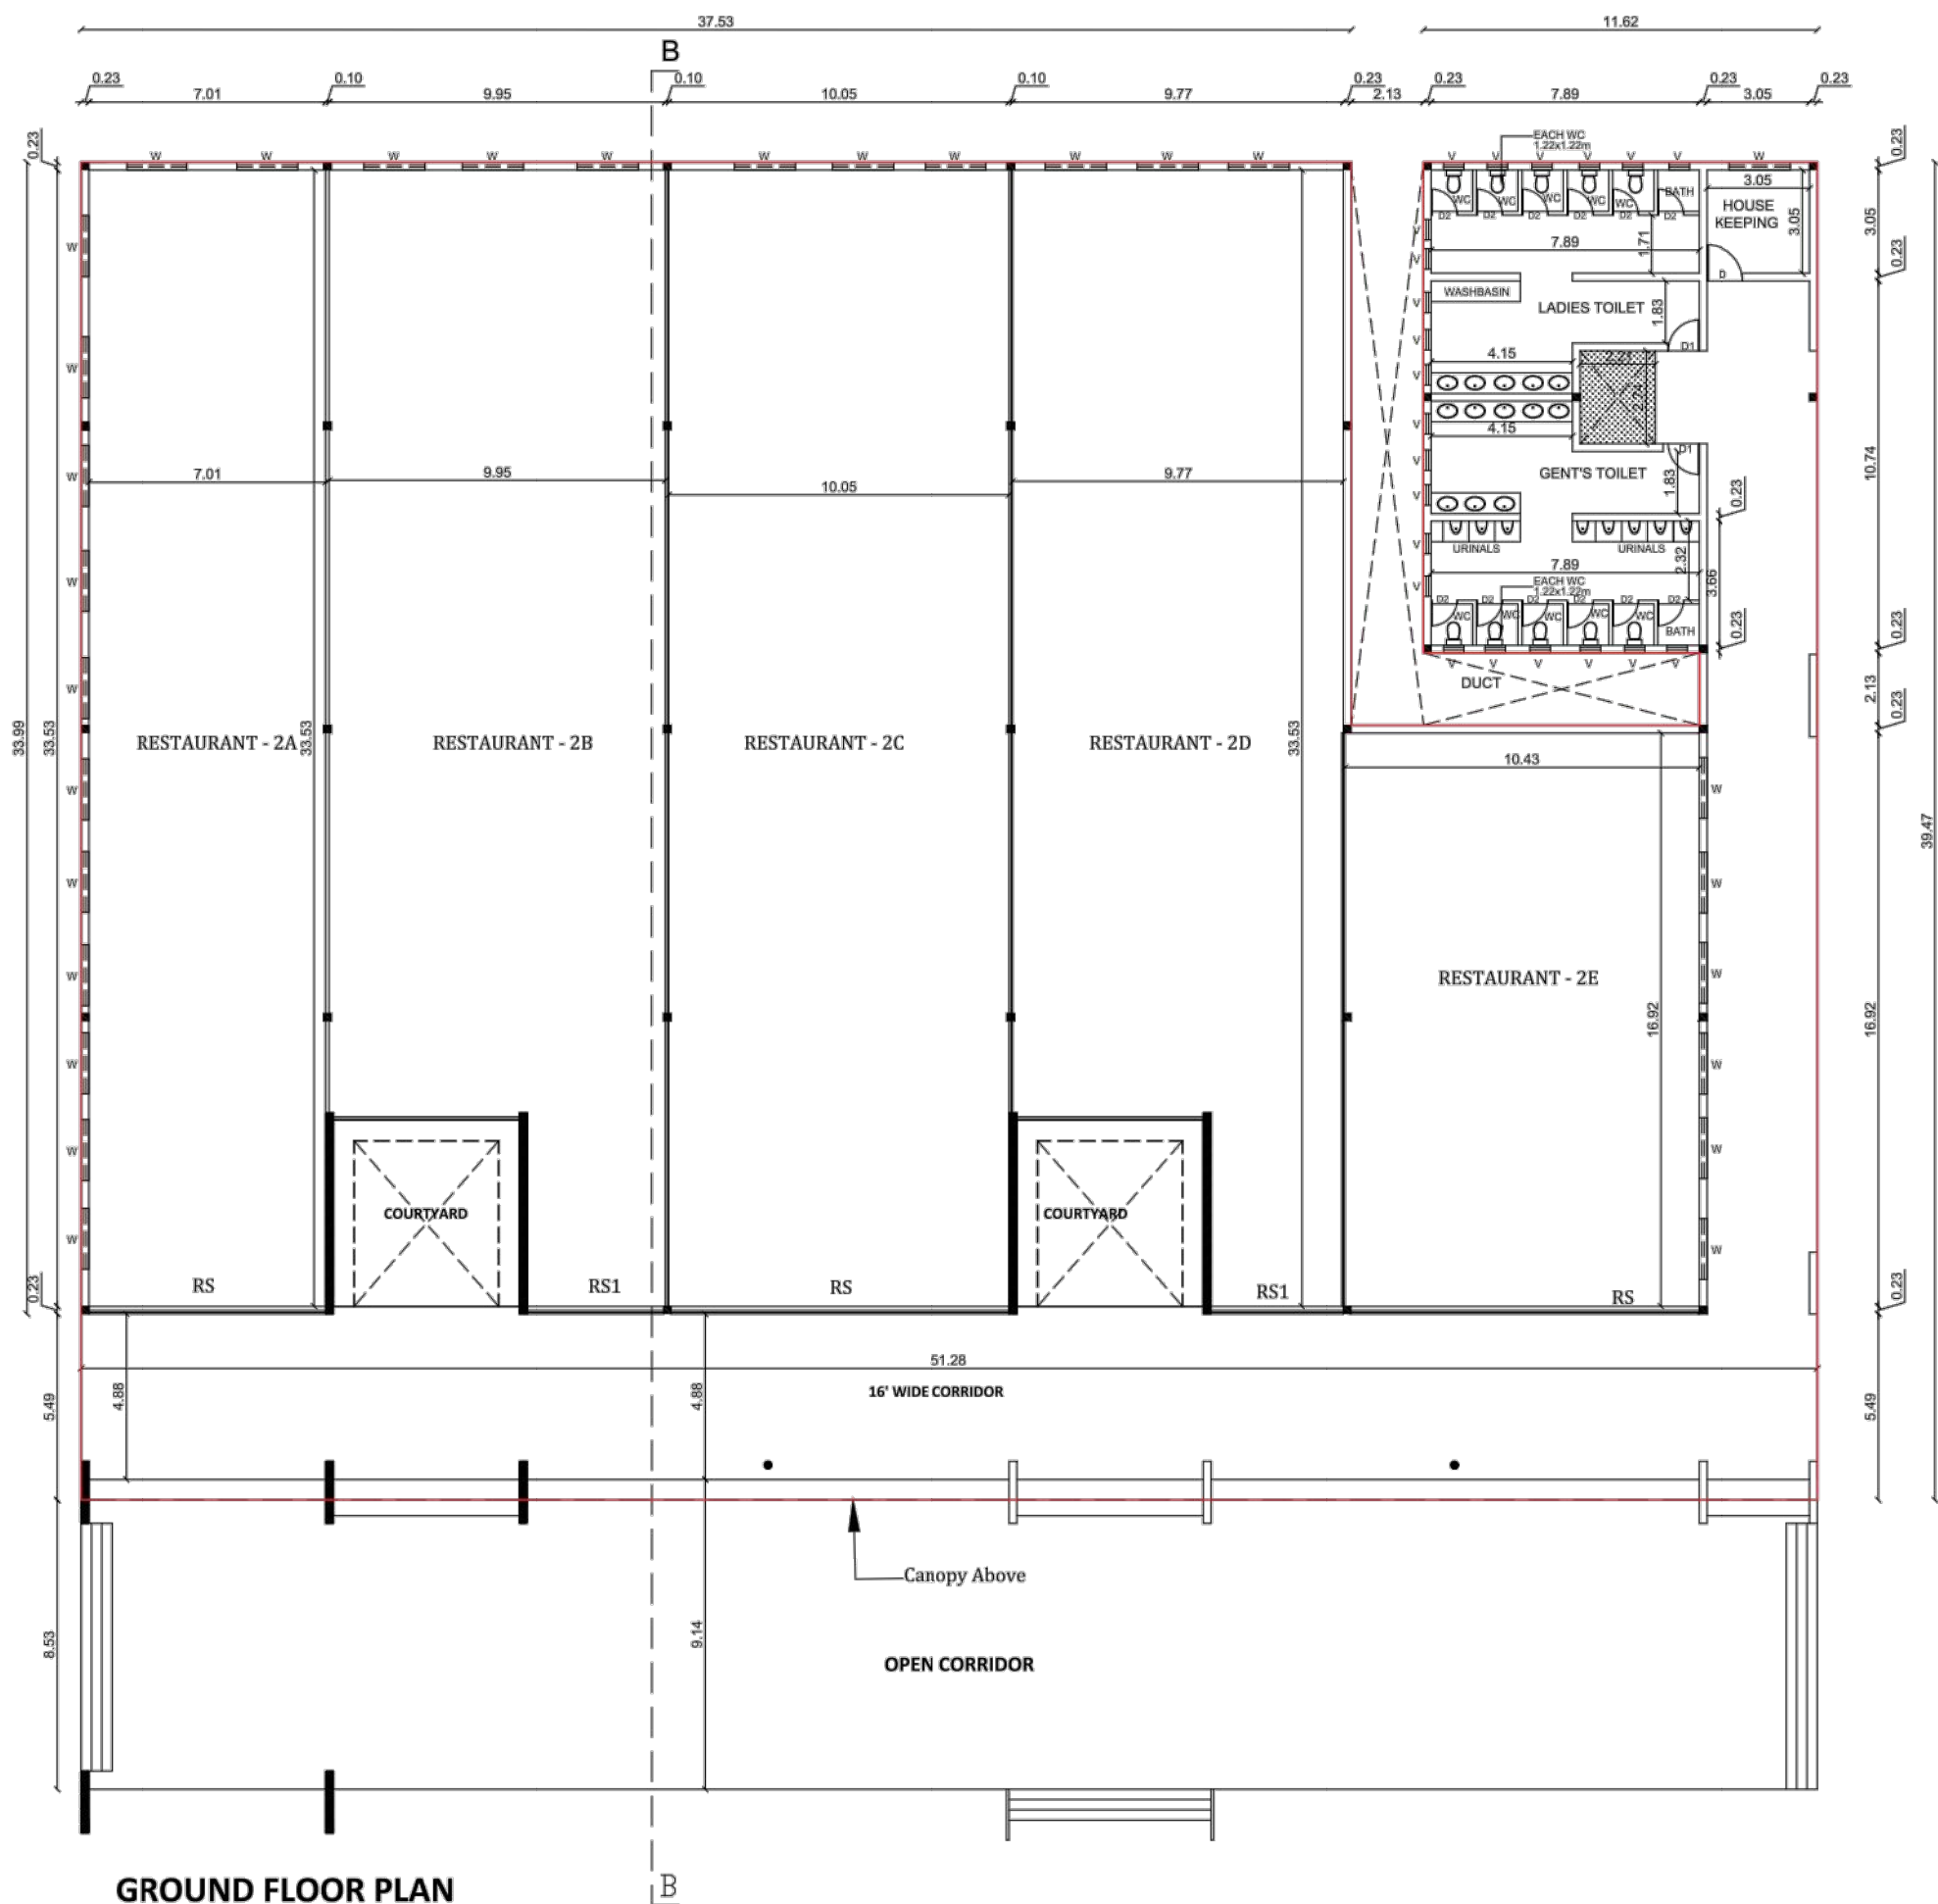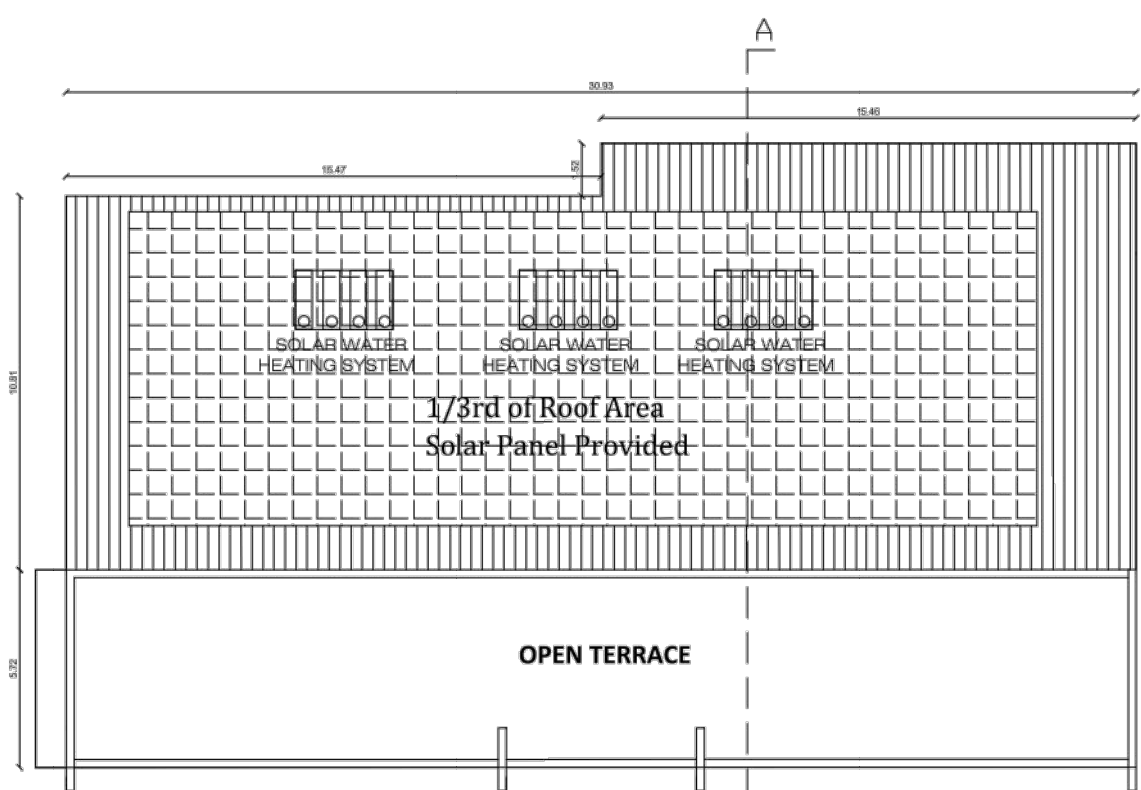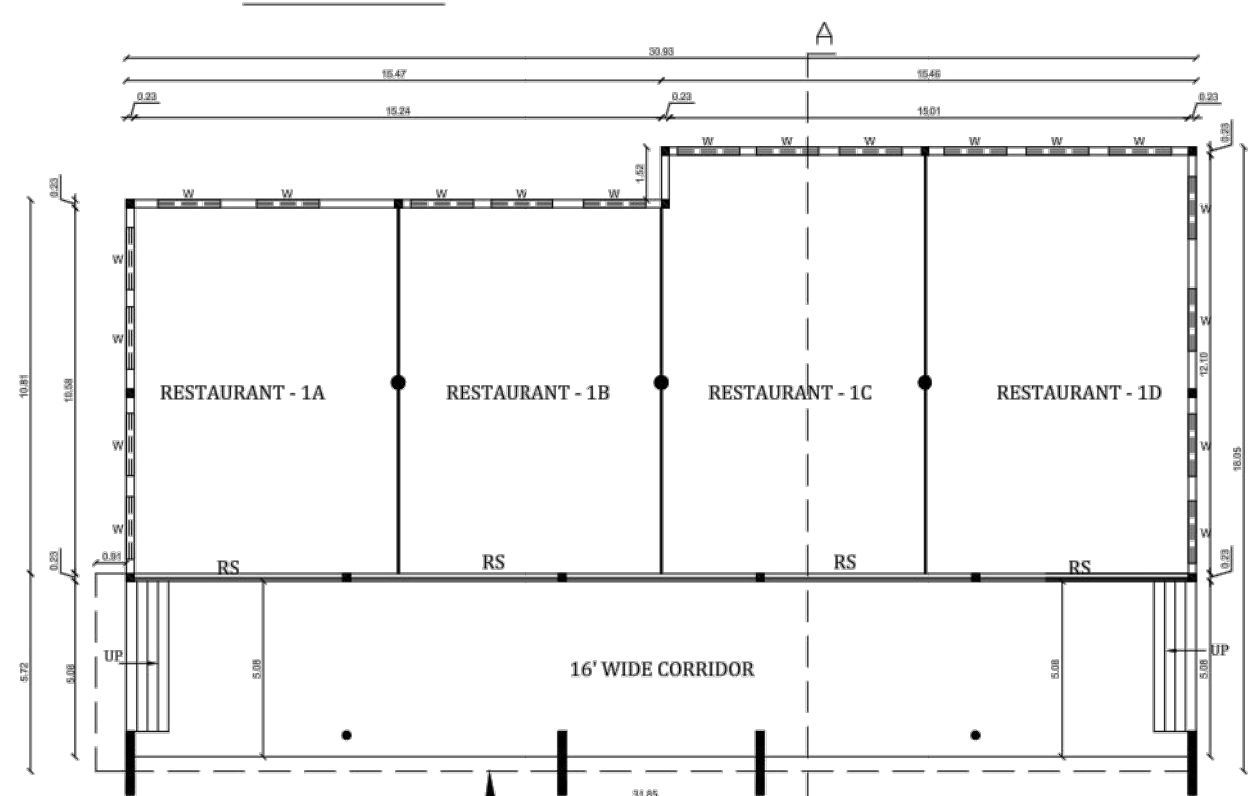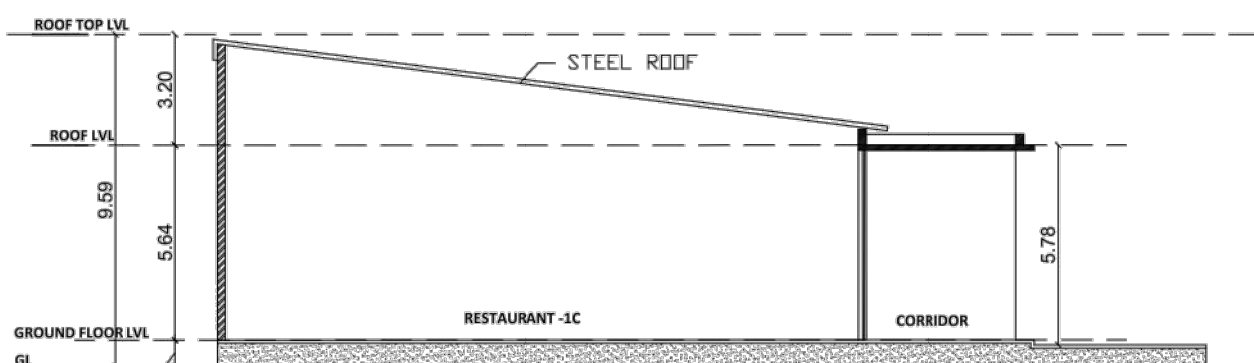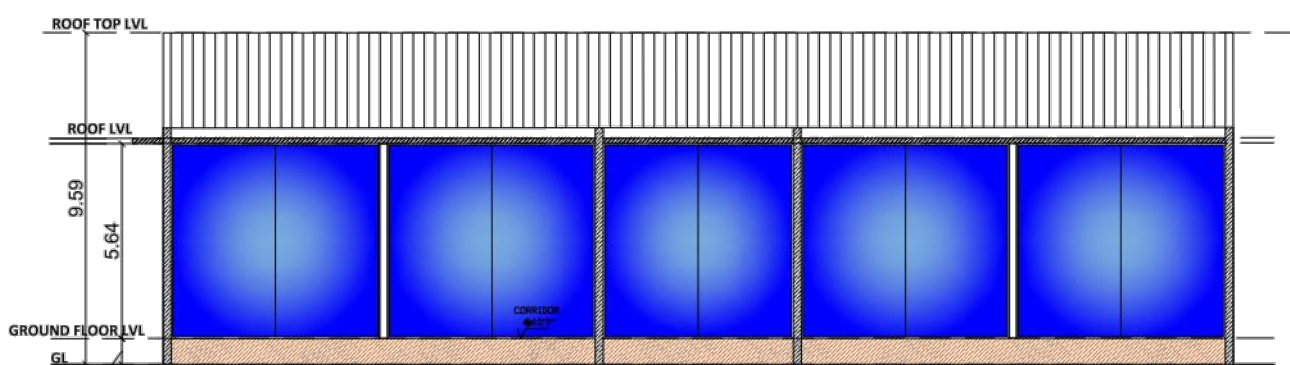

SCHEDULE OF JOINERY		
D	DOOR	0.76 X 2.13
D1	DOOR	0.91 X 2.13
D2	DOOR	1.07 X 2.13
W	WINDOW	1.83 X 1.68
RS	ROLLING SHUTTER	5.00 X 2.44
RS1	ROLLING SHUTTER	3.50 X 2.44
V	VENTILATOR	0.60 X 0.60

COLOUR INDEX:
PROPOSED BUILDING
EXISTING ROAD
SITE BOUNDARY

SCALE : 1: 100

OWNER:

ARCHITECT:

STRUCTURAL ENGINEER:

TITLE :
BUILDING=1&2 - GROUND FLOOR PLAN,
ROOF PLAN,
SECTION & FRONT ELEVATION

Eight ways to know a piece of land before you pay for it.

This report covers one part of the picture. These cover the rest, drawn from the same government records, for any property in Tamil Nadu.

LandLens One

Ask anything about a property and get an answer grounded in live government records, with the sources shown.

[/landlens/one](#)



Verify My Land

Every record check run on one property and returned as a single report.

[/landlens/verify-my-land](#)



Legal Opinion

An advocate's written opinion on the title, built on the records we pull for it.

[/landlens](#)



One Map

Every layer on one map: the parcel, its boundary, zoning, water bodies and what sits around it.

[/landlens/one/map](#)



PriceMap

What land actually changed hands for around this plot, taken from the registered deeds.

[/landlens/pricemap](#)



Build Scope

What you are allowed to build here: floor space, height, coverage and setbacks.

[/landlens/build-scope](#)



Property Tracker

Watch a property and hear about it when something new is registered against it.

[/landlens/property-tracker](#)



Deal Room

Run the transaction in one place: documents, stamping, signatures and the parties.

[/landlens/deal-room](#)



Twenty-four checks you can run yourself, at no cost.

Records and verification

The registers themselves, read for you.

Encumbrance Certificate

Patta and Chitta

Field Measurement Sketch

EC Analyzer

Bank charge check

Court case search

Seller background check

Approval check by survey

Zoning and land use

What the plan says can happen on this land.

Land use zone finder

CMDA land use check

Coastal regulation zone

Master plan check

Water bodies finder

Airport height clearance

Value and duty

What it is worth and what it costs to register.

Guideline value by street

Guideline value by survey

Stamp duty and registration fees

Capital gains

Floor space index

Area unit converter

Registers and directories

Who holds it, and which office keeps the record.

Find your registering office

Temple property check

Waqf property check

RERA register



Every free tool
/tools



Services we run
for you
/services



The LandLens
suite
/landlens/one



Every claim in this document traces back to a government record.

Legal opinions, due diligence and title verification

Building plan, layout and sub-division approvals

Completion and occupancy certificates, regularisation

Escrow, negotiation and NRI property management

Land survey, soil testing, architecture and construction

Verified RealEstate
3/350/2 Mettukuppam,
OMR Thoraipakkam,
Chennai 600 097, India
hello@verified.realestate
+91 9996 12 9996

Prepared from the registers named on the page each finding sits on. Where a register could not be read, this document says so in its place rather than leaving the gap to be read as a clean result.

