

PP

APPROVAL RECORD

Planning Permission

Chengalpattu district, Tamil Nadu

APPROVAL TYPE

Building Plan

ISSUING AUTHORITY

Rural Panchayat


The approval as the planning authority issued it, reproduced in full behind this page.

An approval speaks to what was sanctioned, not to what was built. Completion is a separate record.

PLAN SHOWING THE PROPOSED CONSTRUCTION OF A STILT FLOOR, FIRST FLOOR, SECOND FLOOR AND THIRD FLOOR [STILT+3] RESIDENTIAL BUILDING WITH SIX DWELLING UNIT AT PLOT NO.1 & 2
IN OLD S.NO.257, PATT A NO.1902 AS PER PATT A NEW S.NO.257/4 PART OF VENGAVASAL VILLAGE AND PANCHAYAT, TAMBARAM TALUK, CHENGALPET DISTRICT, ST. THOMAS MOUNT PANCHAYAT UNION LIMIT.


[LAND REGULARISATION AND SUB DIVISION APPD. GIVEN BY THE COMMISSIONER, ST. THOMAS MOUNT PANCHAYAT UNION VIDE D.DIS. NO.REG 7637/2006/A4, DATED 31.05.2006]

REMAINING LAND OF S.NO.257

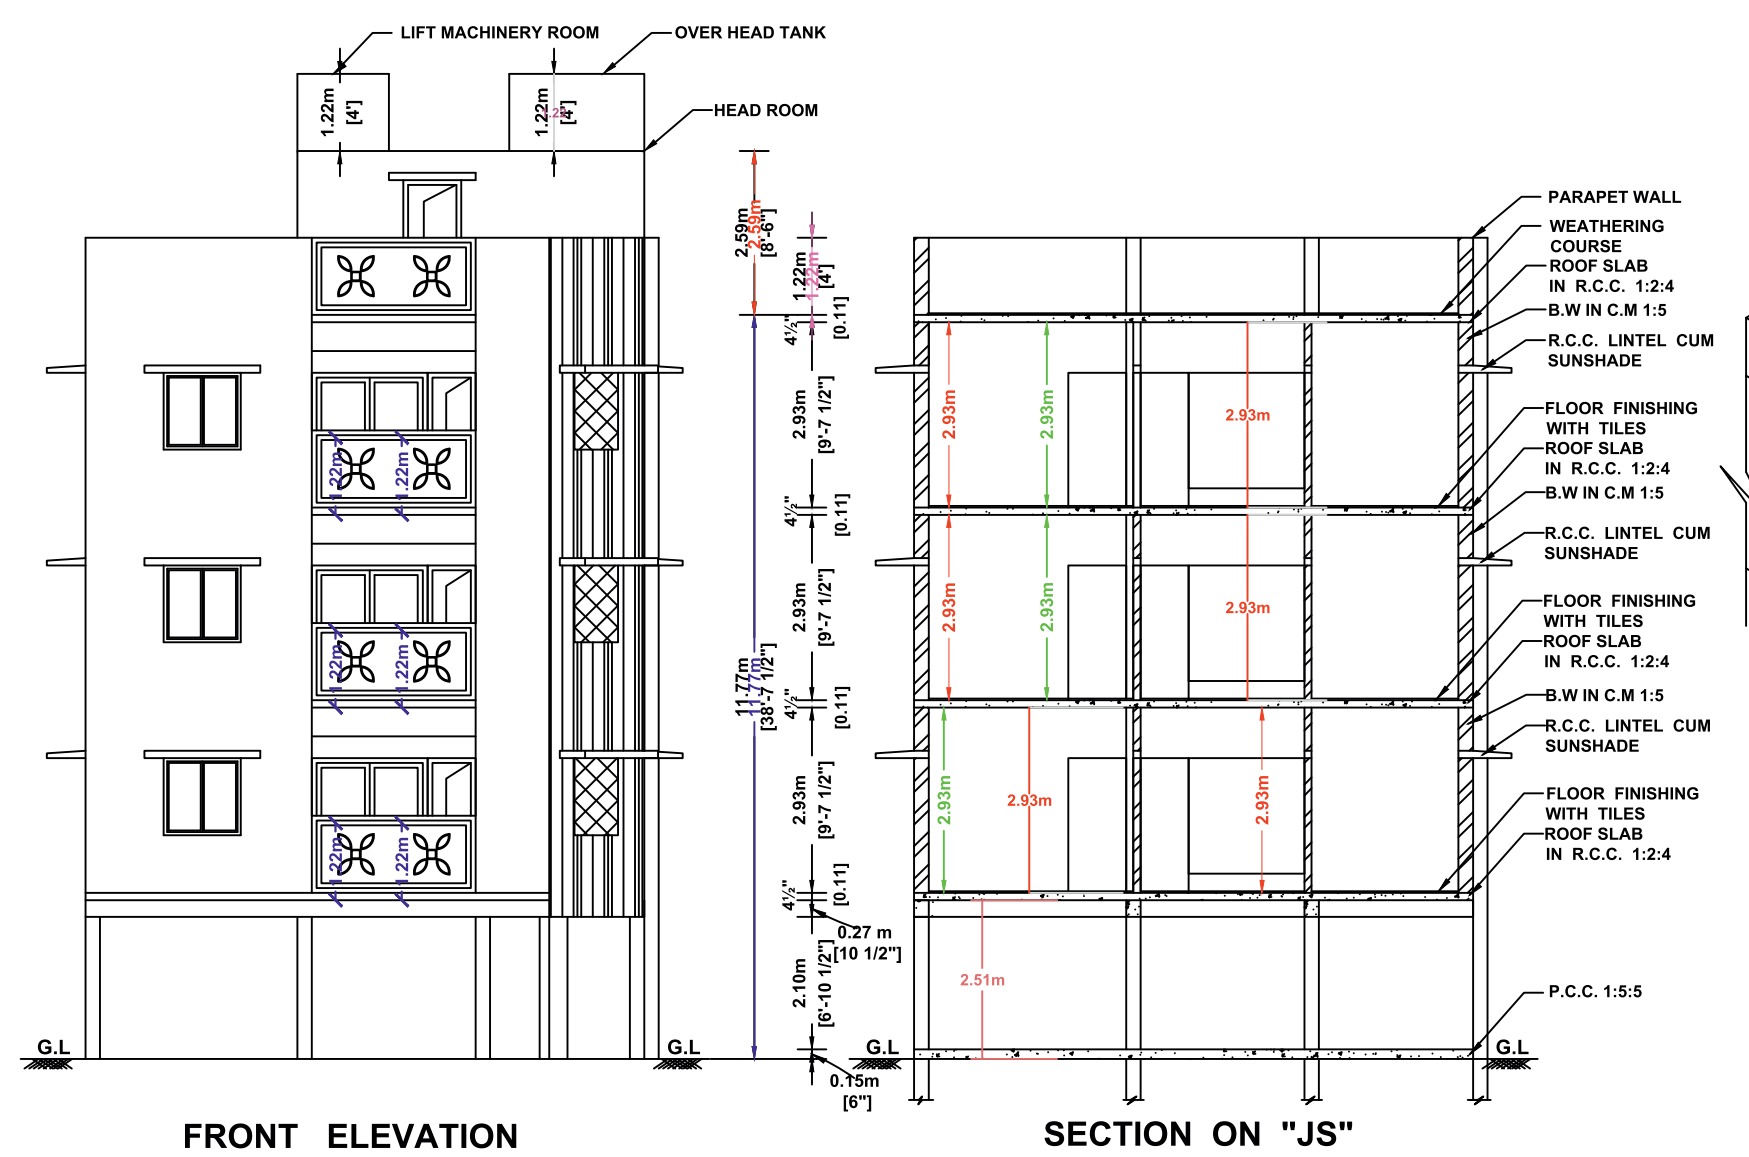


FRONT ELEVATION


SECTION ON "JS"

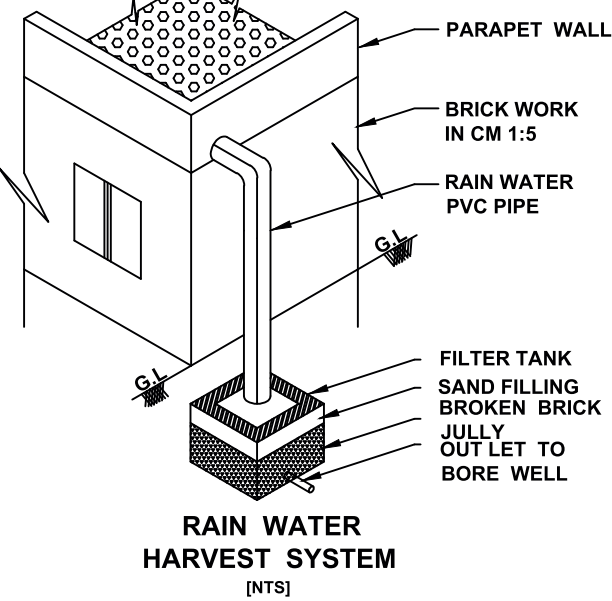


RAIN WATER HARVEST SYSTEM (NTS)

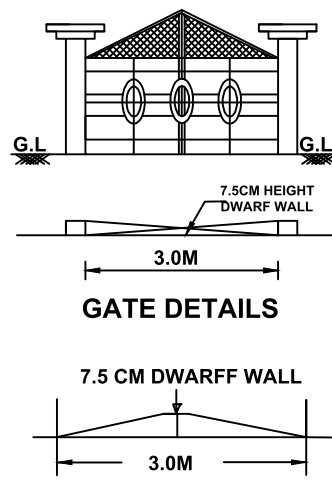

GATE DETAILS

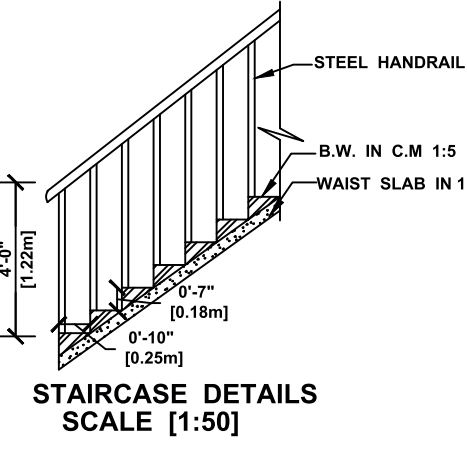

STAIRCASE DETAILS SCALE 1:50

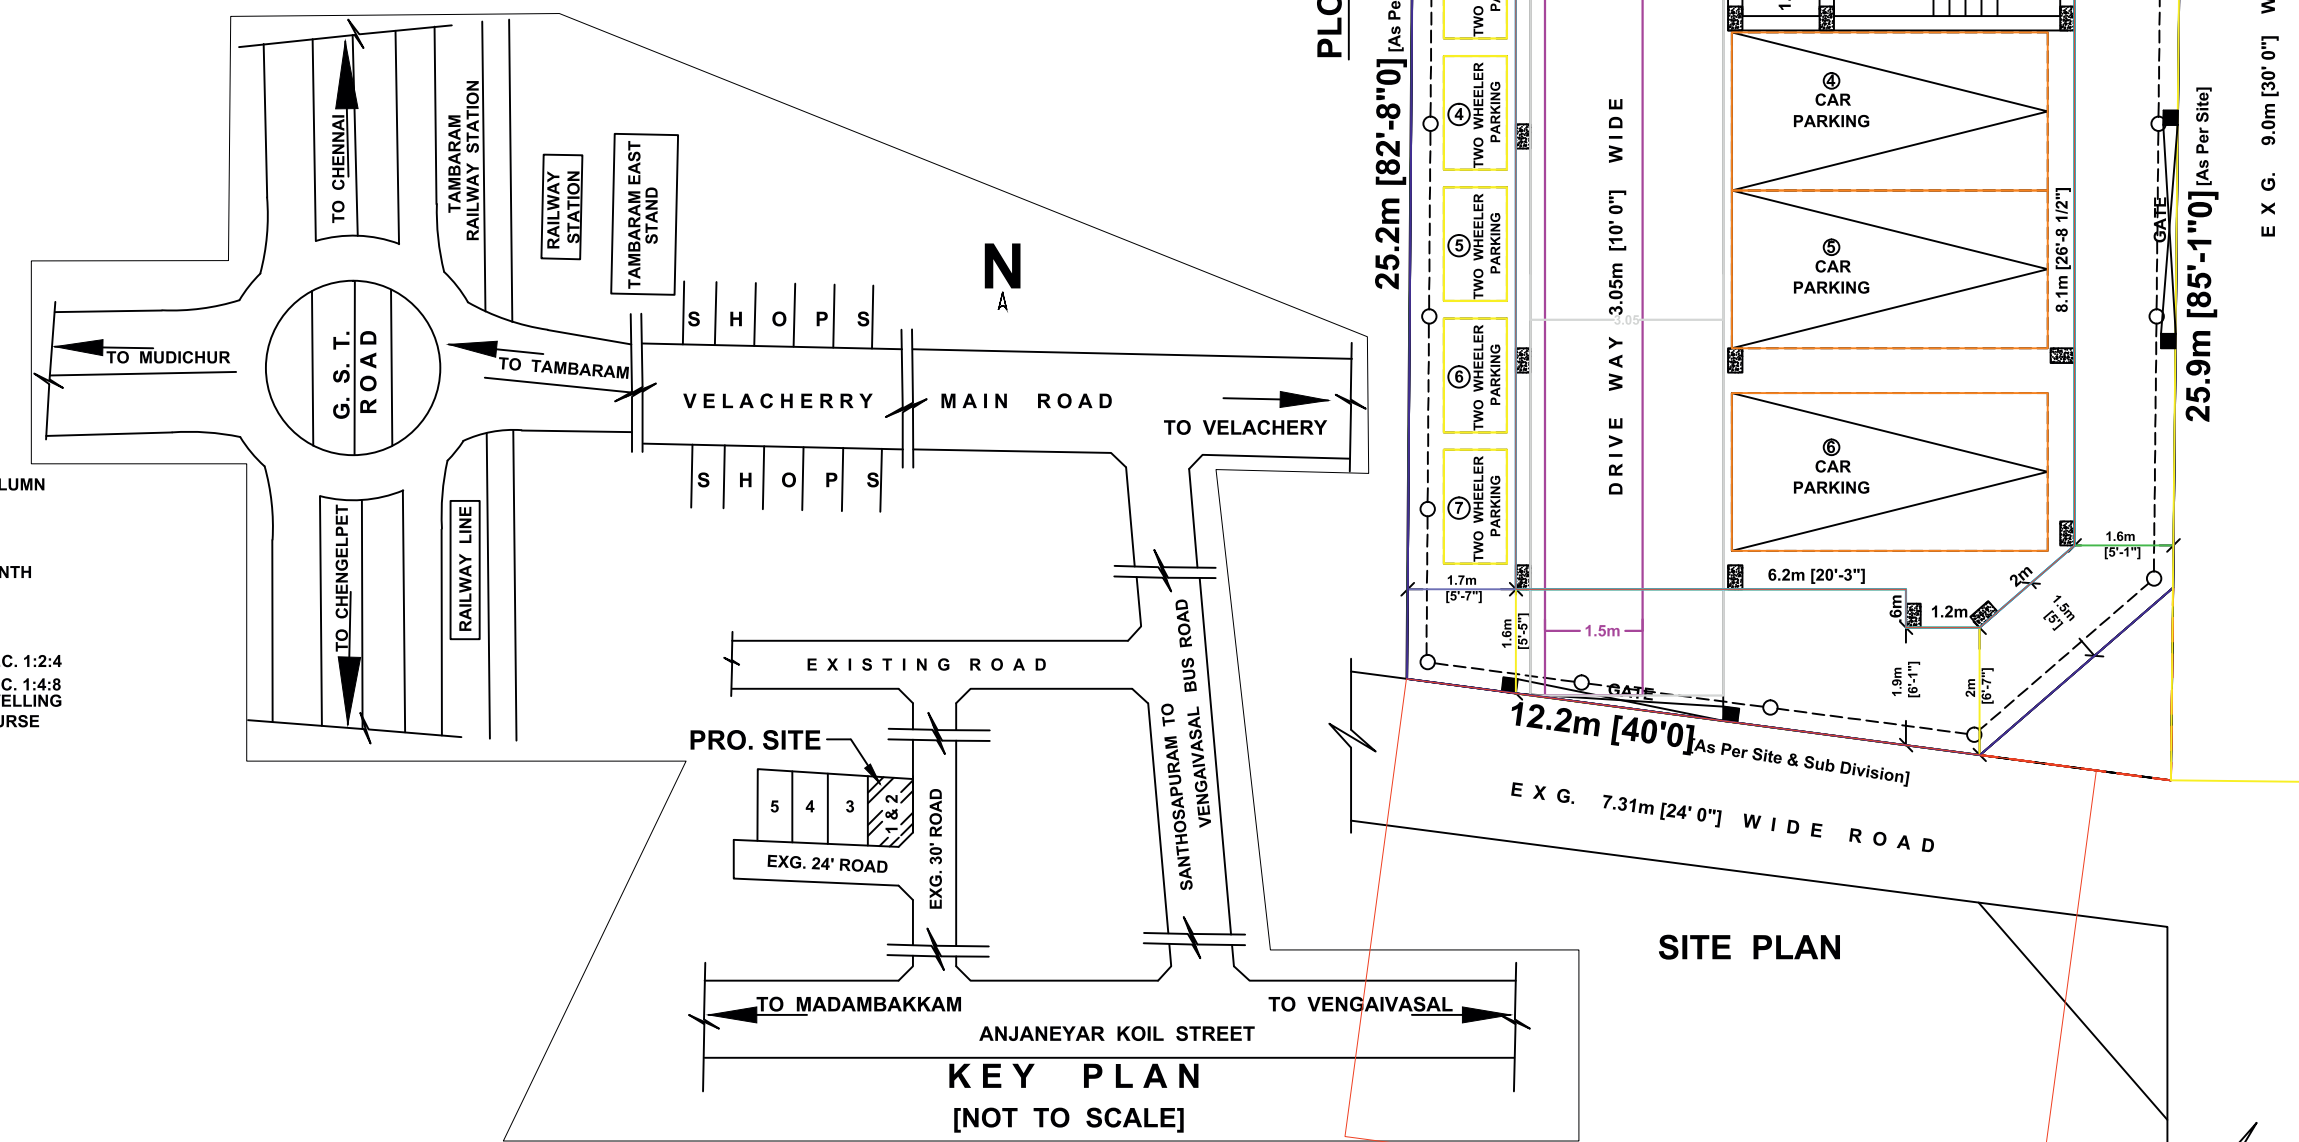

KEY PLAN [NOT TO SCALE]

SITE PLAN

PERCOLATION PIT [NOT TO SCALE]

SECTION OF U.G. SUMP


SECTION ON SEPTIC TANK

PLAN OF U.G. SUMP [SCALE 1:50]


PLAN OF SEPTIC TANK [SCALE 1:50]

FOUNDATION DETAILS [SCALE 1:50]


SOLAR WATER HEATING SYSTEM

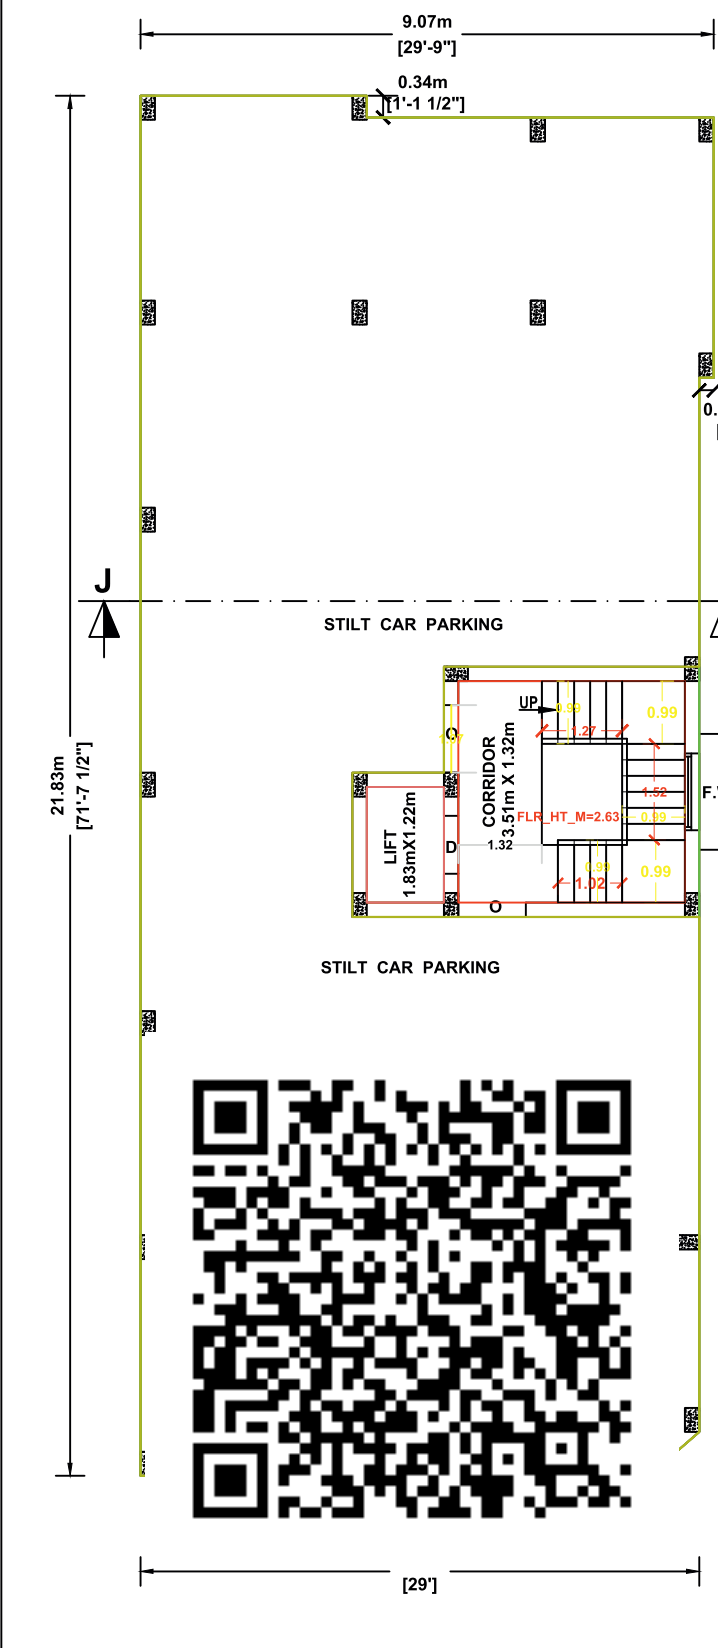


STILT FLOOR PLAN

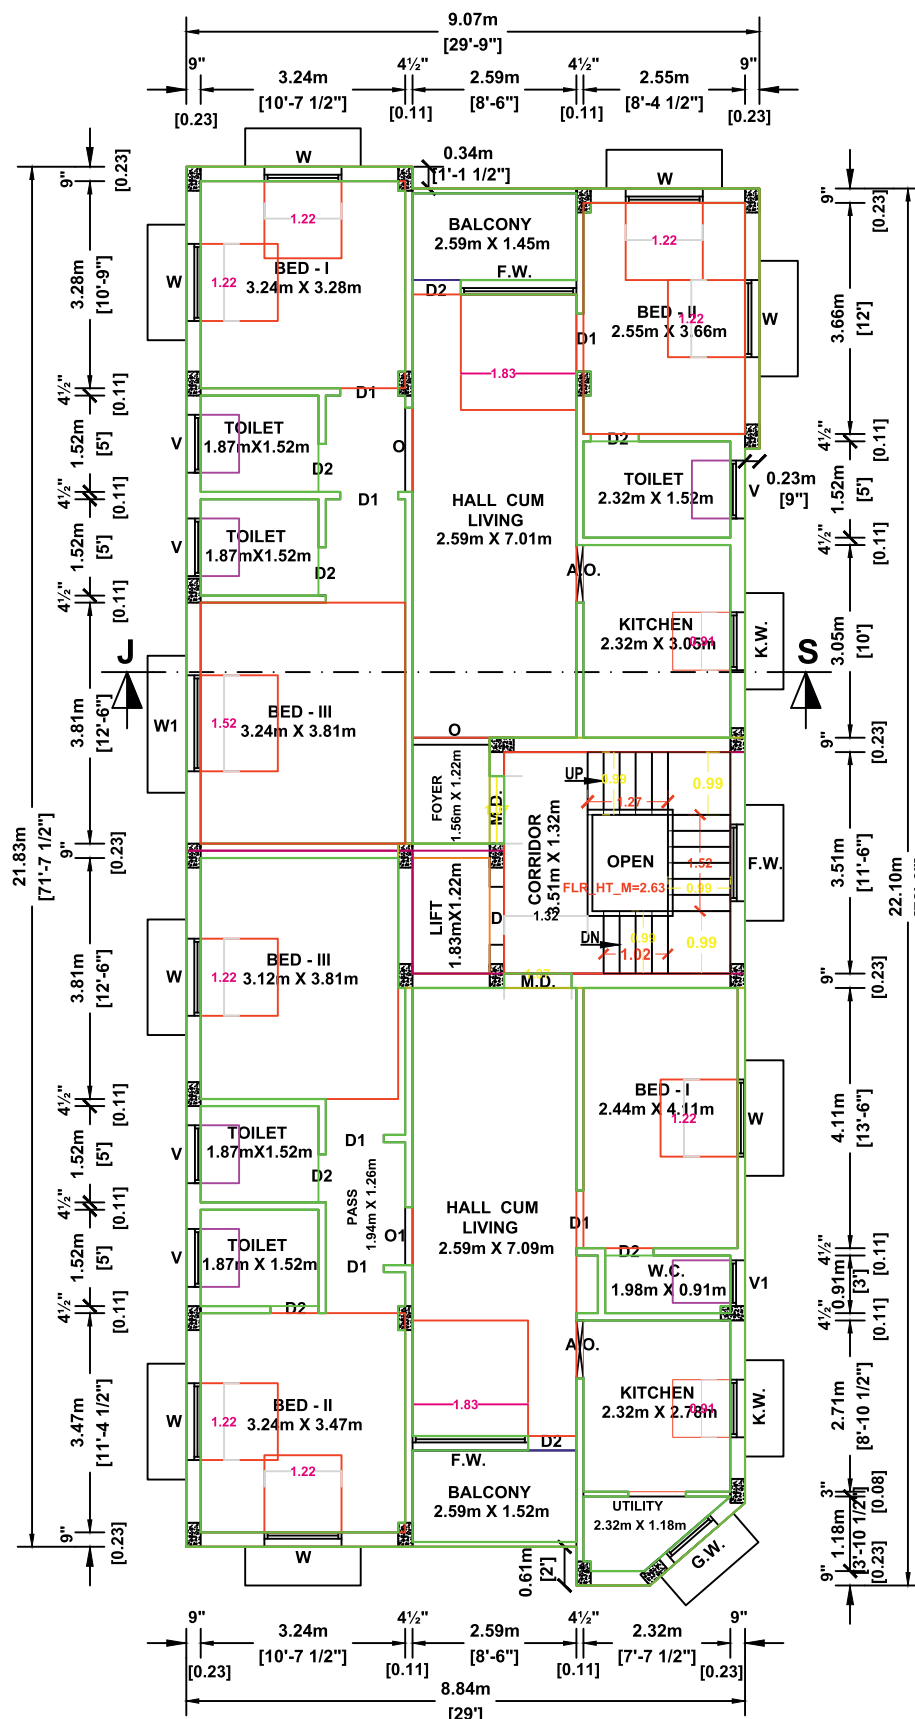


FIRST FLOOR PLAN

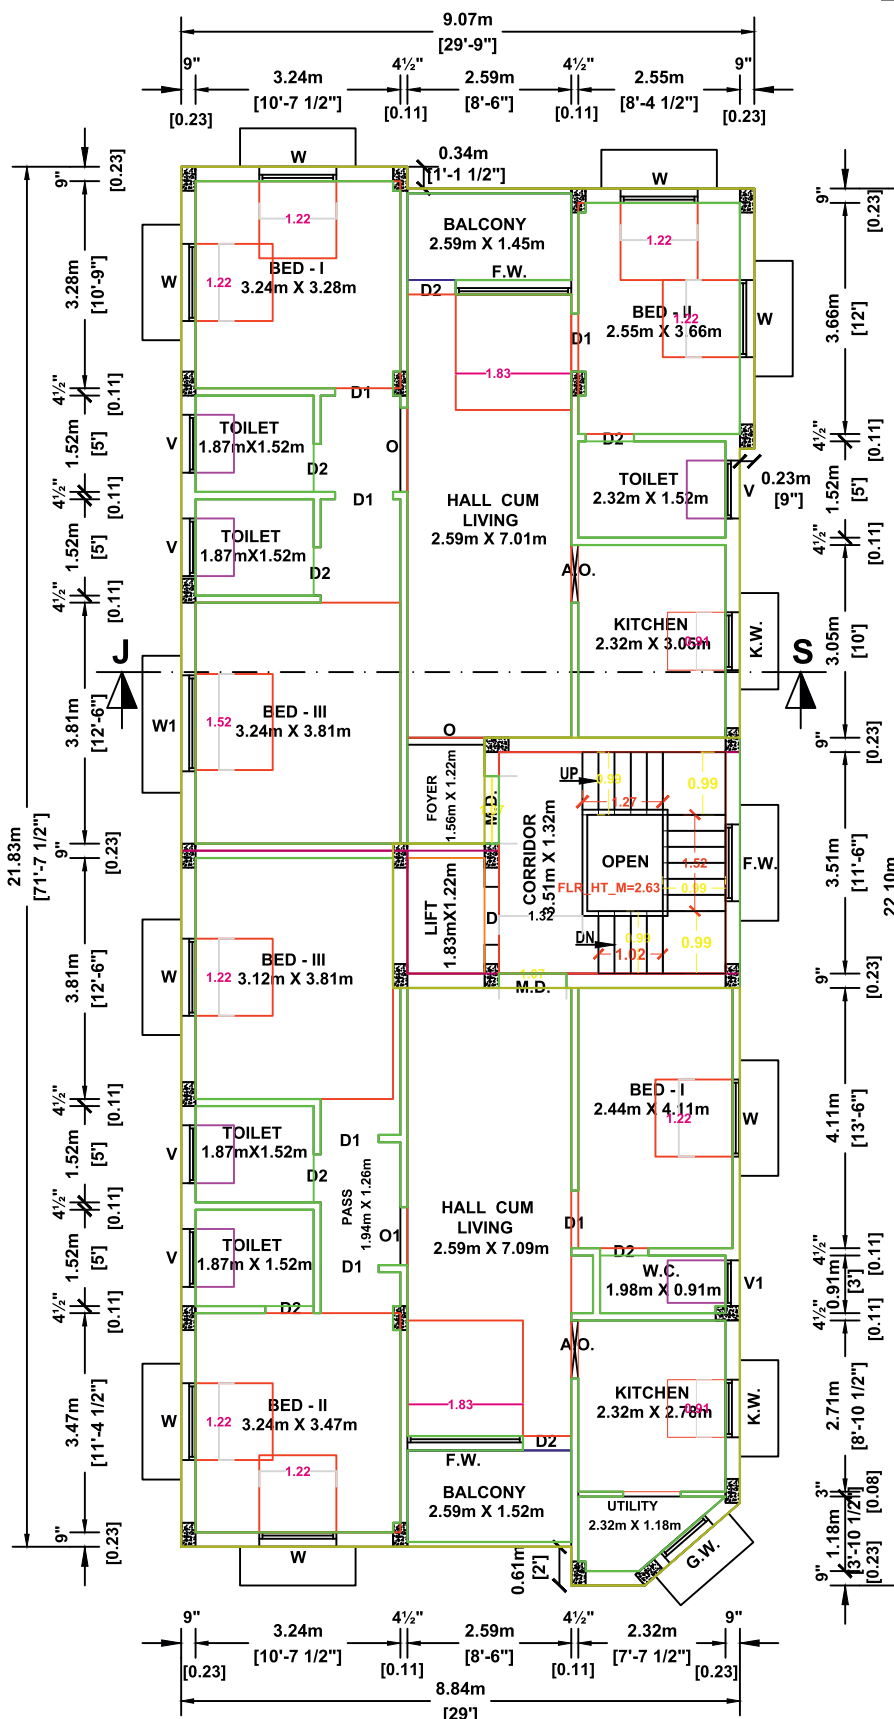


SECOND FLOOR PLAN

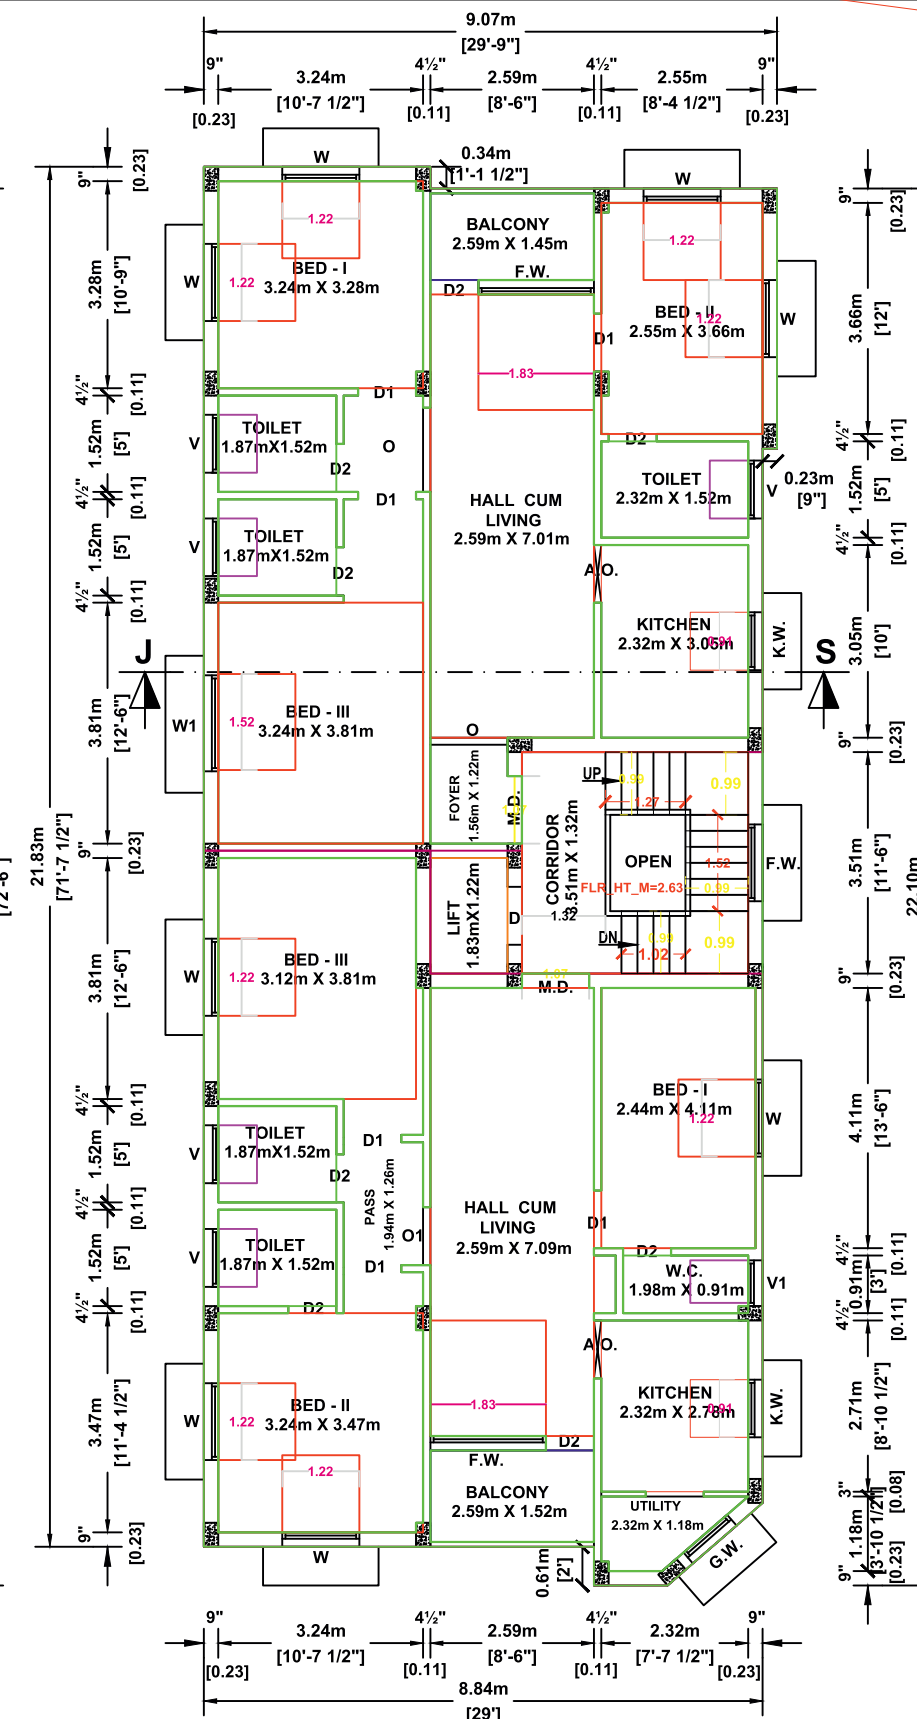

THIRD FLOOR PLAN

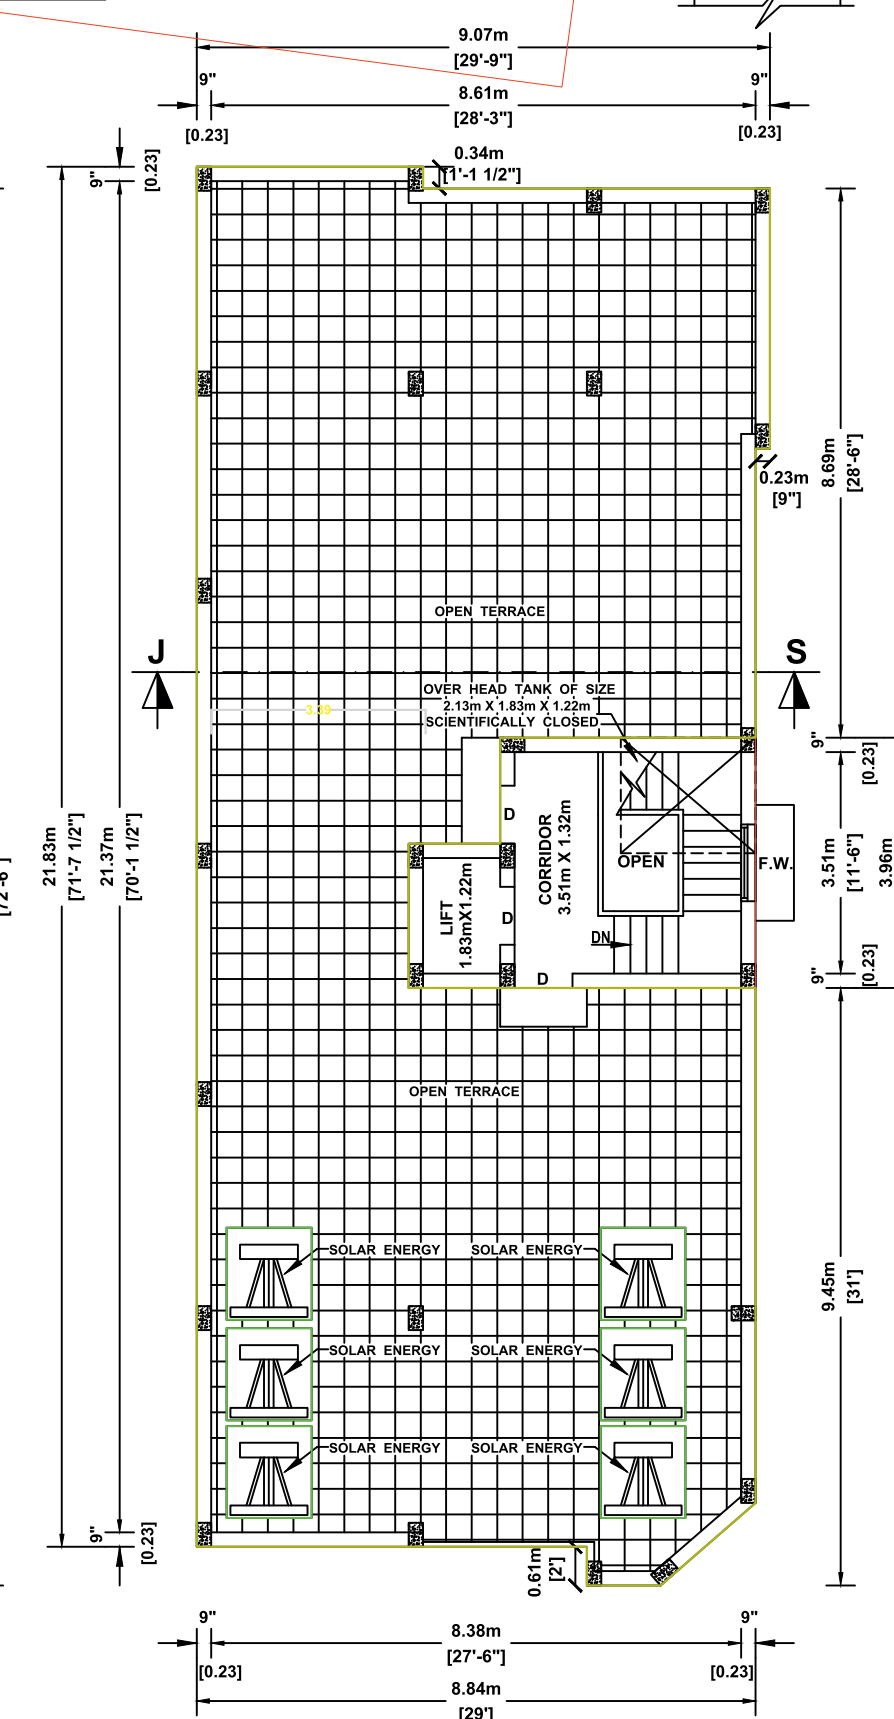

TERRACE FLOOR PLAN

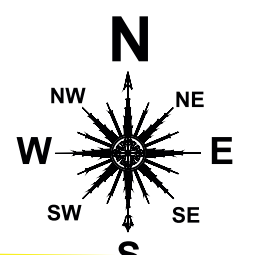

SCALE 1:100

JOINERY DETAILS		IN FT.	IN M.
A.O. - OPENING	3'0" X 7'0"	0.91 X 2.13	
M.D. - MAIN DOOR	3'6" X 7'0"	1.07 X 2.13	
D - DOOR	4'0" X 7'0"	1.22 X 2.13	
D1 - DOOR	3'0" X 7'0"	0.91 X 2.13	
D2 - DOOR	2'6" X 7'0"	0.76 X 2.13	
F.W. - FRENCH WINDOW	5'9" X 6'0"	1.75 X 1.83	
O - OPEN	4'0" X 7'0"	1.22 X 2.13	
O1 - OPEN	3'0" X 7'0"	0.91 X 2.13	
W - WINDOW	4'0" X 4'0"	1.22 X 1.22	
W1 - WINDOW	5'0" X 4'0"	1.52 X 1.22	
K.W. - KITCHEN WINDOW	3'0" X 3'0"	0.91 X 0.91	
V - VENTILATOR	3'0" X 2'0"	0.91 X 0.61	
AREA DETAILS		SQ. FT.	SQ. M.
PLOT EXTENT			
AS PER SUB DIVISION		3350.00	311.20
PRO. F.F. PLINTH AREA		2075.00	192.76
PRO. S.F. PLINTH AREA		2075.00	192.76
PRO. T.F. PLINTH AREA		2075.00	192.76
TOTAL AREA		6225.00	578.28
PRO. STILT FLOOR AREA		2075.00	192.76
PRO. HEAD ROOM AREA		208.00	19.30
PLOT COVERAGE		61.9%	
F.S.I.		1.86	
COLOUR INDEX			
PLOT BOUNDARY			
PRO. BLG.			
ROAD			
STAIRCASE DETAILS		IN FT.	IN M.
WIDTH		3' 06"	1.06
TREAD		0' 10"	0.25
RISE		0' 07"	0.18

OFFICE USE	
POWER AGENT NAME:	
T. NATARAJAN	
OWNER / POWER AGENT SIGNATURE	
S. JEYALAKSHMI, D.C.E., Registered Engineer Registration No REG/GR-III/19/05/186 CHENNAI METROPOLITAN DEVELOPMENT AUTHORITY Registration No.CGLDIST/RE/GR-III/2019/07/015 Valid upto 29/09/2029 DEPUTY DIRECTOR OF TOWN AND COUNTRY PLANNING, CHENGALPET DISTRICT NANDHIVARAM - GUDUVANCHERY MUNICIPALITY MARSALAINAGAR MUNICIPALITY GREATER CHENNAI CORPORATION TAMBARAM CITY MUNICIPAL CORPORATION JEYSUN ENGINEERS NO.59 & 60, G.S.T. ROAD,[FIRST FLOOR] URAPAKKAM, CHENNAI 603 210. MOB:9444 219 776, 99624 59660, PH: 044 - 4743 1074 jeysun2010@gmail.com, www.jeysunengineers.com	
REGISTERED ENGINEER	
DWG. NO. : 115 / 24 - 25	

Eight ways to know a piece of land before you pay for it.

This report covers one part of the picture. These cover the rest, drawn from the same government records, for any property in Tamil Nadu.

LandLens One

Ask anything about a property and get an answer grounded in live government records, with the sources shown.

[/landlens/one](#)



Verify My Land

Every record check run on one property and returned as a single report.

[/landlens/verify-my-land](#)



Legal Opinion

An advocate's written opinion on the title, built on the records we pull for it.

[/landlens](#)



One Map

Every layer on one map: the parcel, its boundary, zoning, water bodies and what sits around it.

[/landlens/one/map](#)



PriceMap

What land actually changed hands for around this plot, taken from the registered deeds.

[/landlens/pricemap](#)



Build Scope

What you are allowed to build here: floor space, height, coverage and setbacks.

[/landlens/build-scope](#)



Property Tracker

Watch a property and hear about it when something new is registered against it.

[/landlens/property-tracker](#)



Deal Room

Run the transaction in one place: documents, stamping, signatures and the parties.

[/landlens/deal-room](#)



Twenty-four checks you can run yourself, at no cost.

Records and verification

The registers themselves, read for you.

Encumbrance Certificate

Patta and Chitta

Field Measurement Sketch

EC Analyzer

Bank charge check

Court case search

Seller background check

Approval check by survey

Zoning and land use

What the plan says can happen on this land.

Land use zone finder

CMDA land use check

Coastal regulation zone

Master plan check

Water bodies finder

Airport height clearance

Value and duty

What it is worth and what it costs to register.

Guideline value by street

Guideline value by survey

Stamp duty and registration fees

Capital gains

Floor space index

Area unit converter

Registers and directories

Who holds it, and which office keeps the record.

Find your registering office

Temple property check

Waqf property check

RERA register



Every free tool
/tools



Services we run
for you
/services



The LandLens
suite
/landlens/one



Every claim in this document traces back to a government record.

Legal opinions, due diligence and title verification

Building plan, layout and sub-division approvals

Completion and occupancy certificates, regularisation

Escrow, negotiation and NRI property management

Land survey, soil testing, architecture and construction

Verified RealEstate
3/350/2 Mettukuppam,
OMR Thoraipakkam,
Chennai 600 097, India
hello@verified.realestate
+91 9996 12 9996

Prepared from the registers named on the page each finding sits on. Where a register could not be read, this document says so in its place rather than leaving the gap to be read as a clean result.

