

PP

APPROVAL RECORD

Planning Permission


Chengalpattu district, Tamil Nadu

APPROVAL TYPE
Building Plan


ISSUING AUTHORITY
Rural Panchayat

The approval as the planning authority issued it, reproduced in full behind this page.

An approval speaks to what was sanctioned, not to what was built. Completion is a separate record.

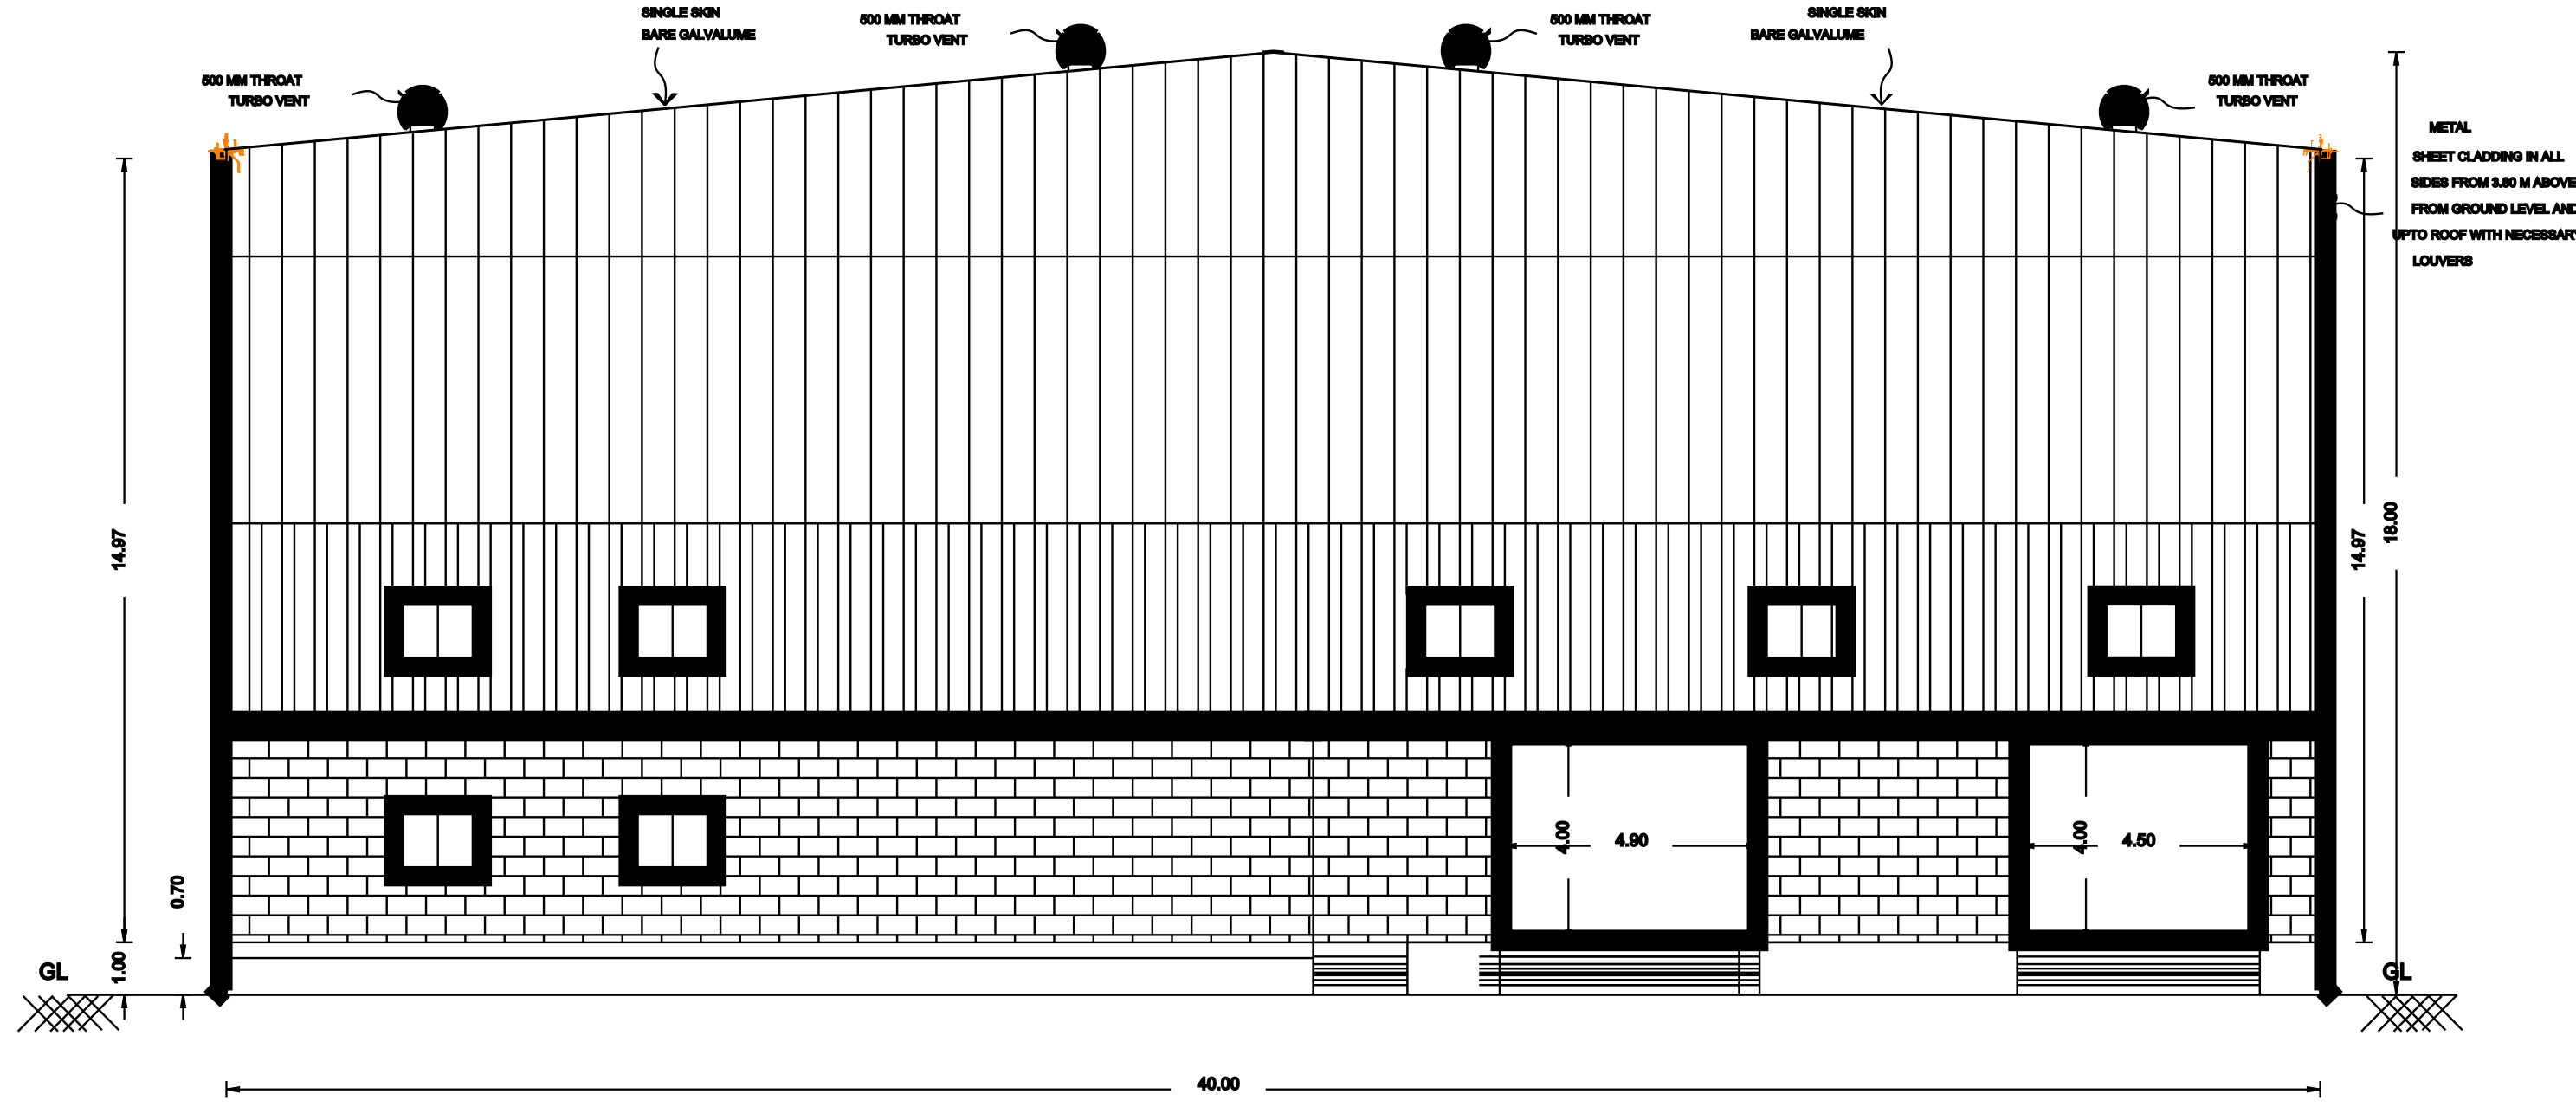


FORNT ELEVATION

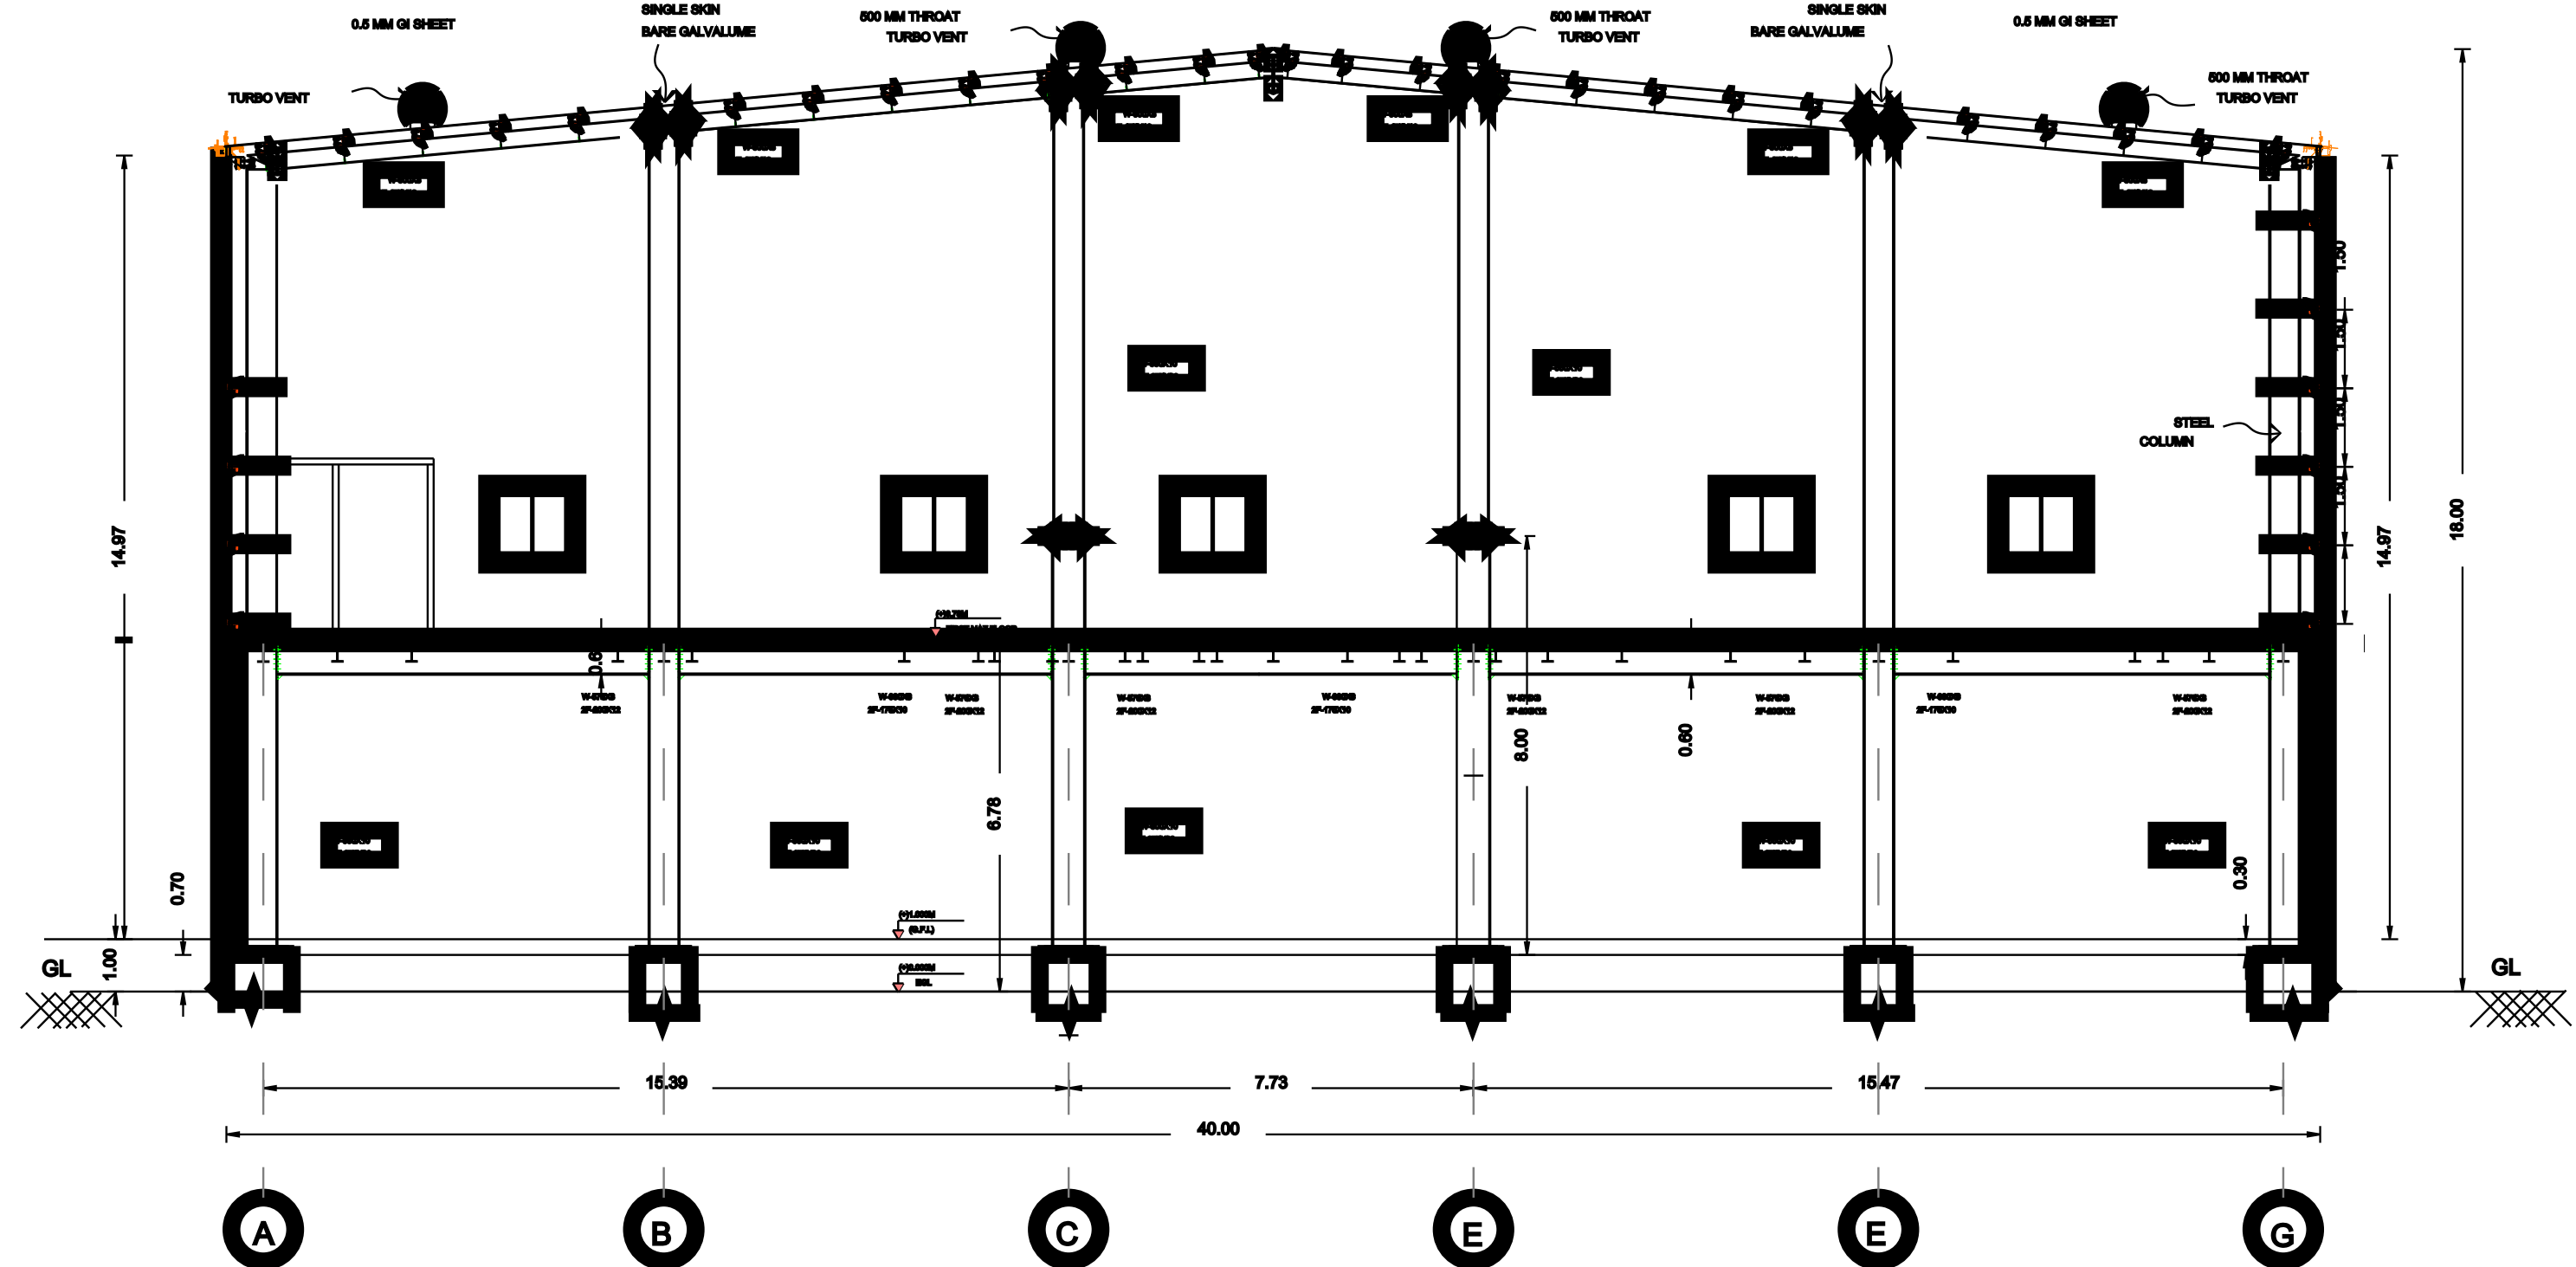


SECTION -AA




GROUND FLOOR PLAN

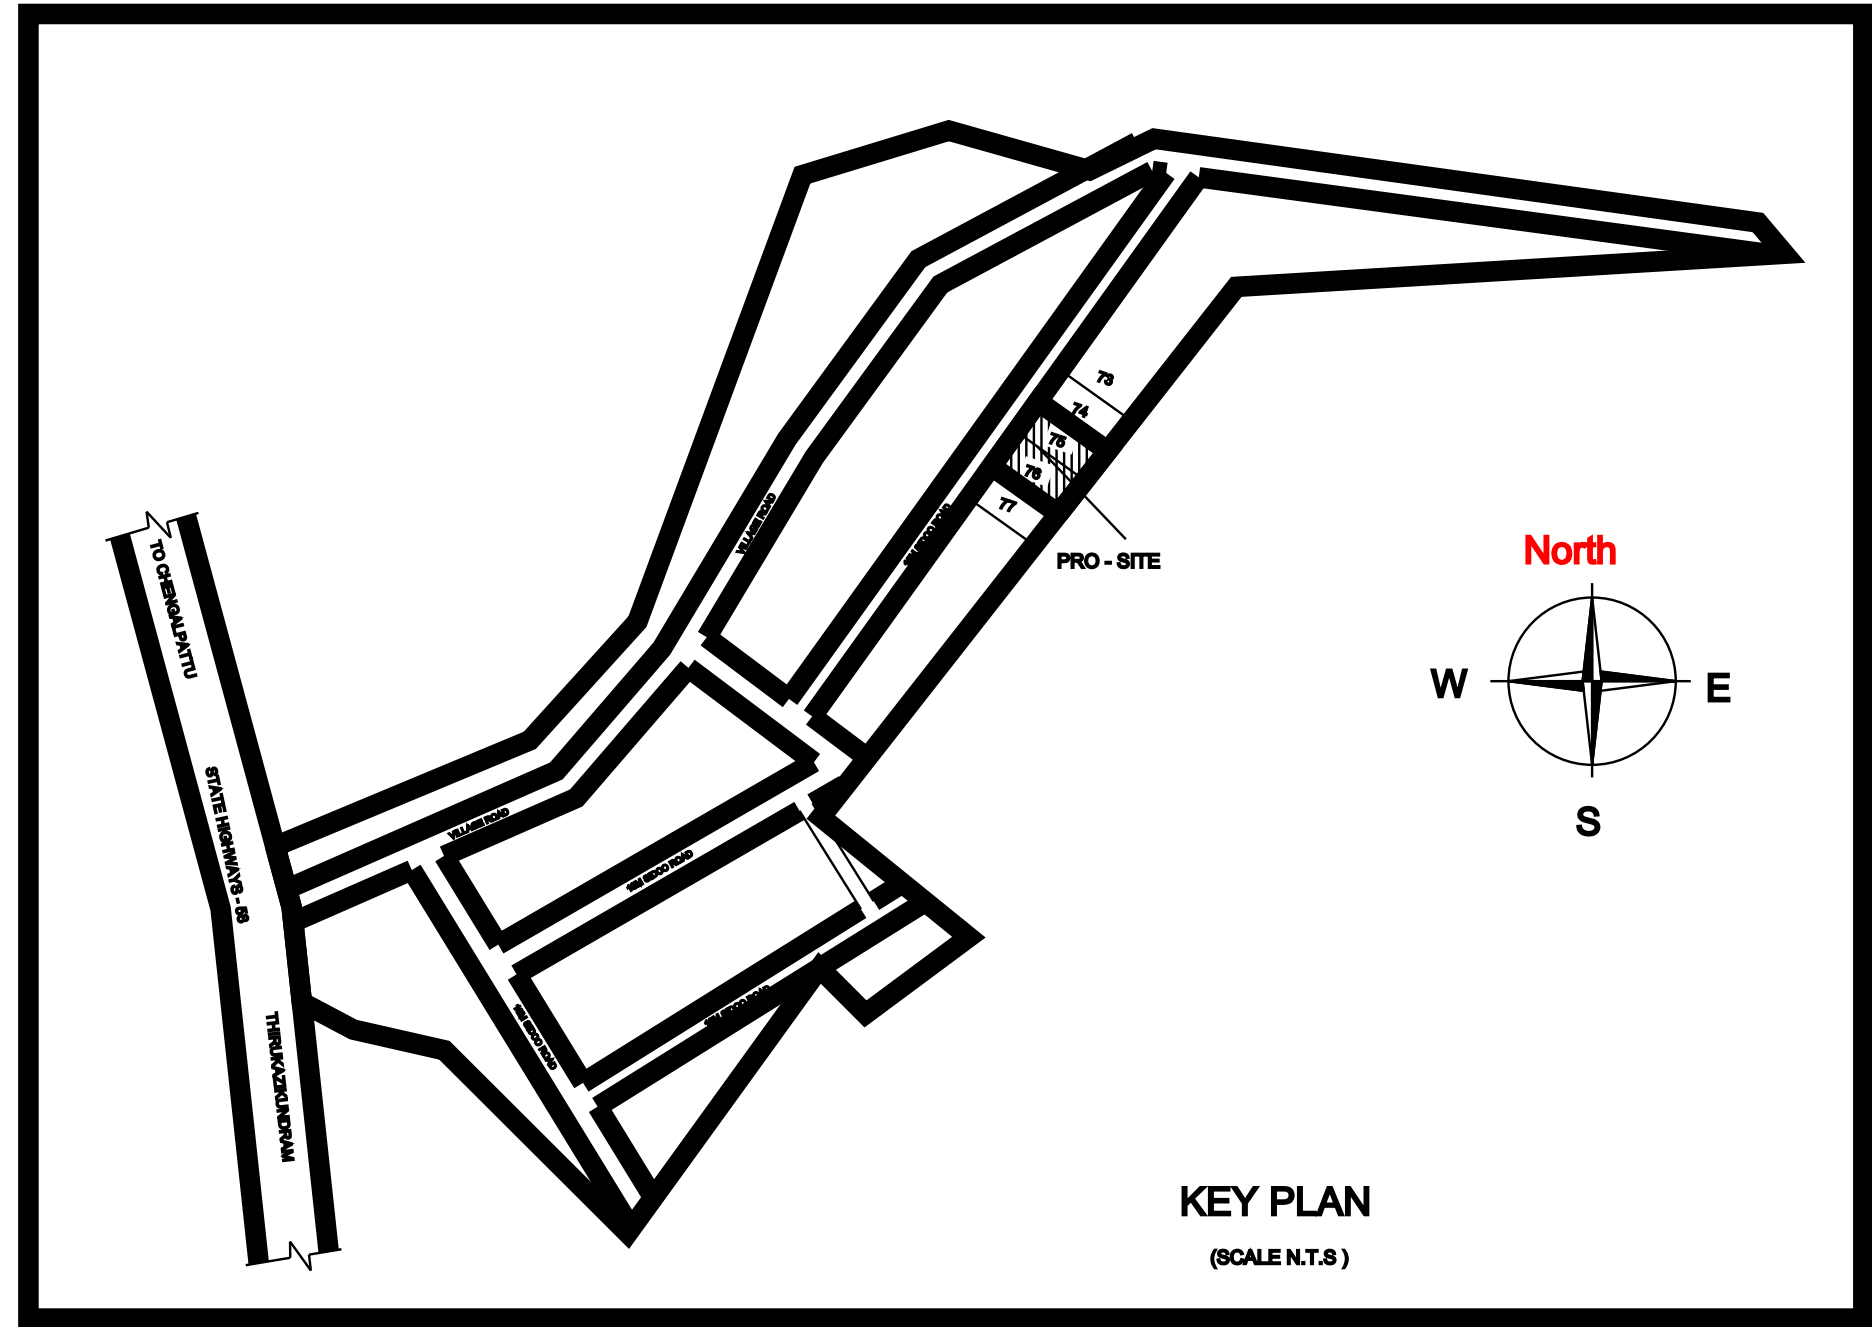

KEY PLAN
(SCALE 1:100)

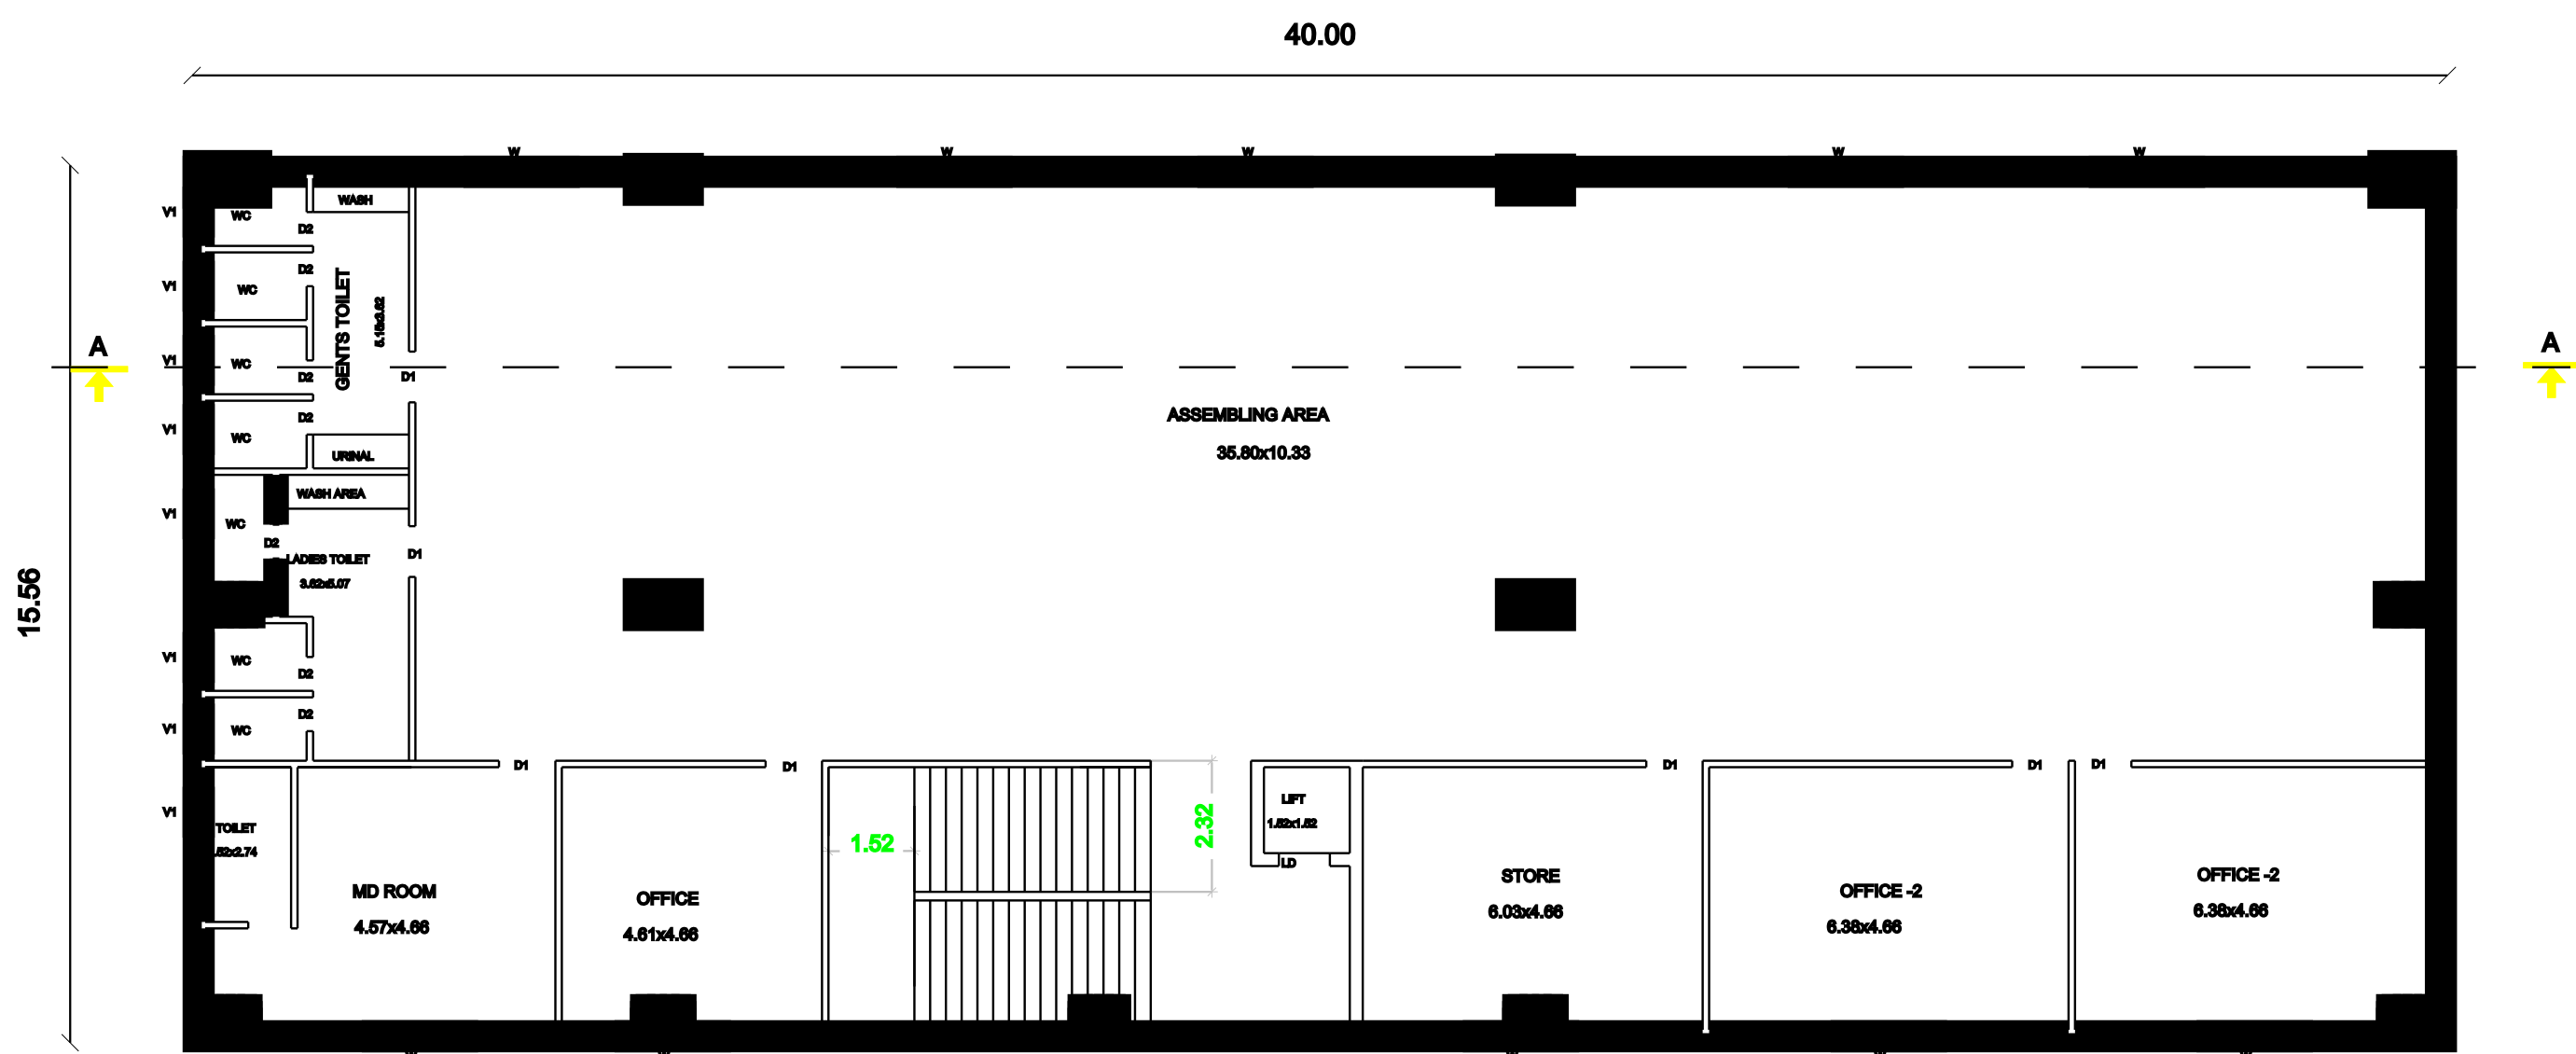


FIRST FLOOR (OFFICE AREA)

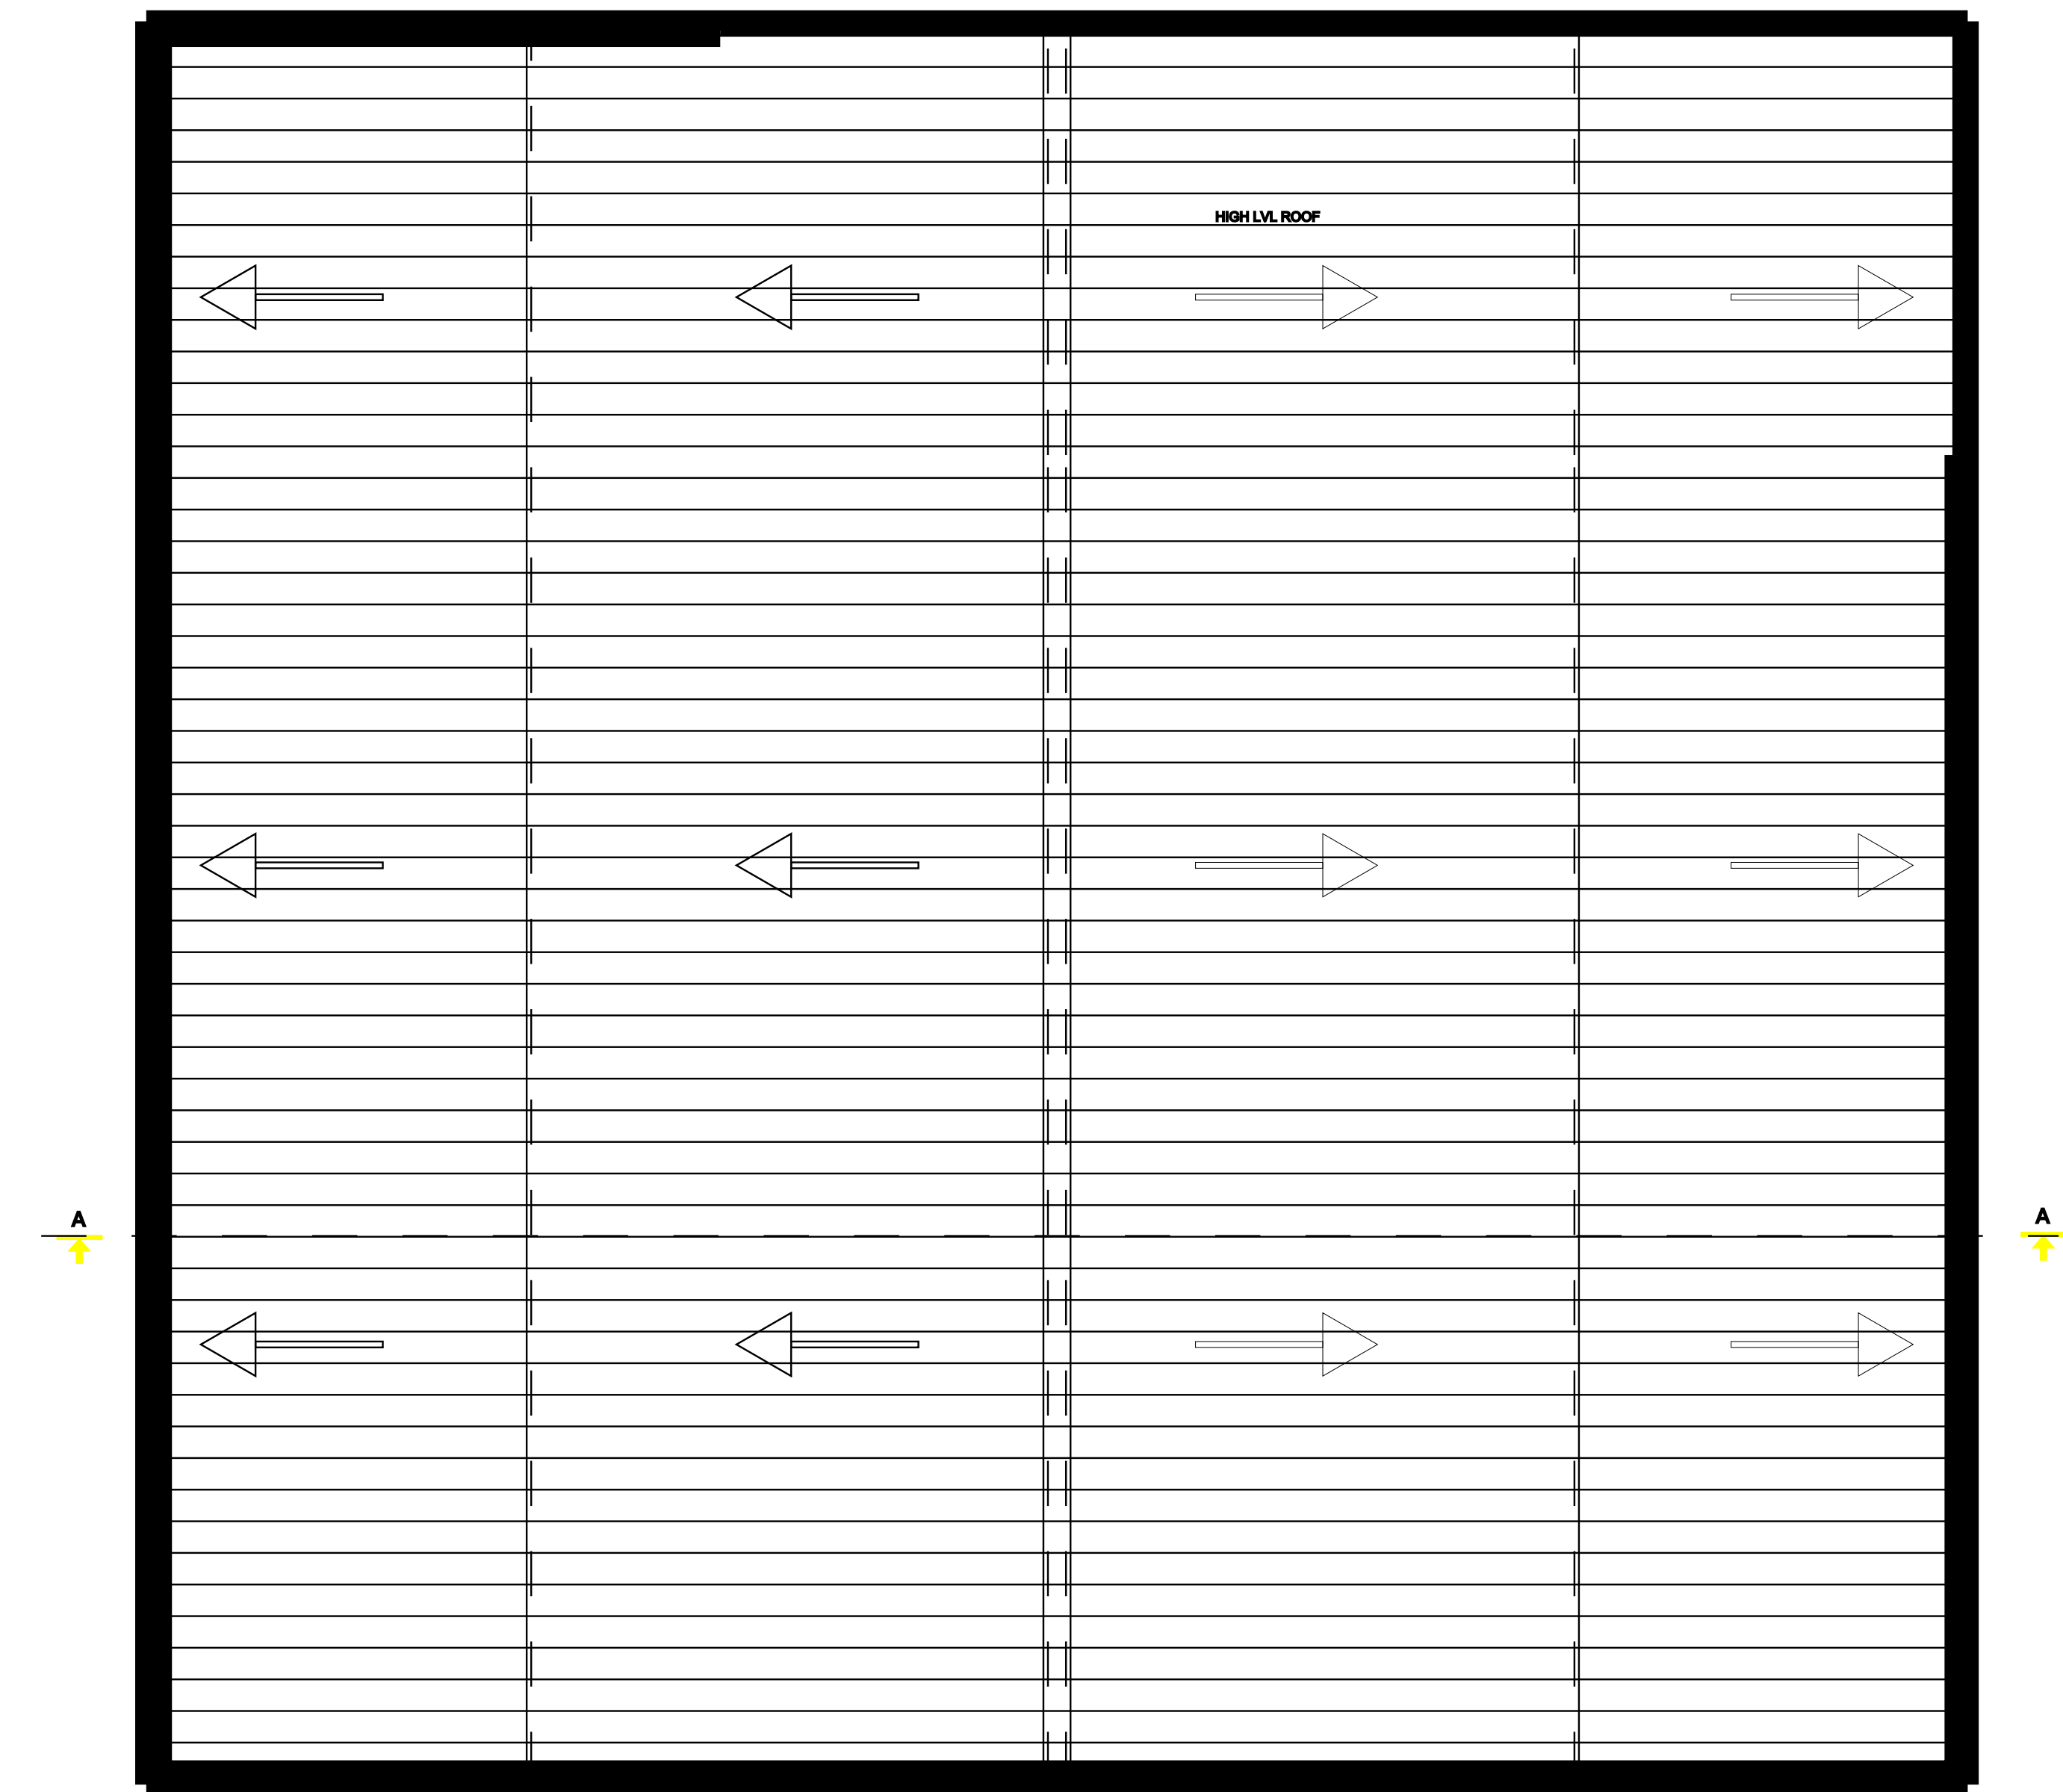

ROOF FLOOR PLAN

DESCRIPTION OF THE PROPERTY
PROPOSED CONSTRUCTION OF WIRE PLANT
BUILDING SIDCO PLOT No.75&76, COMPRISED IN
SURVEY Nos. 183/B4 OF THANDARAI VILLAGE, THIRUPORUR TALUK,CHENGALPATTU DISTRICT.

NORTH POINT

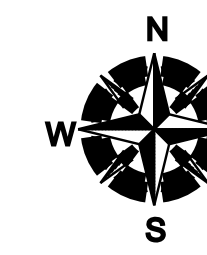

(I) CATEGORY OF INDUSTRY: 86aORANGE86c

"ANNEXURE VII" (3) WIRES PIPES EXTRUDED SHAPES FROM METALS

NOTE : ALL DIMENSIONS AREA IN METRE

AREA STATEMENT DETAILS

SITE AREA AS PER DOCUMENT : 2690.0SQM (0.665)
AS PER PATTI : 2690.0 SQ.M

BUILDING AREA DETAILS :

S.NO	DESCRIPTION	FSI (SQ.M)	NON-FSI (SQ.M)	TOTAL (SQ.M)
1	GROUND FLOOR	1535.80	-	1535.80
2	GROUND FLOOR OFFICE BUILDING	822.40	-	822.40
TOTAL		2157.00	-	2157.00

TOTAL FSI AREA = 2157.00 SQ.M

FLOOR SPACE INDEX = $\frac{2157.00}{2690.00} = 0.80$

DESCRIPTION	REQUIRED	PROVIDED
LORRY PARKING	03 NOS	03 NOS
CAR PARKING	06 NOS	06 NOS
TWO WHEELER PARKING	20 NOS	20 NOS
CYCLE PARKING	20 NOS	20 NOS

O.S.R DETAILS :

COLOUR INDEX :

REFERENCE :

PROPOSED


BOUNDARY

ROAD

DRIVEWAY

SCALE : 1:100

DATE :

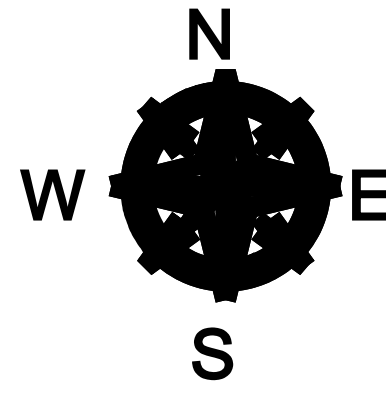

JOINERY SCHEDULE










RS	4.00x6.00m	Steel Rolling Shutter	D1	2.00x0.91m	Aluminium Steel Door
RS1	3.00x5.00m	Steel Rolling Shutter	D2	2.00x0.75m	Aluminium Steel Door
W	2.00x2.00m	Aluminium Steel Window	V	0.60x1.20m	Ventilator
W1	2.00x1.50m	Aluminium Steel Window	V1	0.60x0.45m	Ventilator
D	2.00x1.20m	Aluminium Steel Door			

MACHINERY DETAILS :

ITEM No	NAME OF MACHINERY	QTY	HP	TOTAL HP
1	ENAMELING MACHINE Typ-1	4	67.0	268.0
2	ENAMELING MACHINE Typ-2	2	27.0	54.0
3	PLASTIC EXTRUSION AND PVC COATING	1	27.0	27.0
4	DPC WINDING MACHINE	1	14	14.0
TOTAL		8	-	363.0 HP

WORKER DETAILS :-

GENTS : 50
LADIES : 10
TOTAL : 60

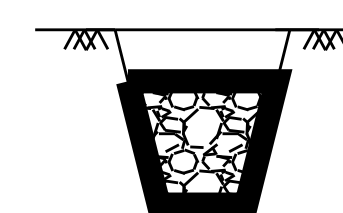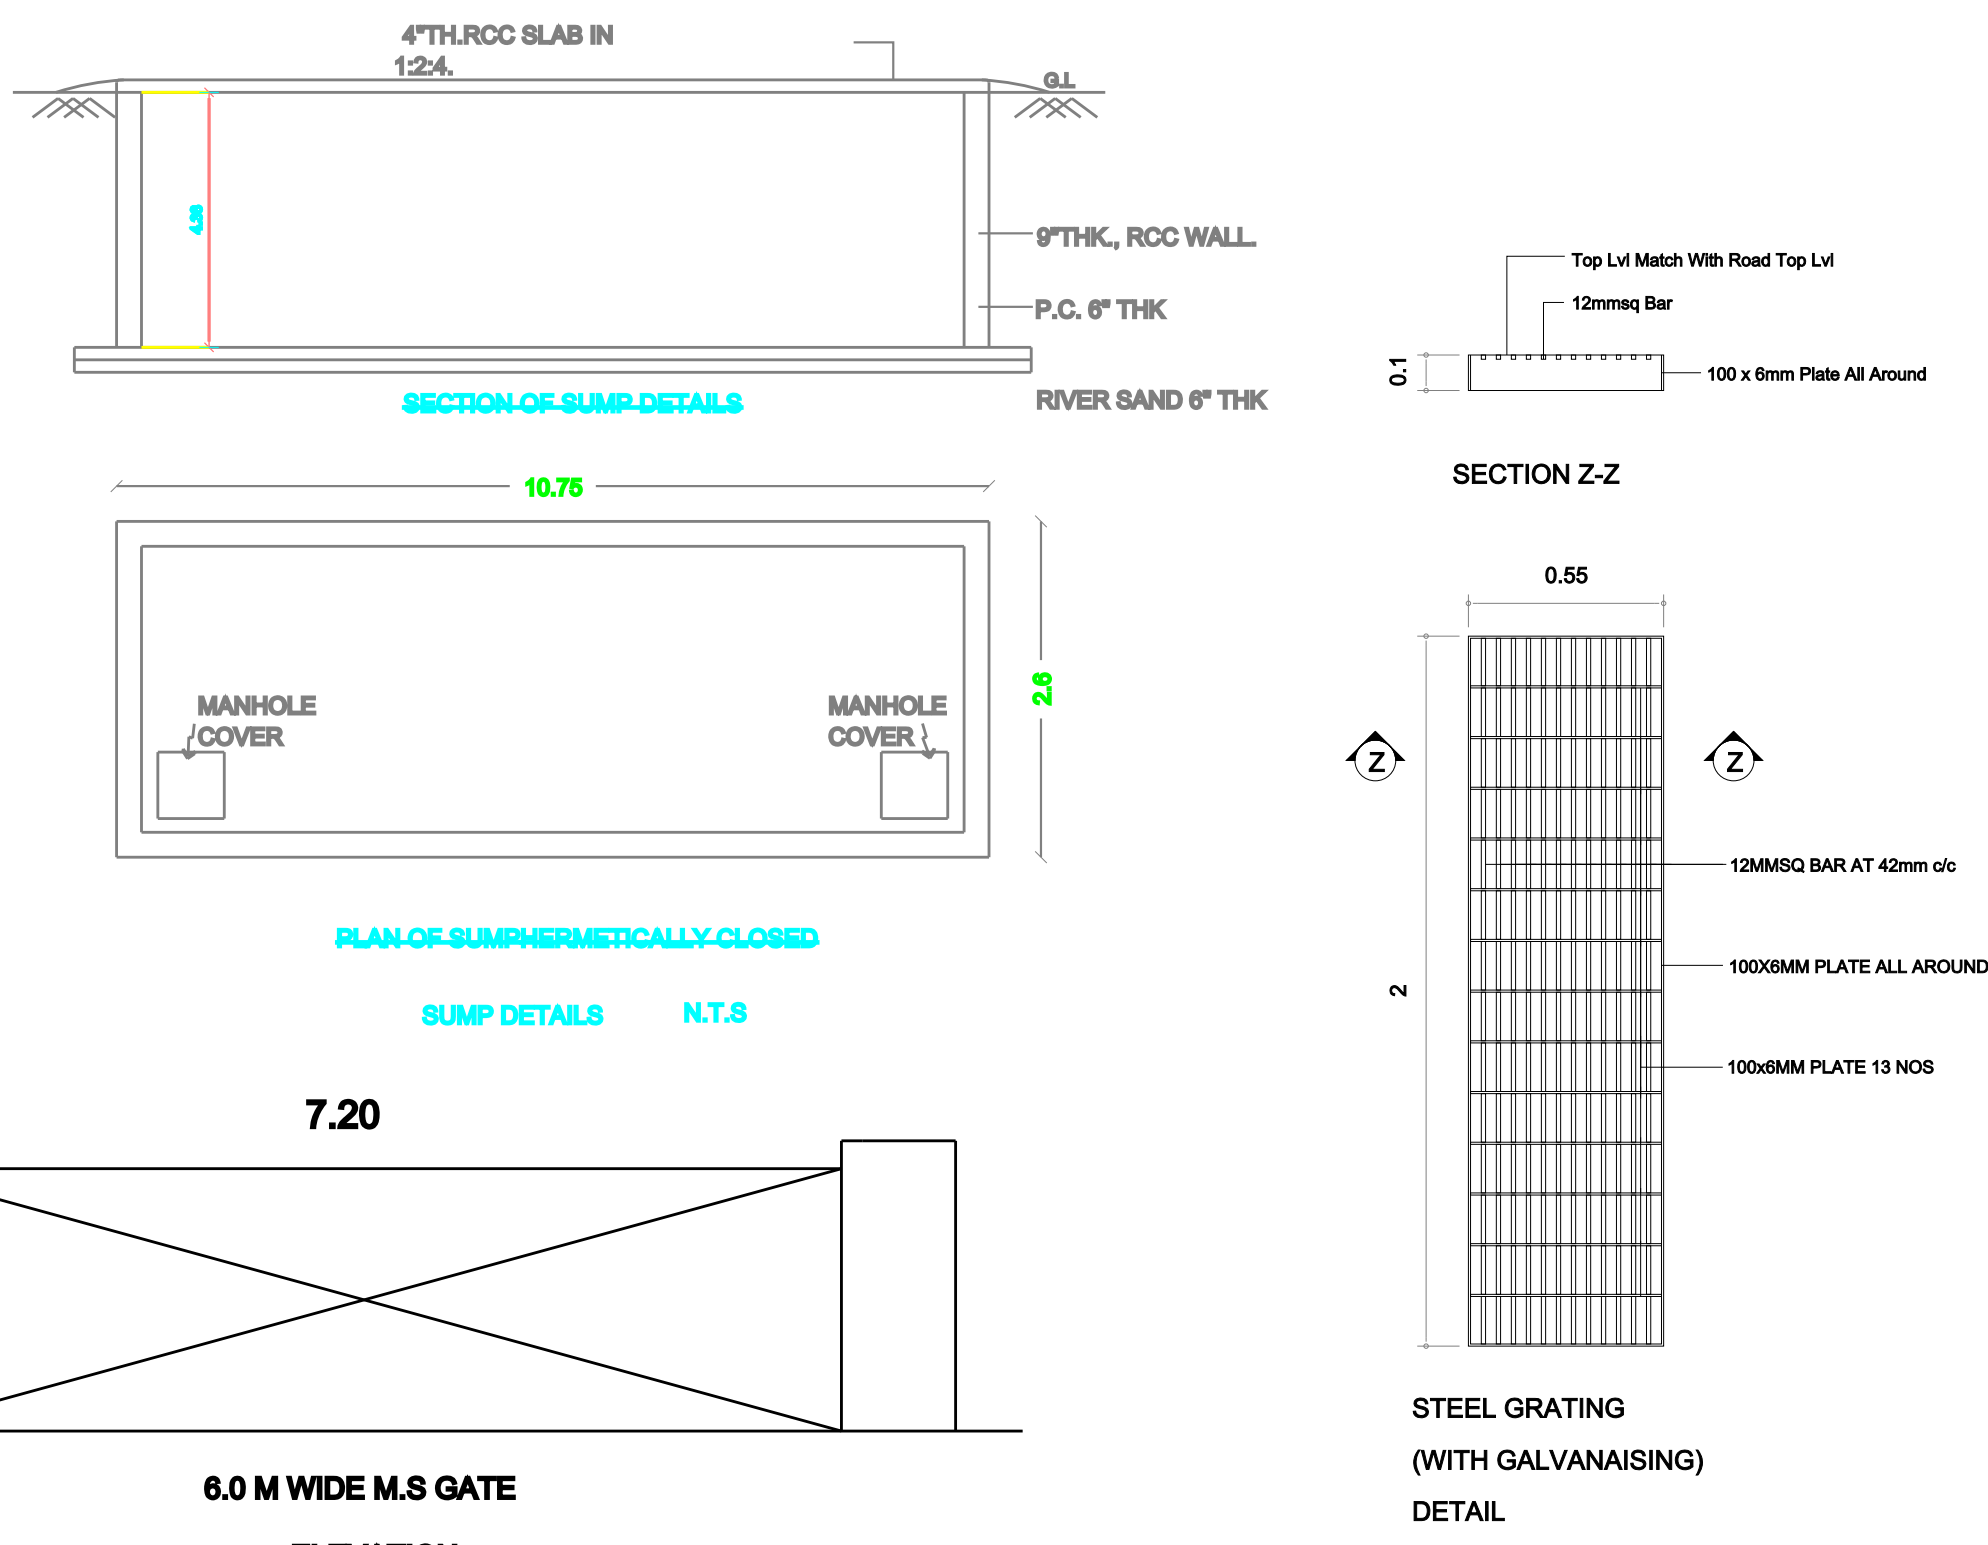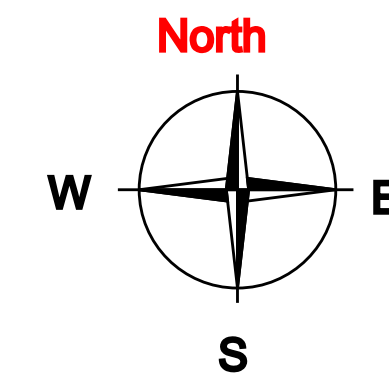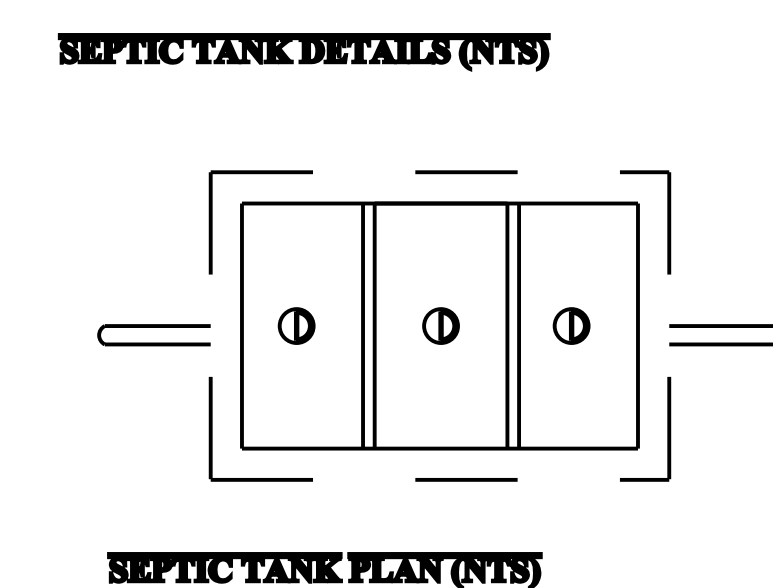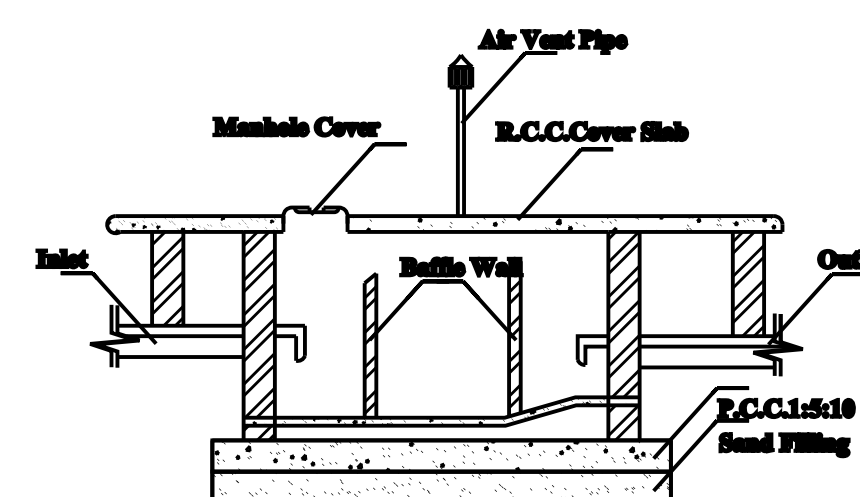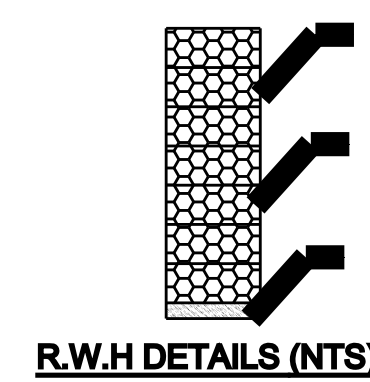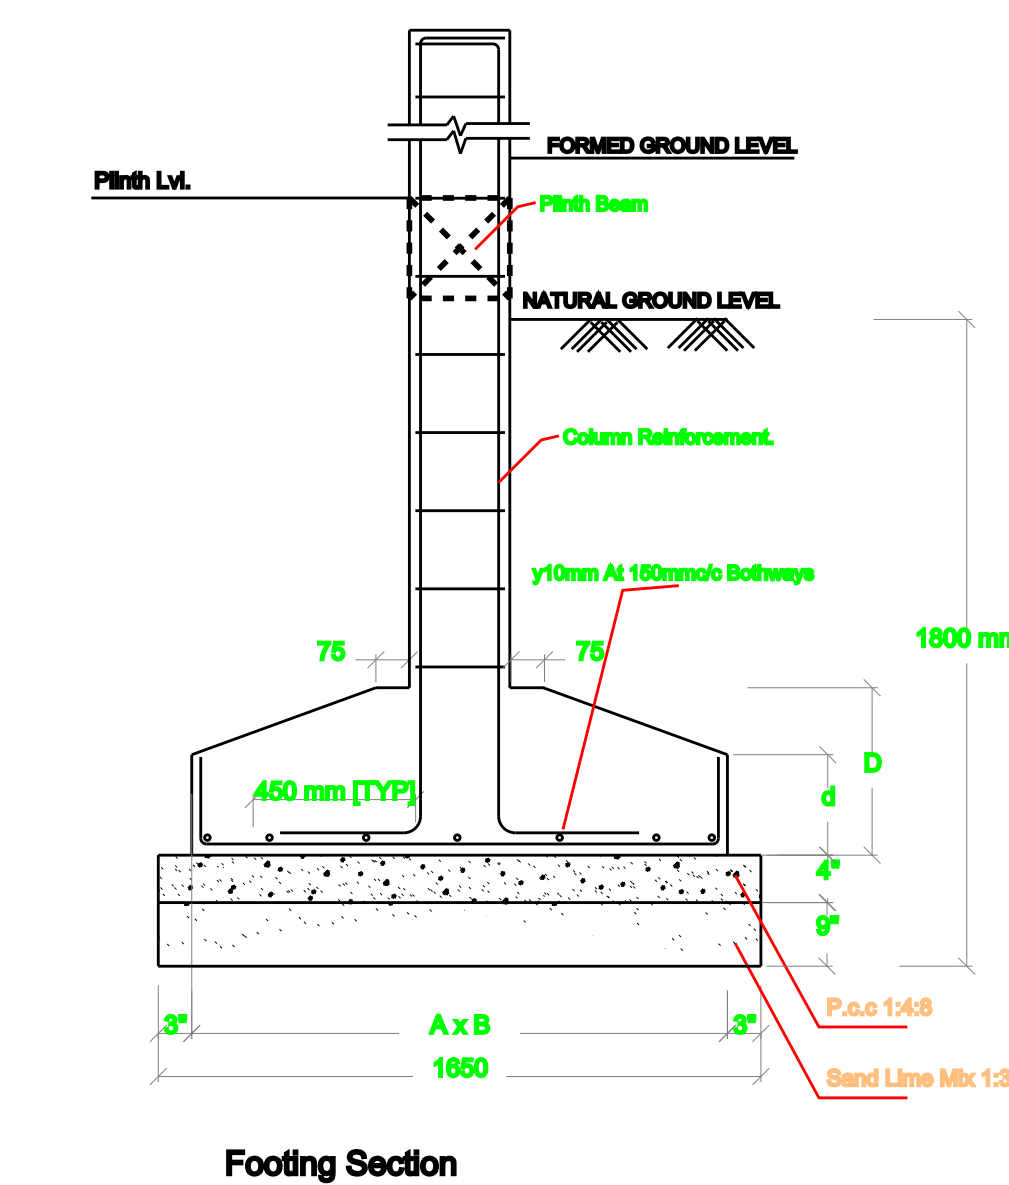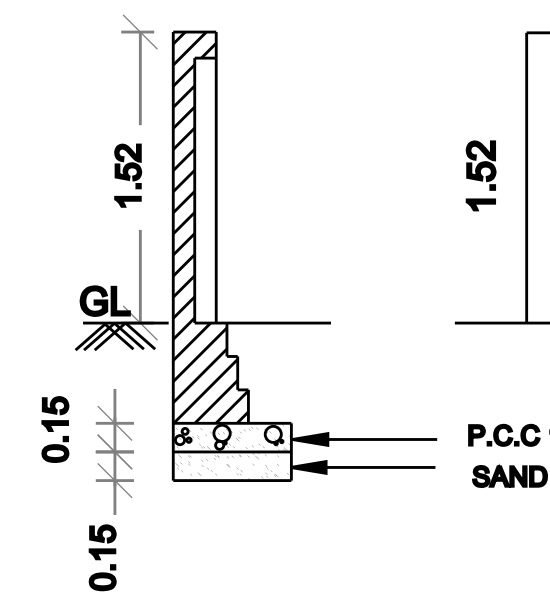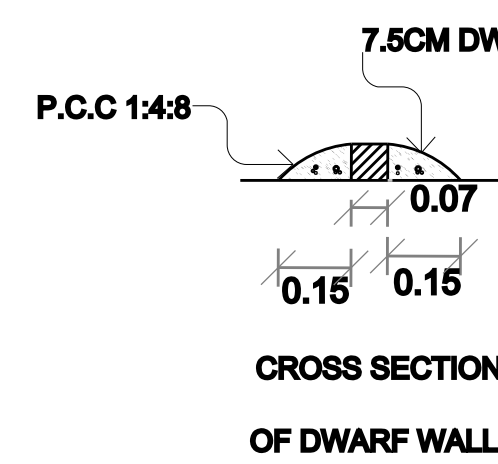

"ANNEXURE VII" (3) WIRES PIPES EXTRUDED SHAPES FROM METALS

NOTE : ALL DIMENSIONS AREA IN METRE

AREA STATEMENT DETAILS

SITE AREA	AS PER DOCUMENT : 2690.0SQM (0.665)
	AS PER PATTA : 2690.0 SQ.M

BUILDING AREA DETAILS:

S.NO	DESCRIPTION	FSI (SQ.M)	NON-FSI (SQ.M)	TOTAL (SQ.M)
1	FLOOR-1 (INDUSTRIAL)			
2	GROUND FLOOR	1636.60	-	1636.60
3	GROUND FLOOR OFFICE BUILDING	622.40	-	622.40
	TOTAL	2157.00	-	2157.00

TOTAL FSI AREA	=	2157.00 SQ.M	
FLOOR SPACE INDEX	=	$\frac{2157.00}{2680.00}$	= 0.80

DESCRIPTION	REQUIRED	PROVIDED
LORRY PARKING	03 NOS	03 NOS
CAR PARKING	06 NOS	06 NOS
TWO WHEELER PARKING	20 NOS	20 NOS
CYCLE PARKING	20 NOS	20 NOS

O.S.R DETAILS :

COLOUR INDEX :		REFERENCE :	
PROPOSED		SCALE : 1:100	
BOUNDARY		DATE :	
ROAD			
DRIVEWAY			

JOINERY SCHEDULE					
RS	4.00x5.00m	Steel Rolling Shutter	D1	2.00x0.91m	Aluminium Steel Door
RS1	3.6x5.00m	Steel Rolling Shutter	D2	2.00x0.78m	Aluminium Steel Door
W	2.00x2.00m	Aluminium Steel Window	V	0.60x1.20m	Ventilator
W1	2.00x1.50m	Aluminium Steel Window	V1	0.60x0.45m	Ventilator
D	2.00x1.20m	Aluminium Steel Door			

MACHINERY DETAILS :				WORKER DETAILS :-	
ITEM No	NAME OF MACHINERY	QTY	HP	TOTAL HP	
1	ENAMELING MACHINE Typ-1	4	67.0	268.0	GENTS : 10
2	ENAMELING MACHINE Typ-2	2	27.0	54.0	LADIES : 5
3	PLASTIC EXTRUSION AND PVC COATING	1	27.0	27.0	TOTAL : 15
4	DPC WINDING MACHINE	1	14	14.0	
	TOTAL	8	-	363.0 HP	

Eight ways to know a piece of land before you pay for it.

This report covers one part of the picture. These cover the rest, drawn from the same government records, for any property in Tamil Nadu.

LandLens One

Ask anything about a property and get an answer grounded in live government records, with the sources shown.

[/landlens/one](#)



Verify My Land

Every record check run on one property and returned as a single report.

[/landlens/verify-my-land](#)



Legal Opinion

An advocate's written opinion on the title, built on the records we pull for it.

[/landlens](#)



One Map

Every layer on one map: the parcel, its boundary, zoning, water bodies and what sits around it.

[/landlens/one/map](#)



PriceMap

What land actually changed hands for around this plot, taken from the registered deeds.

[/landlens/pricemap](#)



Build Scope

What you are allowed to build here: floor space, height, coverage and setbacks.

[/landlens/build-scope](#)



Property Tracker

Watch a property and hear about it when something new is registered against it.

[/landlens/property-tracker](#)



Deal Room

Run the transaction in one place: documents, stamping, signatures and the parties.

[/landlens/deal-room](#)



Twenty-four checks you can run yourself, at no cost.

Records and verification

The registers themselves, read for you.

Encumbrance Certificate

Patta and Chitta

Field Measurement Sketch

EC Analyzer

Bank charge check

Court case search

Seller background check

Approval check by survey

Value and duty

What it is worth and what it costs to register.

Guideline value by street

Guideline value by survey

Stamp duty and registration fees

Capital gains

Floor space index

Area unit converter

Zoning and land use

What the plan says can happen on this land.

Land use zone finder

CMDA land use check

Coastal regulation zone

Master plan check

Water bodies finder

Airport height clearance

Registers and directories

Who holds it, and which office keeps the record.

Find your registering office

Temple property check

Waqf property check

RERA register



Every free tool
/tools



Services we run
for you
/services



The LandLens
suite
/landlens/one



Every claim in this document traces back to a government record.

Legal opinions, due diligence and title verification

Building plan, layout and sub-division approvals

Completion and occupancy certificates, regularisation

Escrow, negotiation and NRI property management

Land survey, soil testing, architecture and construction

Verified RealEstate
3/350/2 Mettukuppam,
OMR Thoraipakkam,
Chennai 600 097, India
hello@verified.realestate
+91 9996 12 9996

Prepared from the registers named on the page each finding sits on. Where a register could not be read, this document says so in its place rather than leaving the gap to be read as a clean result.

