

PP

APPROVAL RECORD

Planning Permission

Chengalpattu district, Tamil Nadu

APPROVAL TYPE

Building Plan

ISSUING AUTHORITY



Rural Panchayat

The approval as the planning authority issued it, reproduced in full behind this page.

An approval speaks to what was sanctioned, not to what was built. Completion is a separate record.

BLOCK - 35

BACHELOR'S RESIDENCE

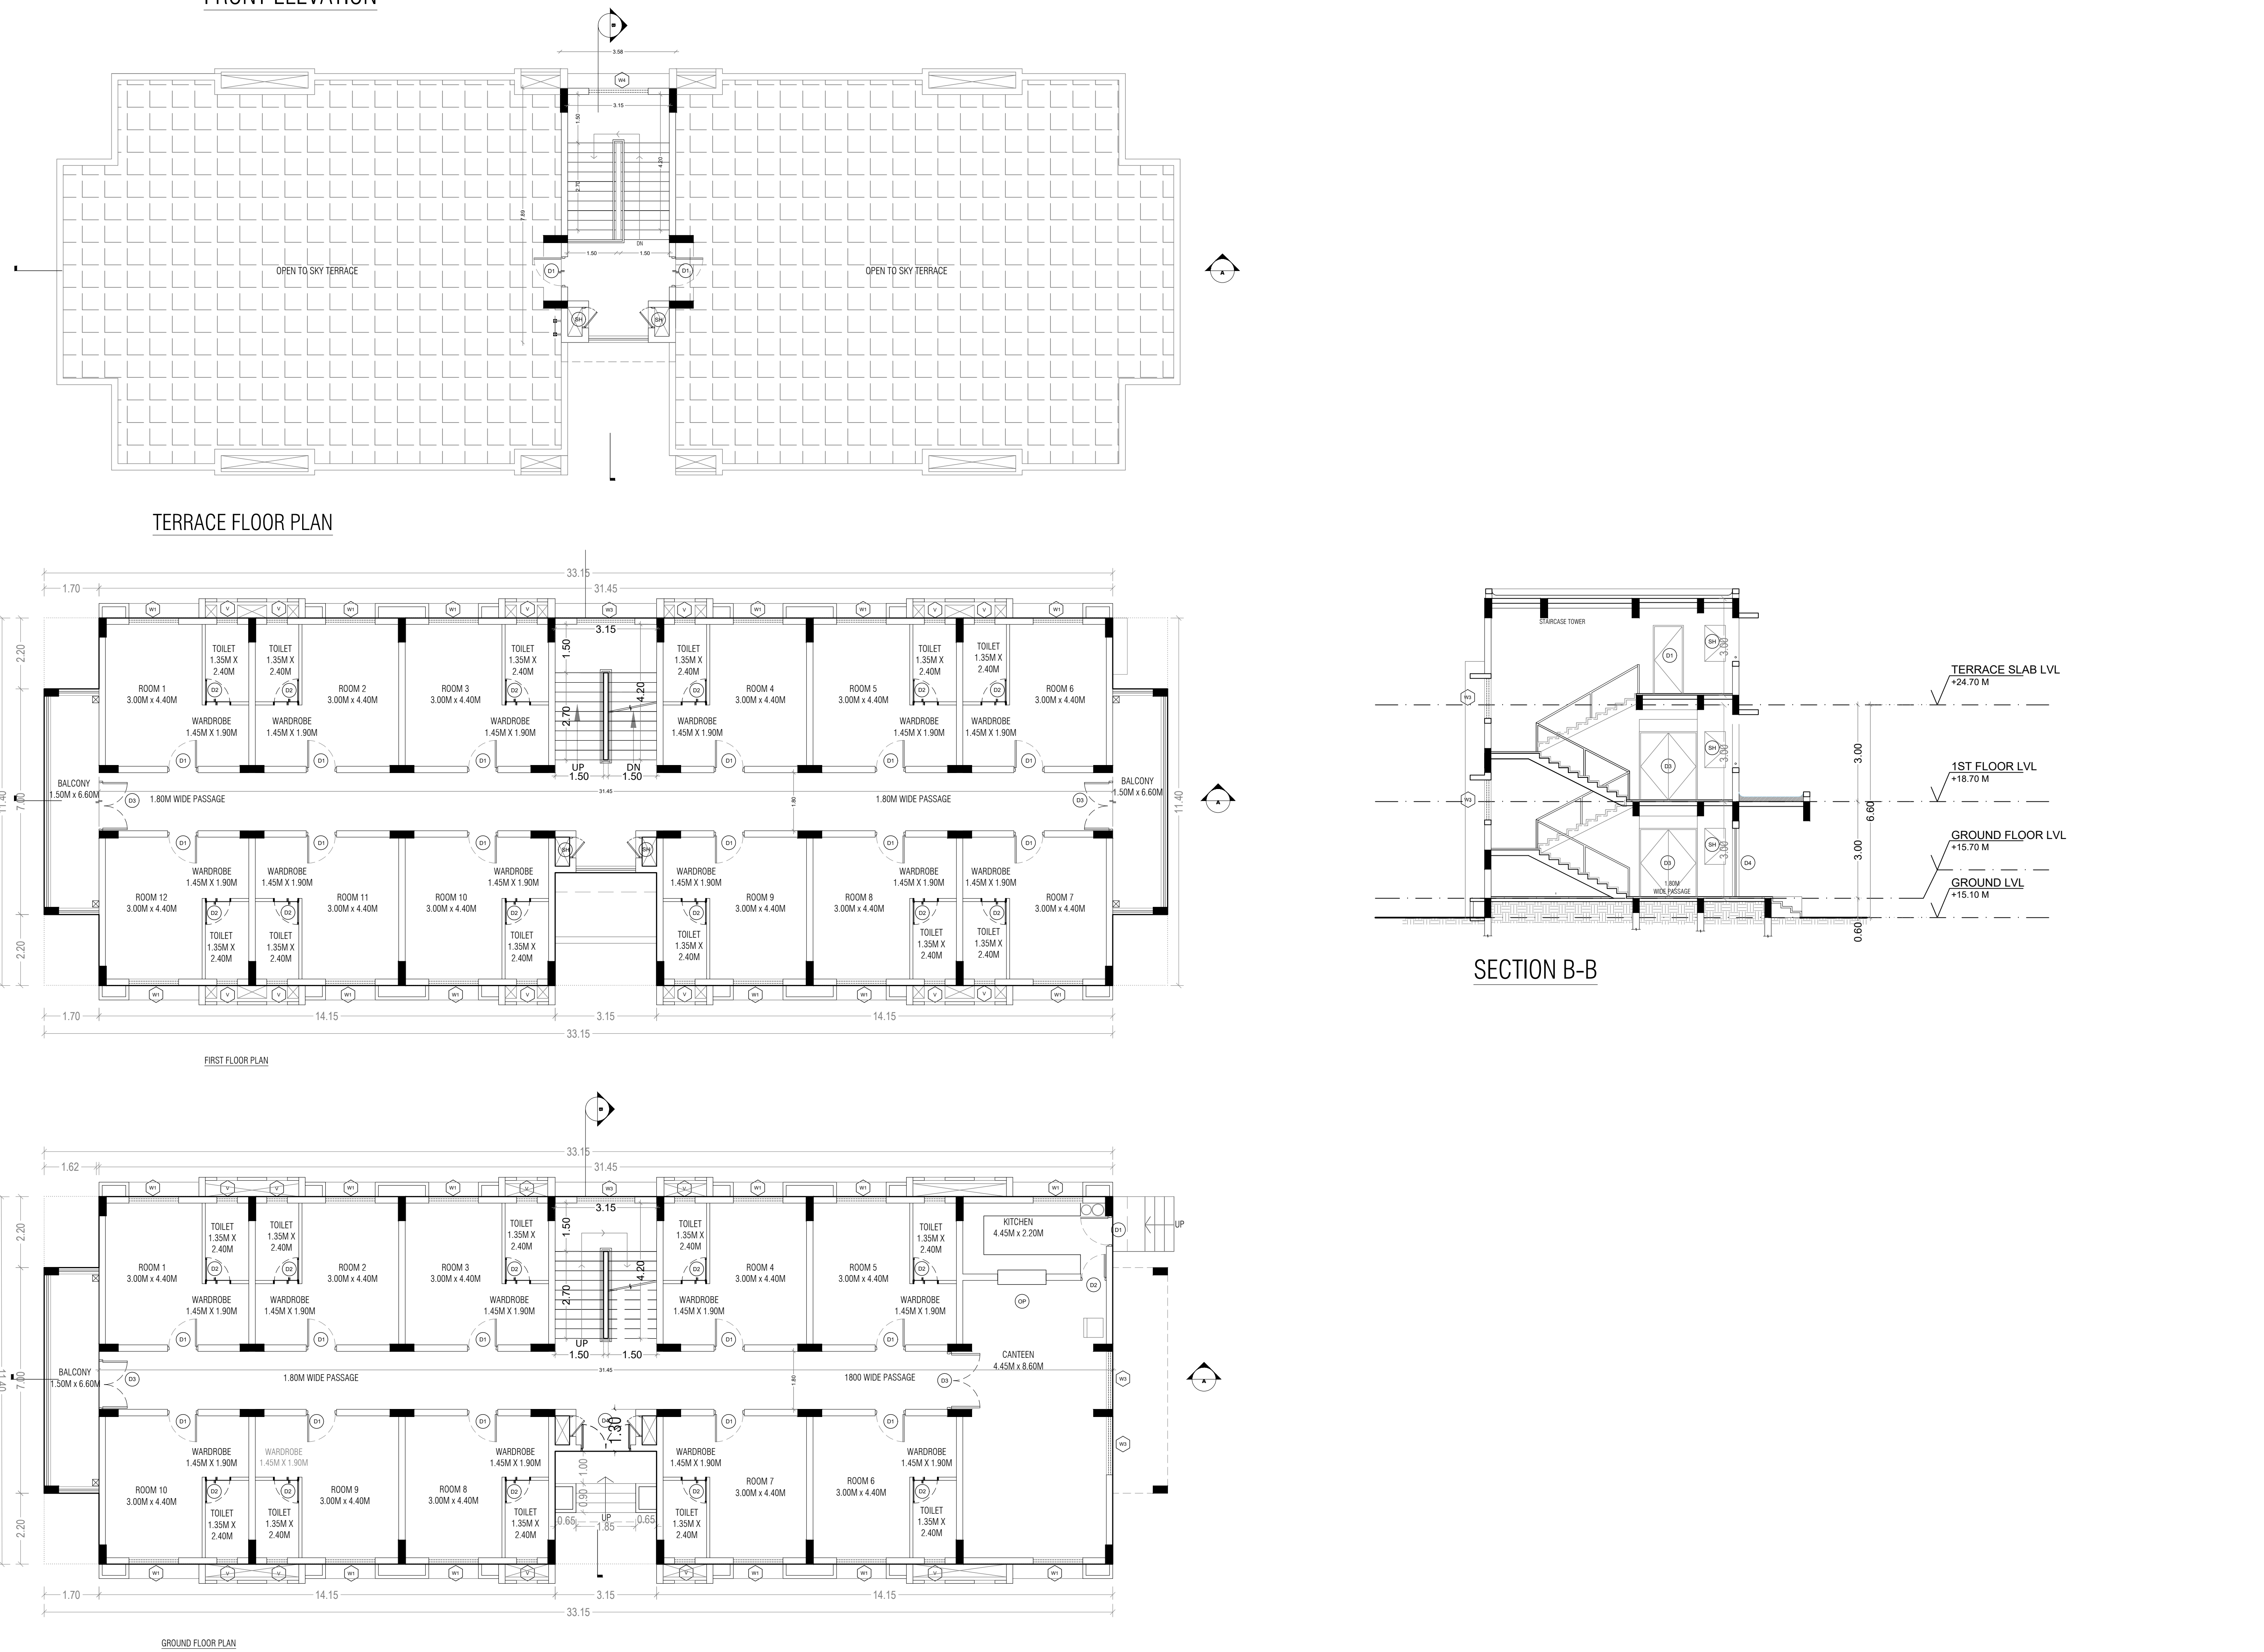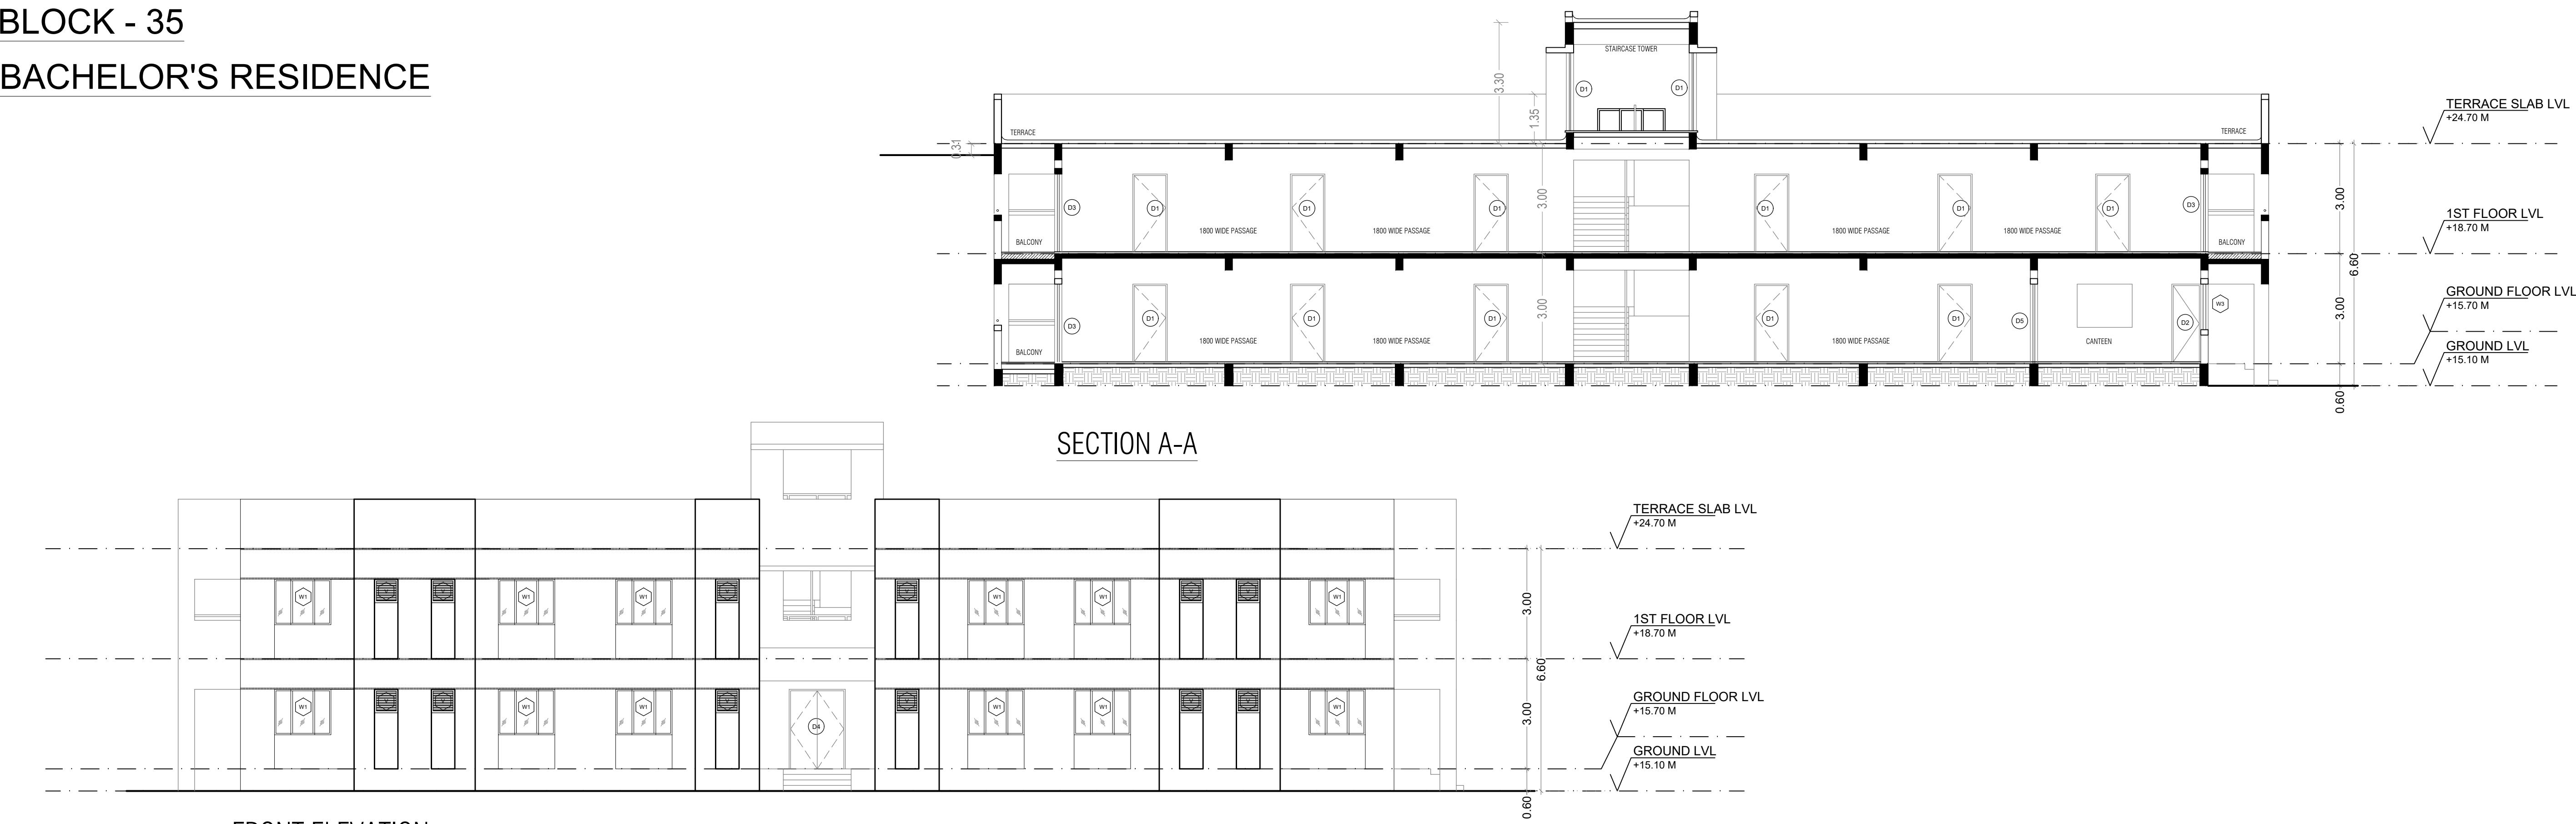

SHEET NUMBER : 21 OF 21

PROJECT:

PLAN SHOWING THE REVISED AND ADDITIONAL CONSTRUCTION OF AMUSEMENT THEME PARK BUILDINGS AT SURVEY NUMBERS: 4/3A, 5/2A, 5/2B, 5/2C, 9/3A, 9/3B, 9/3C, 9/3D, 9/3E, 10, 11/1, 11/2, 11/3, 11/4, 11/5, 11/6, 13/2, 13/3, 13/4, 14/1, 14/2A, 14/2B, 14/2C, 14/2D, 14/3A, 14/3B, 14/4A1, 14/4A2, 14/4B, 14/4C, 14/5A, 14/5B1, 14/5B2, 14/5C1, 14/5C2, 18/2A, 18/2B, 18/2C, 18/2D, 18/2E, 18/2F, 18/2G, 18/2H, 18/2I, 18/2J, 18/2K, 18/3A, 18/3B, 18/3C, 18/4A, 18/4B, 18/4C, 18/4D, 18/4E, 18/5, 19/1A, 19/1B, 19/1C, 19/1D, 19/2A, 19/2B, 19/2C, 19/3A, 19/3B, 19/3C, 19/3D, 19/3E, 19/3F, 20/1A, 20/1B1, 20/1B2, 20/1B5, 20/1B6A, 20/1B6B, 20/1B6C, 20/1B7, 20/1B4, 24/1A, 24/1B, 24/1C, 24/1D, 24/2A, 24/2B, 24/2C, 24/2E, 24/2D, 25/1B1A, 25/1B1B, 25/1B2, 25/1B3F, 25/1B1C1, 25/1B1C2, 25/1B1C3, 25/1B1C4, 25/1B1D, 25/1B1E, 25/1B1F, 25/1B1G, 25/1B1H, 25/1B1I, 25/1B1J, 25/1B1K, 25/1B1L, 25/1B1M, 25/1B3A1, 25/1B3A2, 25/1B3B, 25/1B3C, 25/1B3D, 25/1B3E, 25/1B3F, 25/1B3G1, 25/1B3G2, 25/1B3G3, 25/1B3H1, 25/1B3H2, 25/1B3H3, 25/2A1A, 25/2A1B, 25/2A4A, 25/2A4B, 25/2A4C, 25/2A1C, 25/2B, 25/2A2, 25/2A3, 25/2A5, 25/2A6, 25/2A7, 25/1A, 25/1B3I, 26/9, 27/7B, 28/2B, 28/3B, 28/1E2, 41/2A3, 41/2B, 41/2C, 43/10C, 44/2C1, 44/2C3, 44/2D4, 44/2D5, 44/2E1, 44/2E2, 44/3A, 44/3B, 44/3C, 44/3D, 44/2E3, 44/2D6, 44/2C2A, 44/2C2B, 44/2C2C, 44/2C2D, 44/2C2E, 44/2D1A, 44/2D1B, 44/2D2, 44/2D3A, 44/2D3B, 44/2D3C, 44/2D3D, 45/1A, 45/1B, 45/1C1, 45/1C2, 45/1D, 45/1E, 45/1F, 45/1G1, 45/1G2, 45/1G3, 45/1G4, 45/1G5, 45/2A, 45/2B, 46/1A, 46/1B, 46/1C, 46/1D, 46/1E, 46/2A, 46/2B, 46/2C, 47, 48/2H2, 48/2F, 48/2G, 48/2I2, 50/1H, 50/3, 52/8B, 52/9B OF ILLALUR VILLAGE, THIRUPORUR TALUK, CHENGALPATTU DISTRICT - 603 100

DIRECTION:



JOINERIES:

SCHEDULE OF JOINERIES		
DOOR SCHEDULE		
TYPE	FINISHED SIZES	
D1	900	X 2100
D2	750	X 2100
D3	1760	X 2100
D4	1500	X 2100
SH	600	X 1080
WINDOW SCHEDULE		
W1	1500	X 1200
W3	1760	X 1200
V	600	X 600
OP	1460	X 1200


ARCHITECT:



STRUCTURAL ENGINEERS:


B. MALLIKA, ME. (PND)
Registered Structural Engineer
RE-11 / KKDTCP / 013/2022
84, Kalaimaran Koli Street,
Pasumpon Nagar, Madurai-625003.

OWNER/ AUTHORIZED SIGNATURE:

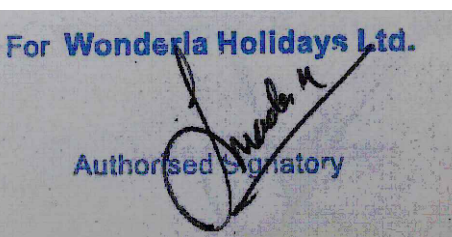


SCALE = 1: 100


BLOCK - 34
DORMITORY

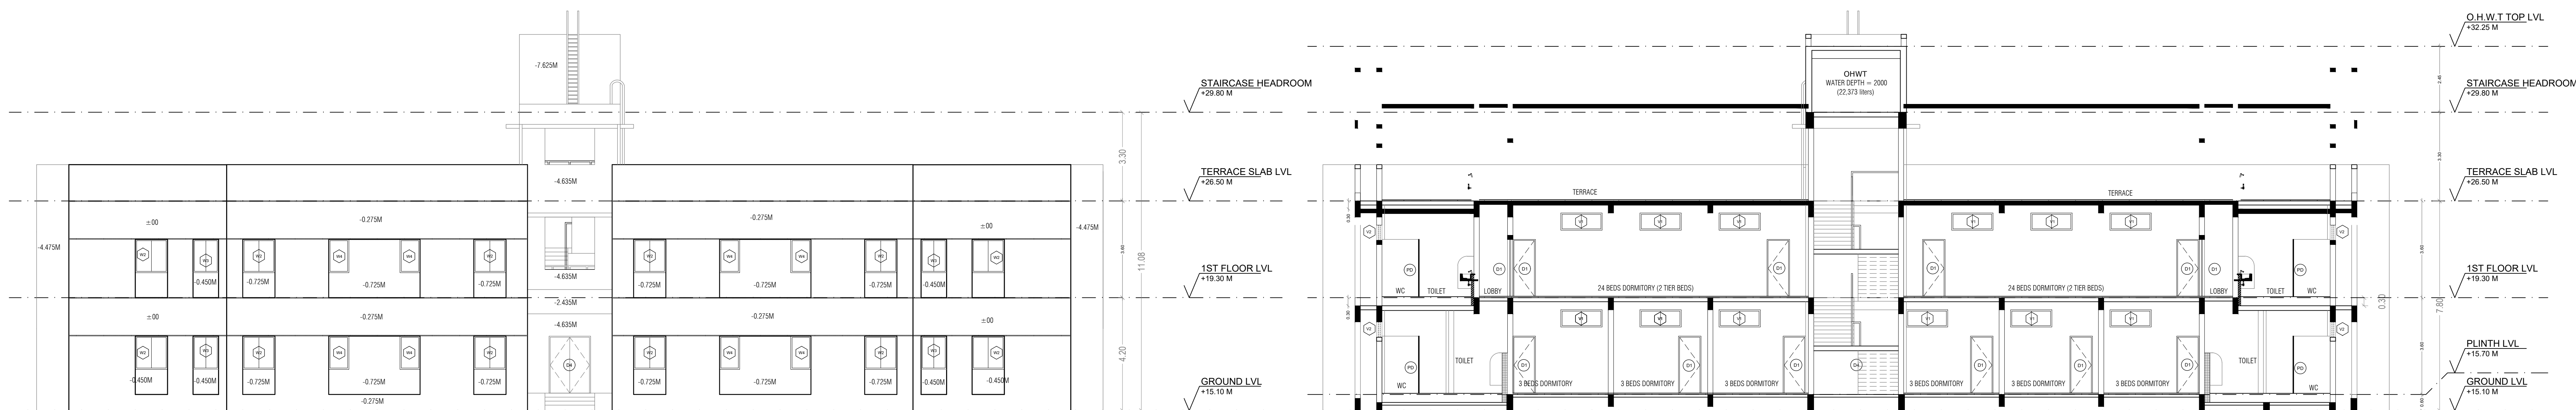


ELEVATION A

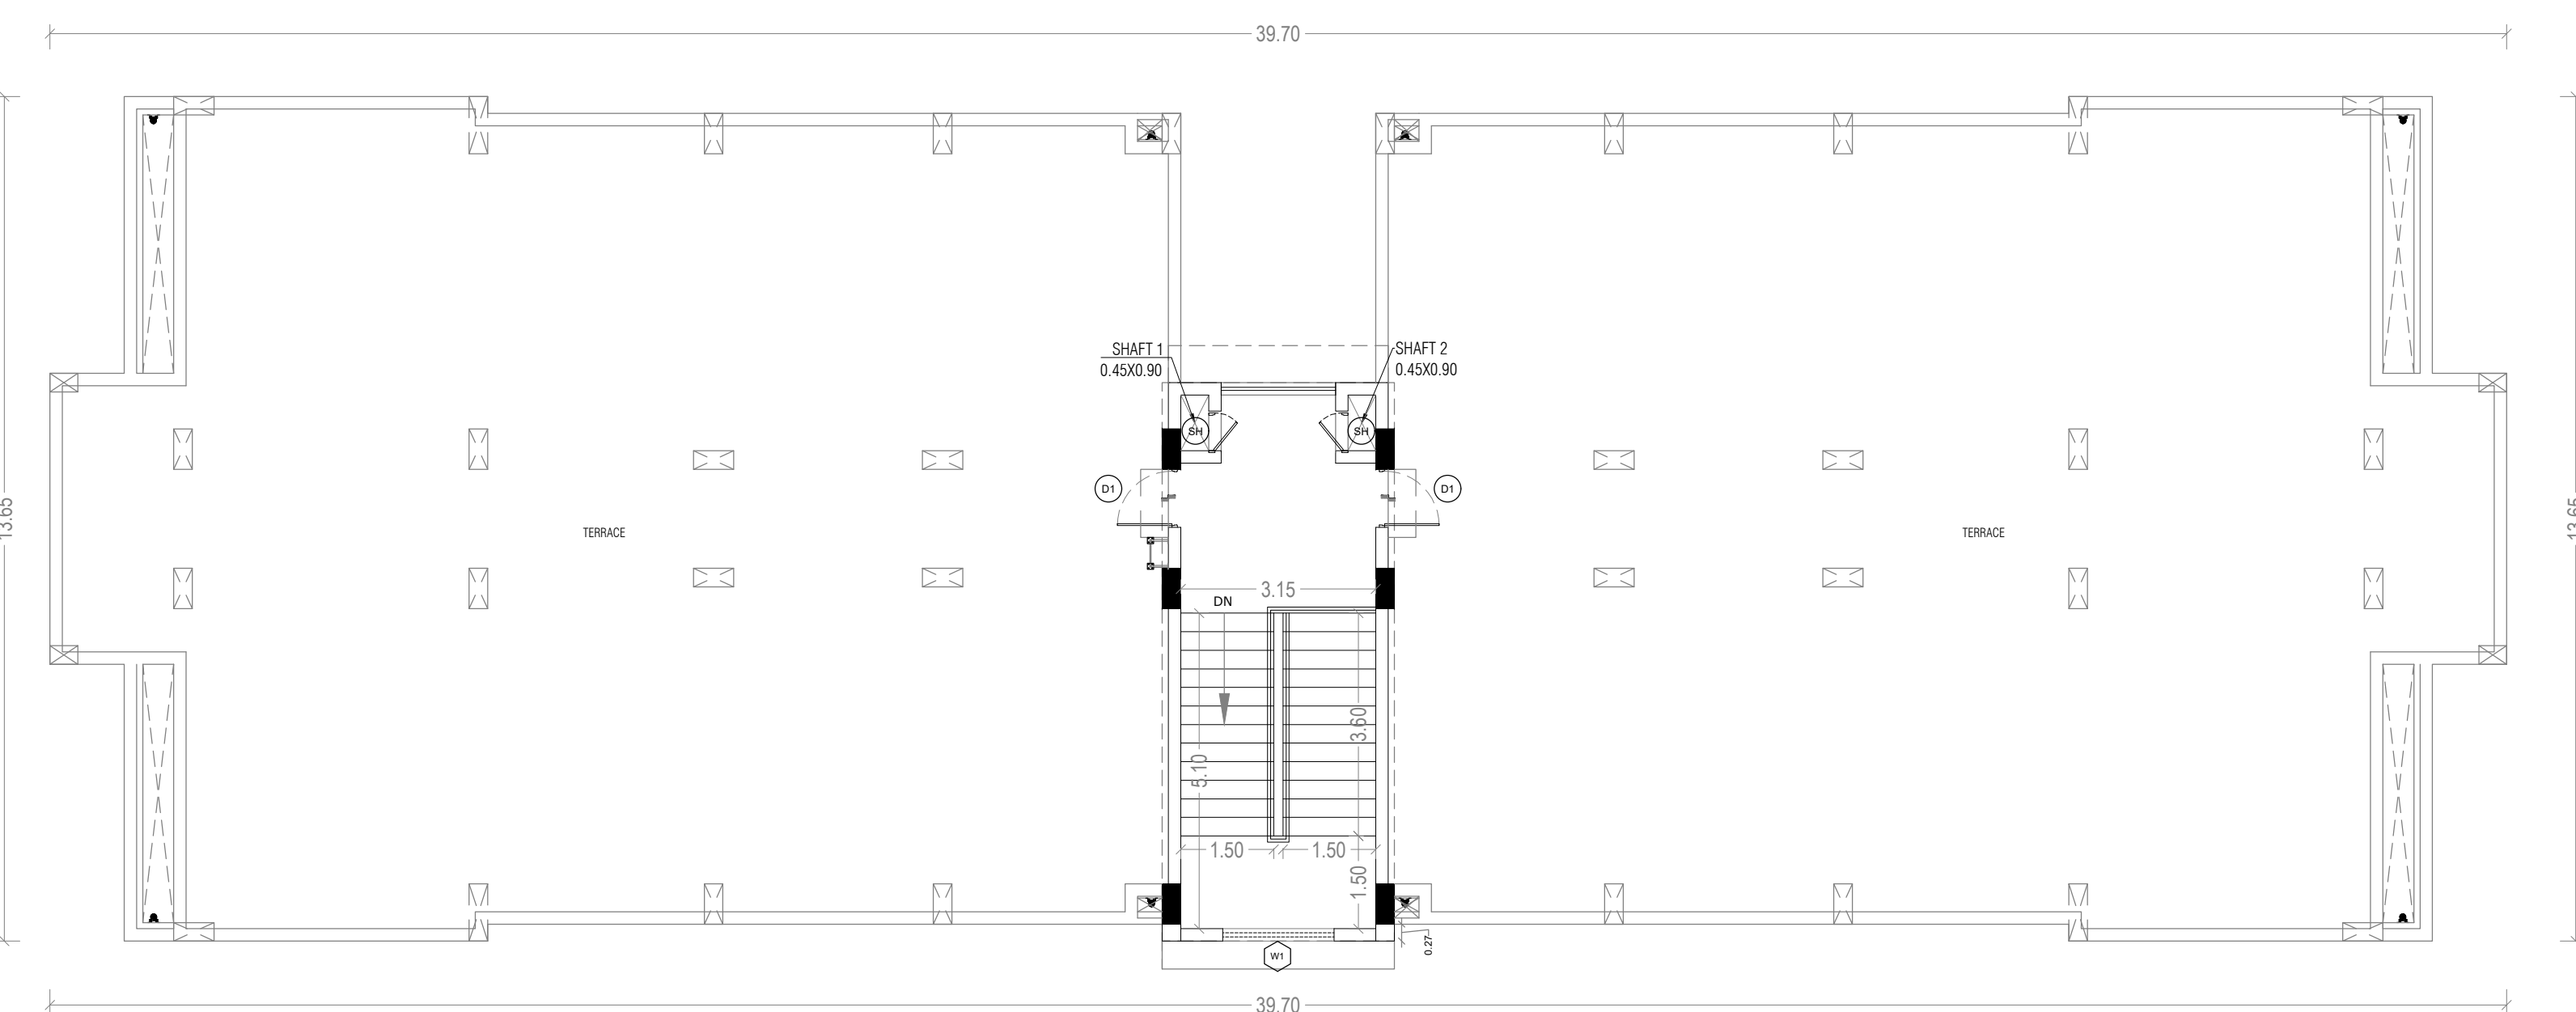


TERRACE FLOOR PLAN

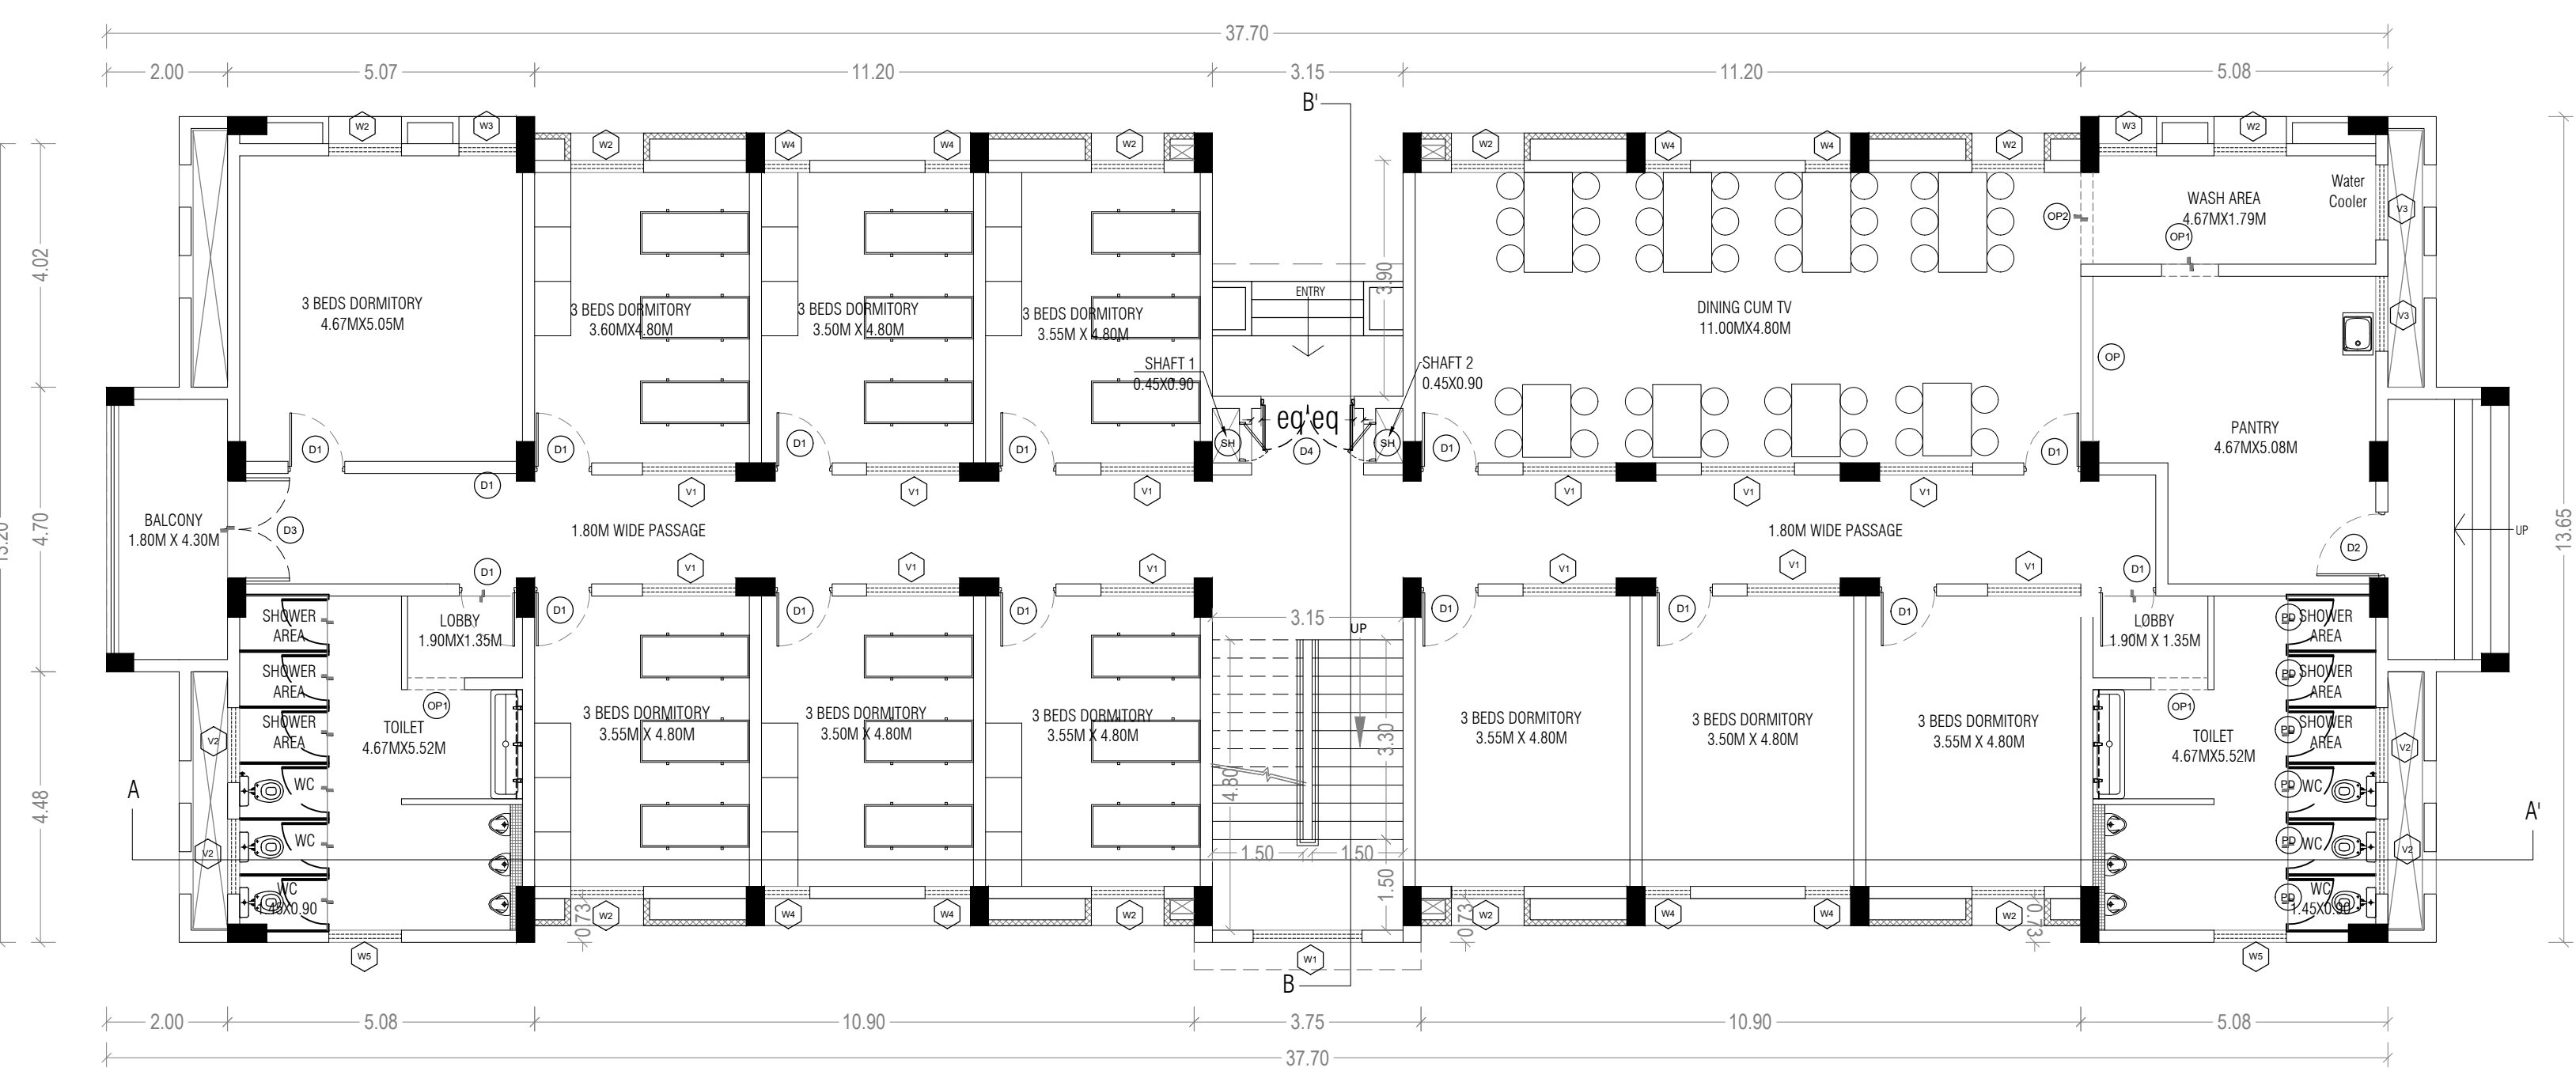

GROUND FLOOR PLAN

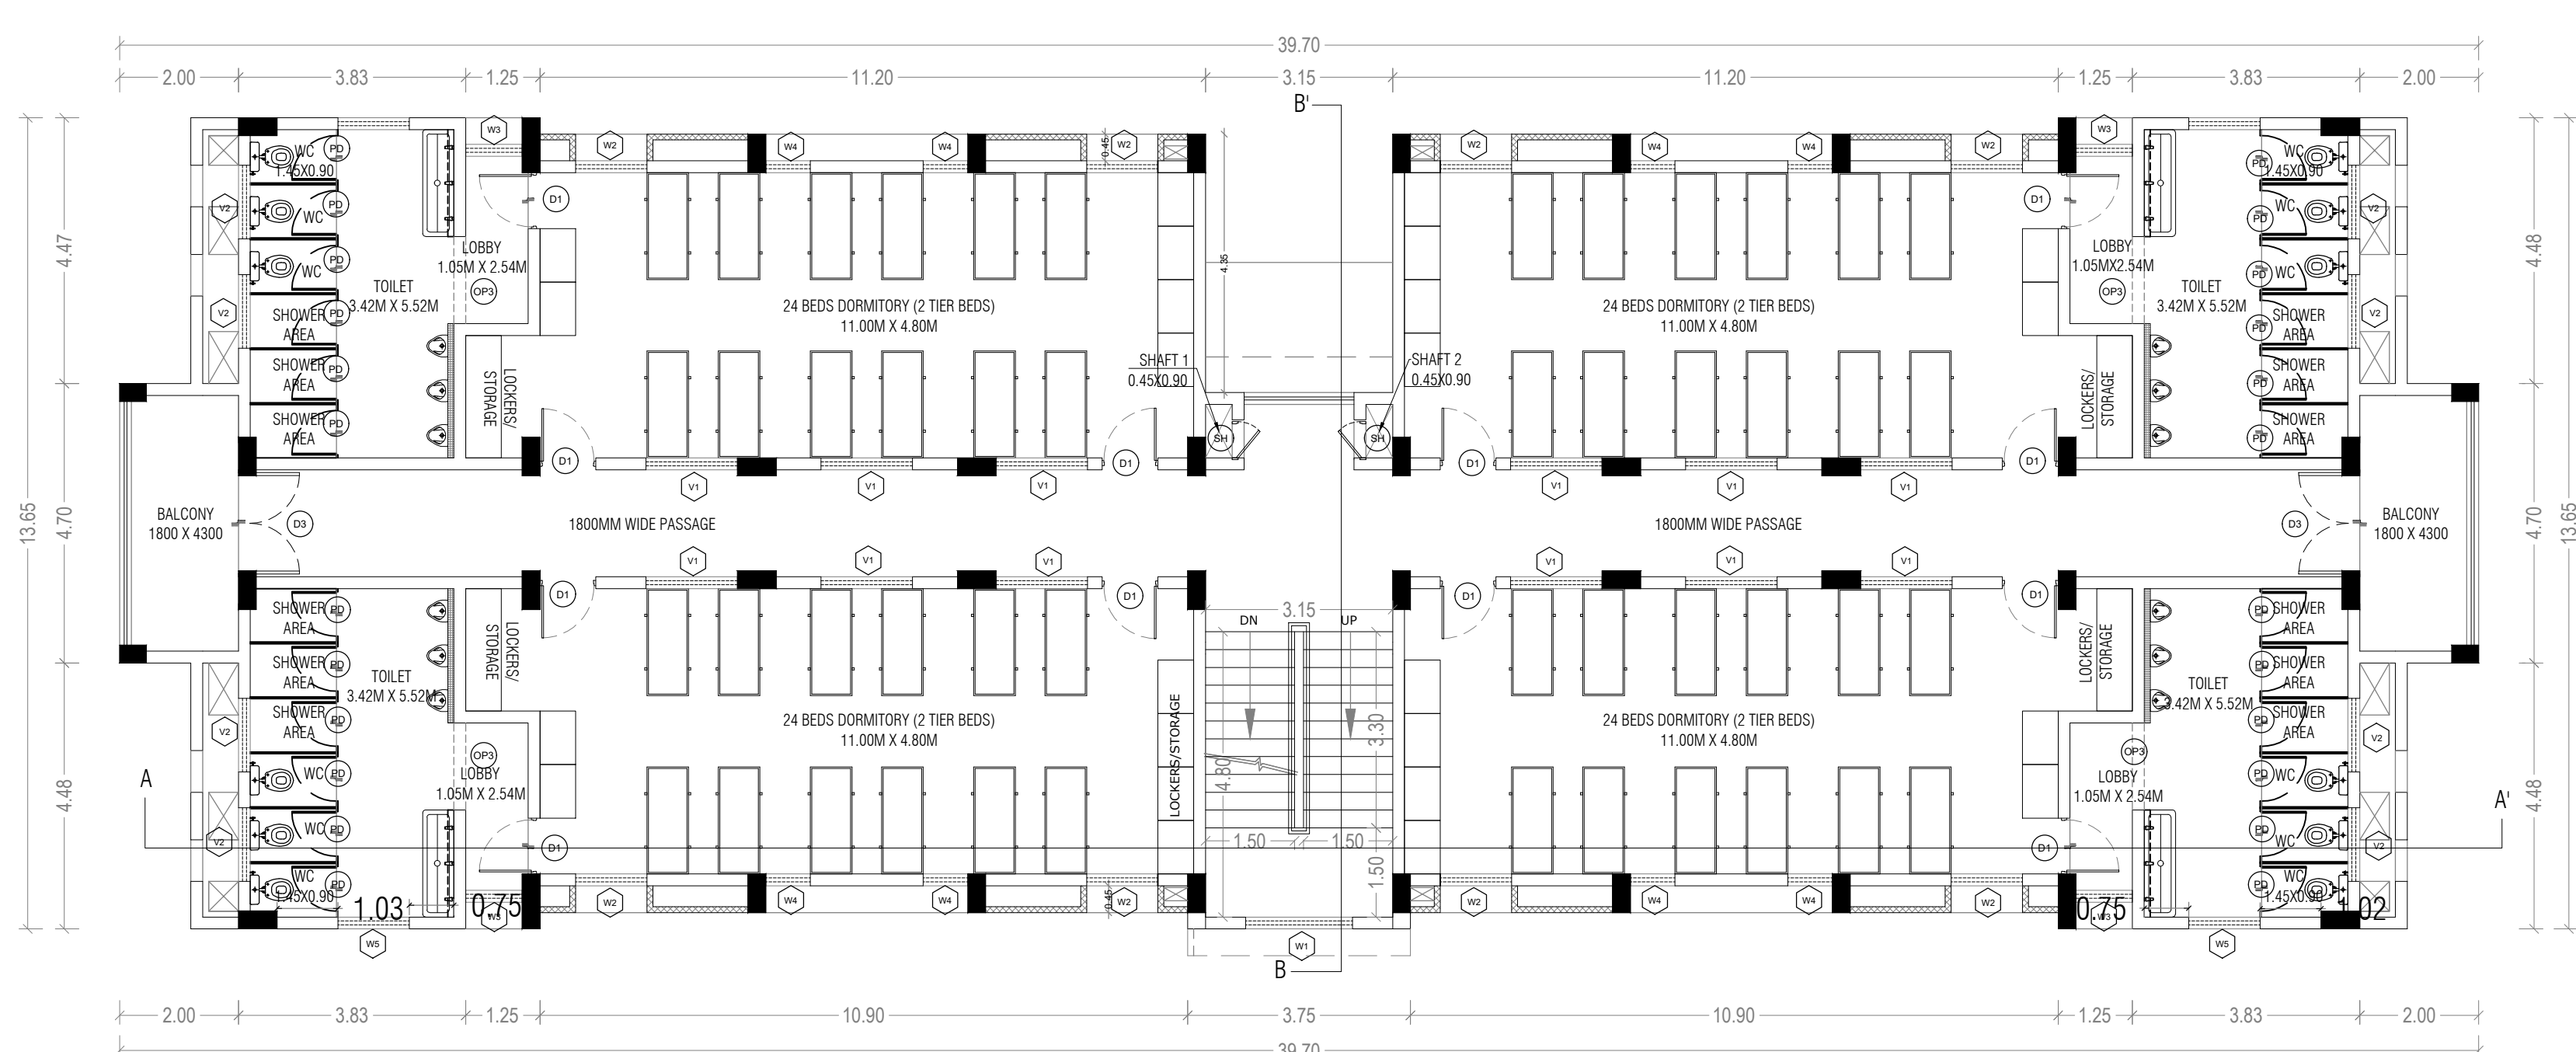

FIRST FLOOR PLAN

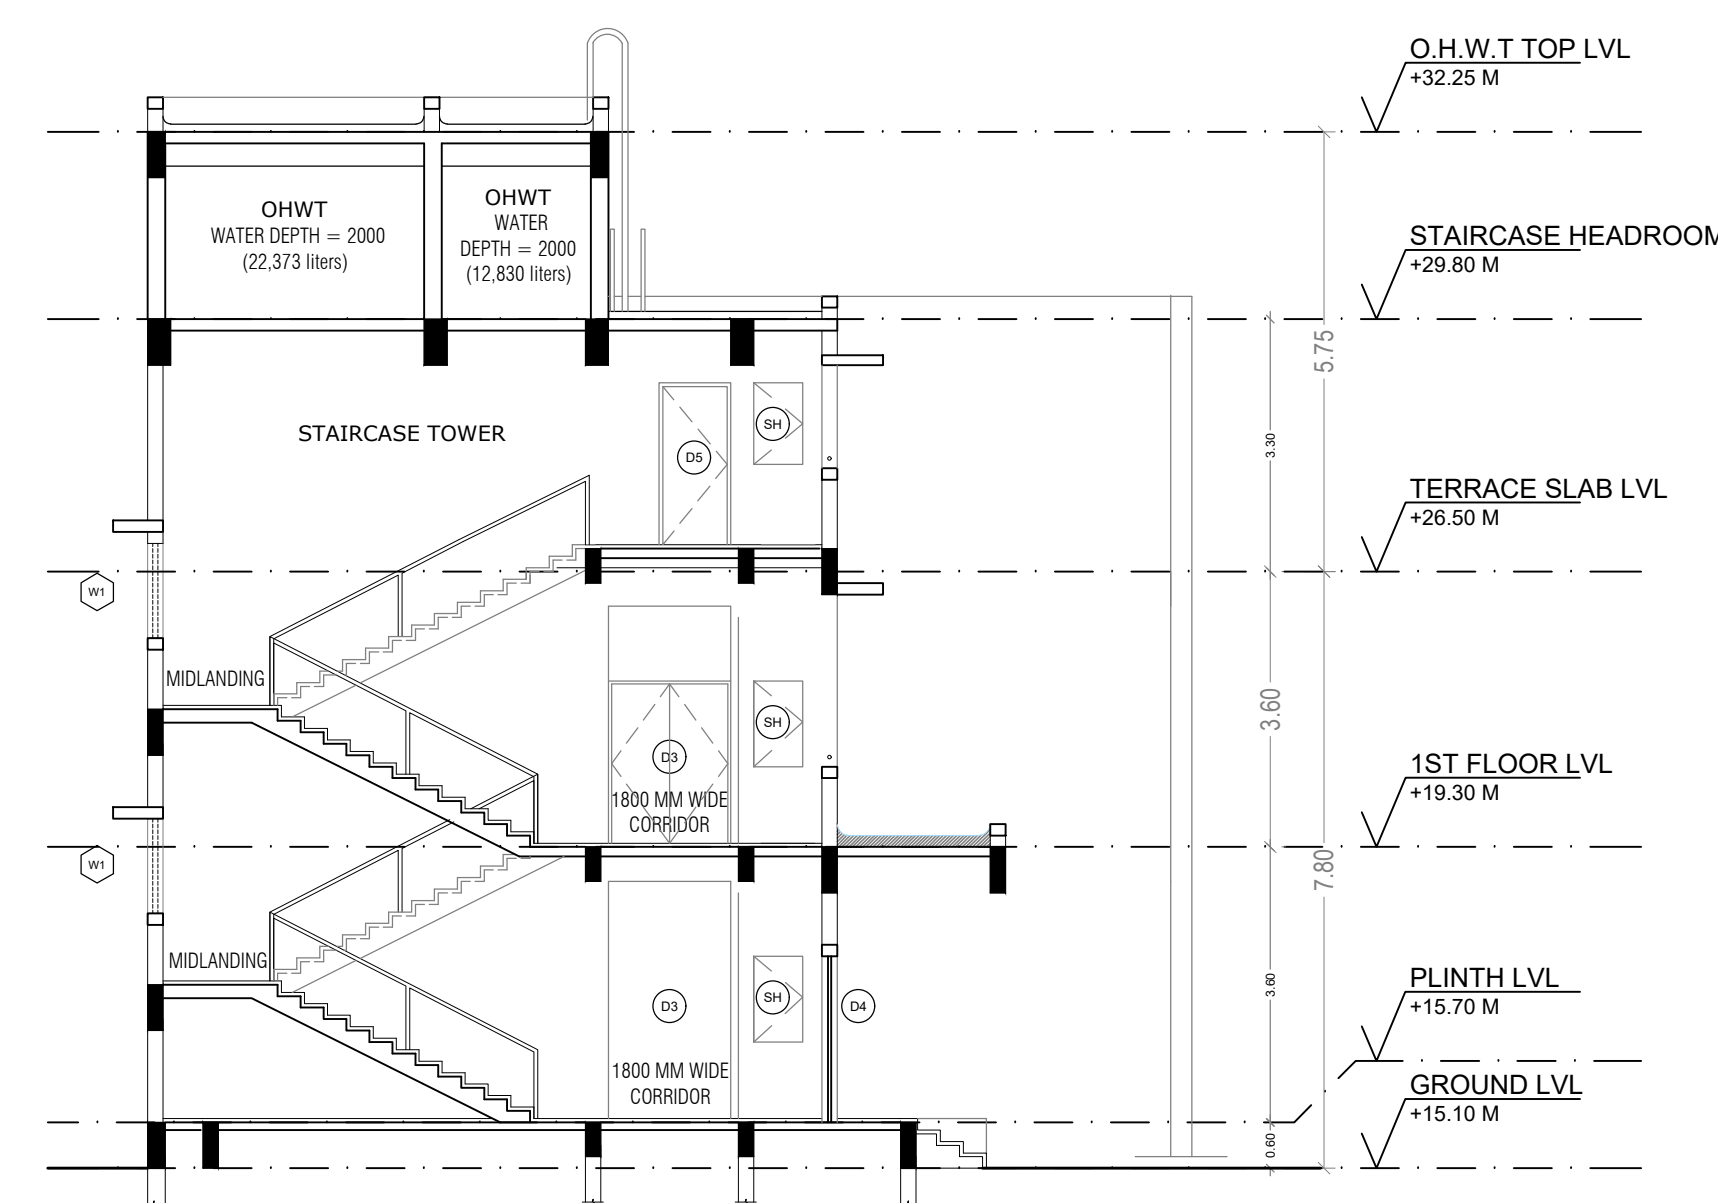


SECTION B-B'

SHEET NUMBER : 20 OF 21

PROJECT:

PLAN SHOWING THE REVISED AND ADDITIONAL CONSTRUCTION
OF AMUSEMENT THEME PARK BUILDINGS AT SURVEY NUMBERS:
4/3A, 9/2A, 5/2C, 9/3C, 1/3B, 1/3C, 9/3C, 9/3E, 1/0, 11/1, 11/2,
11/3, 11/4, 11/5, 11/6, 13/2, 13/3, 13/4, 14/1, 14/2A, 14/2B, 14/2C,
14/2D, 14/3A, 14/3B, 14/4A1, 14/4A2, 14/4B, 14/4C, 14/5A, 14/5B1,
14/5B2, 14/5C1, 14/5C2, 18/2B, 18/2C, 18/2D, 18/2E, 18/2F,
18/2G, 18/2H, 18/2I, 18/2J, 18/2K, 18/3A, 18/3B, 18/3C, 18/4A, 18/4B,
18/4C, 18/4D, 18/4E, 18/5, 19/1A, 19/1B, 19/1C, 19/1D, 19/2A, 19/2B,
19/2C, 19/3A, 19/3B, 19/3C, 19/3D, 19/3E, 19/3F, 20/1A, 20/1B1,
20/1B2, 20/1B5, 20/1B6, 20/1B8B, 20/1B8C, 20/1B7, 20/1B4, 24/1A,
24/1B, 24/1C, 24/1D, 24/2A, 24/2B, 24/2C, 24/2E, 24/2F, 25/1B1A,
25/1B1B, 25/1B2, 25/1B3F, 25/1B1C1, 25/1B1C2, 25/1B1C3, 25/1B1C4,
25/1B1D, 25/1B1E, 25/1B1F, 25/1B3A1, 25/1B3A2, 25/1B3A3, 25/1B3C,
25/1B3D, 25/1B3E, 25/1B3F, 25/1B3G1, 25/1B3G2, 25/1B3G3,
25/1B3H, 25/1B3H2, 25/1B3H3, 25/2A1A, 25/2A1B, 25/2A4A,
25/2A4B, 25/2A4C, 25/2A1C, 25/2A1D, 25/2A2, 25/2A3, 25/2A5, 25/2A6,
25/2A7, 25/1A, 25/1B1, 26/1B, 26/17B, 26/18, 26/19, 28/1E2, 41/2A1,
41/2B, 41/2C, 43/10C, 44/3C1, 44/3C2, 44/3C3, 44/3D, 44/3D2, 44/3D2A,
44/3E2, 44/3A, 44/3B, 44/3C, 44/3D, 44/3D, 44/3D2, 44/3D2A, 44/3D2C,
44/3D2B, 44/3D2C, 44/3D2C, 44/3D2E, 44/2D1A, 44/2D1B, 44/2D2,
44/2D3A, 44/2D3E, 44/2D3C, 44/2D3D, 44/2D3A, 44/51A, 45/1C1, 45/1C2,
45/1D, 45/1F, 45/1G1, 45/1G1C1, 45/1G3, 45/1G4, 45/1G5, 45/1G6,
45/2B, 46/1A, 46/1B, 46/1C, 46/1D, 46/1E, 46/1F, 46/1E, 46/2C, 47/2,
48/2H2, 48/2F, 48/2G, 48/2G2, 50/1H, 50/1, 52/8B, 52/8B OF ILLURAL
VILLAGE, THIRUPORUR TALUK, CHENGALPATTU DISTRICT - 603

DIRECTION:

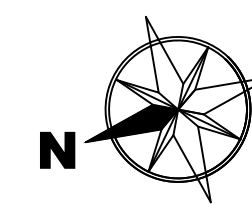

JOINERIES:

SCHEDULE OF JOINERIES IN MM		
DOOR SCHEDULE		
TYPE	FINISHED SIZES	
D1	900 X	2100
D2	1050 X	2100
D3	1500 X	2100
D4	1500 X	2100
SH	600 X	1080
WINDOW SCHEDULE		
W1	1760 X	1200
W2	1160 X	1200
W3	910 X	1200
W4	710 X	1200
W5	1560 X	1200
V	1500 X	600
V2	1200 X	630
OPENING SCHEDULE		
OP	2695 X	2100
OP1	900 X	2100
OP2	1475 X	2100
OP3	1425 X	2100


ARCHITECT:



STRUCTURAL ENGINEERS:

B. MALLIKA
B. MALLIKA., ME., (PhD)
Registered Structural Engineer
RE-11/KKDTCP/013/2022
84, Kalliamman Koil Street,
Pasumpun Nagar, Madurai-625003.



OWNER/ AUTHORIZED SIGNATURE:

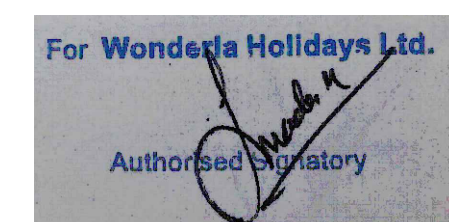


SCALE = 1: 100

BLOCK - 33


RESTAURANT (WP)

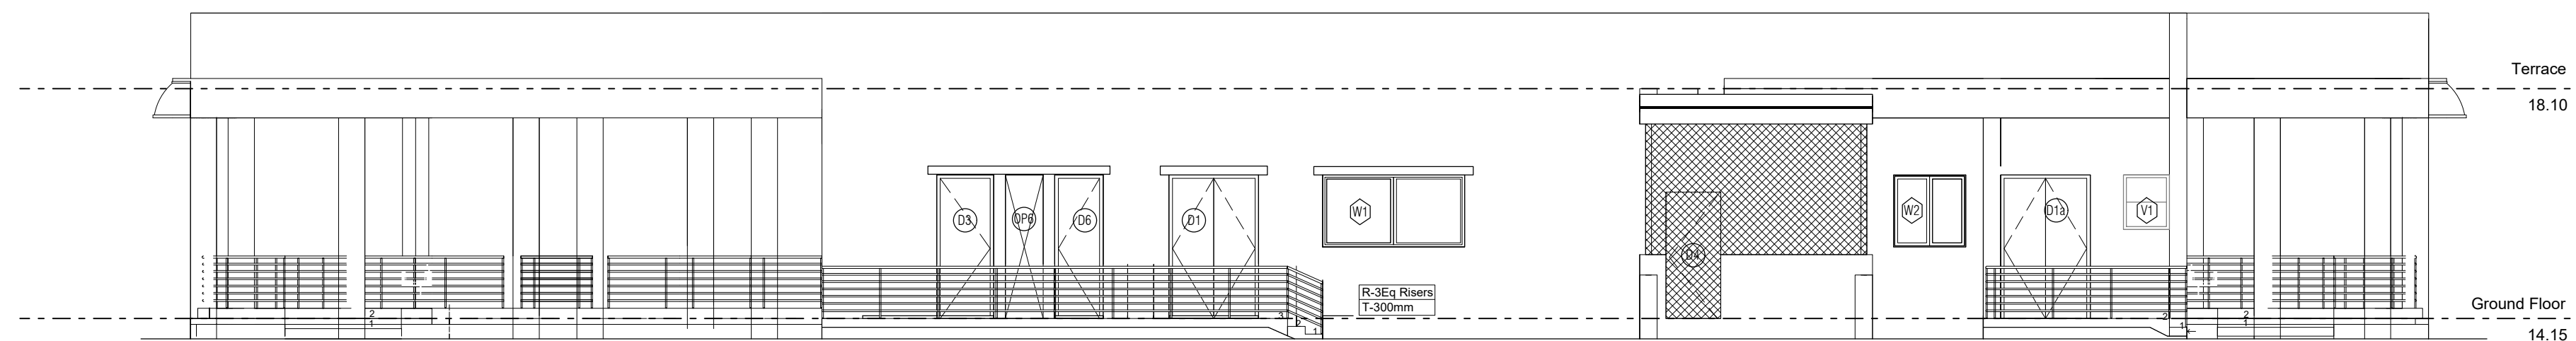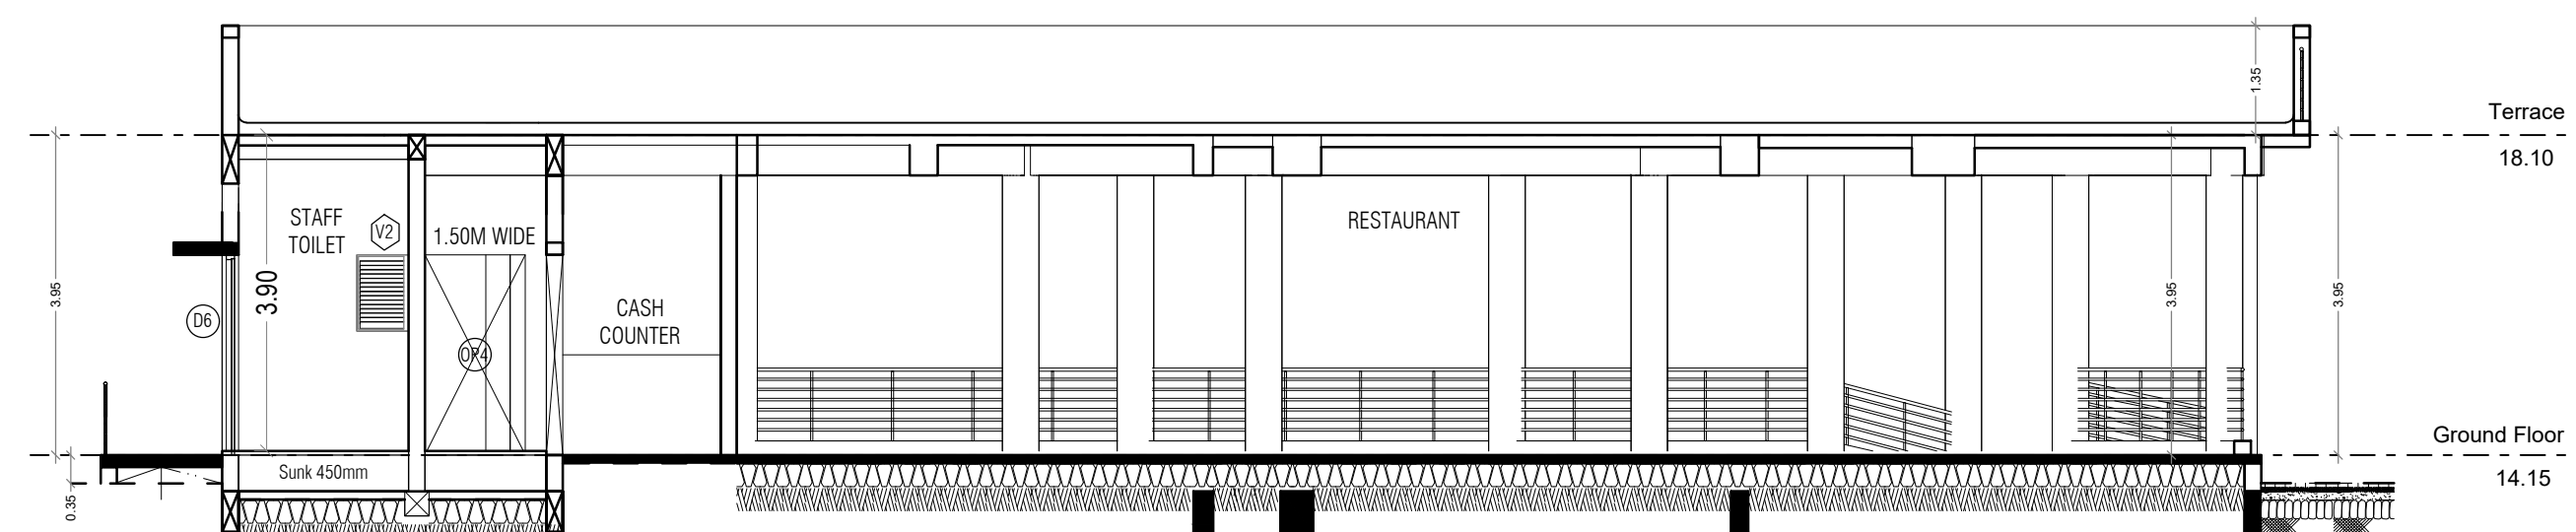ELEVATION


SECTION A

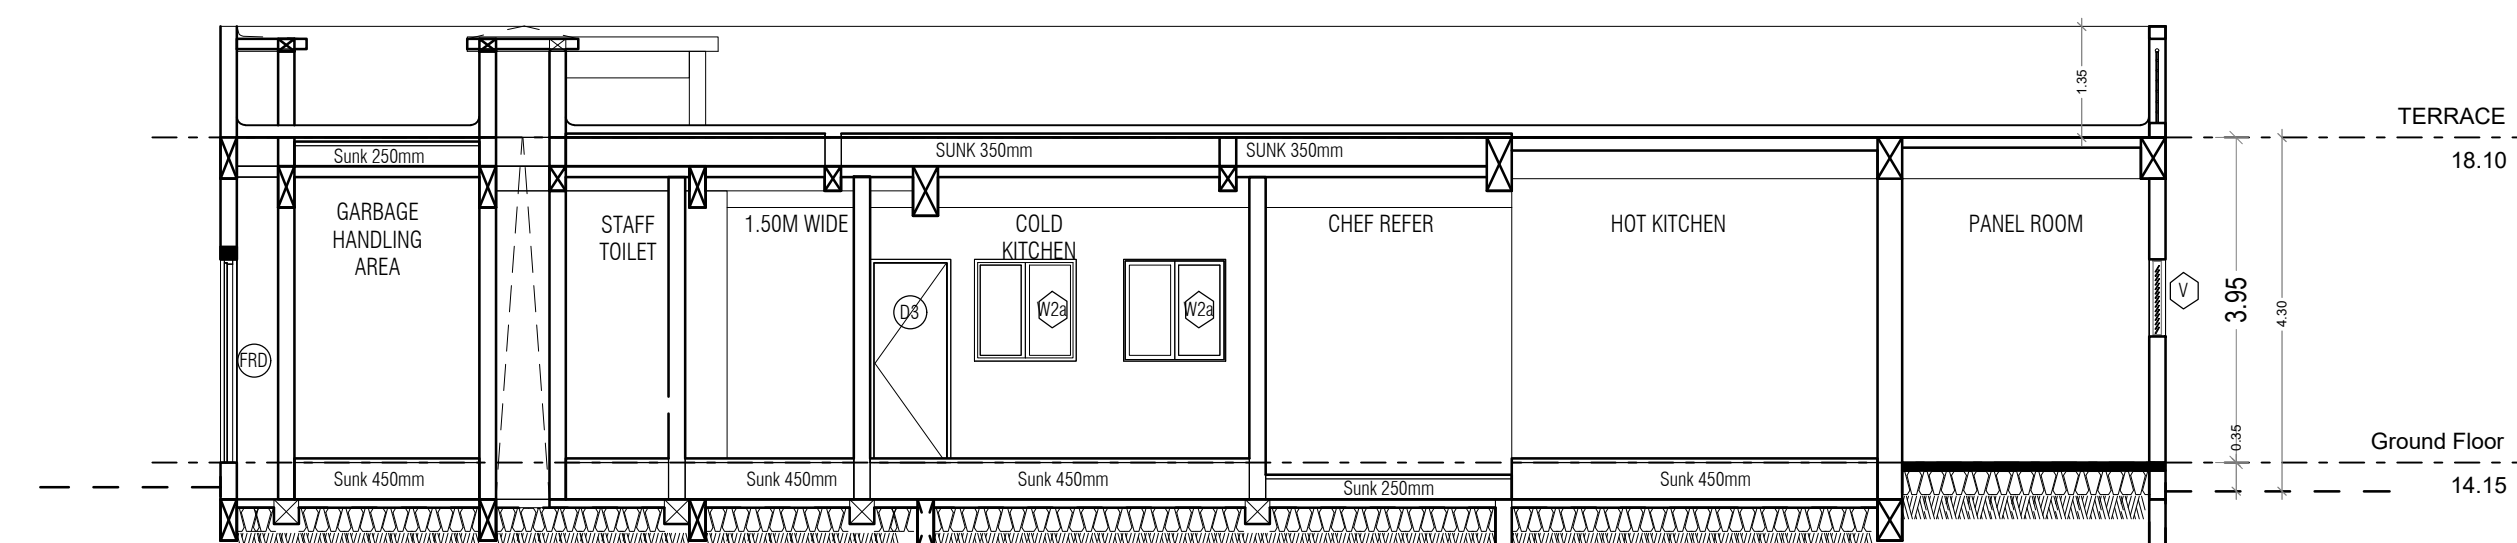

SECTION B

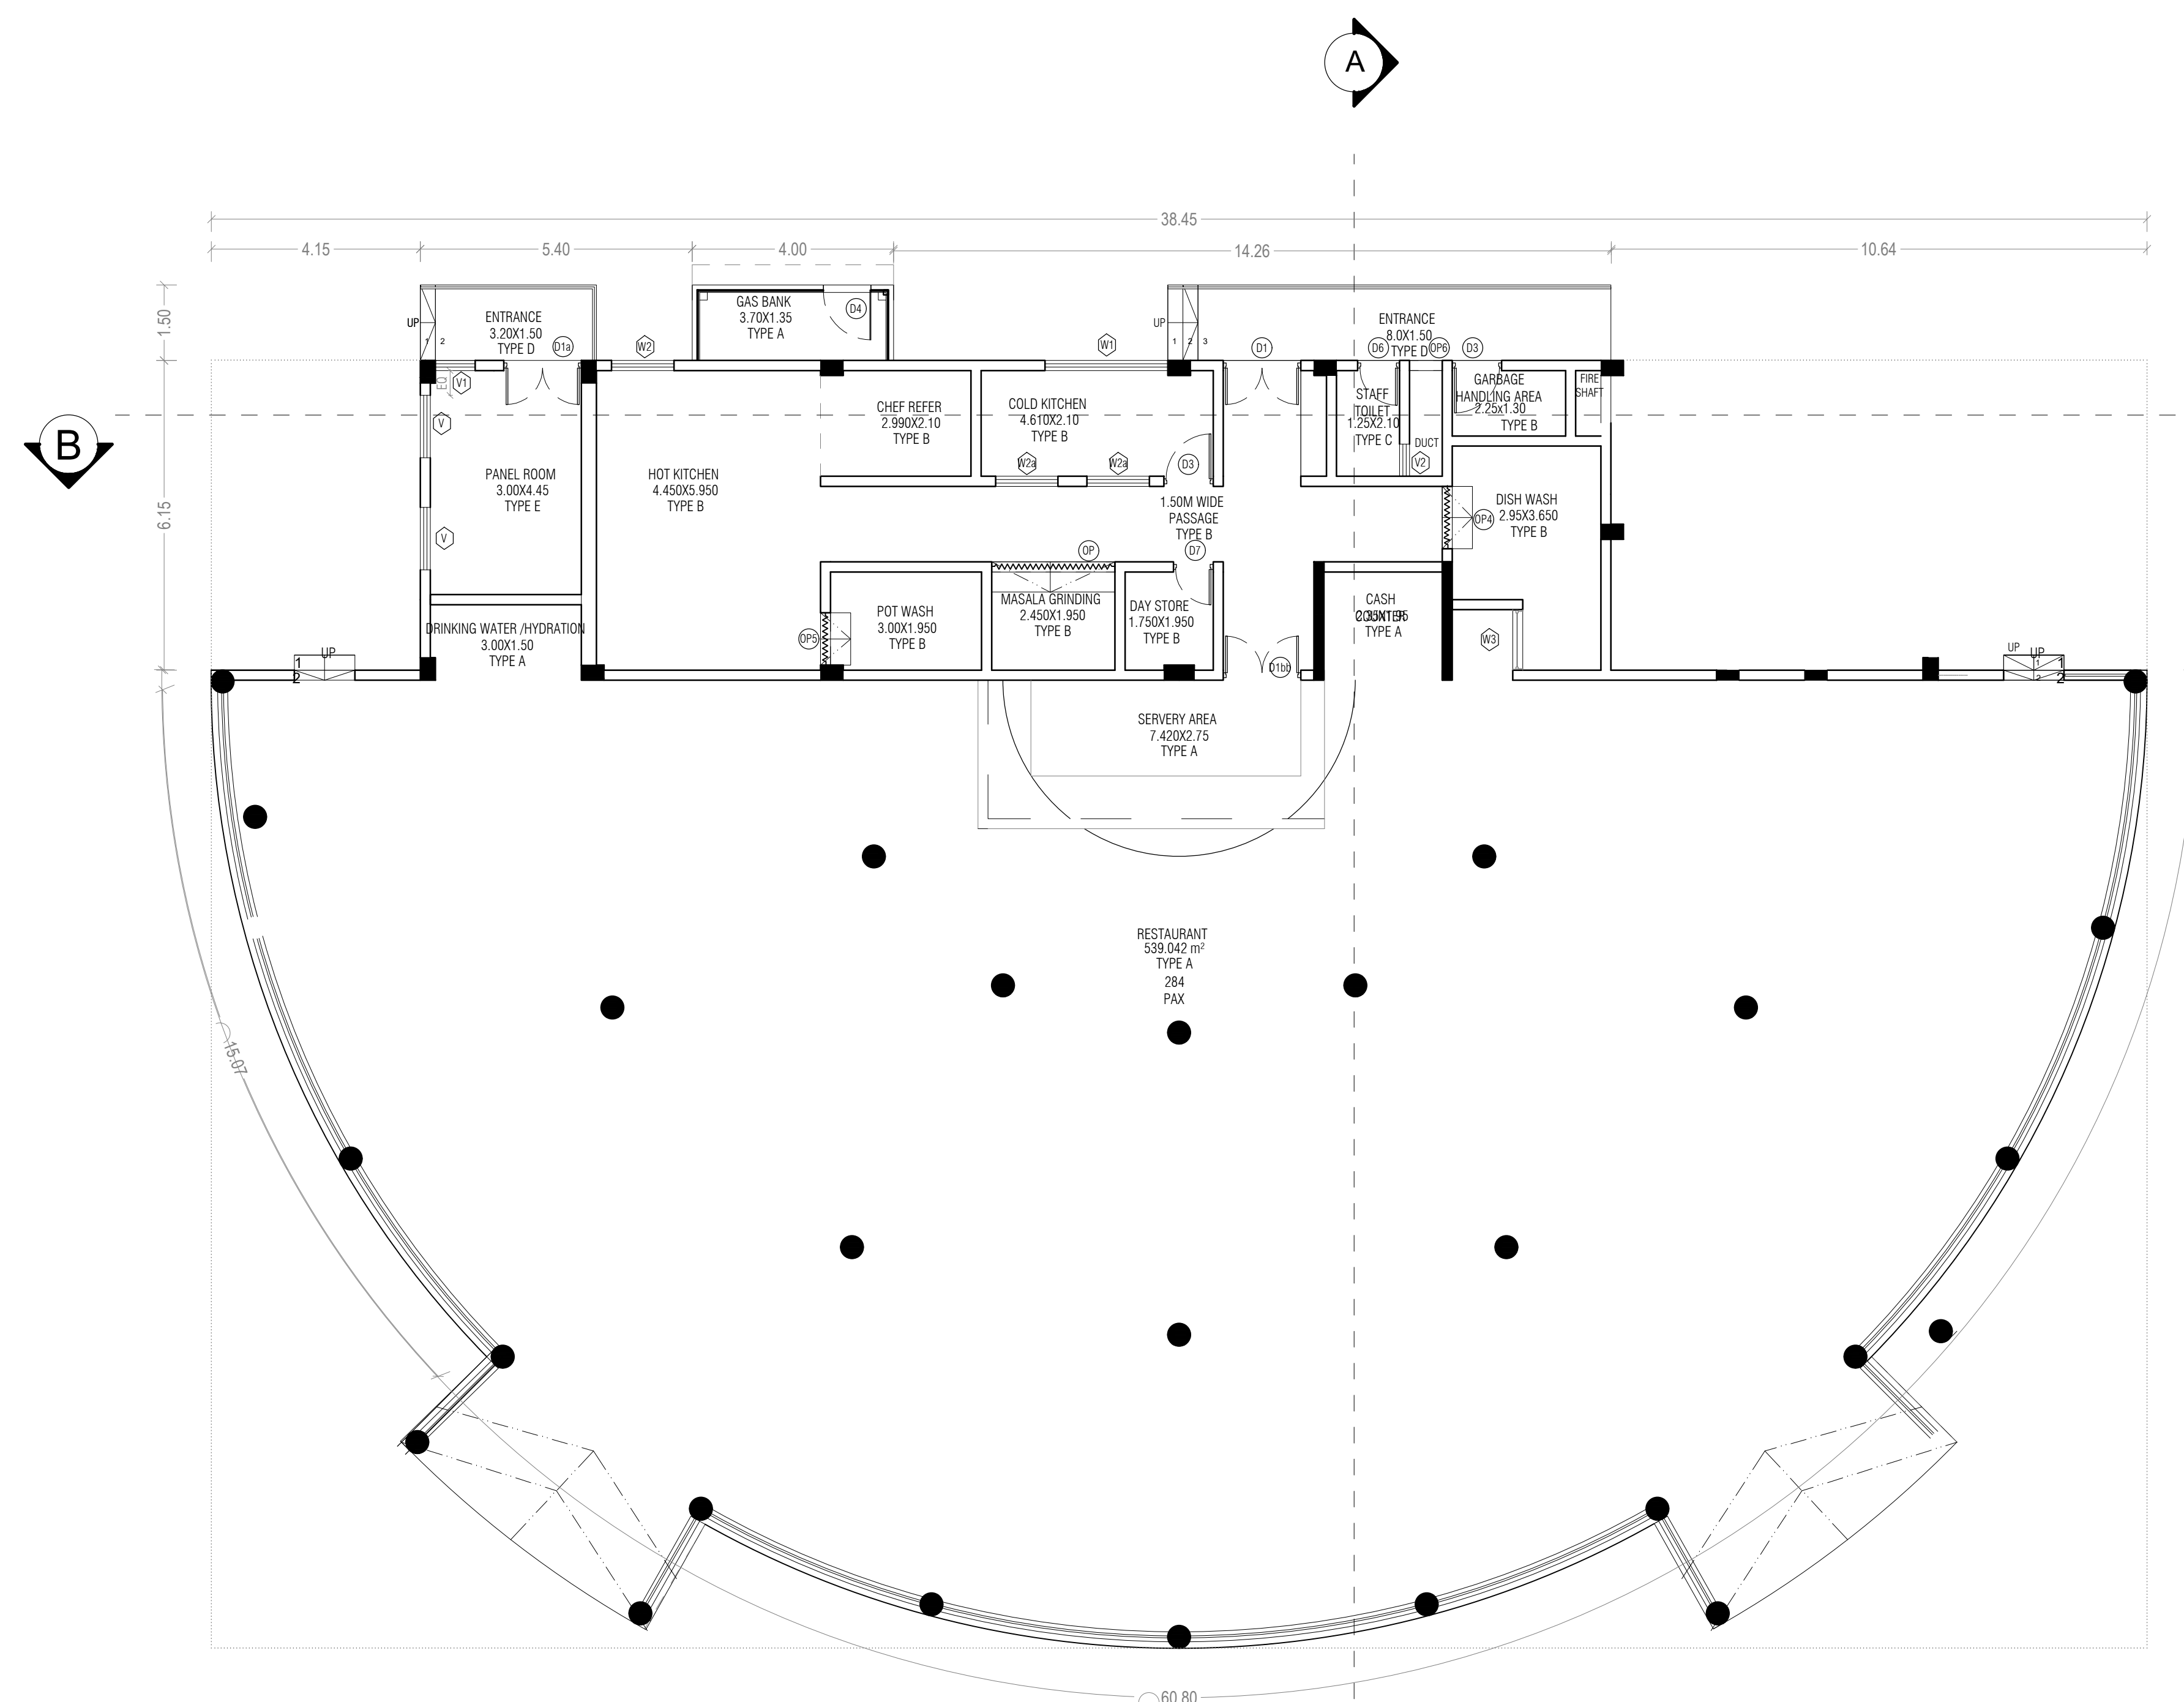

GROUND FLOOR PLAN

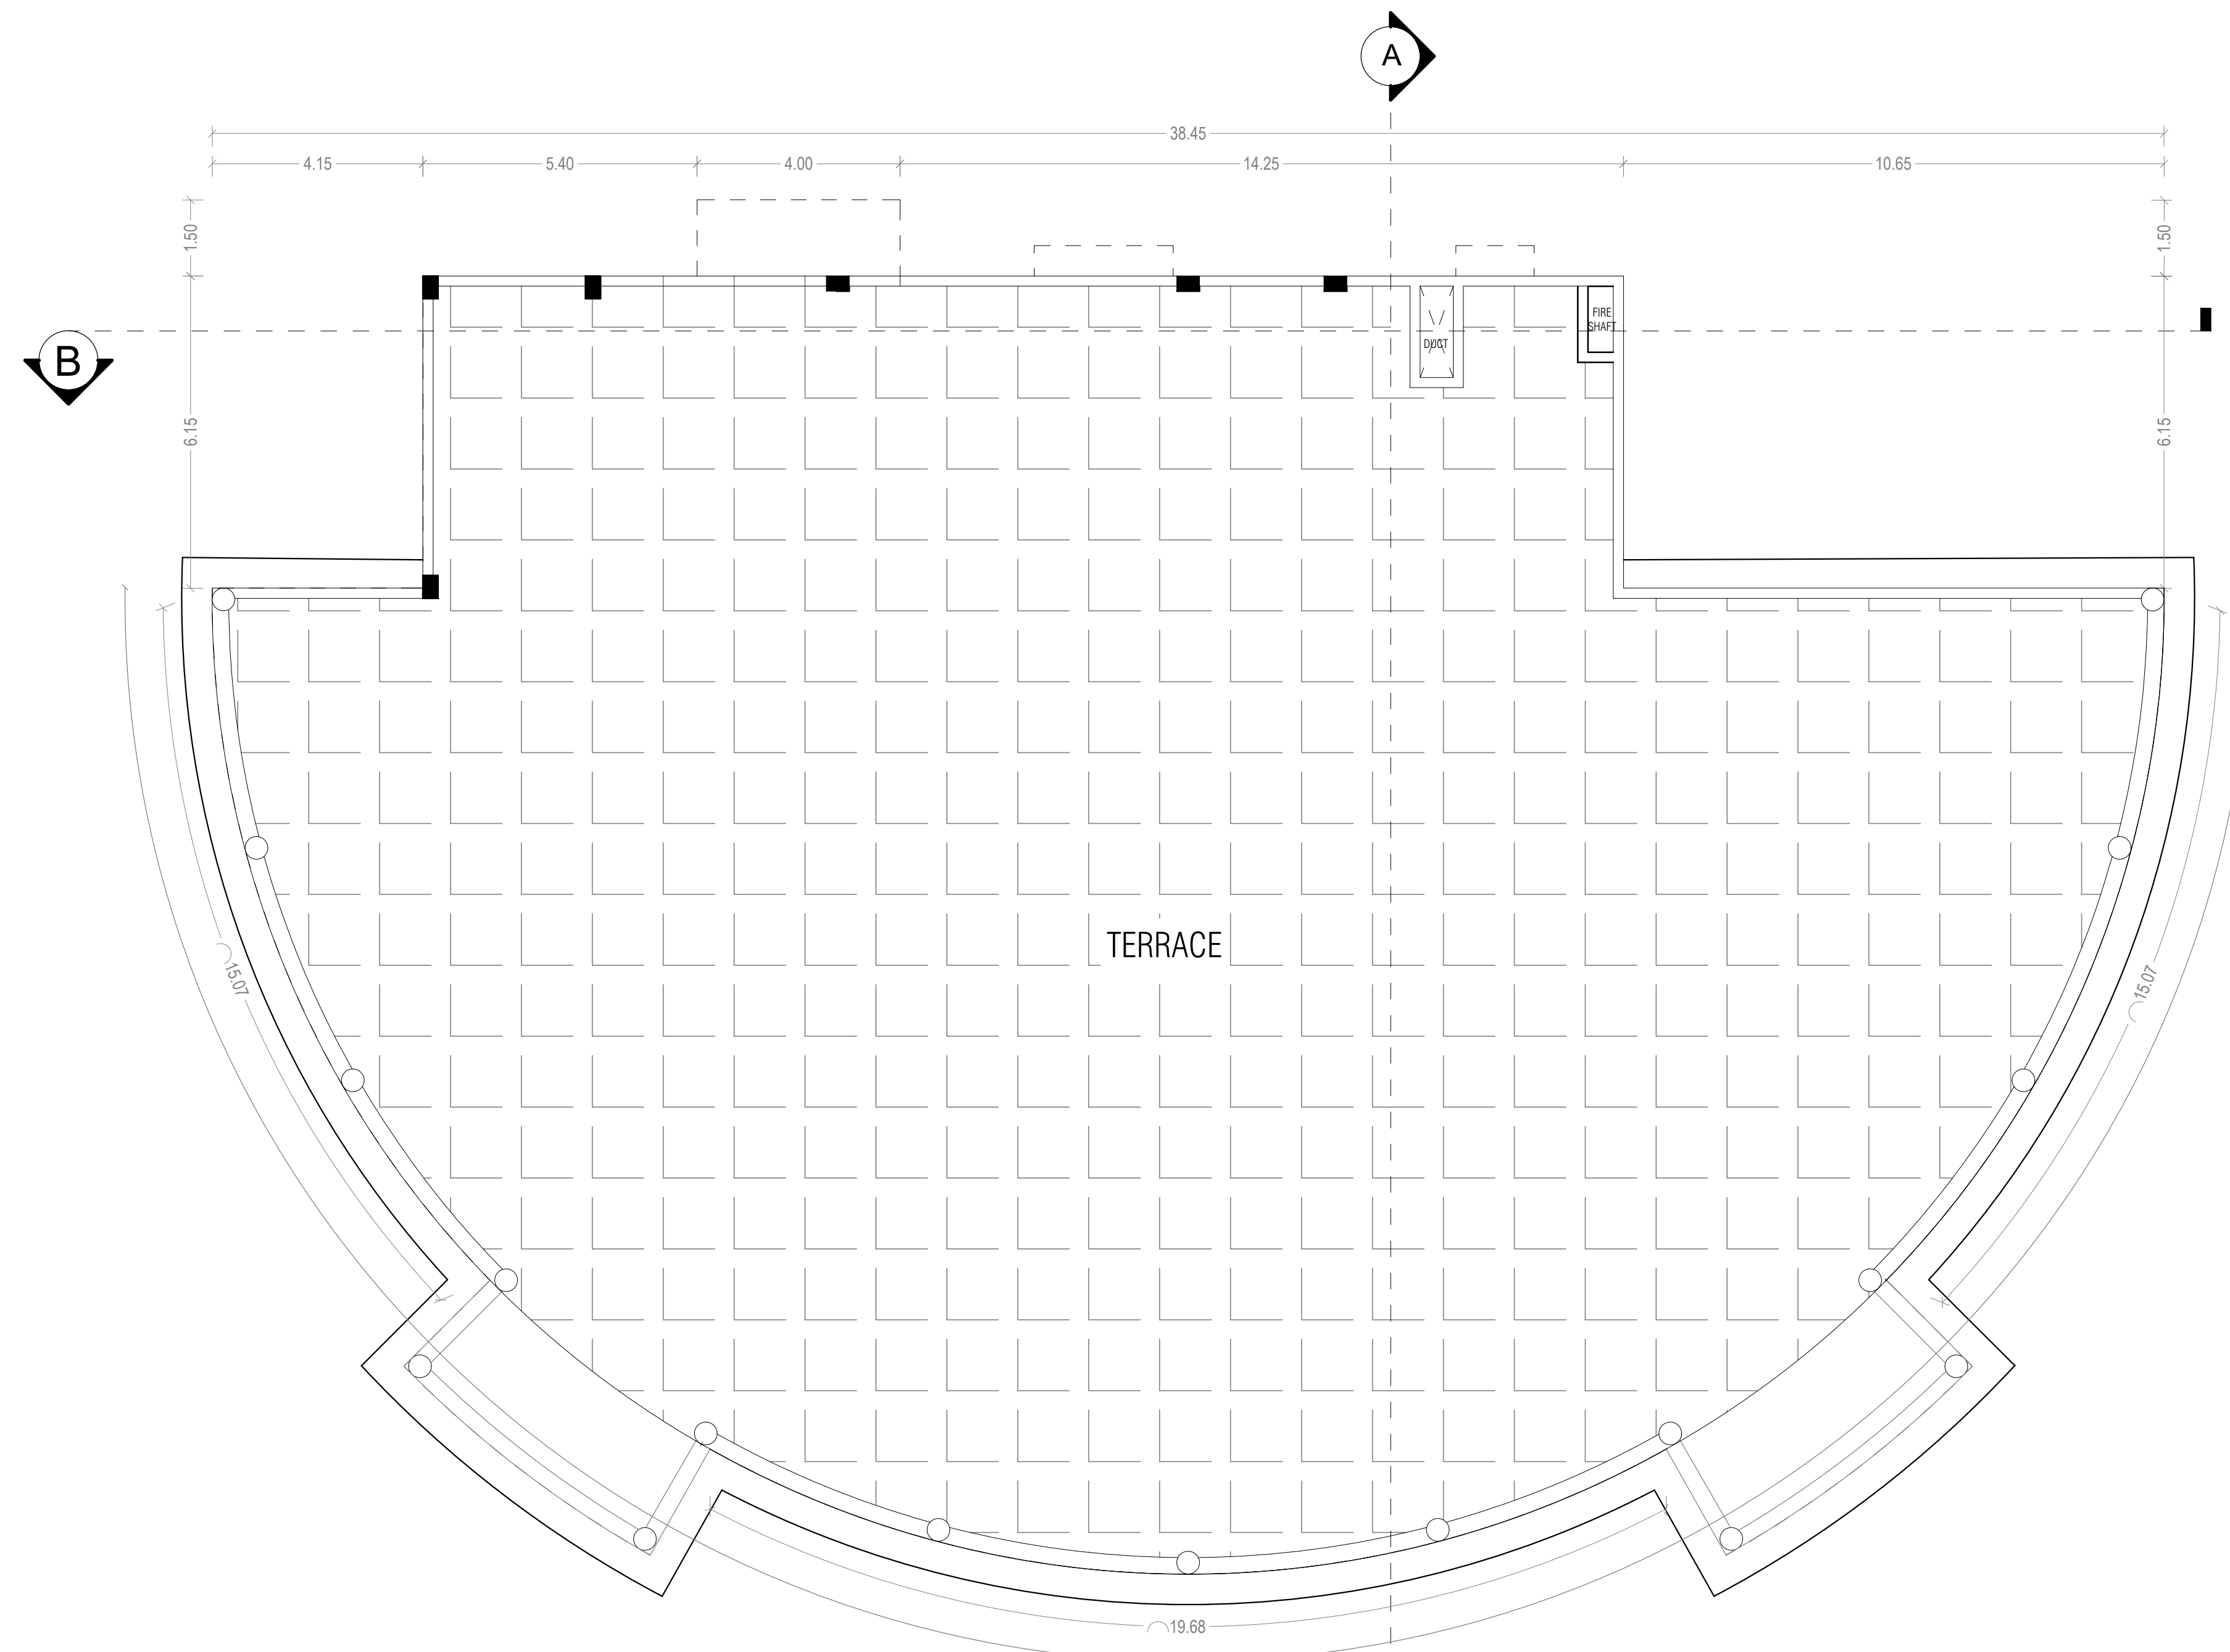


TERRACE FLOOR PLAN

SHEET NUMBER : 19 OF 21

PROJECT:

PLAN SHOWING THE REVISED AND ADDITIONAL CONSTRUCTION
OF AMUSEMENT THEME PARK BUILDINGS AT SURVEY
NUMBERS: 4/3A, 5/2A, 5/2B, 5/2C, 9/3A, 9/3B, 9/3C, 9/3D, 9/3E, 10,
11/1, 11/2, 11/3, 11/4, 11/5, 11/6, 13/2, 13/3, 13/4, 14/1, 14/2A, 14/2B,
14/2C, 14/2D, 14/3A, 14/3B, 14A/4A, 14A/4A, 14A/4B, 14A/4C, 14A/5A,
14B/51, 14B/52, 14C/51, 14C/52, 18/2A, 18/2B, 18/2C, 18/2D, 18/2E,
18/2F, 18/2G, 18/2H, 18/2I, 18/2J, 18/2K, 18/3A, 18/3B, 18/3C, 18/4A,
18/4B, 18/4C, 18/4D, 18/4E, 18/5, 19/1A, 19/1B, 19/1C, 19/1D, 19/2A,
19/2B, 19/2C, 19/3A, 19/3B, 19/3C, 19/3D, 19/3E, 20/1B, 20/1C,
20/1B1, 20/1B2, 20/1B5, 20/1B6A, 20/1B6B, 20/1B6C, 20/1B7, 20/1B4,
24/1A, 24/1B, 24/1C, 24/1D, 24/2A, 24/2B, 24/2C, 24/2E, 24/2D,
25/1B1A, 25/1B1B, 25/1B2, 25/1B3F, 25/1B3G, 25/1B3C, 25/1B3E, 25/1B3I,
25/1B3A, 25/1B1D, 25/1B1E, 25/1B1F, 25/1B1G, 25/1B1H, 25/1B1I,
25/1B1J, 25/1B1K, 25/1B1L, 25/1B1M, 25/1B3A1, 25/1B3A2, 25/1B3A3, 25/1B3G1,
25/1B3C, 25/1B3D, 25/1B3E, 25/1B3F, 25/1B3G, 25/1B3G2, 25/1B3G3,
25/1B3G4, 25/2AAB, 25/2AAC, 25/2A1C, 25/2A2, 25/2A3, 25/2A5, 25/2A6,
25/2A7, 25/2A8, 25/3A, 25/1B3I, 26/9, 27/7B, 28/2B, 28/2B3, 28/1E2,
41/2A, 41/2B, 41/2C, 41/2D, 41/2E, 41/2F, 41/2G, 41/2H, 41/2I, 41/2J,
44/2E1, 44/2E2, 44/3A, 44/3B, 44/3C, 44/3D, 44/2E3, 44/2D6, 44/2C2A,
44/2C2B, 44/2C2D, 44/2C2D, 44/2C2E, 44/2D1A, 44/2D1B, 44/2D2, 44/2D3,
44/2D3A, 44/2D3B, 44/2D3C, 44/2D3D, 45/1A, 45/1B, 45/1C, 45/1D, 45/1E,
45/1D, 45/1E, 45/1F, 45/1G, 45/1G2, 45/1G3, 45/1G4, 45/1G5, 45/1G6,
46/1B, 46/1A, 46/1B, 46/1C, 46/1D, 46/1E, 46/1F, 46/2B, 46/2C, 46/2F, 47,
48/2H2, 48/2F, 48/2G, 48/2I, 50/1H, 50/3, 52/8B, 52/9B of ILLALUR
VILLAGE, THIRUPURUR TALUK, CHENGALPATTU DISTRICT - 603
100

DIRECTION:

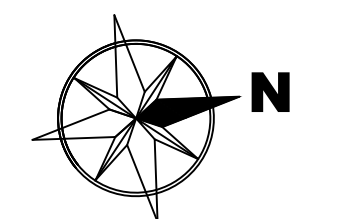

JOINERIES:

SCHEDULE OF JONIERIES	
DOOR SCHEDULE	
TYPE	FINISHED SIZES
D1a	1500 X 2400
D1b	1500 X 2400
D1bb	1500 X 2400
D2	1210 X 2400
D3	900 X 2400
D4	900 X 2100
D4a	900 X 2100
D5	900 X 2400
D6	750 X 2400
D7	750 X 2400
FLD	900 X 2400
FRD	900 X 2400
OP	2410 X 2400
OP1	1780 X 2400
OP2	1460 X 2400
OP3	1210 X 2400
OP4	1200 X 2400
OP5	1000 X 2400
OP6	610 X 2400

WINDOW SCHEDULE	
TYPE	FINISHED SIZES
OPb	1860 X 1500
OPc	1460 X 1500
v	1200 X 900
V1	750 X 900
V2	600 X 900
W1	2400 X 1200
W2	1200 X 1200
W2a	1200 X 1200
W3	1160 X 1580

ARCHITECT:




ARCH. NITIN M. WAGHMARE
 FDG HOUSE, LANE NO. 8,

STRUCTURAL ENGINEERS:







B. MALLIKA., ME., (PHD)
Registered Structural Engineer
RE-11/KKDTCP/013/2022
84, Kaliyamm Koil Street,
Pasumpon Nagar, Madurai-625003.

OWNER/ AUTHORIZED SIGNATURE:

For Wonderla Holidays Ltd.
Authorised Signatory

SCALE = 1: 100


BLOCK - 24
RESTAURANT (AP)

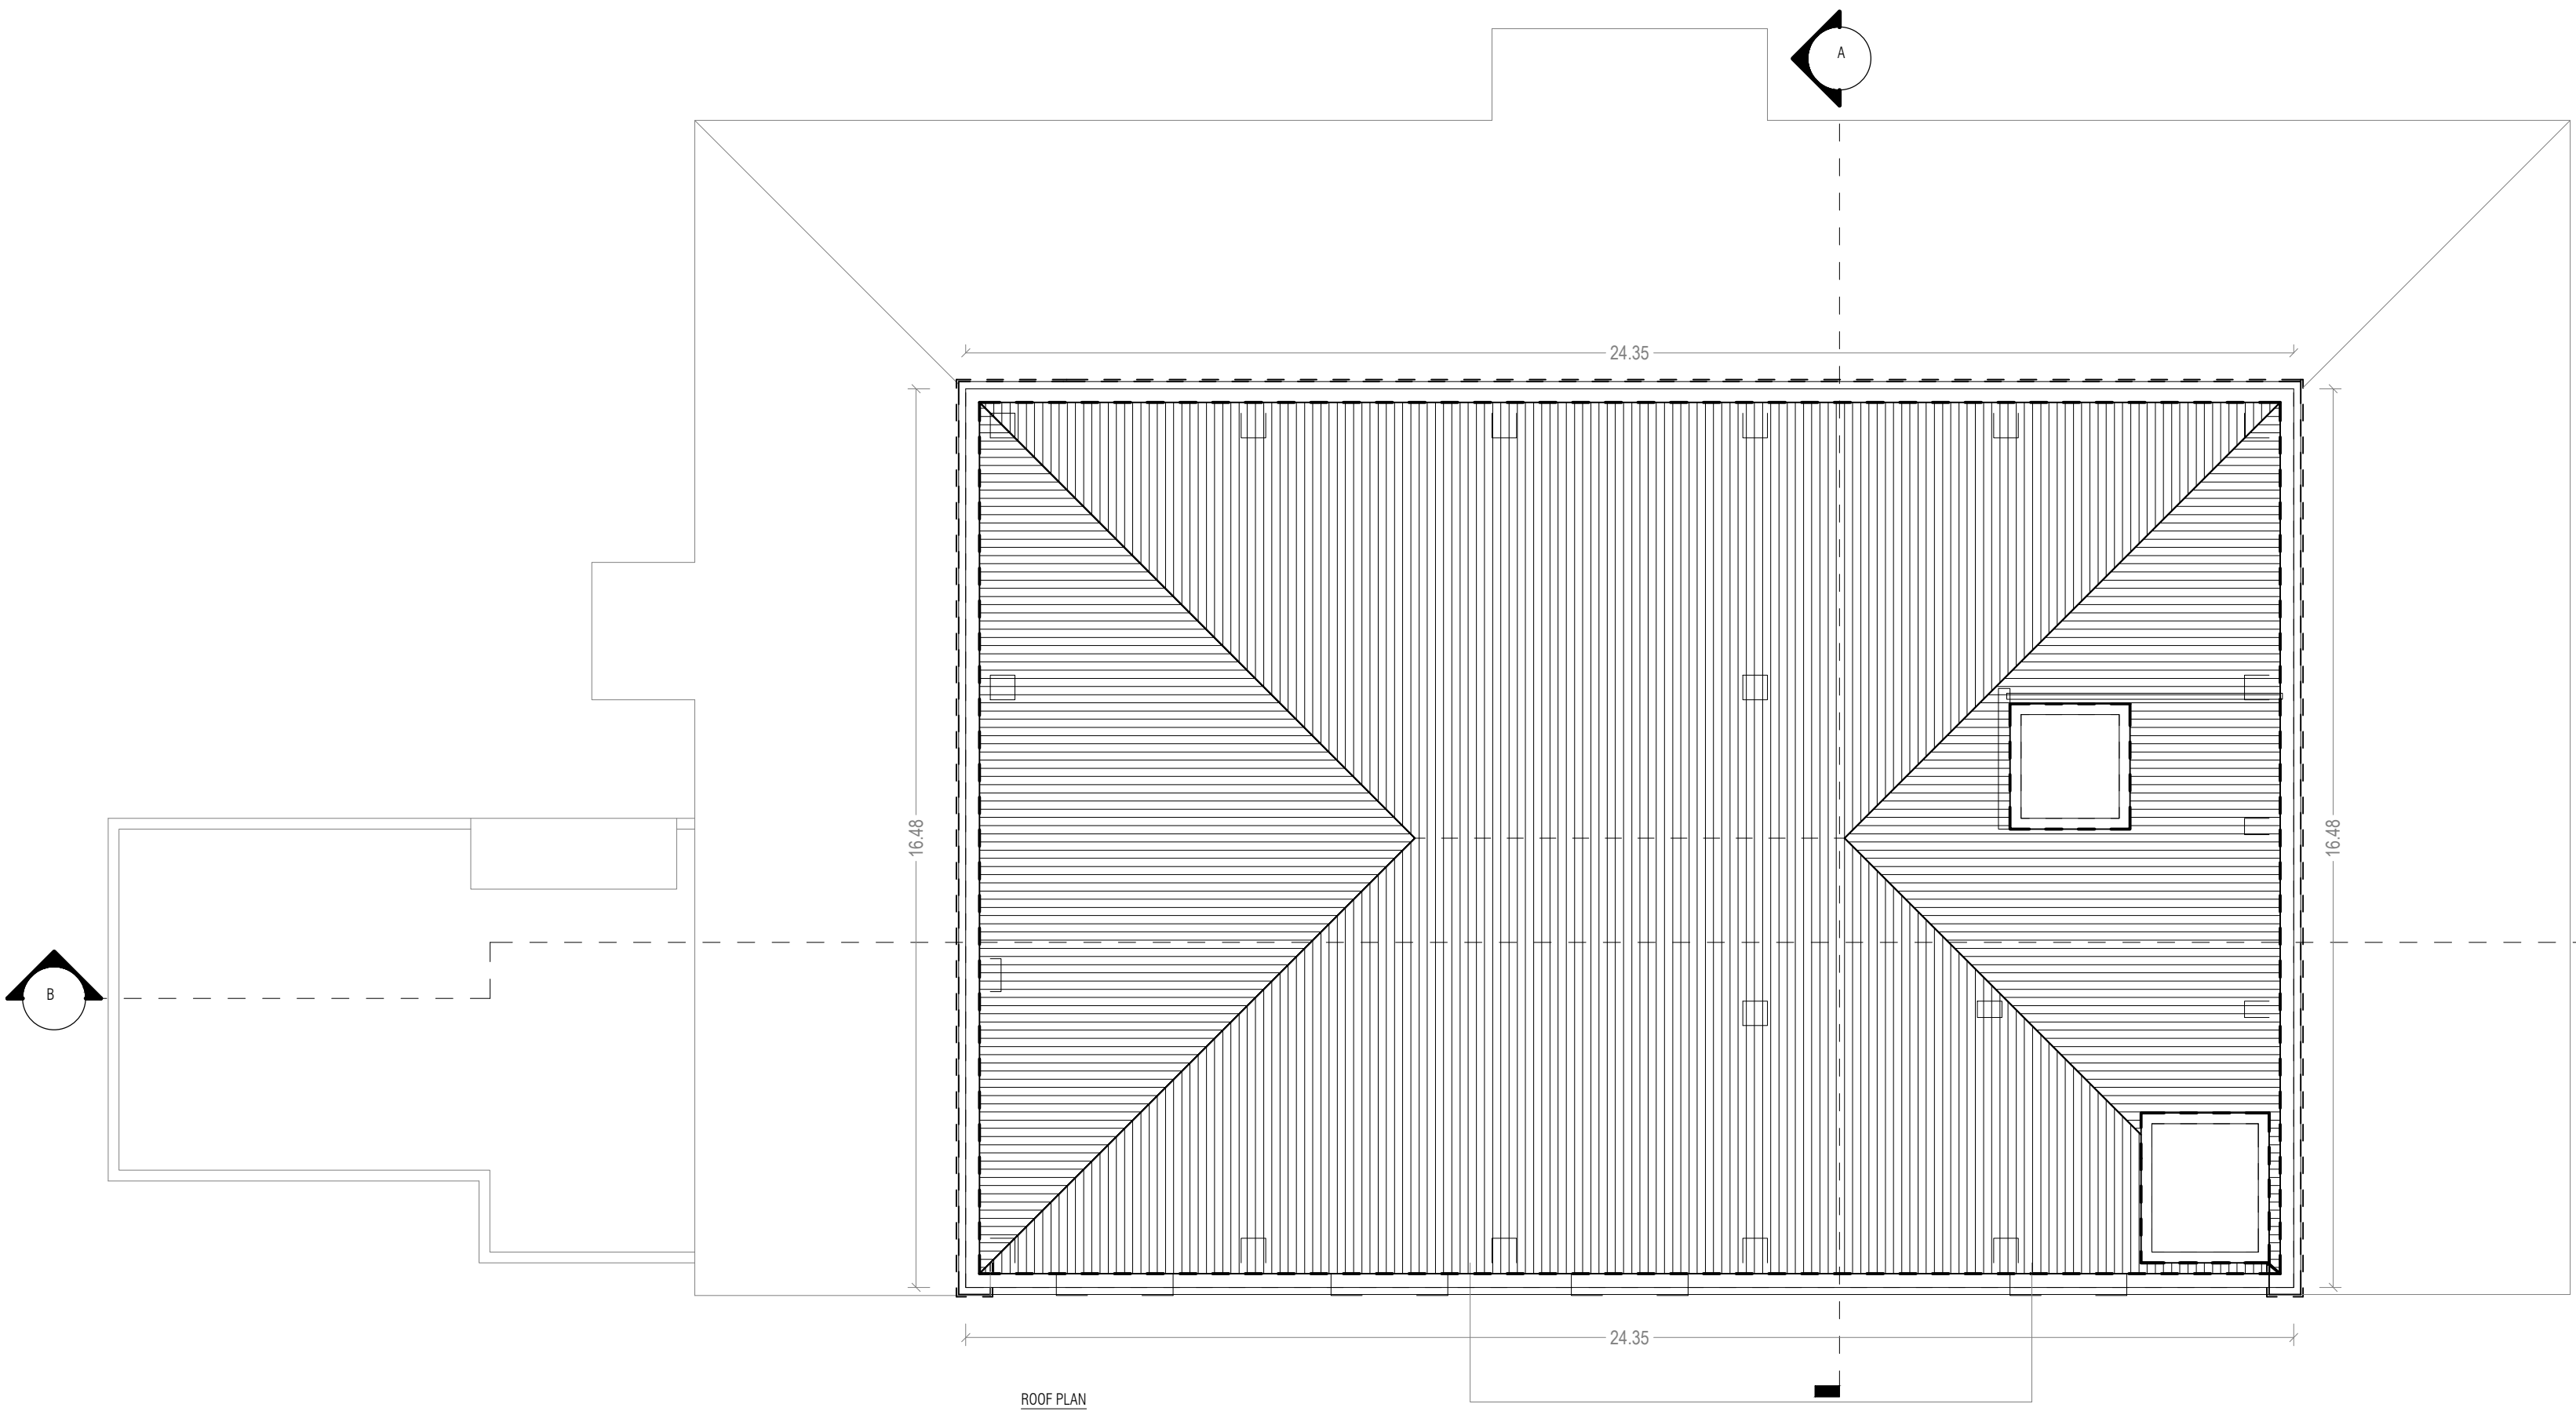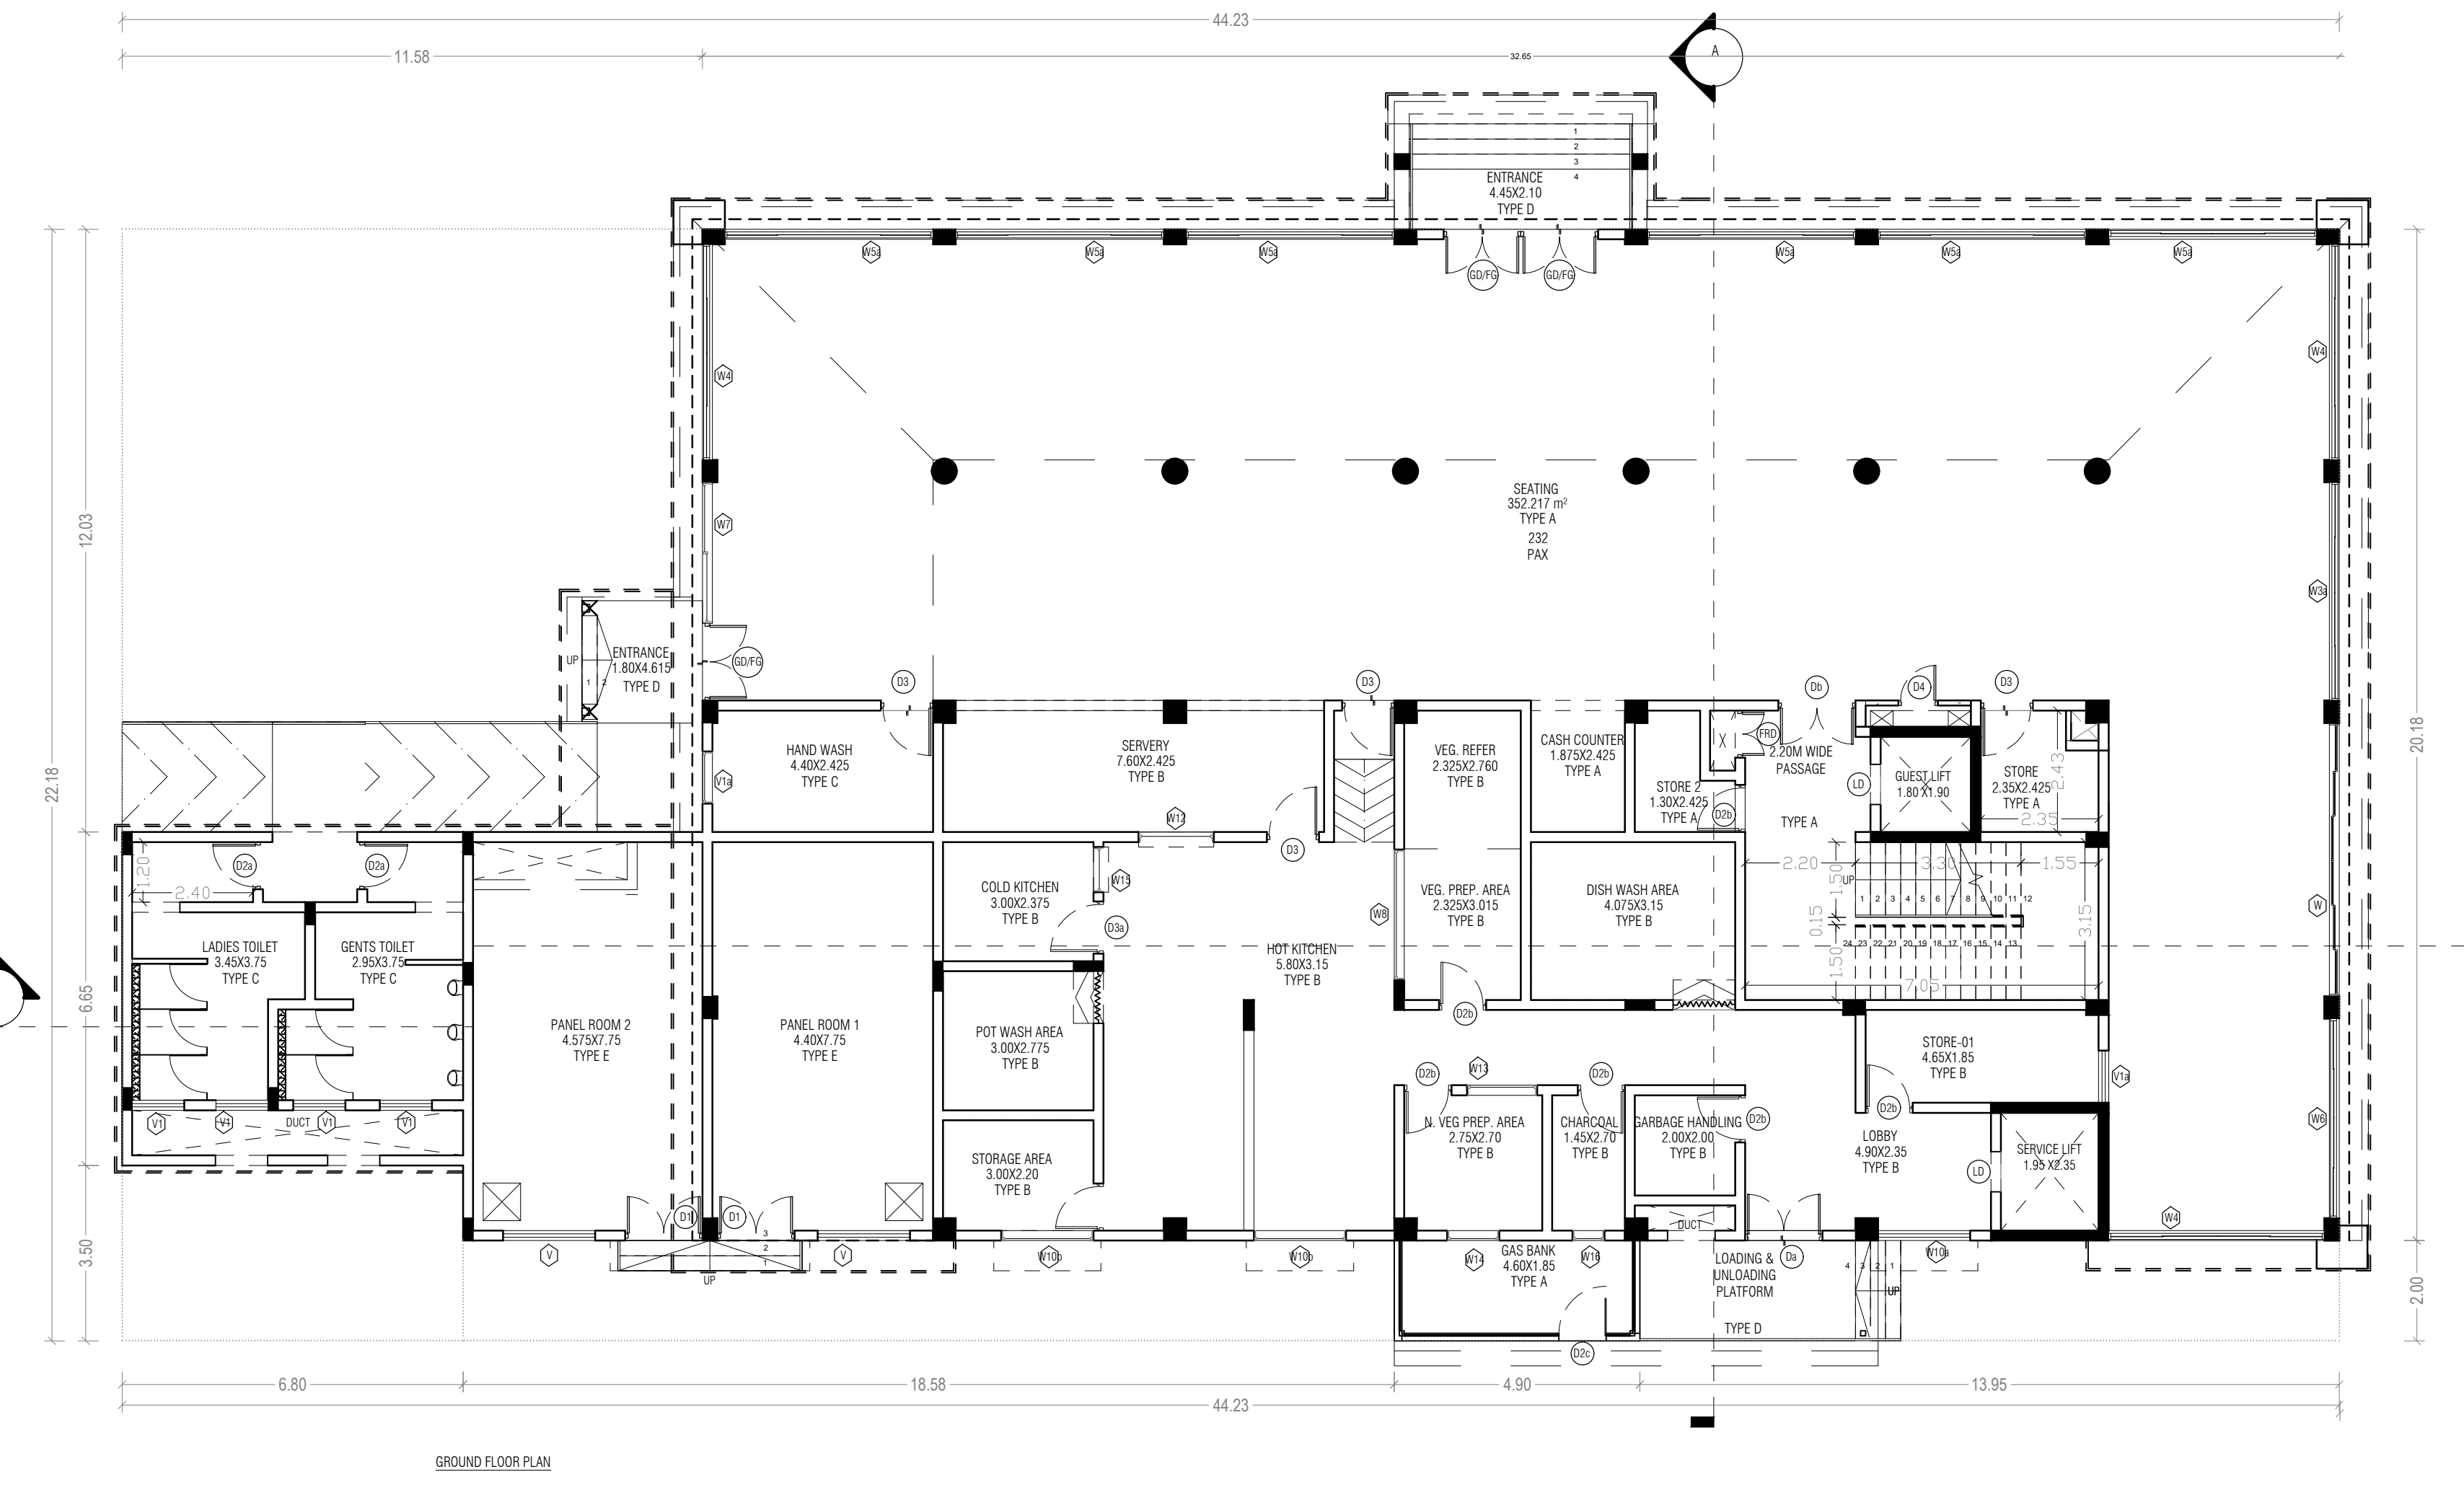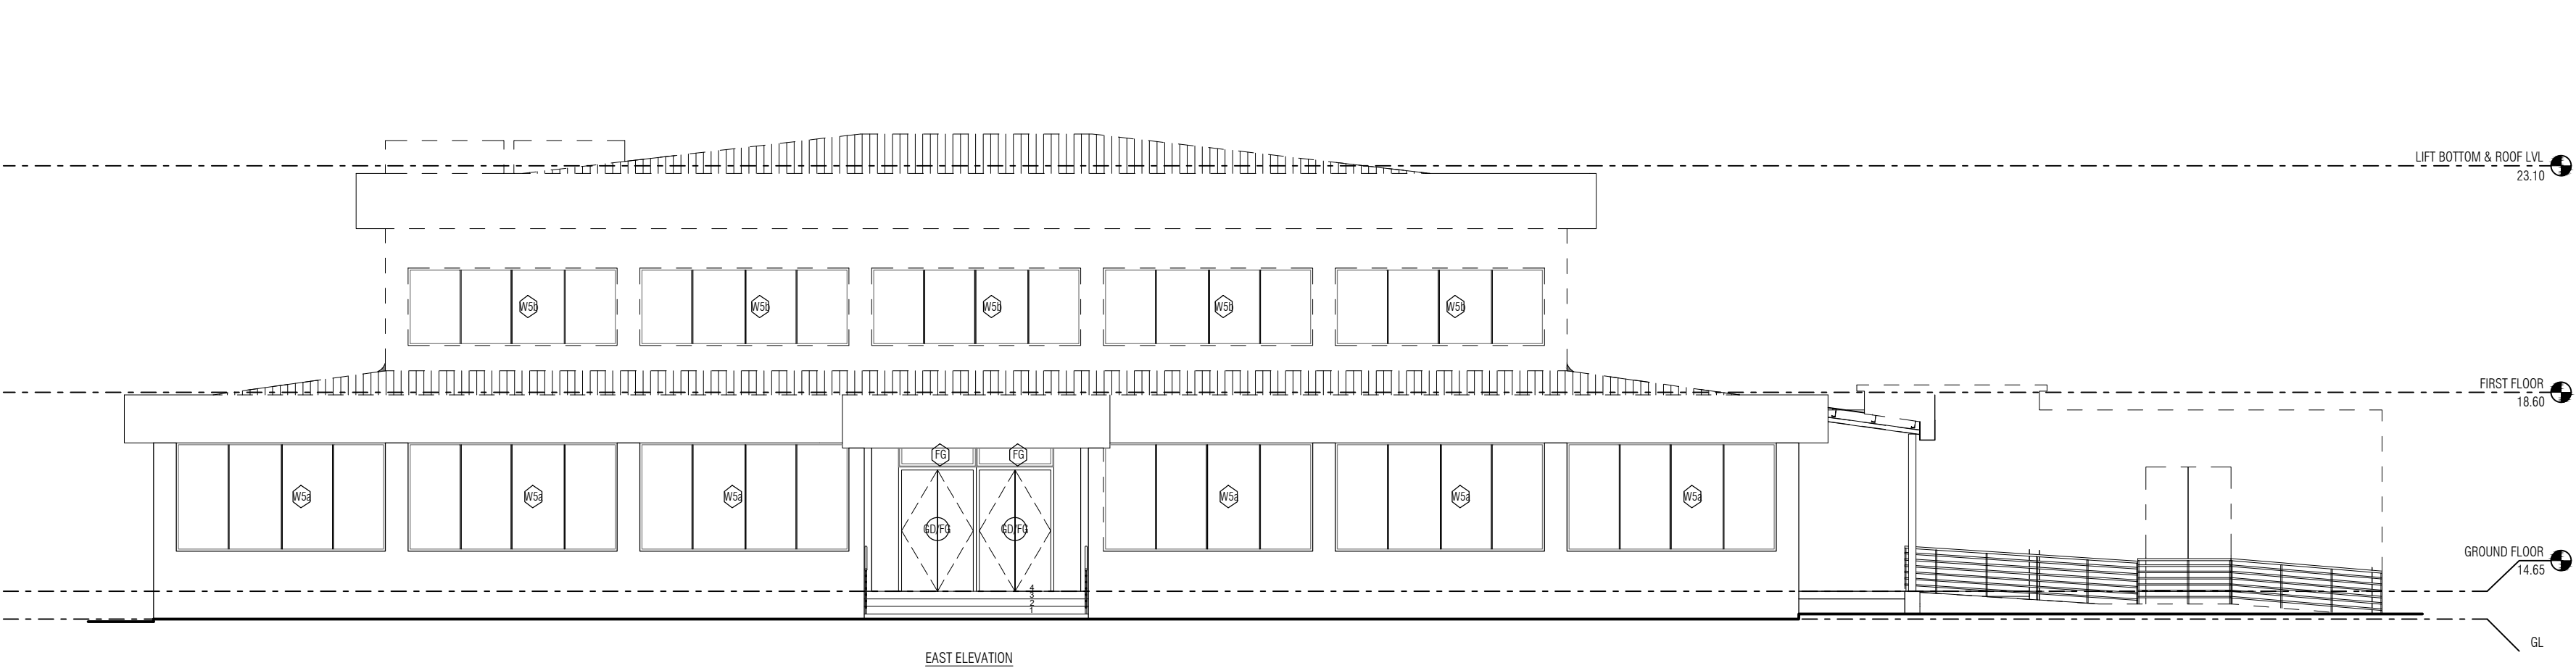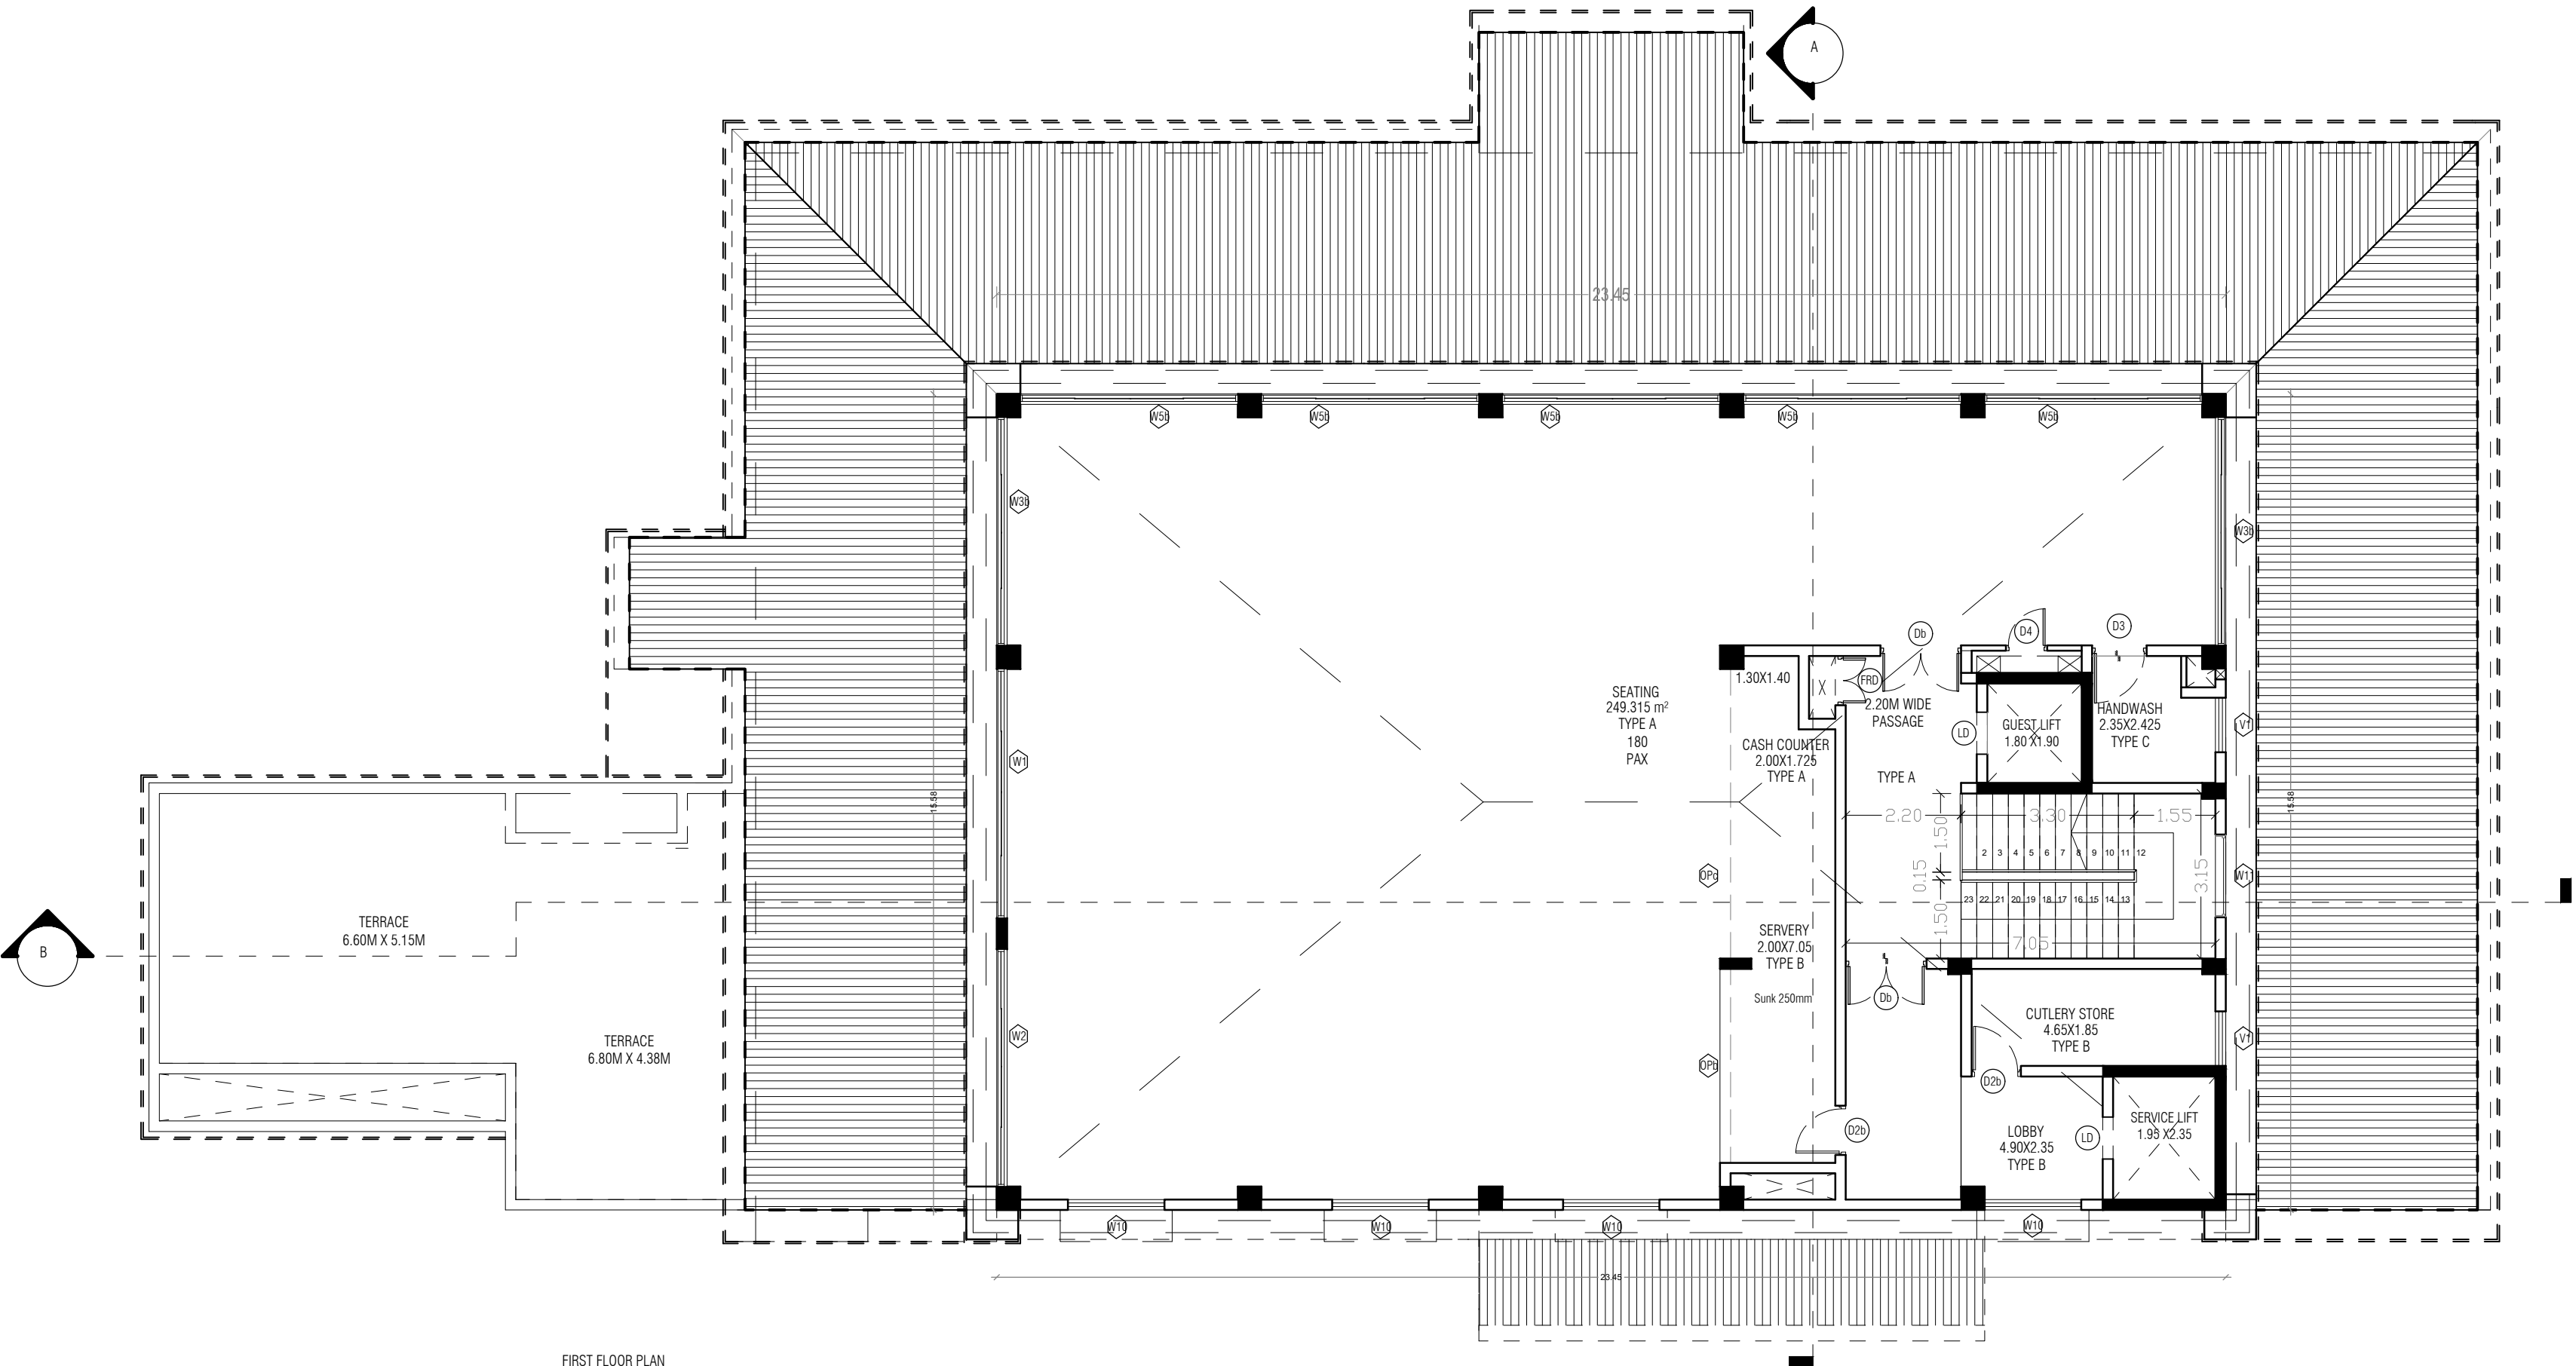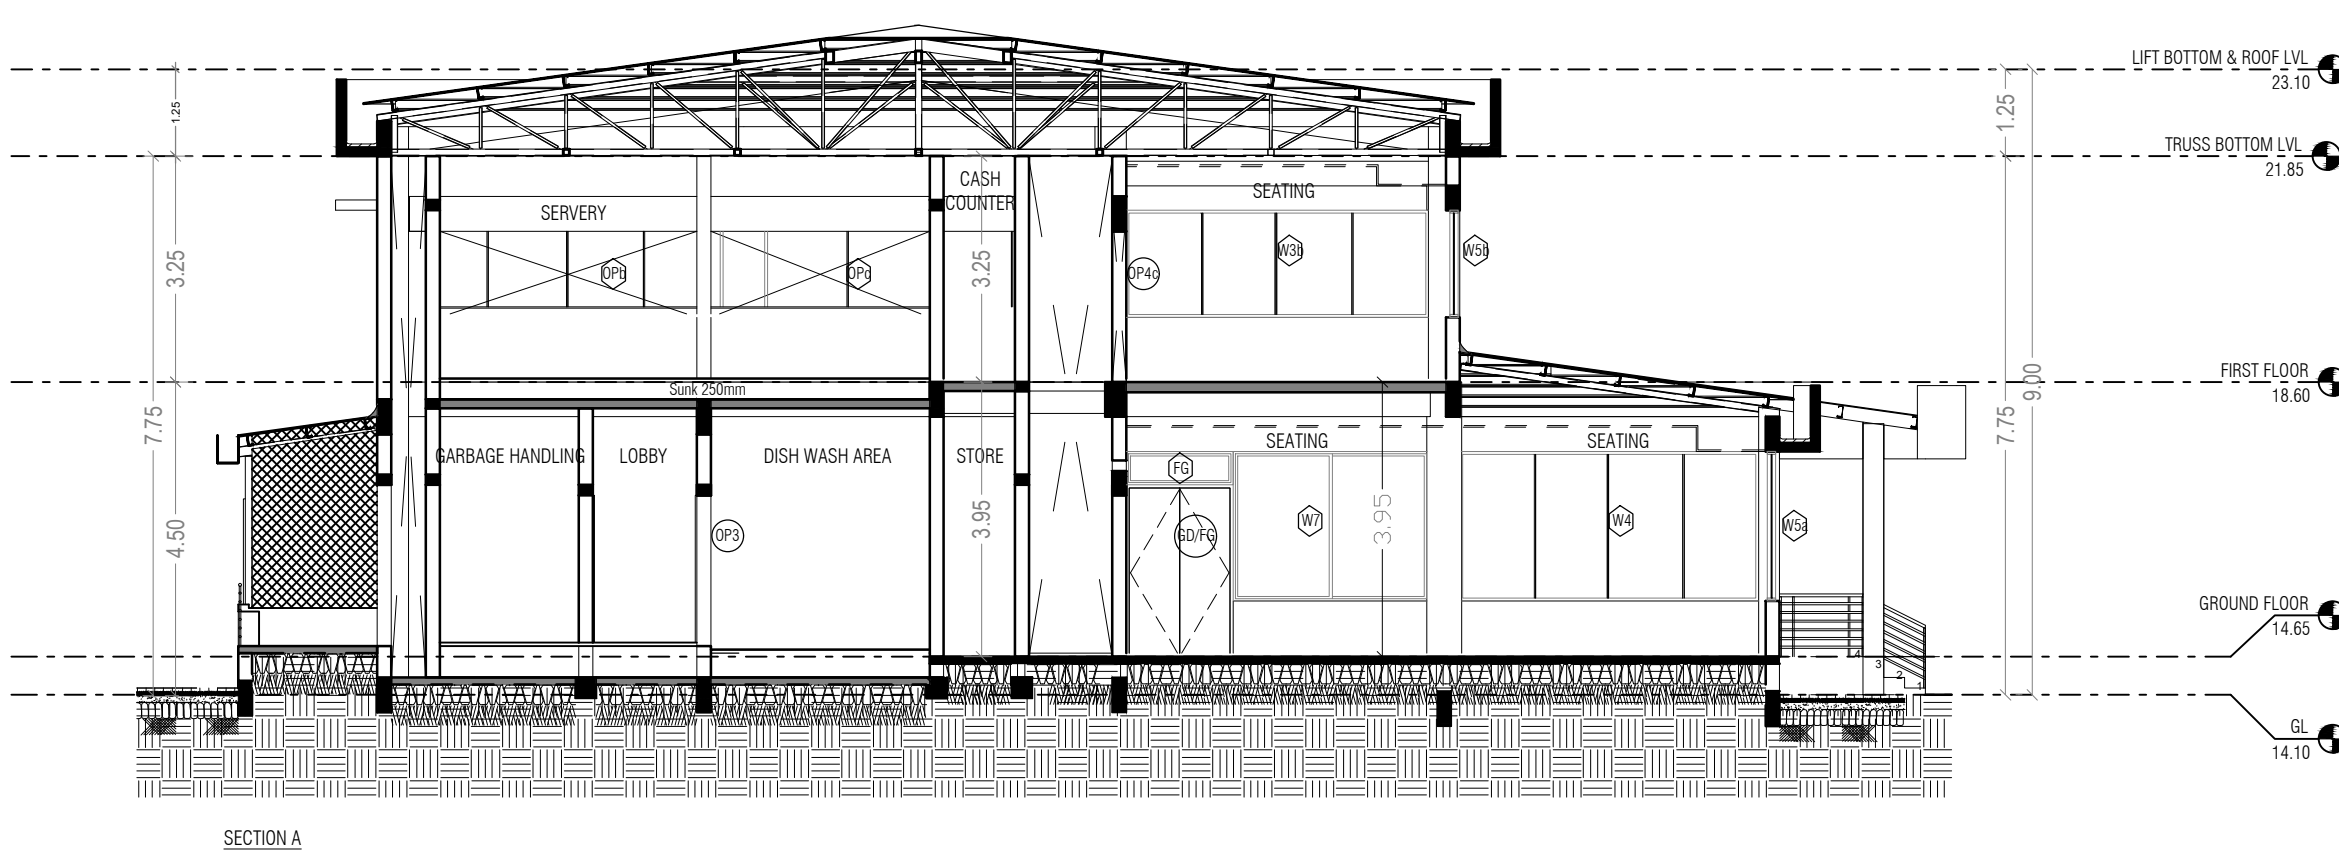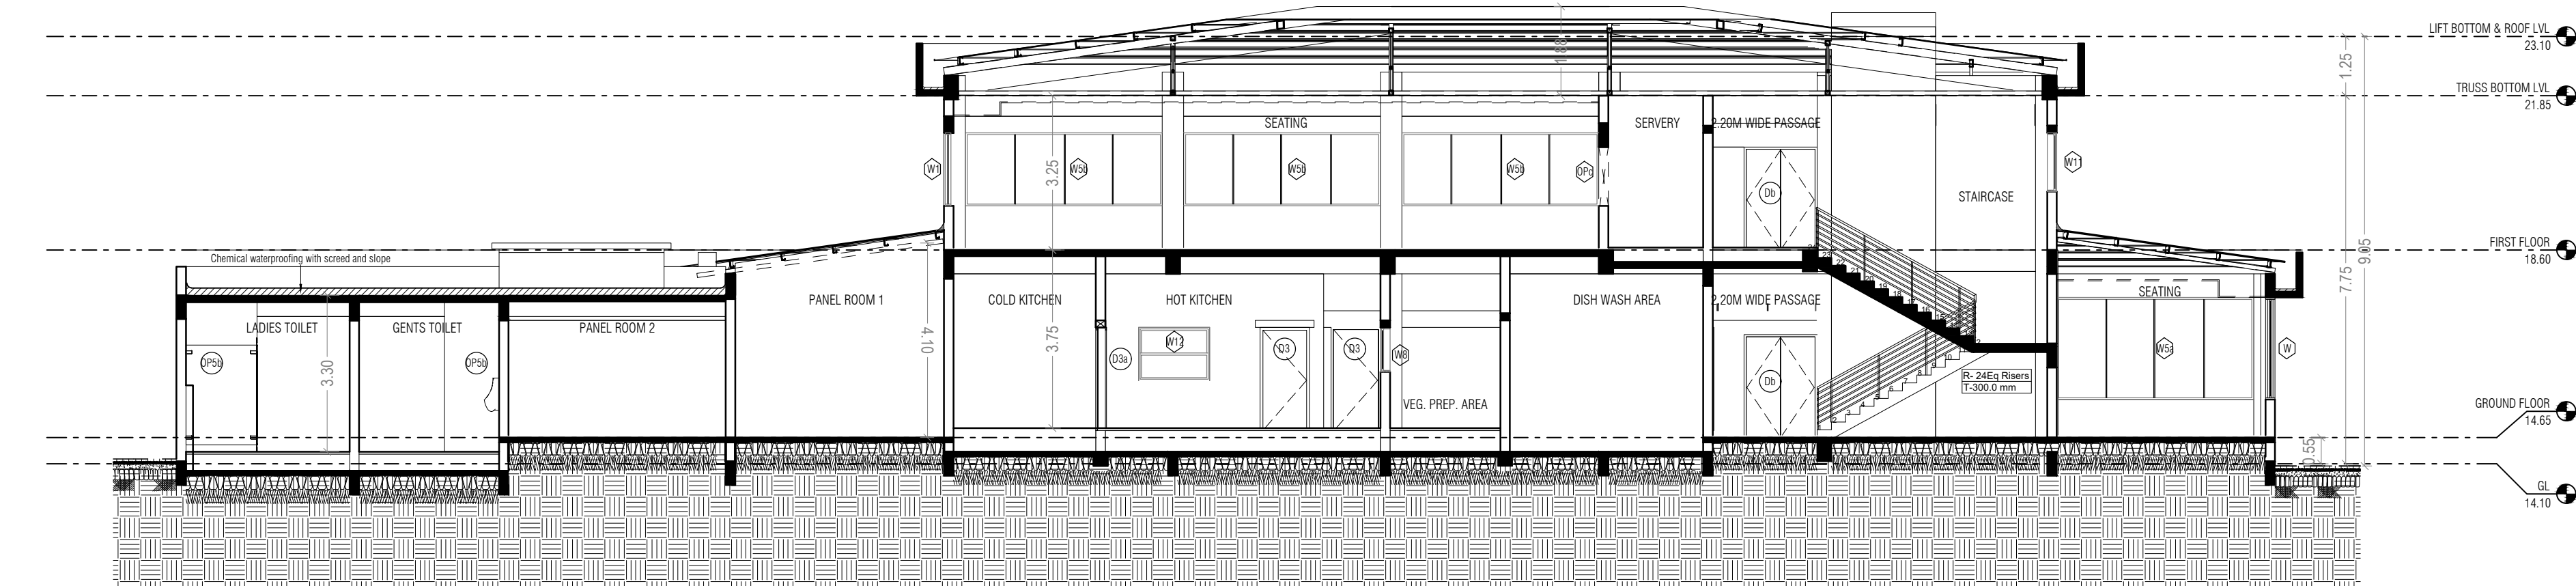

SHEET NUMBER : 18 OF 21

PROJECT:

PLAN SHOWING THE REVISED AND ADDITIONAL CONSTRUCTION OF AMUSEMENT THEME PARK BUILDINGS AT SURVEY NUMBERS: 4/3A, 5/2A, 5/2B, 5/2C, 9/3A, 9/3B, 9/3C, 9/3D, 9/3E, 10, 11/1, 11/2, 11/3, 11/4, 11/5, 11/6, 13/2, 13/3, 13/4, 14/1, 14/2A, 14/2B, 14/2C, 14/2D, 14/3A, 14/3B, 14/4A1, 14/4A2, 14/4B, 14/4C, 14/5A, 14/5B1, 14/5B2, 14/5C1, 14/5C2, 18/2A, 18/2B, 18/2C, 18/2D, 18/2E, 18/2F, 18/2G, 18/2H, 18/2I, 18/2J, 18/2K, 18/3A, 18/3B, 18/3C, 18/4A, 18/4B, 18/4C, 18/4D, 18/4E, 18/5, 19/1A, 19/1B, 19/1C, 19/1D, 19/2A, 19/2B, 19/2C, 19/3A, 19/3B, 19/3C, 19/3D, 19/3E, 19/3F, 20/1A, 20/1B1, 20/1B2, 20/1B5, 20/1B6A, 20/1B6B, 20/1B6C, 20/1B7, 20/1B4, 24/1A, 24/1B, 24/1C, 24/1D, 24/2A, 24/2B, 24/2C, 24/2E, 24/2D, 25/1B1A, 25/1B1B, 25/1B2, 25/1B3F, 25/1B1C1, 25/1B1C2, 25/1B1C3, 25/1B1C4, 25/1B1D, 25/1B1E, 25/1B1F, 25/1B1G, 25/1B1H, 25/1B1I, 25/1B1J, 25/1B1K, 25/1B1L, 25/1B1M, 25/1B3A1, 25/1B3A2, 25/1B3B, 25/1B3C, 25/1B3D, 25/1B3E, 25/1B3F, 25/1B3G1, 25/1B3G2, 25/1B3G3, 25/1B3H1, 25/1B3H2, 25/1B3H3, 25/2A1A, 25/2A1B, 25/2A4A, 25/2A4B, 25/2A4C, 25/2A1C, 25/2B, 25/2A2, 25/2A3, 25/2A5, 25/2A6, 25/2A7, 25/1A, 25/1B3I, 26/9, 27/7B, 28/2B, 28/3B, 28/1E2, 41/2A3, 41/2B, 41/2C, 43/10C, 44/2C1, 44/2C3, 44/2D4, 44/2D5, 44/2E1, 44/2E2, 44/3A, 44/3B, 44/3C, 44/3D, 44/2E3, 44/2D6, 44/2C2A, 44/2C2B, 44/2C2C, 44/2C2D, 44/2C2E, 44/2D1A, 44/2D1B, 44/2D2, 44/2D3A, 44/2D3B, 44/2D3C, 44/2D3D, 45/1A, 45/1B, 45/1C1, 45/1C2, 45/1D, 45/1E, 45/1F, 45/1G1, 45/1G2, 45/1G3, 45/1G4, 45/1G5, 45/2A, 45/2B, 46/1A, 46/1B, 46/1C, 46/1D, 46/1E, 46/2A, 46/2B, 46/2C, 47, 48/2H2, 48/2F, 48/2G, 48/2I2, 50/1H, 50/3, 52/8B, 52/9B OF ILLALUR VILLAGE, THIRUPURUR TALUK, CHENGALPATTU DISTRICT - 603 100

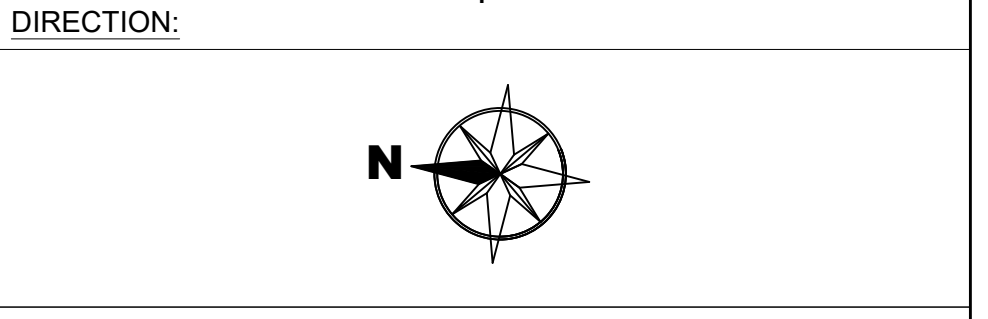

JOINERIES:

DOOR SCHEDULE		WINDOW SCHEDULE	
TYPE	FINISHED SIZE	TYPE	FINISHED SIZE
D1	1500 X 2400	FG	1500 X 440
D2a	900 X 2100	OPa	4110X 1200
D2b	900 X 2100	OPb	3660 X 1500
D2c	900 X 2400	OPc	2710 X 1200
D3	1000 X 2100	OPd	5485 X 1500
D3a	1000 X 2100	OP1	1835 X 1200
D4	750 X 2100	V	1800 X 900
D4a	1500 X 2250	V1	1000 X 900
D4b	1500 X 2100	V1a	1000 X 600
FRD	900 X 2100	W	5410X 2110
GD/FG	1500 X 2400	W1	4710X 1500
LD	760 X 2400	W2	4485 X 1500
OP	2135 X 2100	W3a	4310X 2110
OP3	1200 X 2100	W3b	4310X 1500
OP4a	1000 X 2700	W4	4260X 2110
OP4b	1000 X 2100	W5a	4110X 2110
OP4c	1010 X 2100	W5b	4110X 1500
OP5a	910 X 2250	W6	3535X 2110
OP5b	910 X 2100	W7	2770X 2110
		W8	2560X 900
		W9	2135X 2110
		W10	1800X 1500
		W10a	1800X 1350
		W10b	1800X 1050
		W11	1540X 1200
		W12	1460X 1080
		W13	1360X 600
		W14	1000X 1050
		W15	860 X 1080
		W16	600 X 1050


ARCHITECT:


ARCHT. NITIN M. VAGHMARE
REGD. ARCHT. NO. 10000
PUNJAB P.O. DIST. GURGAON
GURGAON

STRUCTURAL ENGINEERS:



B. MALLIKA, ME, (PhD)
Registered Structural Engineer
RE-11 / KKOT/CP / 013/2022
84, Kalliamman Kool Street,
Pasumpon Nagar, Madurai-625003.

OWNER/ AUTHORIZED SIGNATURE:

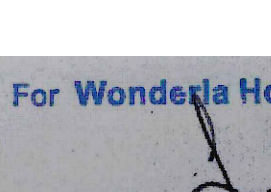
For Wondexia Holidays Ltd.
Authorized Signatory

SCALE = 1: 100

WONDERSPLASH STORE AND PLATFORM

 

PROJECT:

DIRECTION:



SCHEDULE OF	
-------------	--

WINDOW SCHEDULE			
V	2000	X	600
W	2000	X	1500
W1	1200	X	1500

FOOD HOUSE, LANE NO.8,
PRABHAT ROAD, DECCAN, PUNE-4
CA/95118785



OWNER/ AUTHORIZED SIGNATURE:

Authorised Signatory

SCALE = 1: 100

BLOCK - 21

WORKSHOP

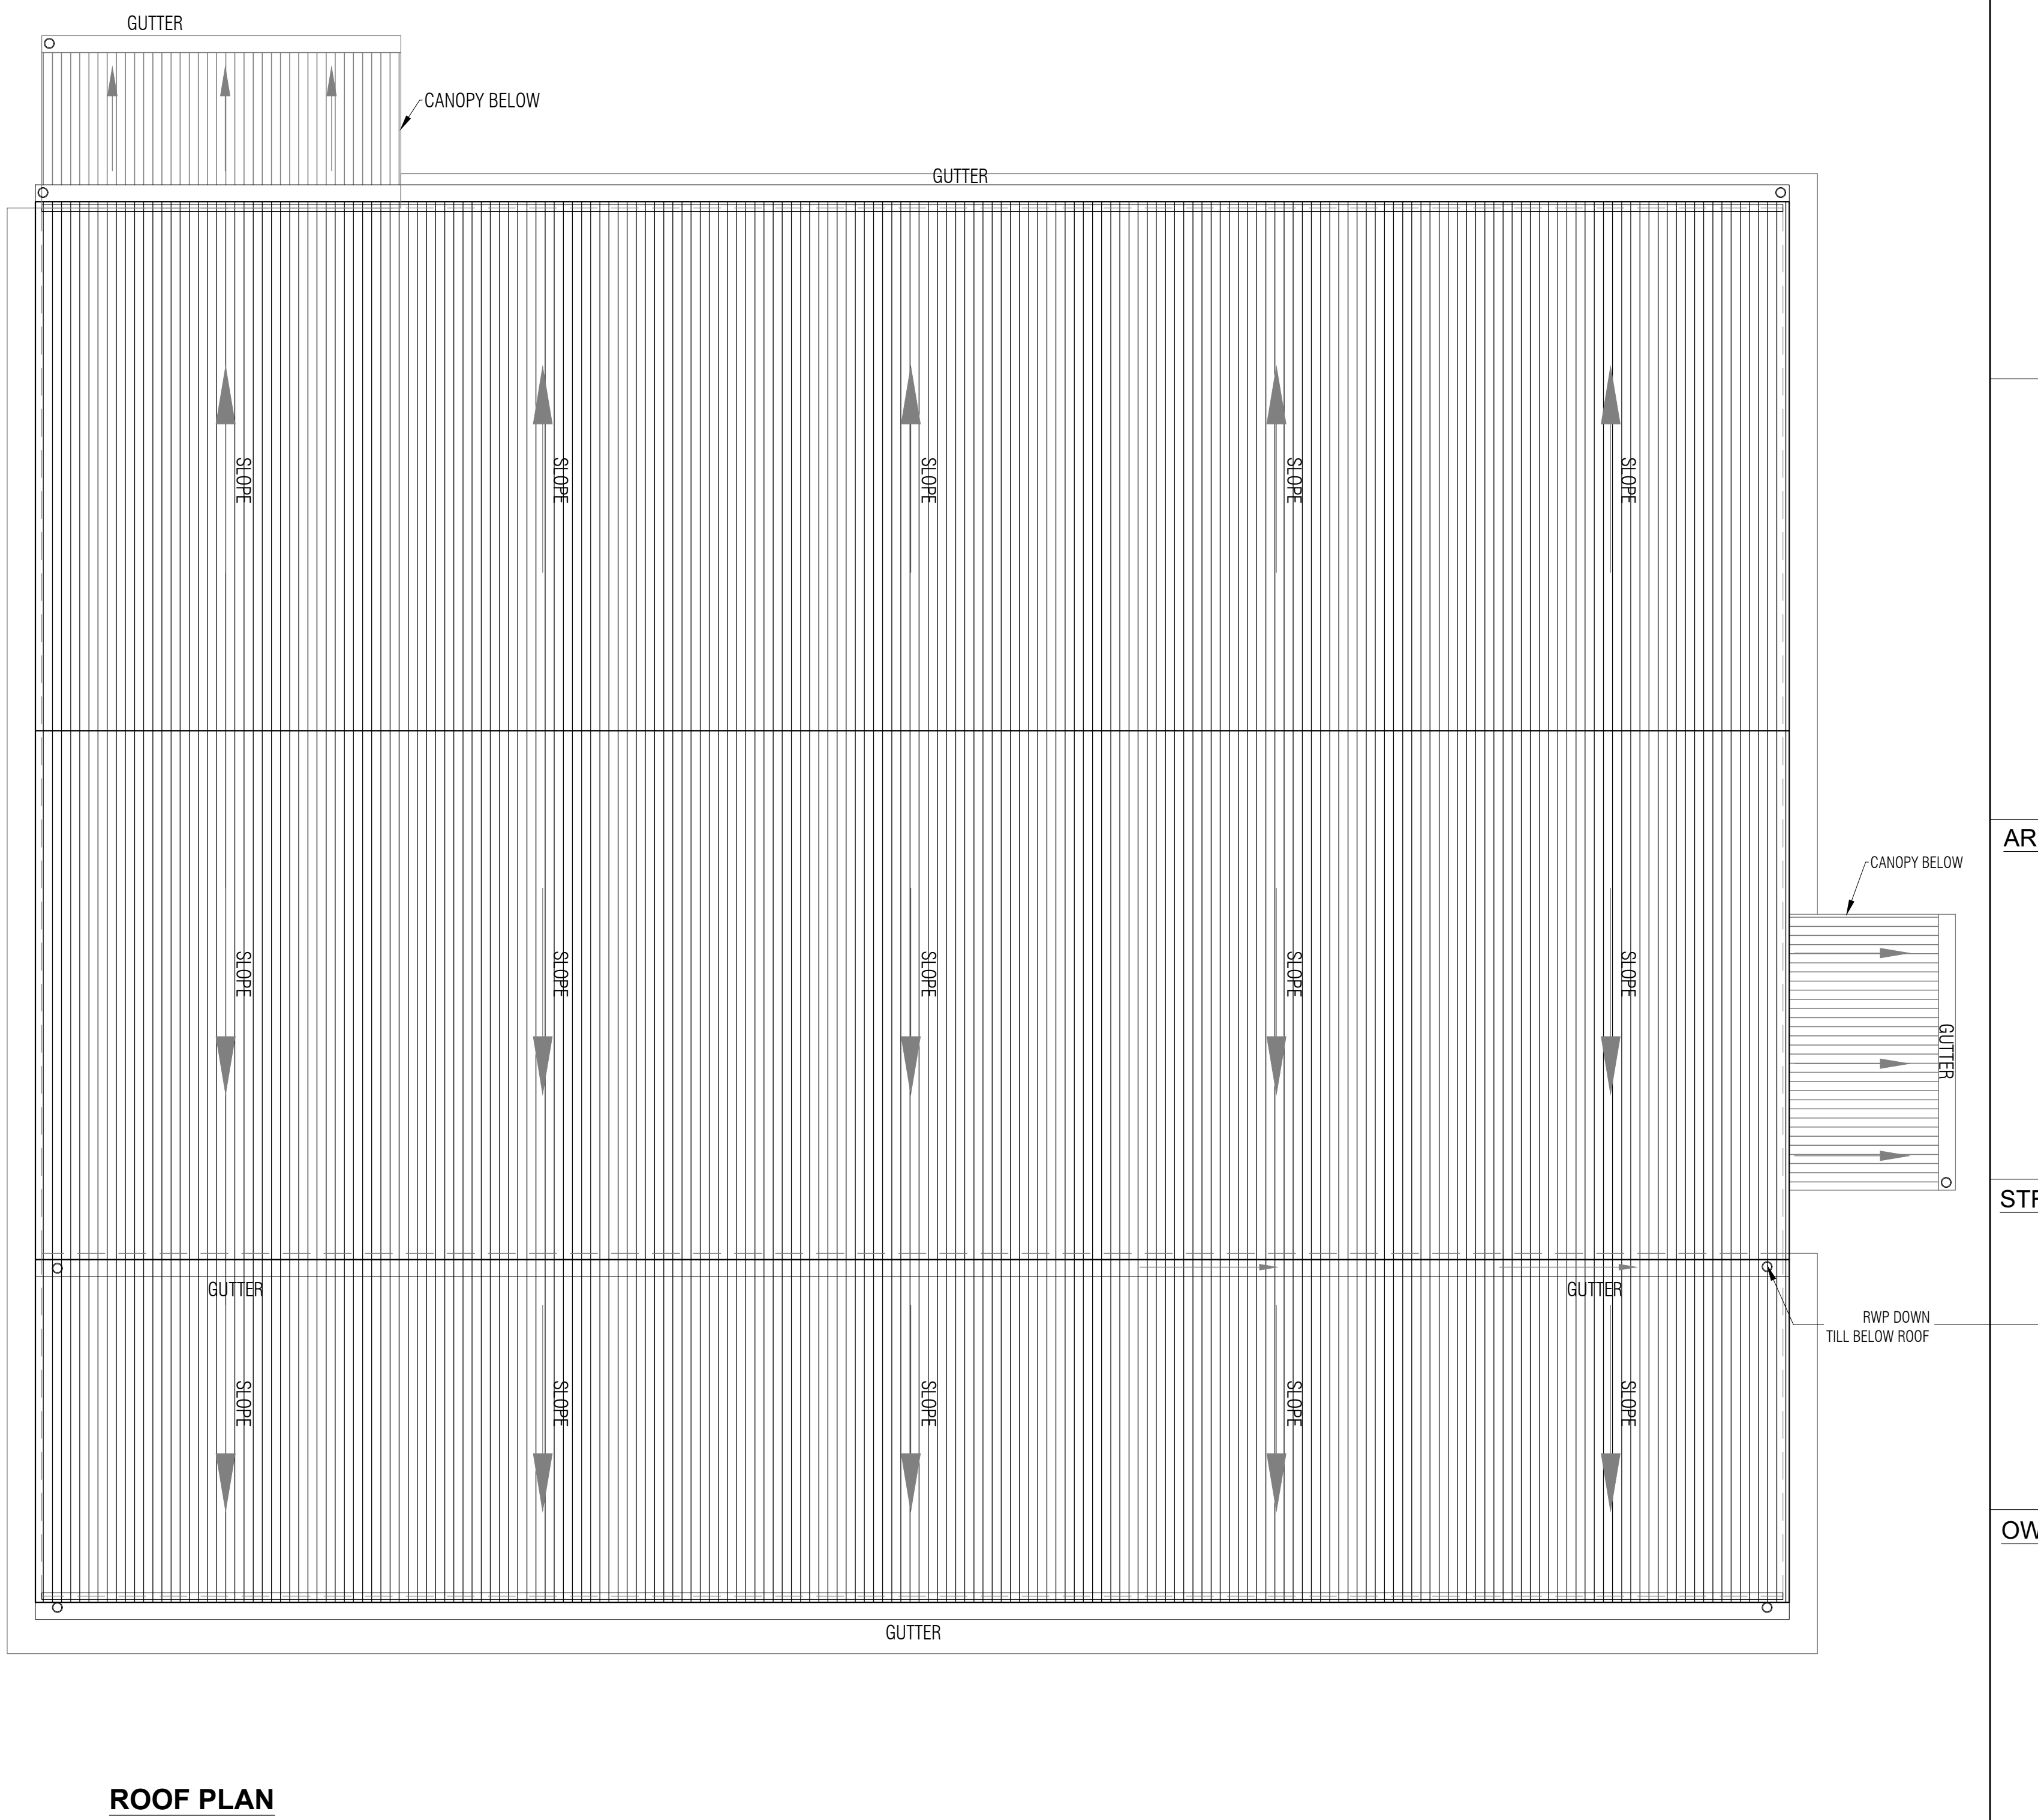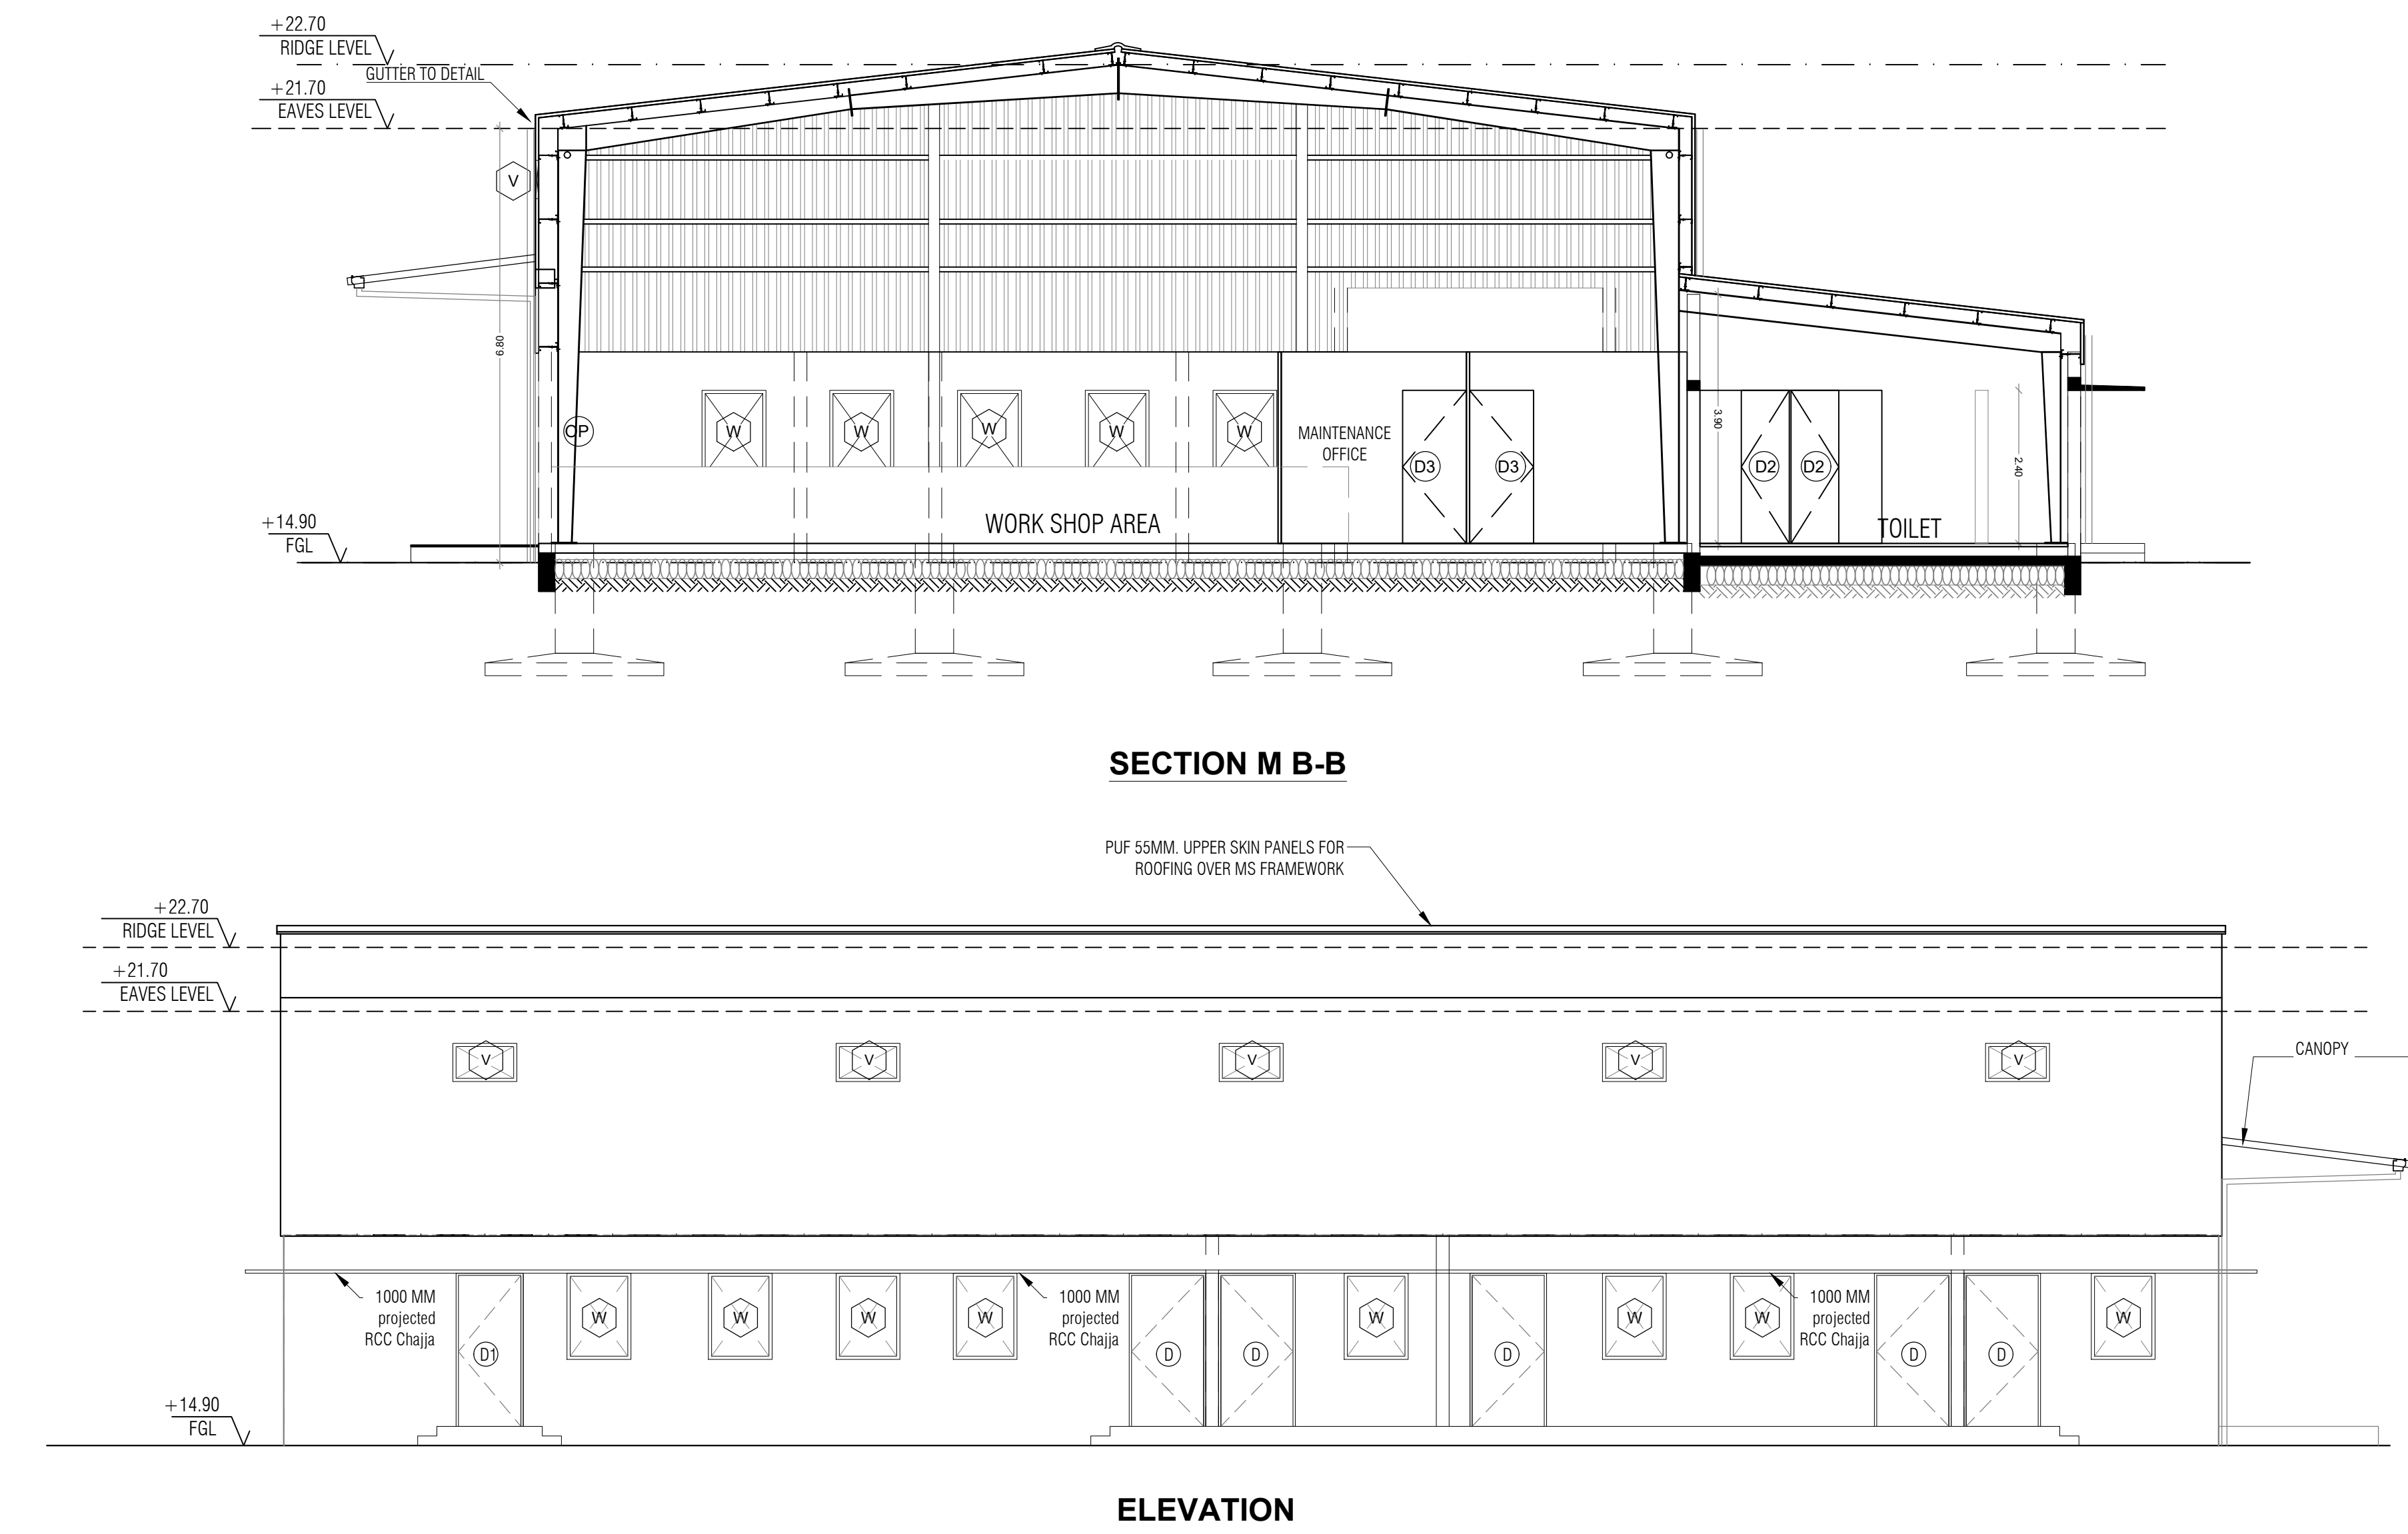

SHEET NUMBER : 16 OF 21

PROJECT:

PLAN SHOWING THE REVISED AND ADDITIONAL CONSTRUCTION OF AMUSEMENT THEME PARK BUILDINGS AT SURVEY NUMBERS: 4/3A, 5/2A, 5/2B, 5/2C, 9/3A, 9/3B, 9/3C, 9/3D, 9/3E, 10, 11/1, 11/2, 11/3, 11/4, 11/5, 11/6, 13/2, 13/3, 13/4, 14/1, 14/2A, 14/2B, 14/2C, 14/2D, 14/3A, 14/3B, 14/4A1, 14/4A2, 14/4B, 14/4C, 14/5A, 14/5B1, 14/5B2, 14/5C1, 14/5C2, 18/2A, 18/2B, 18/2C, 18/2D, 18/2E, 18/2F, 18/2G, 18/2H, 18/2I, 18/2J, 18/2K, 18/3A, 18/3B, 18/3C, 18/4A, 18/4B, 18/4C, 18/4D, 18/4E, 18/5, 19/1A, 19/1B, 19/1C, 19/1D, 19/2A, 19/2B, 19/2C, 19/3A, 19/3B, 19/3C, 19/3D, 19/3E, 19/3F, 20/1A, 20/1B1, 20/1B2, 20/1B5, 20/1B6A, 20/1B6B, 20/1B6C, 20/1B7, 20/1B4, 24/1A, 24/1B, 24/1C, 24/1D, 24/2A, 24/2B, 24/2C, 24/2E, 24/2D, 25/1B1A, 25/1B1B, 25/1B2, 25/1B3F, 25/1B1C1, 25/1B1C2, 25/1B1C3, 25/1B1C4, 25/1B1D, 25/1B1E, 25/1B1F, 25/1B1G, 25/1B1H, 25/1B1I, 25/1B1J, 25/1B1K, 25/1B1L, 25/1B1M, 25/1B3A1, 25/1B3A2, 25/1B3B, 25/1B3C, 25/1B3D, 25/1B3E, 25/1B3F, 25/1B3G1, 25/1B3G2, 25/1B3G3, 25/1B3H1, 25/1B3H2, 25/1B3H3, 25/2A1A, 25/2A1B, 25/2A4A, 25/2A4B, 25/2A4C, 25/2A1C, 25/2B, 25/2A2, 25/2A3, 25/2A5, 25/2A6, 25/2A7, 25/1A, 25/1B3I, 26/9, 27/7B, 28/2B, 28/3B, 28/1E2, 41/2A3, 41/2B, 41/2C, 43/10C, 44/2C1, 44/2C3, 44/2D4, 44/2D5, 44/2E1, 44/2E2, 44/3A, 44/3B, 44/3C, 44/3D, 44/2E3, 44/2D6, 44/2C2A, 44/2C2B, 44/2C2C, 44/2C2D, 44/2C2E, 44/2D1A, 44/2D1B, 44/2D2, 44/2D3A, 44/2D3B, 44/2D3C, 44/2D3D, 45/1A, 45/1B, 45/1C1, 45/1C2, 45/1D, 45/1E, 45/1F, 45/1G1, 45/1G2, 45/1G3, 45/1G4, 45/1G5, 45/2A, 45/2B, 46/1A, 46/1B, 46/1C, 46/1D, 46/1E, 46/2A, 46/2B, 46/2C, 47, 48/2H2, 48/2F, 48/2G, 48/2I2, 50/1H, 50/3, 52/8B, 52/9B OF ILLALUR VILLAGE, THIRUPORUR TALUK, CHENGALPATTU DISTRICT - 603 100

DIRECTION:

JOINERIES:

SCHEDULE OF JOINERIES IN MM.			
DOOR SCHEDULE			
TYPE	FINISHED SIZES		
D	1200	X	2400
D1	1050	X	2400
D2	750	X	2400
D3	1000	X	2400
WINDOW SCHEDULE			
V	1000	X	600
V1	600	X	900
W	1000	X	1350
OPENING SCHEDULE			
OP	4000	X	4000

ARCHITECT:

ARCH. NITIN M. WAGHMARE
P-20 HOUSE, LANE NO.15,
PRADESH ROAD, COCCAN PORE-4,
CA/185/18785

STRUCTURAL ENGINEERS:





B. Mallika
B. MALLIKA, ME. (PHD)
Registered Structural Engineer
RE-11/KKDTCP/013/2022
84, Kalliamman Koil Street,
Pasumpon Nagar, Madurai-625003.

OWNER/ AUTHORIZED SIGNATURE:

For Wondeta Holidays Ltd.
Authorised Signatory

SCALE = 1: 100

BLOCK - 20
POWER HOUSE

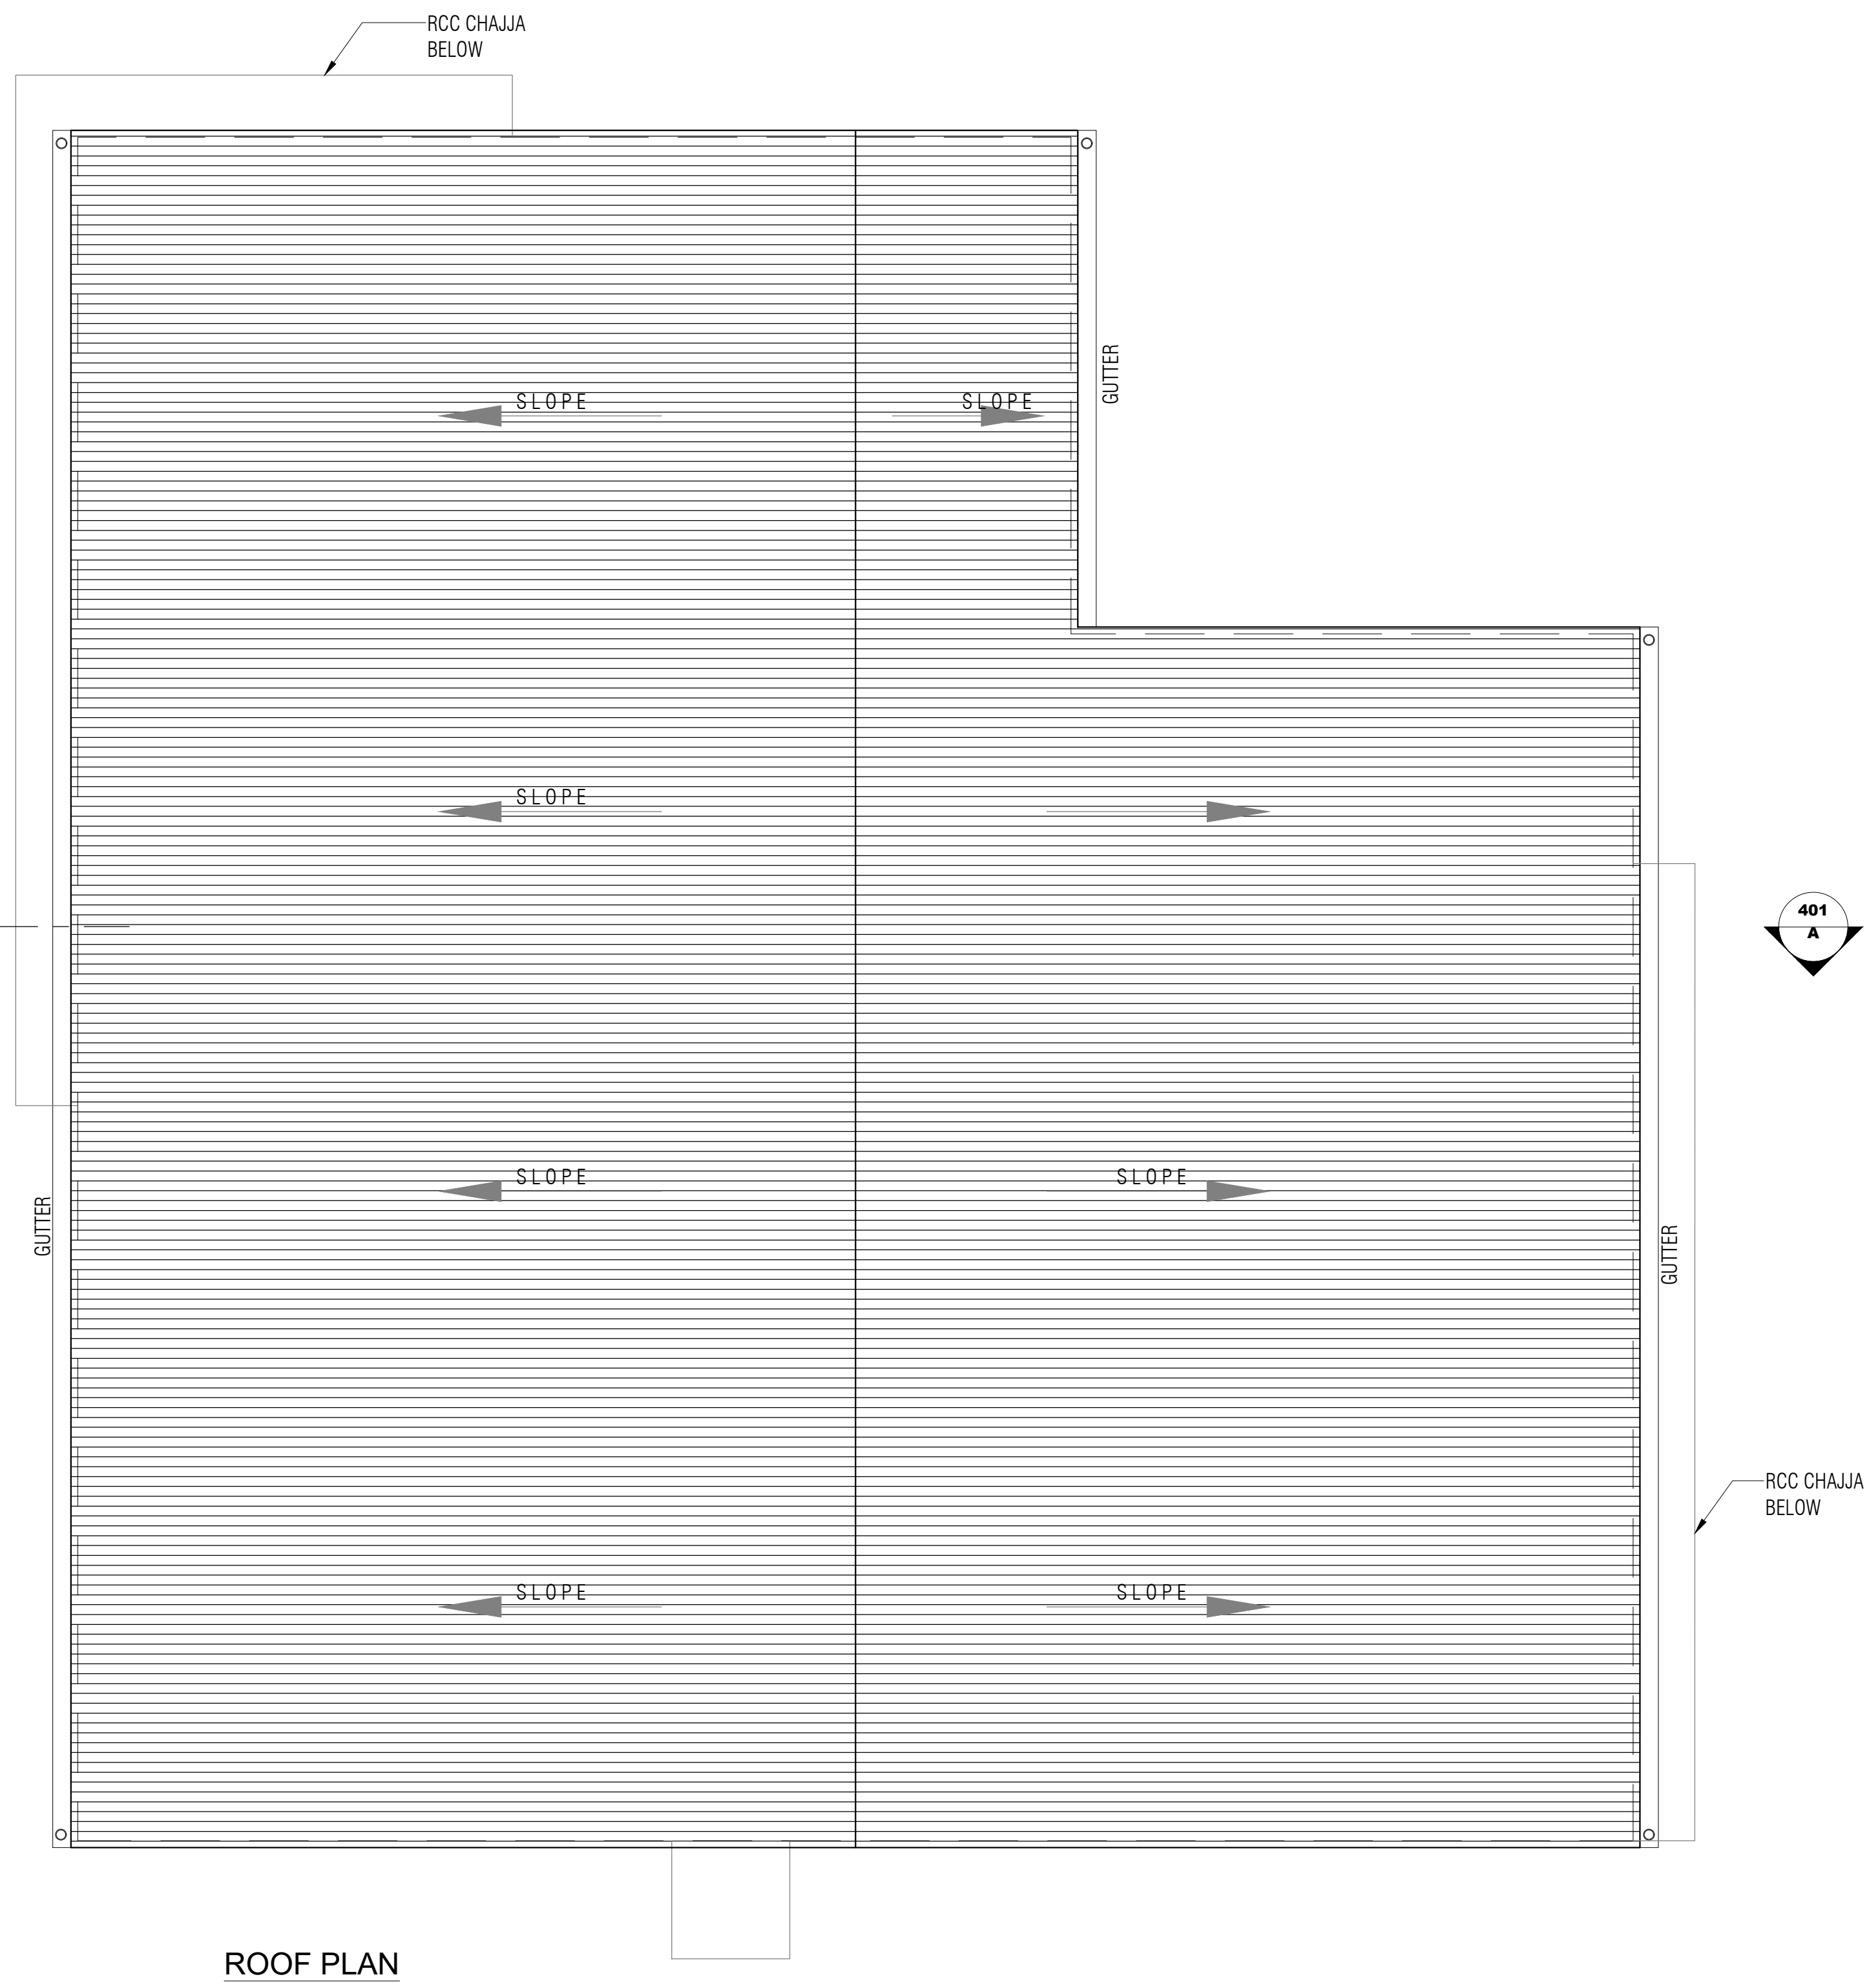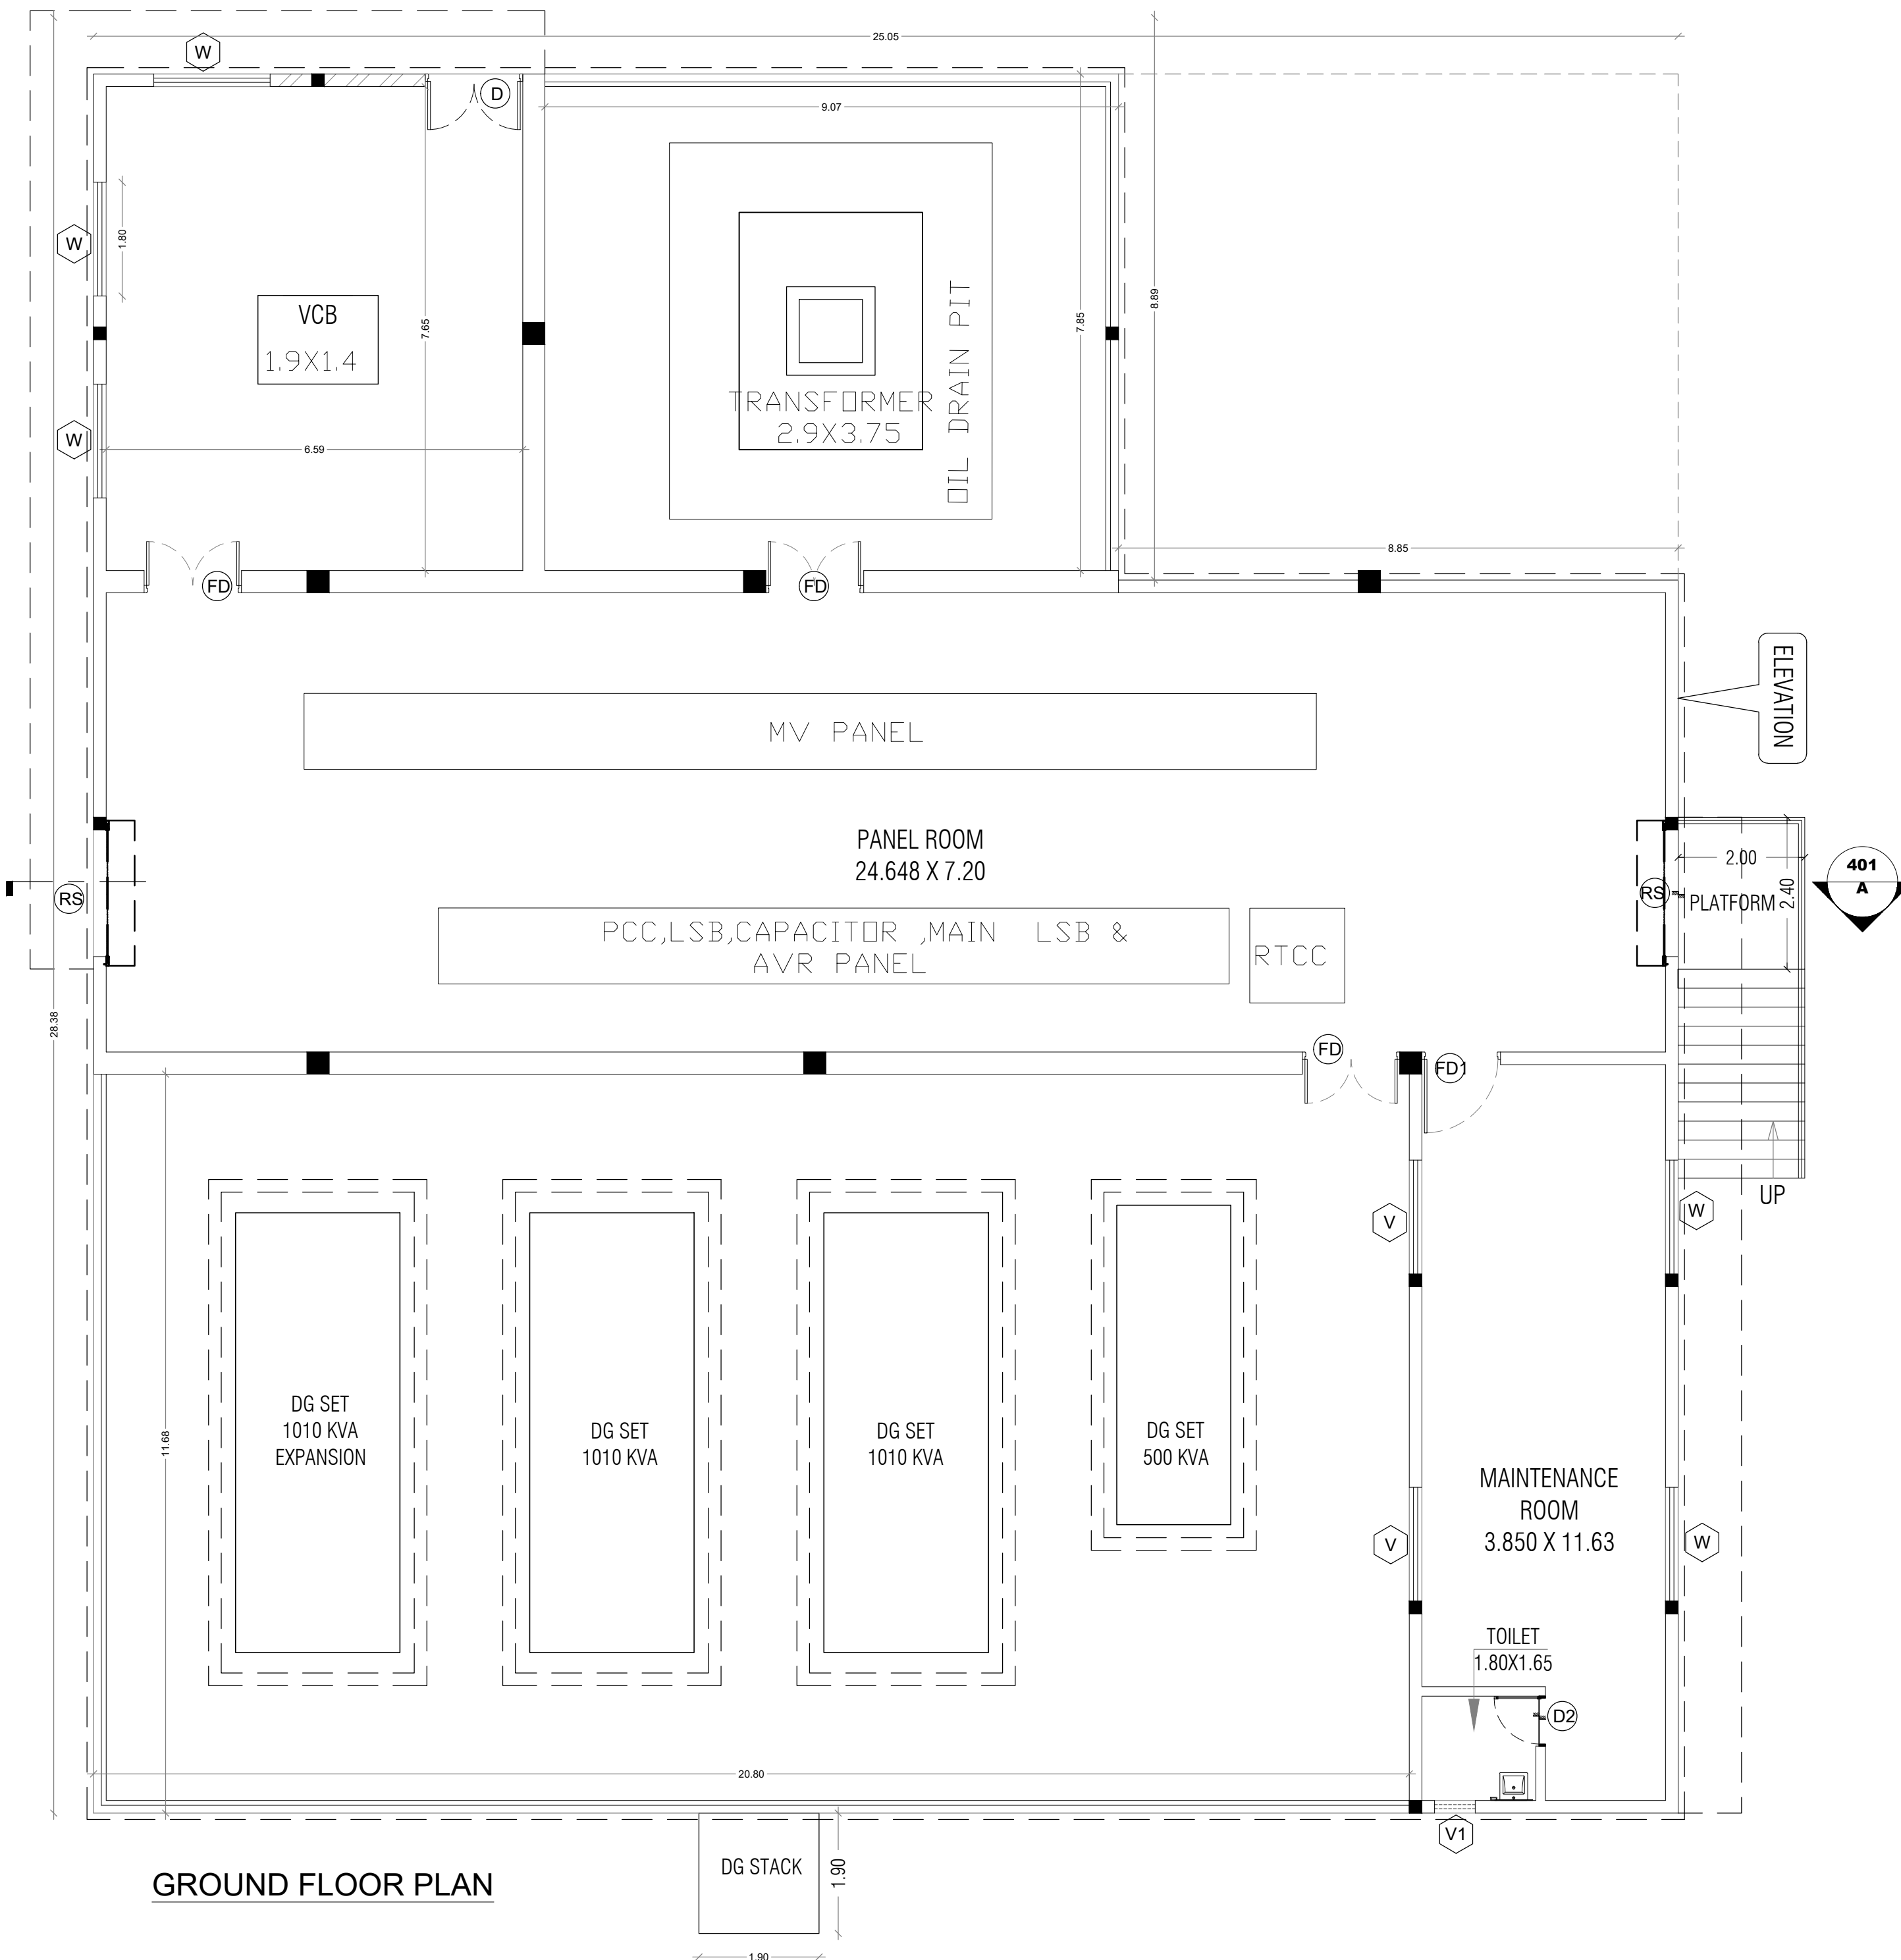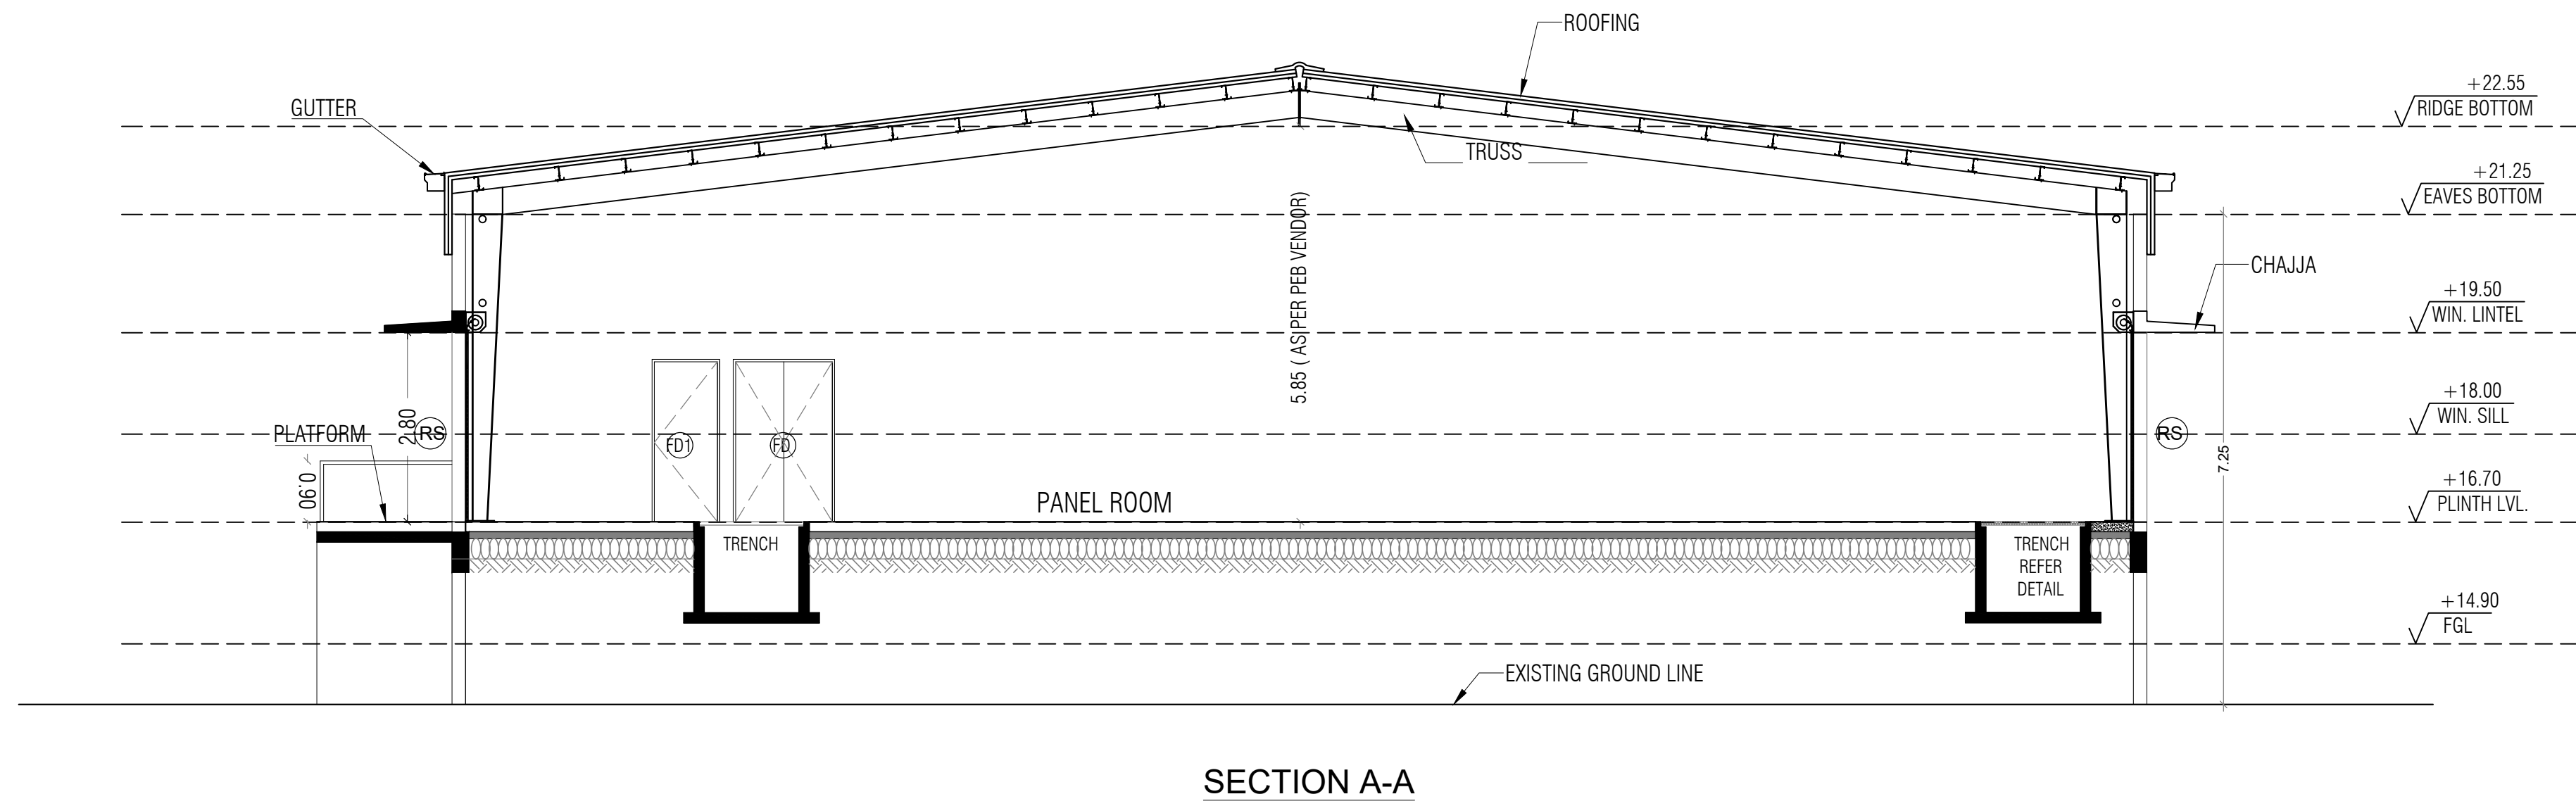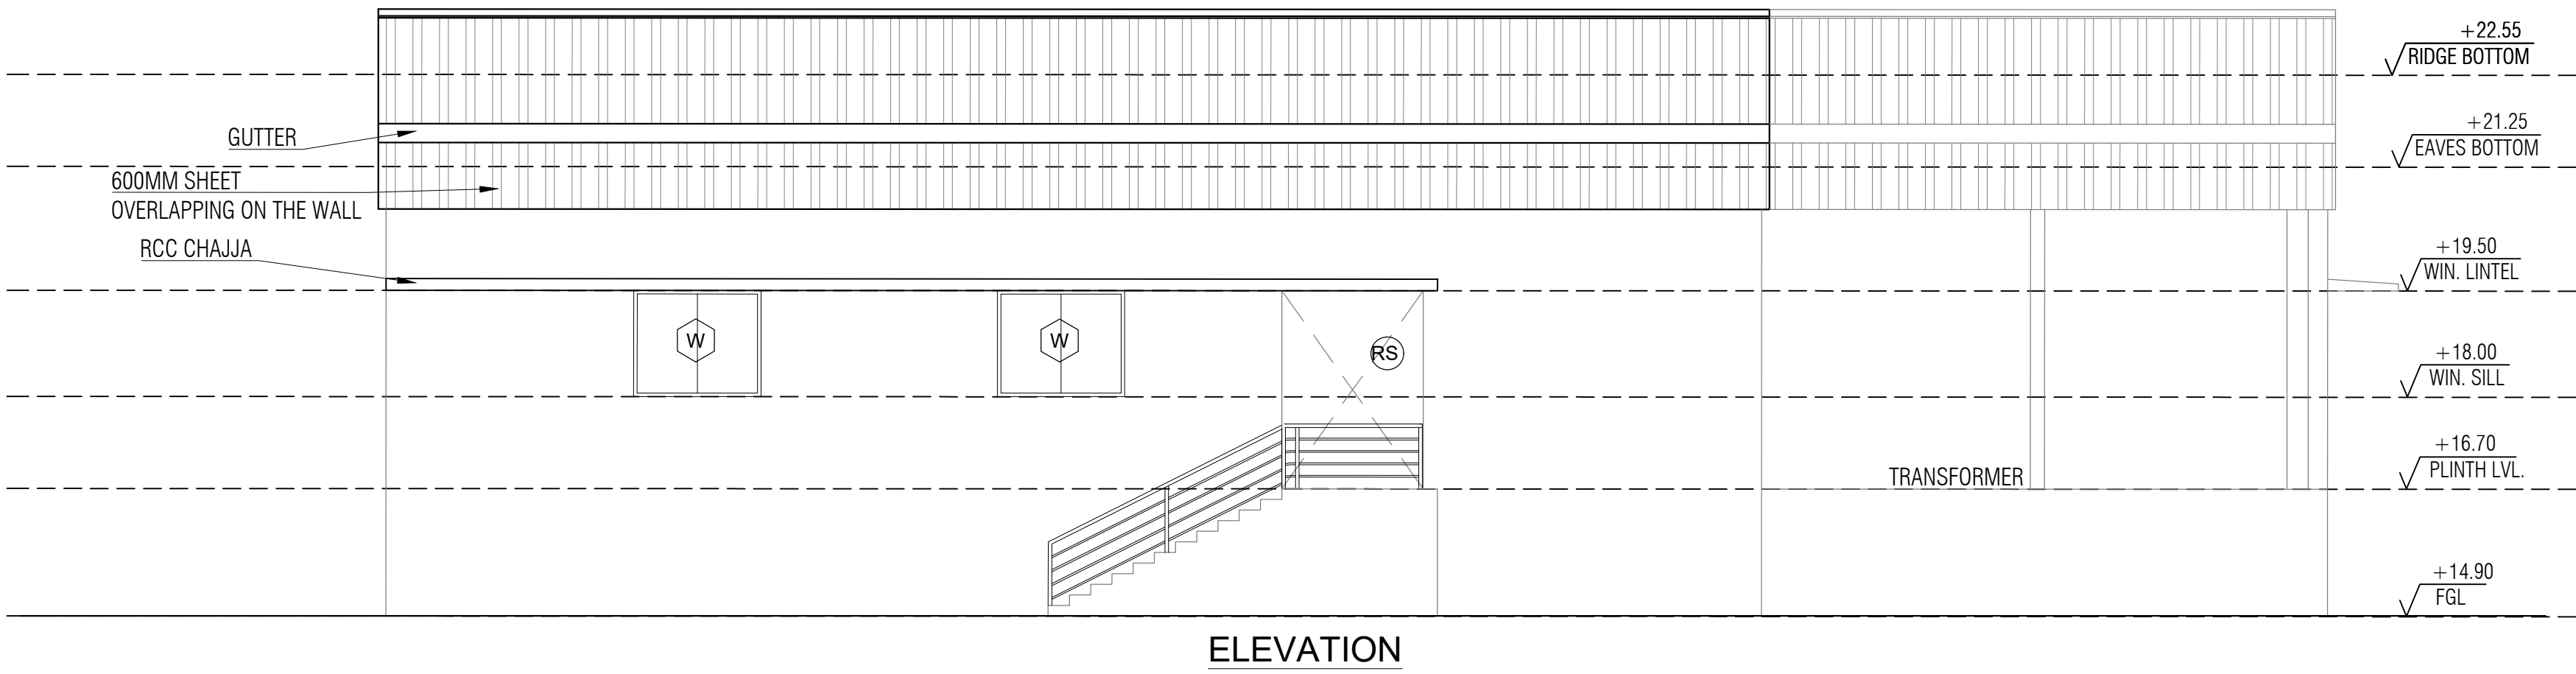


SHEET NUMBER : 15 OF 21

PROJECT:

PLAN SHOWING THE REVISED AND ADDITIONAL CONSTRUCTION OF AMUSEMENT THEME PARK BUILDINGS AT SURVEY NUMBERS: 4/3A, 5/2A, 5/2B, 5/2C, 9/3A, 9/3B, 9/3C, 9/3D, 9/3E, 10, 11/1,11/2, 11/3, 11/4, 11/5, 11/6, 13/2, 13/3, 13/4, 14/1, 14/2A, 14/2B, 14/2C, 14/2D, 14/3A, 14/3B, 14/4A1, 14/4A2, 14/4B, 14/4C,14/5A, 14/5B1, 14/5B2,14/5C1, 14/5C2, 18/2A, 18/2B, 18/2C, 18/2D, 18/2E, 18/2F, 18/2G, 18/2H, 18/2I, 18/2J, 18/2K, 18/3A, 18/3B, 18/3C, 18/4A, 18/4B, 18/4C, 18/4D, 18/4E, 18/5, 19/1A, 19/1B, 19/1C, 19/1D, 19/2A, 19/2B, 19/2C, 19/3A, 19/3B, 19/3C, 19/3D, 19/3E, 19/3F, 20/1A, 20/1B1, 20/1B2, 20/1B5, 20/1B6A, 20/1B6B, 20/1B6C, 20/1B7, 20/1B4, 24/1A, 24/1B, 24/1C, 24/1D, 24/2A, 24/2B, 24/2C, 24/2E, 24/2D, 25/1B1A, 25/1B1B, 25/1B2, 25/1B3F, 25/1B1C1, 25/1B1C2, 25/1B1C3, 25/1B1C4 25/1B1D, 25/1B1E, 25/1B1F, 25/1B1G, 25/1B1H, 25/1B1I, 25/1B1J, 25/1B1K, 25/1B1L, 25/1B1M, 25/1B3A1, 25/1B3A2, 25/1B3B, 25/1B3C, 25/1B3D, 25/1B3E, 25/1B3F 25/1B3G1, 25/1B3G2, 25/1B3G3, 25/1B3H1, 25/1B3H2, 25/1B3H3, 25/2A1A, 25/2A1B, 25/2A4A, 25/2A4B,25/2A4C, 25/2A1C, 25/2B, 25/2A2, 25/2A3, 25/2A5, 25/2A6, 25/2A7, 25/1A, 25/1B3I, 26/9, 27/7B, 28/2B, 28/3B, 28/1E2, 41/2A3, 41/2B, 41/2C, 43/10C, 44/2C1, 44/2C3, 44/2D4, 44/2D5, 44/2E1, 44/2E2, 44/3A, 44/3B, 44/3C, 44/3D,44/2E3, 44/2D6, 44/2C2A, 44/2C2B, 44/2C2C, 44/2C2D, 44/2C2E, 44/2D1A, 44/2D1B, 44/2D2, 44/2D3A, 44/2D3B, 44/2D3C, 44/2D3D, 45/1A, 45/1B, 45/1C1, 45/1C2, 45/1D, 45/1E, 45/1F, 45/1G1, 45/1G2, 45/1G3, 45/1G4, 45/1G5, 45/2A, 45/2B, 46/1A, 46/1B, 46/1C, 46/1D, 46/1E, 46/2A, 46/2B, 46/2C, 47, 48/2H2, 48/2F, 48/2G, 48/2I2, 50/1H, 50/3, 52/8B, 52/9B OF ILLALUR VILLAGE, THIRUPORUR TALUK, CHENGALPATTU DISTRICT - 603 100

DIRECTION:

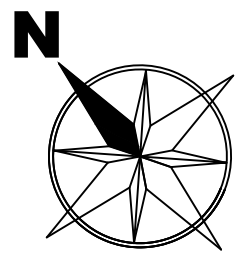

JOINERIES:

SCHEDULE OF JOINERIES IN MM.		
DOOR SCHEDULE		
TYPE	FINISHED SIZES	
FD	1500	X 2400
FD1	1200	X 2400
D	1500	X 2400
D2	790	X 2400
RS	2000	X 2800
WINDOW SCHEDULE		
V	1800	X 600
V1	600	X 900
W	1800	X 1500

ARCHITECT:

ARCH. NITIN M. WAGHMARE
FDG HOUSE, LANE NO. 8,
PRABHAT ROAD, DECCAN, PUNE-4.
CA/95/18765

STRUCTURAL ENGINEERS:

B. Mallika
B. MALLIKA., ME., (PhD)
Registered Structural Engineer
RE-11/KKDTCP/013/2022
84, Kaliammai Koil Street,
Pasumpon Nagar, Madurai-625003.


OWNER/ AUTHORIZED SIGNATURE:

For Wonderia Holidays Ltd.
Authorised Signature


SCALE = 1: 100

BLOCK - 18, 26, 27, 28, 31


PANEL ROOM

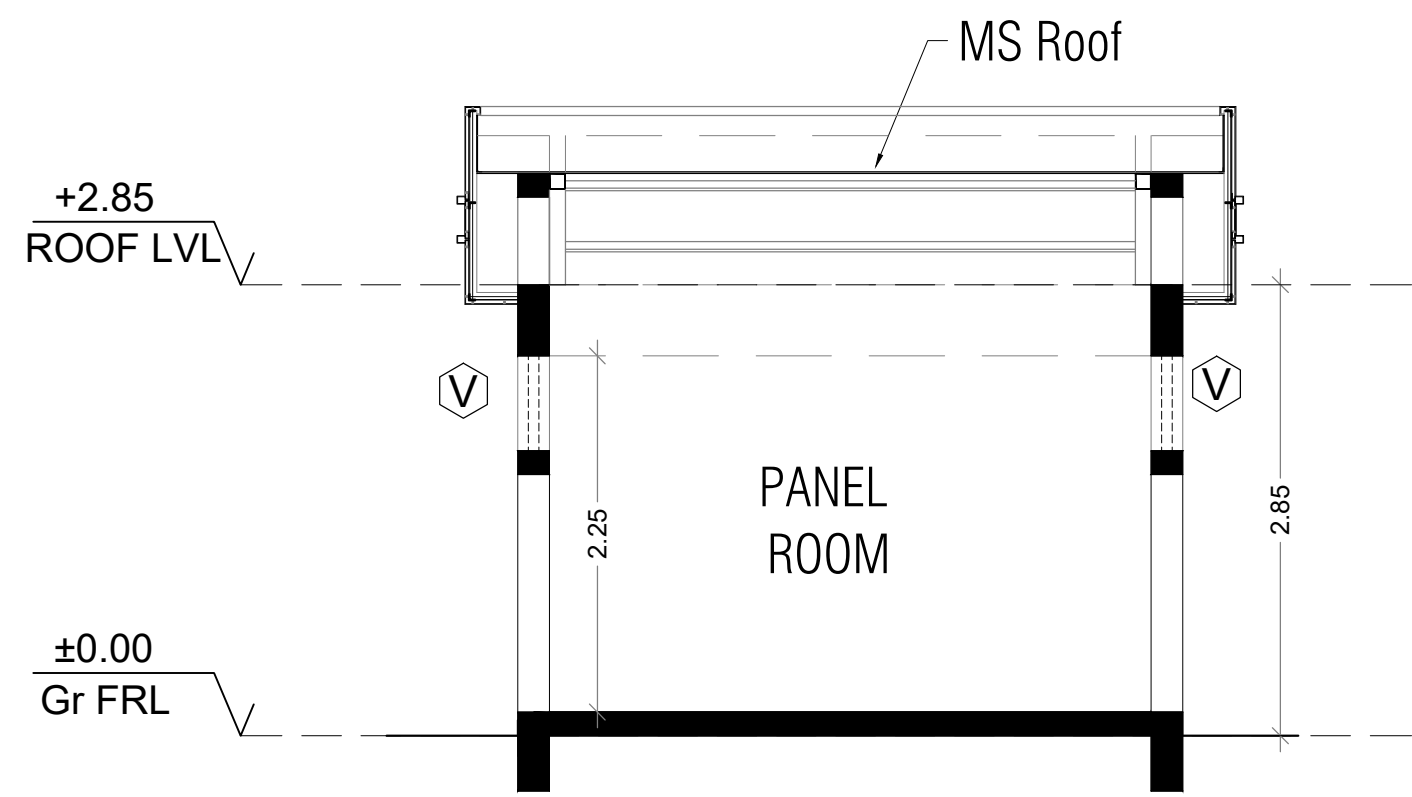


SECTIN B-B

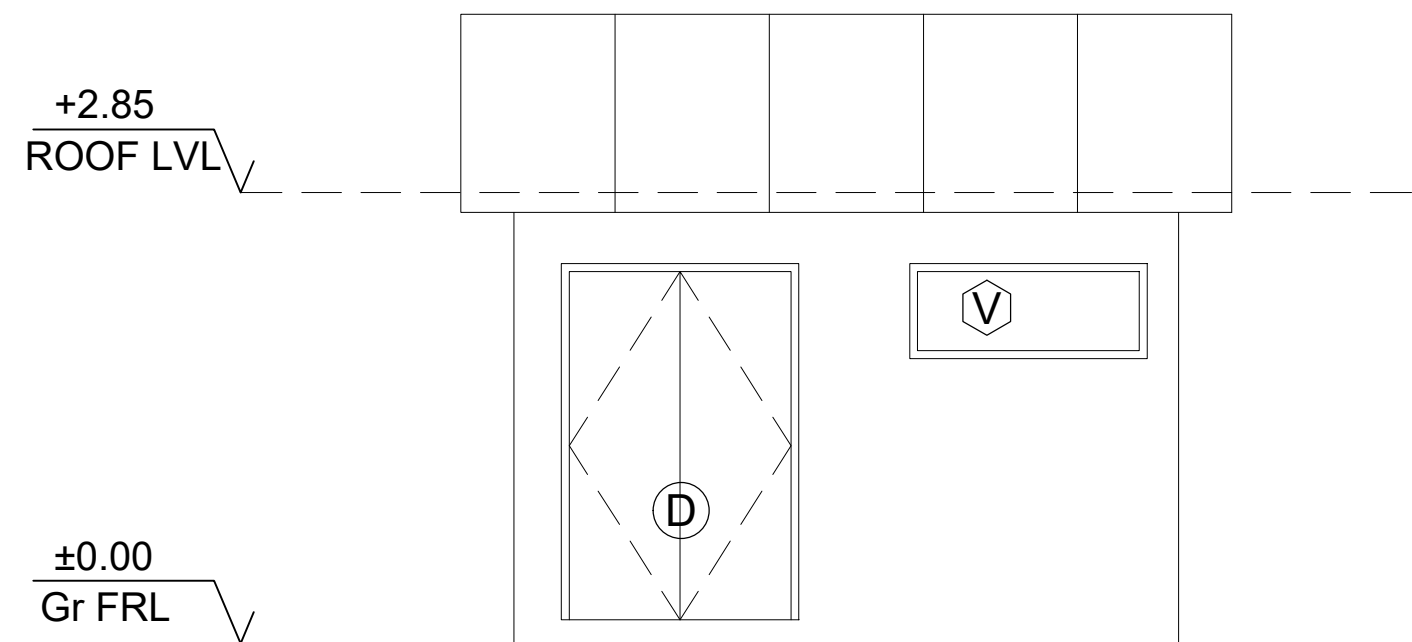

ELEVATION

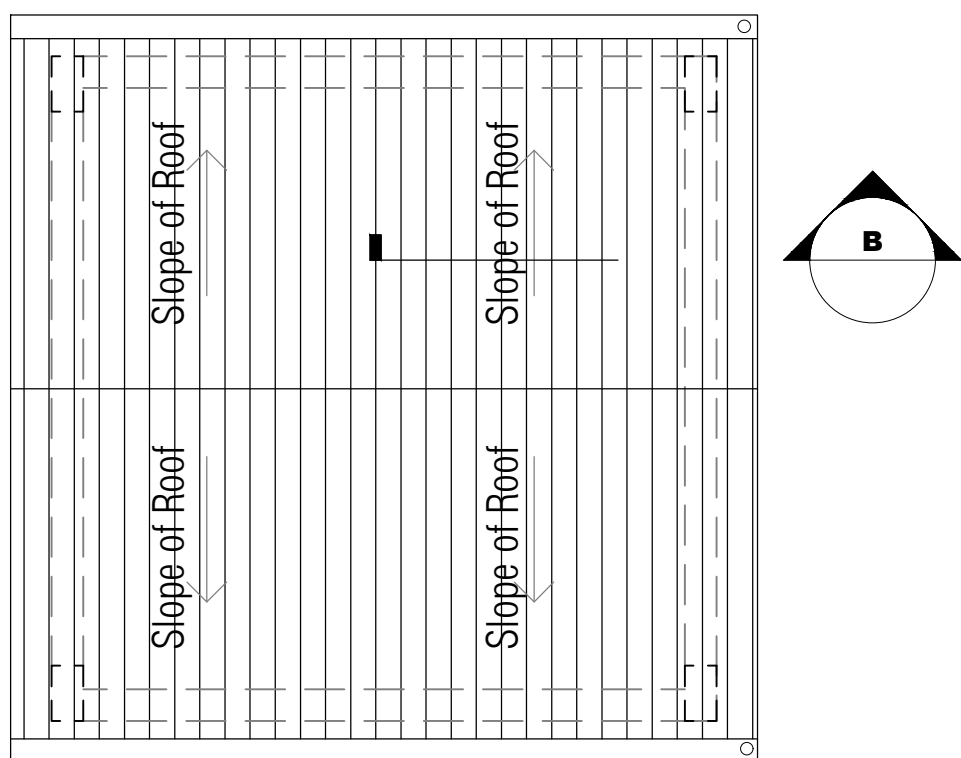


ROOF PLAN

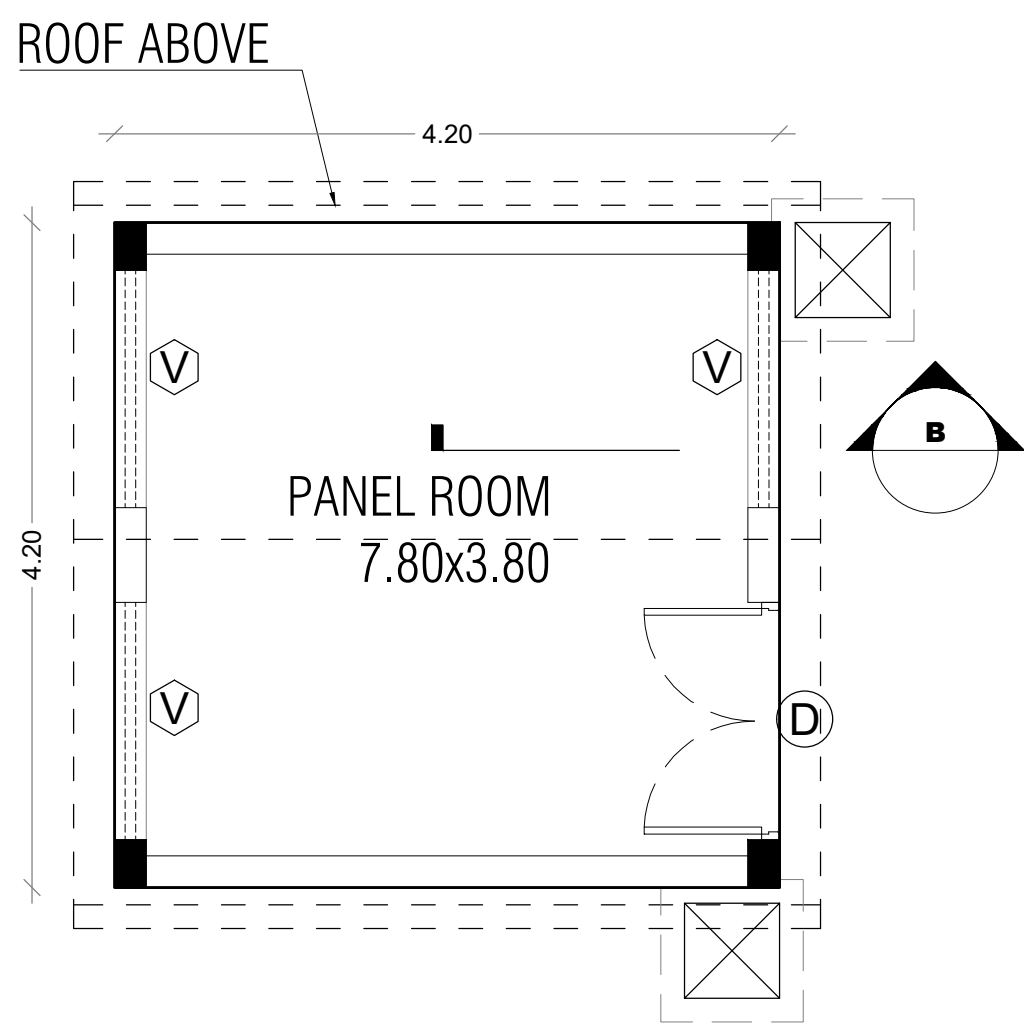



GROUND FLOOR PLAN
TYPICAL PANEL ROOM- TYPE1

BLOCK - 19, 29, 30, 32


PANEL ROOM

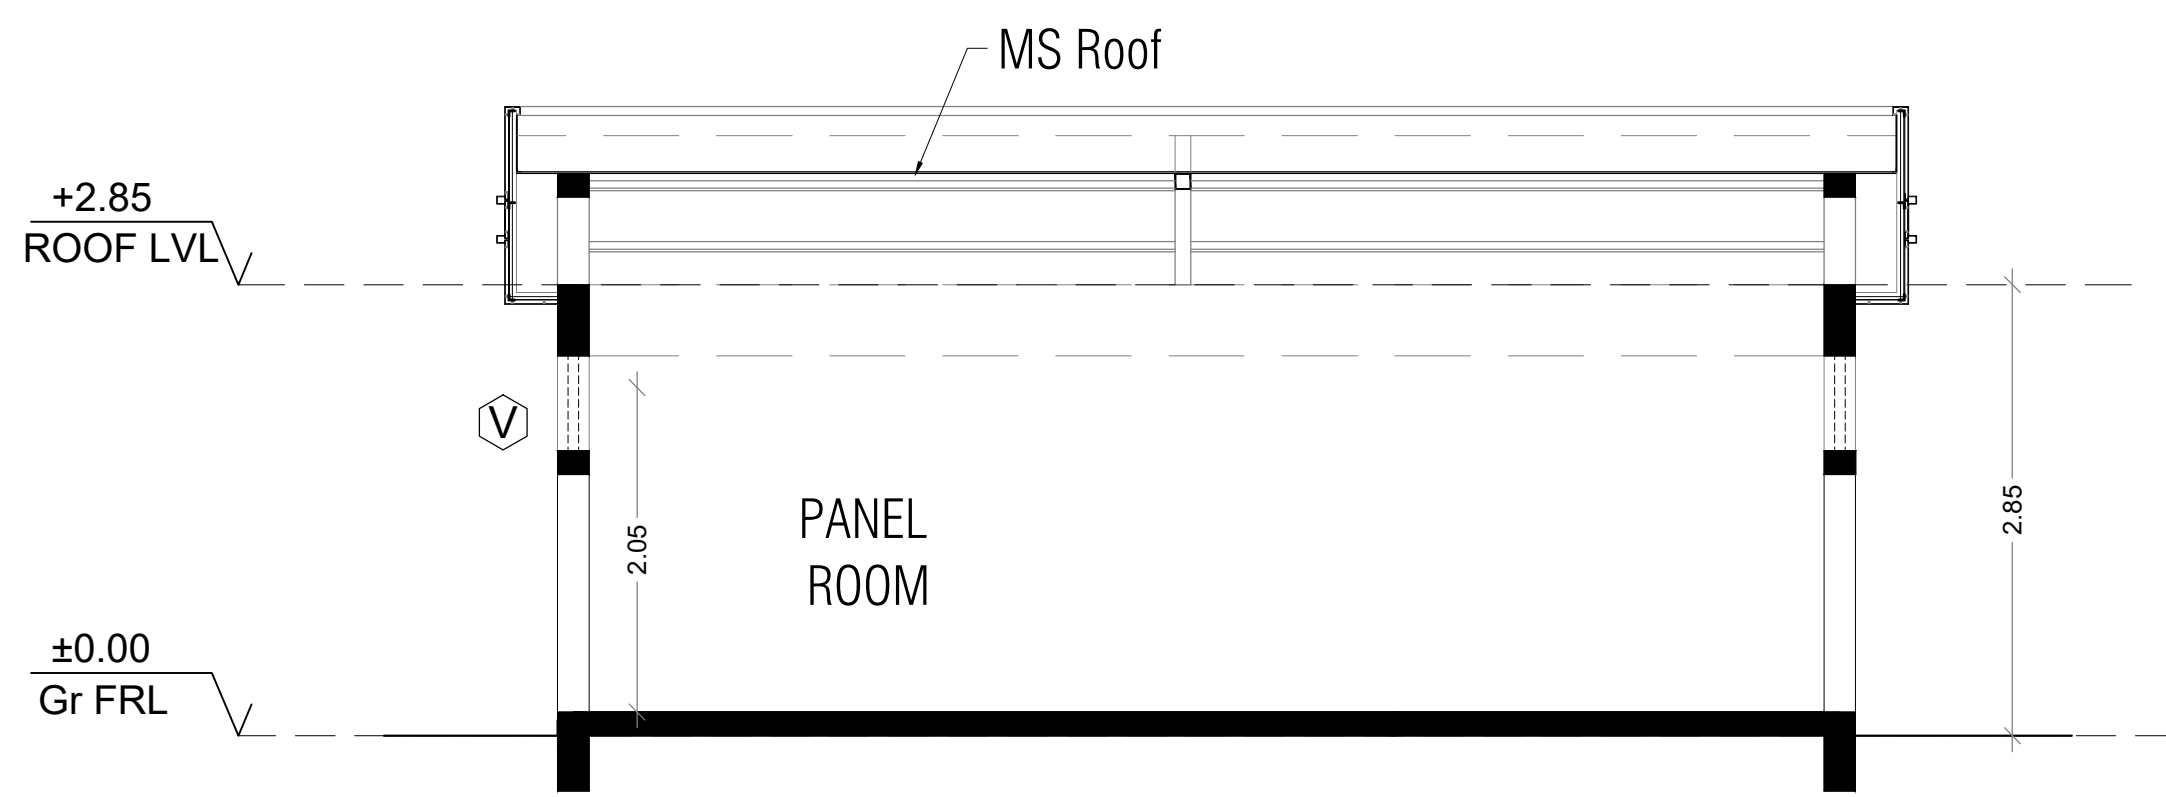

ELEVATION

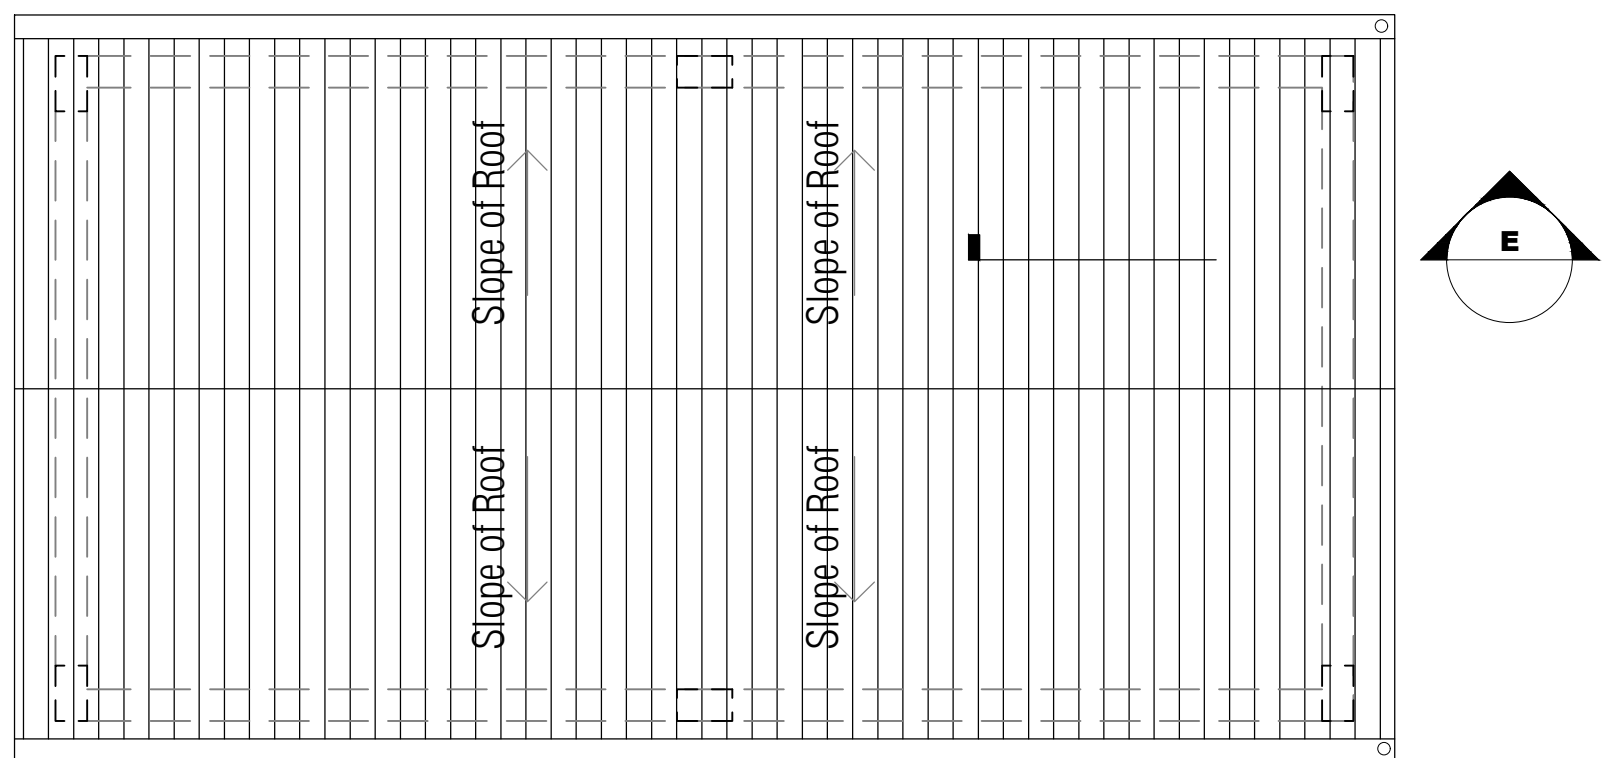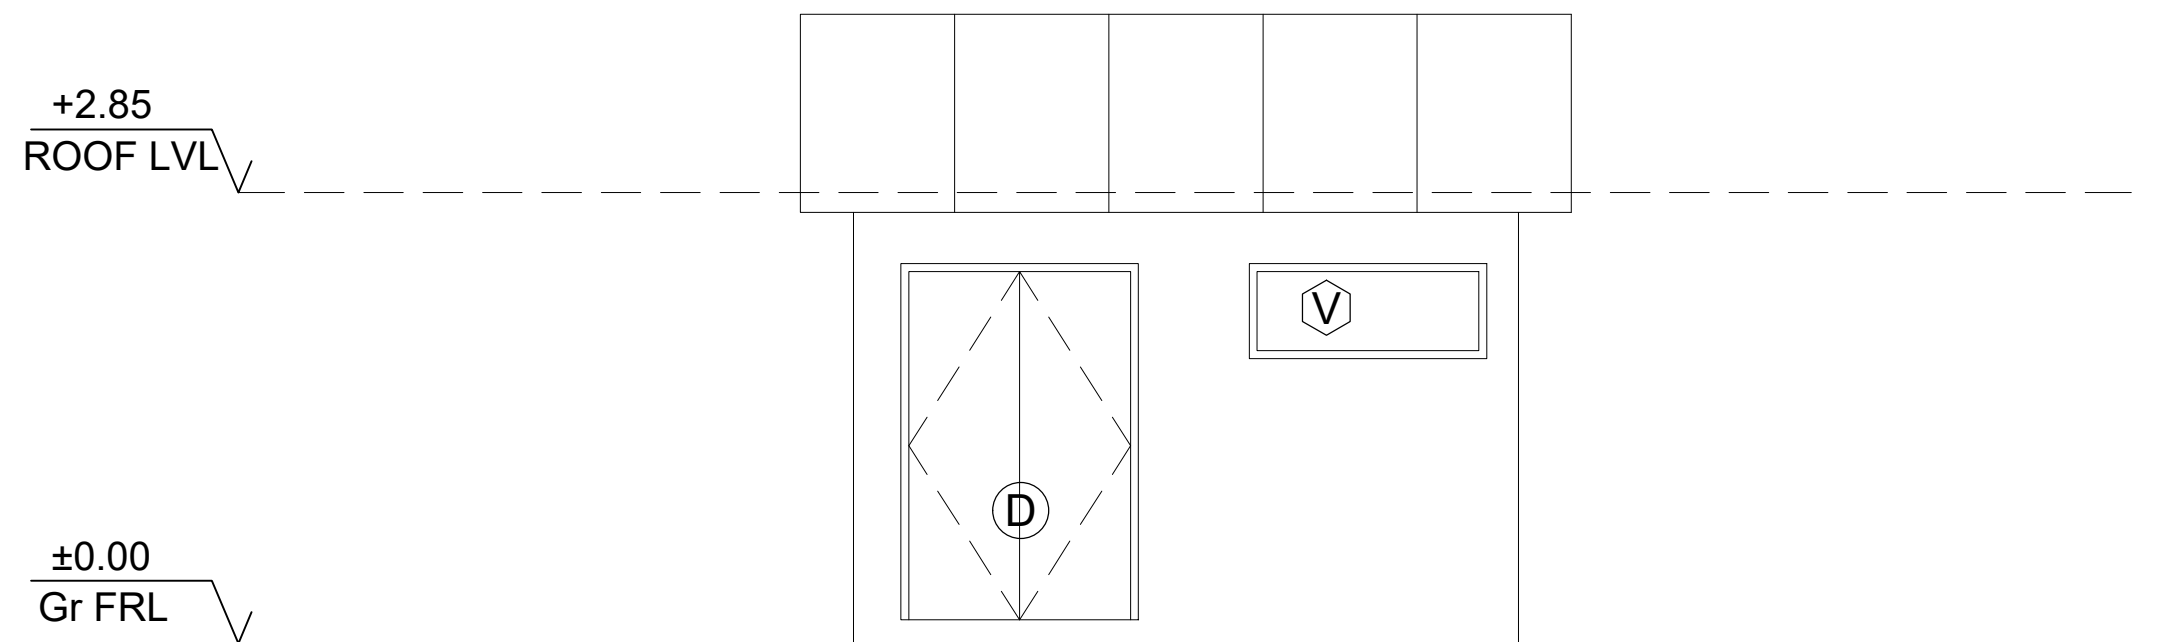


ROOF PLAN

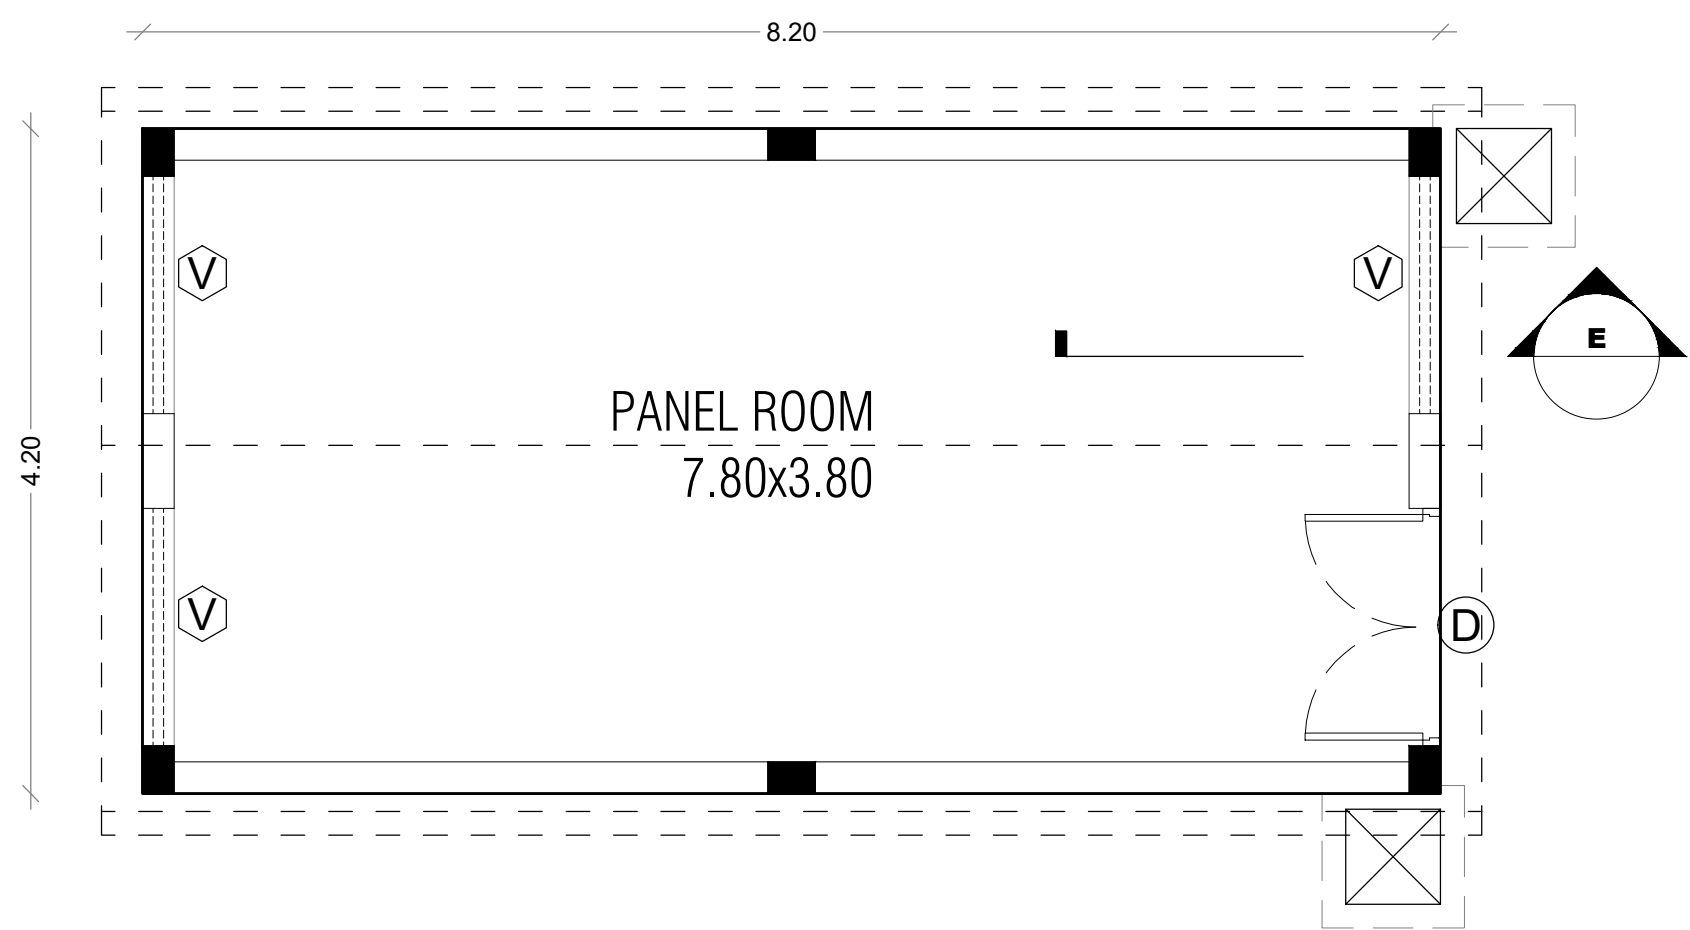



GROUND FLOOR PLAN
TYPICAL PANEL ROOM -TYPE2

BLOCK - 25


COMPRESSOR ROOM

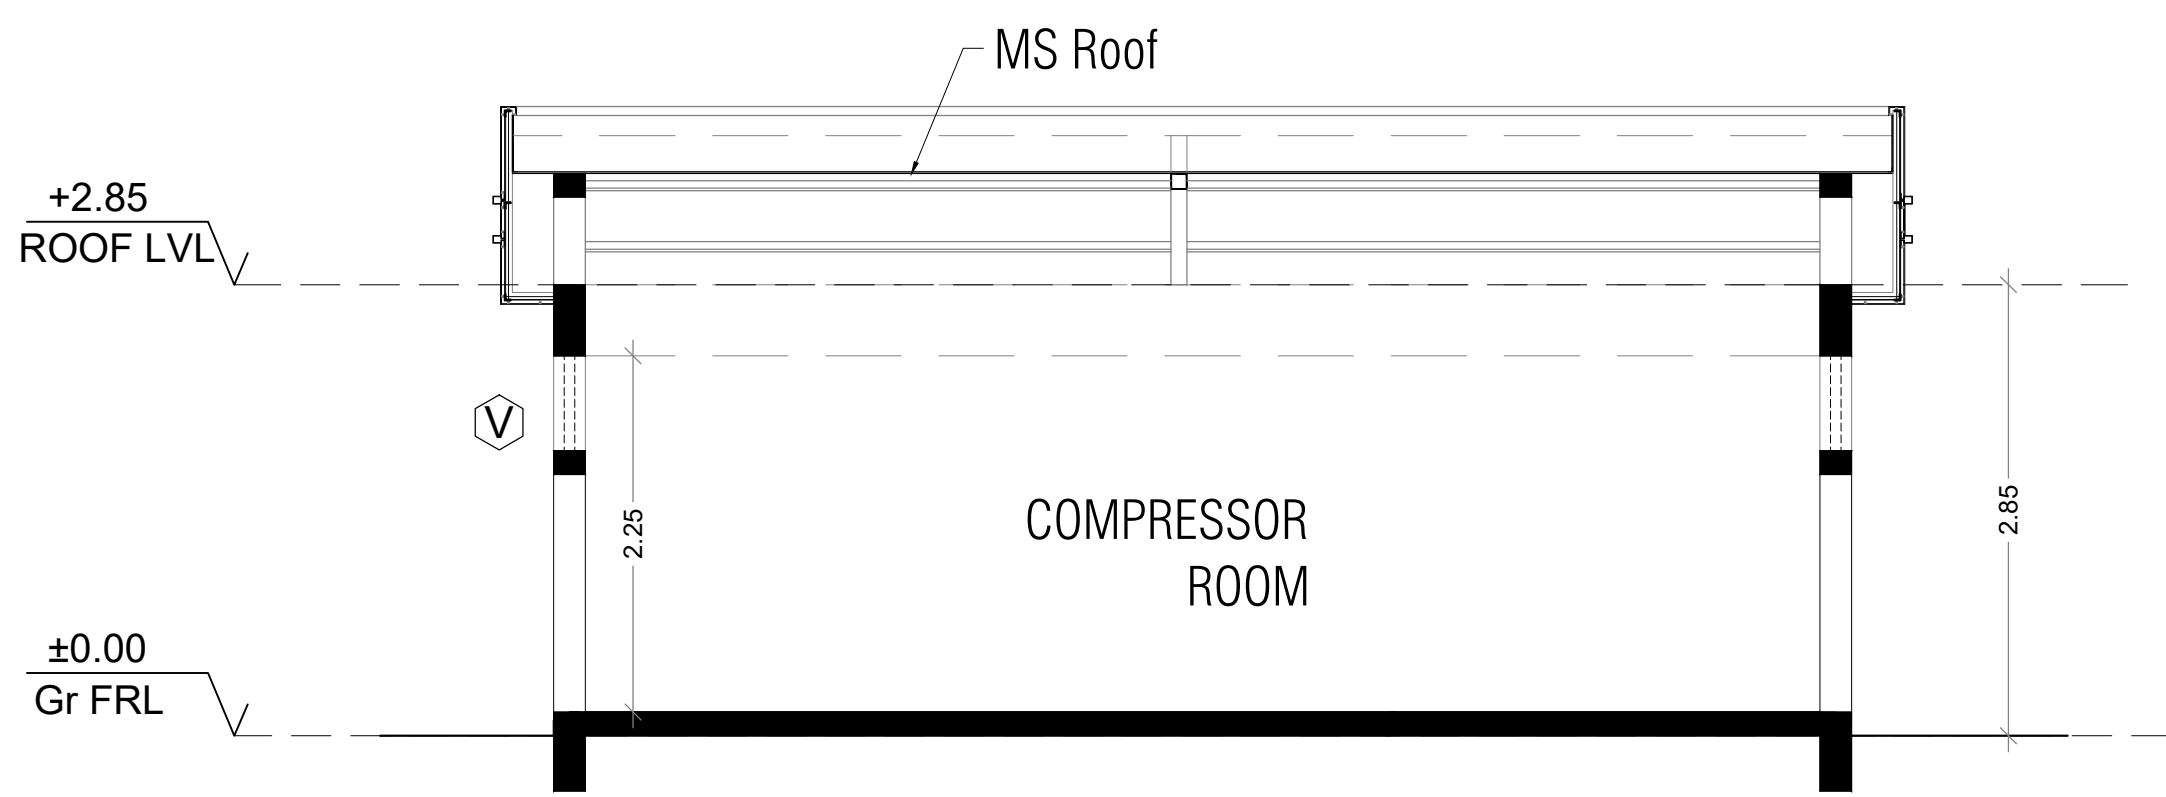

ELEVATION

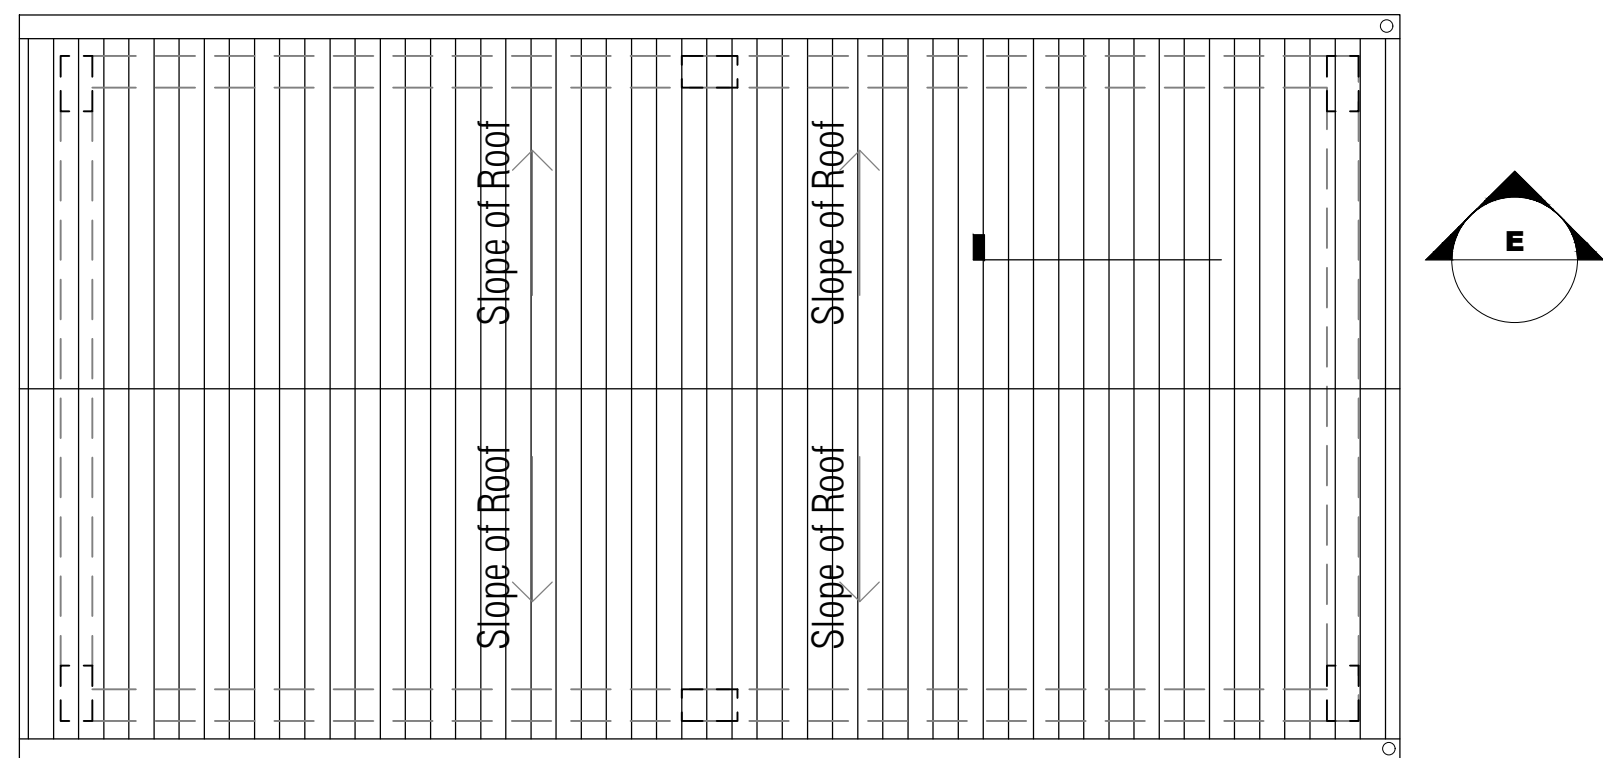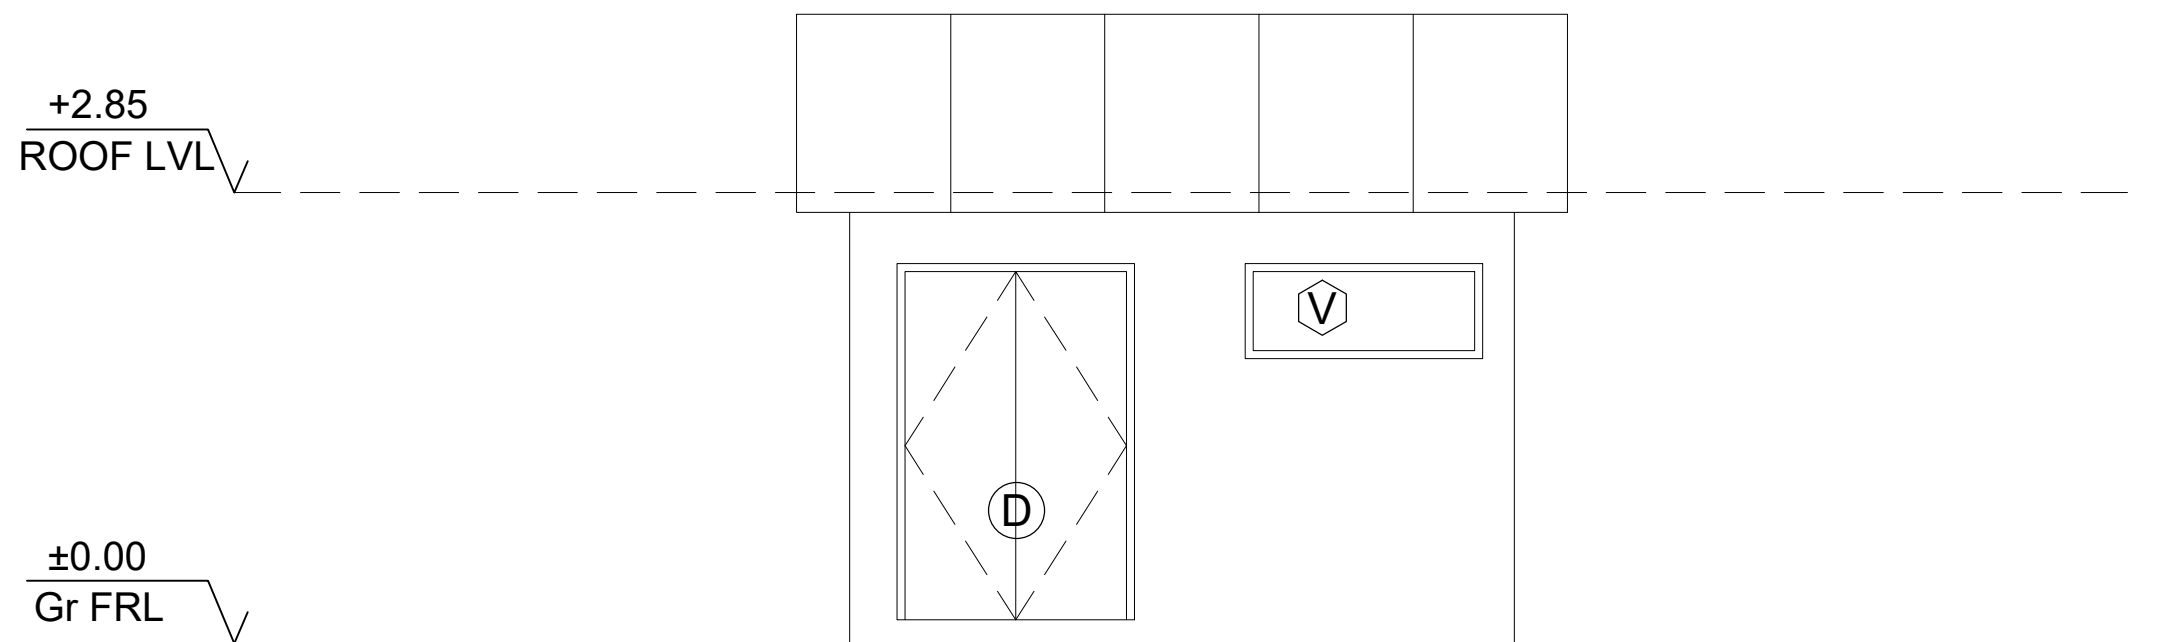

ROOF PLAN

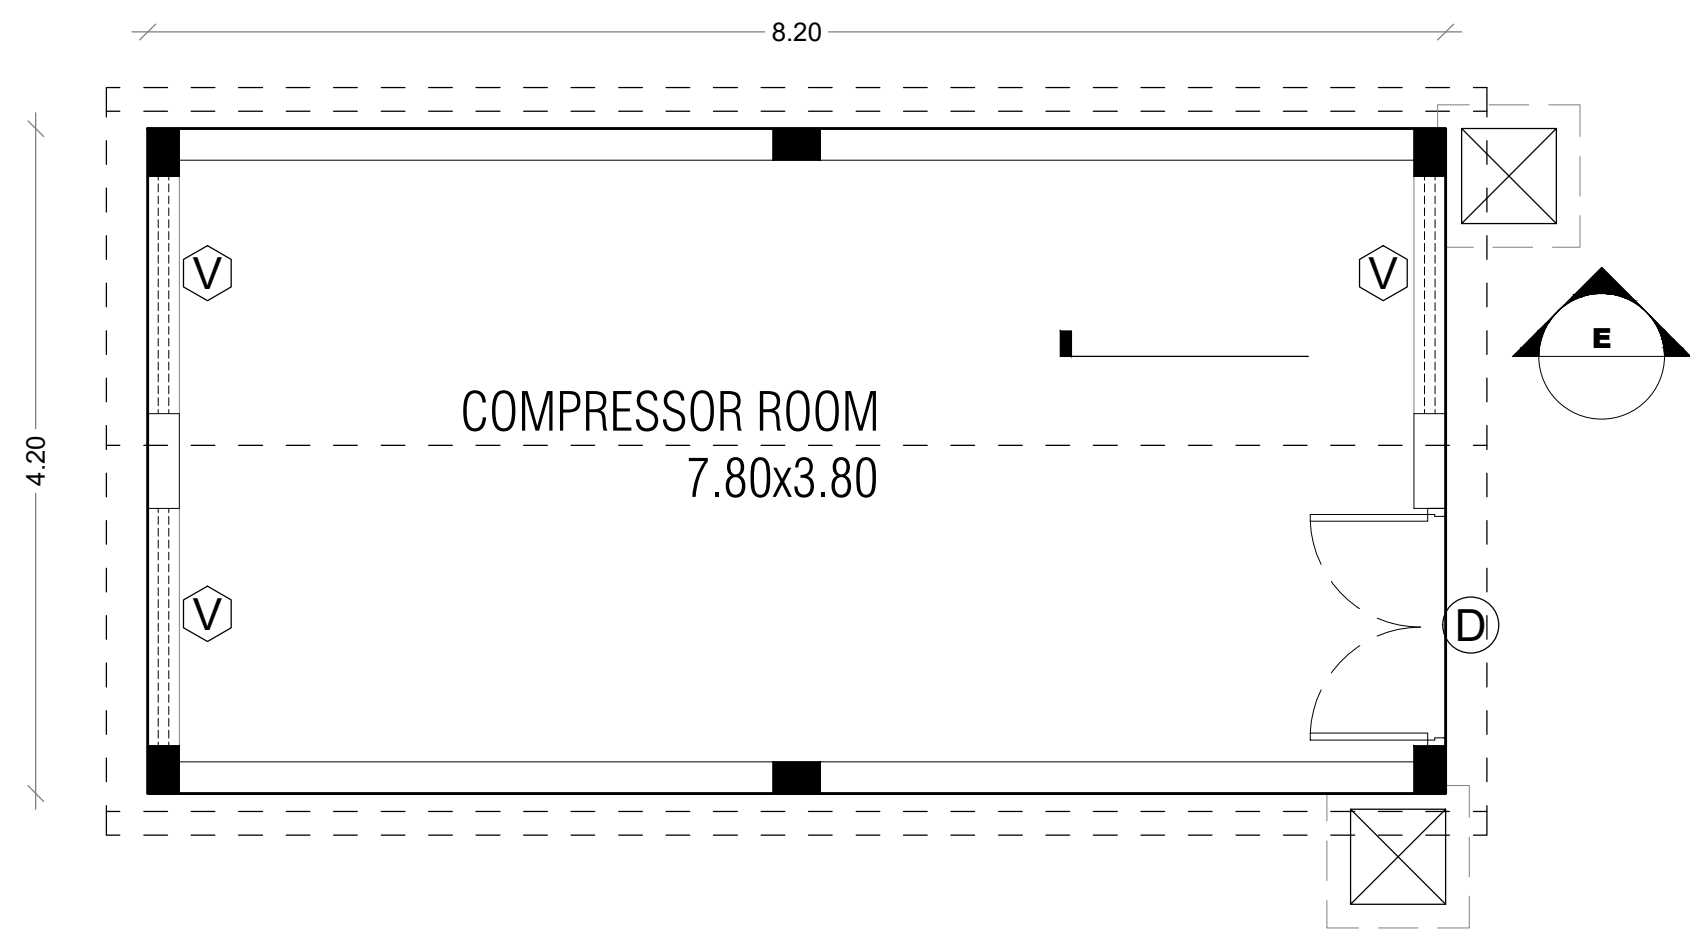

GROUND FLOOR PLAN
COMPRESSOR ROOM

SHEET NUMBER : 14 OF 21

PROJECT:

PLAN SHOWING THE REVISED AND ADDITIONAL CONSTRUCTION OF AMUSEMENT THEME PARK BUILDINGS AT SURVEY NUMBERS: 4/3A, 5/2A, 5/2B, 5/2C, 9/3A, 9/3B, 9/3C, 9/3D, 9/3E, 10, 11/1,11/2, 11/3, 11/4, 11/5, 11/6, 13/2, 13/3, 13/4, 14/1, 14/2A, 14/2B, 14/2C, 14/2D, 14/3A, 14/3B, 14/4A1, 14/4A2, 14/4B, 14/4C,14/5A, 14/5B1, 14/5B2,14/5C1, 14/5C2, 18/2A, 18/2B, 18/2C, 18/2D, 18/2E, 18/2F, 18/2G, 18/2H, 18/2I, 18/2J, 18/2K, 18/3A, 18/3B, 18/3C, 18/4A, 18/4B, 18/4C, 18/4D, 18/4E, 18/5, 19/1A, 19/1B, 19/1C, 19/1D, 19/2A, 19/2B, 19/2C, 19/3A, 19/3B, 19/3C, 19/3D, 19/3E, 19/3F, 20/1A, 20/1B1, 20/1B2, 20/1B5, 20/1B6A, 20/1B6B, 20/1B6C, 20/1B7, 20/1B4, 24/1A, 24/1B, 24/1C, 24/1D, 24/2A, 24/2B, 24/2C, 24/2E, 24/2D, 25/1B1A, 25/1B1B, 25/1B2, 25/1B3F, 25/1B1C1, 25/1B1C2, 25/1B1C3, 25/1B1C4 25/1B1D, 25/1B1E, 25/1B1F, 25/1B1G, 25/1B1H, 25/1B1I, 25/1B1J, 25/1B1K, 25/1B1L, 25/1B1M, 25/1B3A1, 25/1B3A2, 25/1B3B, 25/1B3C, 25/1B3D, 25/1B3E, 25/1B3F 25/1B3G1, 25/1B3G2, 25/1B3G3, 25/1B3H1, 25/1B3H2, 25/1B3H3, 25/2A1A, 25/2A1B, 25/2A4A, 25/2A4B,25/2A4C, 25/2A1C, 25/2A2, 25/2A3, 25/2A5, 25/2A6, 25/2A7, 25/1A, 25/1B3I, 26/9, 27/7B, 28/2B, 28/3B, 28/1E2, 41/2A3, 41/2B, 41/2C, 43/10C, 44/2C1, 44/2C3, 44/2D4, 44/2D5, 44/2E1, 44/2E2, 44/3A, 44/3B, 44/3C, 44/3D,44/2E3, 44/2D6, 44/2C2A, 44/2C2B, 44/2C2C, 44/2C2D, 44/2C2E, 44/2D1A, 44/2D1B, 44/2D2, 44/2D3A, 44/2D3B, 44/2D3C, 44/2D3D, 45/1A, 45/1B, 45/1C1, 45/1C2, 45/1D, 45/1E, 45/1F, 45/1G1, 45/1G2, 45/1G3, 45/1G4, 45/1G5, 45/2A, 45/2B, 46/1A, 46/1B, 46/1C, 46/1D, 46/1E, 46/2A, 46/2B, 46/2C, 47, 48/2H2, 48/2F, 48/2G, 48/2I2, 50/1H, 50/3, 52/8B, 52/9B OF ILLALUR VILLAGE, THIRUPORUR TALUK, CHENGALPATTU DISTRICT - 603 100 .

JOINERIES:

SCHEDULE OF JOINERIES IN MM.			
DOOR SCHEDULE			
TYPE	FINISHED SIZES		
D	1500	X	2150
WINDOW SCHEDULE			
V	1500	X	600

ARCHITECT:



STRUCTURAL ENGINEERS:

B. MALLIKA., ME., (PhD)
Registered Structural Engineer
RE-11 / KKDTC / 013/2022
84, Kaliamman Koil Street,
Pasumpon Nagar, Madurai-625003.


OWNER/ AUTHORIZED SIGNATURE:

For Wonderla Holidays Ltd.


Authorised Signatory

SCALE = 1: 100


BLOCK - 17
INVERTED COASTER

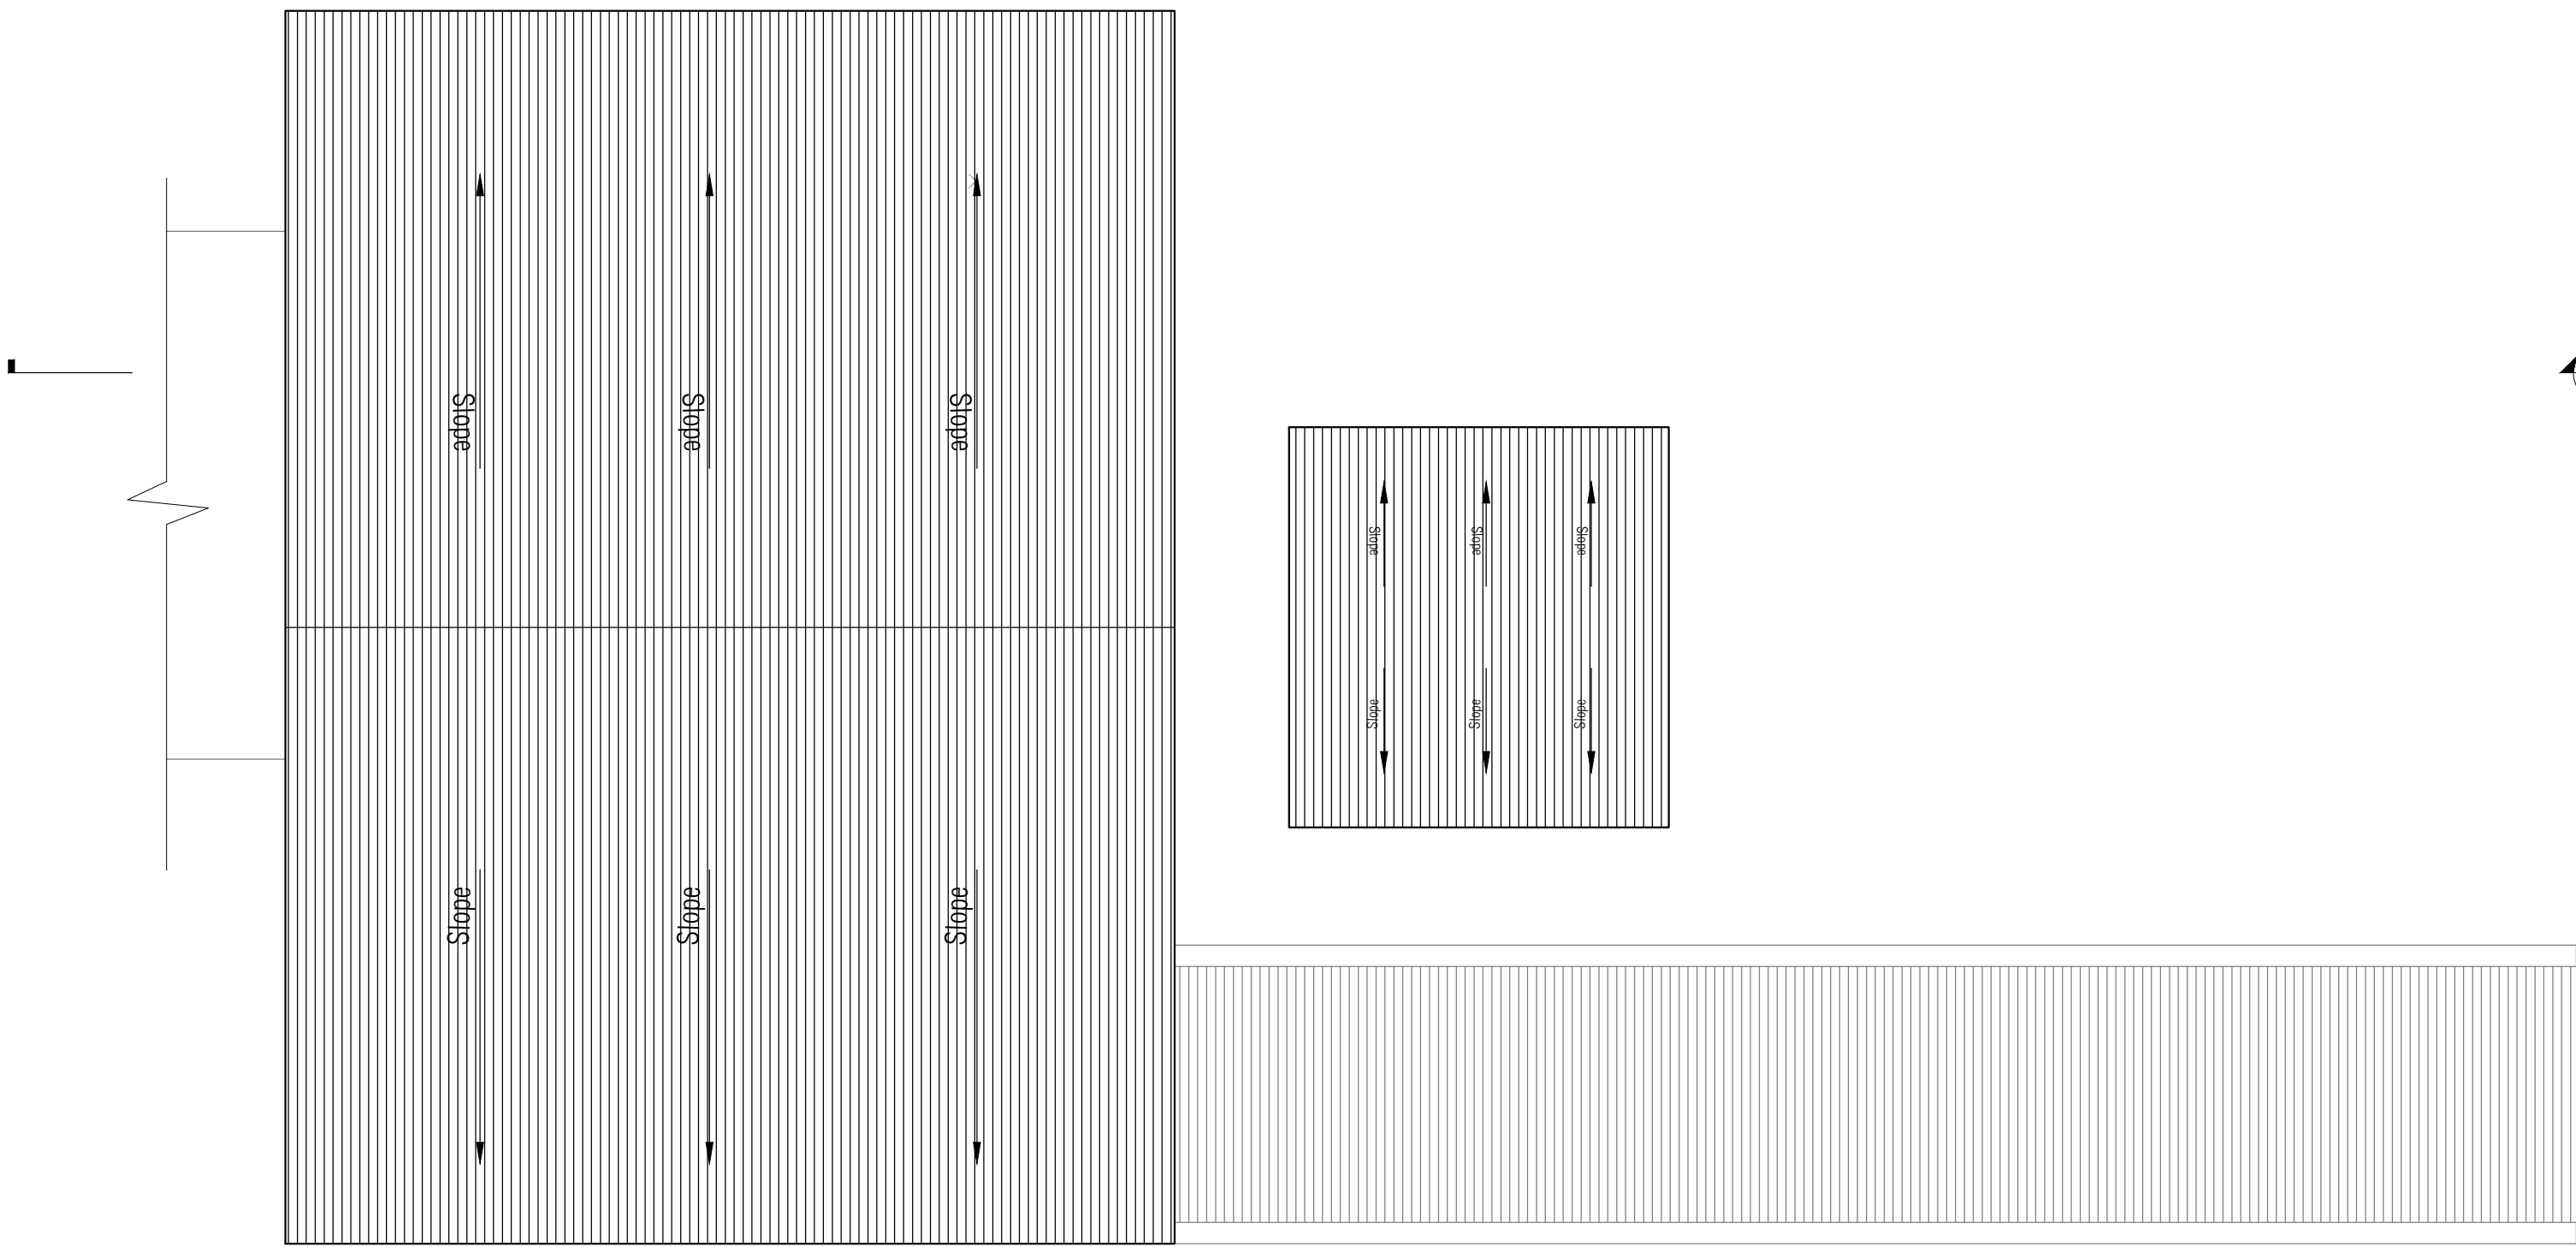


ROOF PLAN

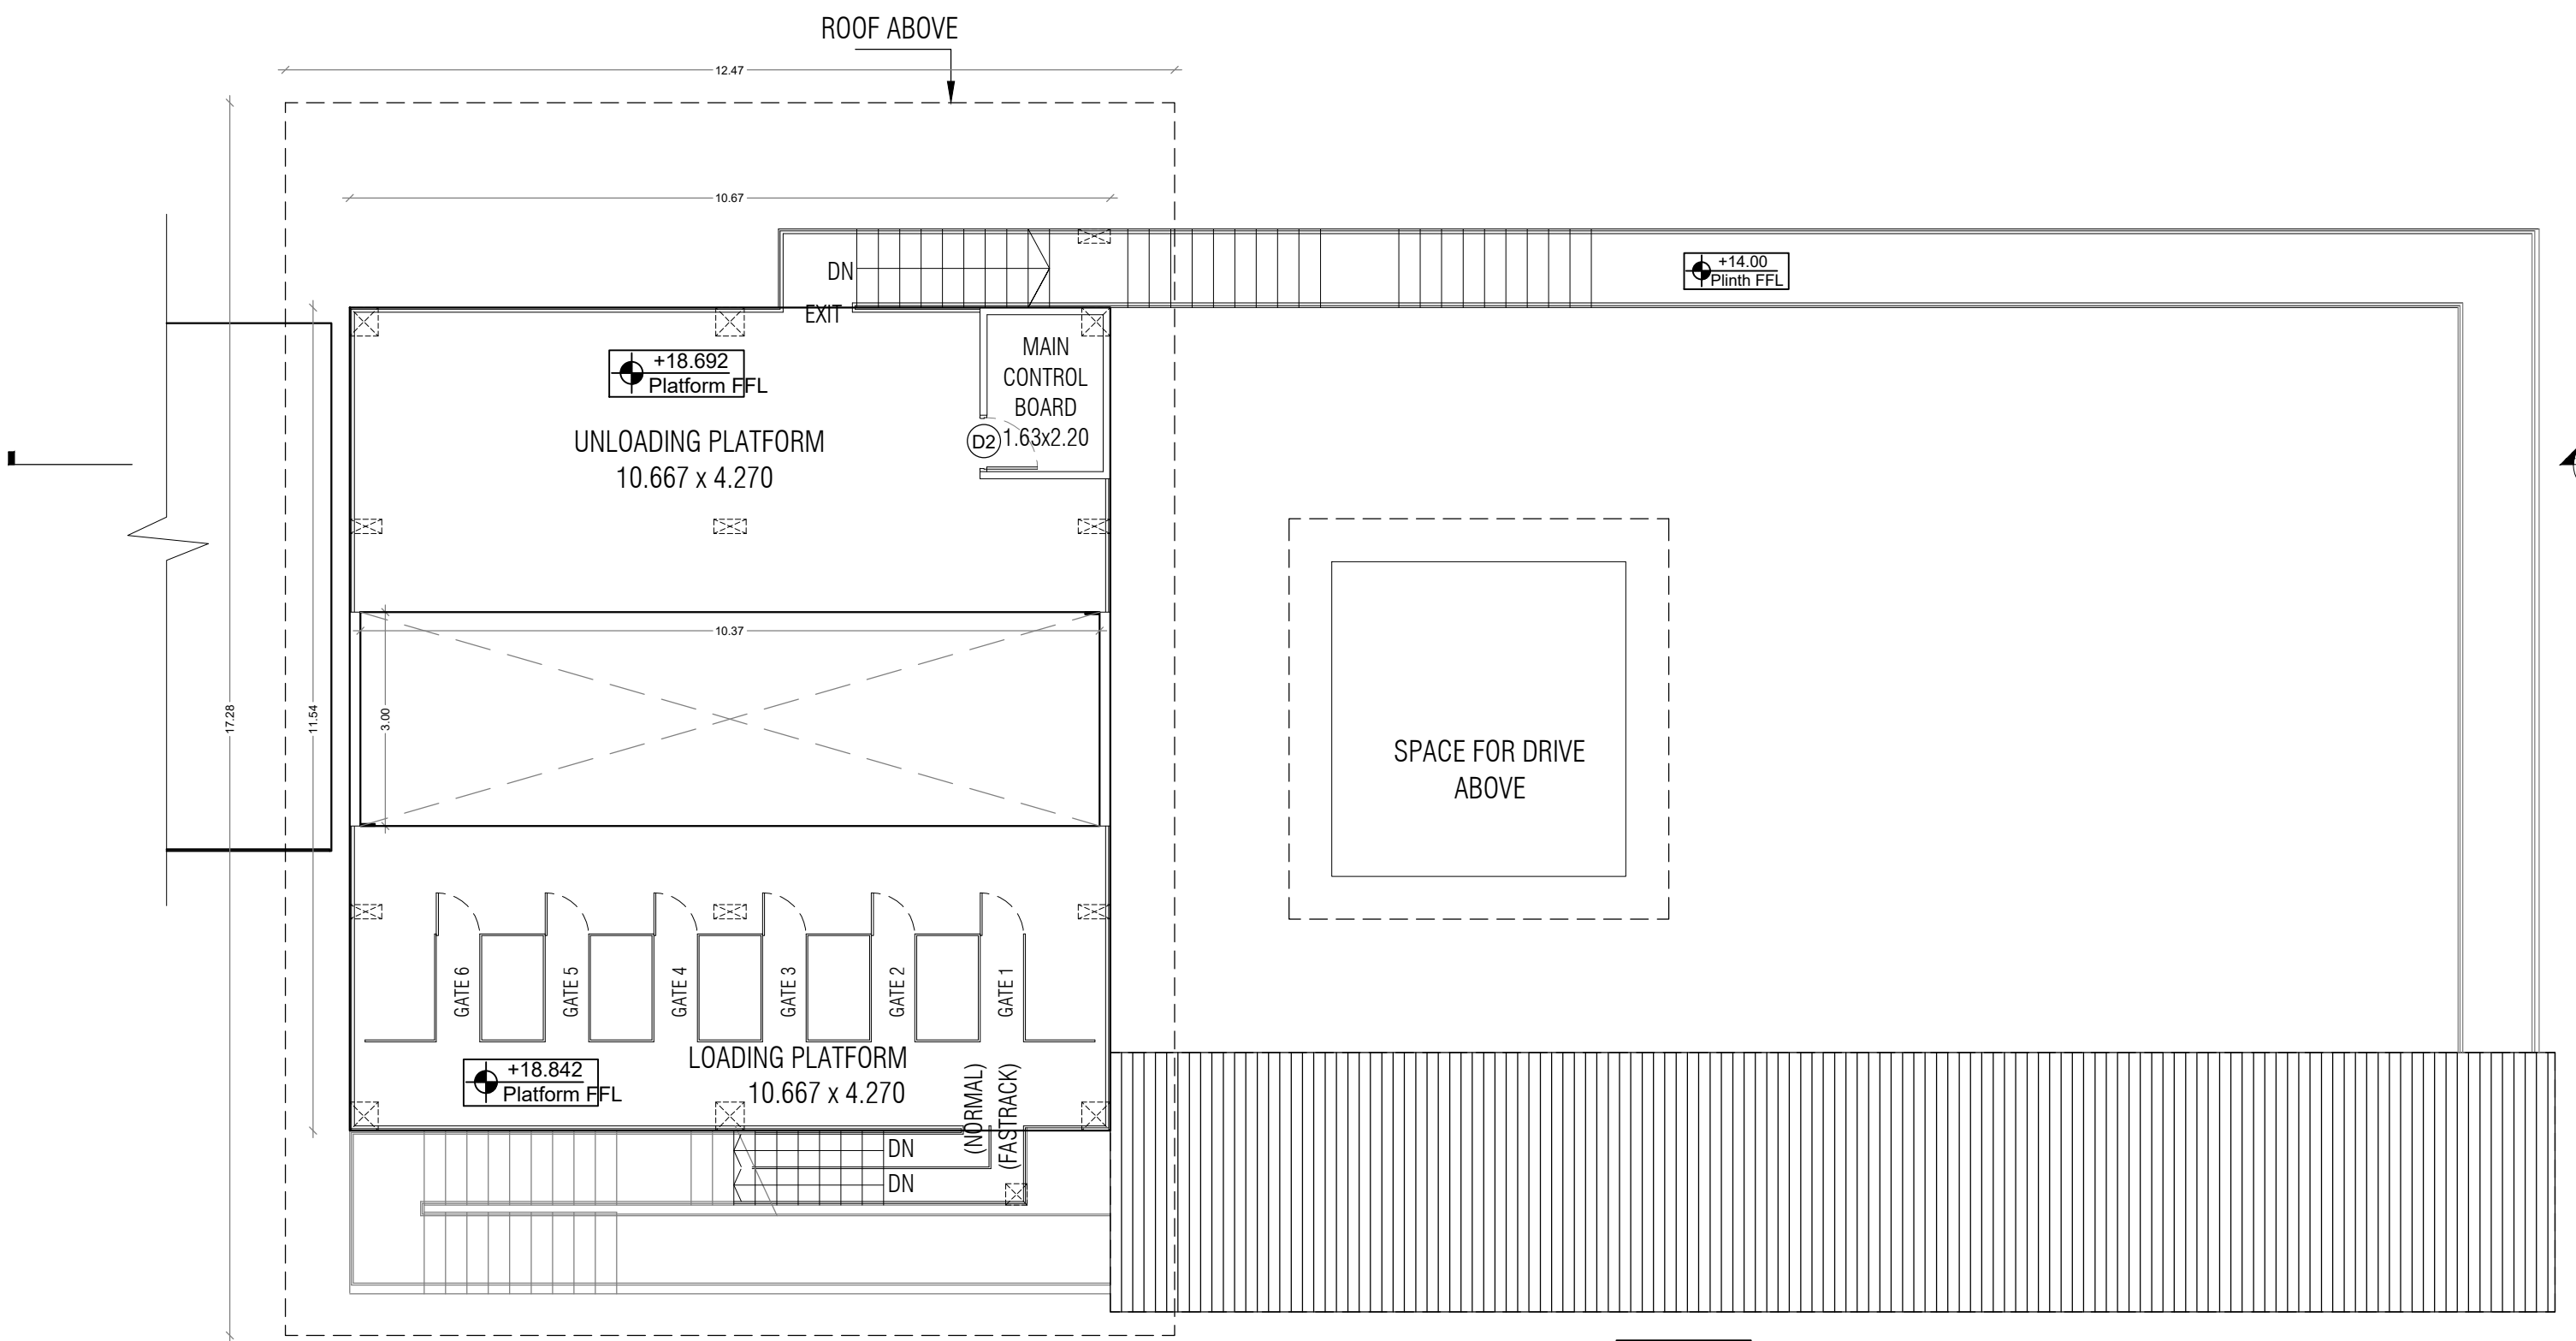


PLAN@ 18.692LVL(PLATFORM LVL)

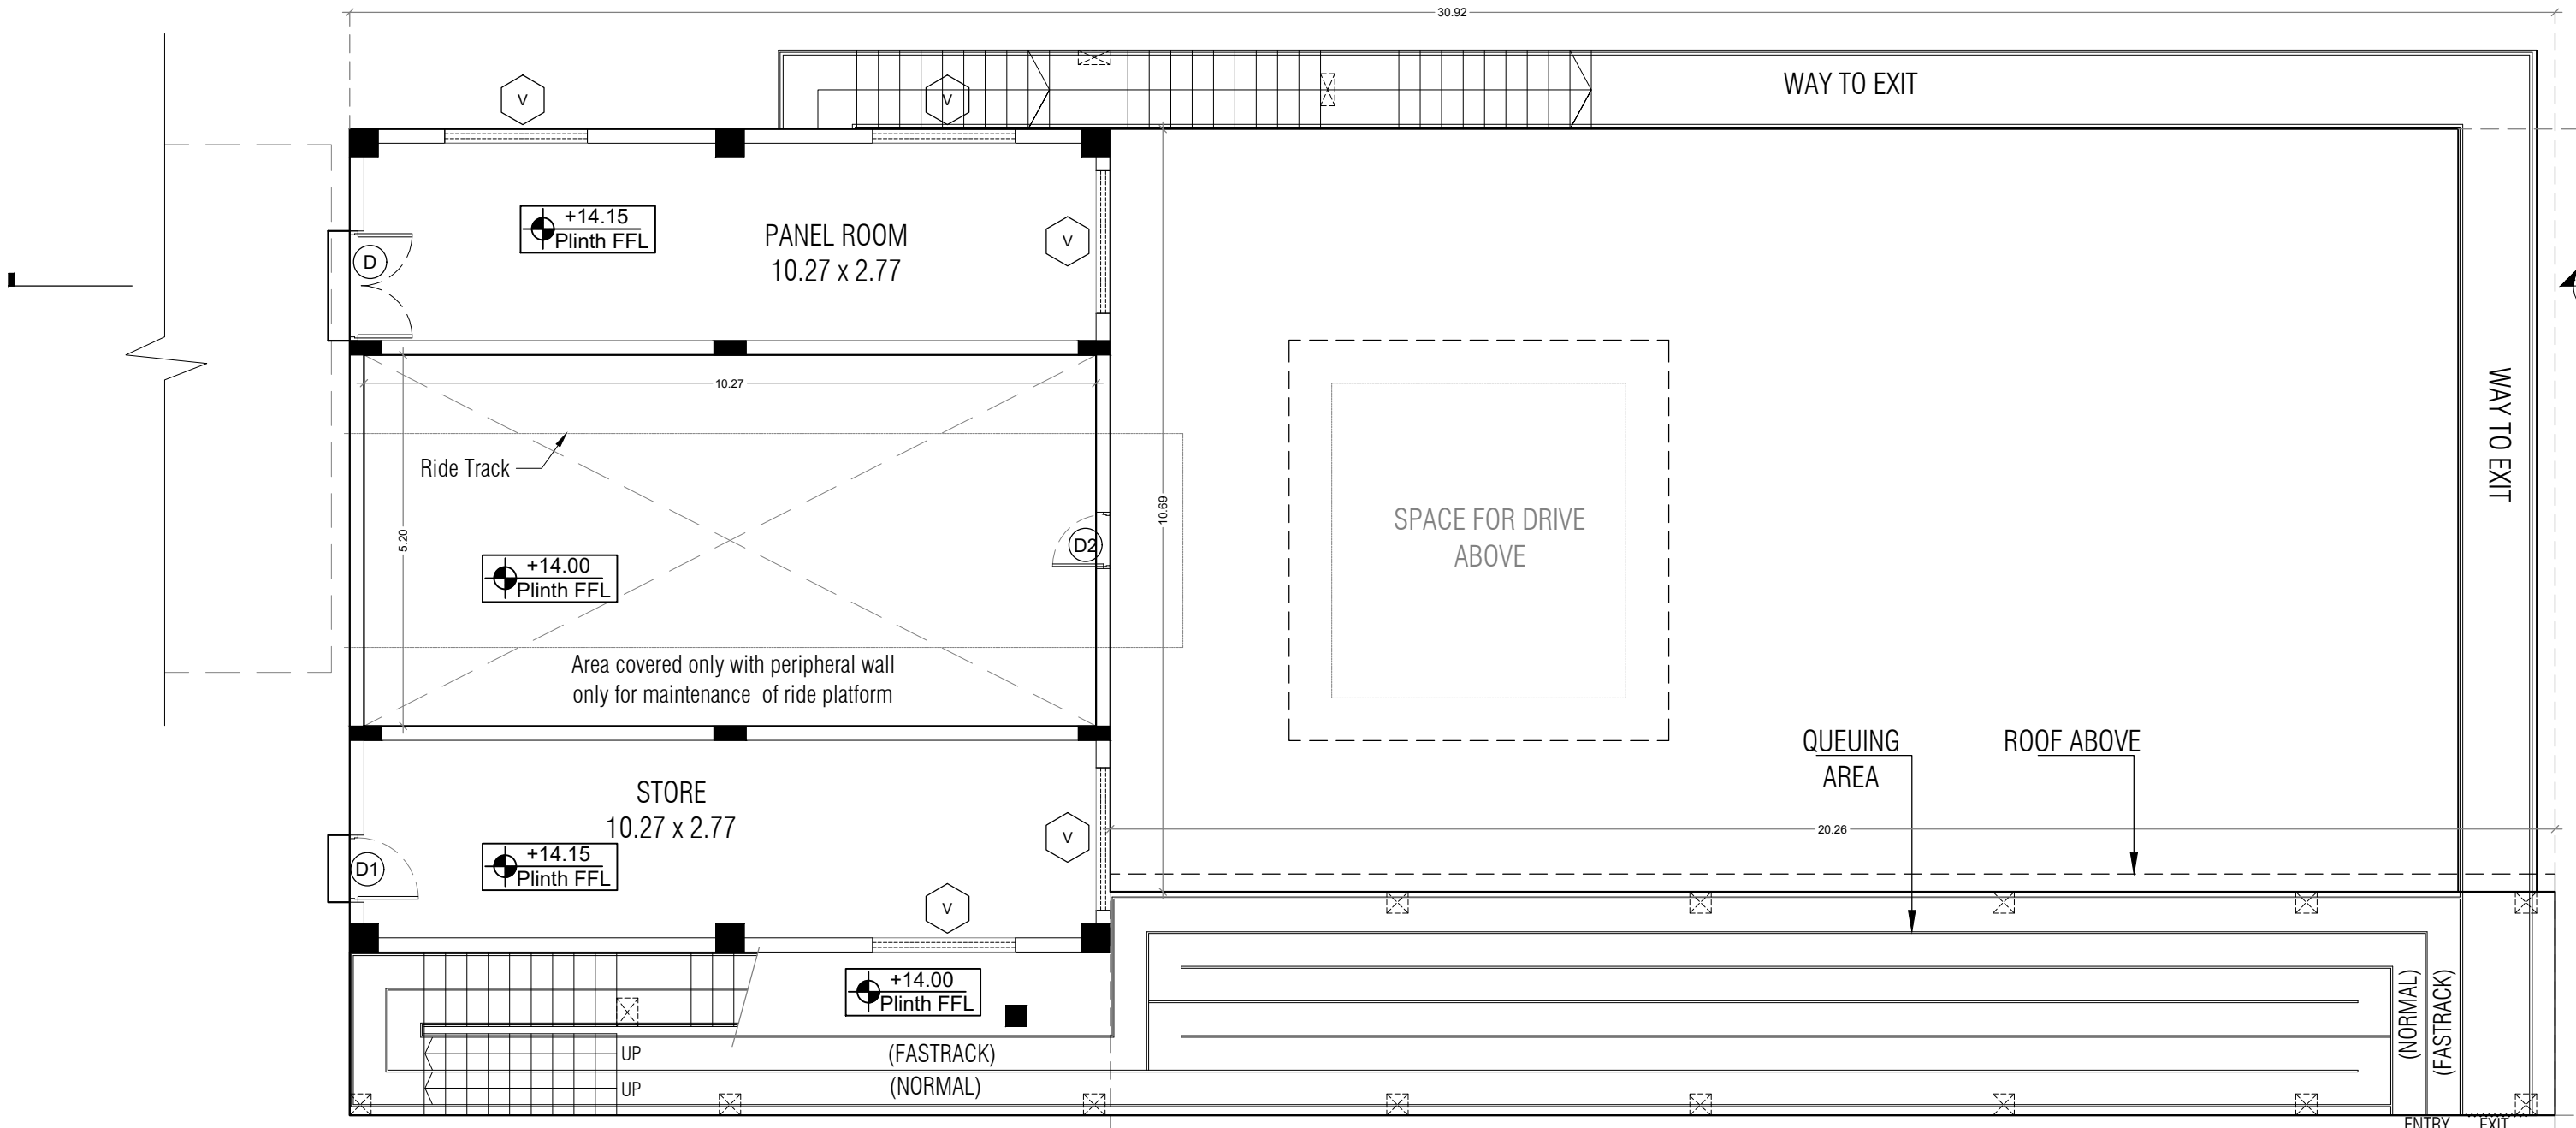

PLAN @ 14.00LVL (GROUND LVL)

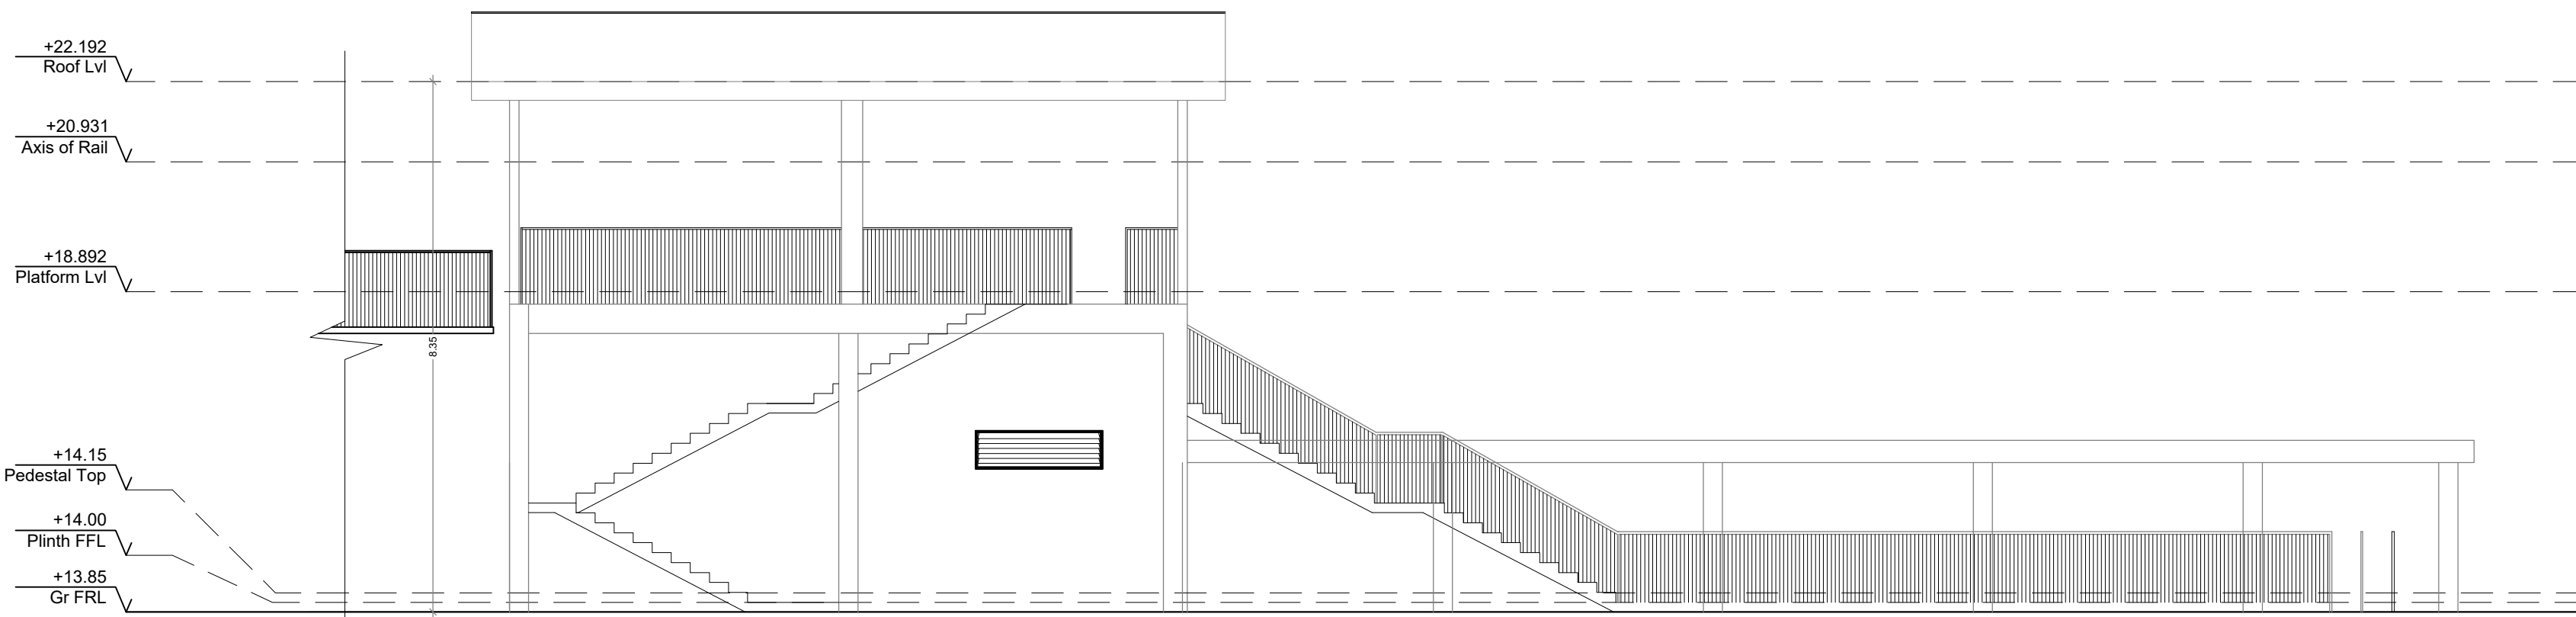

ELEVATION

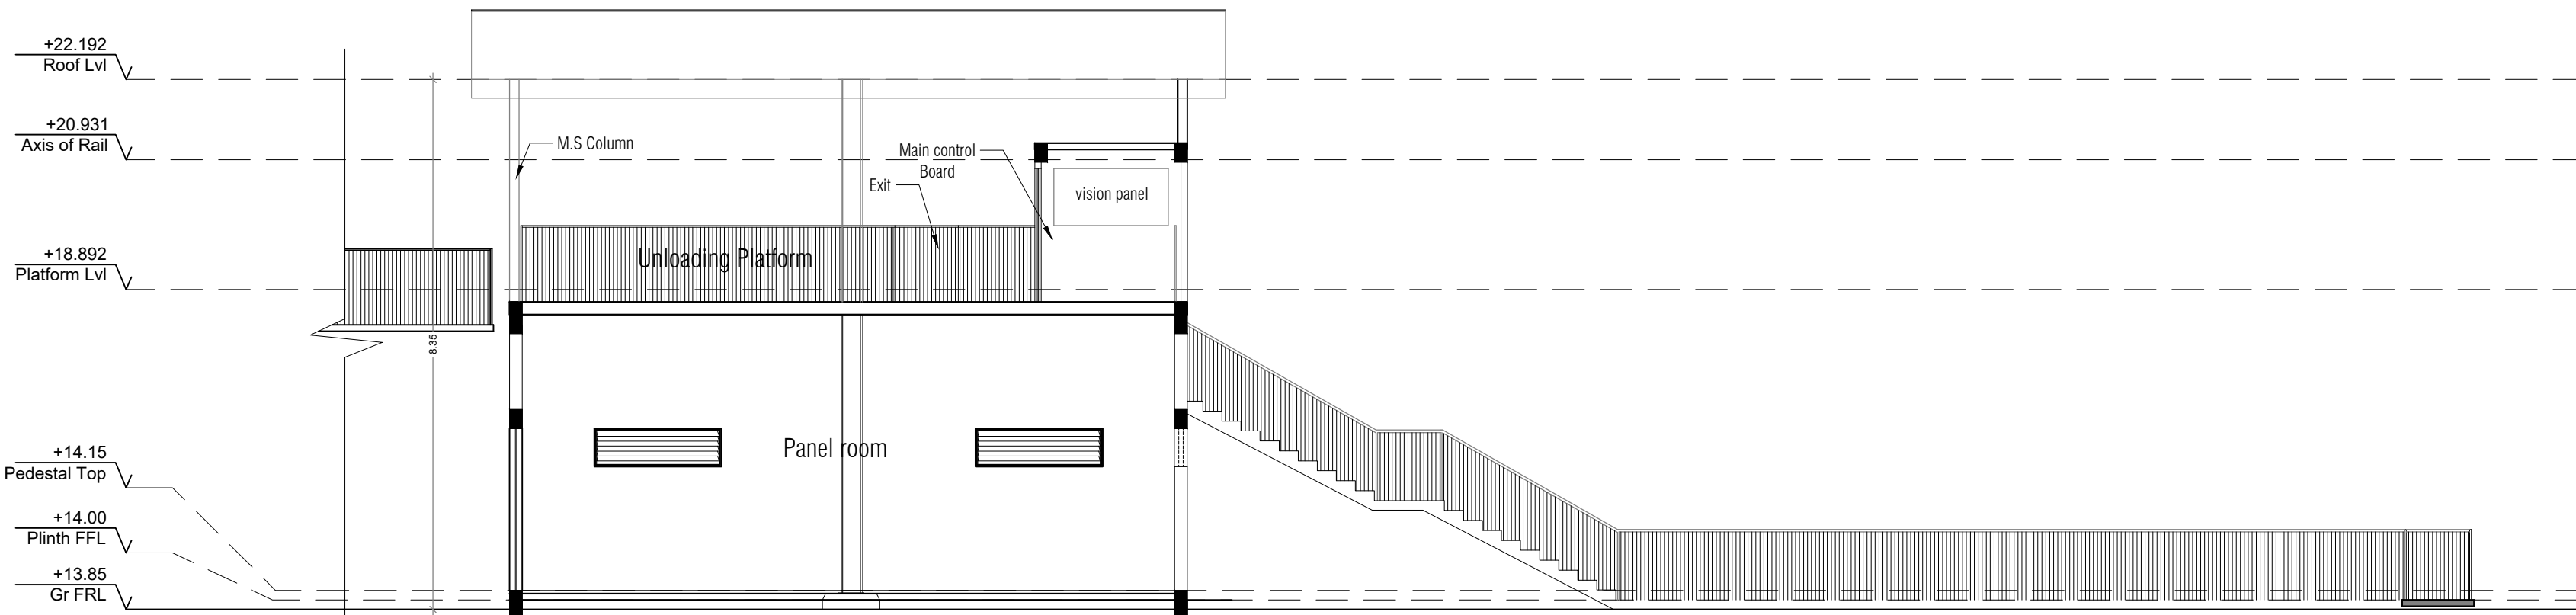

SECTION 1

SHEET NUMBER : 13 OF 21

PROJECT:

PLAN SHOWING THE REVISED AND ADDITIONAL CONSTRUCTION OF AMUSEMENT THEME PARK BUILDINGS AT SURVEY NUMBERS: 4/3A, 5/2A, 5/2B, 5/2C, 9/3A, 9/3B, 9/3C, 9/3D, 9/3E, 10, 11/1, 11/2, 11/3, 11/4, 11/5, 11/6, 13/2, 13/3, 13/4, 14/1, 14/2A, 14/2B, 14/2C, 14/2D, 14/3A, 14/3B, 14/4A1, 14/4A2, 14/4B, 14/4C, 14/5A, 14/5B1, 14/5B2, 14/5C1, 14/5C2, 18/2A, 18/2B, 18/2C, 18/2D, 18/2E, 18/2F, 18/2G, 18/2H, 18/2I, 18/2J, 18/2K, 18/3A, 18/3B, 18/3C, 18/4A, 18/4B, 18/4C, 18/4D, 18/4E, 18/5, 19/1A, 19/1B, 19/1C, 19/1D, 19/2A, 19/2B, 19/2C, 19/3A, 19/3B, 19/3C, 19/3D, 19/3E, 19/3F, 20/1A, 20/1B1, 20/1B2, 20/1B5, 20/1B6A, 20/1B6B, 20/1B6C, 20/1B7, 20/1B4, 24/1A, 24/1B, 24/1C, 24/1D, 24/2A, 24/2B, 24/2C, 24/2E, 24/2D, 25/1B1A, 25/1B1B, 25/1B2, 25/1B3F, 25/1B1C1, 25/1B1C2, 25/1B1C3, 25/1B1C4, 25/1B1D, 25/1B1E, 25/1B1F, 25/1B1G, 25/1B1H, 25/1B1I, 25/1B1J, 25/1B1K, 25/1B1L, 25/1B1M, 25/1B3A1, 25/1B3A2, 25/1B3B, 25/1B3C, 25/1B3D, 25/1B3E, 25/1B3F, 25/1B3G1, 25/1B3G2, 25/1B3G3, 25/1B3H1, 25/1B3H2, 25/1B3H3, 25/2A1A, 25/2A1B, 25/2A4A, 25/2A4B, 25/2A4C, 25/2A1C, 25/2B, 25/2A2, 25/2A3, 25/2A5, 25/2A6, 25/2A7, 25/1A, 25/1B3I, 26/9, 27/7B, 28/2B, 28/3B, 28/1E2, 41/2A3, 41/2B, 41/2C, 43/10C, 44/2C1, 44/2C3, 44/2D4, 44/2D5, 44/2E1, 44/2E2, 44/3A, 44/3B, 44/3C, 44/3D, 44/2E3, 44/2D6, 44/2C2A, 44/2C2B, 44/2C2C, 44/2C2D, 44/2C2E, 44/2D1A, 44/2D1B, 44/2D2, 44/2D3A, 44/2D3B, 44/2D3C, 44/2D3D, 45/1A, 45/1B, 45/1C1, 45/1C2, 45/1D, 45/1E, 45/1F, 45/1G1, 45/1G2, 45/1G3, 45/1G4, 45/1G5, 45/2A, 45/2B, 46/1A, 46/1B, 46/1C, 46/1D, 46/1E, 46/2A, 46/2B, 46/2C, 47, 48/2H2, 48/2F, 48/2G, 48/2I2, 50/1H, 50/3, 52/8B, 52/9B OF ILLALUR VILLAGE, THIRUPORUR TALUK, CHENGALPATTU DISTRICT - 603 100

DIRECTION:




JOINERIES:

SCHEDULE OF JOINERIES IN MM.			
DOOR SCHEDULE			
TYPE	FINISHED SIZES		
D	1500	X	2400
D1	900	X	2400
D2	750	X	2100
WINDOW SCHEDULE			
V	2000	X	600


ARCHITECT:



STRUCTURAL ENGINEERS:

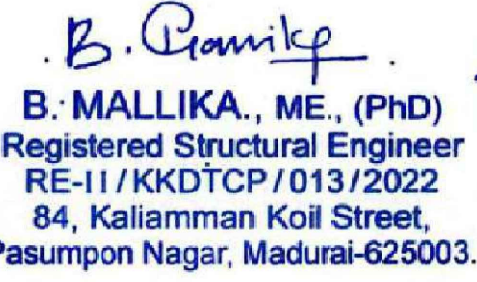


OWNER/ AUTHORIZED SIGNATURE:

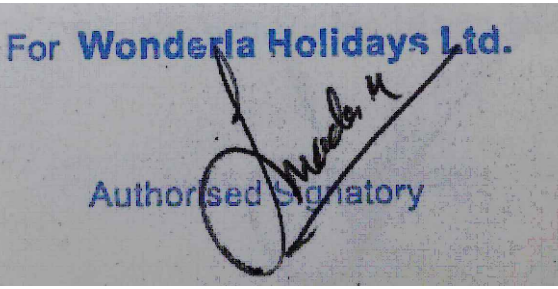


SCALE = 1: 100

BLOCK - 16
BUMPER CAR

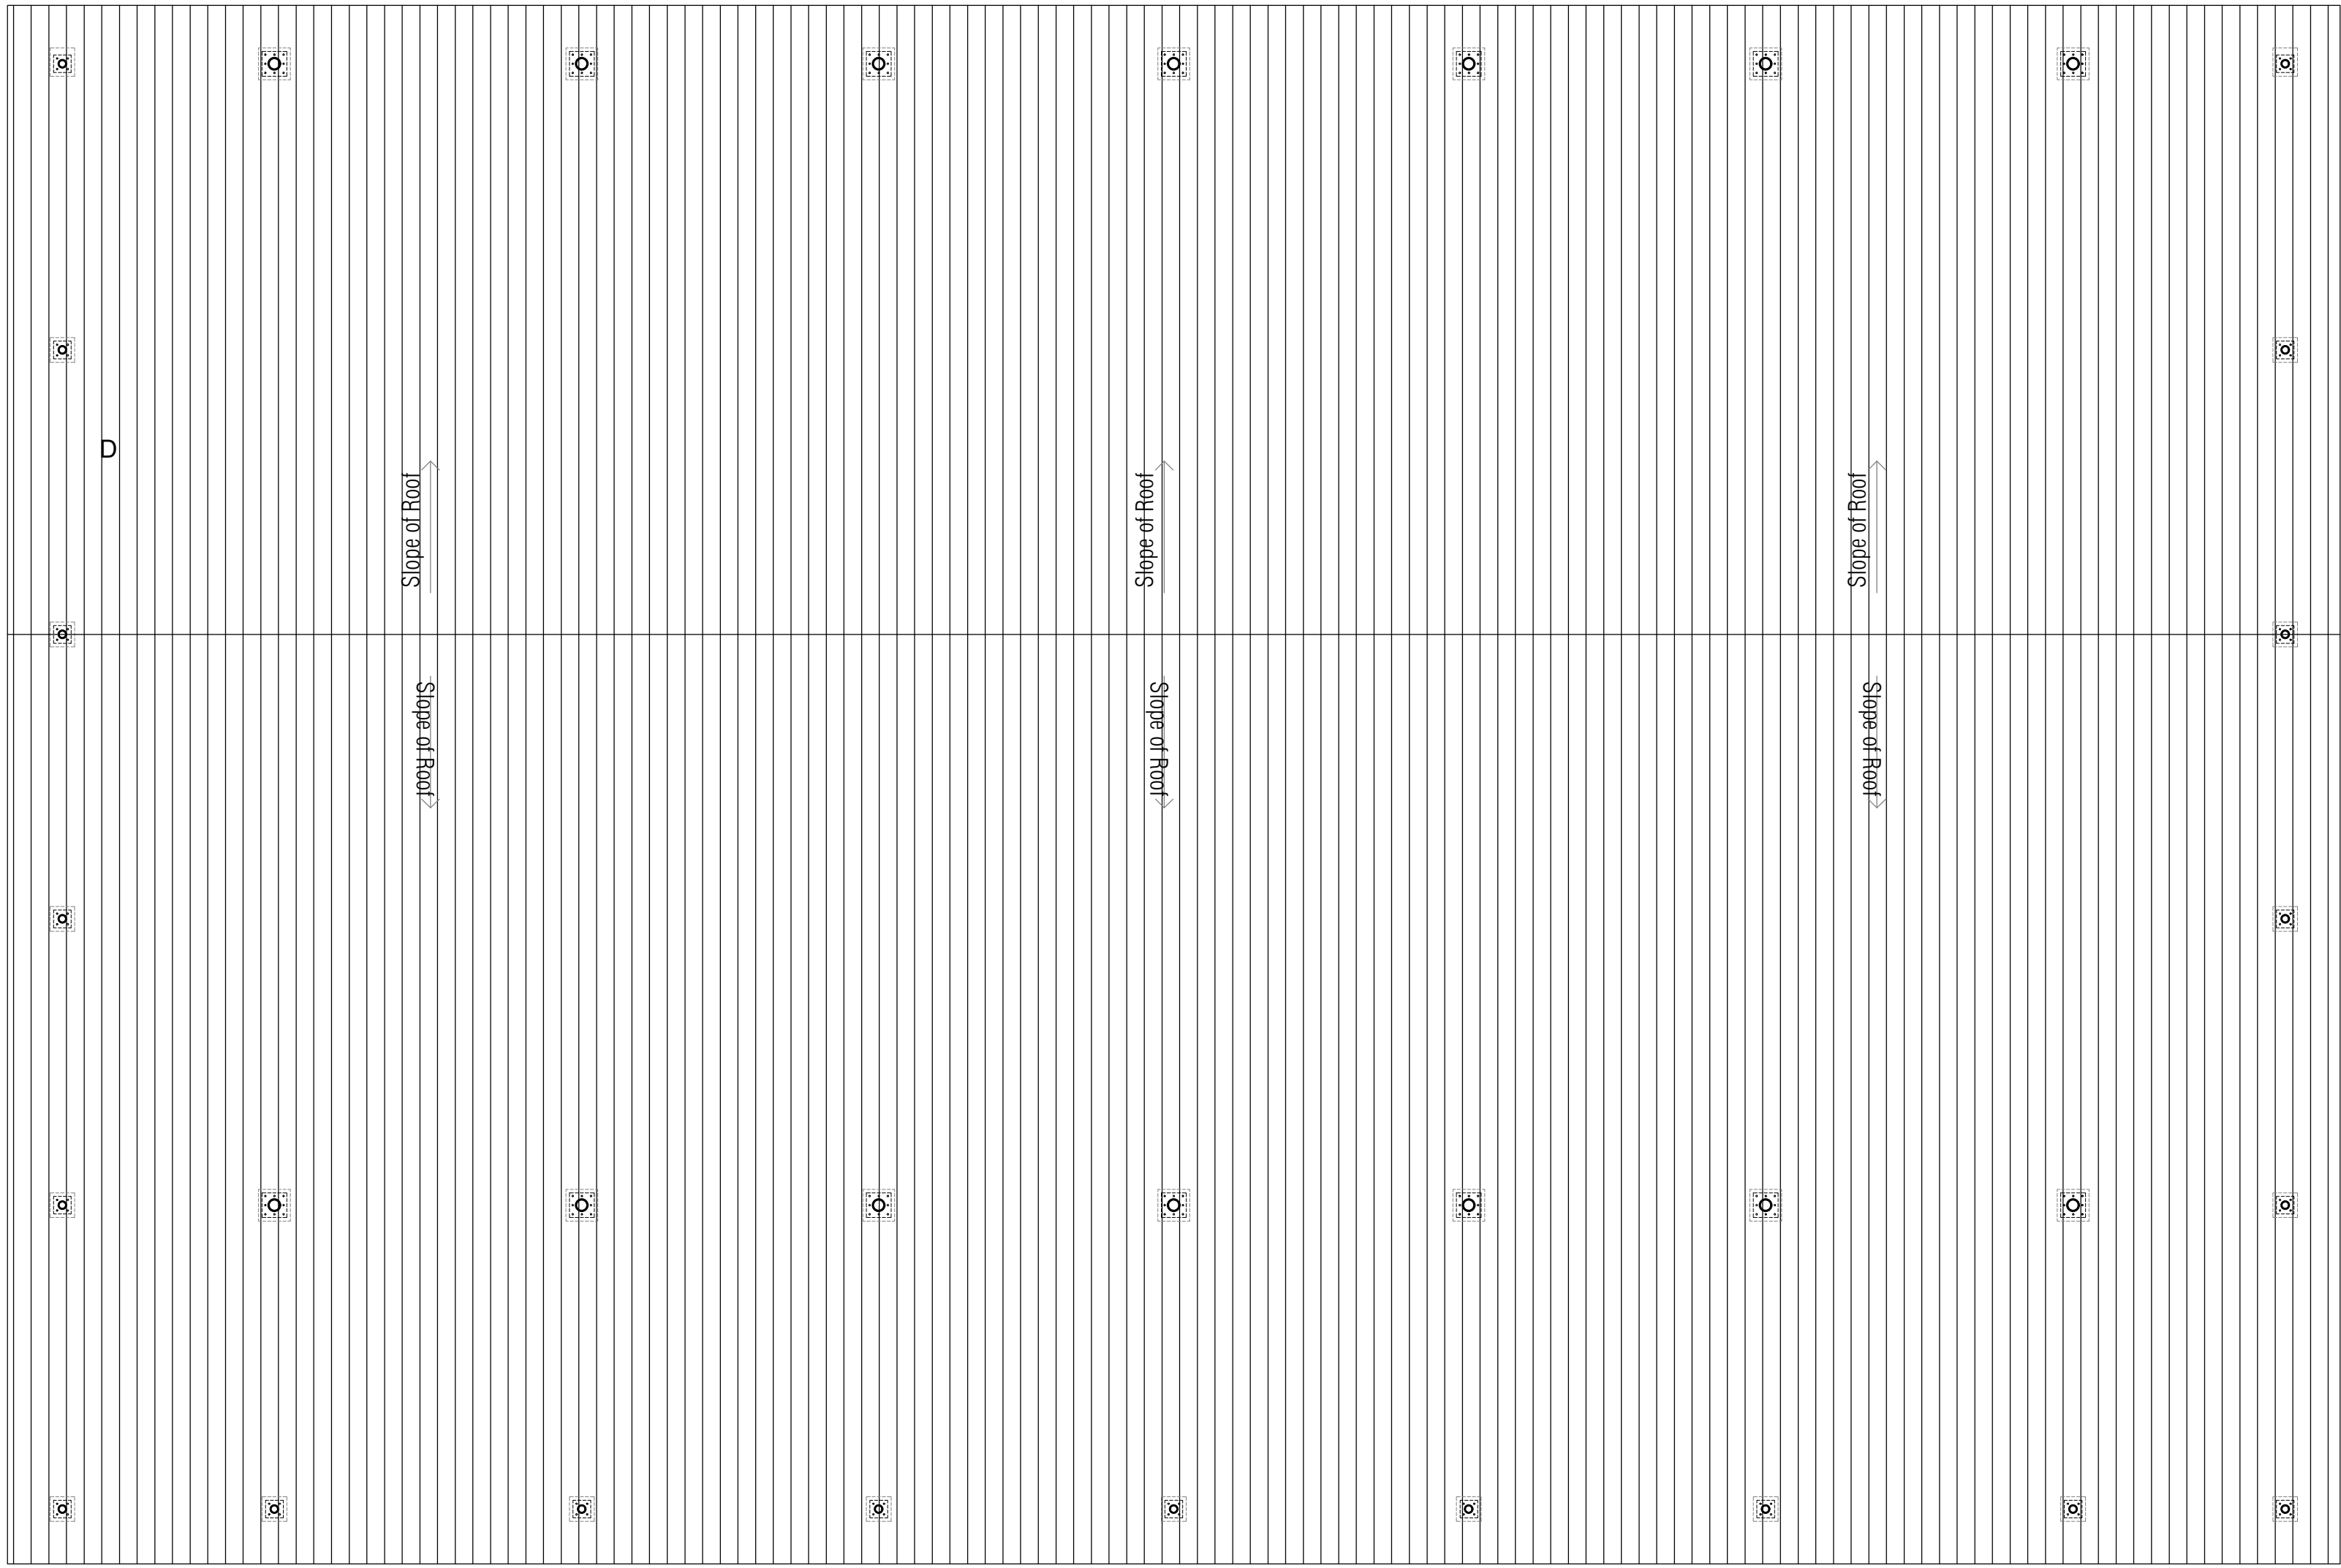


ROOF PLAN

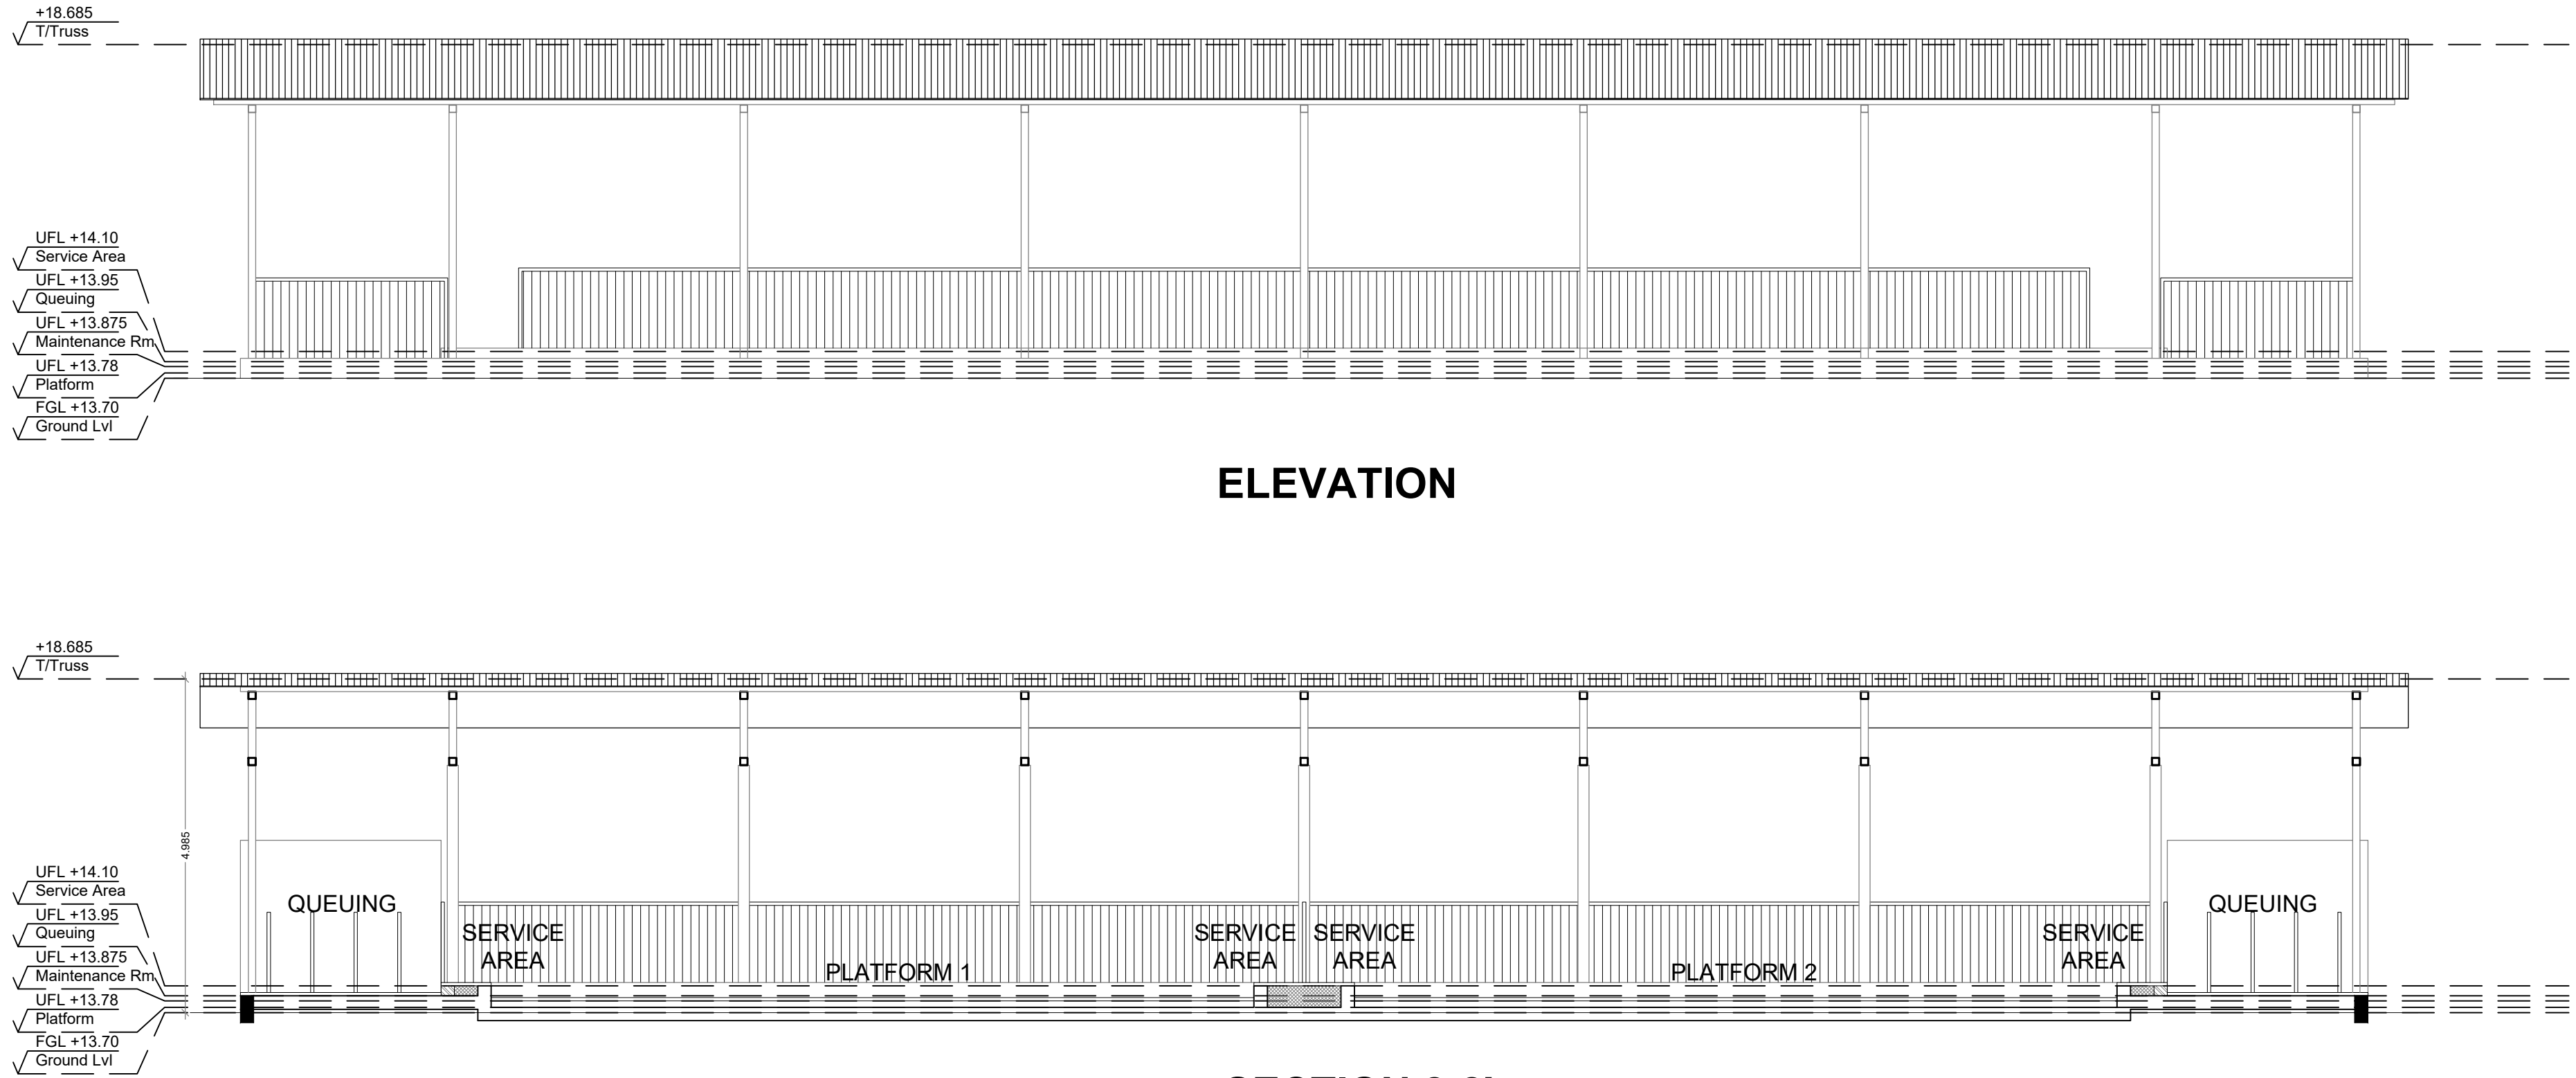

ELEVATION

SECTION 2-2'

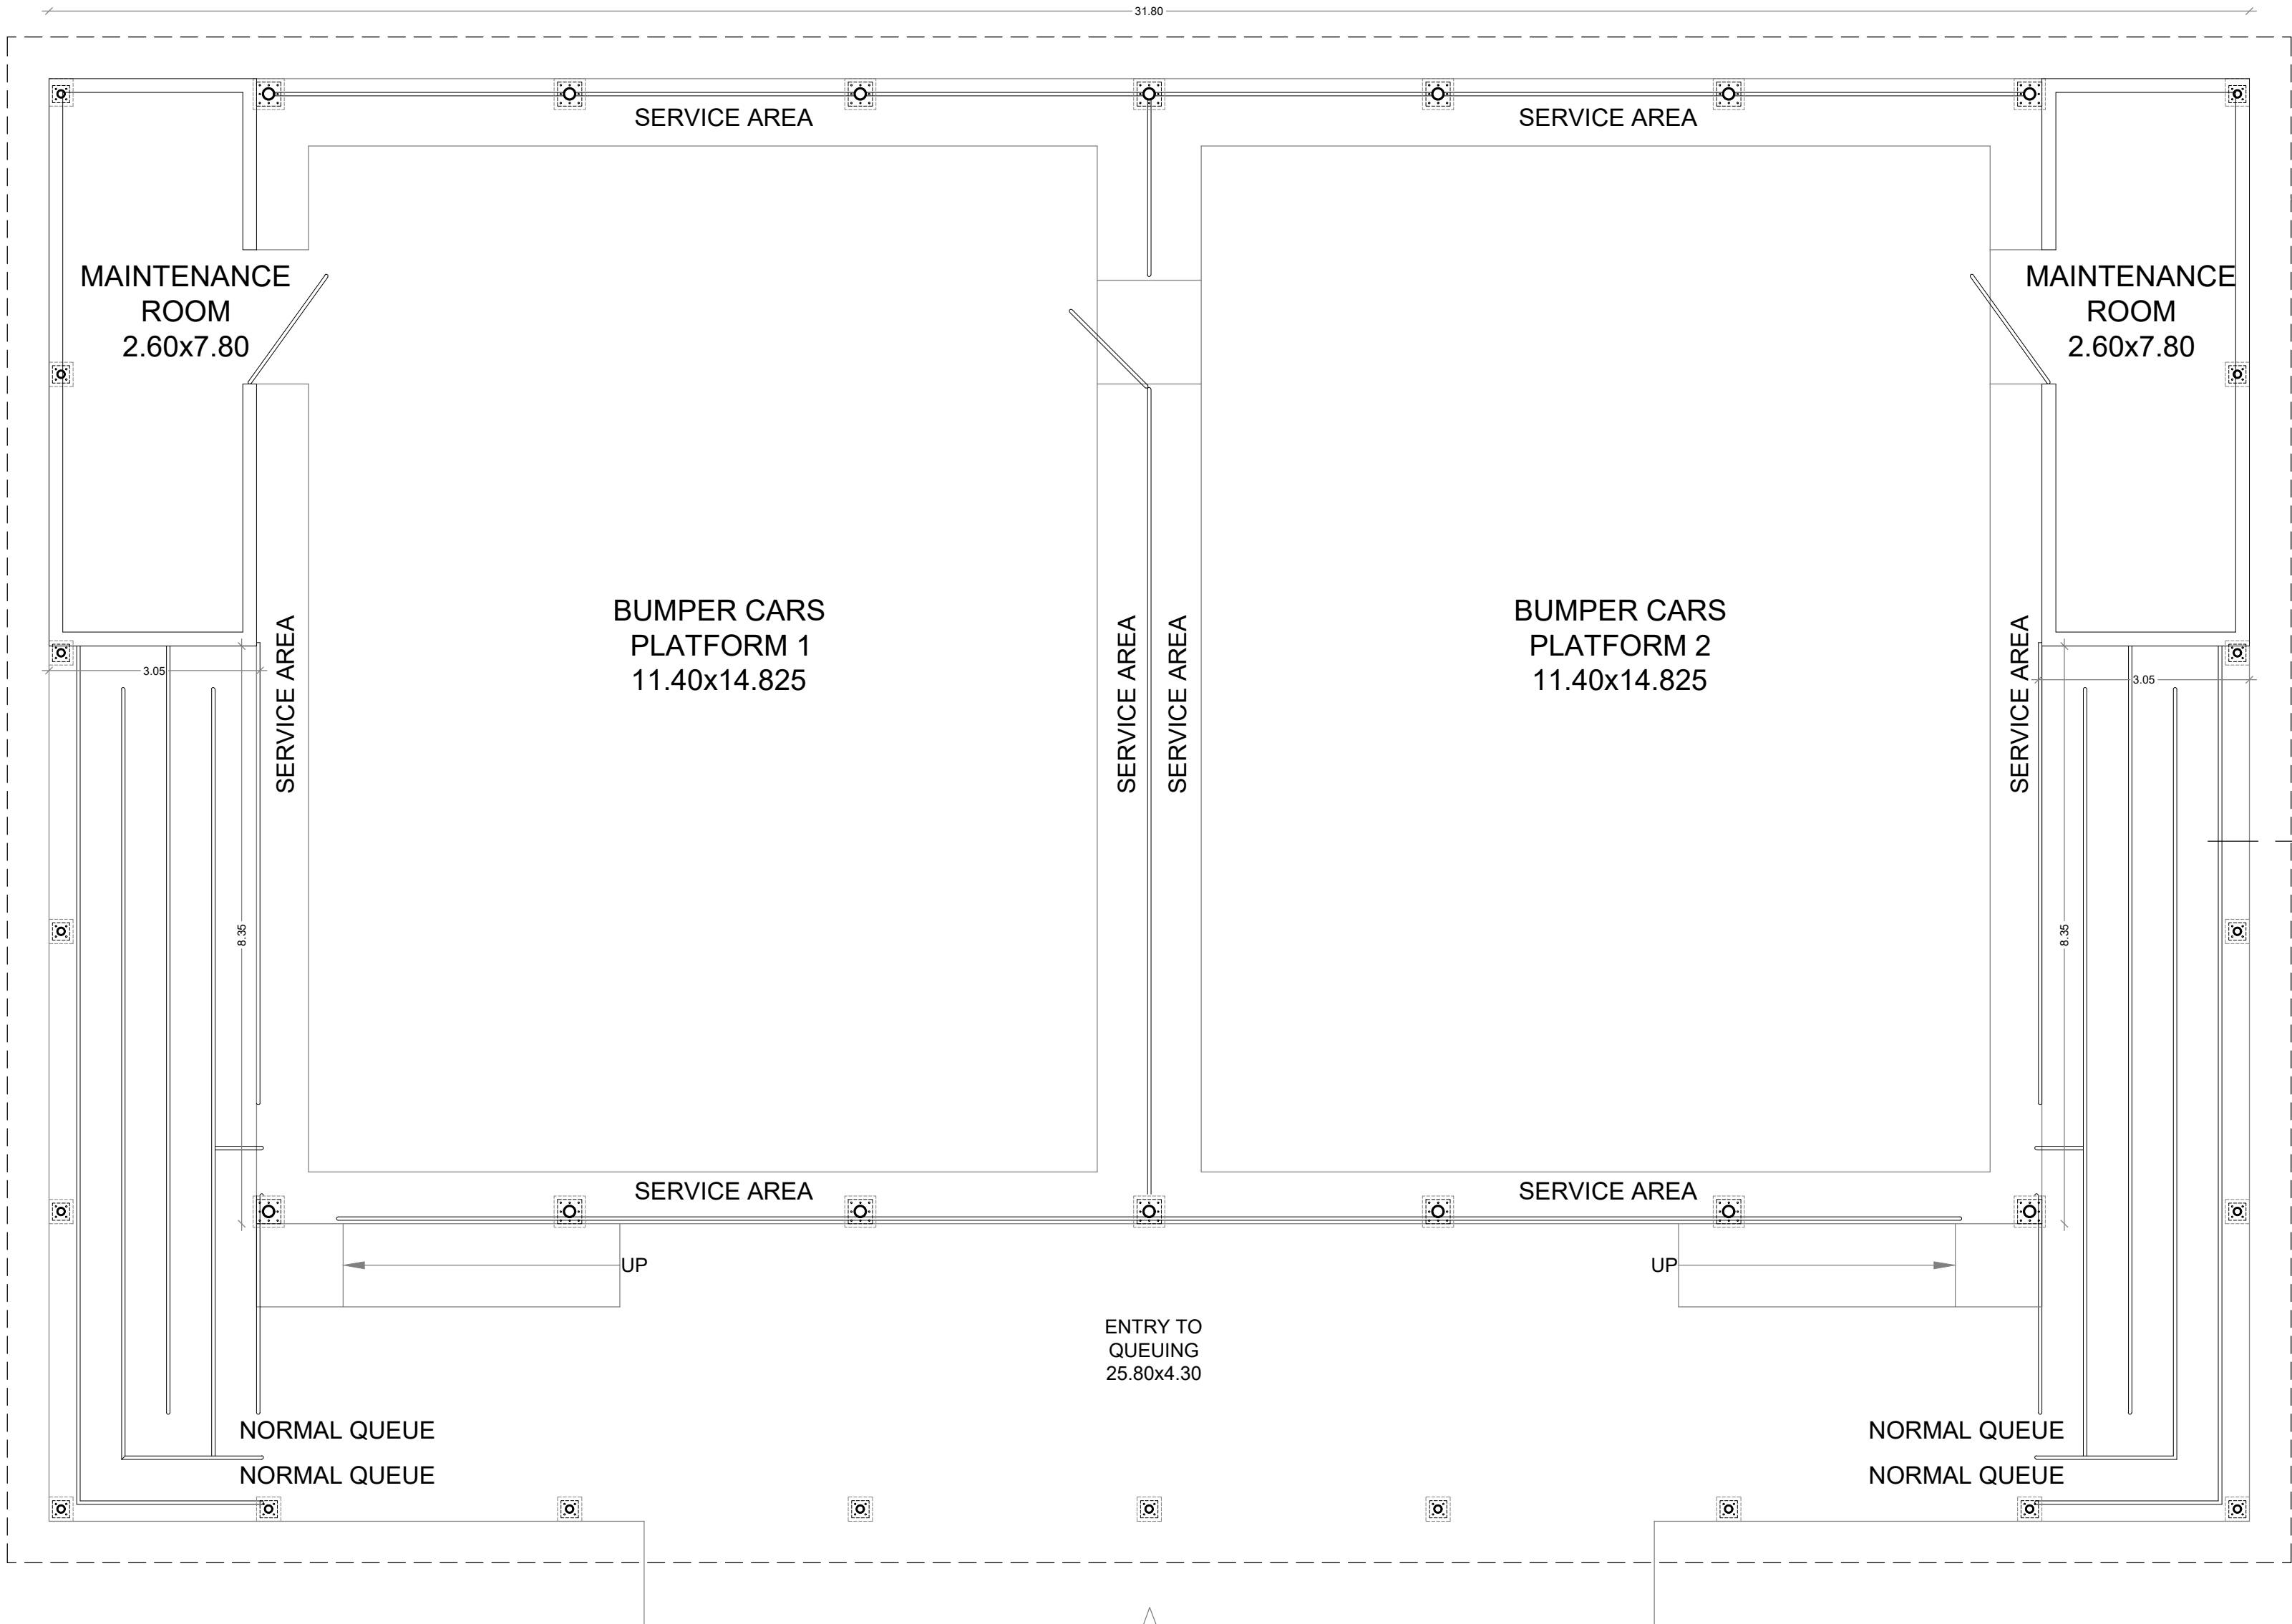


GROUND FLOOR PLAN

SHEET NUMBER : 12 OF 21

PROJECT:

PLAN SHOWING THE REVISED AND ADDITIONAL CONSTRUCTION OF AMUSEMENT THEME PARK BUILDINGS AT SURVEY NUMBERS: 4/3A, 5/2A, 5/2B, 5/2C, 9/3A, 9/3B, 9/3C, 9/3D, 9/3E, 10, 11/1, 11/2, 11/3, 11/4, 11/5, 11/6, 13/2, 13/3, 13/4, 14/1, 14/2A, 14/2B, 14/2C, 14/2D, 14/3A, 14/3B, 14/4A1, 14/4A2, 14/4B, 14/4C, 14/5A, 14/5B1, 14/5B2, 14/5C1, 14/5C2, 18/2A, 18/2B, 18/2C, 18/2D, 18/2E, 18/2F, 18/2G, 18/2H, 18/2I, 18/2J, 18/2K, 18/3A, 18/3B, 18/3C, 18/4A, 18/4B, 18/4C, 18/4D, 18/4E, 18/5, 19/1A, 19/1B, 19/1C, 19/1D, 19/2A, 19/2B, 19/2C, 19/3A, 19/3B, 19/3C, 19/3D, 19/3E, 19/3F, 20/1A, 20/1B1, 20/1B2, 20/1B5, 20/1B6A, 20/1B6B, 20/1B6C, 20/1B7, 20/1B4, 24/1A, 24/1B, 24/1C, 24/1D, 24/2A, 24/2B, 24/2C, 24/2E, 24/2D, 25/1B1A, 25/1B1B, 25/1B2, 25/1B3F, 25/1B1C1, 25/1B1C2, 25/1B1C3, 25/1B1C4, 25/1B1D, 25/1B1E, 25/1B1F, 25/1B1G, 25/1B1H, 25/1B1I, 25/1B1J, 25/1B1K, 25/1B1L, 25/1B1M, 25/1B3A1, 25/1B3A2, 25/1B3B, 25/1B3C, 25/1B3D, 25/1B3E, 25/1B3F, 25/1B3G1, 25/1B3G2, 25/1B3G3, 25/1B3H1, 25/1B3H2, 25/1B3H3, 25/2A1A, 25/2A1B, 25/2A4A, 25/2A4B, 25/2A4C, 25/2A1C, 25/2B, 25/2A2, 25/2A3, 25/2A5, 25/2A6, 25/2A7, 25/1A, 25/1B3I, 26/9, 27/7B, 28/2B, 28/3B, 28/1E2, 41/2A3, 41/2B, 41/2C, 43/10C, 44/2C1, 44/2C3, 44/2D4, 44/2D5, 44/2E1, 44/2E2, 44/3A, 44/3B, 44/3C, 44/3D, 44/2E3, 44/2D6, 44/2C2A, 44/2C2B, 44/2C2C, 44/2C2D, 44/2C2E, 44/2D1A, 44/2D1B, 44/2D2, 44/2D3A, 44/2D3B, 44/2D3C, 44/2D3D, 45/1A, 45/1B, 45/1C1, 45/1C2, 45/1D, 45/1E, 45/1F, 45/1G1, 45/1G2, 45/1G3, 45/1G4, 45/1G5, 45/2A, 45/2B, 46/1A, 46/1B, 46/1C, 46/1D, 46/1E, 46/2A, 46/2B, 46/2C, 47, 48/2H2, 48/2F, 48/2G, 48/2I2, 50/1H, 50/3, 52/8B, 52/9B OF ILLALUR VILLAGE, THIRUPORUR TALUK, CHENGALPATTU DISTRICT - 603 100

DIRECTION:

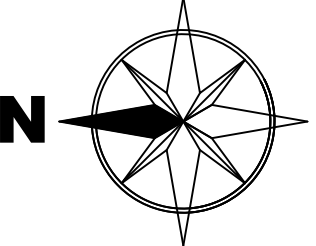

JOINERIES:

SCHEDULE OF JOINERIES IN MM.		
DOOR SCHEDULE		
TYPE	FINISHED SIZES	
	1200	X 2400
D1	1050	X 2400
RS	3000	X 3000
WINDOW SCHEDULE		
V	1000	X 600


ARCHITECT:



STRUCTURAL ENGINEERS:


B. Mallika
B: MALLIKA., ME., (PHD)
Registered Structural Engineer
RE-II / KKDTCP / 013 / 2022
84, Kaliyaman Koil Street,
Pasumpon Nagar, Madurai-625003.

OWNER/ AUTHORIZED SIGNATURE:

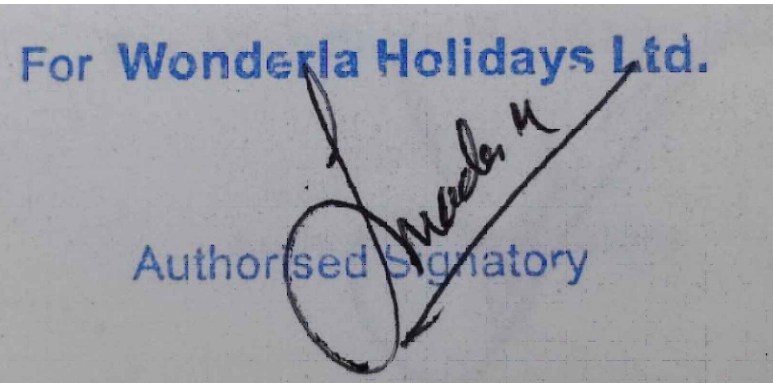


SCALE = 1: 100


BLOCK - 15
TOWER 'A'

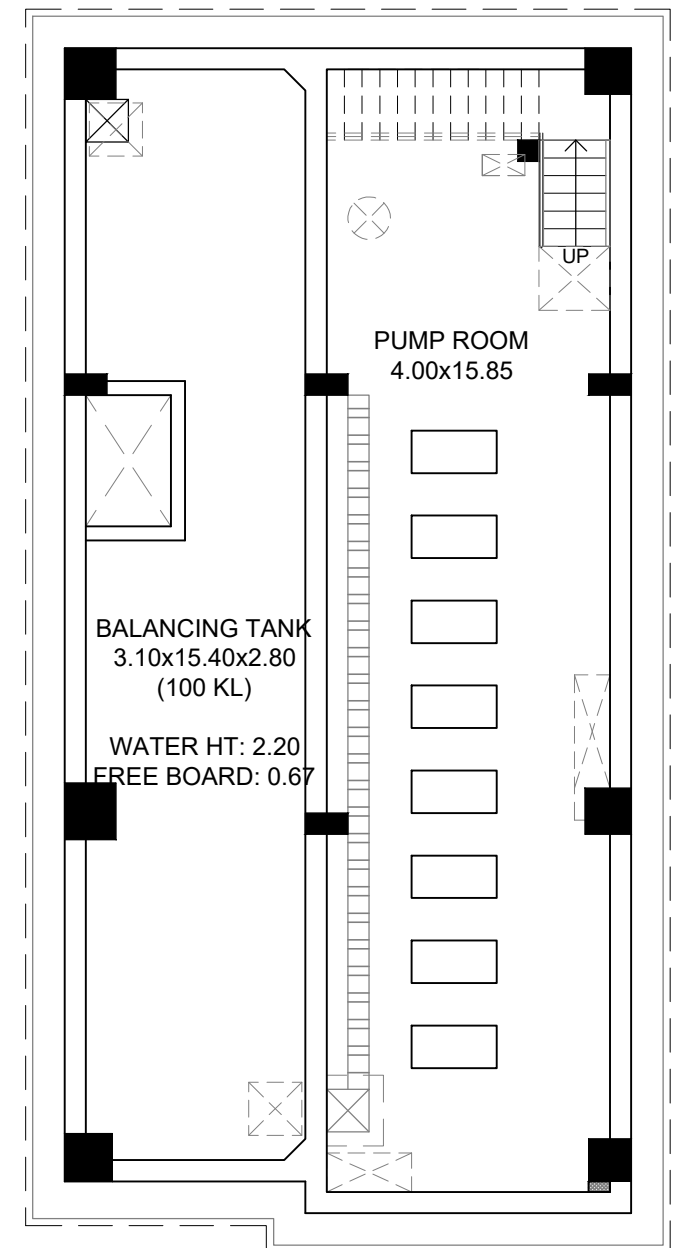


BALANCING TANK LEVEL PLAN

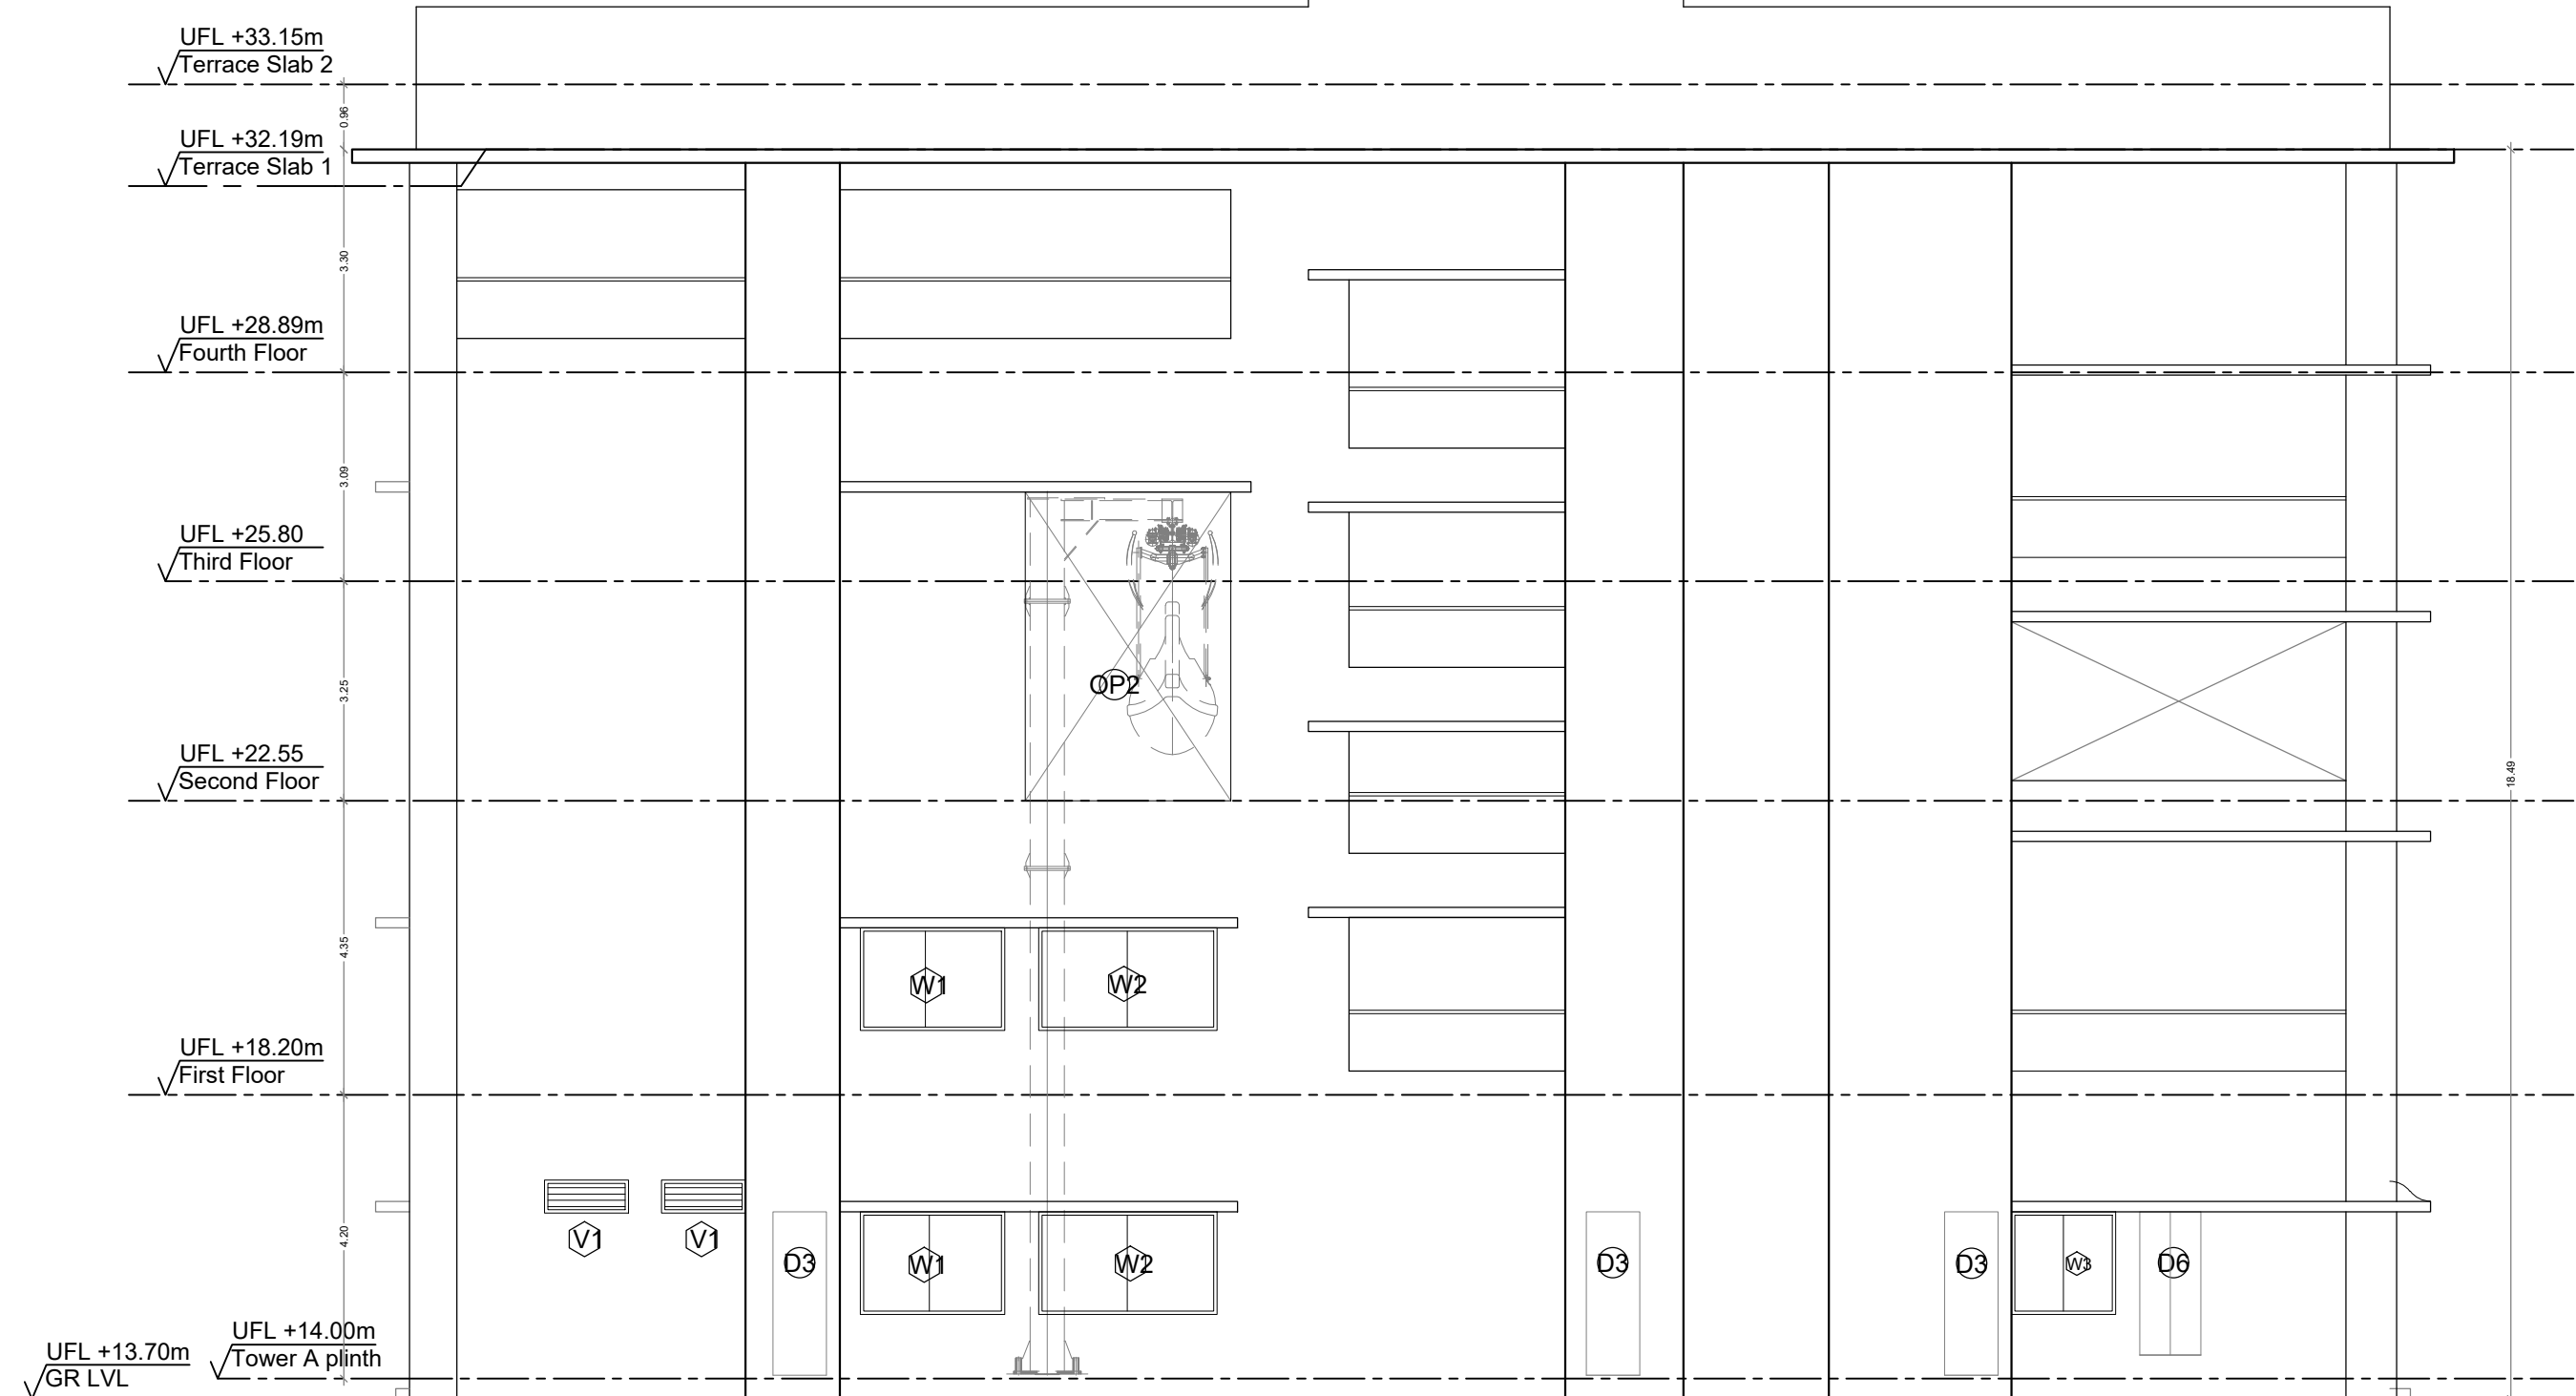


ELEVATION D

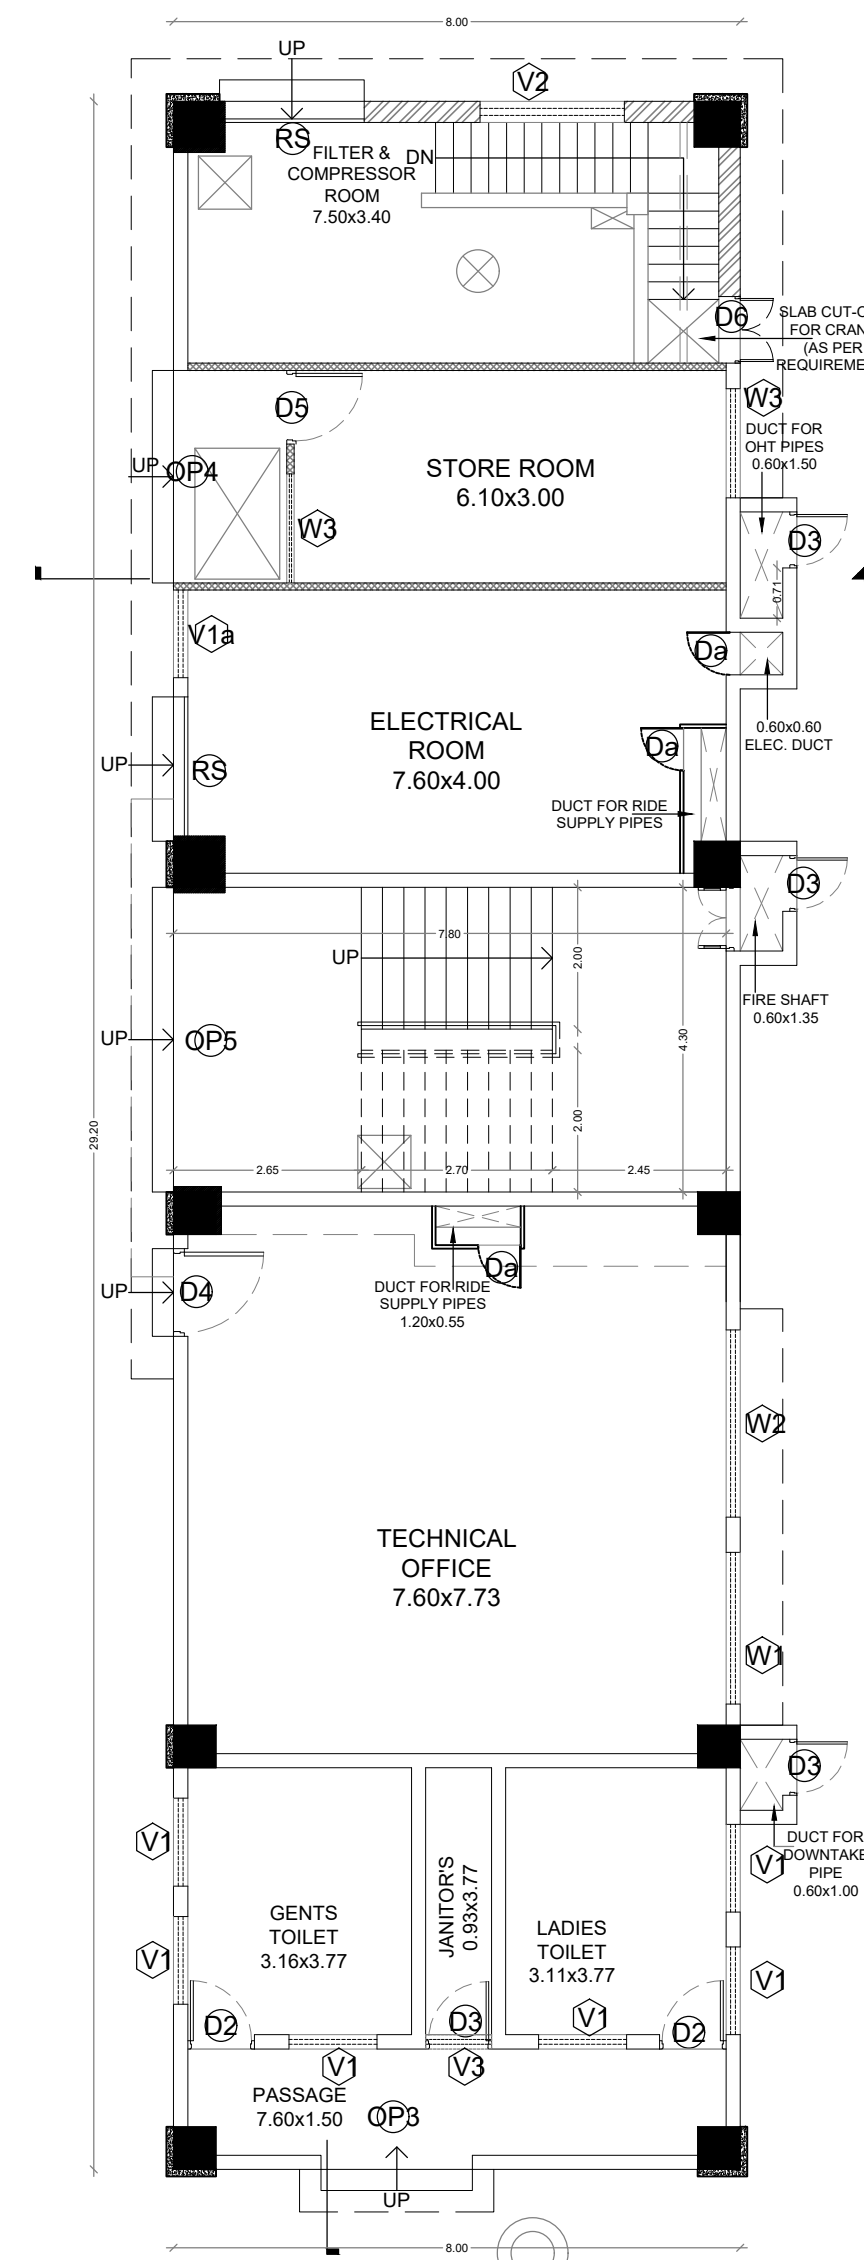


GROUND FLOOR PLAN

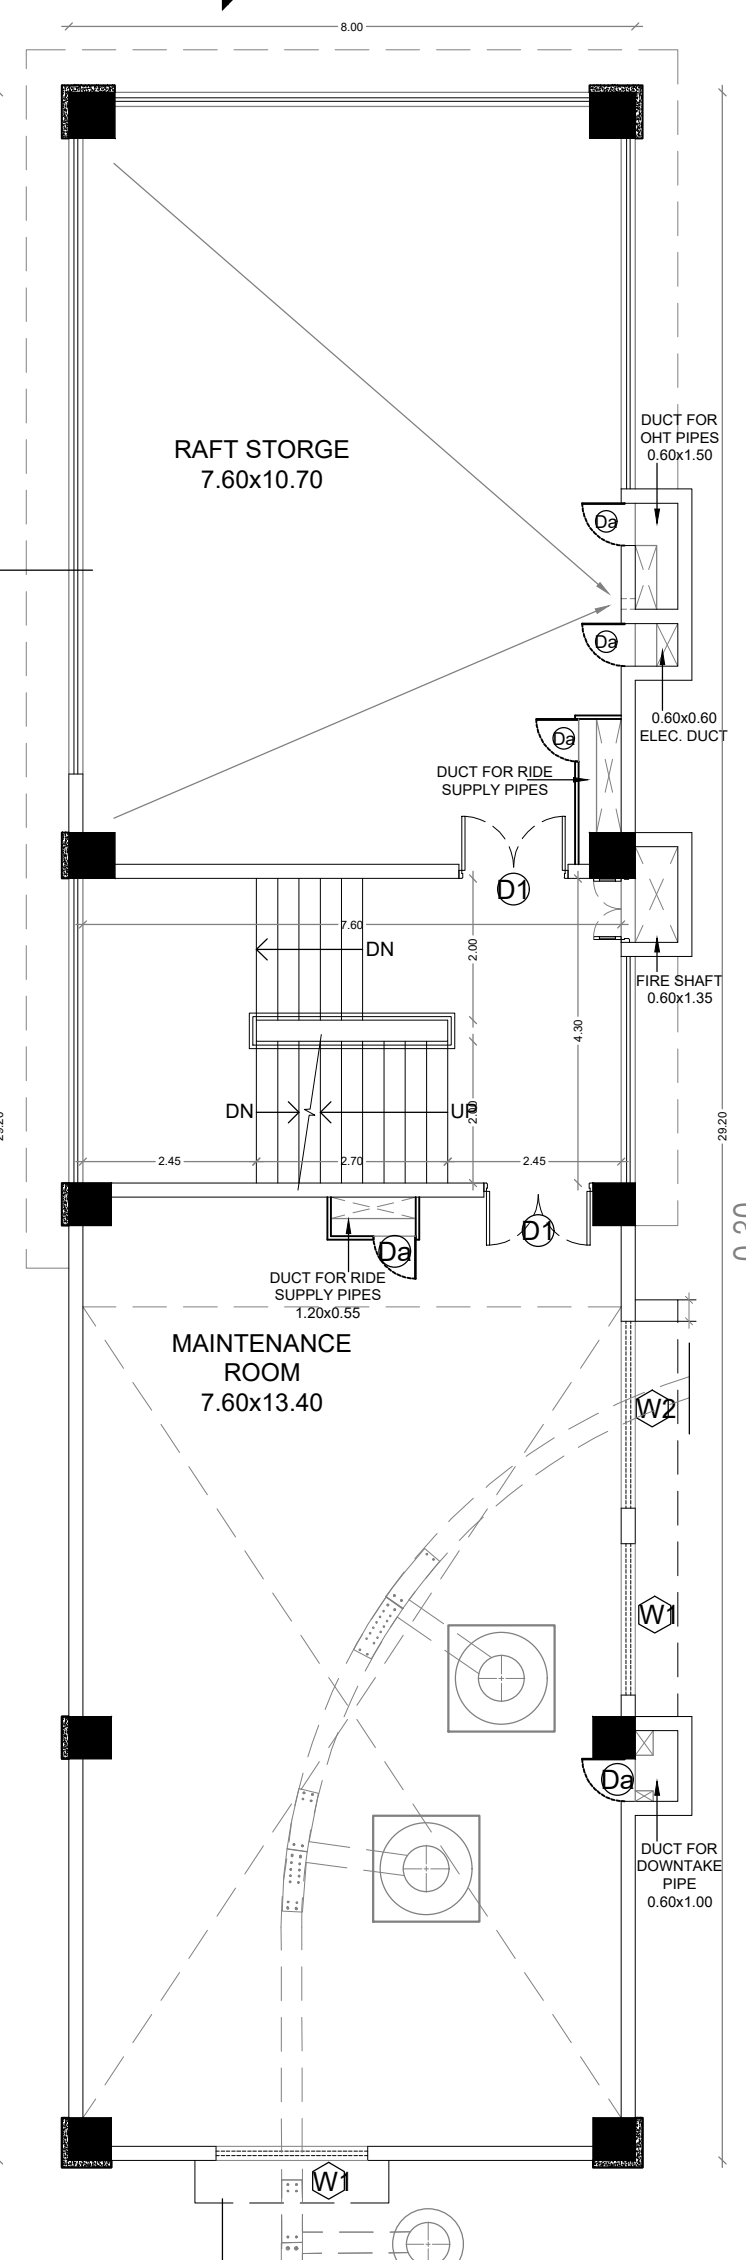


FIRST FLOOR PLAN

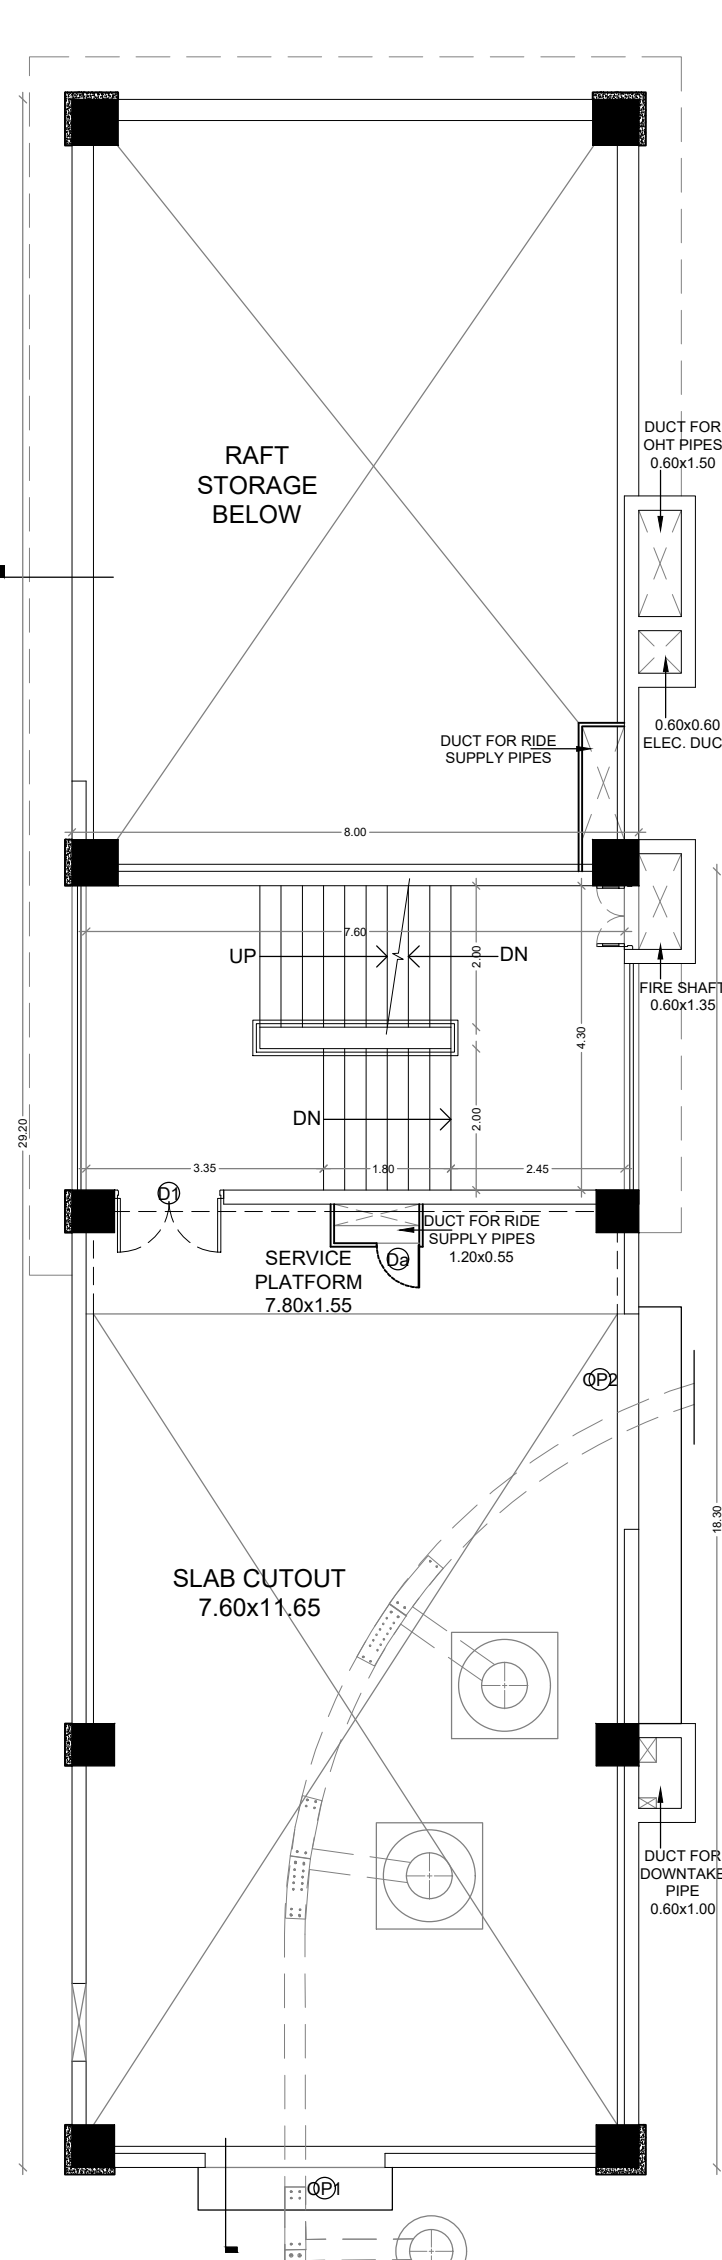


SECOND FLOOR PLAN

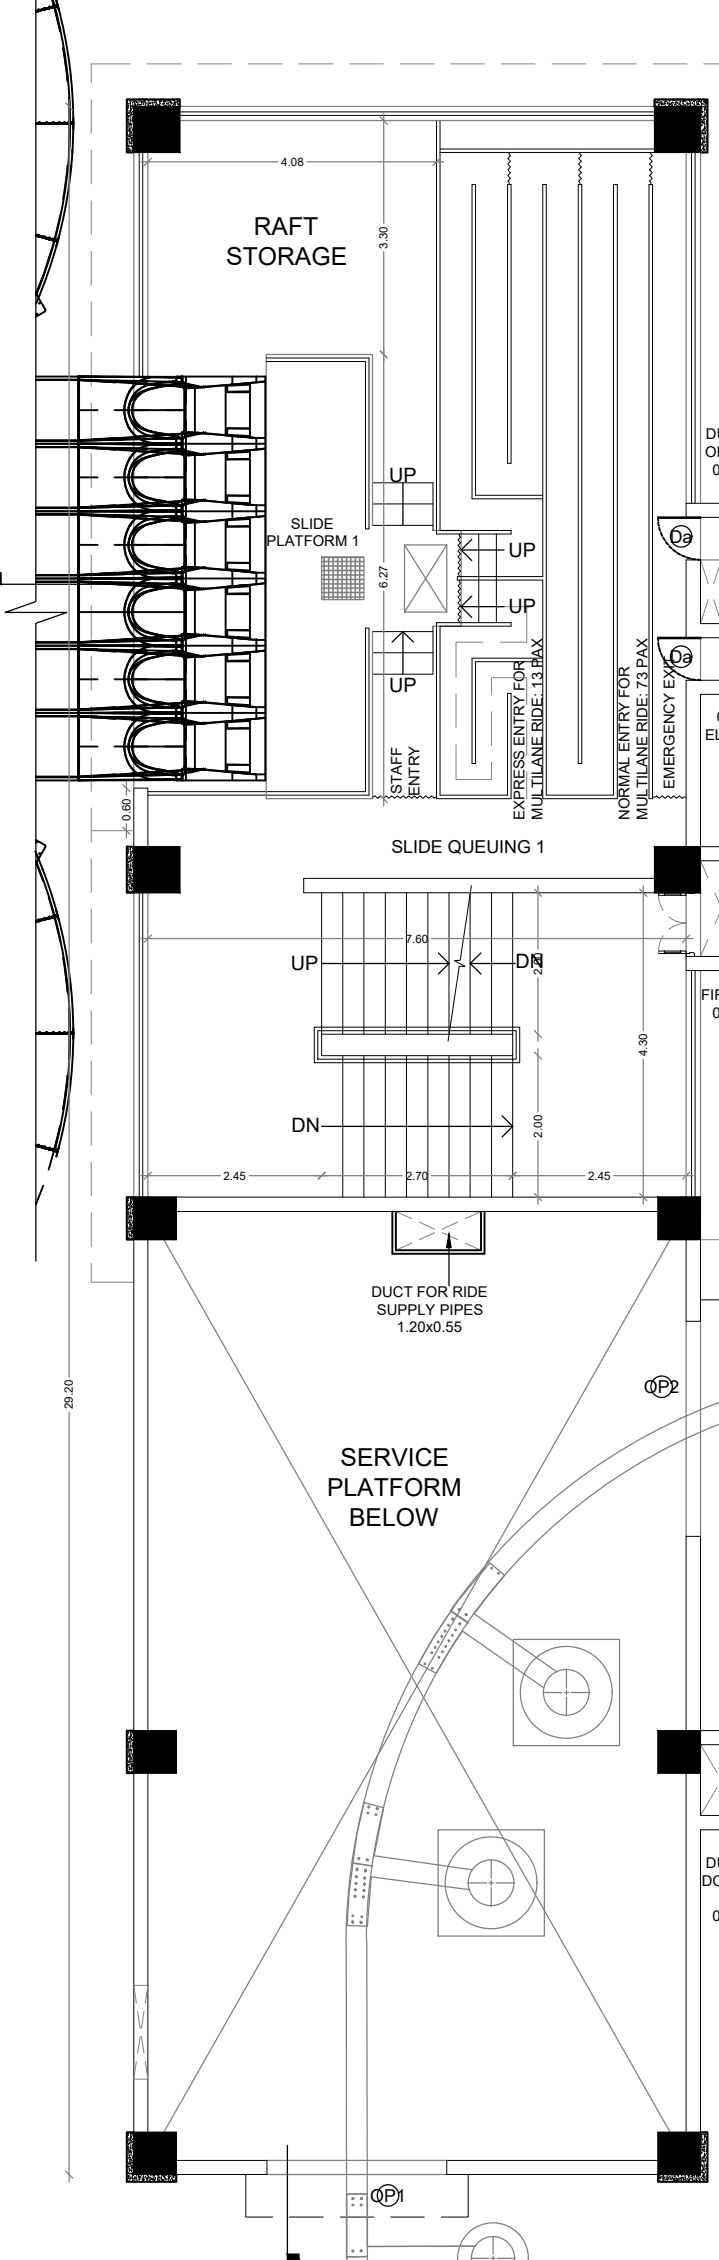


THIRD FLOOR PLAN

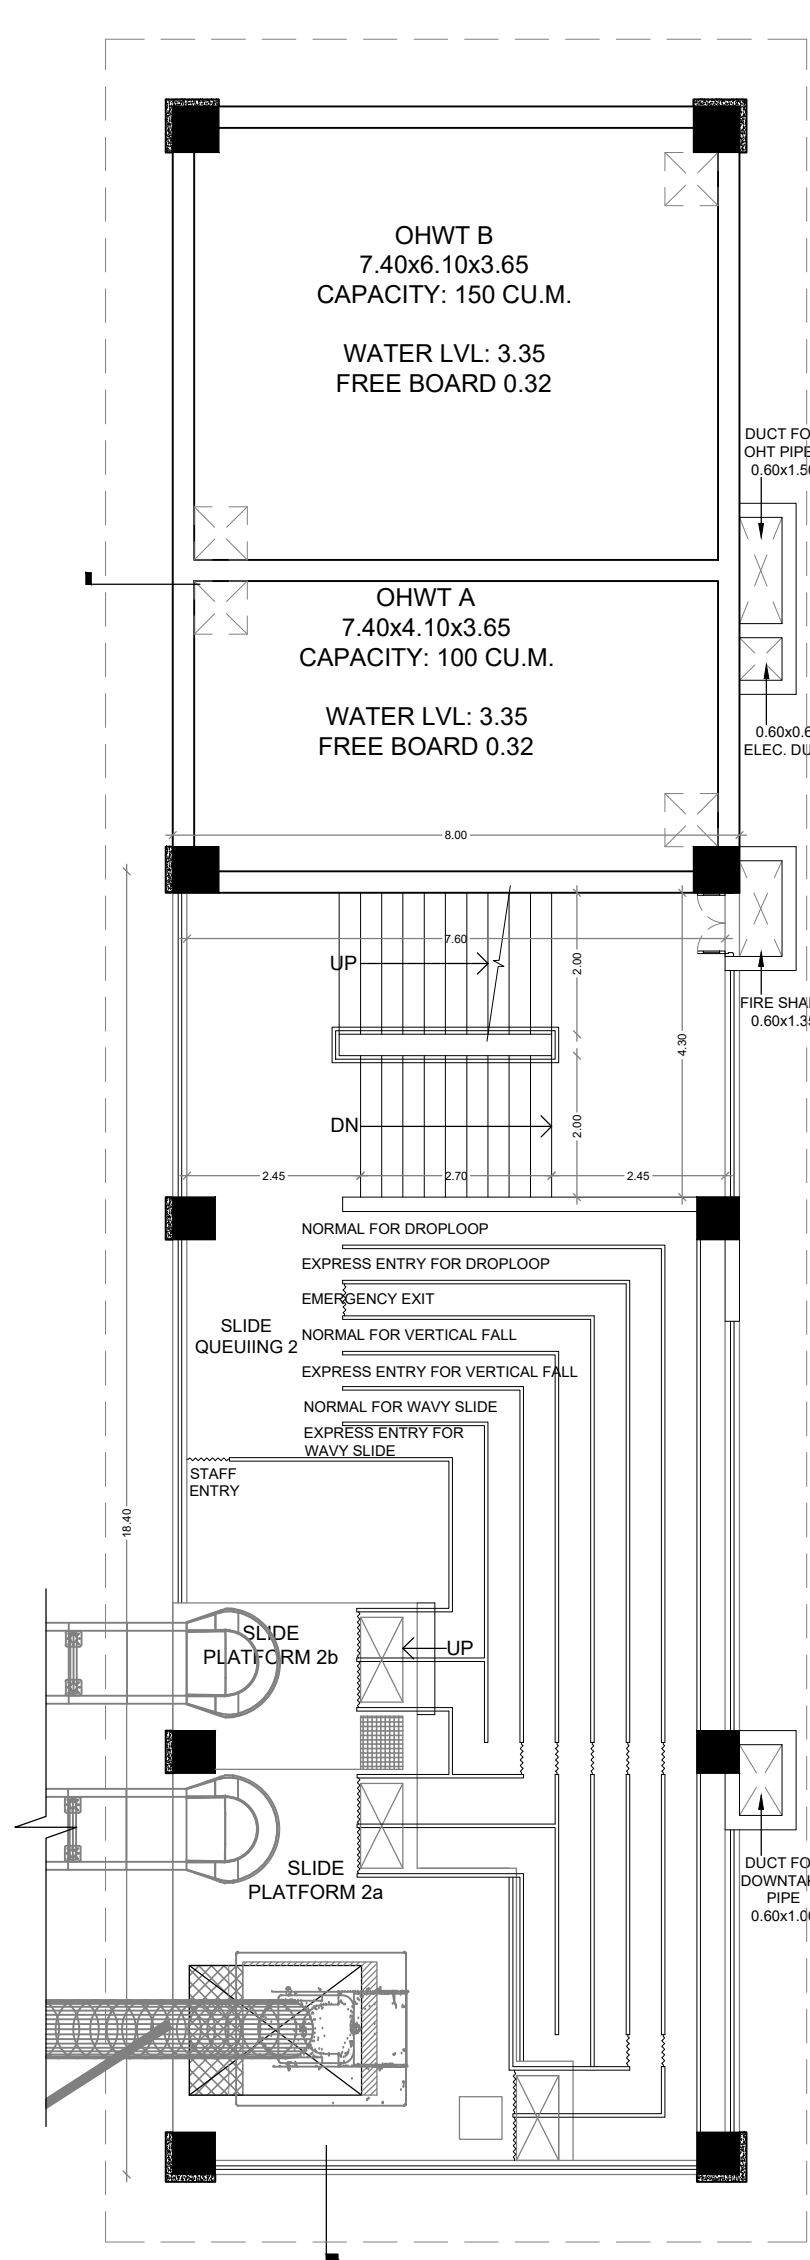


FOURTH FLOOR PLAN

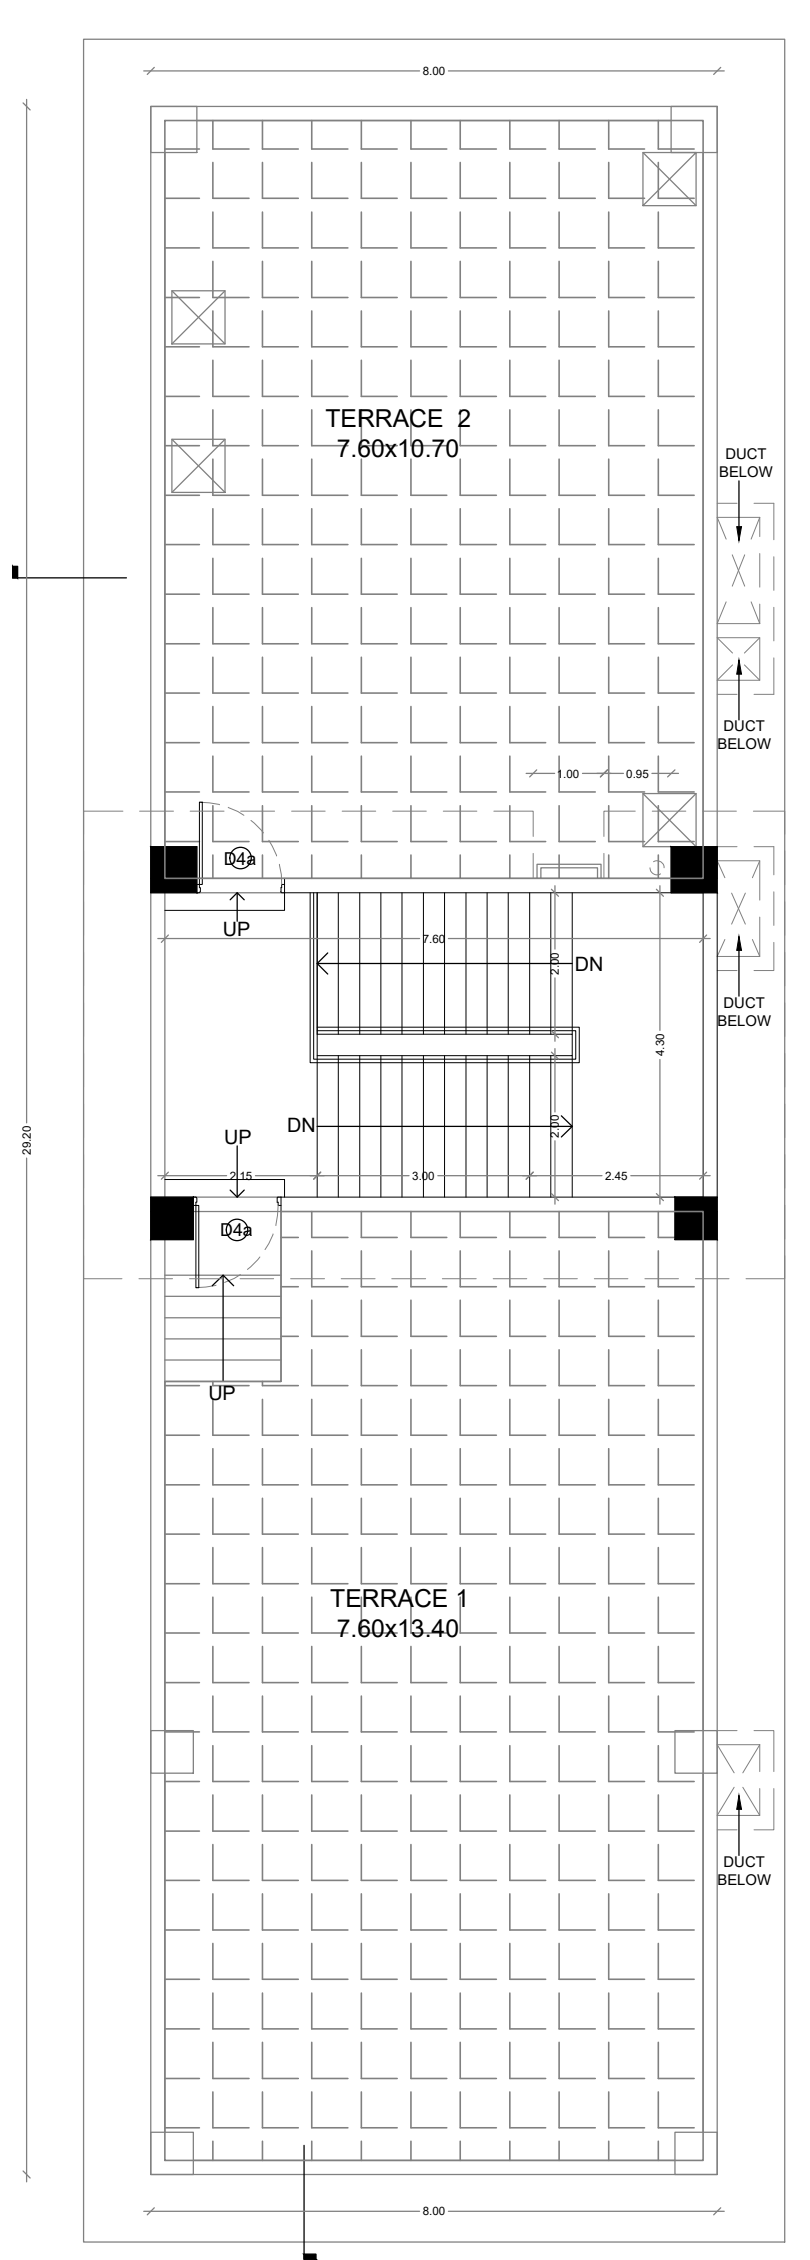

TERRACE PLAN

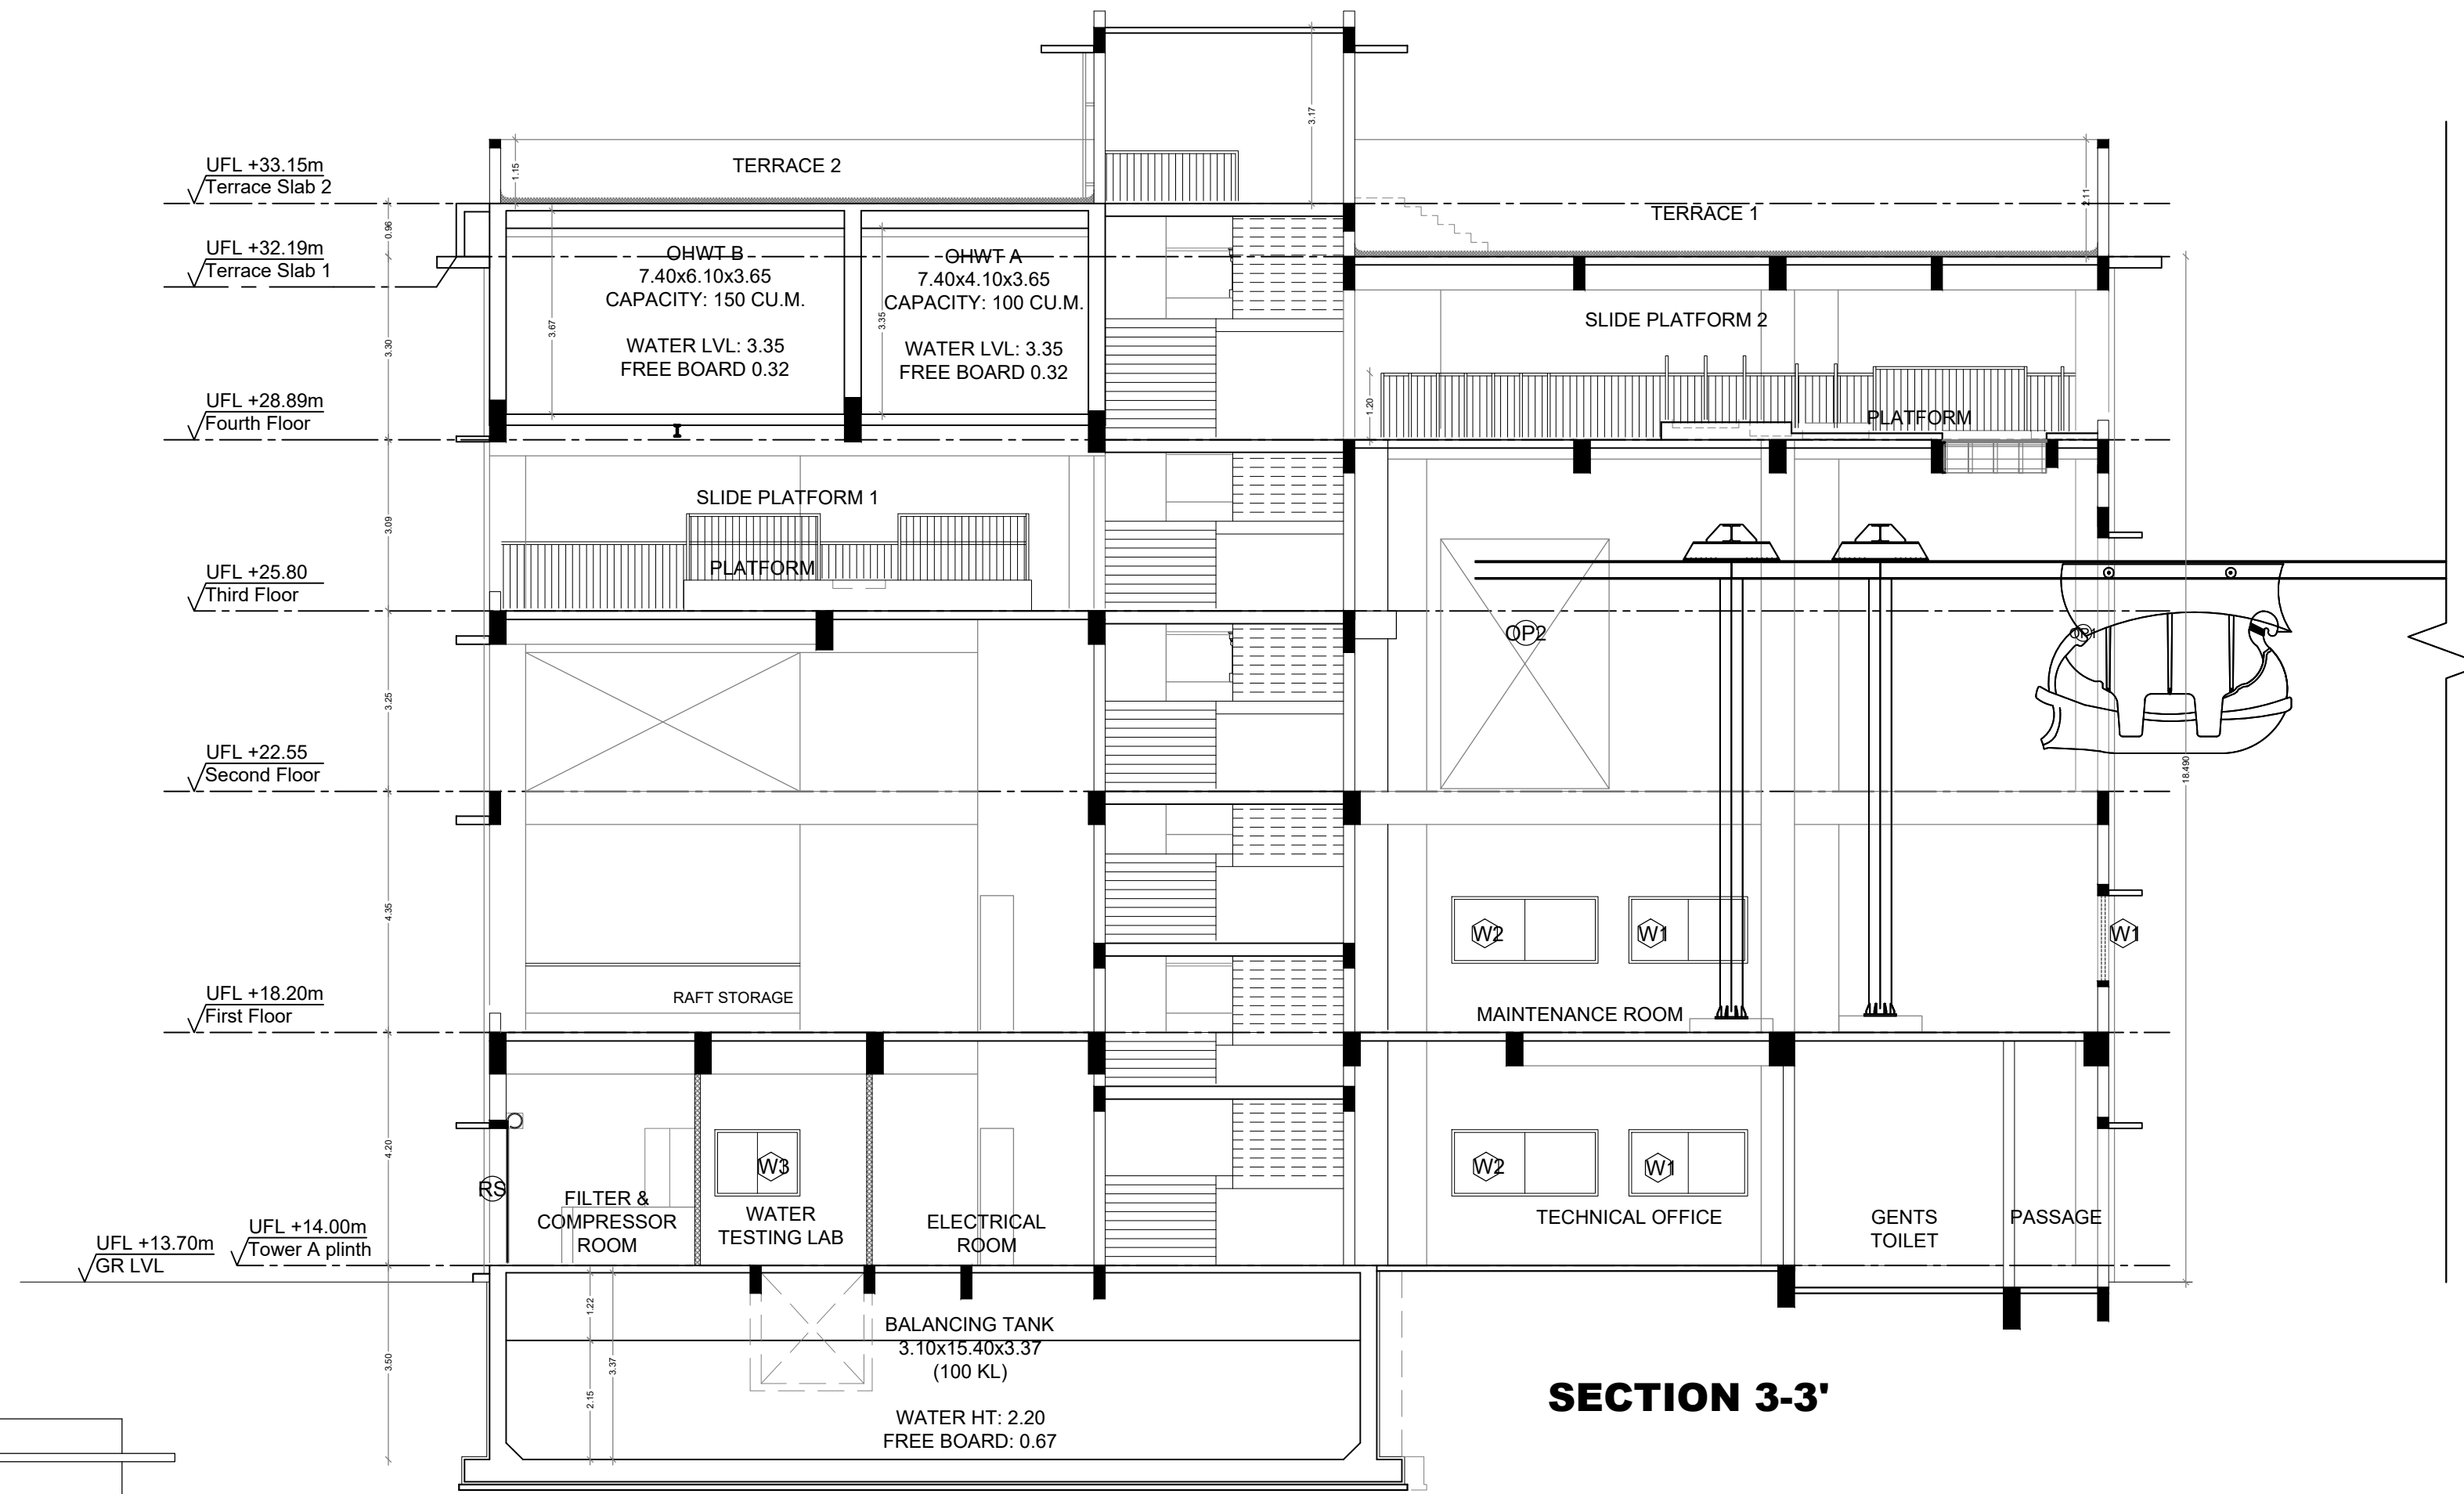

SECTION 3-3'

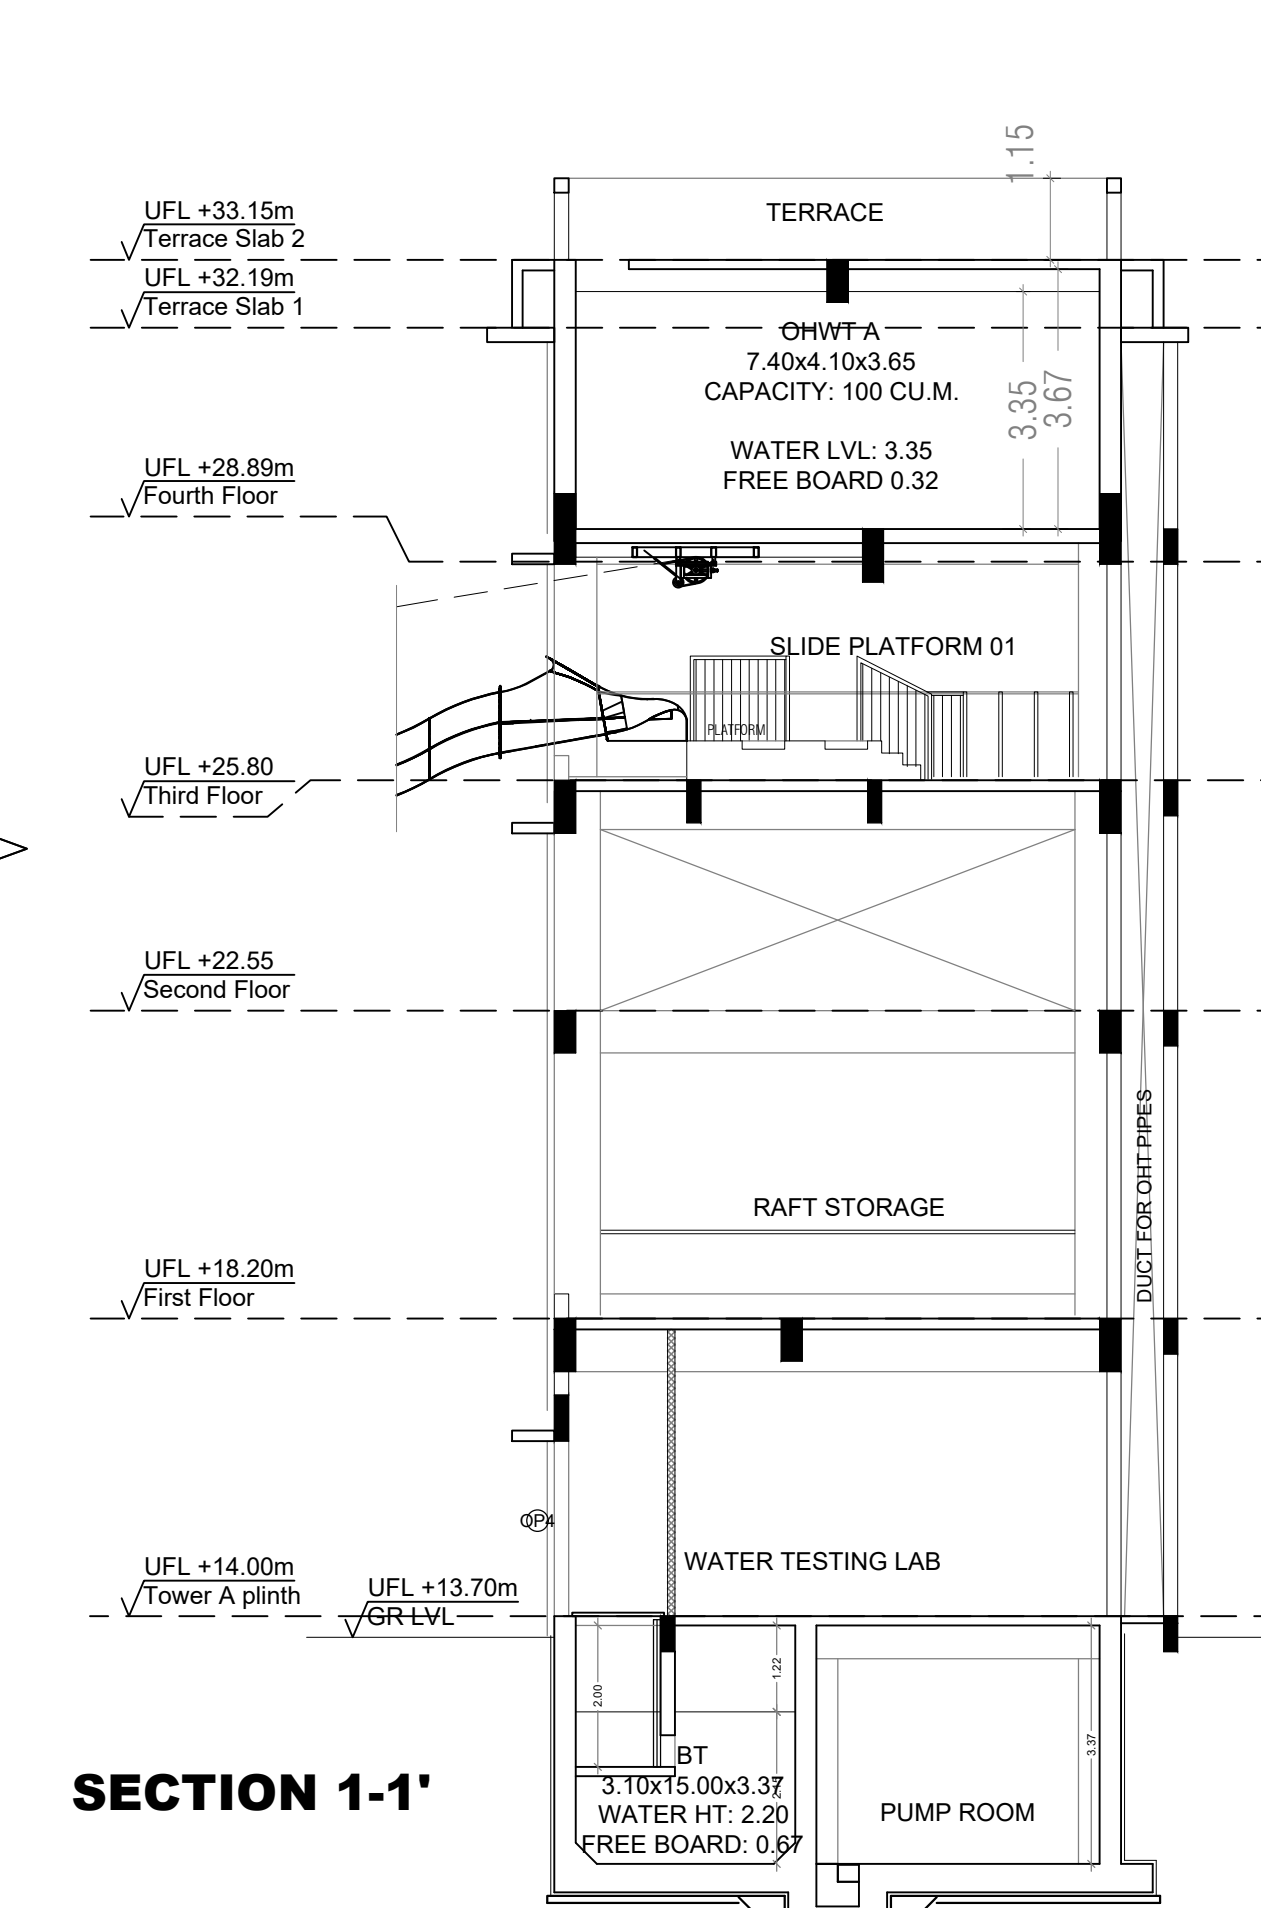


SECTION 1-1'

SHEET NUMBER : 11 OF 21

PROJECT:

PLAN SHOWING THE REVISED AND ADDITIONAL CONSTRUCTION OF AMUSEMENT THEME PARK BUILDINGS AT SURVEY NUMBERS: 4/3A, 5/2A, 5/2B, 5/2C, 9/3A, 9/3B, 9/3C, 9/3D, 9/3E, 10, 11/1, 11/2, 11/3, 11/4, 11/5, 11/6, 13/2, 13/3, 13/4, 14/1, 14/2A, 14/2B, 14/2C, 14/2D, 14/3A, 14/3B, 14/4A1, 14/4A2, 14/4B, 14/4C, 14/5A, 14/5B1, 14/5B2, 14/5C1, 14/5C2, 18/2A, 18/2B, 18/2C, 18/2D, 18/2E, 18/2F, 18/2G, 18/2H, 18/2I, 18/2J, 18/2K, 18/3A, 18/3B, 18/3C, 18/4A, 18/4B, 18/4C, 18/4D, 18/4E, 18/5, 19/1A, 19/1B, 19/1C, 19/1D, 19/2A, 19/2B, 19/2C, 19/3A, 19/3B, 19/3C, 19/3D, 19/3E, 19/3F, 20/1A, 20/1B1, 20/1B2, 20/1B5, 20/1B6A, 20/1B6B, 20/1B6C, 20/1B7, 20/1B4, 24/1A, 24/1B, 24/1C, 24/1D, 24/2A, 24/2B, 24/2C, 24/2E, 24/2D, 25/1B1A, 25/1B1B, 25/1B2, 25/1B3F, 25/1B1C1, 25/1B1C2, 25/1B1C3, 25/1B1C4, 25/1B1D, 25/1B1E, 25/1B1F, 25/1B1G, 25/1B1H, 25/1B1I, 25/1B1J, 25/1B1K, 25/1B1L, 25/1B1M, 25/1B3A1, 25/1B3A2, 25/1B3C, 25/1B3D, 25/1B3E, 25/1B3F, 25/1B3G1, 25/1B3G2, 25/1B3G3, 25/1B3H1, 25/1B3H2, 25/1B3H3, 25/2A1A, 25/2A1B, 25/2A4A, 25/2A4B, 25/2A4C, 25/2A1C, 25/2B, 25/2A2, 25/2A3, 25/2A5, 25/2A6, 25/2A7, 25/1A, 25/1B3I, 26/9, 27/7B, 28/2B, 28/3B, 28/1E2, 41/2A3, 41/2B, 41/2C, 43/10C, 44/2C1, 44/2C3, 44/2D4, 44/2D5, 44/2E1, 44/2E2, 44/3A, 44/3B, 44/3C, 44/3D, 44/2E3, 44/2D6, 44/2C2A, 44/2C2B, 44/2C2C, 44/2C2D, 44/2C2E, 44/2D1A, 44/2D1B, 44/2D2, 44/2D3A, 44/2D3B, 44/2D3C, 44/2D3D, 45/1A, 45/1B, 45/1C1, 45/1C2, 45/1D, 45/1E, 45/1F, 45/1G1, 45/1G2, 45/1G3, 45/1G4, 45/1G5, 45/2A, 45/2B, 46/1A, 46/1B, 46/1C, 46/1D, 46/1E, 46/2A, 46/2B, 46/2C, 47, 48/2H2, 48/2F, 48/2G, 48/2I2, 50/1H, 50/3, 52/8B, 52/9B OF ILLALUR VILLAGE, THIRUPURUR TALUK, CHENGALPATTU DISTRICT - 603 100

DIRECTION:

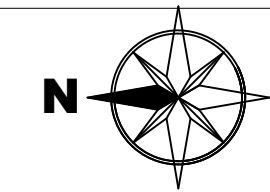

ARCHITECT:

ARCH. NITIN M. WAGHMARE
FDS HOUSE, LANE NO.8,
PRAGATI ROAD, BECCON, PUNE-4
09/05/1978

STRUCTURAL ENGINEERS:

B. Mallika, ME., (PhD)
Registered Structural Engineer
RE-11/KKDTCP/013/2022
84, Kalliamman Koil Street,
Pasumpon Nagar, Madurai-625003.


OWNER/ AUTHORIZED SIGNATURE:

For Wondeta Holidays Ltd.
Authorised Signatory

SCALE = 1: 100

BLOCK - 14


RWTP (RAIN WATER TREATMENT PLANT)

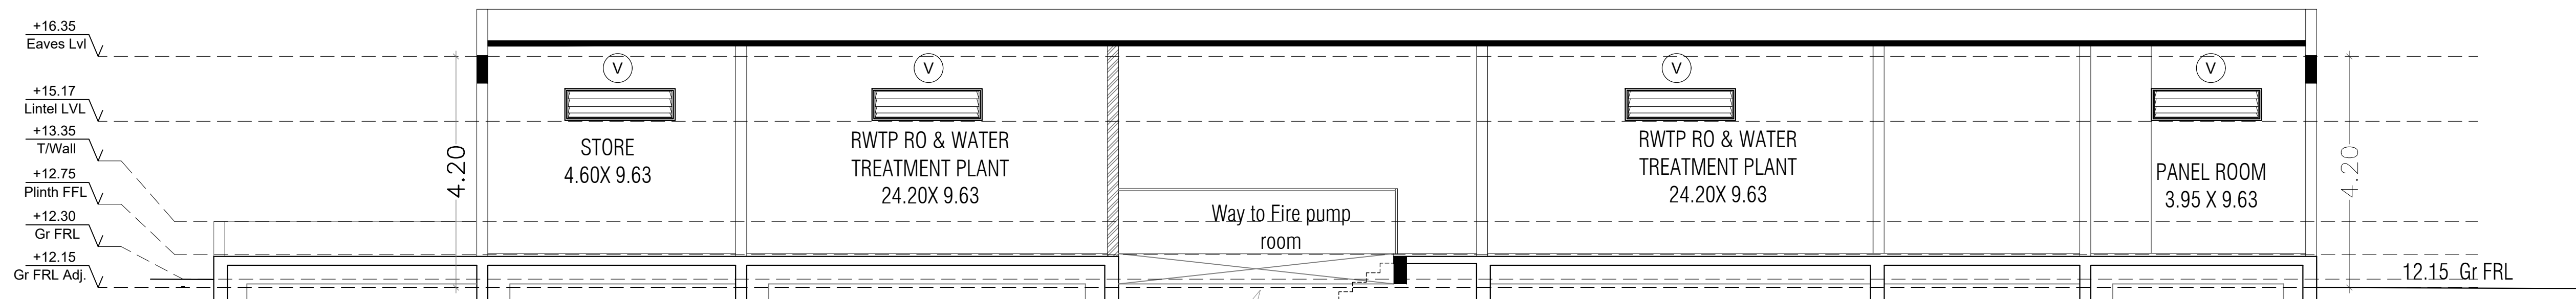


SECTION 1



ELEVATION A

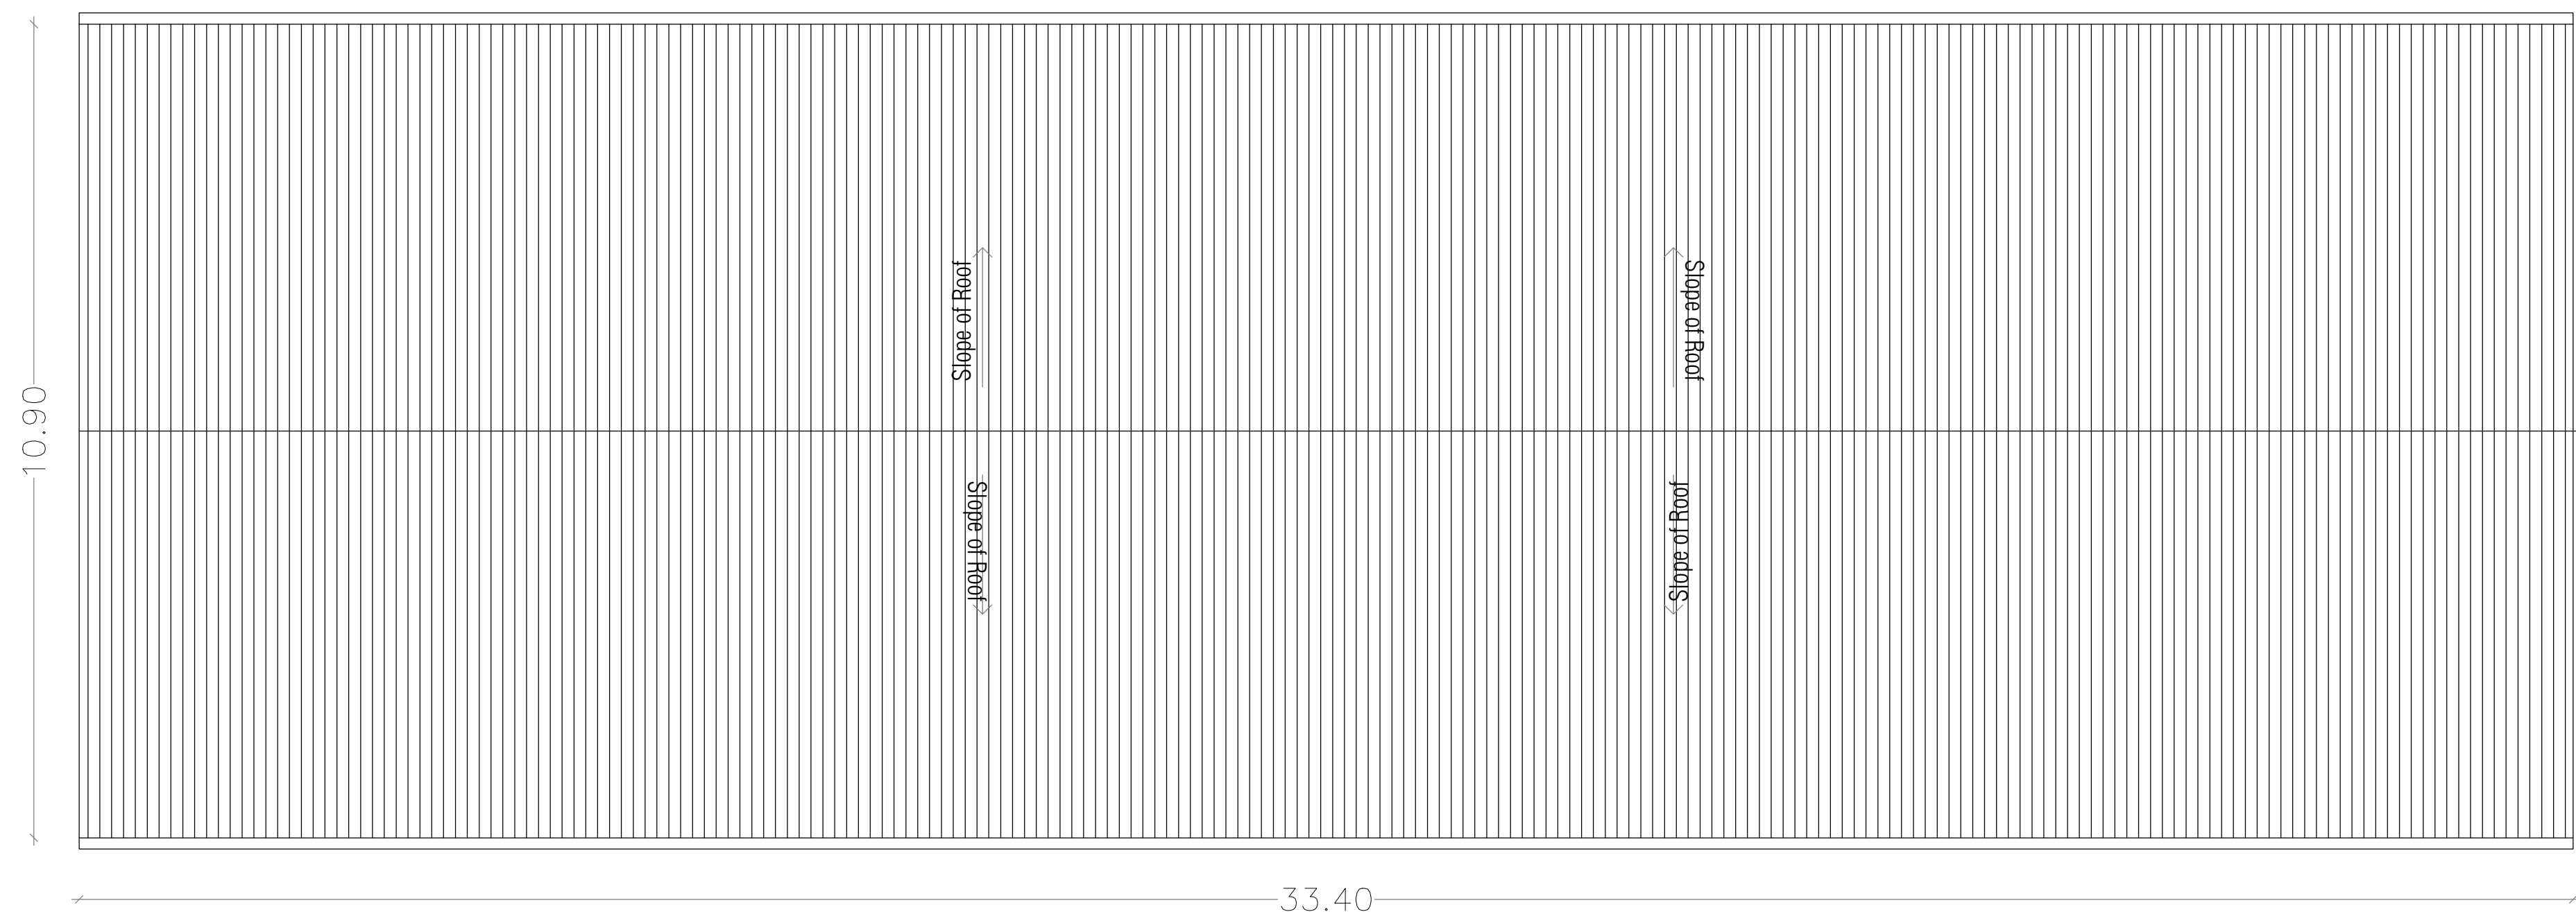

ROOF PLAN

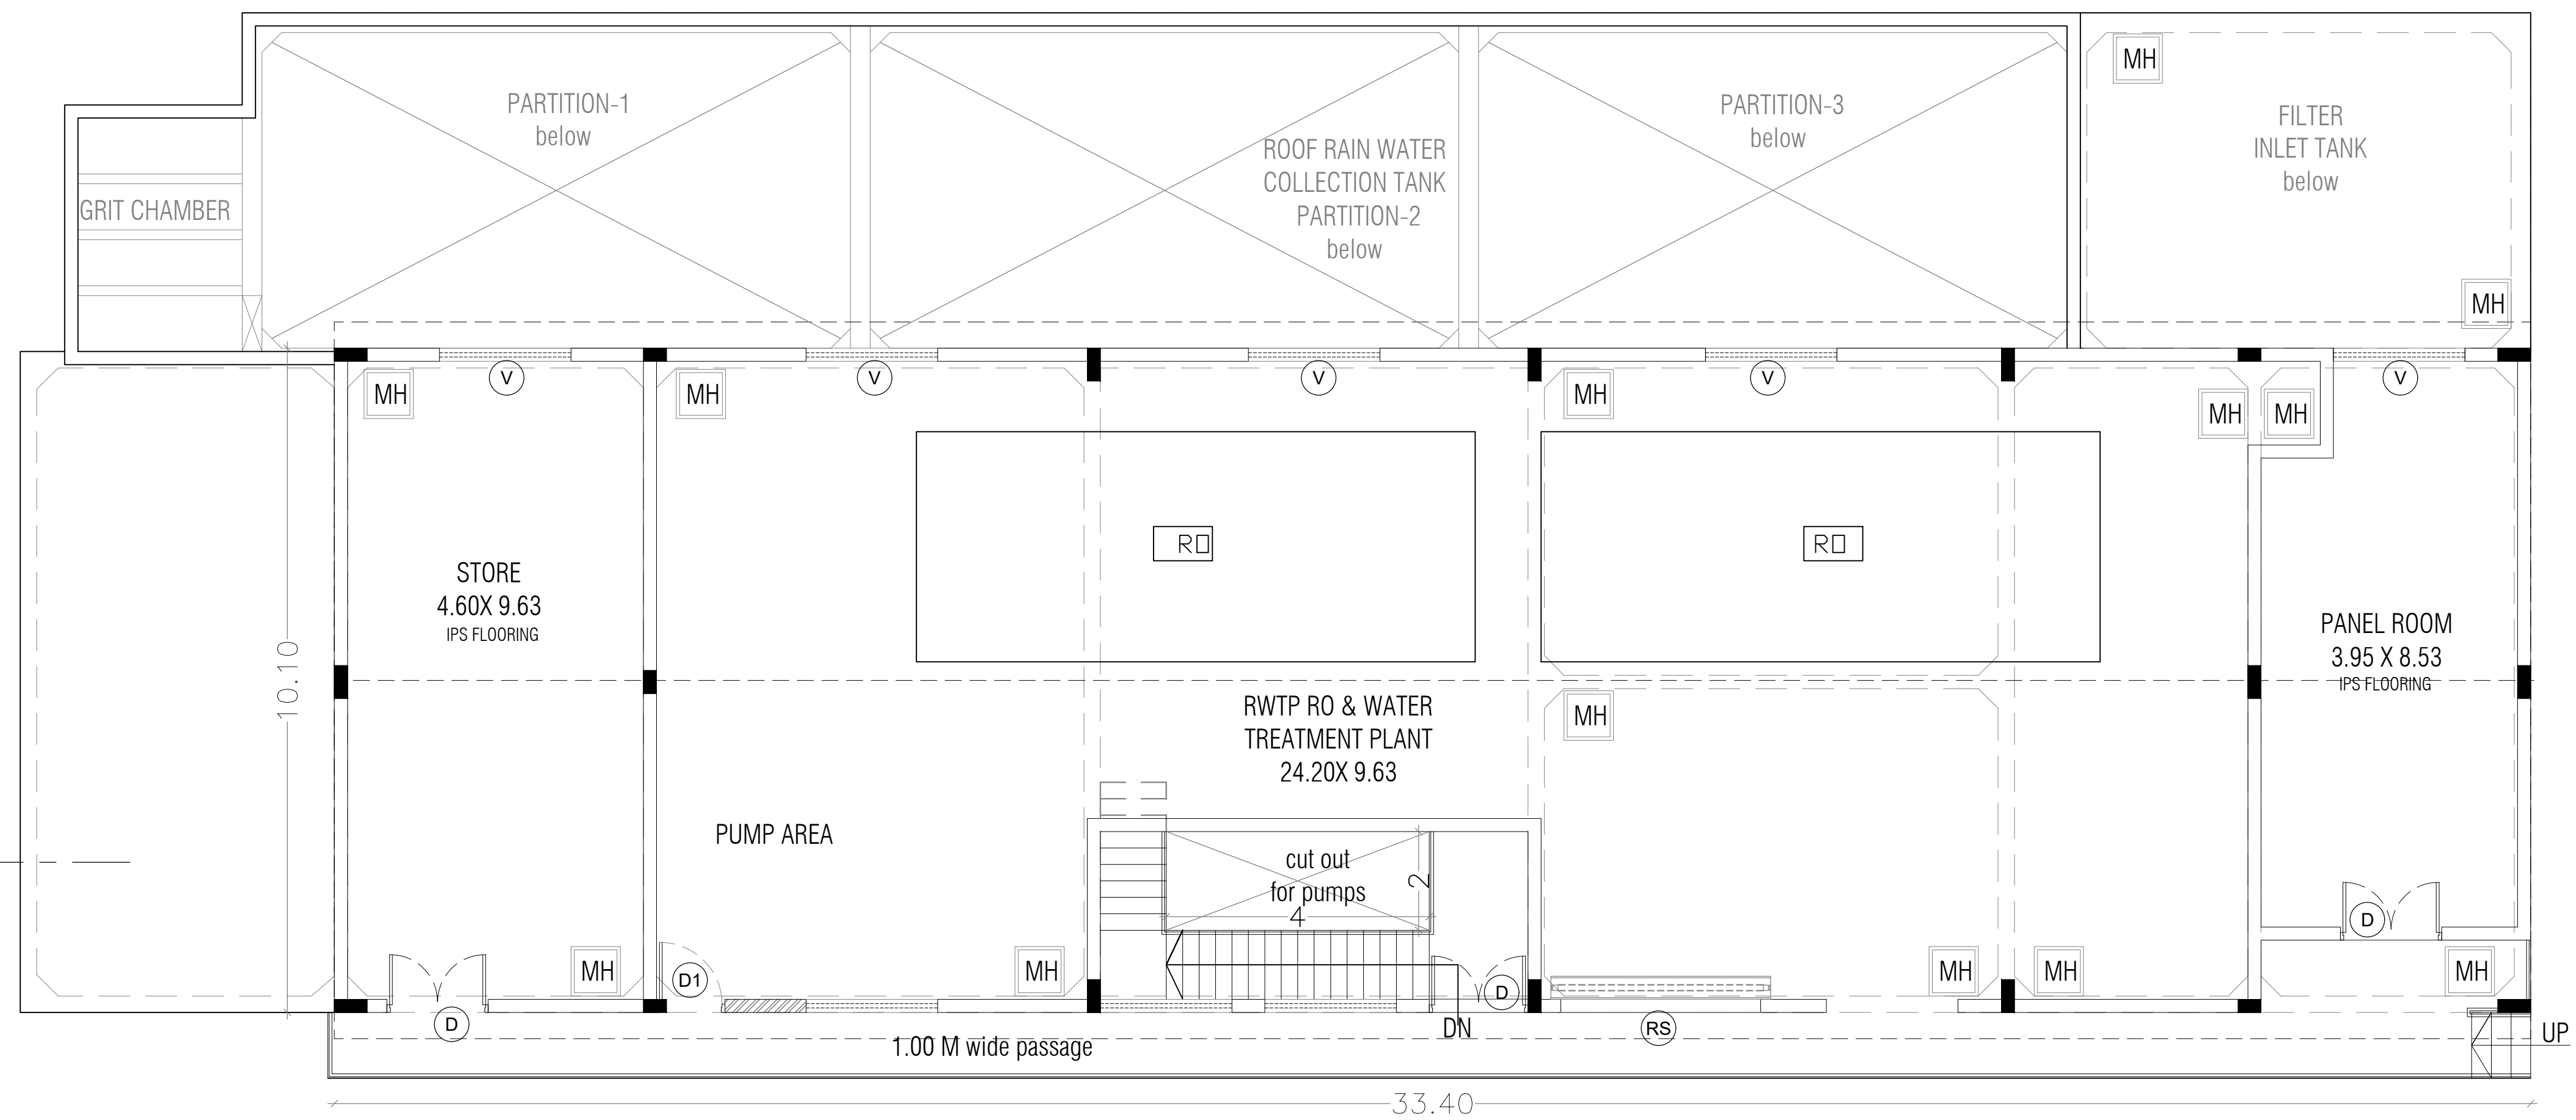


GROUND FLOOR PLAN

SHEET NUMBER : 10 OF 21

PROJECT:

PLAN SHOWING THE REVISED AND ADDITIONAL CONSTRUCTION OF AMUSEMENT THEME PARK BUILDINGS AT SURVEY NUMBERS: 4/3A, 5/2A, 5/2B, 5/2C, 9/3A, 9/3B, 9/3C, 9/3D, 9/3E, 10, 11/1, 11/2, 11/3, 11/4, 11/5, 11/6, 13/2, 13/3, 13/4, 14/1, 14/2A, 14/2B, 14/2C, 14/2D, 14/3A, 14/3B, 14/4A1, 14/4A2, 14/4B, 14/4C, 14/5A, 14/5B1, 14/5B2, 14/5C1, 14/5C2, 18/2A, 18/2B, 18/2C, 18/2D, 18/2E, 18/2F, 18/2G, 18/2H, 18/2I, 18/2J, 18/2K, 18/3A, 18/3B, 18/3C, 18/4A, 18/4B, 18/4C, 18/4D, 18/4E, 18/5, 19/1A, 19/1B, 19/1C, 19/1D, 19/2A, 19/2B, 19/2C, 19/3A, 19/3B, 19/3C, 19/3D, 19/3E, 19/3F, 20/1A, 20/1B1, 20/1B2, 20/1B5, 20/1B6A, 20/1B6B, 20/1B6C, 20/1B7, 20/1B4, 24/1A, 24/1B, 24/1C, 24/1D, 24/2A, 24/2B, 24/2C, 24/2E, 24/2D, 25/1B1A, 25/1B1B, 25/1B2, 25/1B3F, 25/1B1C1, 25/1B1C2, 25/1B1C3, 25/1B1C4, 25/1B1D, 25/1B1E, 25/1B1F, 25/1B1G, 25/1B1H, 25/1B1I, 25/1B1J, 25/1B1K, 25/1B1L, 25/1B1M, 25/1B3A1, 25/1B3A2, 25/1B3B, 25/1B3C, 25/1B3D, 25/1B3E, 25/1B3F, 25/1B3G1, 25/1B3G2, 25/1B3G3, 25/1B3H1, 25/1B3H2, 25/1B3H3, 25/2A1A, 25/2A1B, 25/2A4A, 25/2A4B, 25/2A4C, 25/2A1C, 25/2B, 25/2A2, 25/2A3, 25/2A5, 25/2A6, 25/2A7, 25/1A, 25/1B3I, 26/9, 27/7B, 28/2B, 28/3B, 28/1E2, 41/2A3, 41/2B, 41/2C, 43/10C, 44/2C1, 44/2C3, 44/2D4, 44/2D5, 44/2E1, 44/2E2, 44/3A, 44/3B, 44/3C, 44/3D, 44/2E3, 44/2D6, 44/2C2A, 44/2C2B, 44/2C2C, 44/2C2D, 44/2C2E, 44/2D1A, 44/2D1B, 44/2D2, 44/2D3A, 44/2D3B, 44/2D3C, 44/2D3D, 45/1A, 45/1B, 45/1C1, 45/1C2, 45/1D, 45/1E, 45/1F, 45/1G1, 45/1G2, 45/1G3, 45/1G4, 45/1G5, 45/2A, 45/2B, 46/1A, 46/1B, 46/1C, 46/1D, 46/1E, 46/2A, 46/2B, 46/2C, 47, 48/2H2, 48/2F, 48/2G, 48/2I, 50/1H, 50/3, 52/8B, 52/9B OF ILLALUR VILLAGE, THIRUPORUR TALUK, CHENGALPATTU DISTRICT - 603 10 0

DIRECTION:

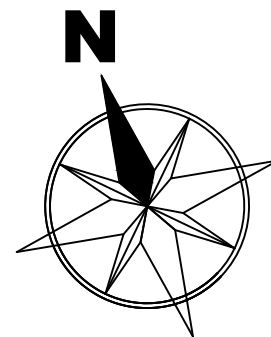

JOINERIES:

SCHEDULE OF JOINERIES IN MM.			
DOOR SCHEDULE			
TYPE	FINISHED SIZES		
D	1200	X	2400
D1	1050	X	2400
RS	3000	X	3000
WINDOW SCHEDULE			
V	1000	X	600

ARCHITECT:



STRUCTURAL ENGINEERS:











B. MALLIKA, ME., (PhD)
Registered Structural Engineer
RE-11/KKDTCP/013/2022
84, Kaliamman Koil Street,
Pasumpon Nagar, Madurai-625003.

OWNER/ AUTHORIZED SIGNATURE:

For **Wonderla Holidays Ltd.**
Authorised Signatory

SCALE = 1: 100

BLOCK - 13
TOWER 'B'

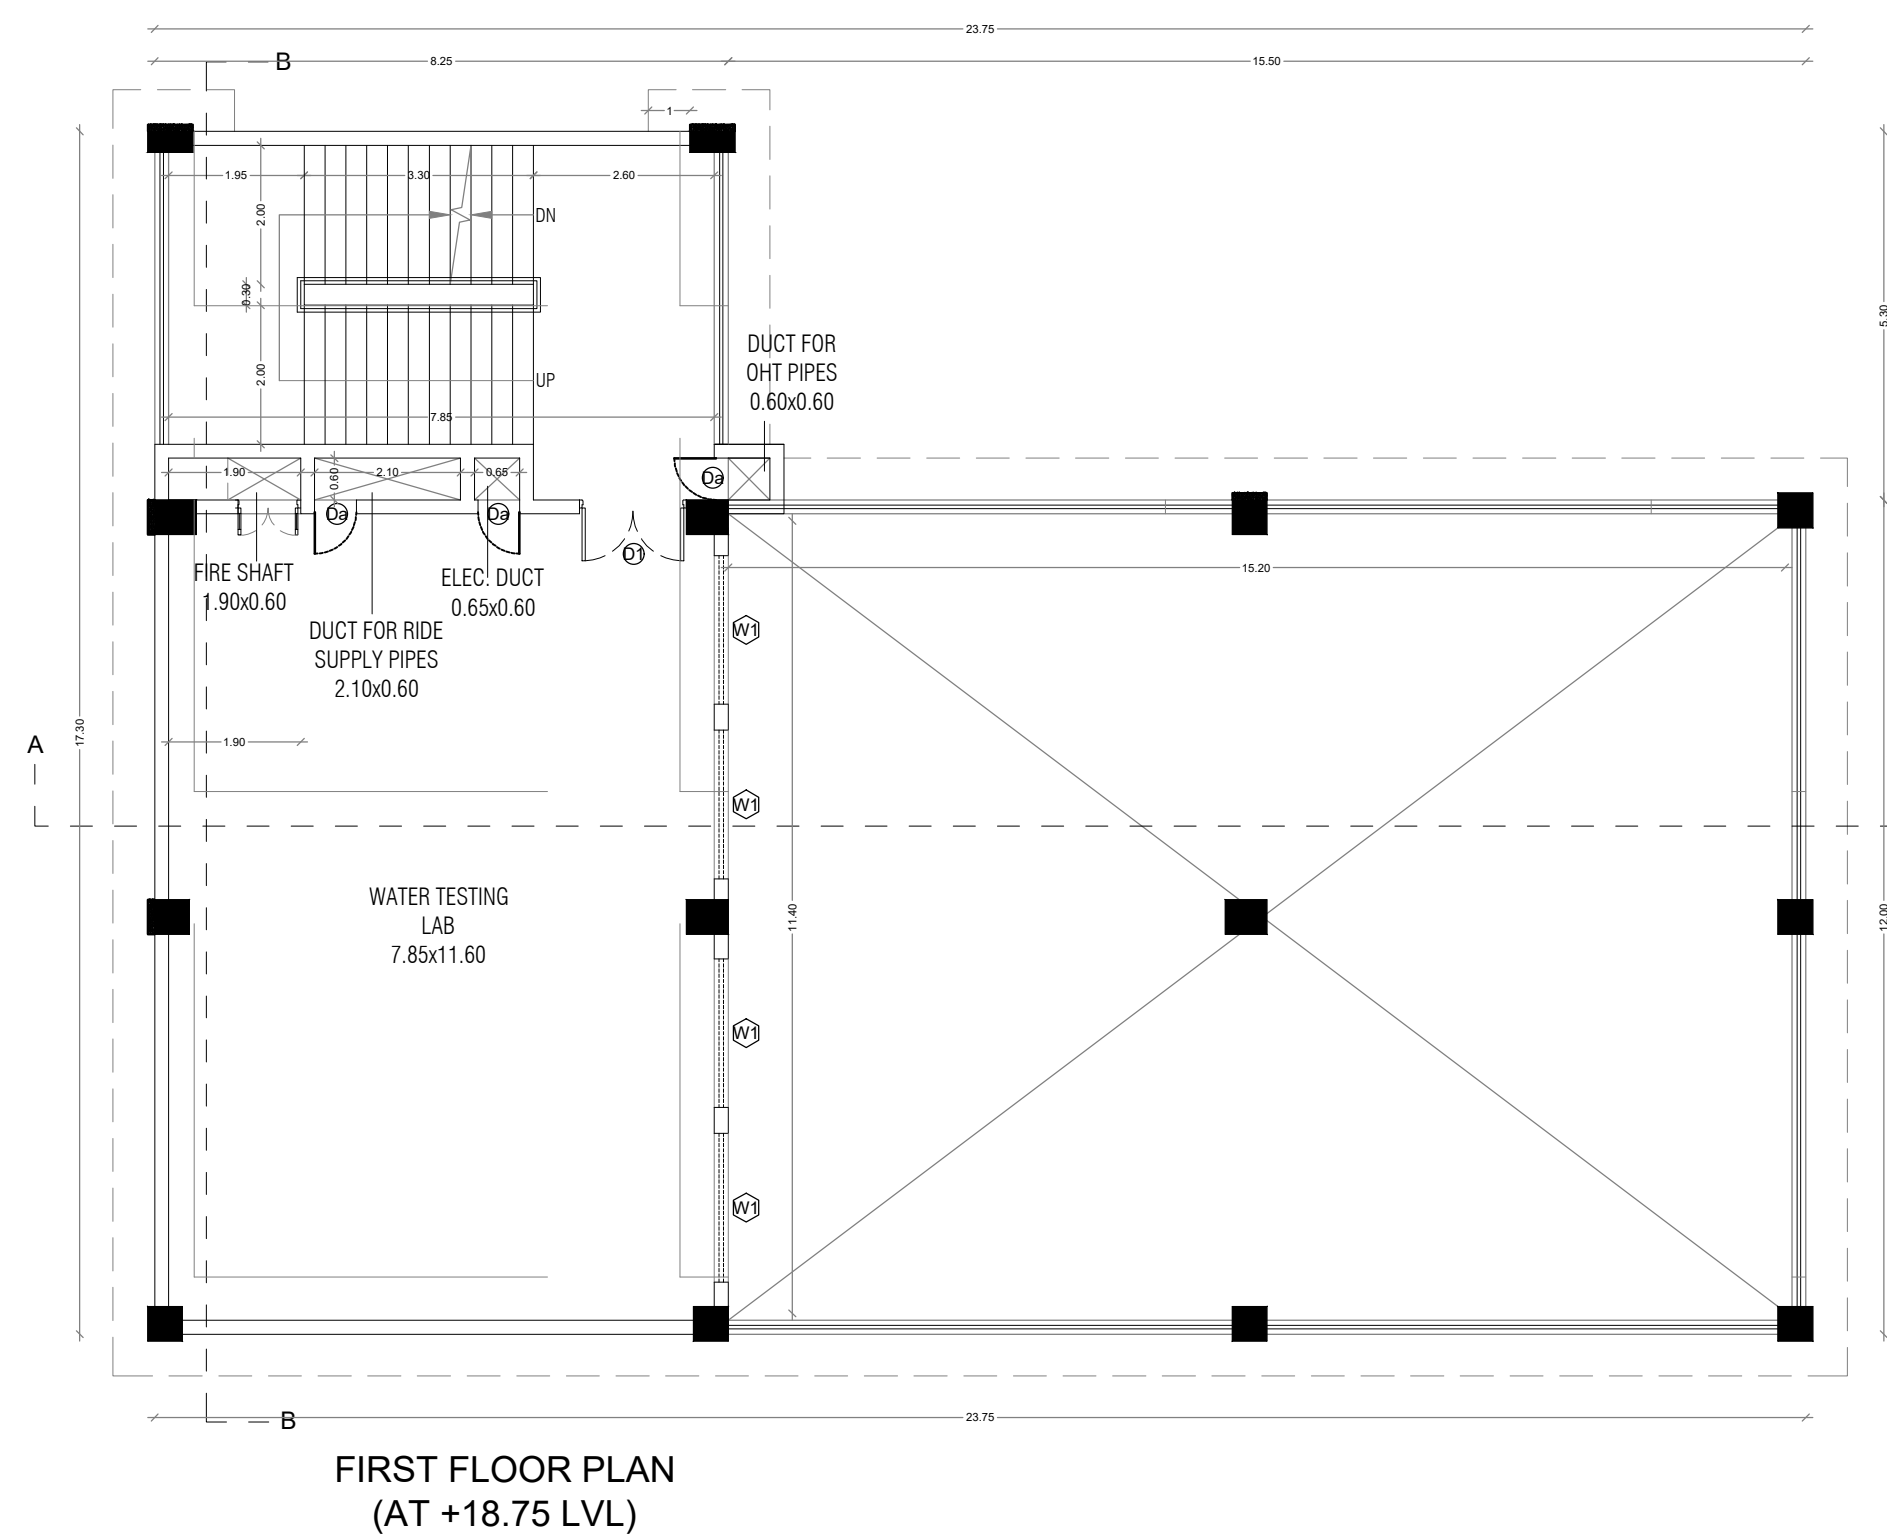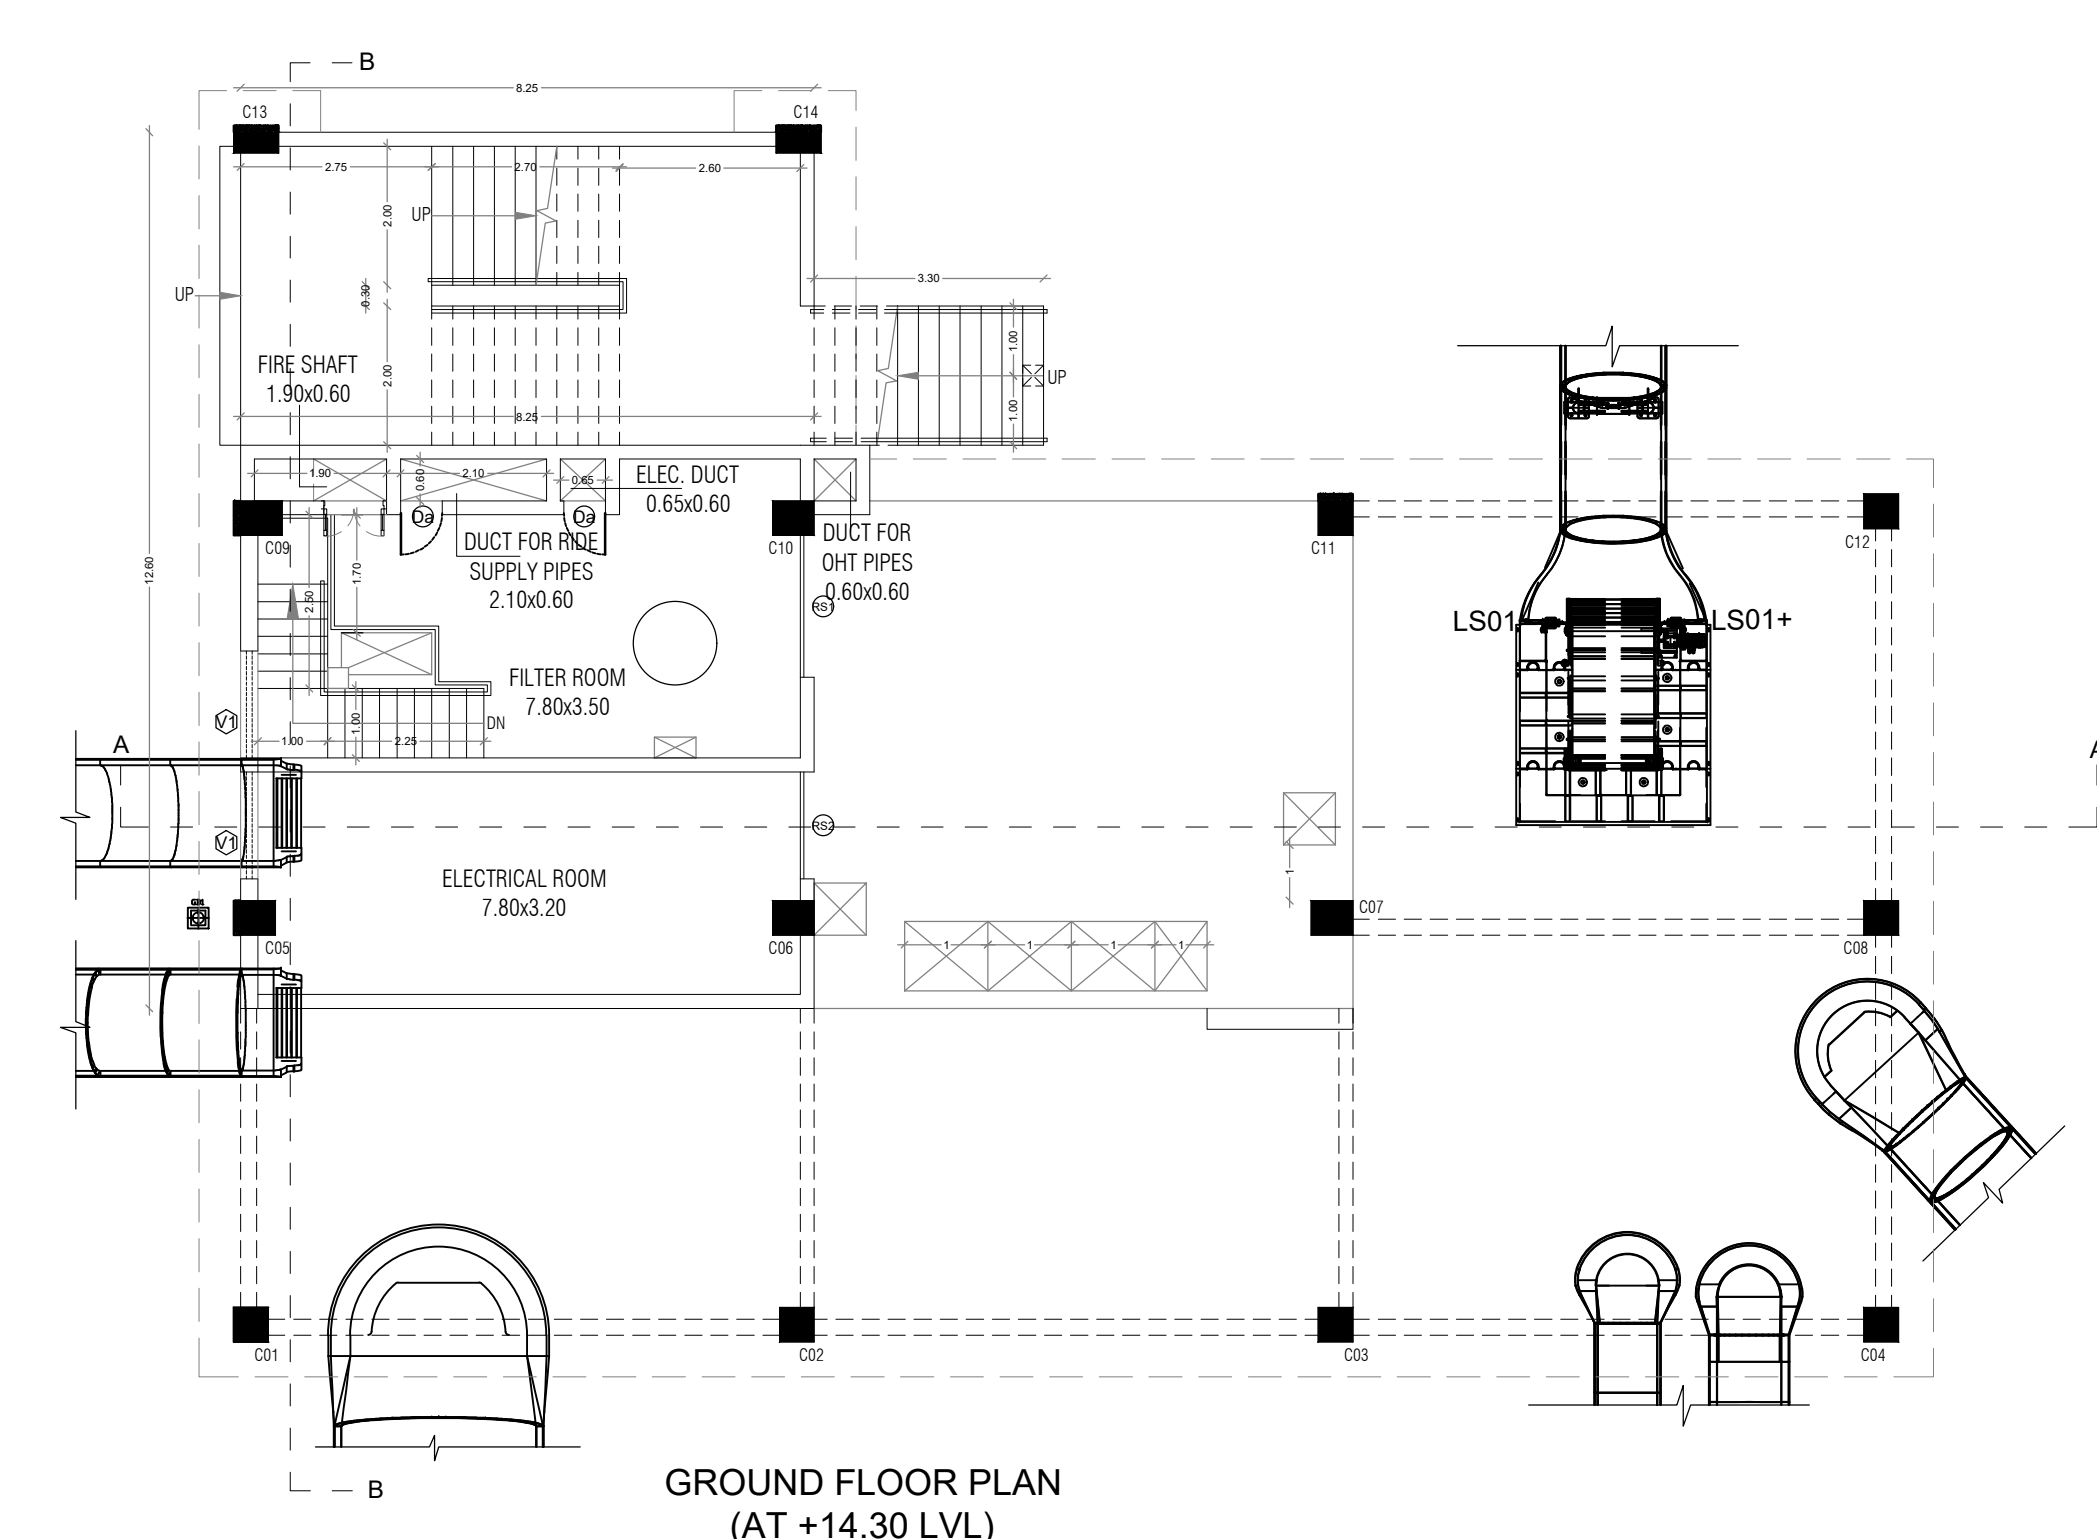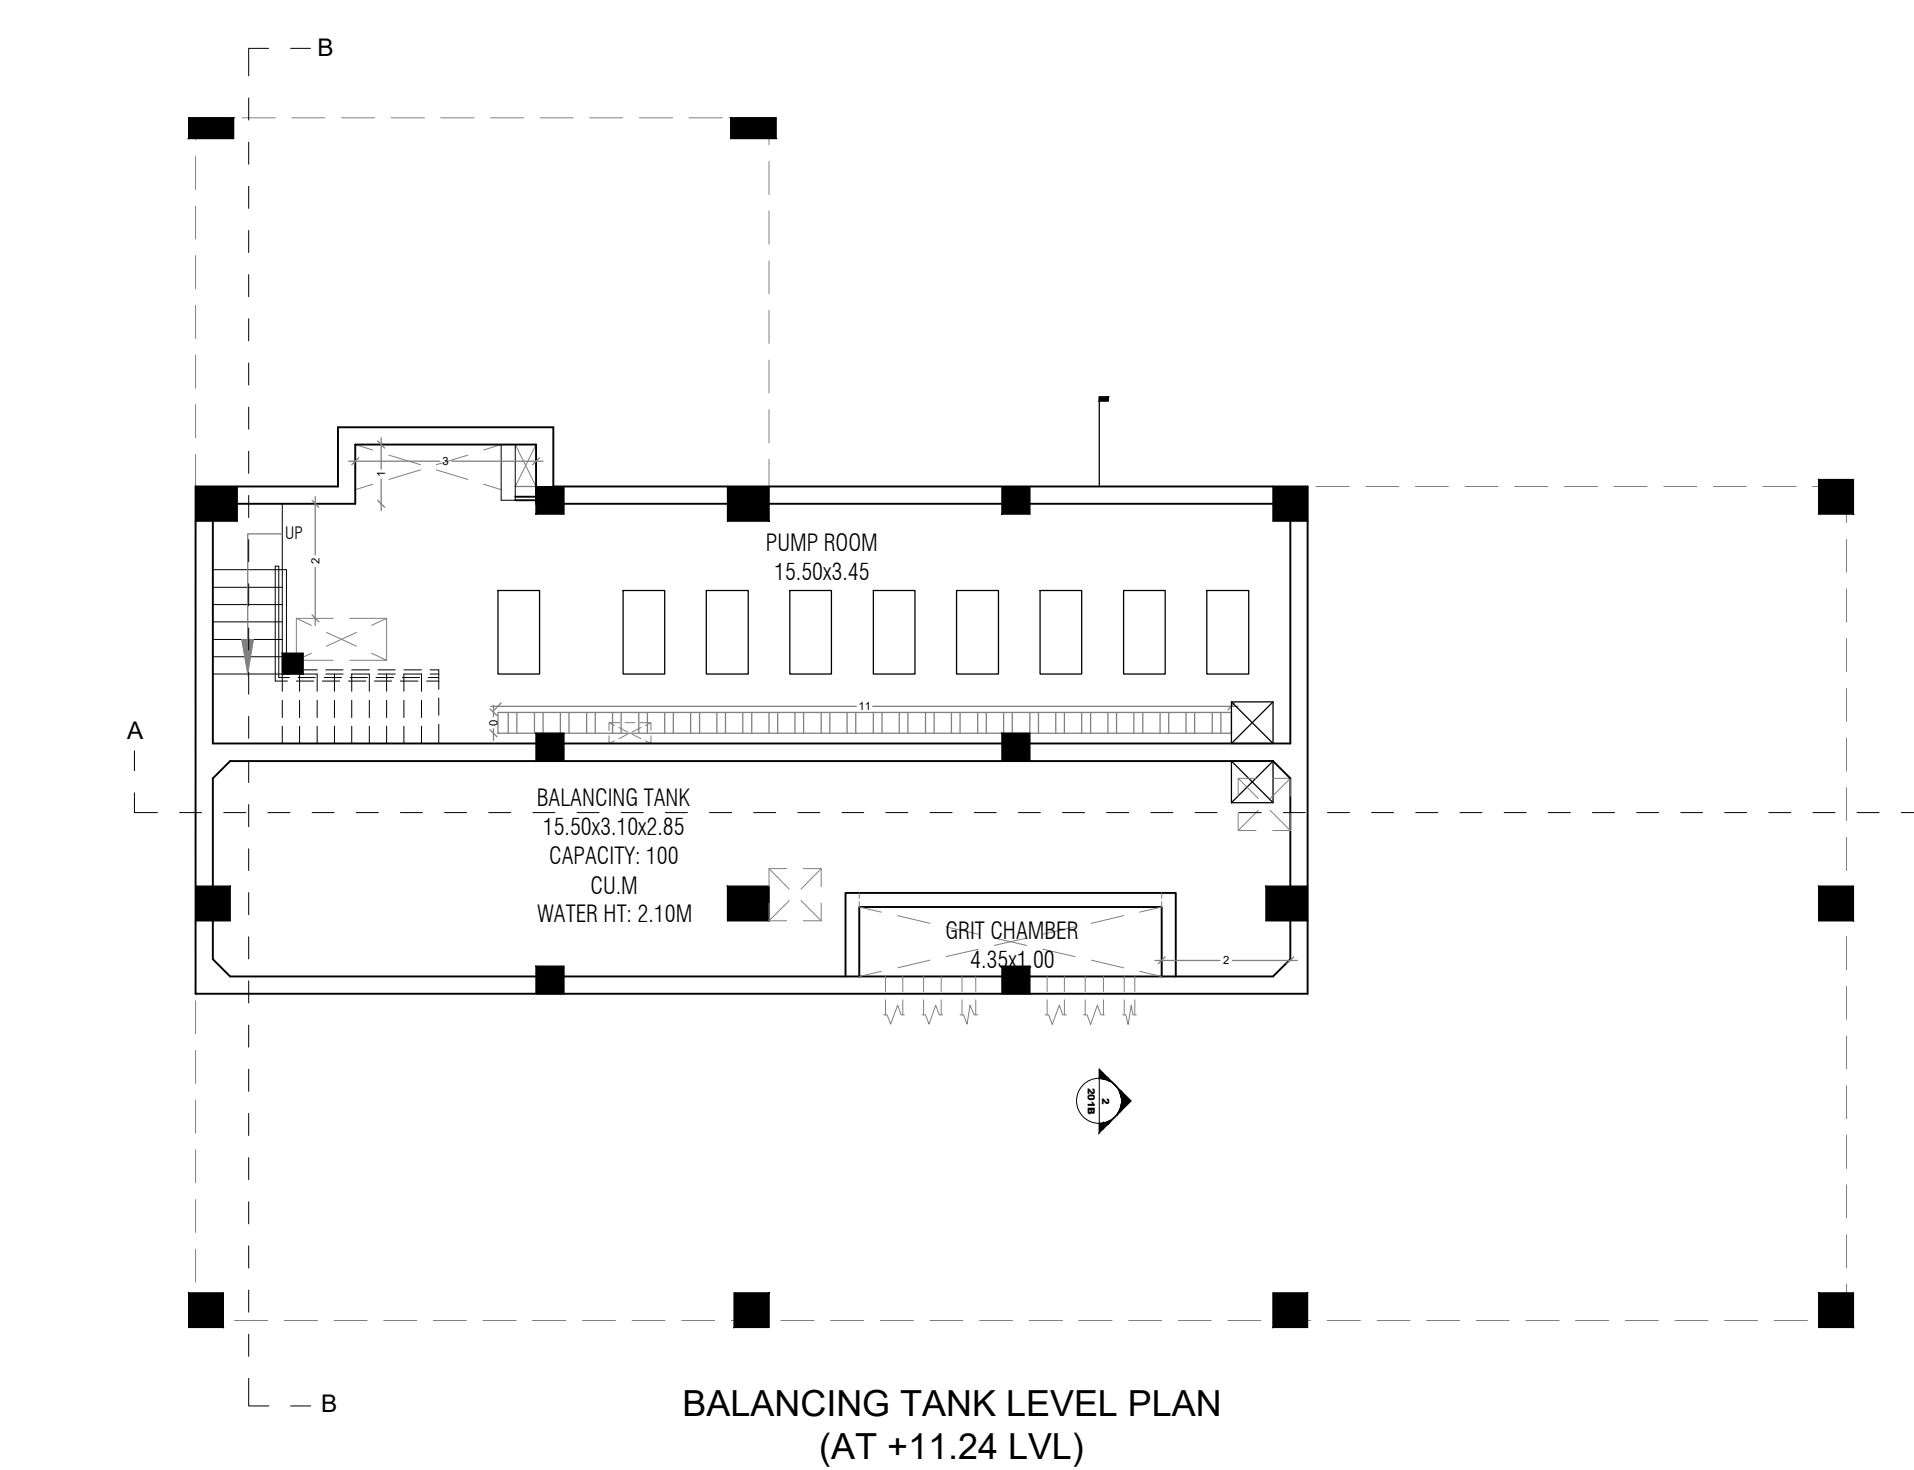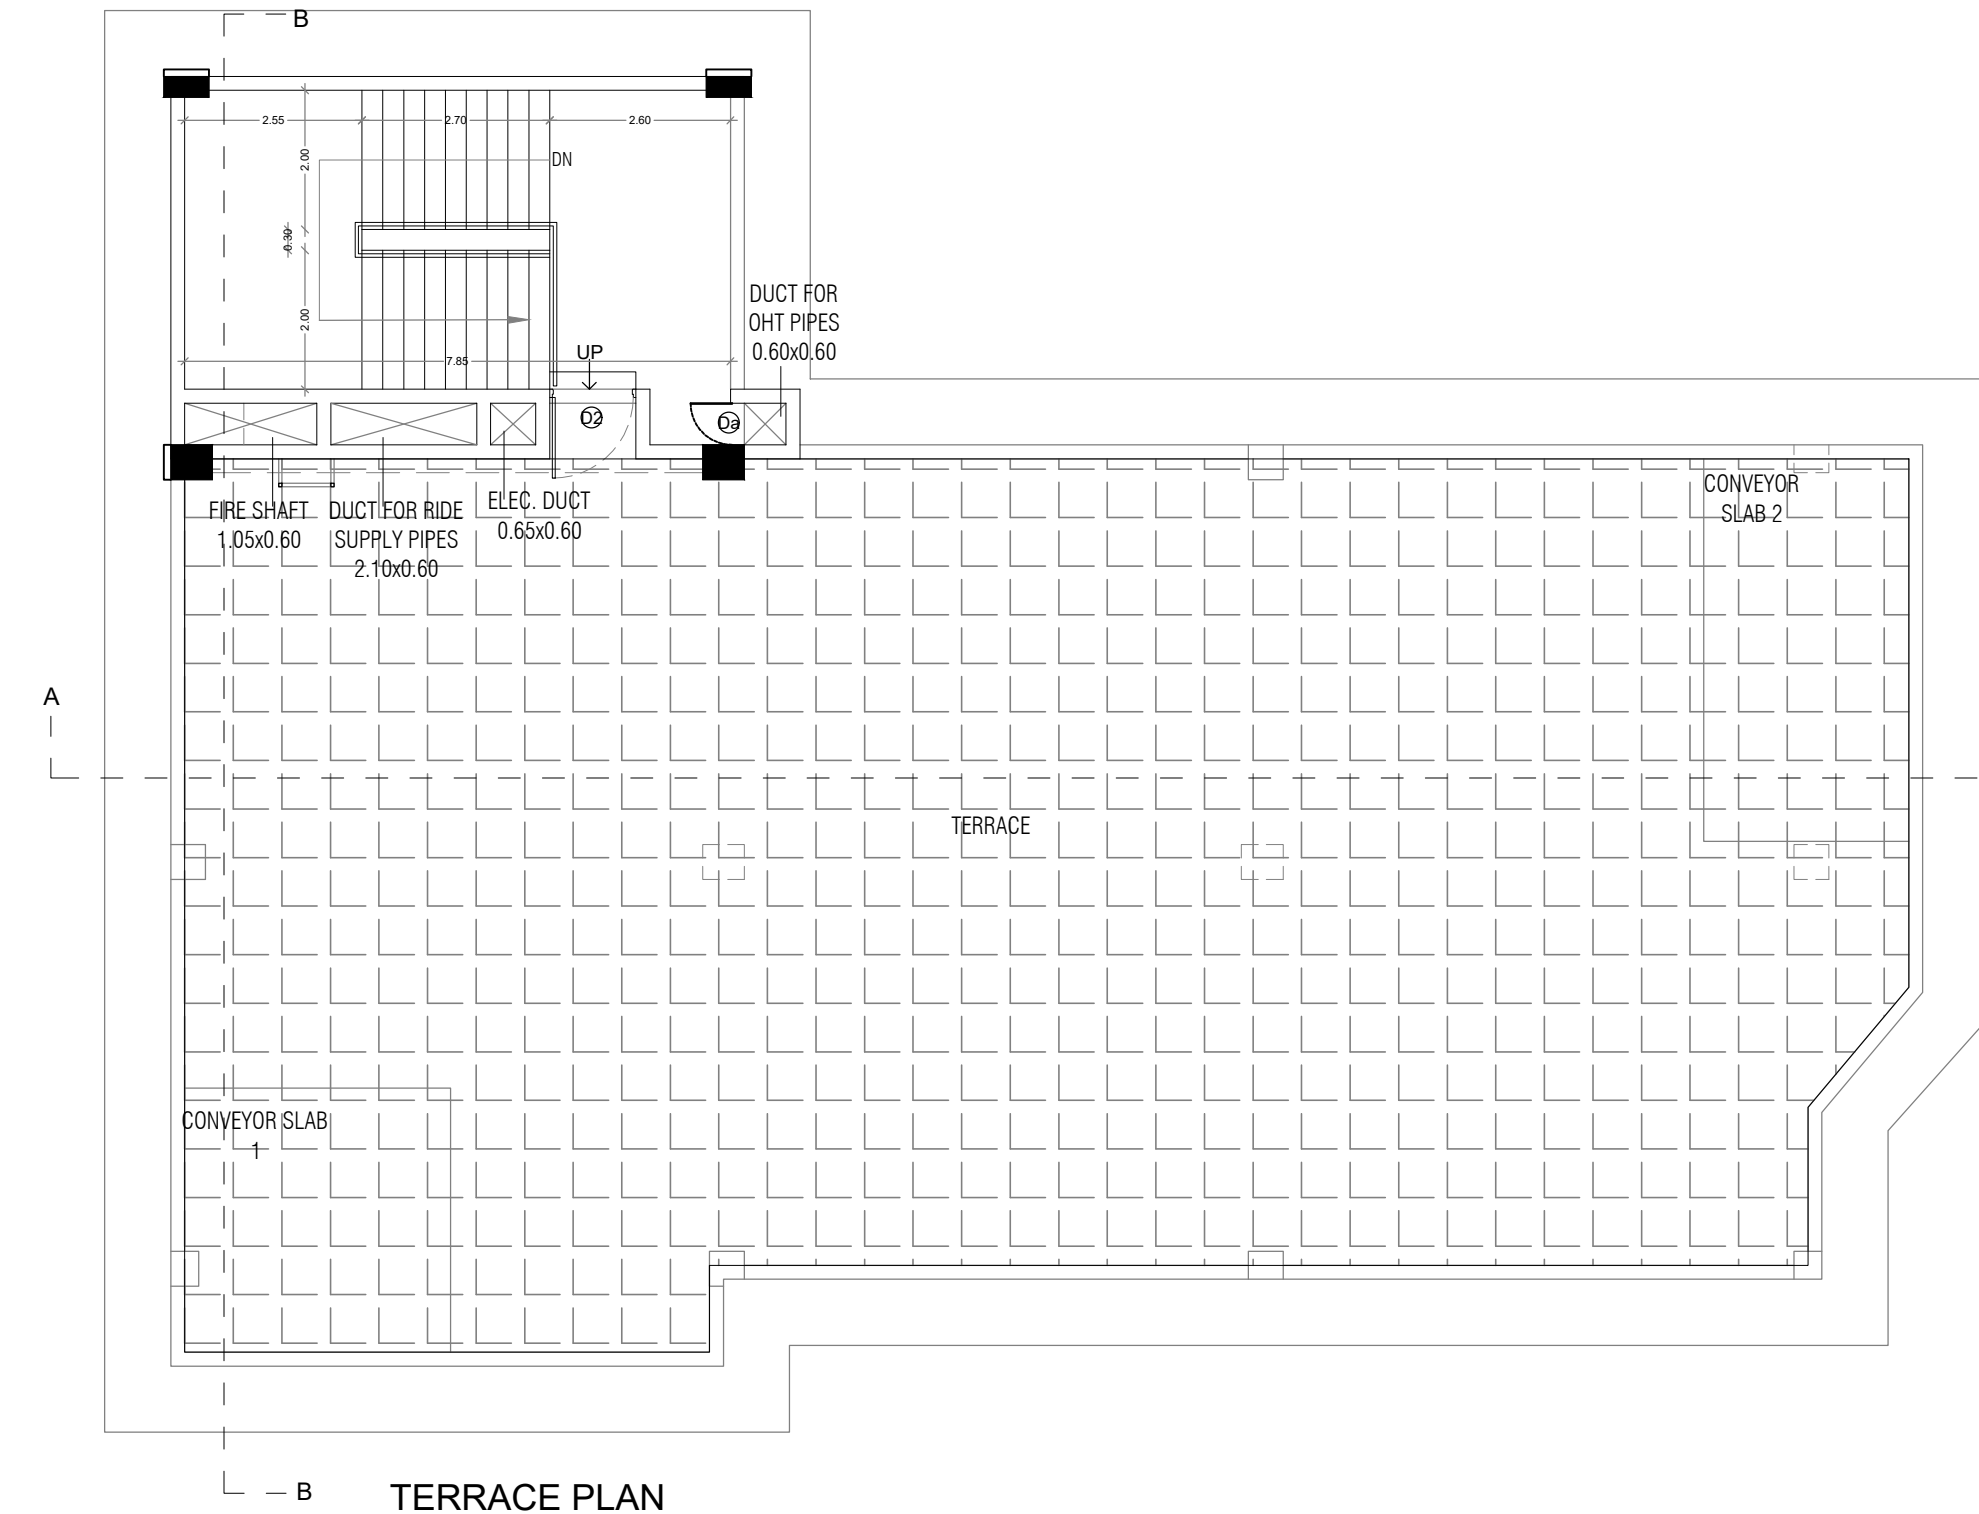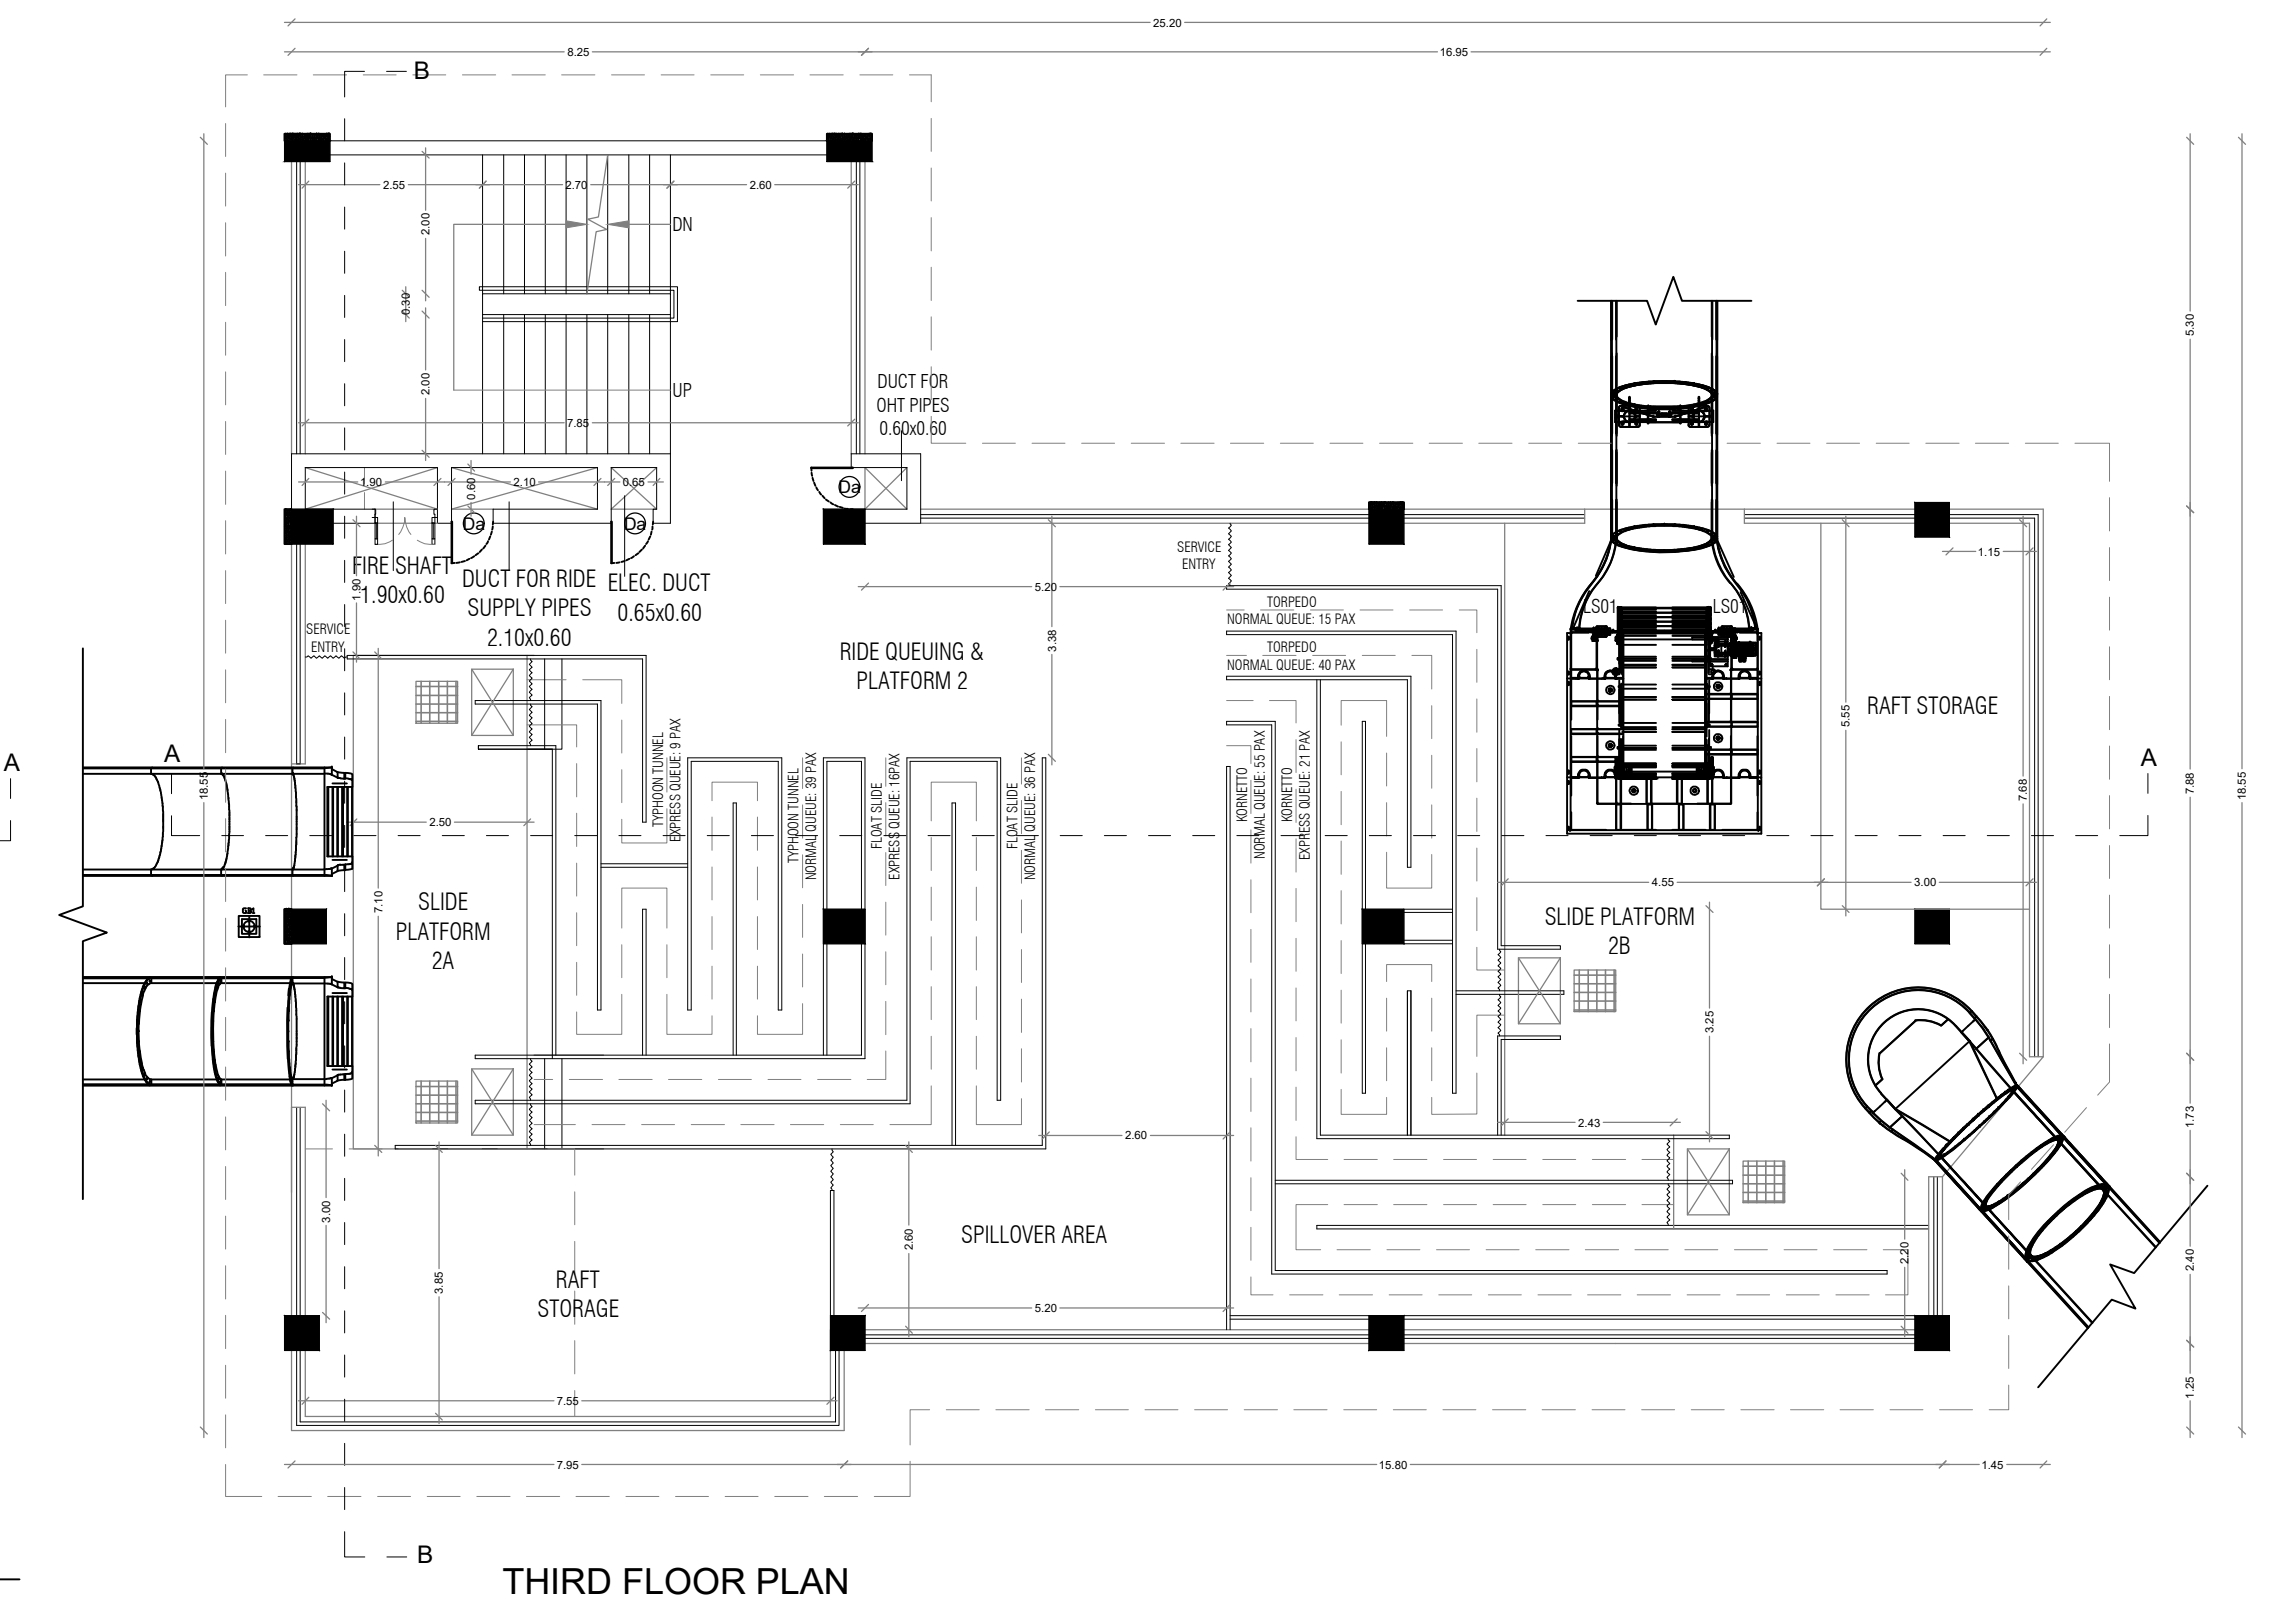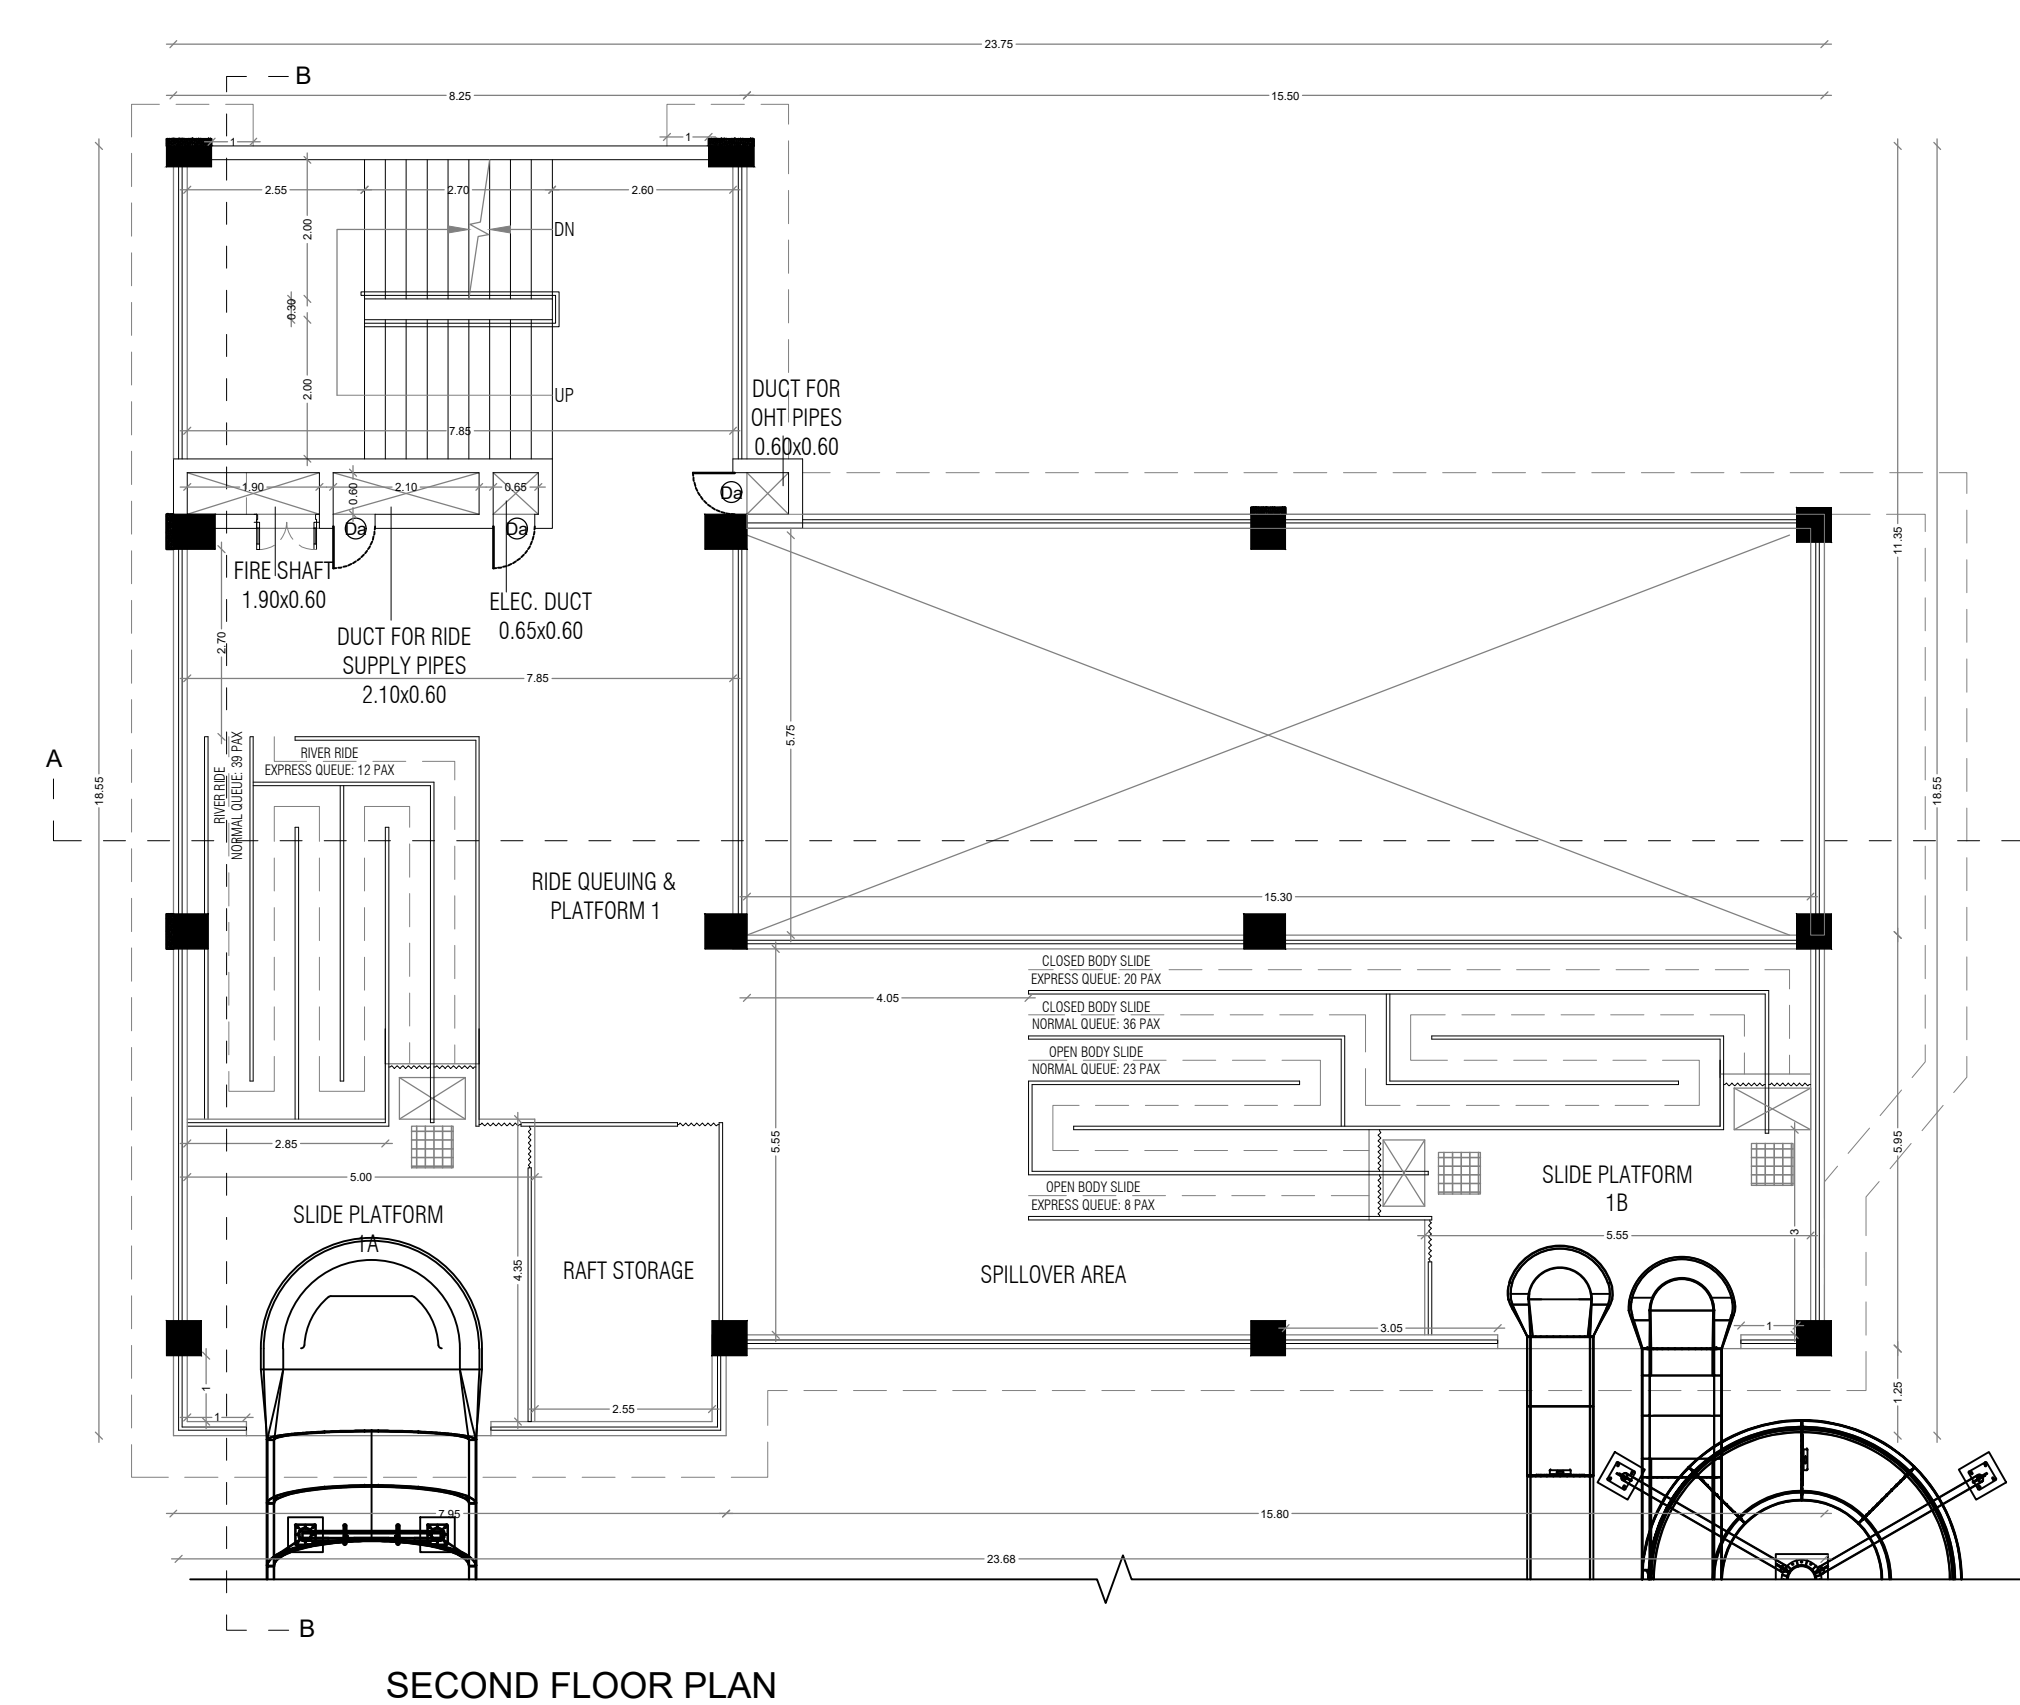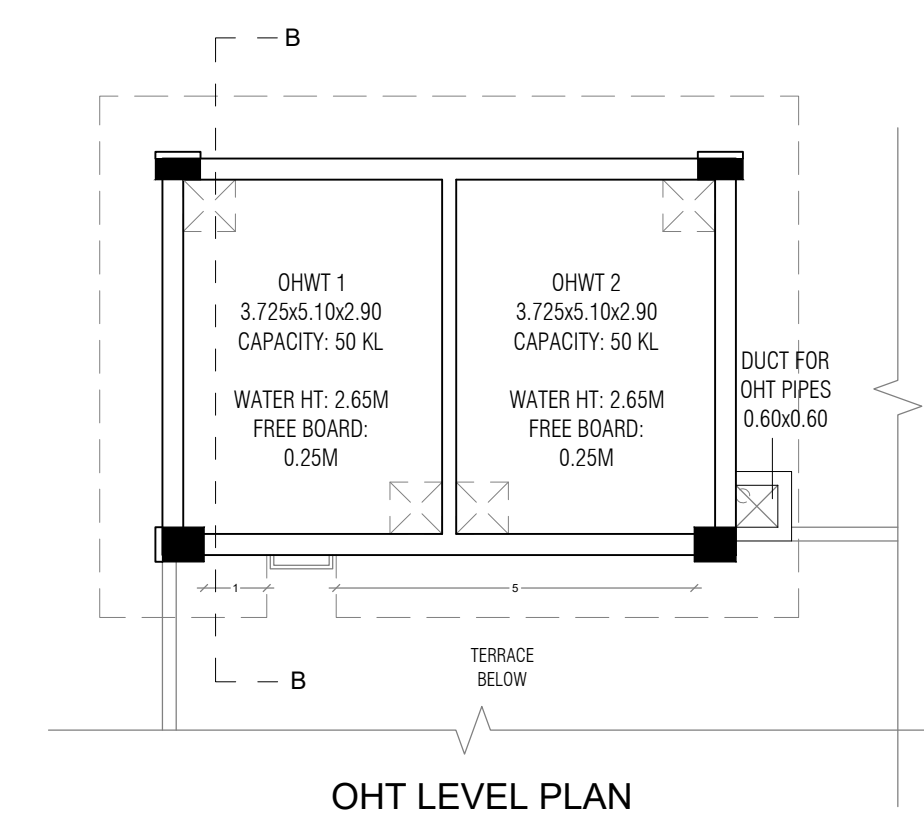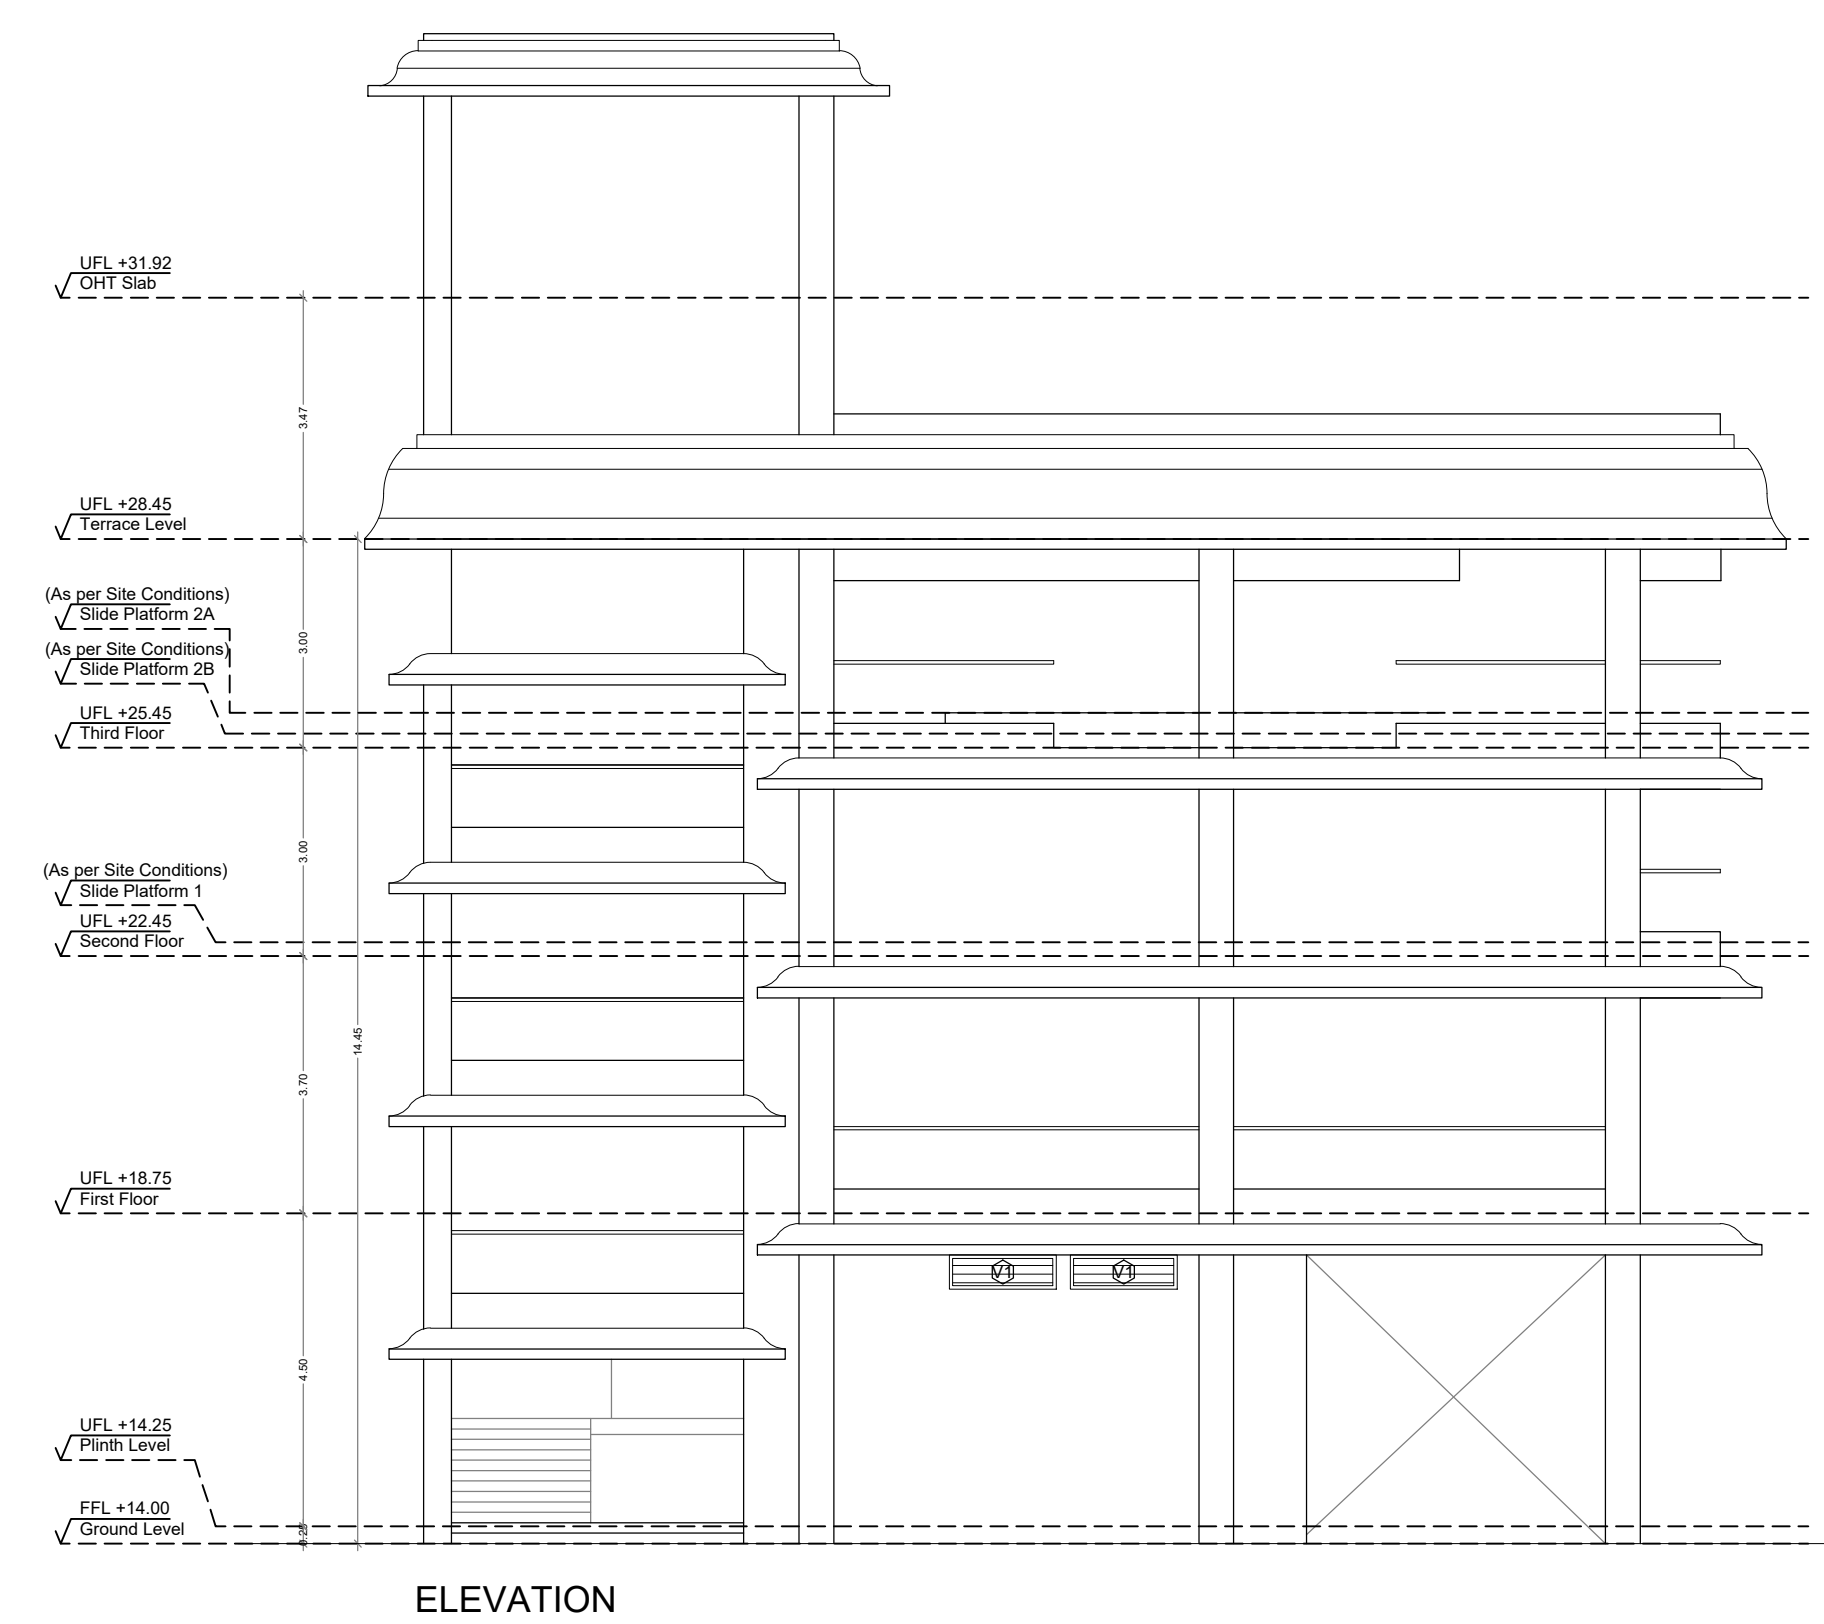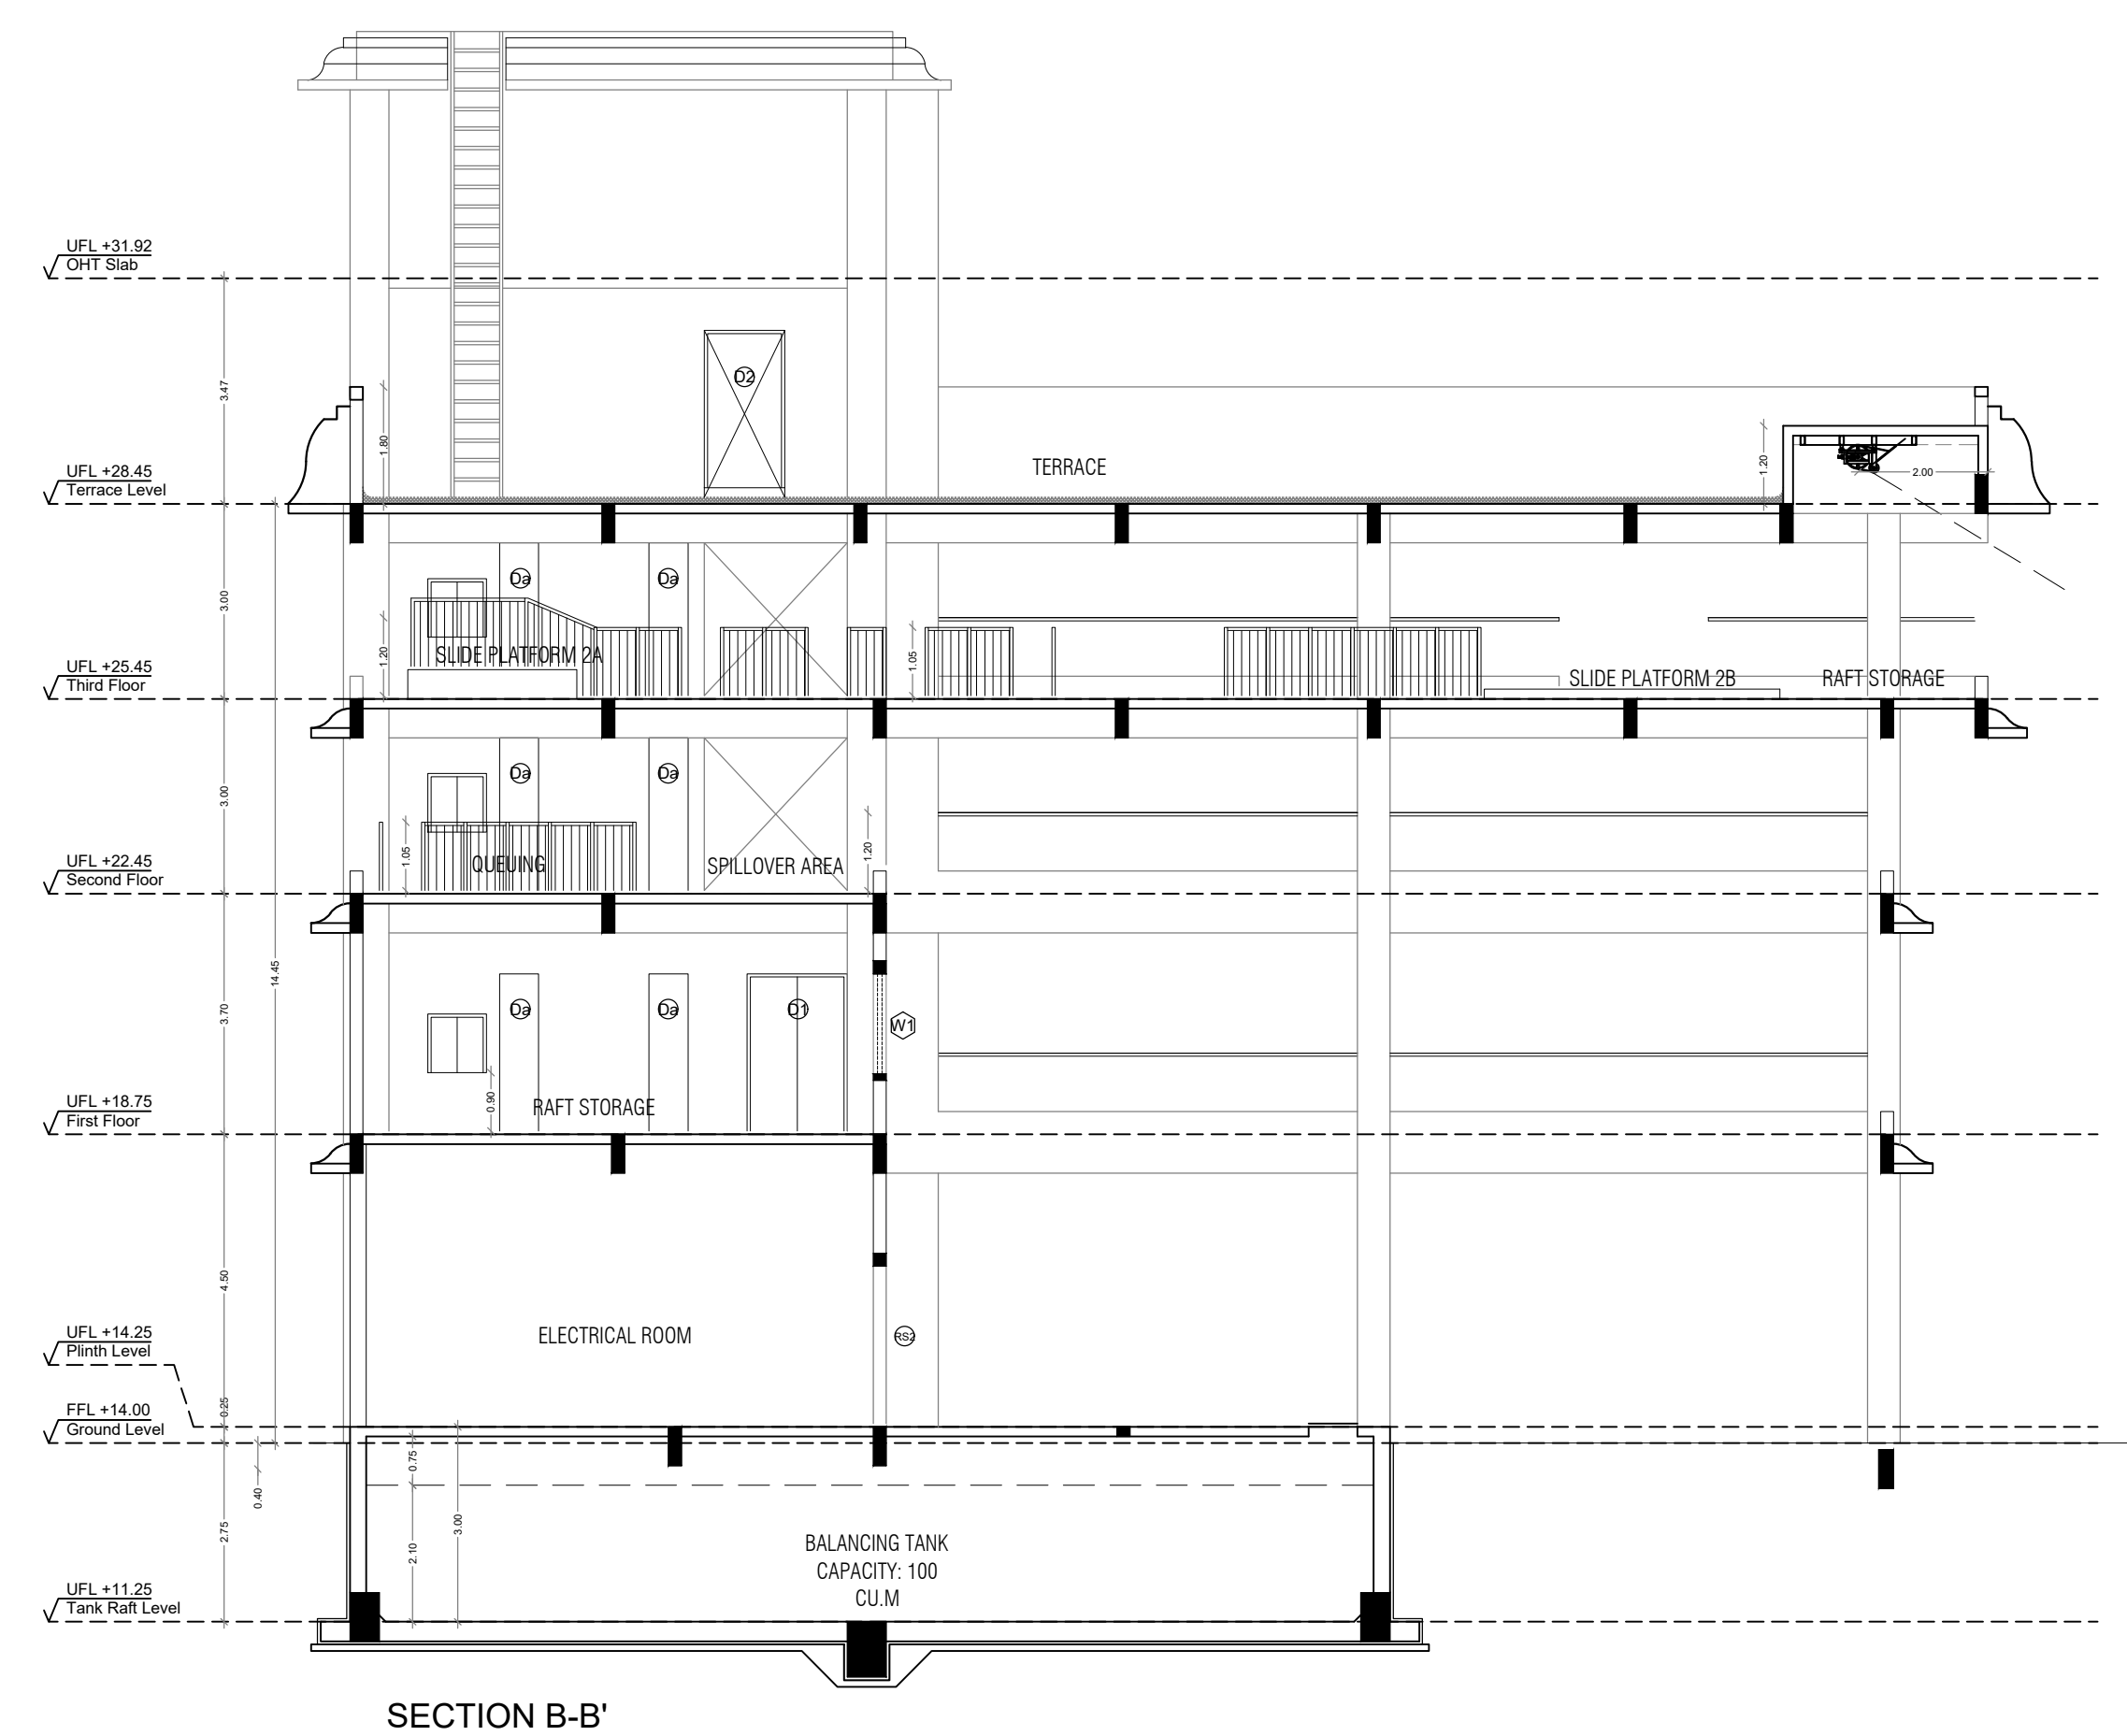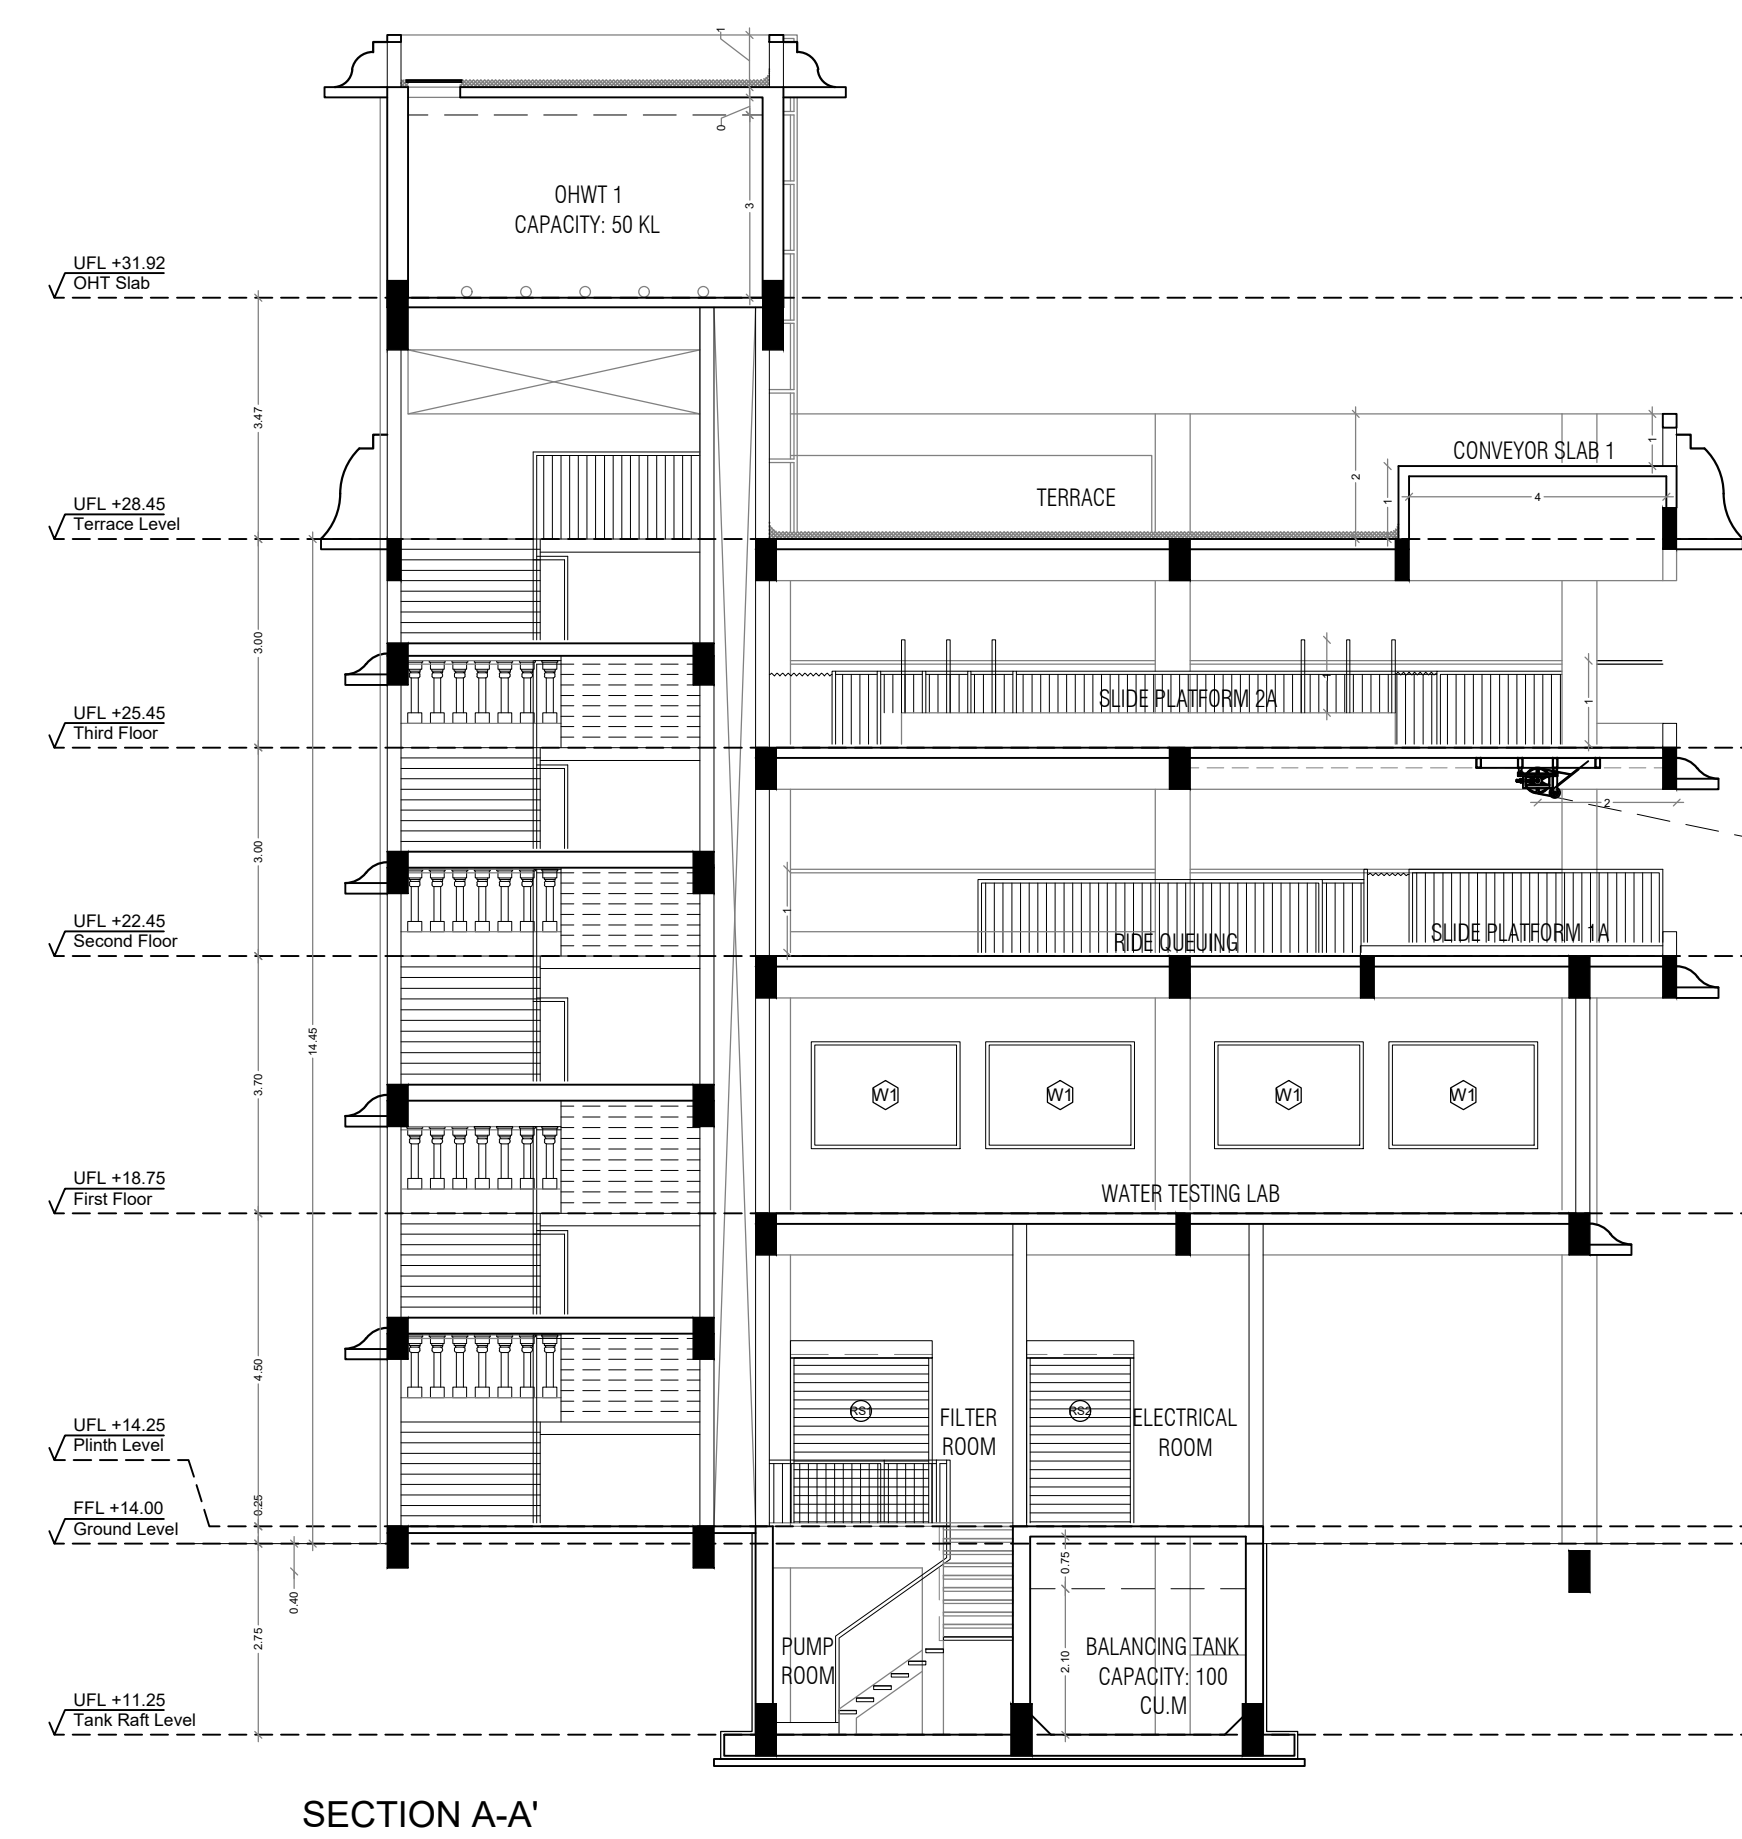

SHEET NUMBER : 9 OF 21

PROJECT:

PLAN SHOWING THE REVISED AND ADDITIONAL
CONSTRUCTION OF AMUSEMENT THEME PARK BUILDINGS AT
SURVEY NUMBERS 43A, 52A, 52B, 52C, 93A, 93B, 93C, 93D,
93/E, 10, 11/1, 11/2, 11/3, 11/4, 11/5, 11/6, 11/7, 11/8, 11/9, 11/10, 11/11, 11/12, 14/2A, 14/2C, 14/2D, 14/3A, 14/3B, 14A/41, 14A/42, 14A/43,
14C/4, 14/5A, 14/5B, 14/5C, 14/6, 14/7, 14/8, 14/9, 14/10, 14/11, 14/12, 18/2, 18/2C, 18/2D, 18/2F, 18/2G, 18/2H, 18/2I, 18/2J, 18/2K, 18/2L, 18/2M, 18/2N, 18/2O,
18/2P, 18/2Q, 18/2R, 
18/2AL, 18/2AM, 18/2AN, 
18/2BF, 18/2BG, 18/2BH, 
18/2CA, 18/2CB, 18/2CC, 
18/2CX, 18/2CY, 18/2CZ, 
18/2DT, 18/2DU, 18/2DV, 
18/2EP, 18/2EQ, 18/2ER, 
18/2FL, 18/2FM, 18/2FN, 
18/2GH, 18/2GI, 18/2GJ, 
18/2HD, 18/2HE, 18/2HF, 
18/2HZ, 18/2IA, 18/2IB, 
18/2IW, 18/2IX, 18/2IY, 
18/2JT, 18/2JU, 18/2JV, 
18/2KP, 18/2KQ, 18/2KR, 
18/2LM, 18/2LN, 18/2LO, 
18/2MI, 18/2MJ, 18/2MK, 
18/2ND, 18/2NE, 18/2NF, 18/2NG, 18/2NH, 18/2NI, 18/2NJ, 18/2NK, 18/2NL, 18/2NM, 18/2NO, 18/2NP, 18/2NQ, 18/2NR, 18/2NS, 18/2NT, 18/2NU, 18/2NV, 18/2NW, 18/2NX, 18/2NY, 18/2NZ,
18/2OA, 18/2OB, 18/2OC, 
18/2OW, 18/2OX, 18/2OY, 
18/2PS, 18/2PT, 18/2PU, 
18/2QO, 18/2QP, 18/2QQ, 
18/2RK, 18/2RL, 18/2RM, 
18/2SG, 18/2SH, 18/2SI, 
18/2TD, 18/2TE, 18/2TF, 18/2TG, 18/2TH, 18/2TI, 18/2TJ, 18/2TK, 18/2TL, 18/2TM, 18/2TN, 18/2TO,

DIRECTION:



JOINERIES:

SCHEDULE OF JOINERIES IN MM.			
DOOR SCHEDULE			
TYPE	FINISHED SIZES		
D1	1500	X	2400
D2	900	X	2400
Da	600	X	2400
RS1	2000	X	2400
RS2	1500	X	2400
WINDOW SCHEDULE			
V1	1500	X	450
W1	2100	X	1500

ARCHITECT:

ARCH. NITIN M. WAGHMARE
FDG HOUSE, LANE NO.8,
PRABHAT ROAD, DECCAN, PUNE-4.
CA / 95 / 16785

STRUCTURAL ENGINEERS:






B. Prannik
B. MALLIKA., ME., (PhD)
Registered Structural Engineer
RE-11/KKDTCP/013/2022
84, Kalliamman Koil Street,
Pasumpon Nagar, Madurai-625003.

OWNER/ AUTHORIZED SIGNATURE:

For **Wonderla Holidays Ltd.**
 Authorised Signatory

SCALE = 1:100

BLOCK - 10
MONO RAIL

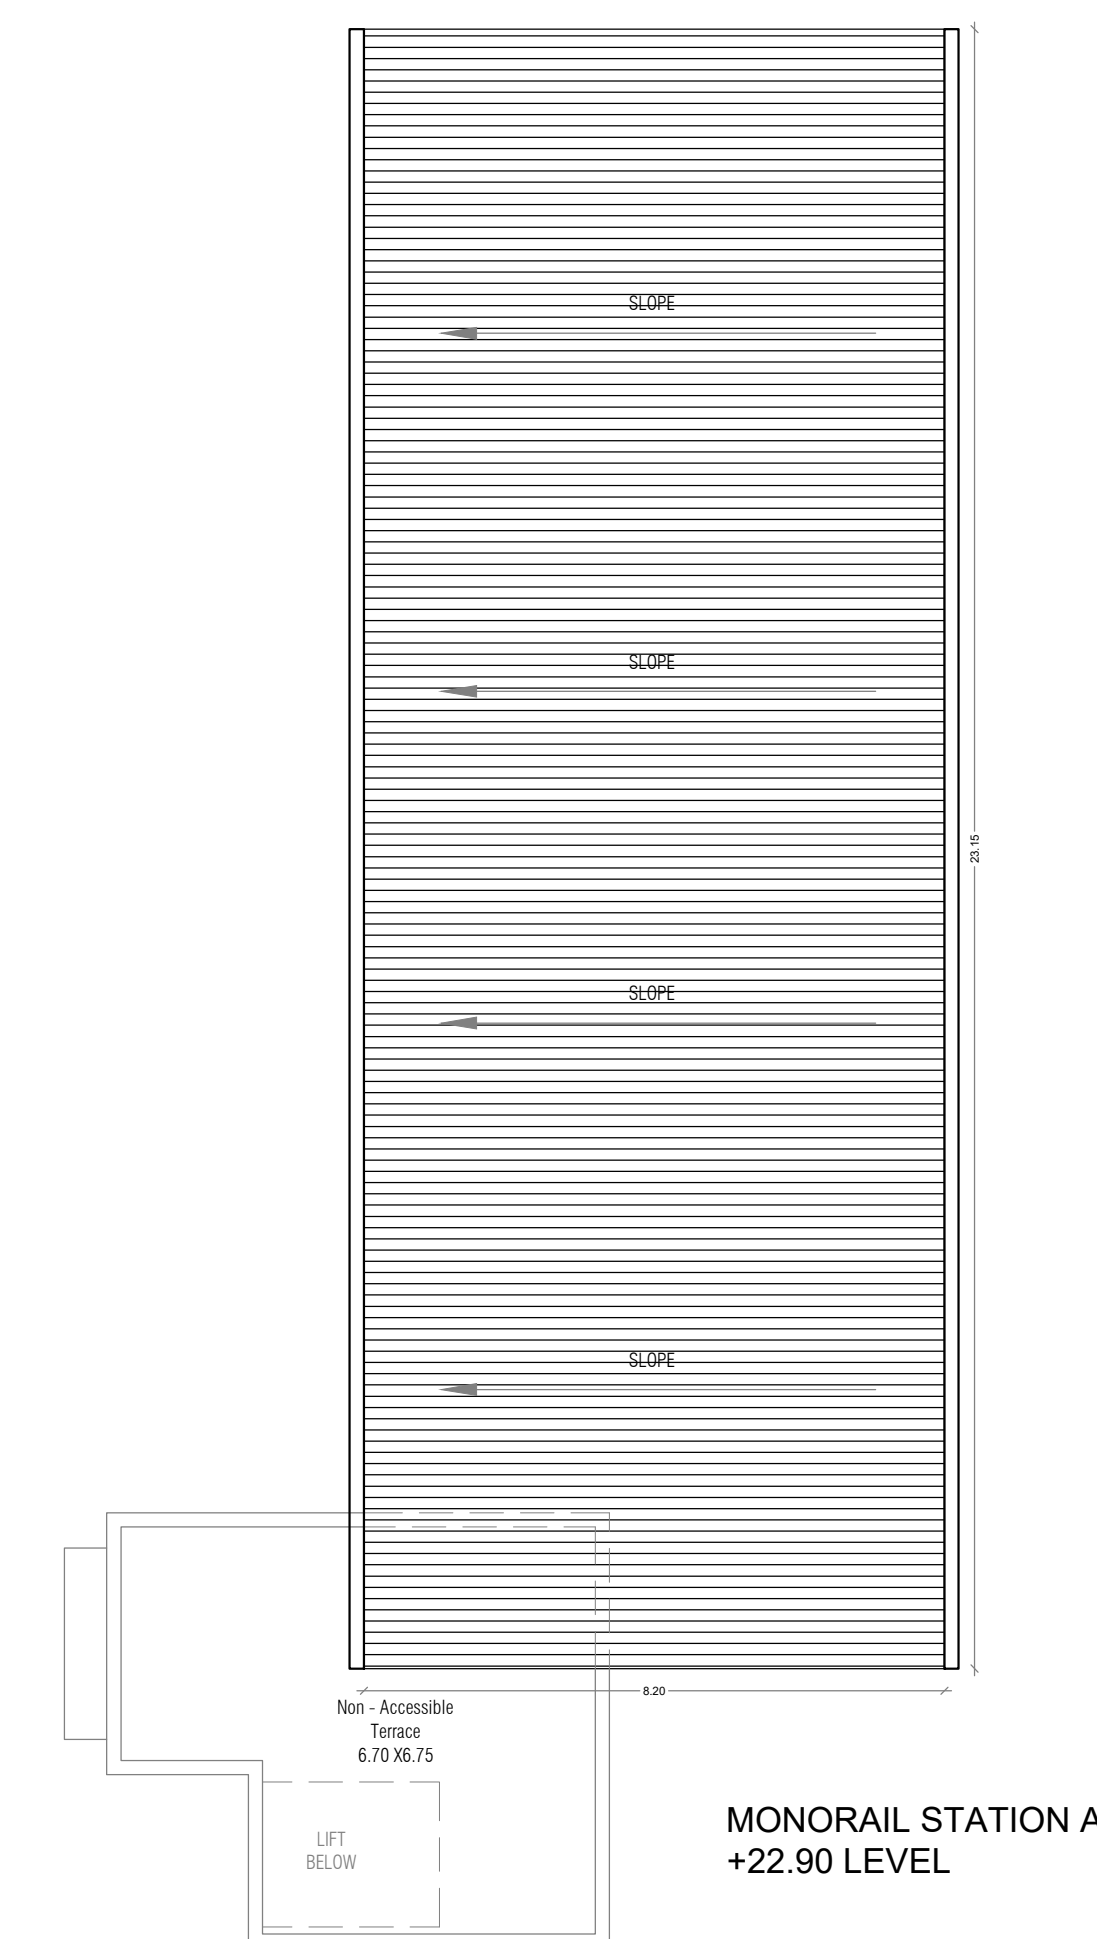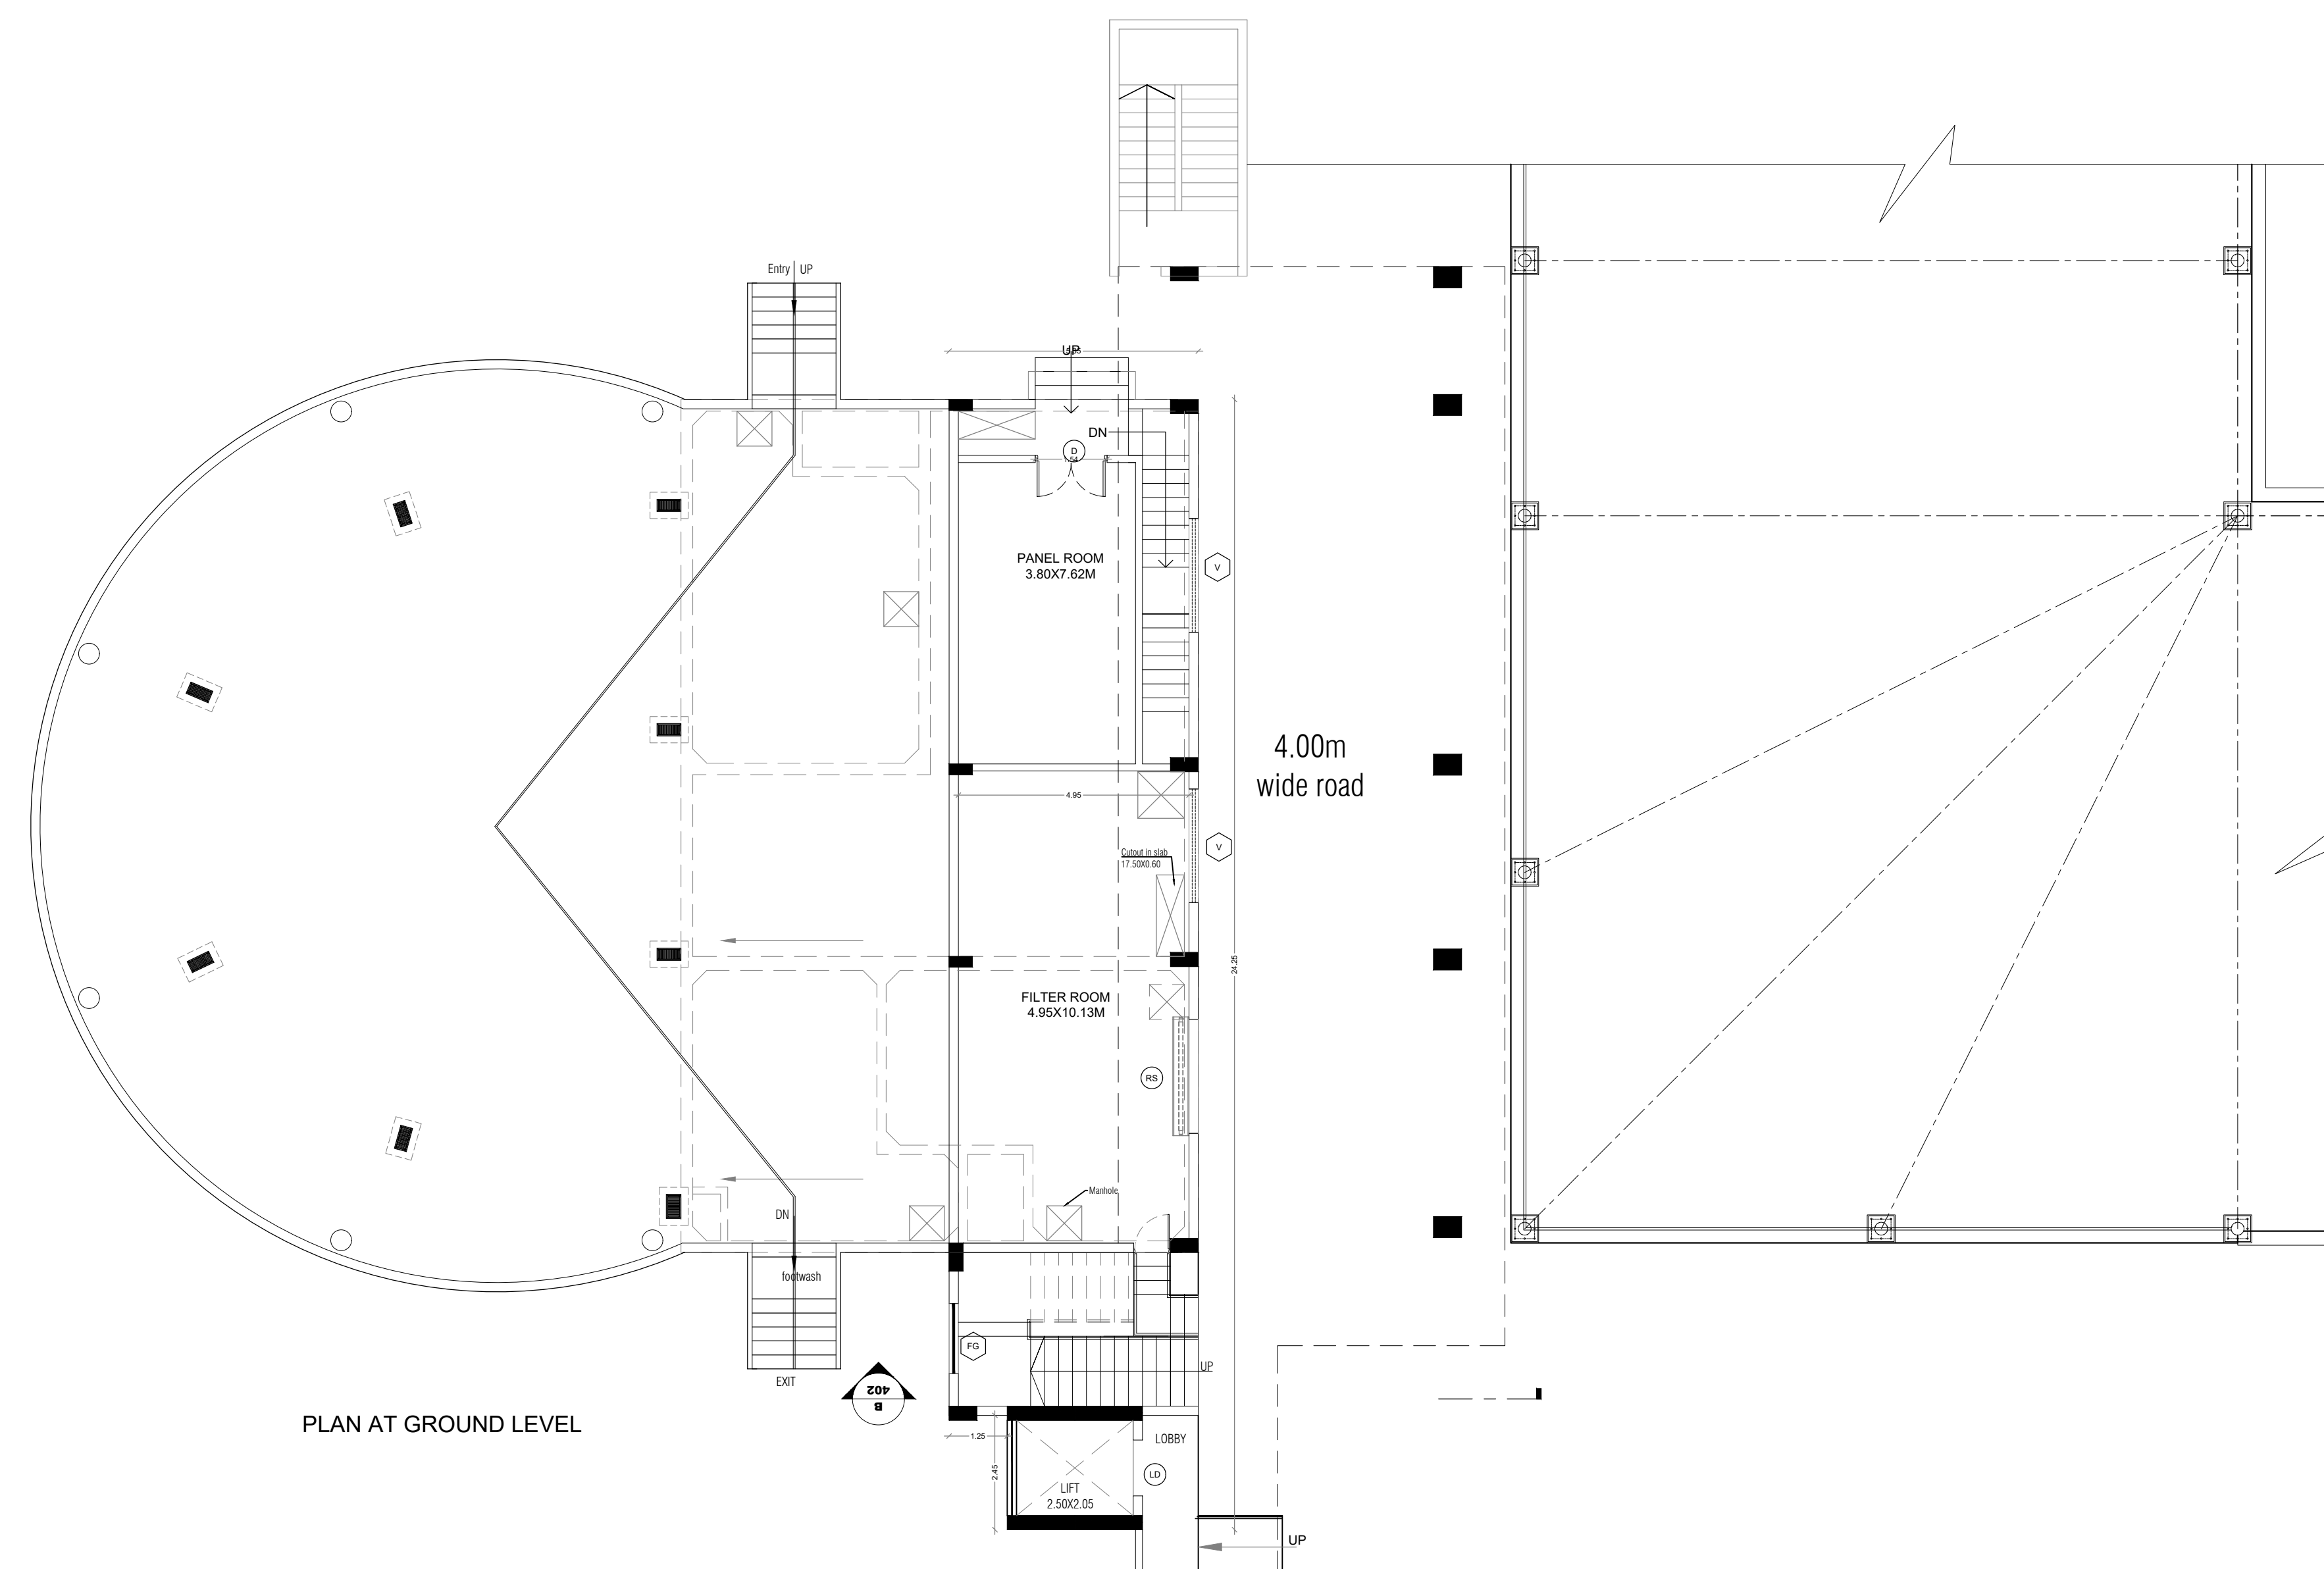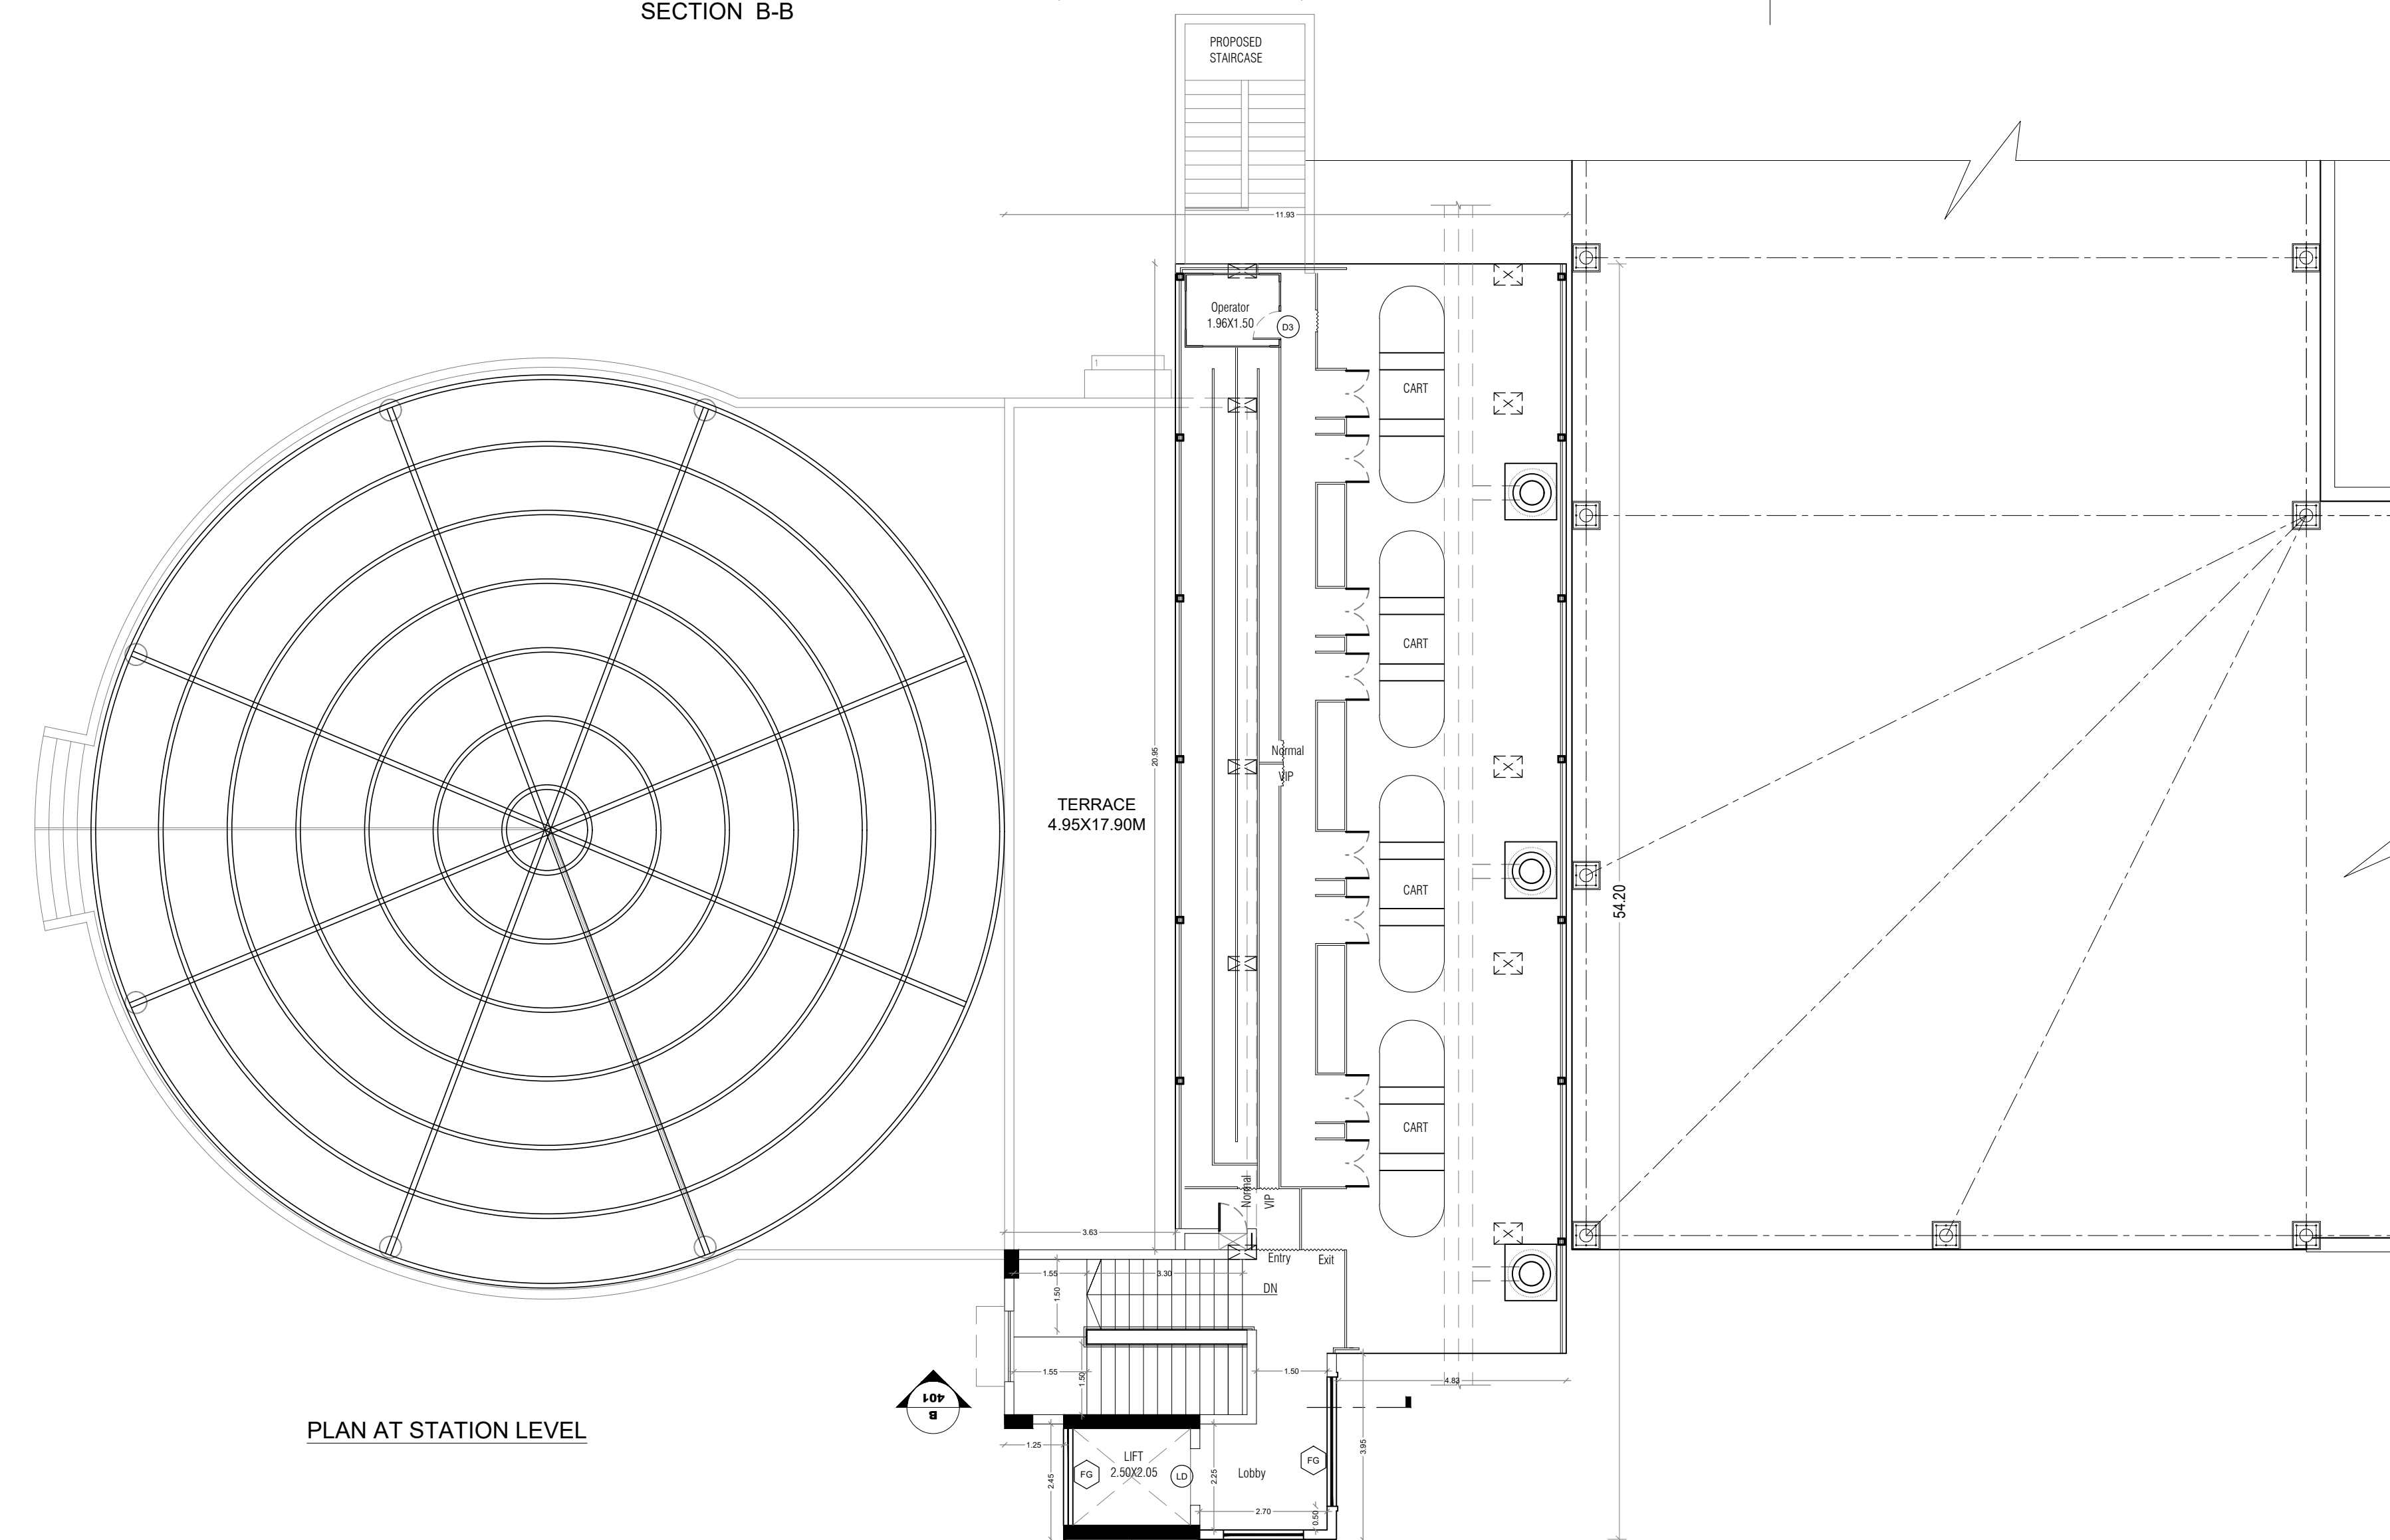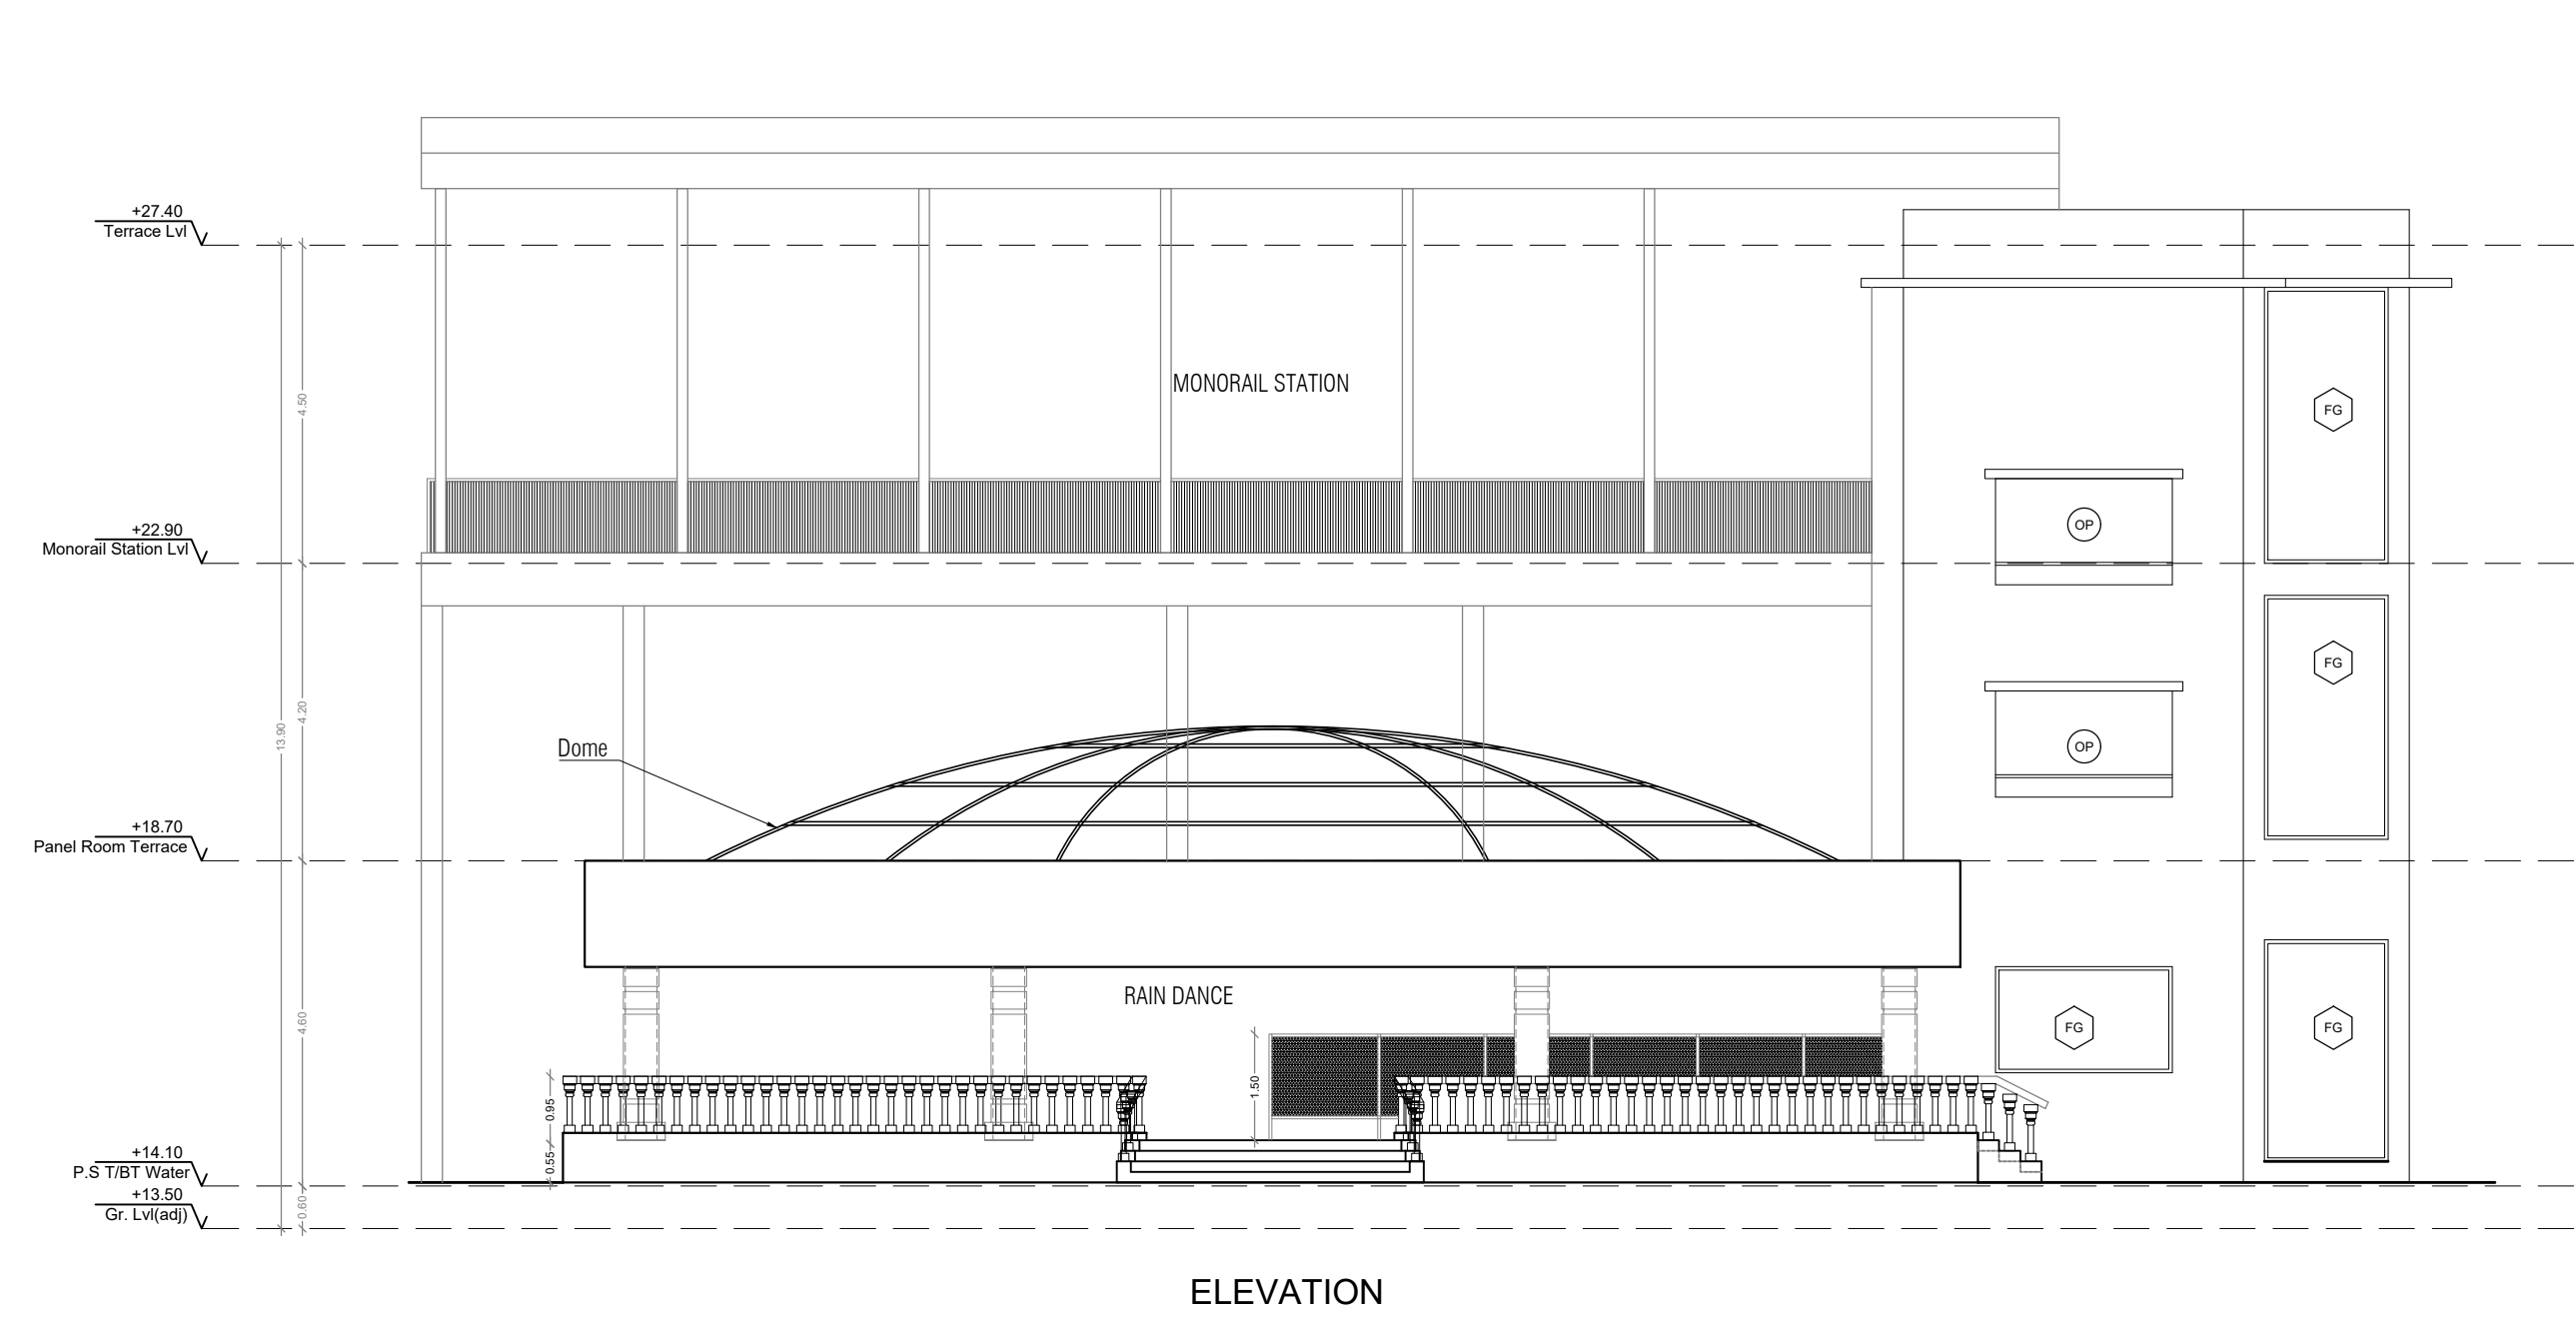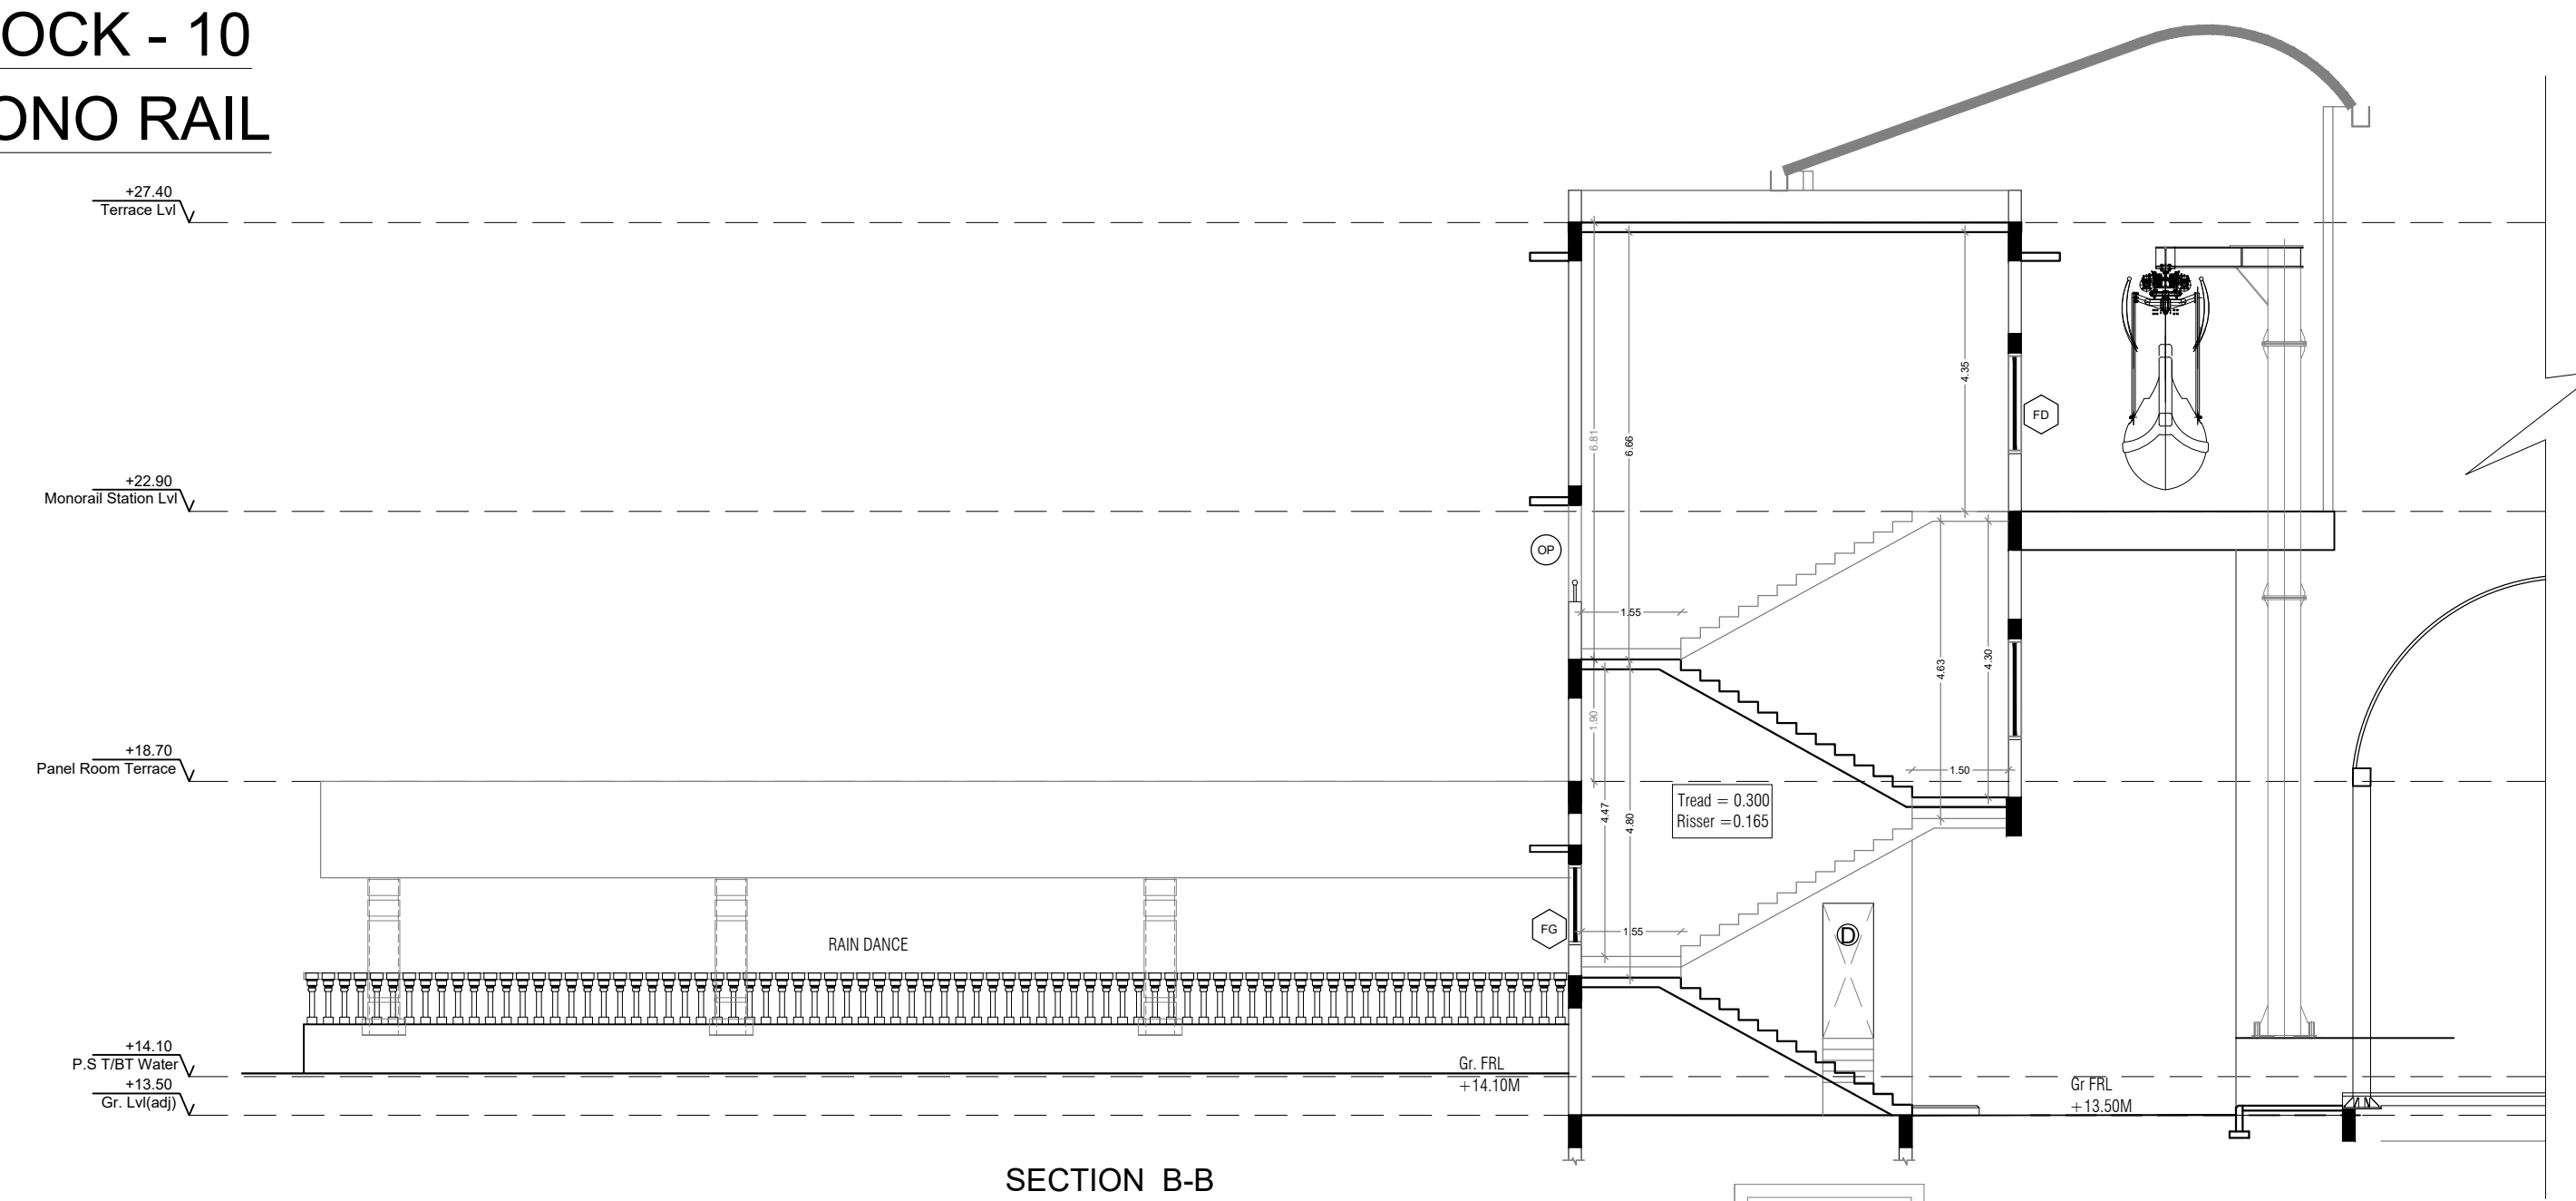


SHEET NUMBER : 8 OF 21

PROJECT:

PLAN SHOWING THE REVISED AND ADDITIONAL CONSTRUCTION OF AMUSEMENT THEME PARK BUILDINGS AT SURVEY NUMBERS:

4/3A, 5/2A, 5/2C, 5/2C, 9/3A, 9/3B, 9/3C, 9/3D, 10/3A, 10/3B, 10/3C, 10/3D, 11/1A, 11/2A, 11/3A, 11/3B, 11/3C, 13/2A, 13/3A, 13/4, 14/2A, 14/2B, 14/2C, 14/2D, 14/3A, 14/3B, 14/3C, 14/3D, 14/4A, 14/4B, 14/4C, 15/2A, 15/2B, 15/2C, 15/2D, 15/3A, 15/3B, 15/3C, 15/3D, 15/4A, 15/4B, 15/4C, 15/4D, 15/5A, 15/5B, 15/5C, 15/5D, 15/6A, 15/6B, 15/6C, 15/6D, 15/7A, 15/7B, 15/7C, 15/7D, 15/8A, 15/8B, 15/8C, 15/8D, 15/9A, 15/9B, 15/9C, 15/9D, 15/10A, 15/10B, 15/10C, 15/10D, 15/11A, 15/11B, 15/11C, 15/11D, 15/12A, 15/12B, 15/12C, 15/12D, 15/13A, 15/13B, 15/13C, 15/13D, 15/14A, 15/14B, 15/14C, 15/14D, 15/15A, 15/15B, 15/15C, 15/15D, 15/16A, 15/16B, 15/16C, 15/16D, 15/17A, 15/17B, 15/17C, 15/17D, 15/18A, 15/18B, 15/18C, 15/18D, 15/19A, 15/19B, 15/19C, 15/19D, 15/20A, 15/20B, 15/20C, 15/20D, 15/21A, 15/21B, 15/21C, 15/21D, 15/22A, 15/22B, 15/22C, 15/22D, 15/23A, 15/23B, 15/23C, 15/23D, 15/24A, 15/24B, 15/24C, 15/24D, 15/25A, 15/25B, 15/25C, 15/25D, 15/26A, 15/26B, 15/26C, 15/26D, 15/27A, 15/27B, 15/27C, 15/27D, 15/28A, 15/28B, 15/28C, 15/28D, 15/29A, 15/29B, 15/29C, 15/29D, 15/30A, 15/30B, 15/30C, 15/30D, 15/31A, 15/31B, 15/31C, 15/31D, 15/32A, 15/32B, 15/32C, 15/32D, 15/33A, 15/33B, 15/33C, 15/33D, 15/34A, 15/34B, 15/34C, 15/34D, 15/35A, 15/35B, 15/35C, 15/35D, 15/36A, 15/36B, 15/36C, 15/36D, 15/37A, 15/37B, 15/37C, 15/37D, 15/38A, 15/38B, 15/38C, 15/38D, 15/39A, 15/39B, 15/39C, 15/39D, 15/40A, 15/40B, 15/40C, 15/40D, 15/41A, 15/41B, 15/41C, 15/41D, 15/42A, 15/42B, 15/42C, 15/42D, 15/43A, 15/43B, 15/43C, 15/43D, 15/44A, 15/44B, 15/44C, 15/44D, 15/45A, 15/45B, 15/45C, 15/45D, 15/46A, 15/46B, 15/46C, 15/46D, 15/47A, 15/47B, 15/47C, 15/47D, 15/48A, 15/48B, 15/48C, 15/48D, 15/49A, 15/49B, 15/49C, 15/49D, 15/50A, 15/50B, 15/50C, 15/50D, 15/51A, 15/51B, 15/51C, 15/51D, 15/52A, 15/52B, 15/52C, 15/52D, 15/53A, 15/53B, 15/53C, 15/53D, 15/54A, 15/54B, 15/54C, 15/54D, 15/55A, 15/55B, 15/55C, 15/55D, 15/56A, 15/56B, 15/56C, 15/56D, 15/57A, 15/57B, 15/57C, 15/57D, 15/58A, 15/58B, 15/58C, 15/58D, 15/59A, 15/59B, 15/59C, 15/59D, 15/60A, 15/60B, 15/60C, 15/60D, 15/61A, 15/61B, 15/61C, 15/61D, 15/62A, 15/62B, 15/62C, 15/62D, 15/63A, 15/63B, 15/63C, 15/63D, 15/64A, 15/64B, 15/64C, 15/64D, 15/65A, 15/65B, 15/65C, 15/65D, 15/66A, 15/66B, 15/66C, 15/66D, 15/67A, 15/67B, 15/67C, 15/67D, 15/68A, 15/68B, 15/68C, 15/68D, 15/69A, 15/69B, 15/69C, 15/69D, 15/70A, 15/70B, 15/70C, 15/70D, 15/71A, 15/71B, 15/71C, 15/71D, 15/72A, 15/72B, 15/72C, 15/72D, 15/73A, 15/73B, 15/73C, 15/73D, 15/74A, 15/74B, 15/74C, 15/74D, 15/75A, 15/75B, 15/75C, 15/75D, 15/76A, 15/76B, 15/76C, 15/76D, 15/77A, 15/77B, 15/77C, 15/77D, 15/78A, 15/78B, 15/78C, 15/78D, 15/79A, 15/79B, 15/79C, 15/79D, 15/80A, 15/80B, 15/80C, 15/80D, 15/81A, 15/81B, 15/81C, 15/81D, 15/82A, 15/82B, 15/82C, 15/82D, 15/83A, 15/83B, 15/83C, 15/83D, 15/84A, 15/84B, 15/84C, 15/84D, 15/85A, 15/85B, 15/85C, 15/85D, 15/86A, 15/86B, 15/86C, 15/86D, 15/87A, 15/87B, 15/87C, 15/87D, 15/88A, 15/88B, 15/88C, 15/88D, 15/89A, 15/89B, 15/89C, 15/89D, 15/90A, 15/90B, 15/90C, 15/90D, 15/91A, 15/91B, 15/91C, 15/91D, 15/92A, 15/92B, 15/92C, 15/92D, 15/93A, 15/93B, 15/93C, 15/93D, 15/94A, 15/94B, 15/94C, 15/94D, 15/95A, 15/95B, 15/95C, 15/95D, 15/96A, 15/96B, 15/96C, 15/96D, 15/97A, 15/97B, 15/97C, 15/97D, 15/98A, 15/98B, 15/98C, 15/98D, 15/99A, 15/99B, 15/99C, 15/99D, 16/1A, 16/1B, 16/1C, 16/1D, 16/2A, 16/2B, 16/2C, 16/2D, 16/3A, 16/3B, 16/3C, 16/3D, 16/4A, 16/4B, 16/4C, 16/4D, 16/5A, 16/5B, 16/5C, 16/5D, 16/6A, 16/6B, 16/6C, 16/6D, 16/7A, 16/7B, 16/7C, 16/7D, 16/8A, 16/8B, 16/8C, 16/8D, 16/9A, 16/9B, 16/9C, 16/9D, 16/10A, 16/10B, 16/10C, 16/10D, 16/11A, 16/11B, 16/11C, 16/11D, 16/12A, 16/12B, 16/12C, 16/12D, 16/13A, 16/13B, 16/13C, 16/13D, 16/14A, 16/14B, 16/14C, 16/14D, 16/15A, 16/15B, 16/15C, 16/15D, 16/16A, 16/16B, 16/16C, 16/16D, 16/17A, 16/17B, 16/17C, 16/17D, 16/18A, 16/18B, 16/18C, 16/18D, 16/19A, 16/19B, 16/19C, 16/19D, 16/20A, 16/20B, 16/20C, 16/20D, 16/21A, 16/21B, 16/21C, 16/21D, 16/22A, 16/22B, 16/22C, 16/22D, 16/23A, 16/23B, 16/23C, 16/23D, 16/24A, 16/24B, 16/24C, 16/24D, 16/25A, 16/25B, 16/2

DIRECTION:

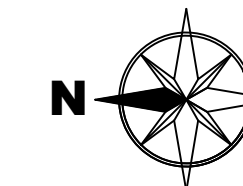

JOINERIES:

SCHEDULE OF JOINERIES IN MM.			
DOOR SCHEDULE			
TYPE	FINISHED SIZES		
D	1200	X	2400
D1	1050	X	2400
D2	750	X	2400
D3	1000	X	2400
WINDOW SCHEDULE			
V	1000	X	600
V1	600	X	900
W	1000	X	1350
OPENING SCHEDULE			
OP	4000	X	4000

ARCHITECT:


 ARCH. NITIN M. WAGHMARE
 FDG HOUSE, LANE NO.8,
 PRABHAT ROAD, DECCAN, PUNE-4.
 CA/95/18785

STRUCTURAL ENGINEERS.

B. Mallika
B. MALLIKA., ME., (PhD)
Registered Structural Engineer
RE-11/KKDTCP/013/2022
84, Kalliamman Koil Street,
Pasumpon Nagar, Madurai-625003






OWNER/ AUTHORIZED SIGNATURE: _____

For Wonderful Holidays I feel








Authorised Signatory

SCALE = 1: 100

BLOCK - 7
WAVE POOL 2

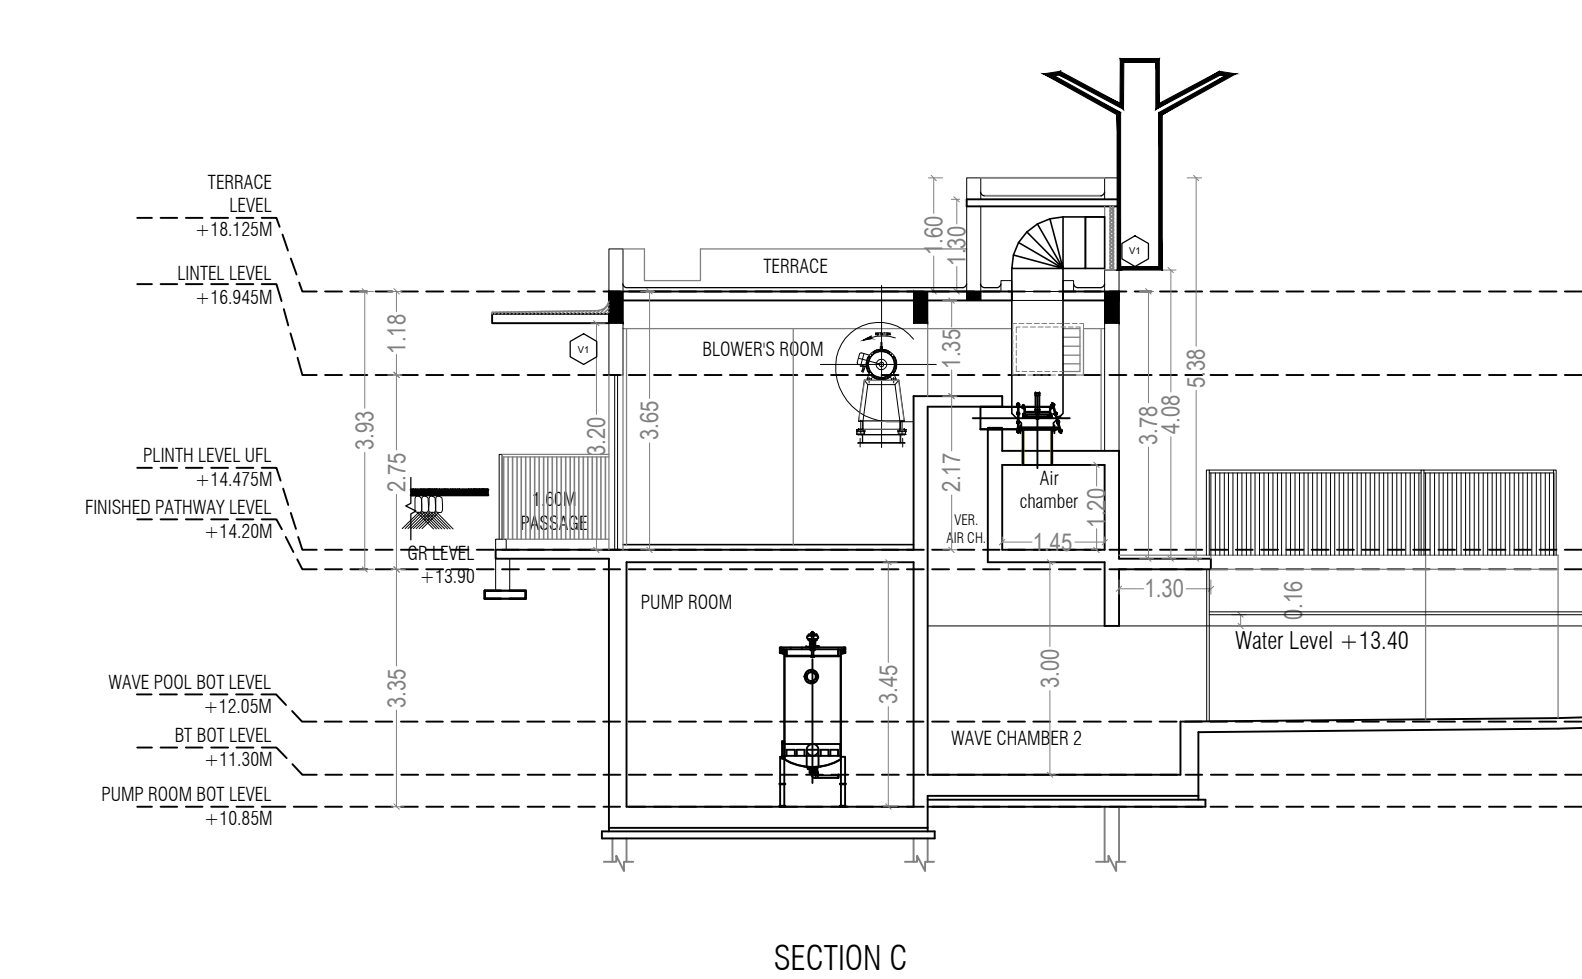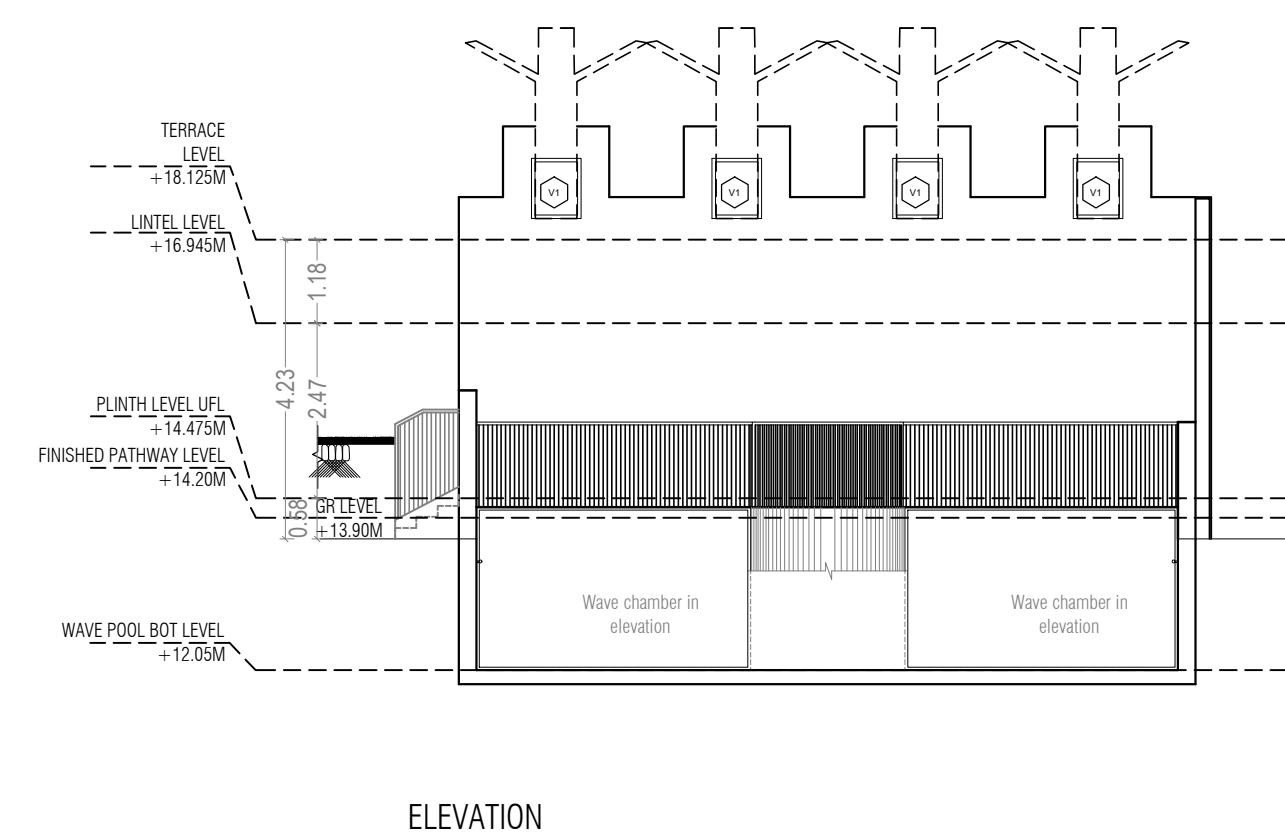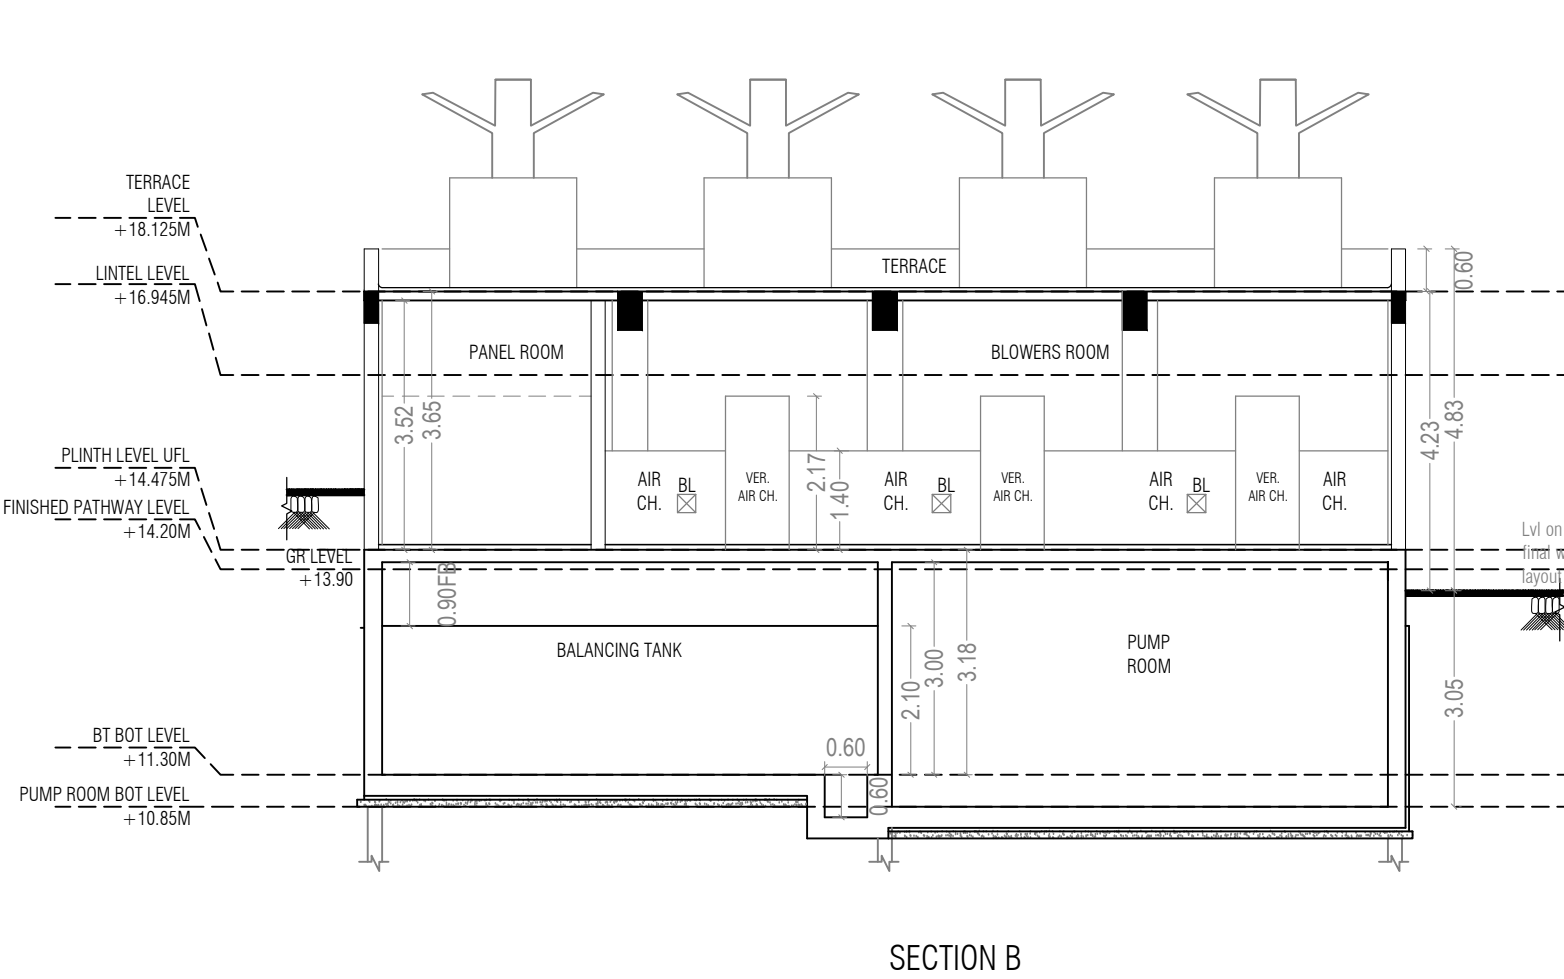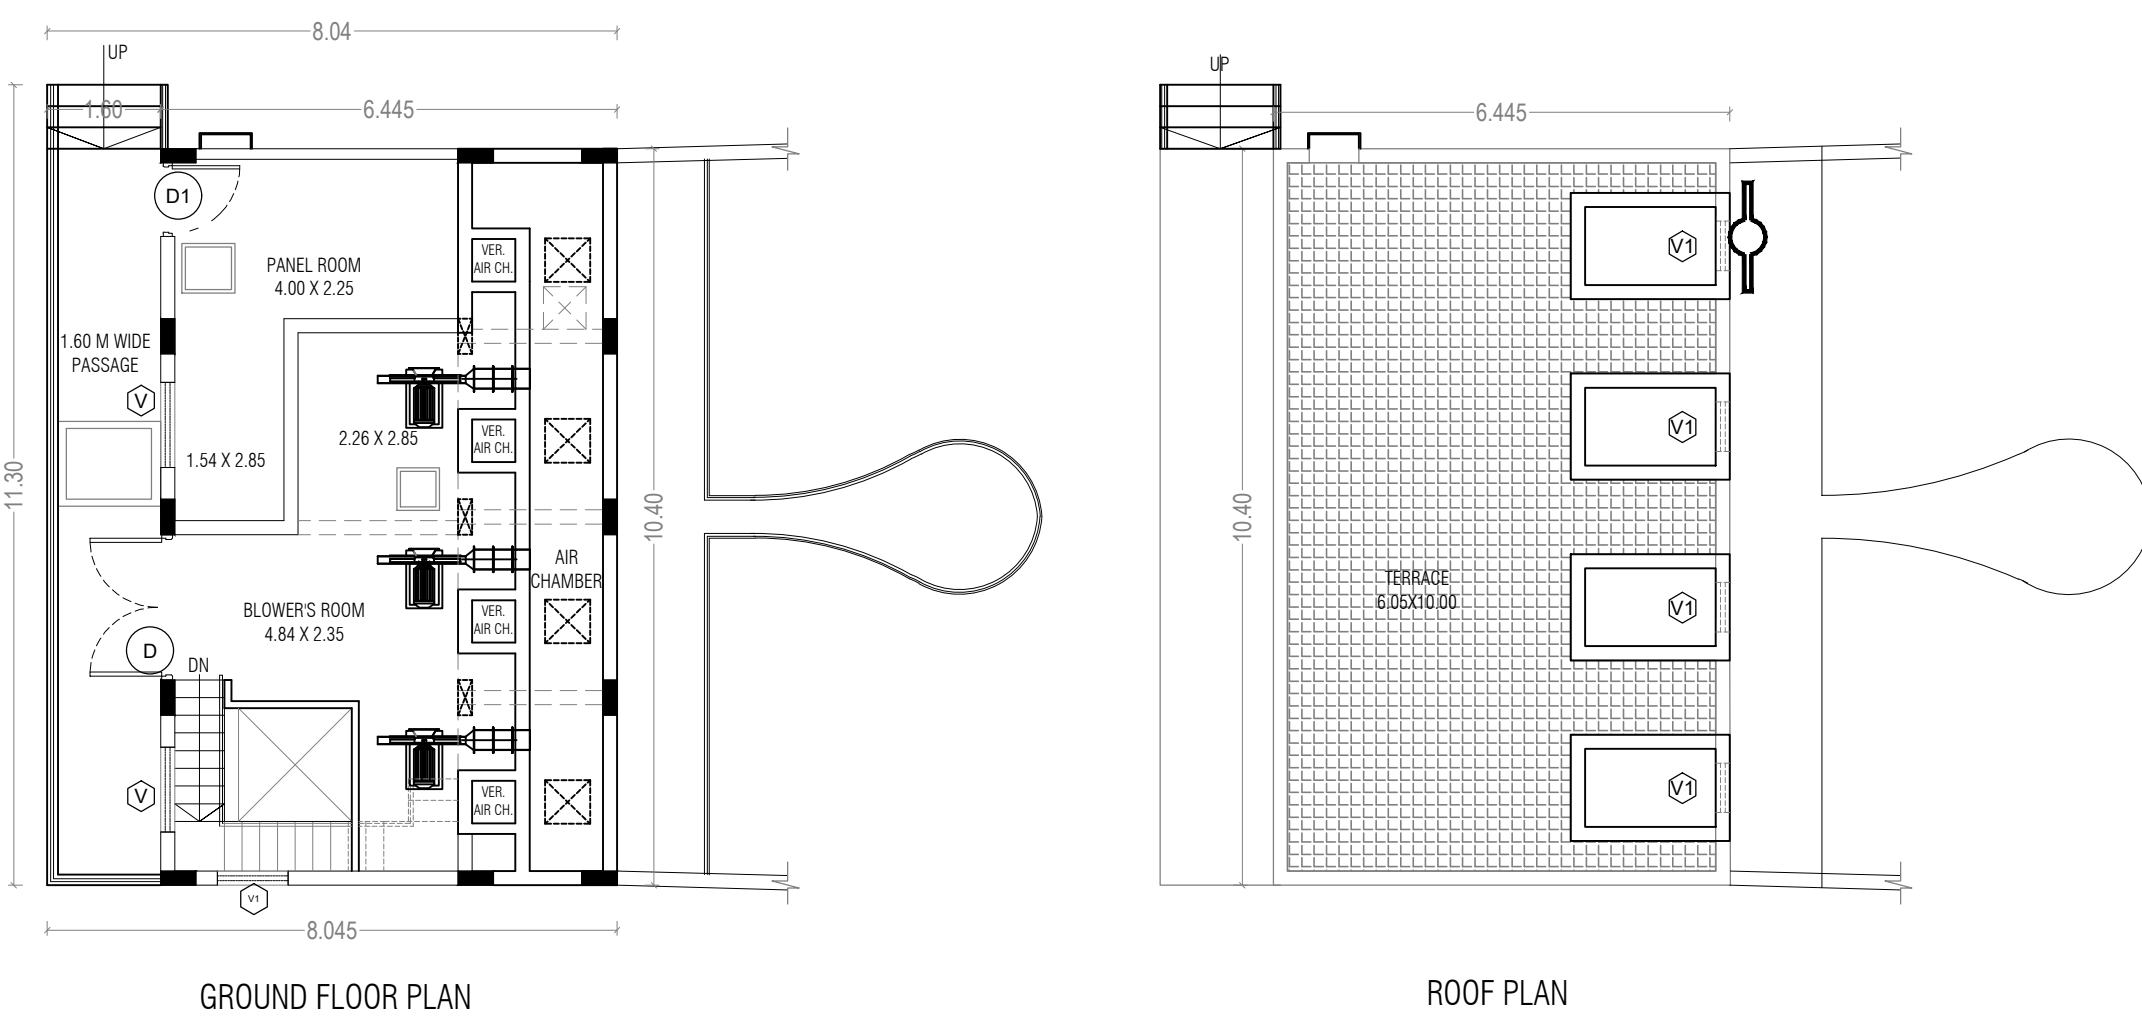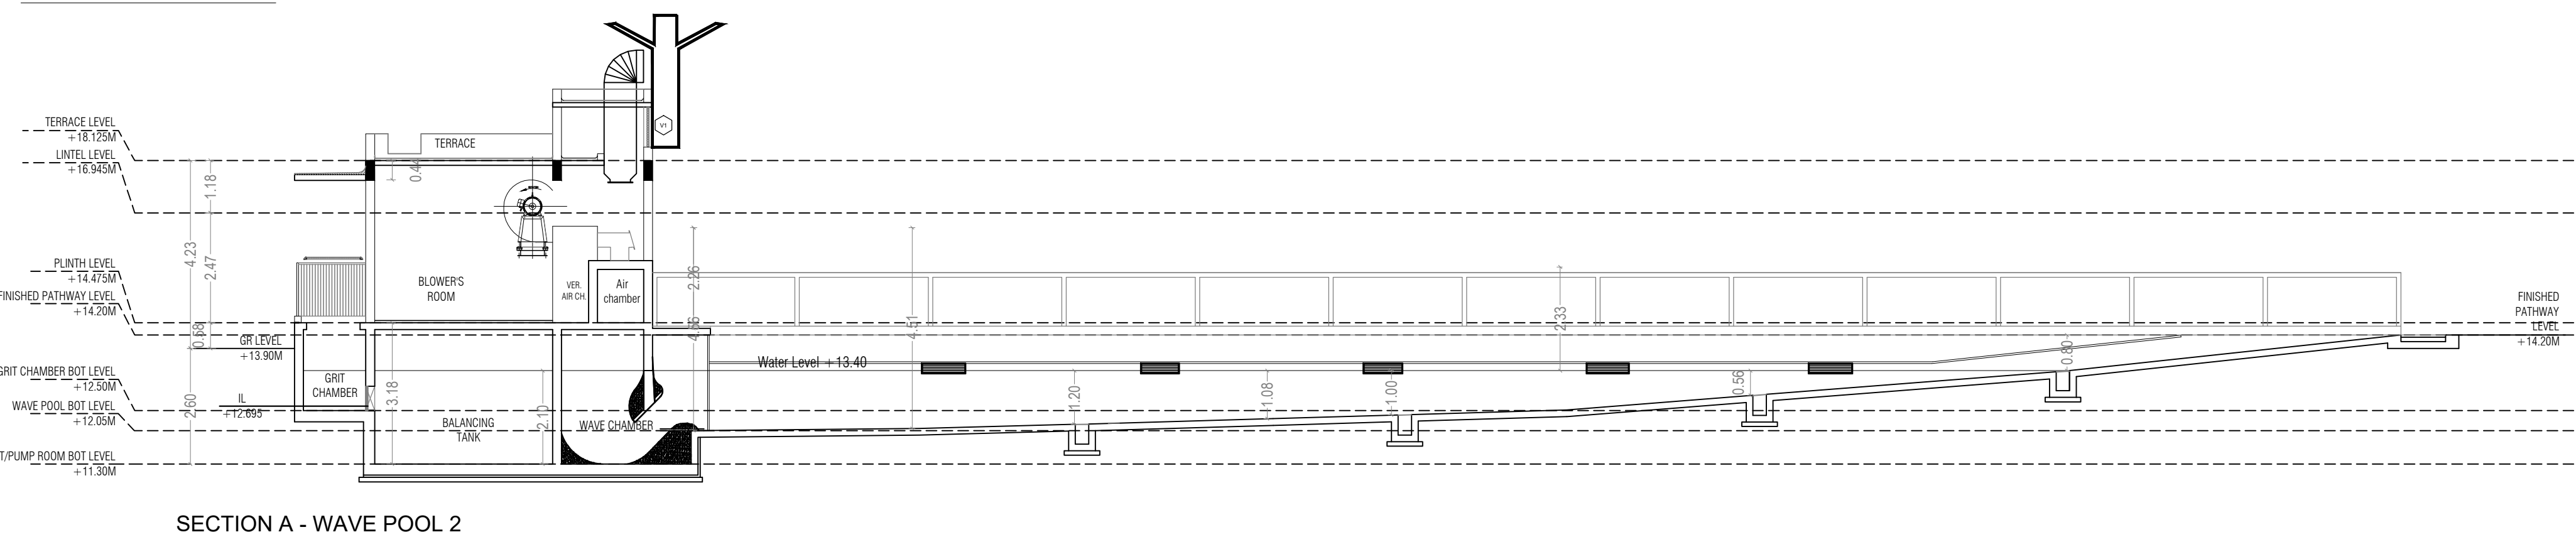

BLOCK - 8
WAVE POOL 1

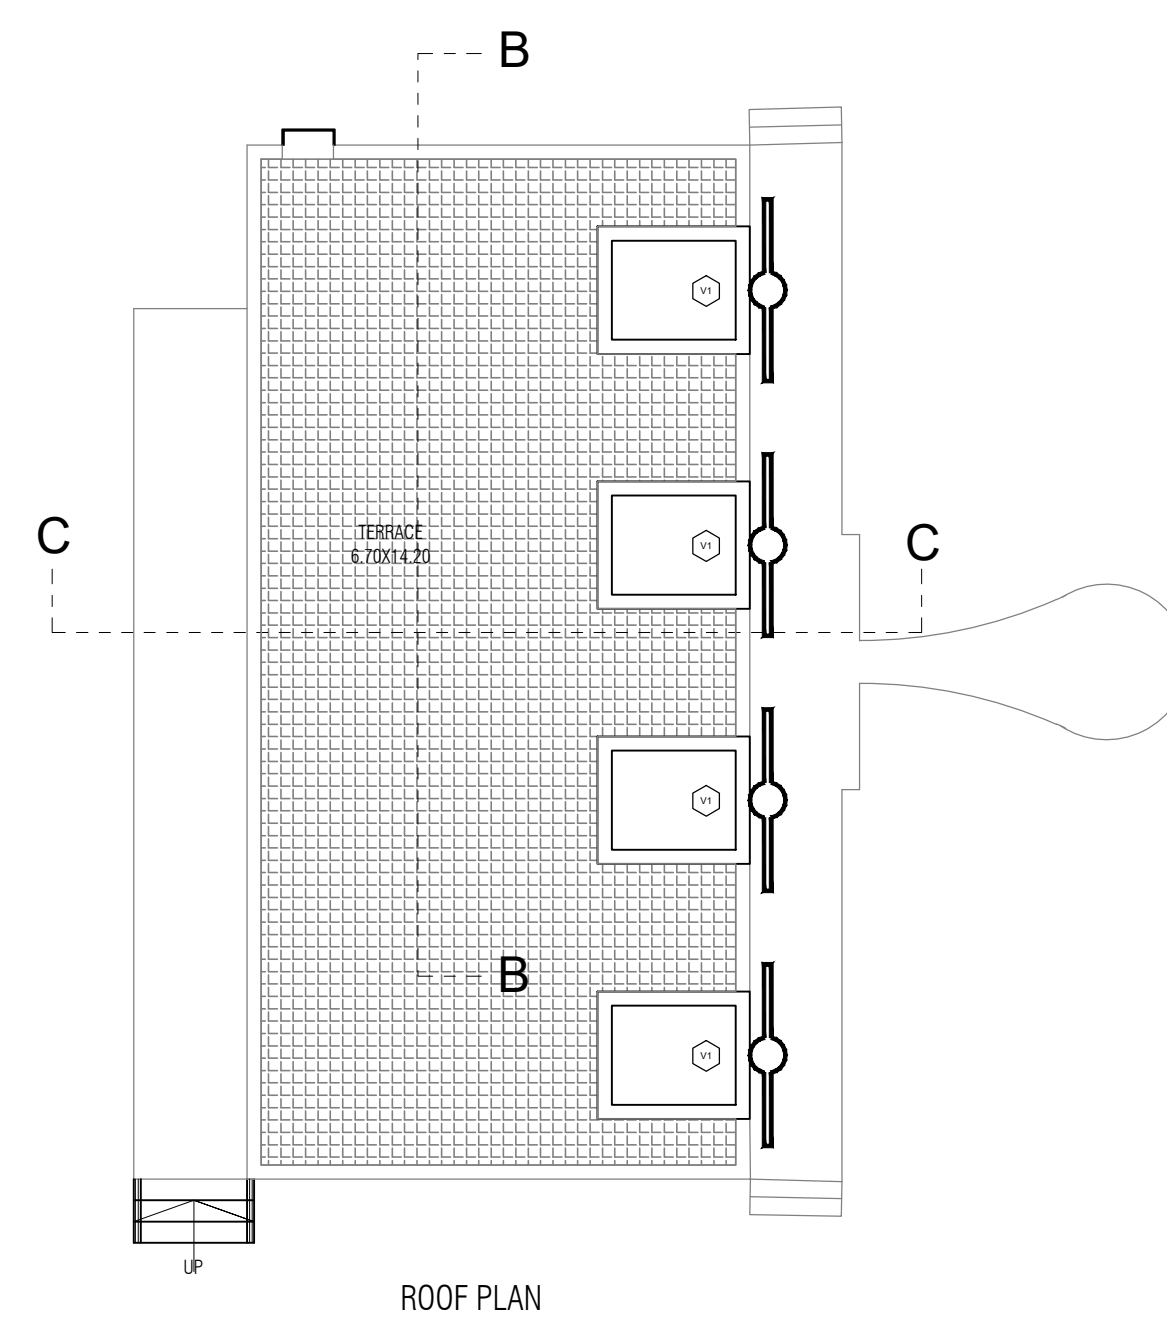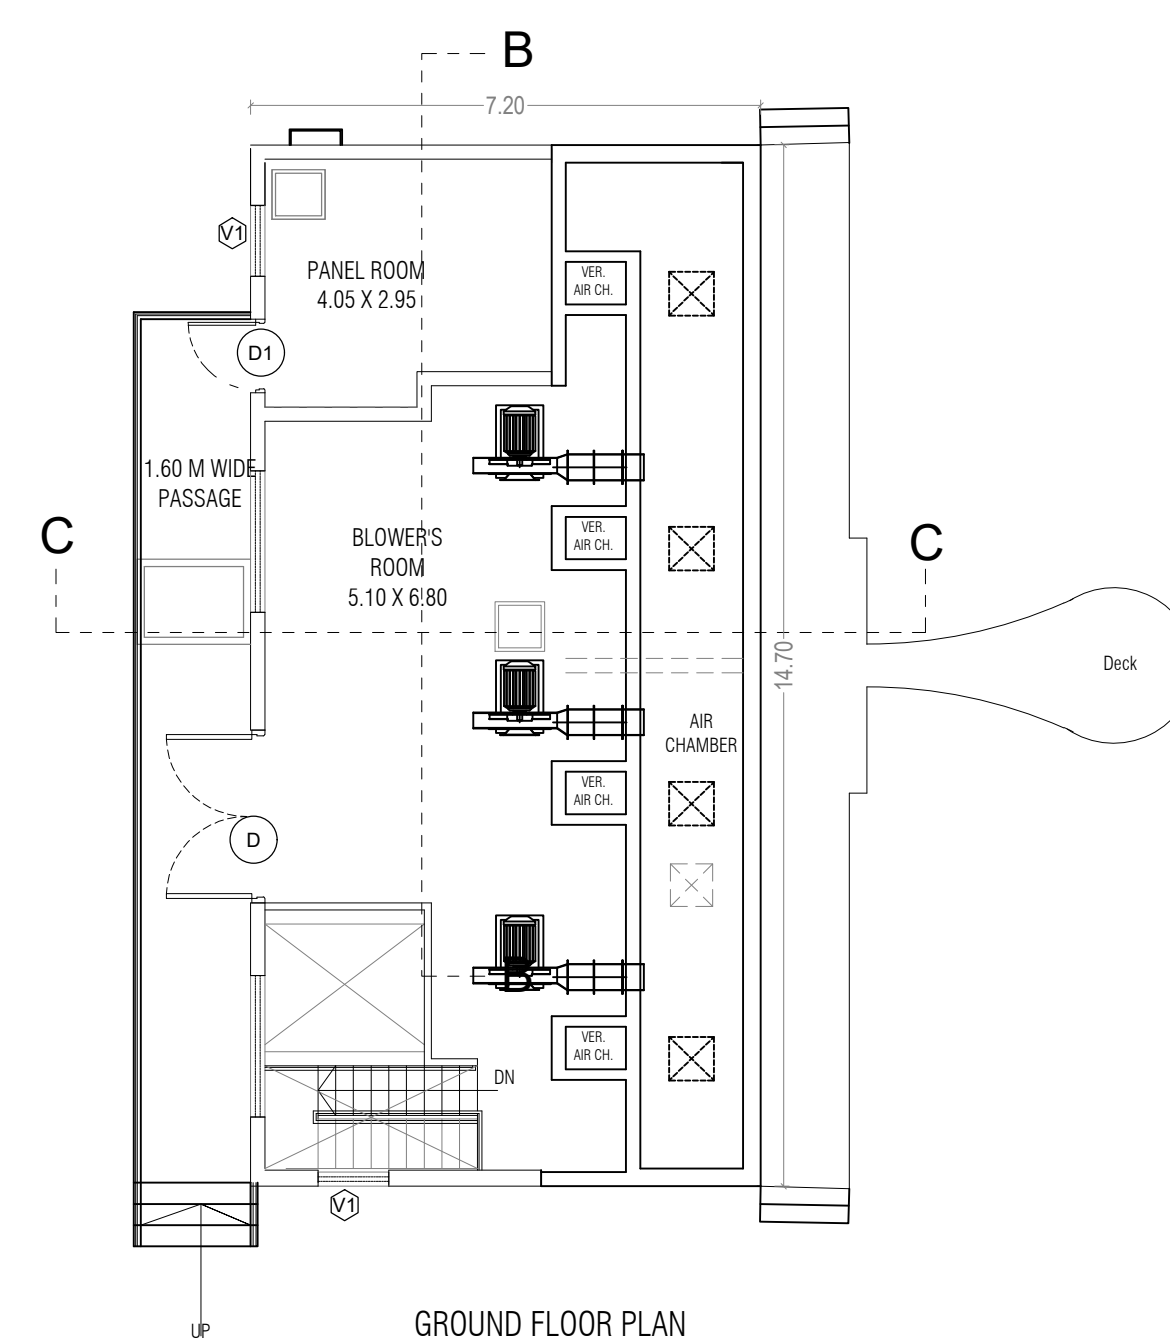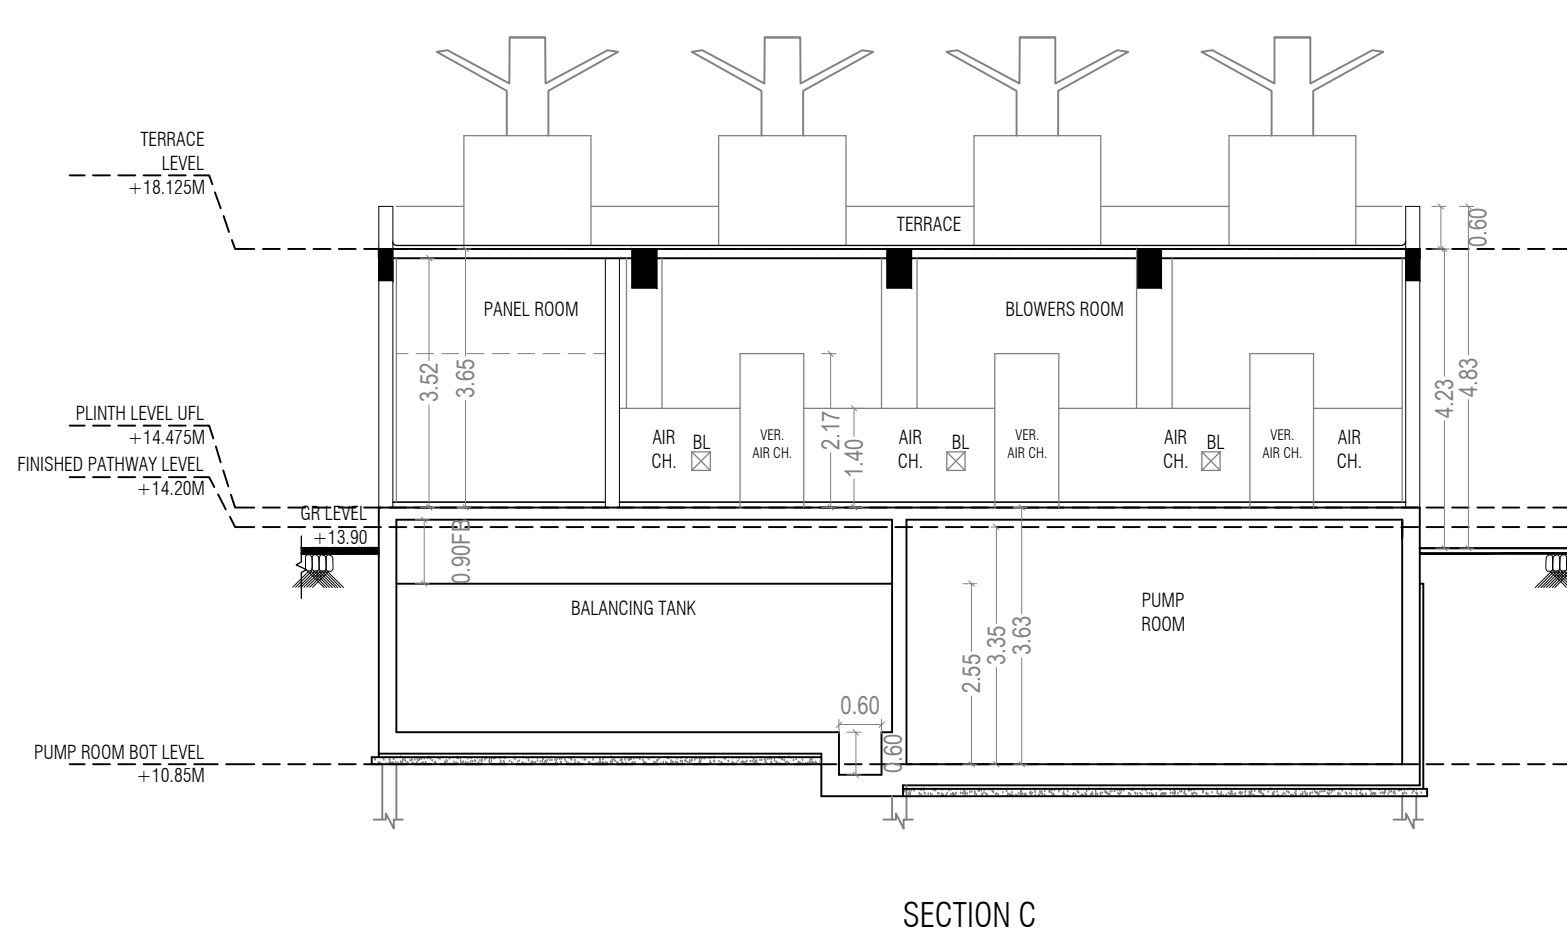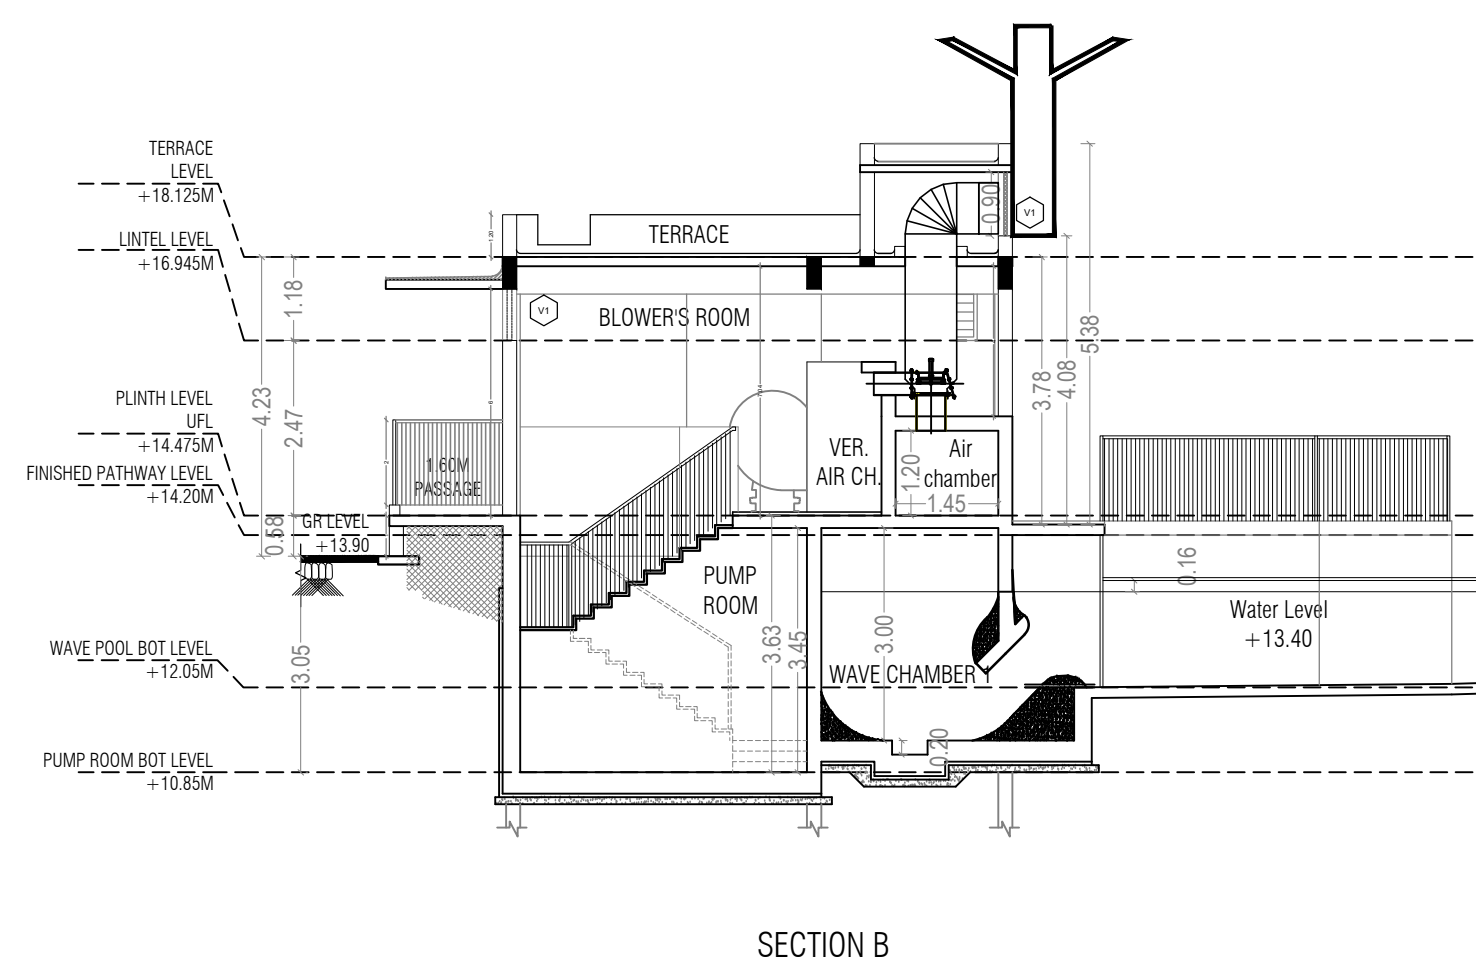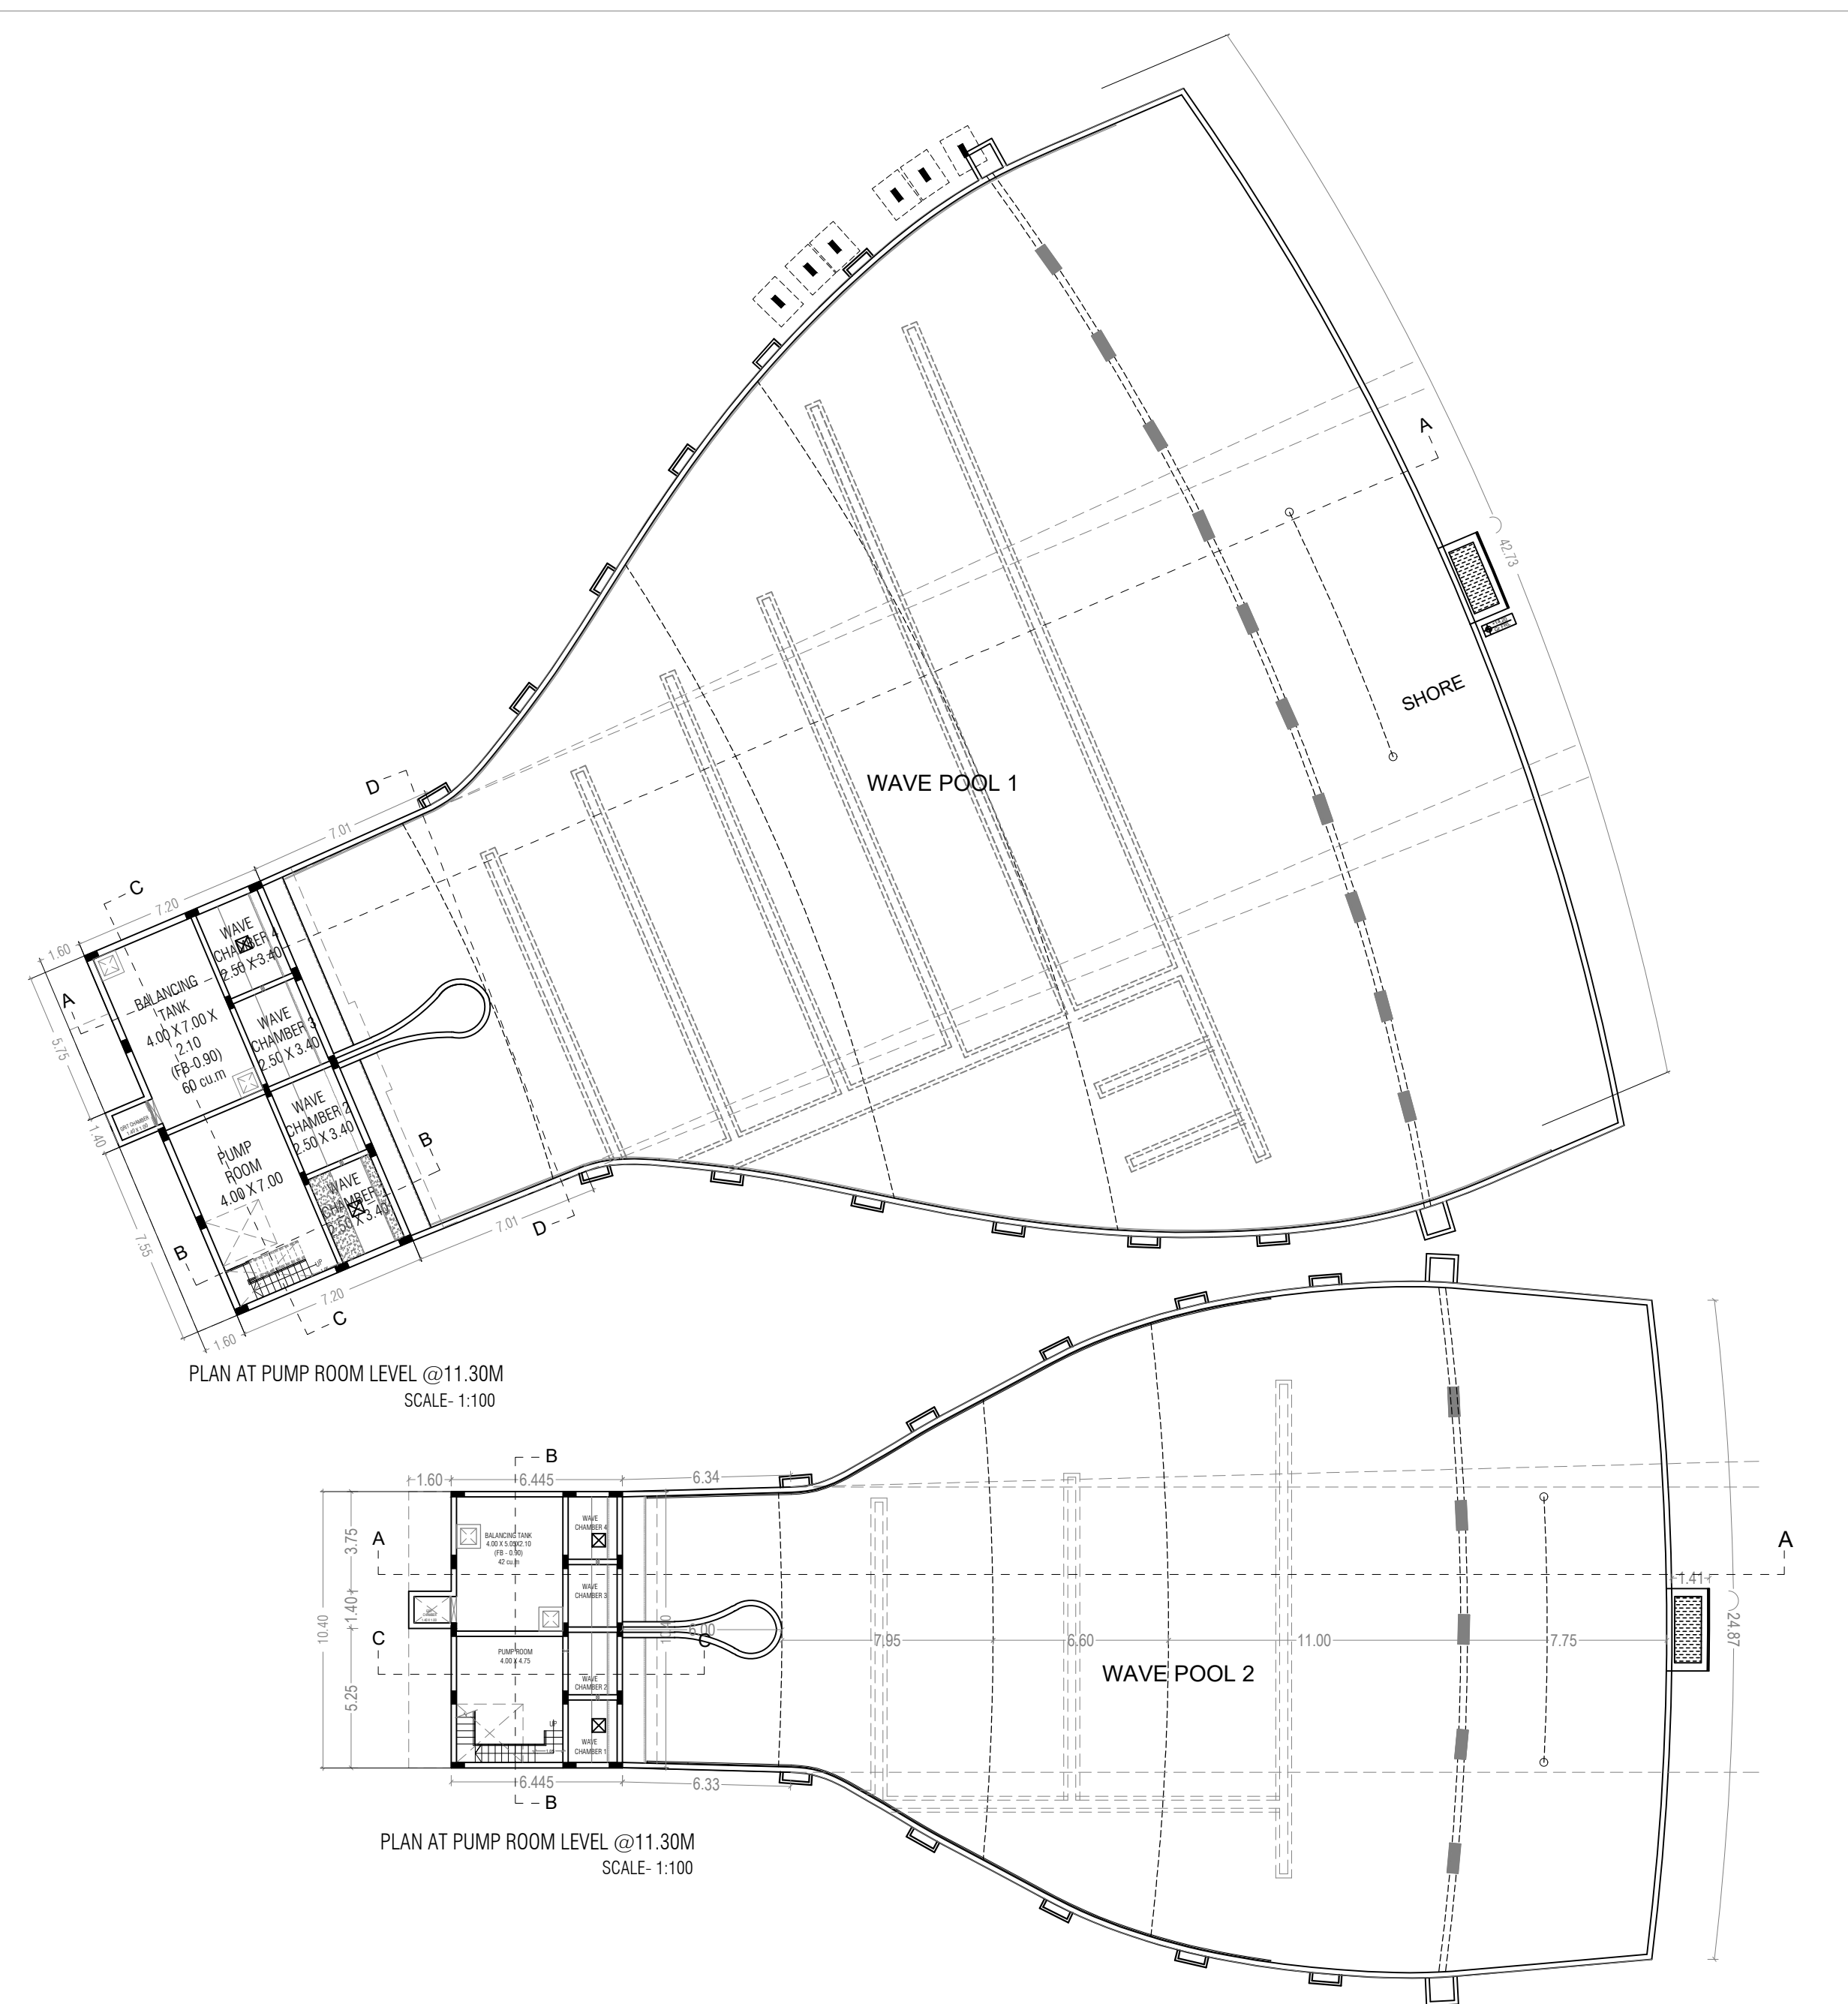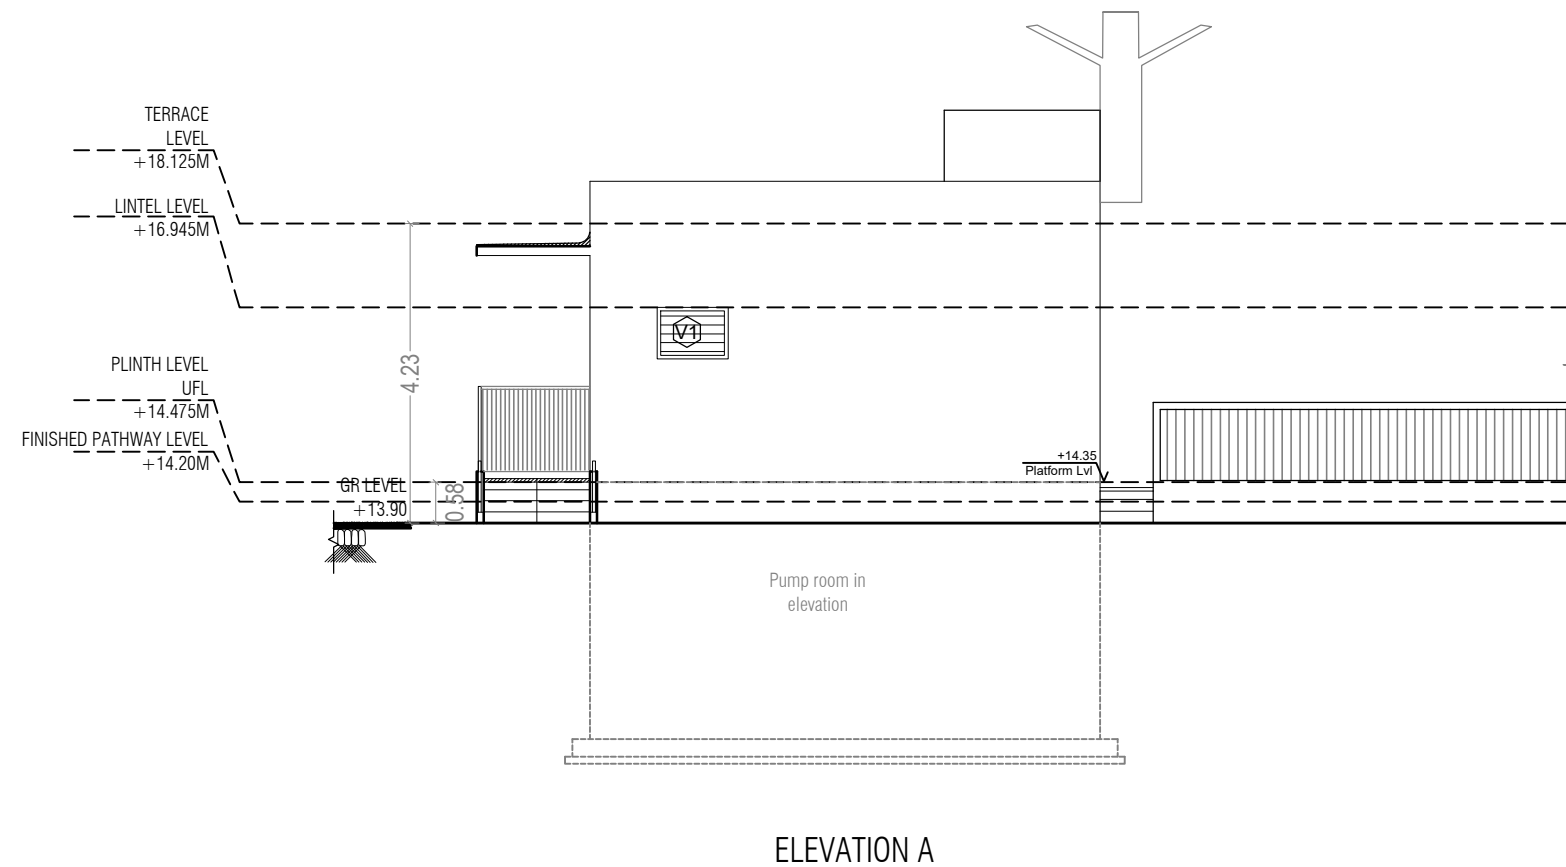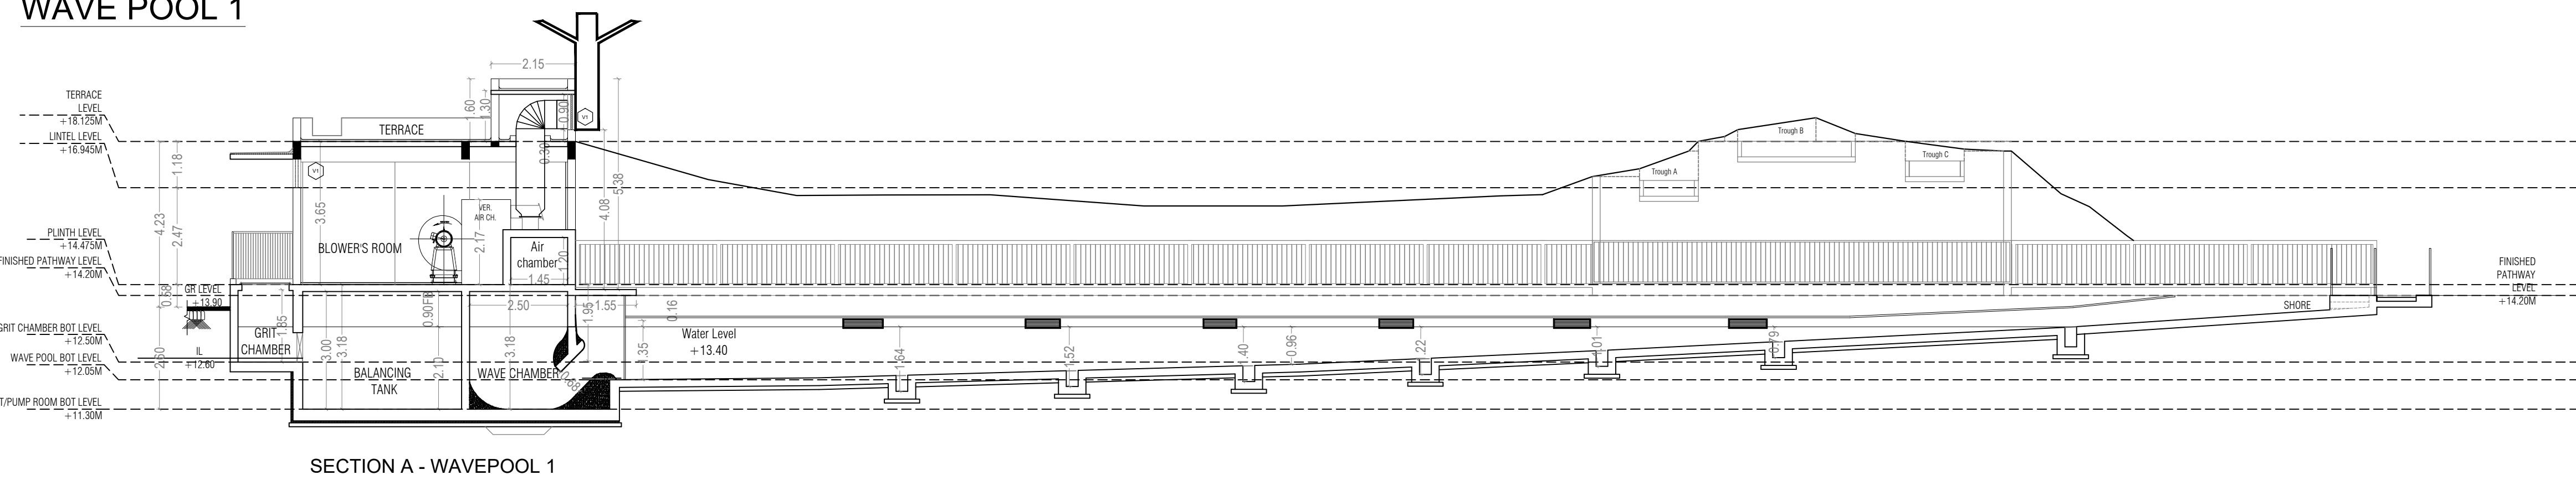


SHEET NUMBER : 7 OF 21

PROJECT:

PLAN SHOWING THE REVISED AND ADDITIONAL
CONSTRUCTION OF AMUSEMENT THEME PARK BUILDINGS AT
SUBSECTION NUMBERS: 43A, 52A, 52B, 52C, 93A, 93B, 93C, 93D,
14/2A, 14/2B, 14/2C, 14/2D, 14/3A, 14/3B, 14/4A, 14/4B, 14/4C,
14/4C, 14/4A, 15/1B1, 14/5B2, 14/5C1, 14/5C2, 18/2A, 18/2B, 18/2C,
18/2D, 18/2E, 18/2F, 18/2G, 18/2H, 18/2I, 18/2J, 18/2K, 18/2L, 18/2M,
18/2N, 18/2O, 18/2P, 18/2Q, 18/2R, 18/2S, 18/2T, 18/2U, 18/2V,
19/1D, 19/2A, 19/2B, 19/2C, 19/3A, 19/3B, 19/3C, 19/3D, 19/3E, 19/3F,
20/1A, 20/1B, 20/1C, 20/1B5, 20/1B6, 20/1B6B, 20/1B6B, 20/1B7,
20/1B8, 20/1B9, 20/1B10, 20/1B11, 20/1B12, 20/1B13, 20/1B14,
20/1B15, 20/1B16, 20/1B17, 20/1B18, 20/1B19, 20/1B20, 20/1B21,
20/1B22, 20/1B23, 20/1B24, 20/1B25, 20/1B26, 20/1B27, 20/1B28,
20/1B29, 20/1B30, 20/1B31, 20/1B32, 20/1B33, 20/1B34, 20/1B35,
20/1B36, 20/1B37, 20/1B38, 20/1B39, 20/1B40, 20/1B41, 20/1B42,
20/1B43, 20/1B44, 20/1B45, 20/1B46, 20/1B47, 20/1B48, 20/1B49,
20/1B50, 20/1B51, 20/1B52, 20/1B53, 20/1B54, 20/1B55, 20/1B56,
20/1B57, 20/1B58, 20/1B59, 20/1B60, 20/1B61, 20/1B62, 20/1B63,
20/1B64, 20/1B65, 20/1B66, 20/1B67, 20/1B68, 20/1B69, 20/1B70,
20/1B71, 20/1B72, 20/1B73, 20/1B74, 20/1B75, 20/1B76, 20/1B77,
20/1B78, 20/1B79, 20/1B80, 20/1B81, 20/1B82, 20/1B83, 20/1B84,
20/1B85, 20/1B86, 20/1B87, 20/1B88, 20/1B89, 20/1B90, 20/1B91,
20/1B92, 20/1B93, 20/1B94, 20/1B95, 20/1B96, 20/1B97, 20/1B98,
20/1B99, 20/1C1, 20/1C2, 20/1C3, 20/1C4, 20/1C5, 20/1C6, 20/1C7,
20/1C8, 20/1C9, 20/1C10, 20/1C11, 20/1C12, 20/1C13, 20/1C14,
20/1C15, 20/1C16, 20/1C17, 20/1C18, 20/1C19, 20/1C20, 20/1C21,
20/1C22, 20/1C23, 20/1C24, 20/1C25, 20/1C26, 20/1C27, 20/1C28,
20/1C29, 20/1C30, 20/1C31, 20/1C32, 20/1C33, 20/1C34, 20/1C35,
20/1C36, 20/1C37, 20/1C38, 20/1C39, 20/1C40, 20/1C41, 20/1C42,
20/1C43, 20/1C44, 20/1C45, 20/1C46, 20/1C47, 20/1C48, 20/1C49,
20/1C50, 20/1C51, 20/1C52, 20/1C53, 20/1C54, 20/1C55, 20/1C56,
20/1C57, 20/1C58, 20/1C59, 20/1C60, 20/1C61, 20/1C62, 20/1C63,
20/1C64, 20/1C65, 20/1C66, 20/1C67, 20/1C68, 20/1C69, 20/1C70,
20/1C71, 20/1C72, 20/1C73, 20/1C74, 20/1C75, 20/1C76, 20/1C77,
20/1C78, 20/1C79, 20/1C80, 20/1C81, 20/1C82, 20/1C83, 20/1C84,
20/1C85, 20/1C86, 20/1C87, 20/1C88, 20/1C89, 20/1C90, 20/1C91,
20/1C92, 20/1C93, 20/1C94, 20/1C95, 20/1C96, 20/1C97, 20/1C98,
20/1C99, 20/1D1, 20/1D2, 20/1D3, 20/1D4, 20/1D5, 20/1D6, 20/1D7,
20/1D8, 20/1D9, 20/1D10, 20/1D11, 20/1D12, 20/1D13, 20/1D14,
20/1D15, 20/1D16, 20/1D17, 20/1D18, 20/1D19, 20/1D20, 20/1D21,
20/1D22, 20/1D23, 20/1D24, 20/1D25, 20/1D26, 20/1D27, 20/1D28,
20/1D29, 20/1D30, 20/1D31, 20/1D32, 20/1D33, 20/1D34, 20/1D35,
20/1D36, 20/1D37, 20/1D38, 20/1D39, 20/1D40, 20/1D41, 20/1D42,
20/1D43, 20/1D44, 20/1D45, 20/1D46, 20/1D47, 20/1D48, 20/1D49,
20/1D50, 20/1D51, 20/1D52, 20/1D53, 20/1D54, 20/1D55, 20/1D56,
20/1D57, 20/1D58, 20/1D59, 20/1D60, 20/1D61, 20/1D62, 20/1D63,
20/1D64, 20/1D65, 20/1D66, 20/1D67, 20/1D68, 20/1D69, 20/1D70,
20/1D71, 20/1D72, 20/1D73, 20/1D74, 20/1D75, 20/1D76, 20/1D77,
20/1D78, 20/1D79, 20/1D80, 20/1D81, 20/1D82, 20/1D83, 20/1D84,
20/1D85, 20/1D86, 20/1D87, 20/1D88, 20/1D89, 20/1D90, 20/1D91,
20/1D92, 20/1D93, 20/1D94, 20/1D95, 20/1D96, 20/1D97, 20/1D98,
20/1D99, 20/1E1, 20/1E2, 20/1E3, 20/1E4, 20/1E5, 20/1E6, 20/1E7,
20/1E8, 20/1E9, 20/1E10, 20/1E11, 20/1E12, 20/1E13, 20/1E14,
20/1E15, 20/1E16, 20/1E17, 20/1E18, 20/1E19, 20/1E20, 20/1E21,
20/1E22, 20/1E23, 20/1E24, 20/1E25, 20/1E26, 20/1E27, 20/1E28,
20/1E29, 20/1E30, 20/1E31, 20/1E32, 20/1E33, 20/1E34, 20/1E35,
20/1E36, 20/1E37, 20/1E38, 20/1E39, 20/1E40, 20/1E41, 20/1E42,
20/1E43, 20/1E44, 20/1E45, 20/1E46, 20/1E47, 20/1E48, 20/1E49,
20/1E50, 20/1E51, 20/1E52, 20/1E53, 20/1E54, 20/1E55, 20/1E56,
20/1E57, 20/1E58, 20/1E59, 20/1E60, 20/1E61, 20/1E62, 20/1E63,
20/1E64, 20/1E65, 20/1E66, 20/1E67, 20/1E68, 20/1E69, 20/1E70,
20/1E71, 20/1E72, 20/1E73, 20/1E74, 20/1E75, 20/1E76, 20/1E77,
20/1E78, 20/1E79, 20/1E80, 20/1E81, 20/1E82, 20/1E83, 20/1E84,
20/1E85, 20/1E86, 20/1E87, 20/1E88, 20/1E89, 20/1E90, 20/1E91,
20/1E92, 20/1E93, 20/1E94, 20/1E95, 20/1E96, 20/1E97, 20/1E98,
20/1E99, 20/1F1, 20/1F2, 20/1F3, 20/1F4, 20/1F5, 20/1F6, 20/1F7,
20/1F8, 20/1F9, 20/1F10, 20/1F11, 20/

DIRECTION

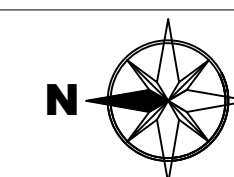

JOINERIES:

Door Schedule in M.		
Type Mark	Finished Width	Finished Height
D	2400	2400
D1	1000	2400
Window Schedule in M.		
D3	1960	730
D4	960	730

ARCHITECT:

ARICH, NITIN M. WAGHMARE
FOG HOUSE, LANE NO.3,
PRASHANT ROAD, DECCAN, PUNE-
400011, INDIA

STRUCTURAL ENGINEERS:


B. Pratik
B. MALLIKA., ME., (PhD)
Registered Structural Engineer
RE-II/KKDTCP/013/2022
84, Kaliyamm Koil Street,
Pasumpon Nagar, Madurai-625003

OWNER/ AUTHORIZED SIGNATURE: _____


For Wonderla Holidays Ltd.
Authorized Signatory

SCALE = 1:200


BLOCK - 6
MULTI-PURPOSE HALL

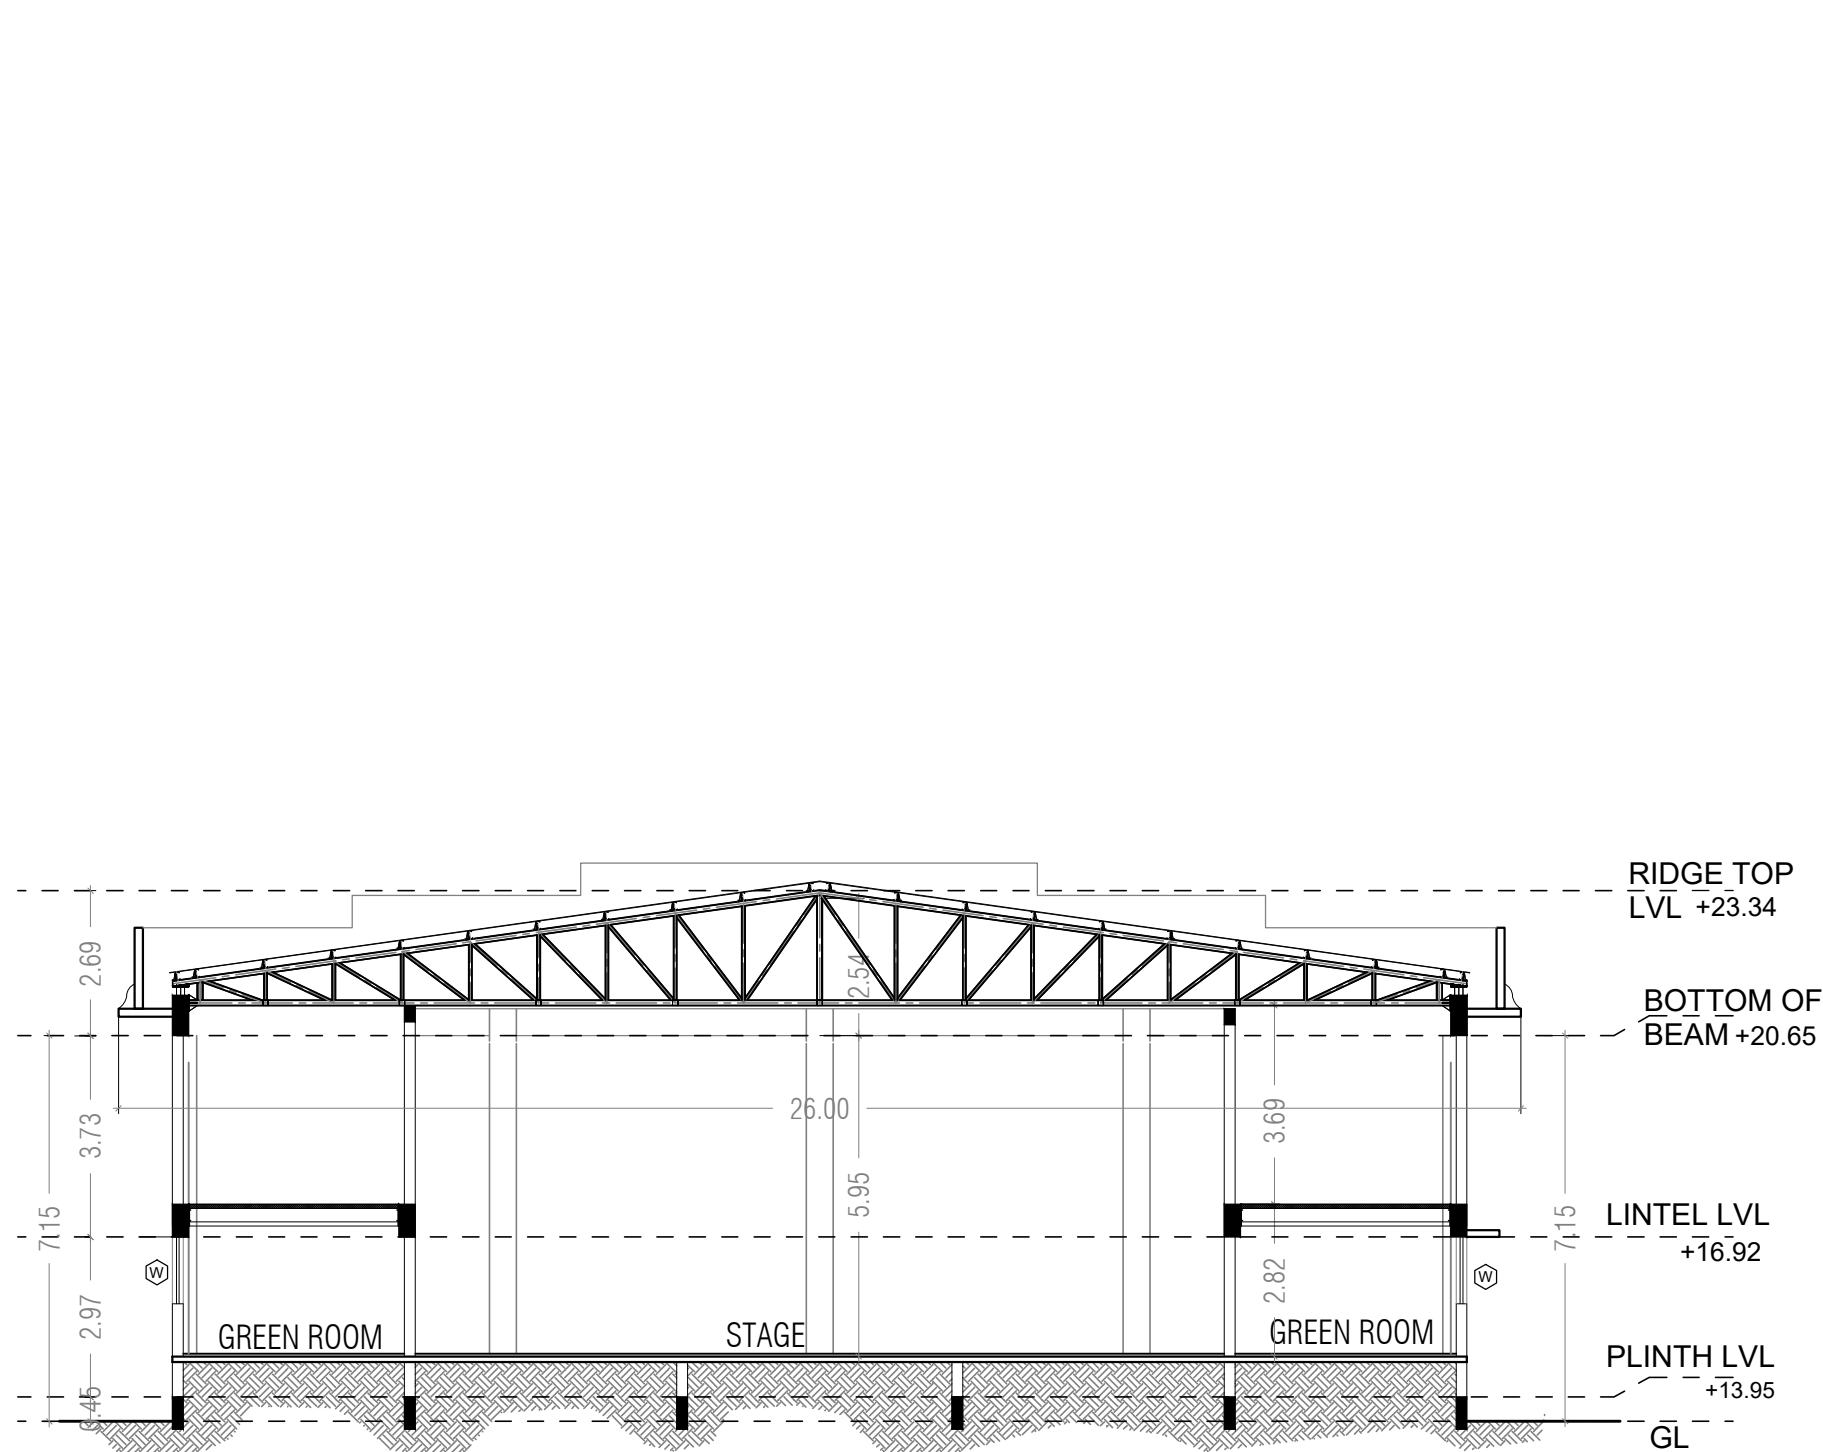


SECTION AA'

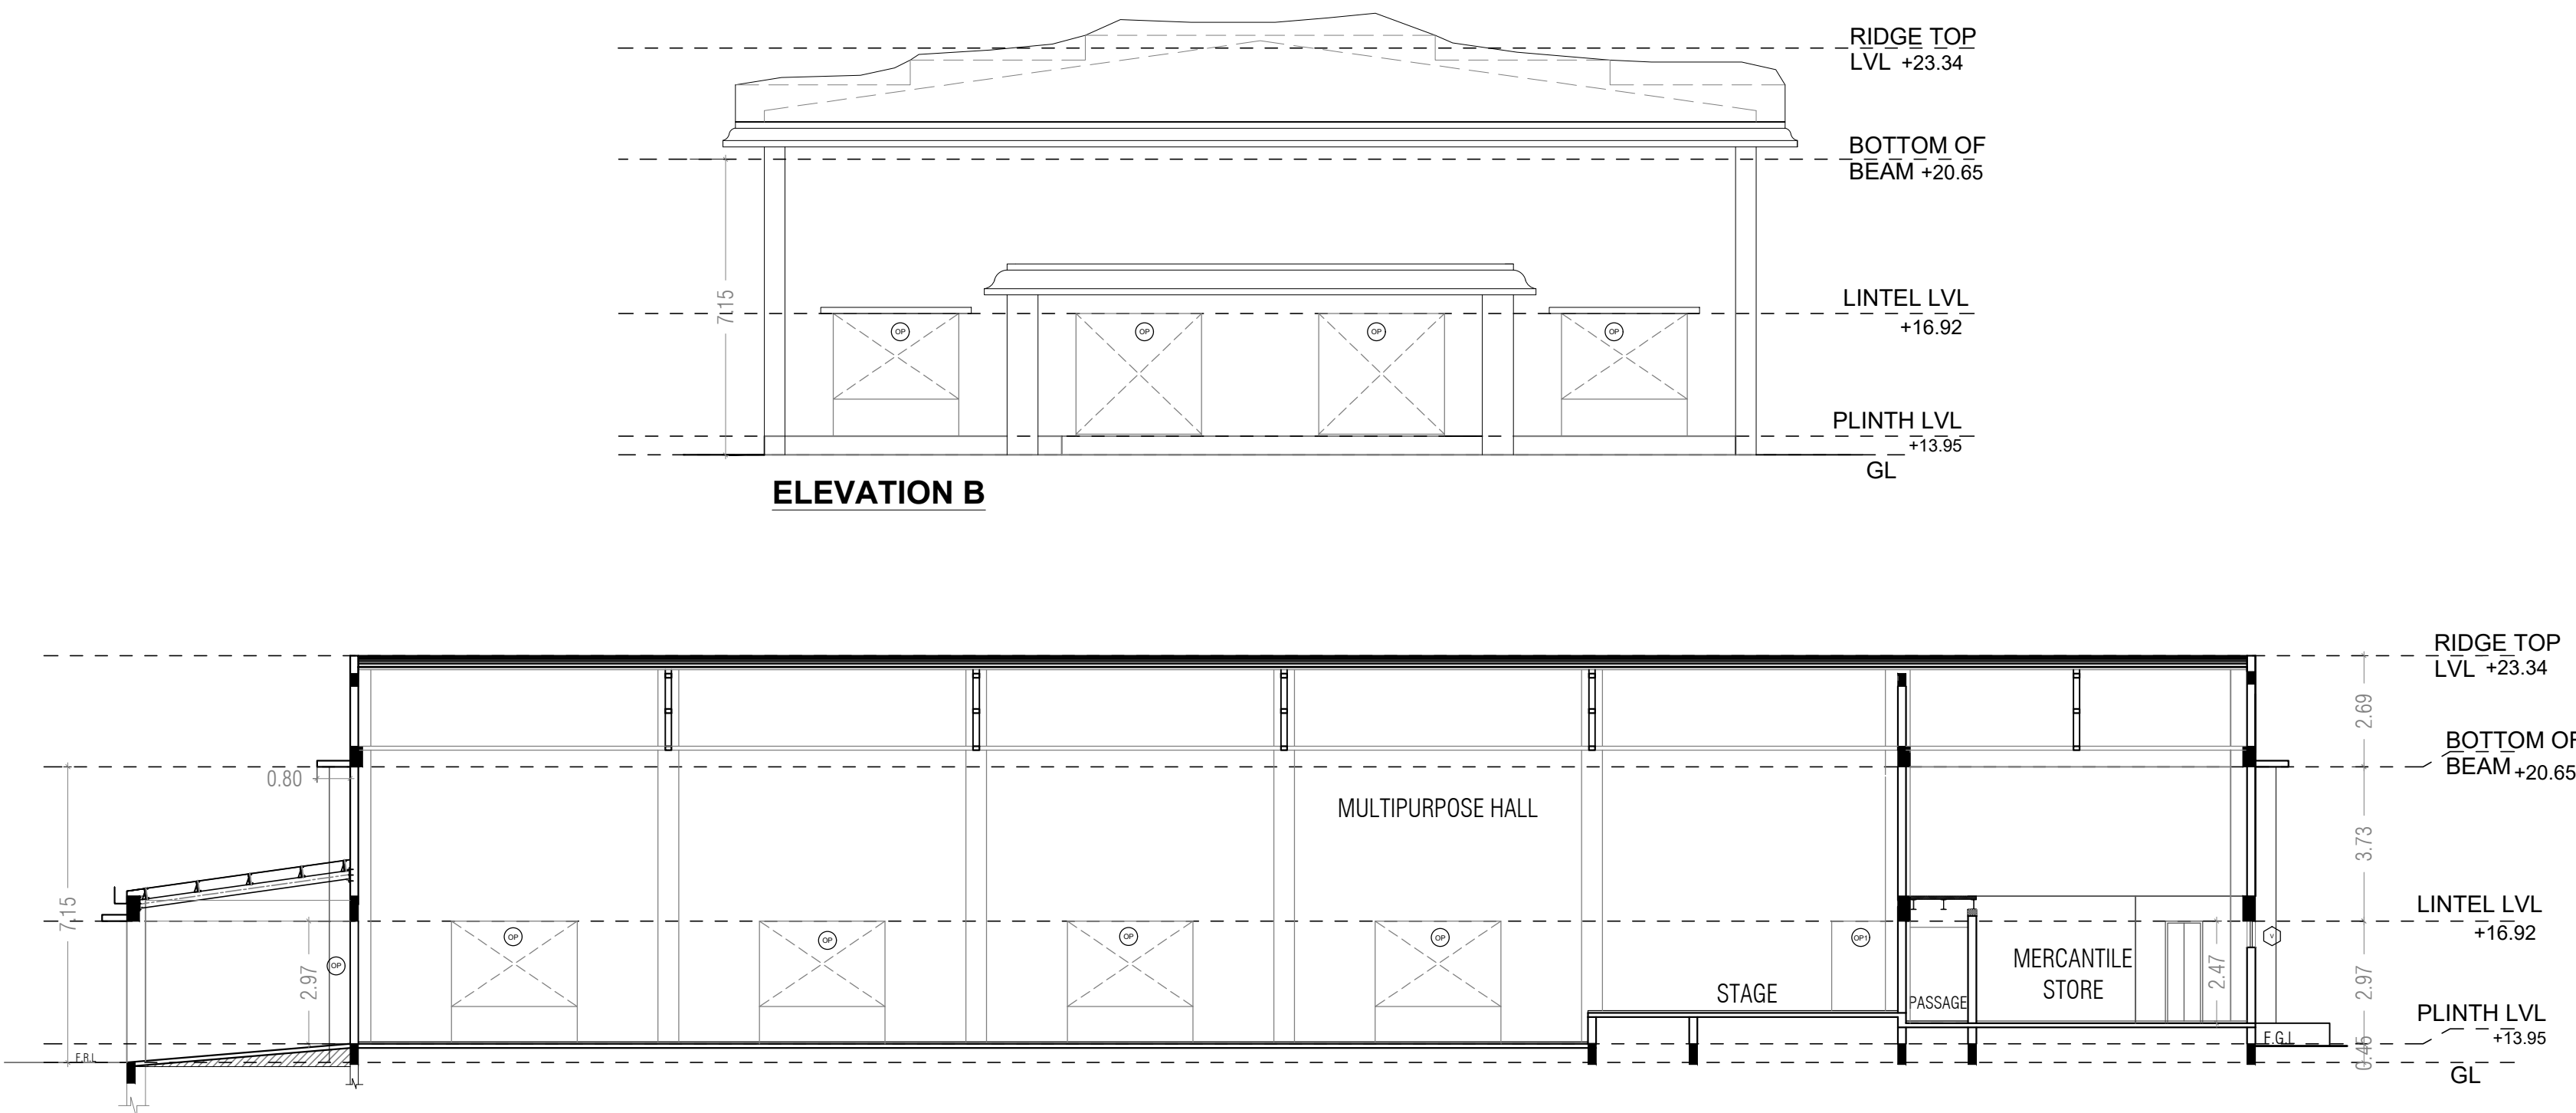

SECTION BB'

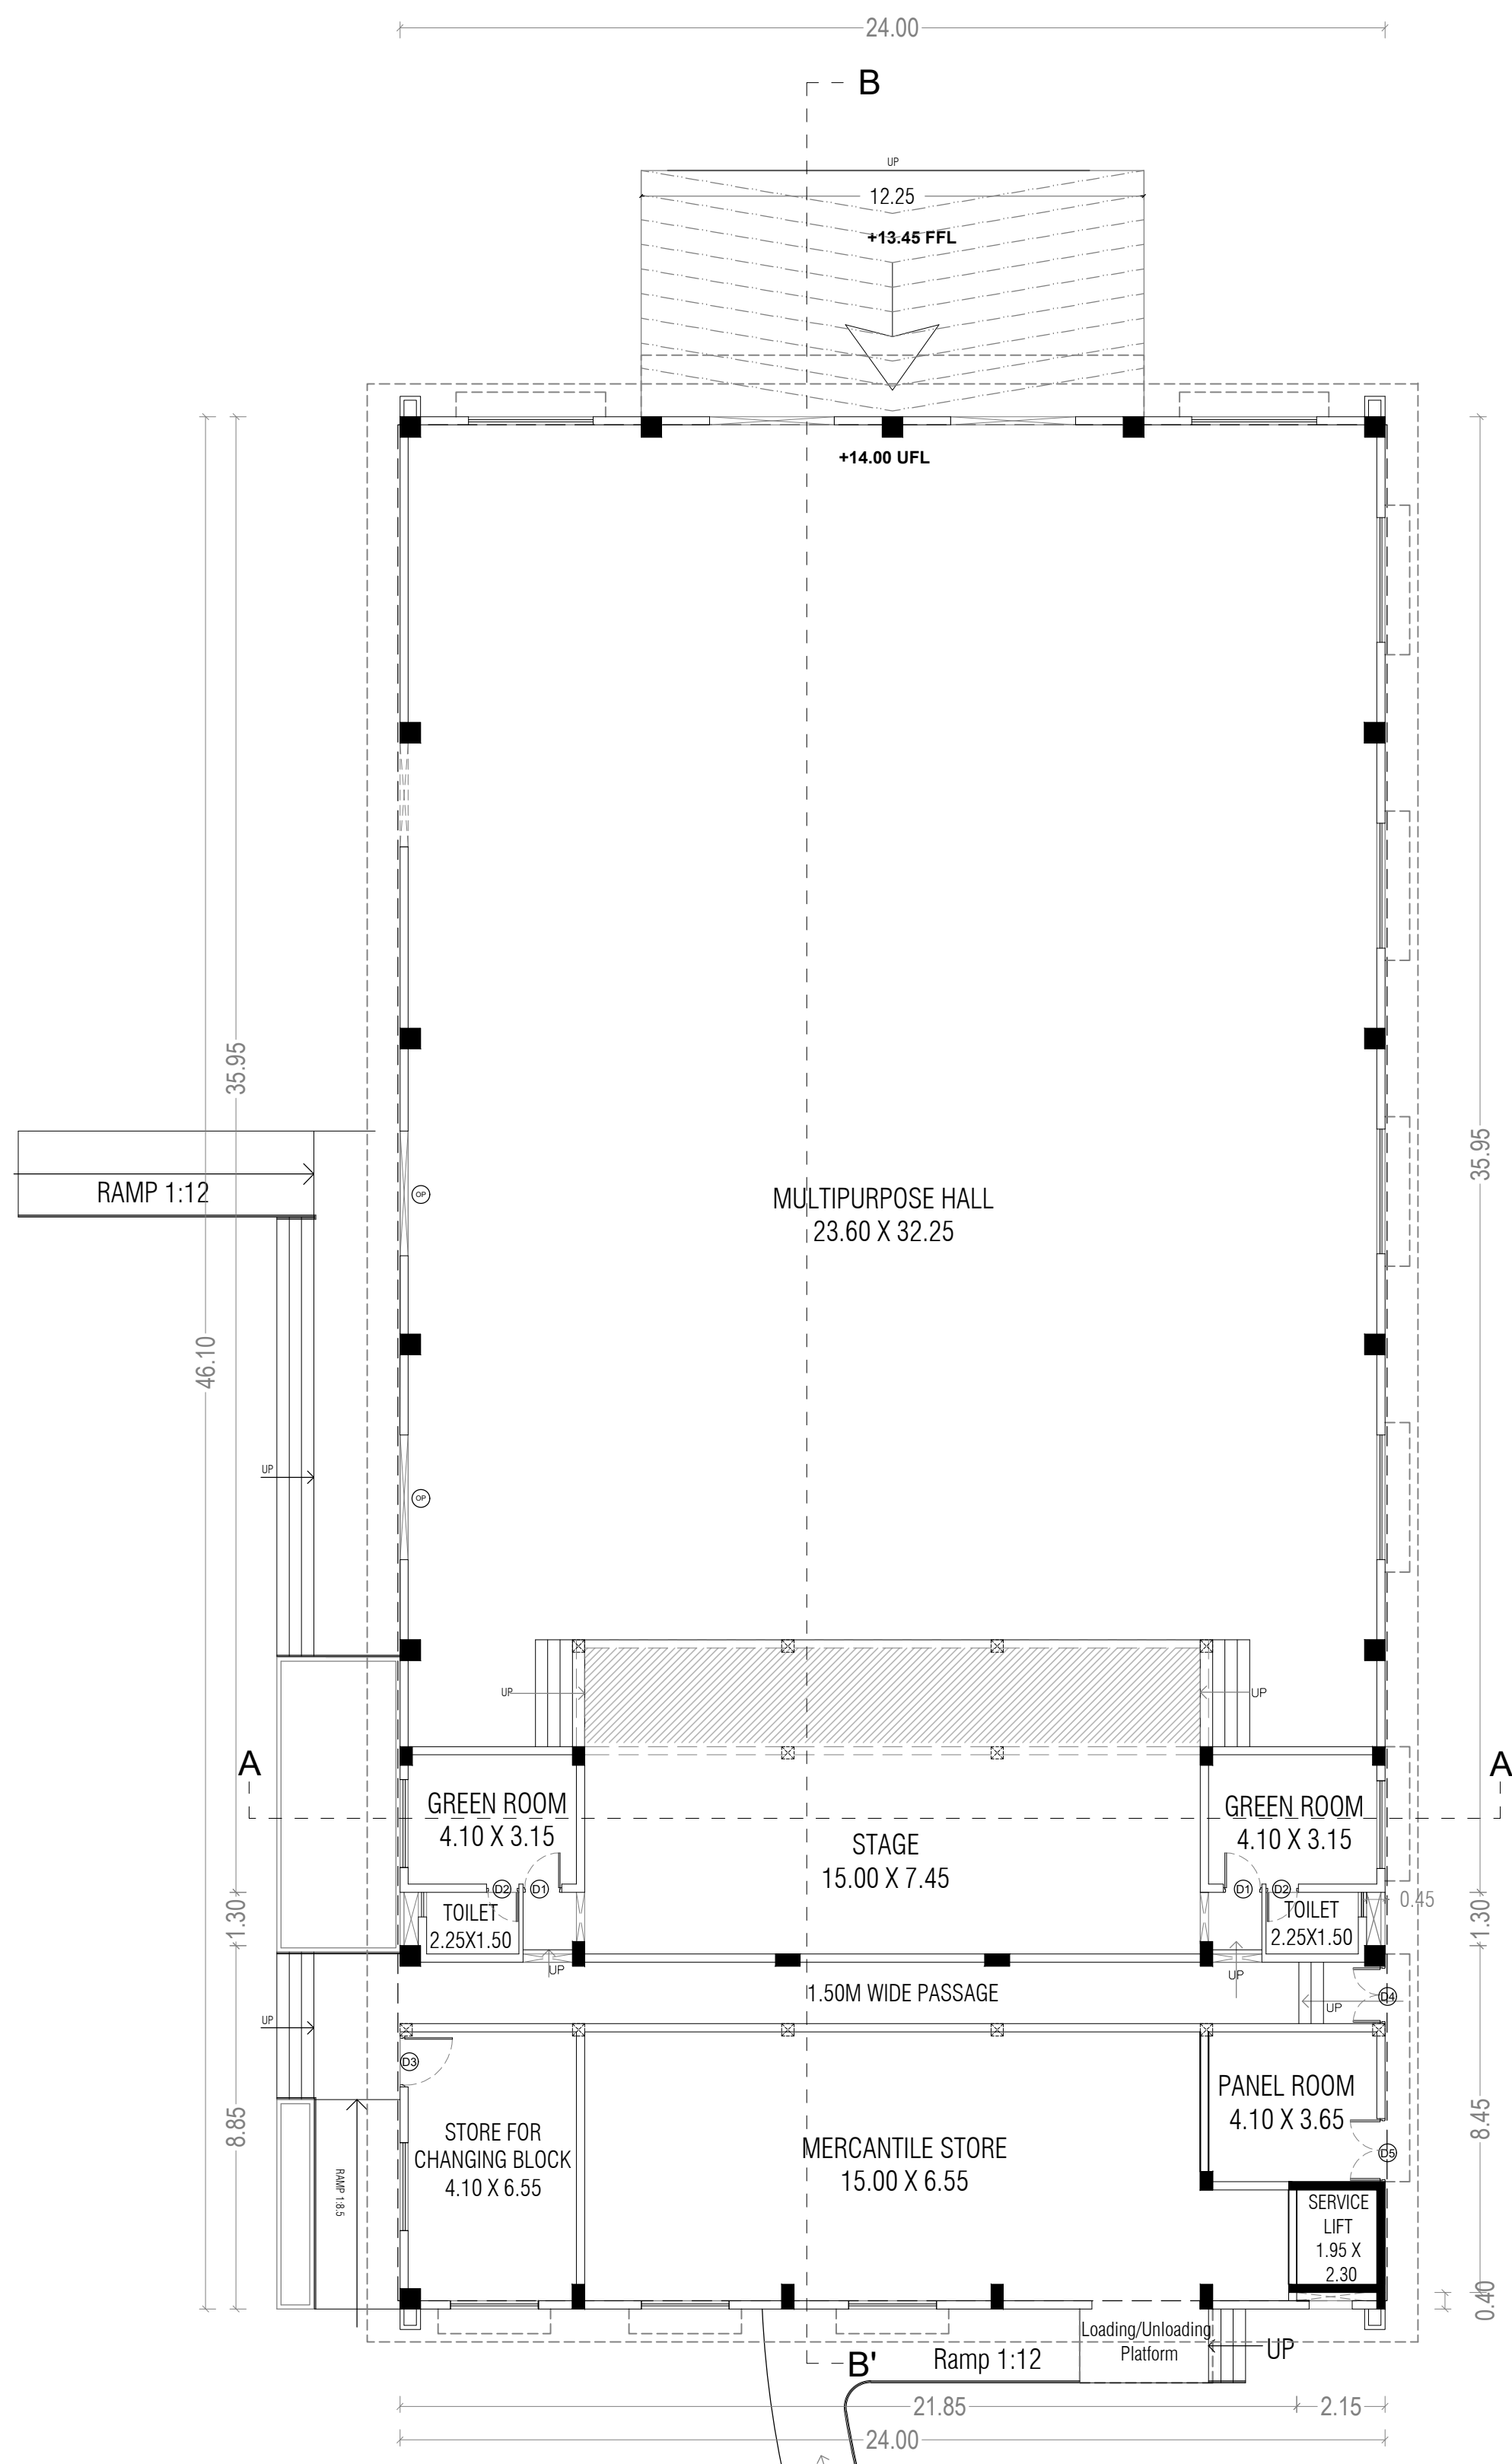

GROUND FLOOR PLAN

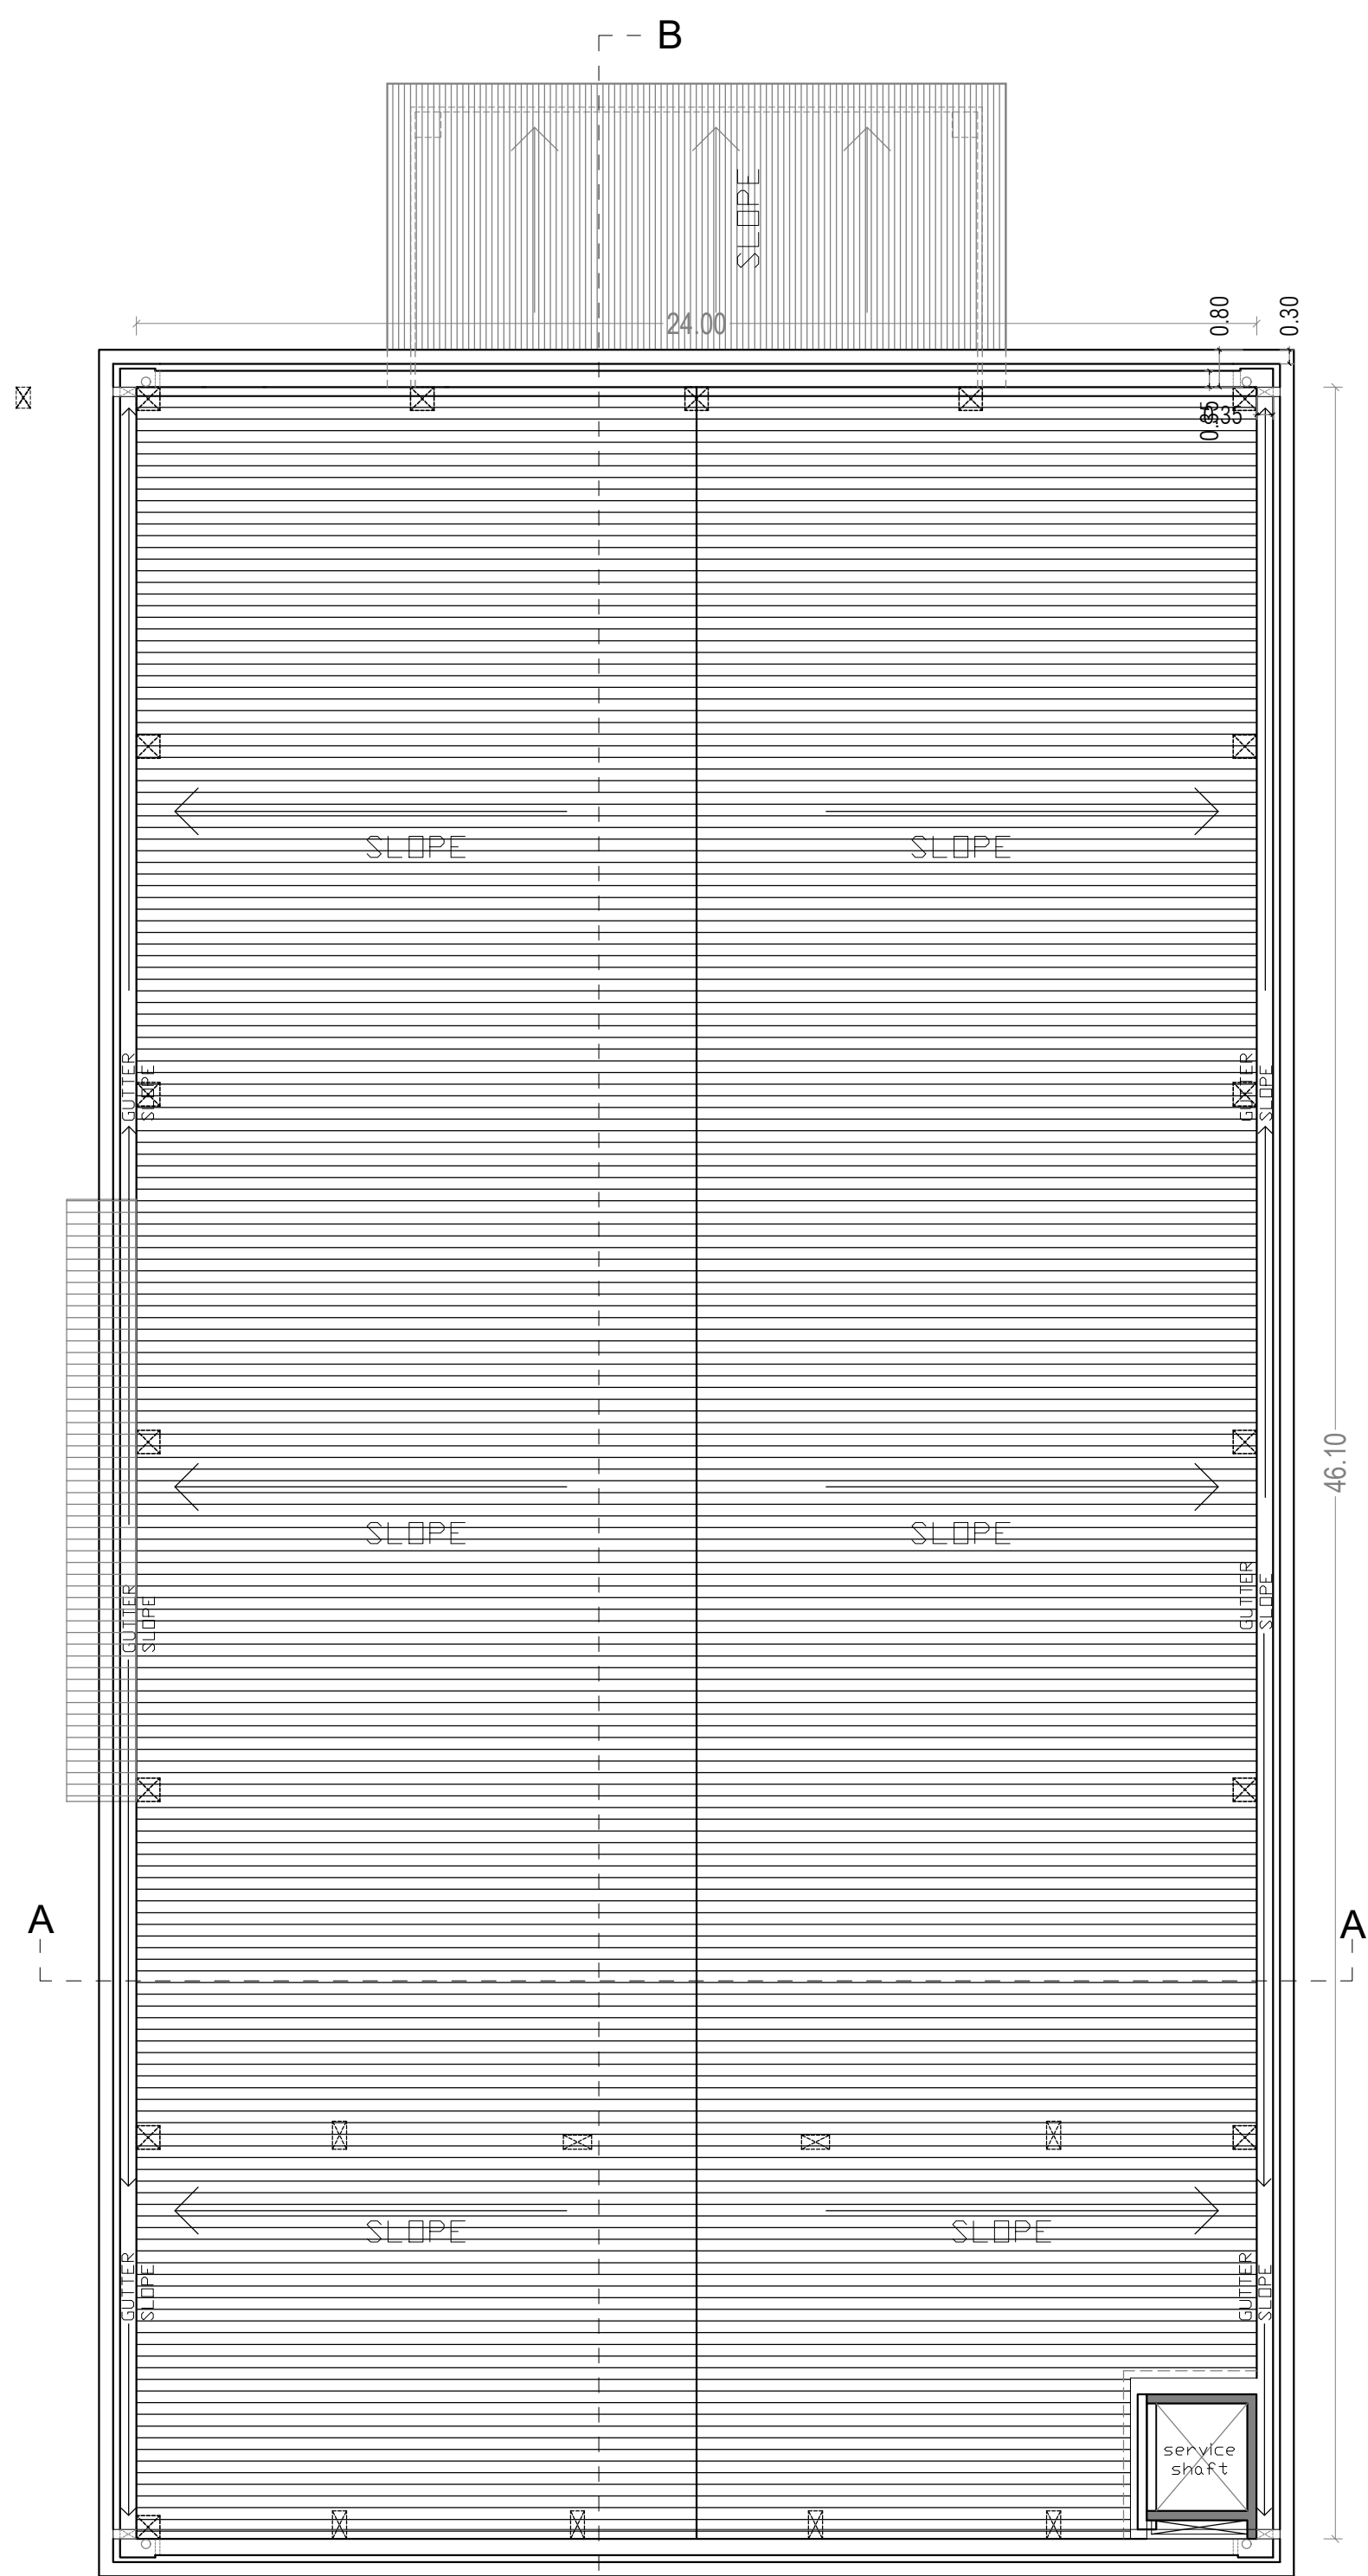


ROOF PLAN

SHEET NUMBER : 6 OF 21

PROJECT:

PLAN SHOWING THE REVISED AND ADDITIONAL CONSTRUCTION OF AMUSEMENT THEME PARK BUILDINGS AT SURVEY NUMBERS: 4/3A, 5/2A, 5/2B, 5/2C, 9/3A, 9/3B, 9/3C, 9/3D, 9/3E, 10, 11/1, 11/2, 11/3, 11/4, 11/5, 11/6, 13/2, 13/3, 13/4, 14/1, 14/2A, 14/2B, 14/2C, 14/2D, 14/3A, 14/3B, 14/4A1, 14/4A2, 14/4B, 14/4C, 14/5A, 14/5B1, 14/5B2, 14/5C1, 14/5C2, 18/2A, 18/2B, 18/2C, 18/2D, 18/2E, 18/2F, 18/2G, 18/2H, 18/2I, 18/2J, 18/2K, 18/3A, 18/3B, 18/3C, 18/4A, 18/4B, 18/4C, 18/4D, 18/4E, 18/5, 19/1A, 19/1B, 19/1C, 19/1D, 19/2A, 19/2B, 19/2C, 19/3A, 19/3B, 19/3C, 19/3D, 19/3E, 19/3F, 20/1A, 20/1B1, 20/1B2, 20/1B5, 20/1B6A, 20/1B6B, 20/1B6C, 20/1B7, 20/1B4, 24/1A, 24/1B, 24/1C, 24/1D, 24/2A, 24/2B, 24/2C, 24/2E, 24/2D, 25/1B1A, 25/1B1B, 25/1B2, 25/1B3F, 25/1B1C1, 25/1B1C2, 25/1B1C3, 25/1B1C4, 25/1B1D, 25/1B1E, 25/1B1F, 25/1B1G, 25/1B1H, 25/1B1I, 25/1B1J, 25/1B1K, 25/1B1L, 25/1B1M, 25/1B3A1, 25/1B3A2, 25/1B3B, 25/1B3C, 25/1B3D, 25/1B3E, 25/1B3F, 25/1B3G1, 25/1B3G2, 25/1B3G3, 25/1B3H1, 25/1B3H2, 25/1B3H3, 25/2A1A, 25/2A1B, 25/2A4A, 25/2A4B, 25/2A4C, 25/2A1C, 25/2B, 25/2A2, 25/2A3, 25/2A5, 25/2A6, 25/2A7, 25/1A, 25/1B3I, 26/9, 27/7B, 28/2B, 28/3B, 28/1E2, 41/2A3, 41/2B, 41/2C, 43/10C, 44/2C1, 44/2C3, 44/2D4, 44/2D5, 44/2E1, 44/2E2, 44/3A, 44/3B, 44/3C, 44/3D, 44/2E3, 44/2D6, 44/2C2A, 44/2C2B, 44/2C2C, 44/2C2D, 44/2C2E, 44/2D1A, 44/2D1B, 44/2D2, 44/2D3A, 44/2D3B, 44/2D3C, 44/2D3D, 45/1A, 45/1B, 45/1C1, 45/1C2, 45/1D, 45/1E, 45/1F, 45/1G1, 45/1G2, 45/1G3, 45/1G4, 45/1G5, 45/2A, 45/2B, 46/1A, 46/1B, 46/1C, 46/1D, 46/1E, 46/2A, 46/2B, 46/2C, 47, 48/2H2, 48/2F, 48/2G, 48/2I2, 50/1H, 50/3, 52/8B, 52/9B OF ILLALUR VILLAGE, THIRUPORUR TALUK, CHENGALPATTU DISTRICT - 603 100

DIRECTION:

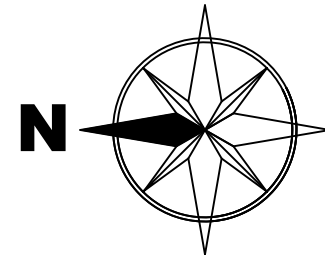


JOINERIES:

Door Schedule in M.			Window Schedule in M.		
Type Mark	Finished Width	Finished Height	Type Mark	Finished Width	Finished Height
D1	1.2000	2.4000	V1	1.2000	0.6000
D2	1.0000	2.4000	V2	0.6000	0.9000
D2a	1.0000	2.4000	W1	2.4000	1.5000
D3	0.9000	2.4000	W2	1.8000	1.5000
D4	0.7500	2.4000	W3	1.5000	1.5000
D4b	3.2300	1.6800	W4	1.0000	1.5000
D5	1.0000	2.1000	W5	1.5000	1.5000
D6	0.6000	2.4000	W6	2.0000	1.5000
FRD	0.9000	2.4000			
GD	1.2000	2.4000			
Opening Schedule in M.					
OP	3.1100	2.4000			
OP1	1.2000	2.4000			
OP2	0.0000	0.0000			
OP3	0.9600	2.4000			
RS	1.9600	1.3500			
OP4	1.2000	1.5000			
OP5	2.2350	1.5400			


ARCHITECT:



STRUCTURAL ENGINEERS:

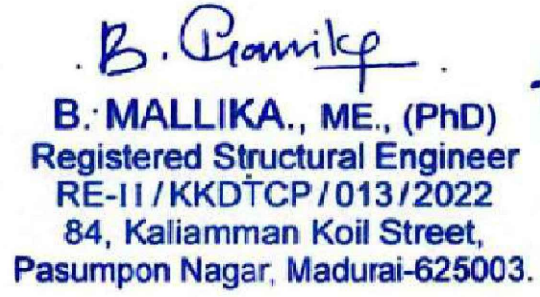


OWNER/ AUTHORIZED SIGNATURE:

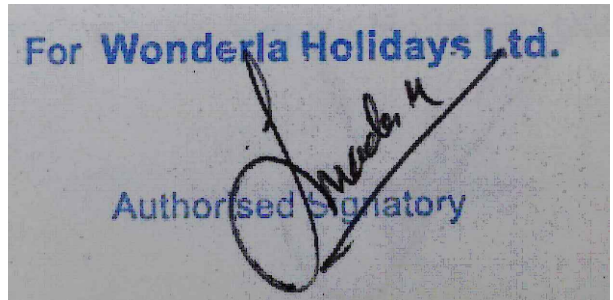


SCALE = 1: 200


BLOCK - 6
CHANGING BLOCK

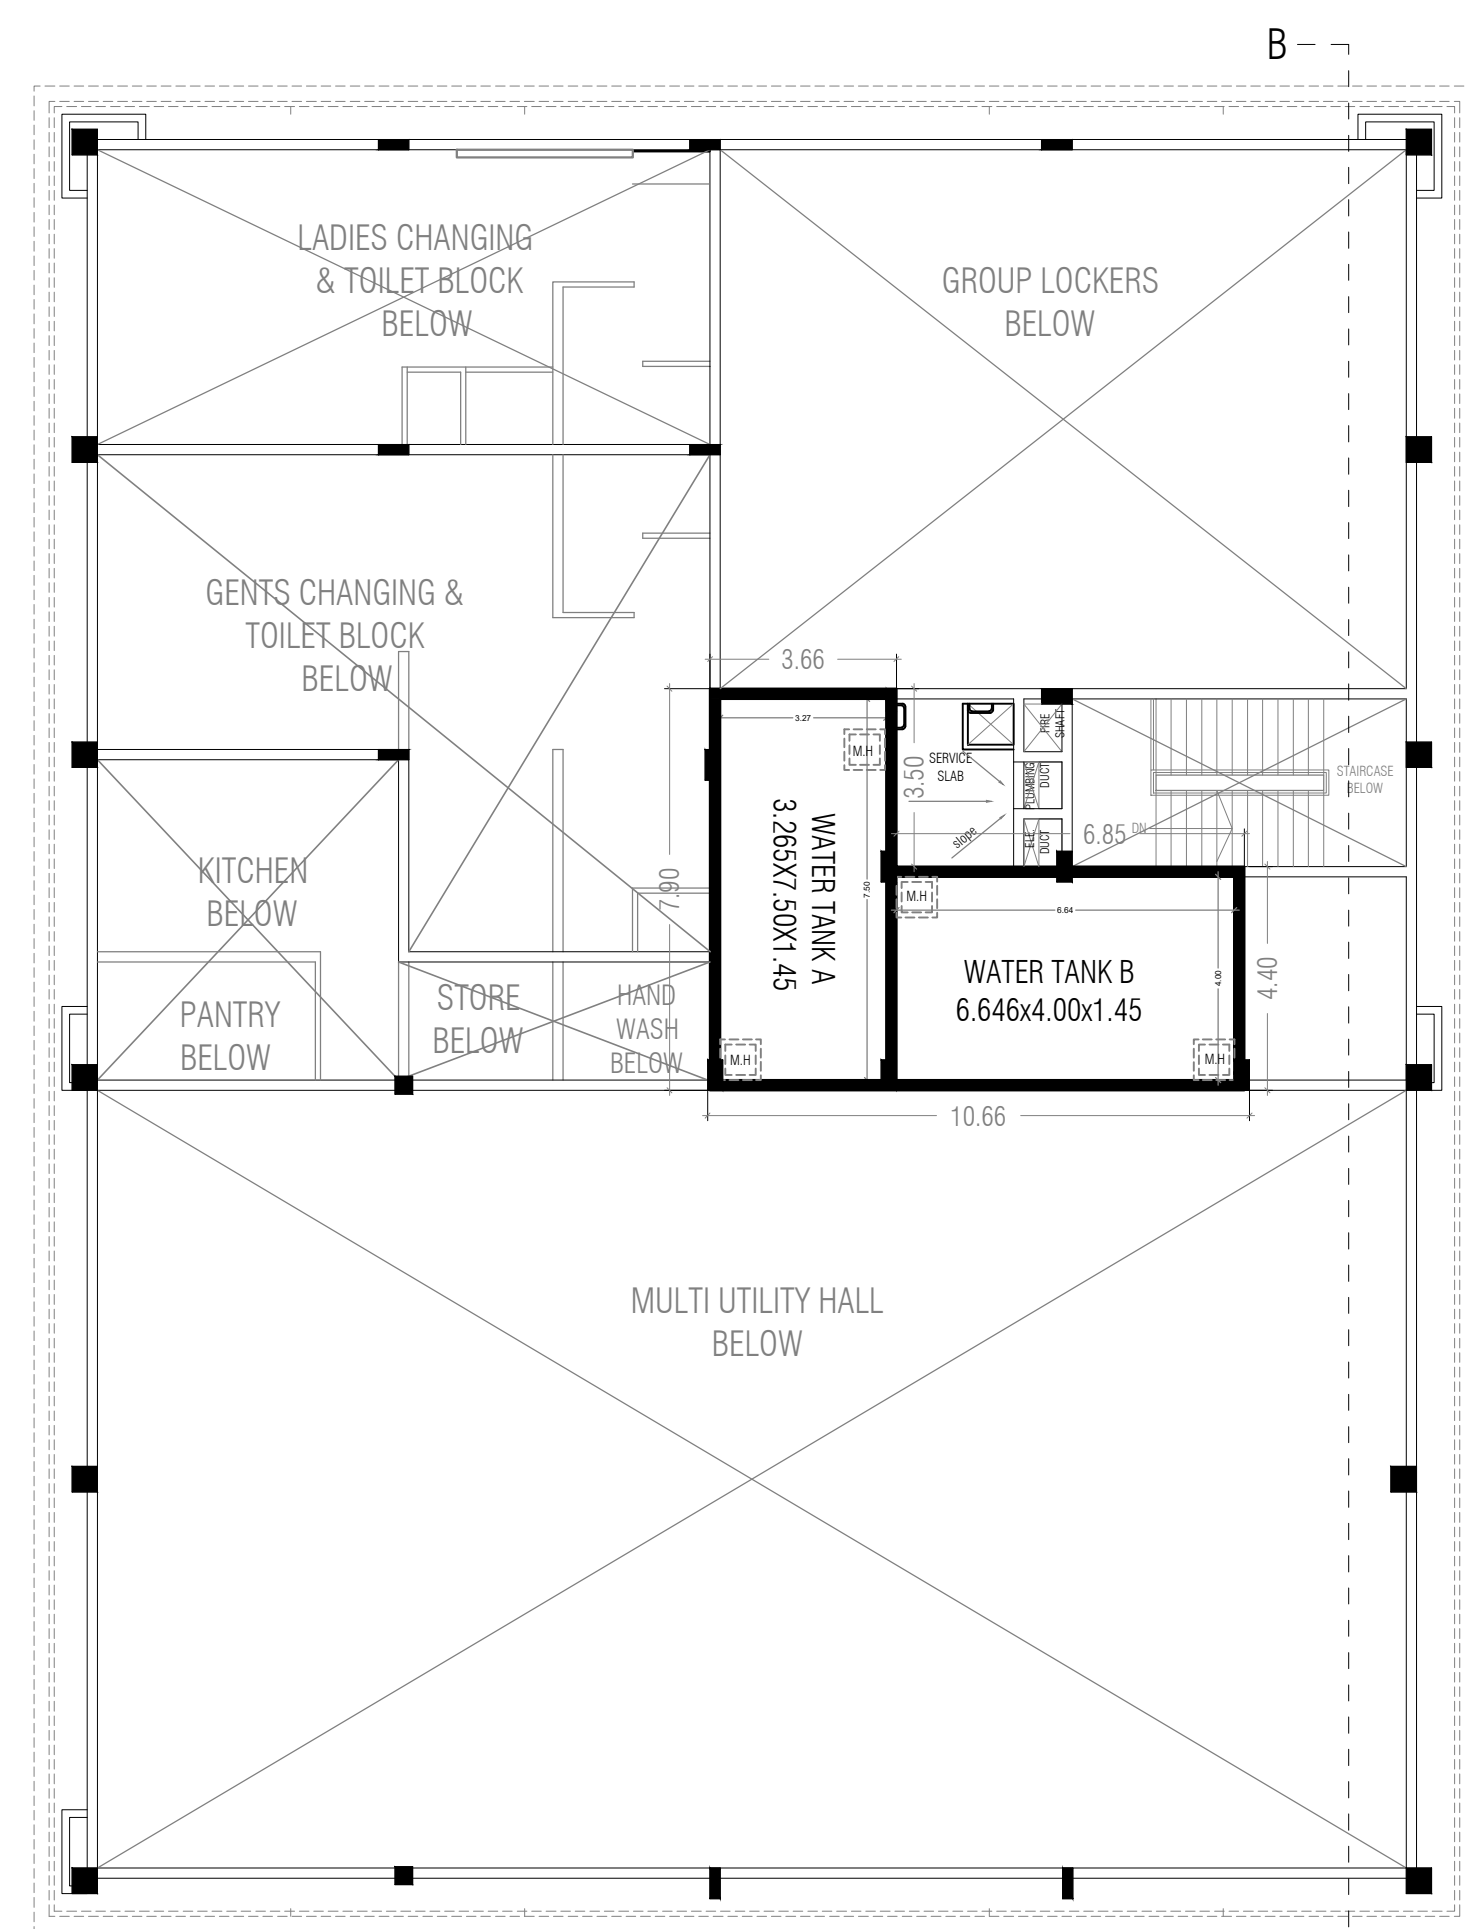


PLAN AT OHT LEVEL

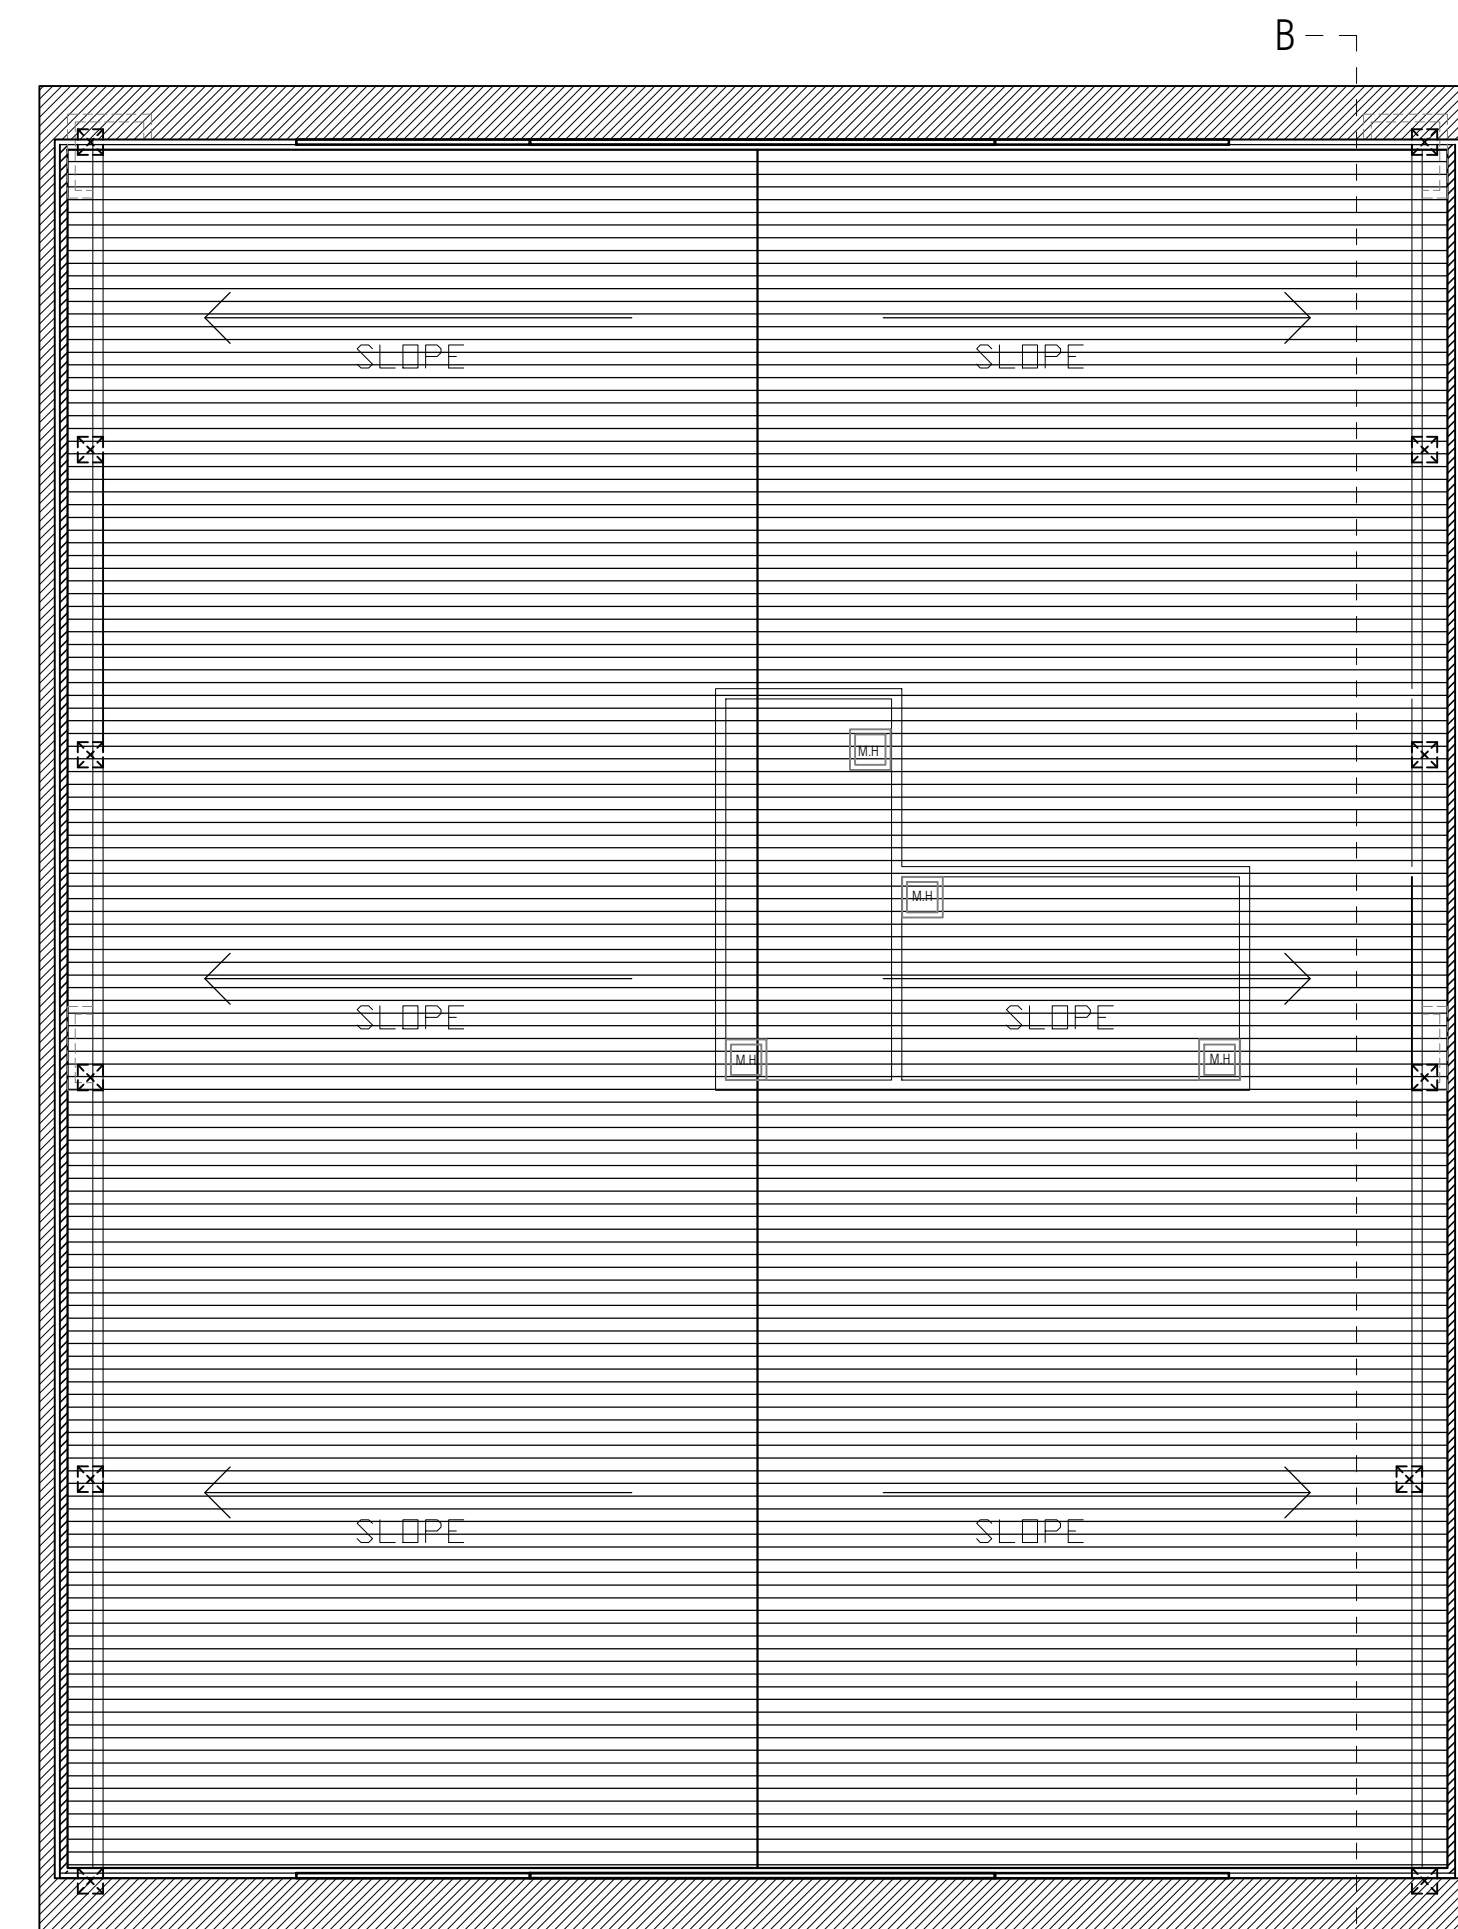


ROOF PLAN

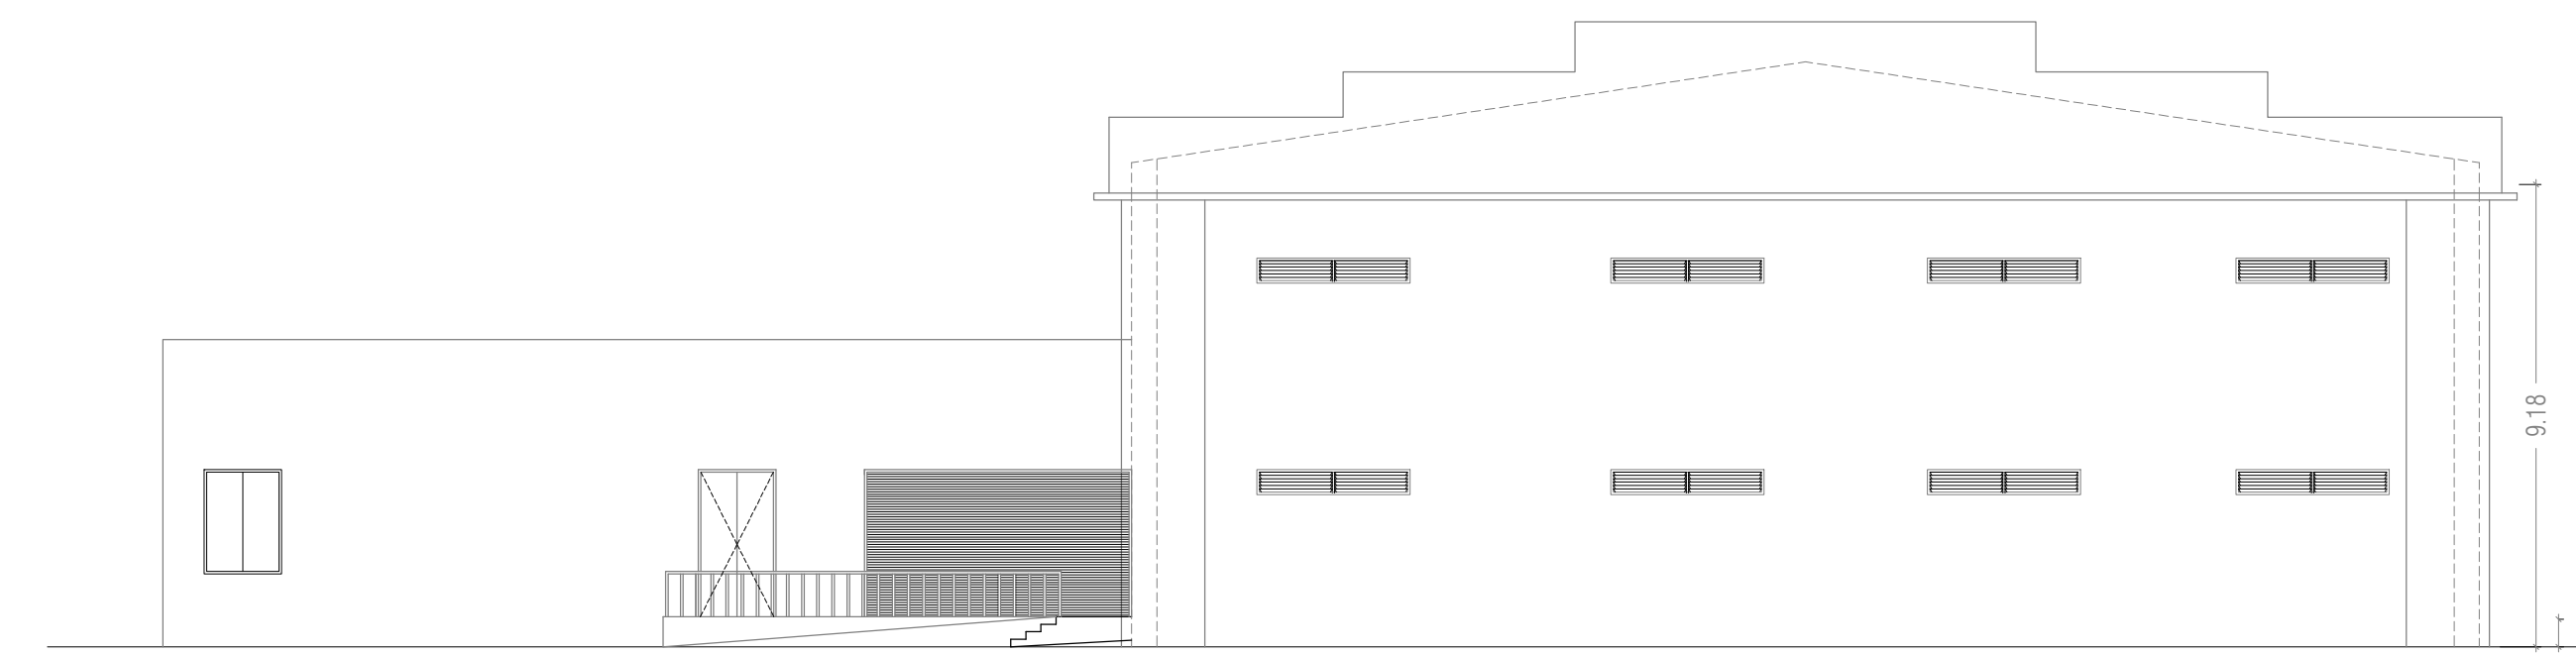


ELEVATION

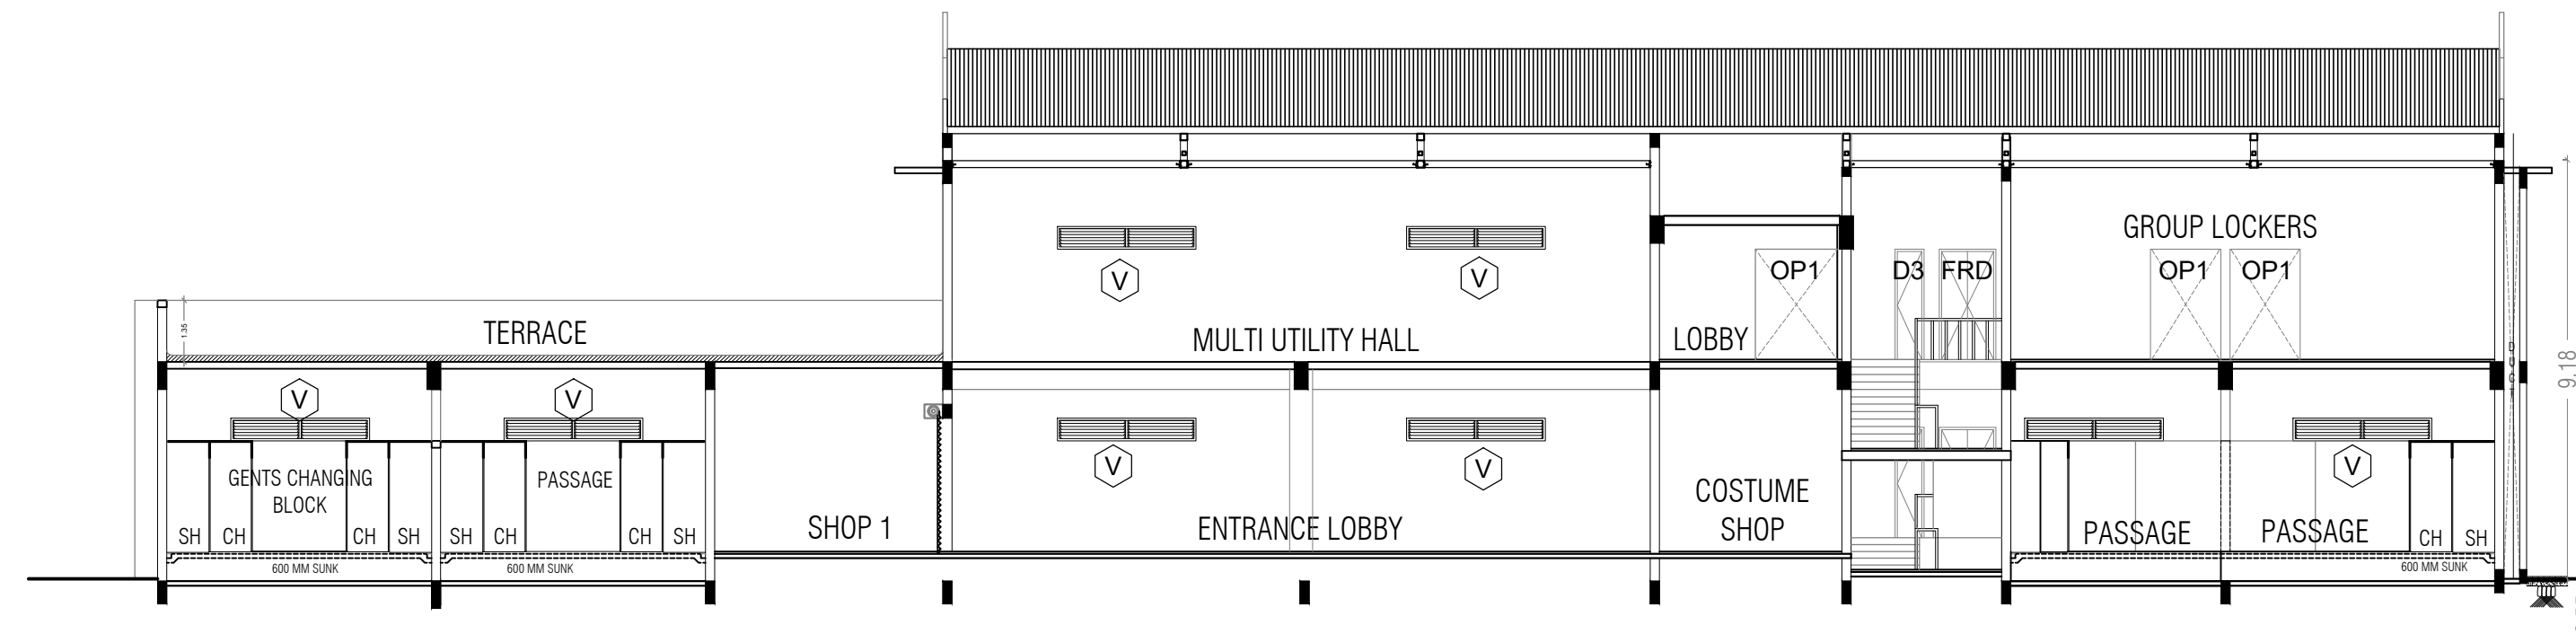


SECTION B-B'

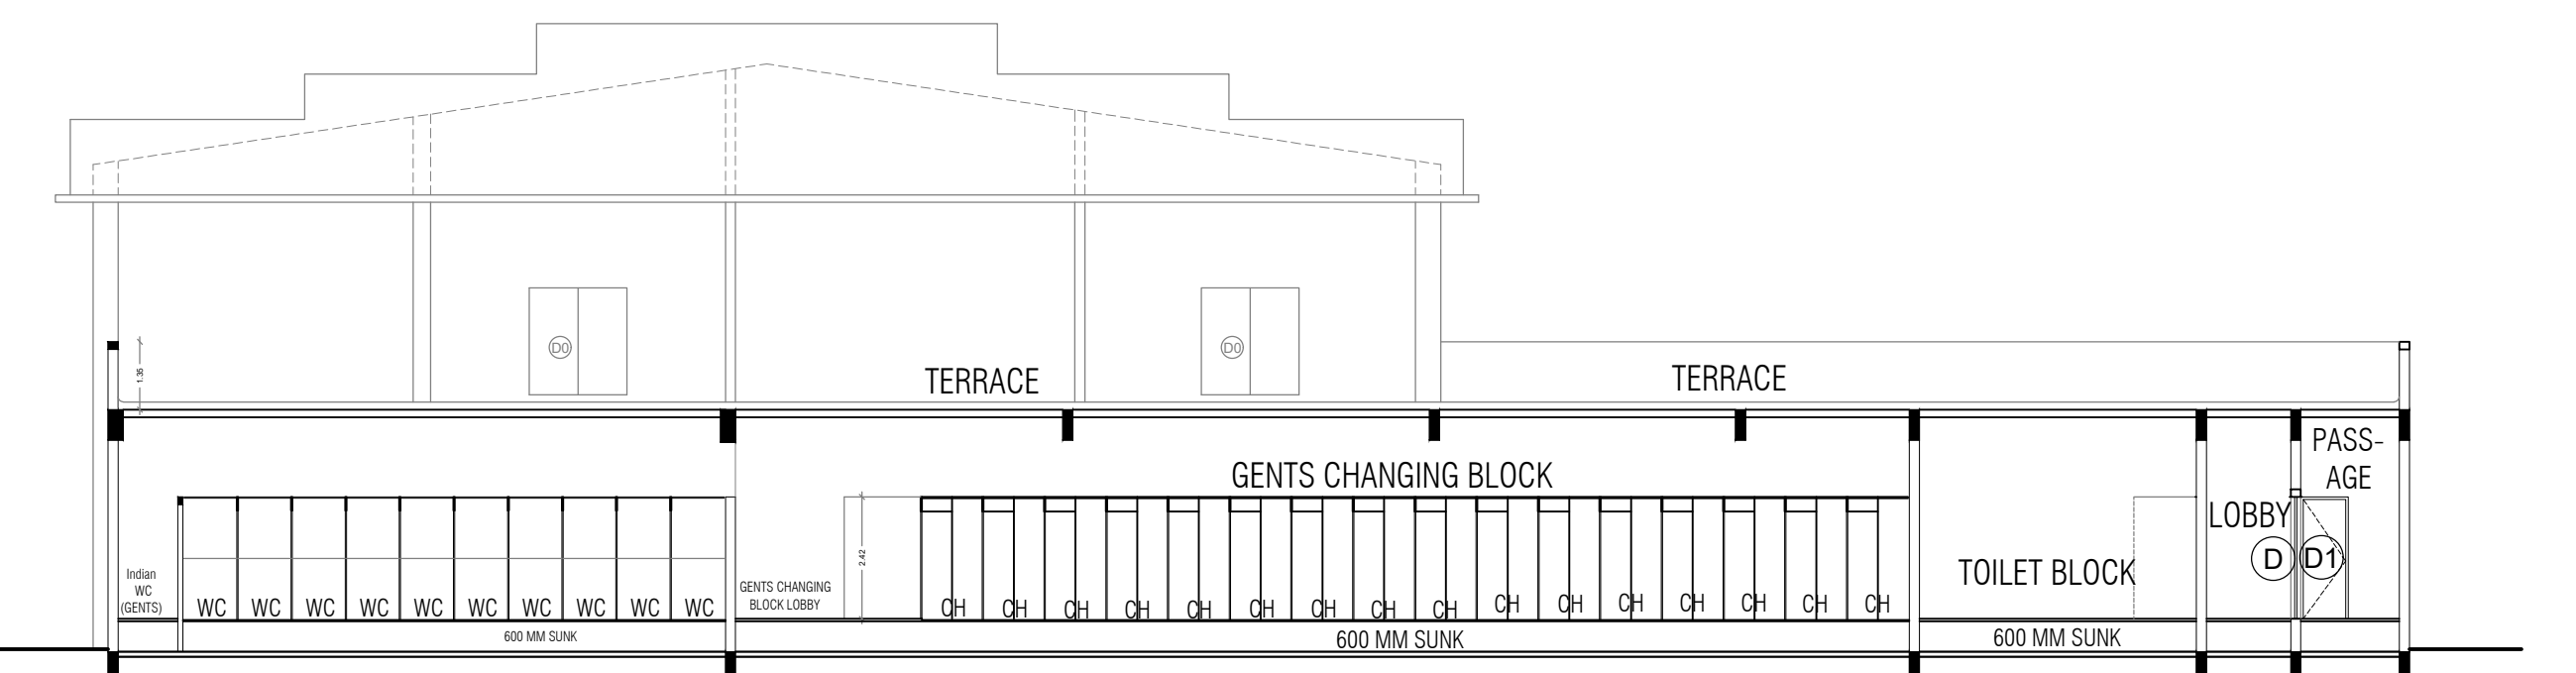

SECTION A-A'

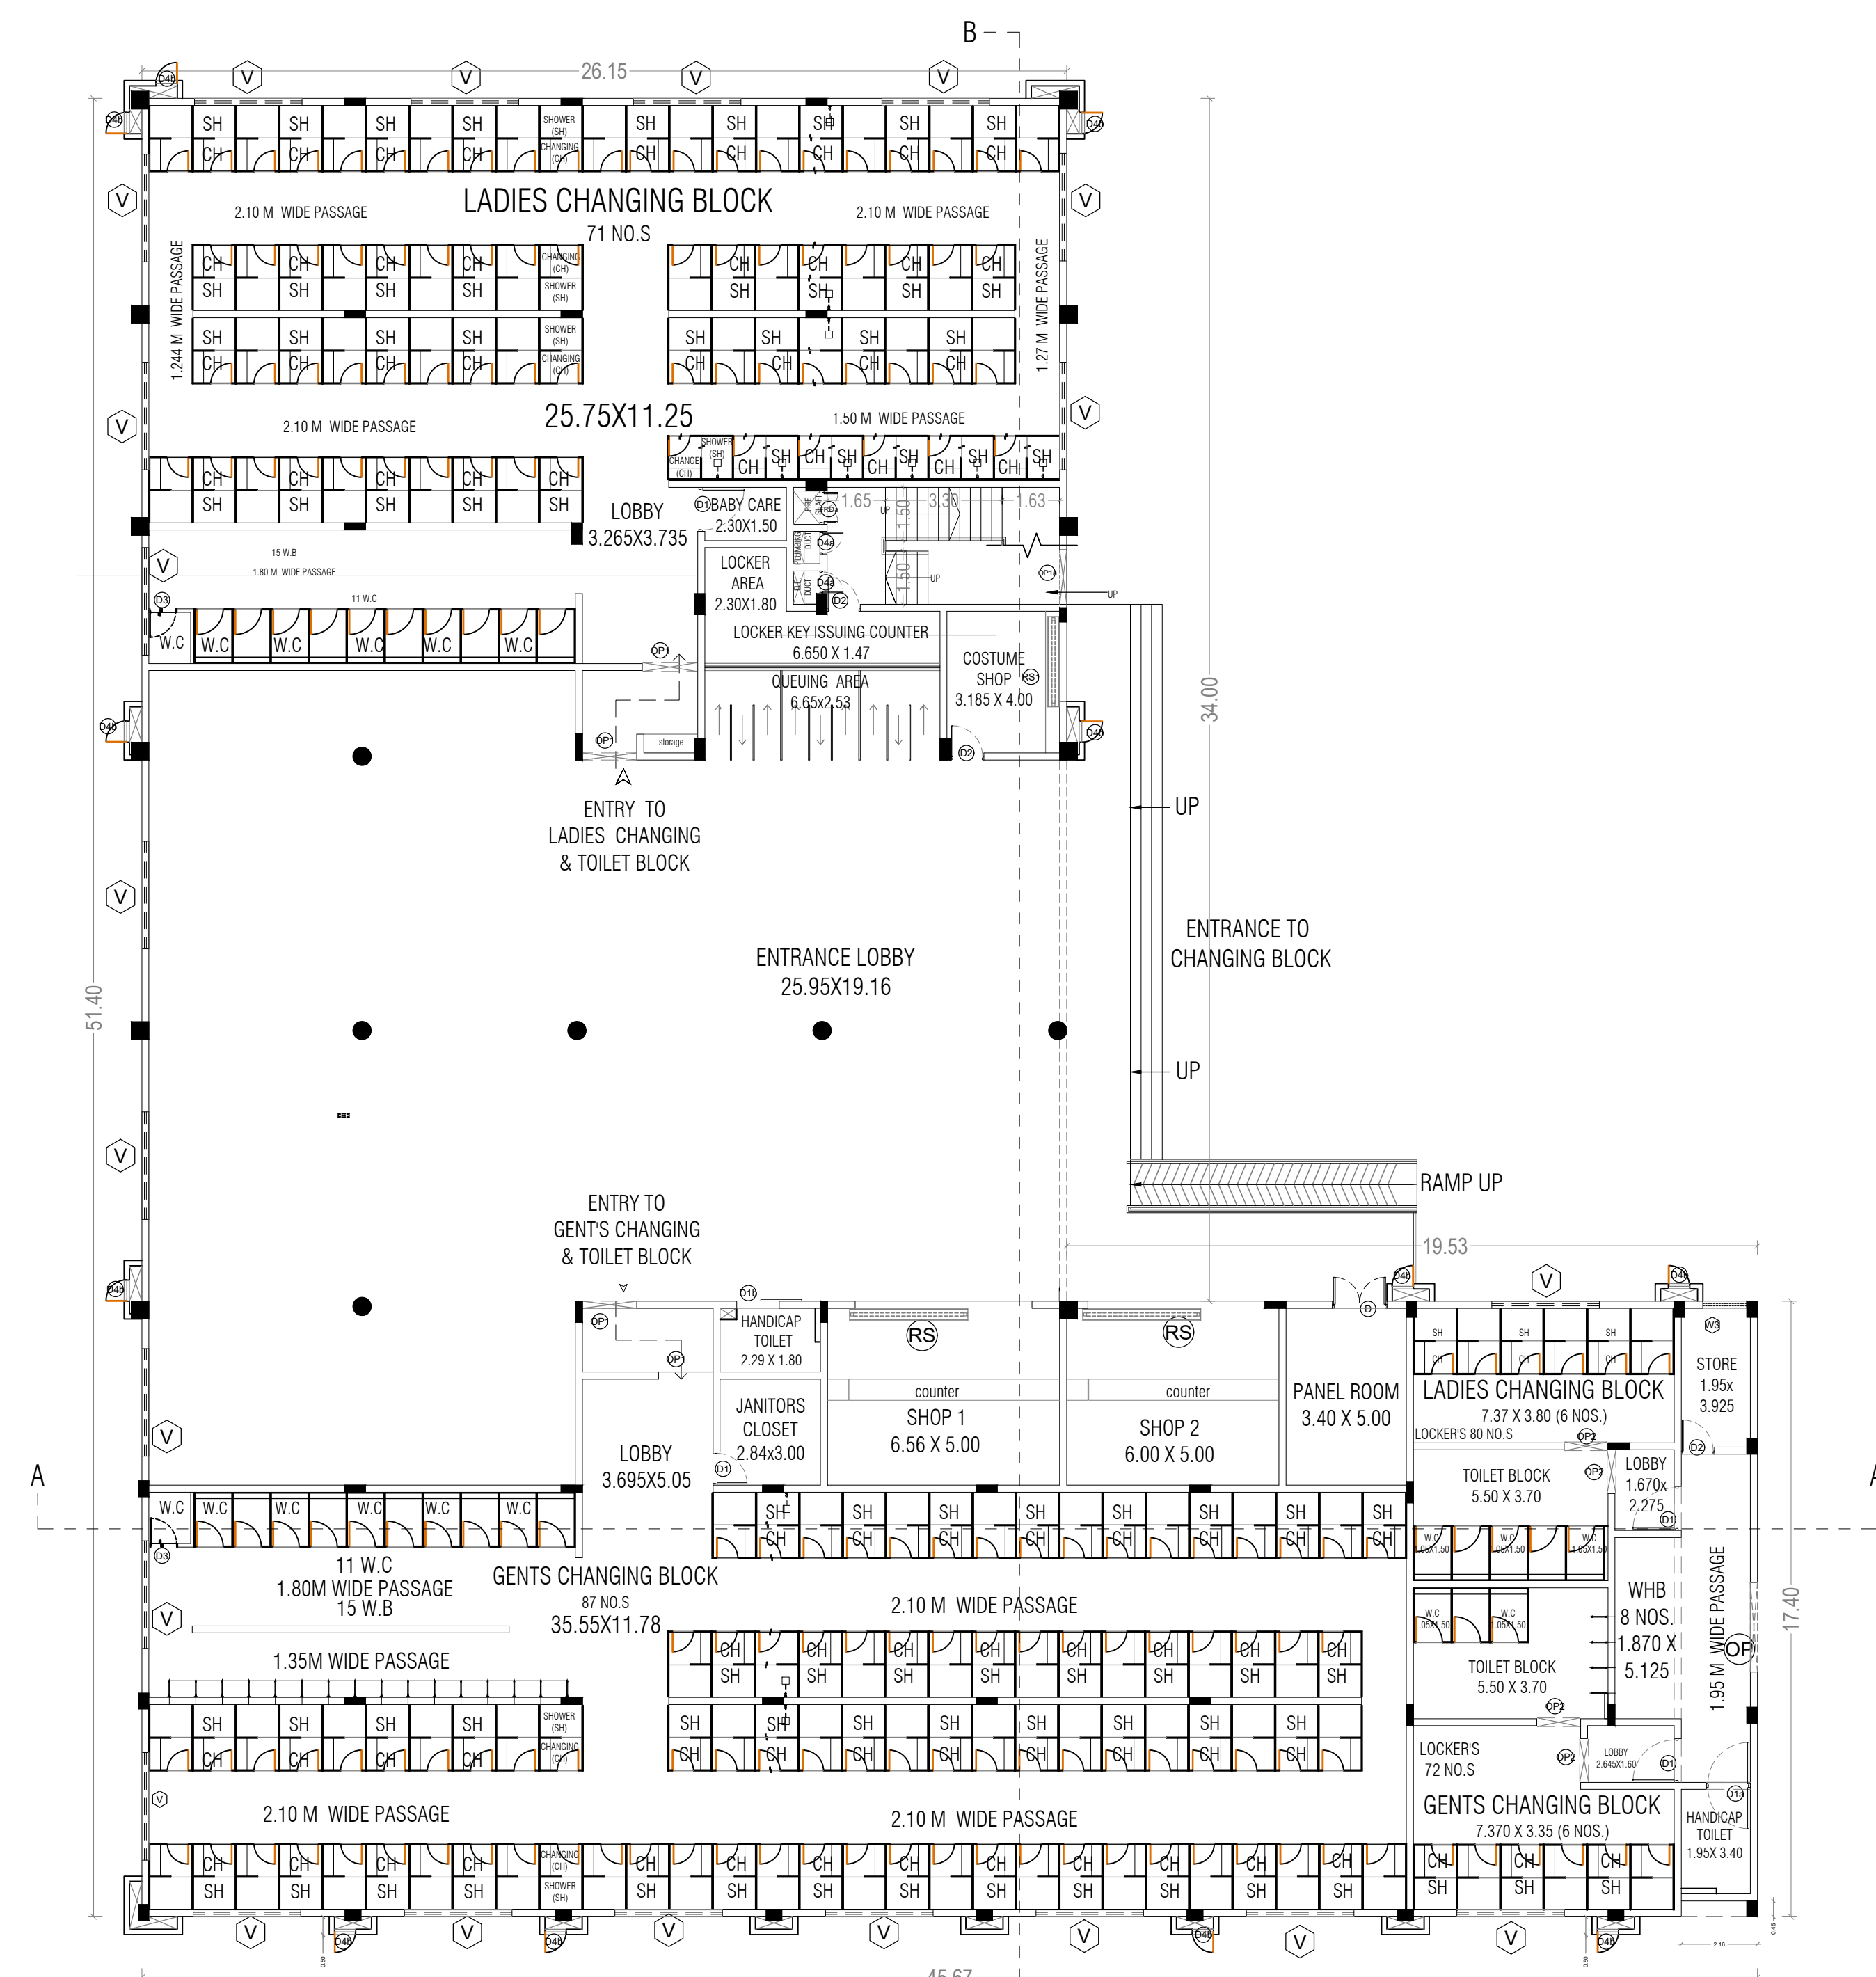

GROUND FLOOR PLAN

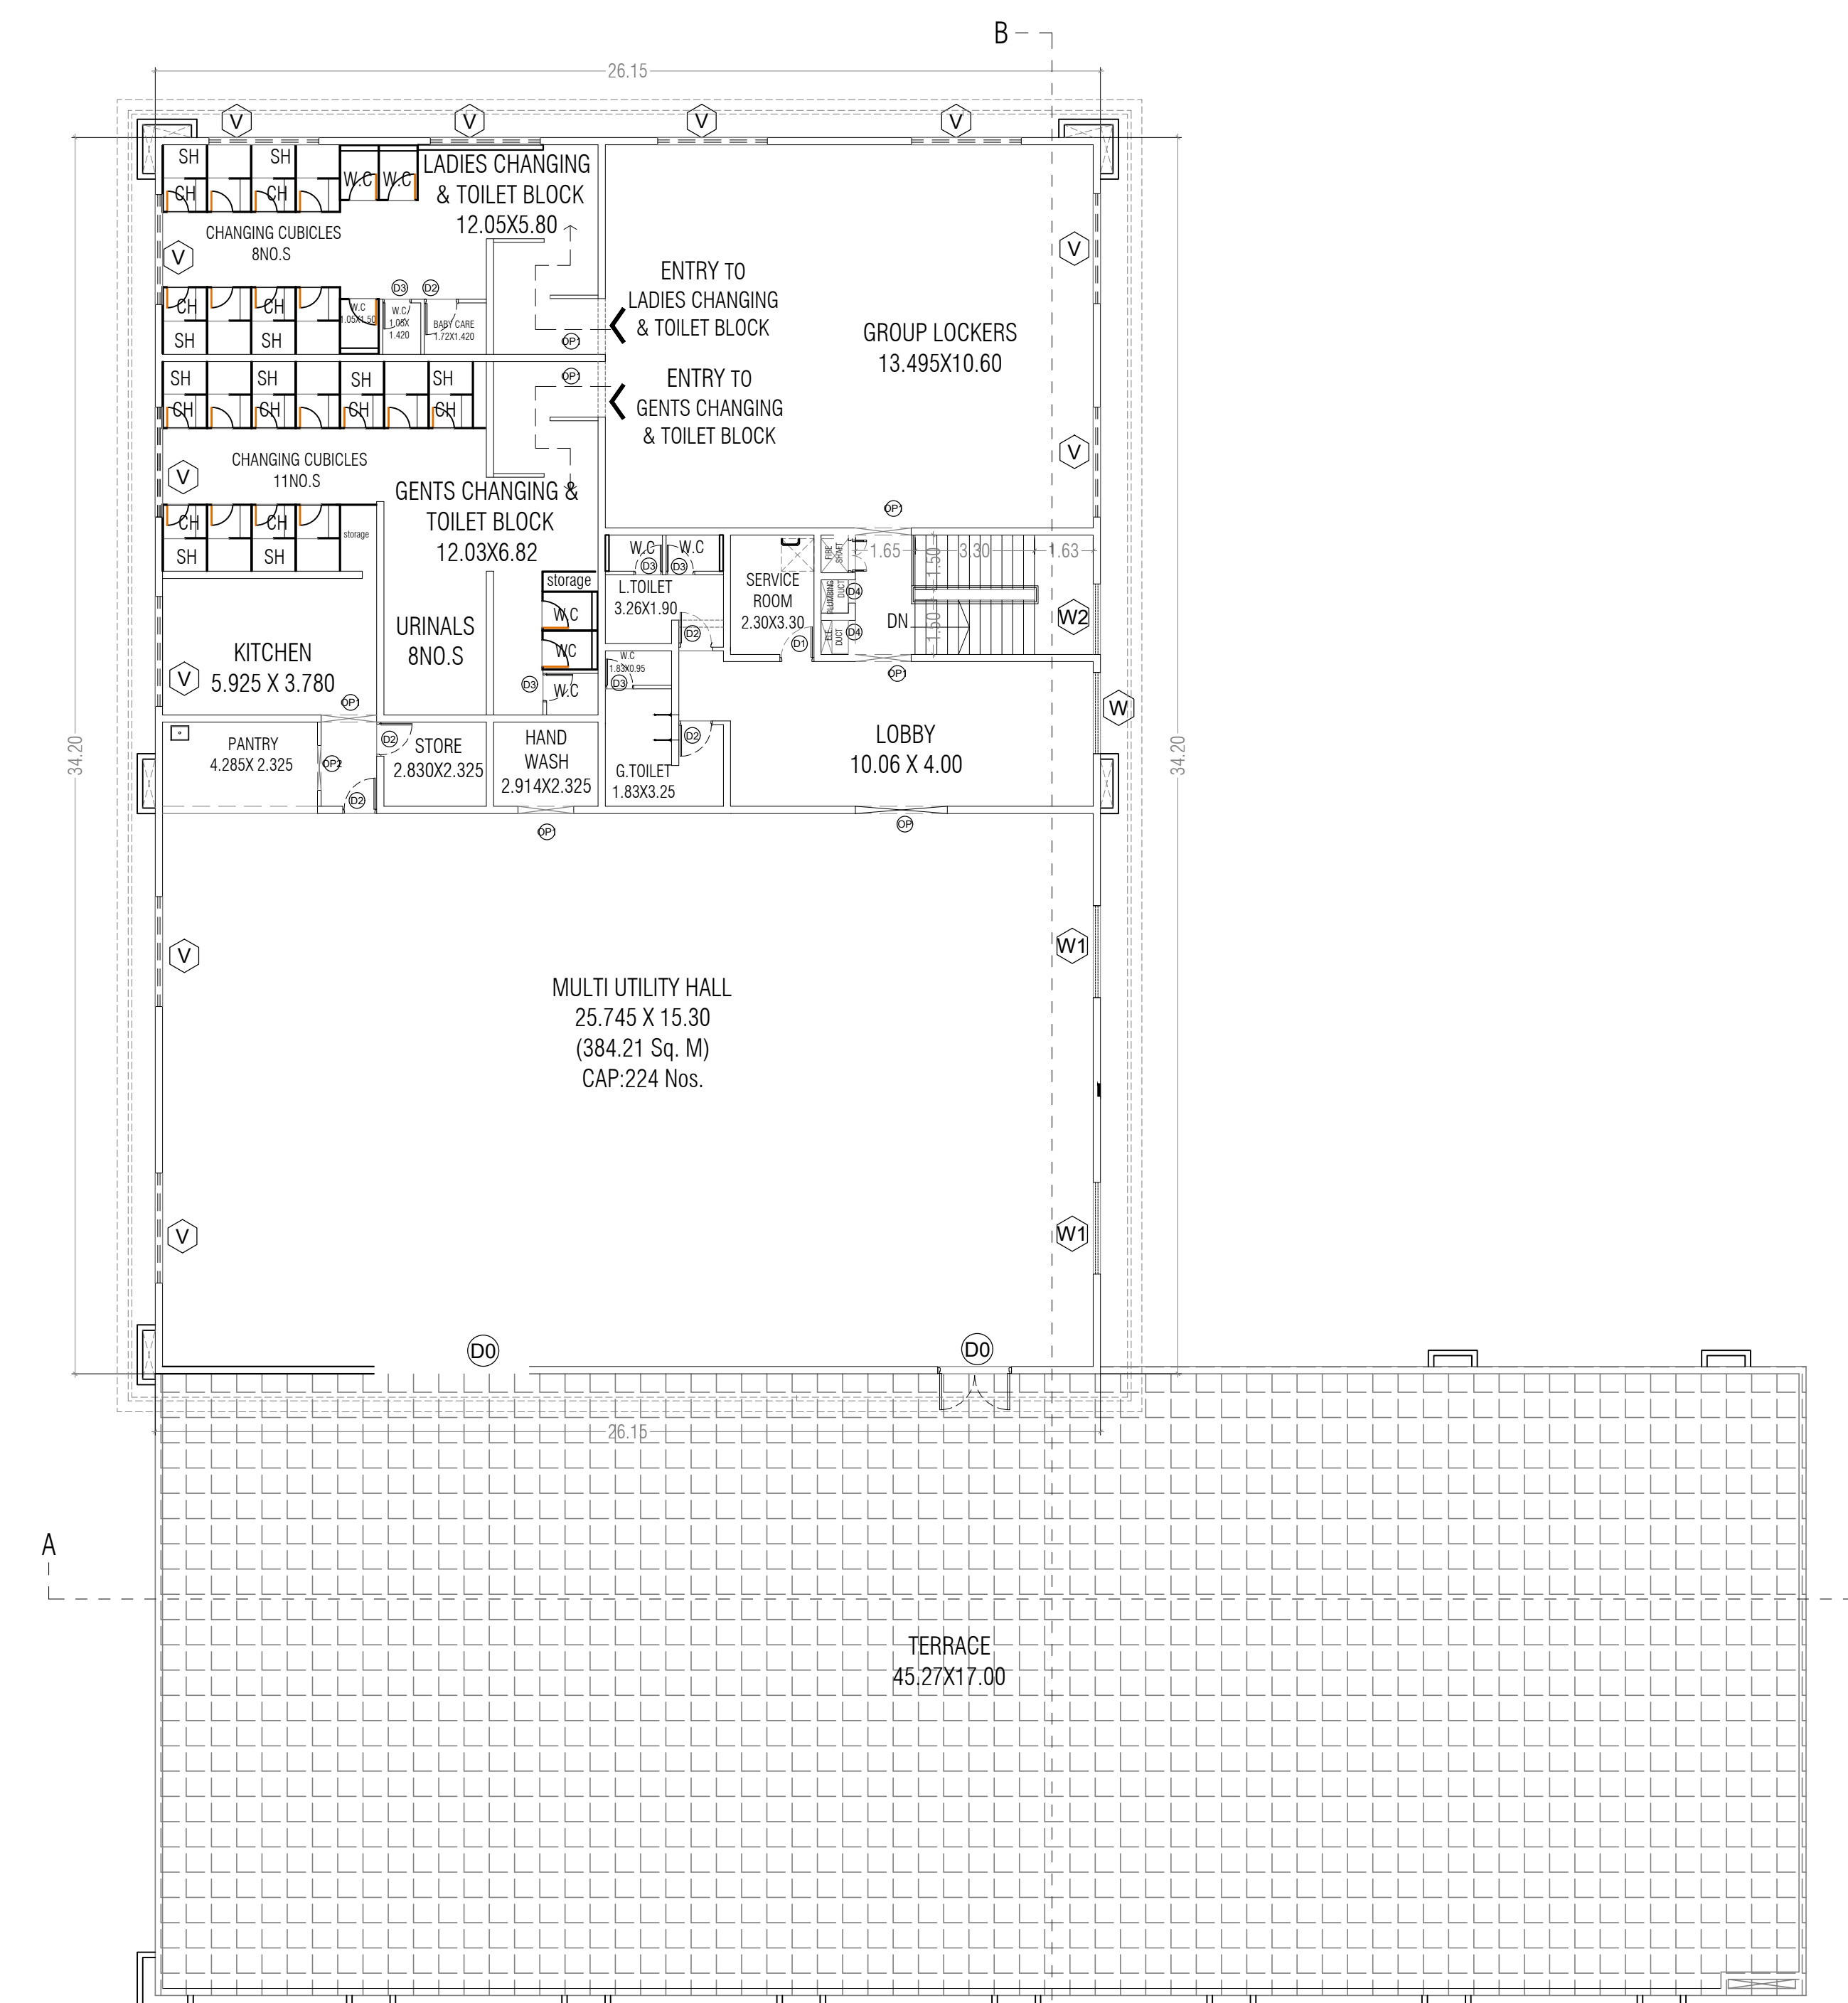


FIRST FLOOR PLAN

SHEET NUMBER : 5 OF 21

PROJECT:

PLAN SHOWING THE REVISED AND ADDITIONAL CONSTRUCTION OF AMUSEMENT THEME PARK BUILDINGS AT SURVEY NUMBERS: 4/3A, 5/2A, 5/5A, 5/2C, 9/3A, 9/3B, 9/3C, 9/3D, 9/3E, 10, 11/1, 11/2, 11/3, 11/4, 11/5, 11/6, 13/2, 13/3, 13/4, 14/1, 14/2A, 14/2B, 14/2C, 14/2D, 14/3A, 14/3C, 14/4A, 14/4A2, 14/4B, 14/4C, 14/4E, 14/5B1, 14/5B2, 14/5C1, 14/5C2, 18/2A, 18/2B, 18/2C, 18/2D, 18/2E, 18/2F, 18/2G, 18/2H, 18/2I, 18/2J, 18/2K, 18/3A, 18/3B, 18/3C, 18/4A, 18/4B, 18/4C, 18/4D, 18/4E, 18/5, 19/1A, 19/1B, 19/1C, 19/1D, 19/2A, 19/2B, 19/2C, 19/3A, 19/3B, 19/3C, 19/3D, 19/3E, 19/3F, 20/1A, 20/1B1, 20/1B2, 20/1B5, 20/1B6A, 20/1B6B, 20/1B6C, 20/1B7, 20/1A4, 24/1A, 24/1B, 24/1C, 24/1D, 24/2A, 24/2B, 24/2C, 24/2E, 24/2F, 25/1A, 25/1B1A, 25/1B1B, 25/1B2, 25/1B3, 25/1B1C1, 25/1B1C2, 25/1B1C3, 25/1B1C4, 25/1B1D, 25/1B1E, 25/1B1F, 25/1B1G, 25/1B1H, 25/1B1I, 25/1B1J, 25/1B1K, 25/1B1L, 25/1B1M, 25/1B3A1, 25/1B3A2, 25/1B3B, 25/1B3C, 25/1B3D, 25/1B3E, 25/1B3F, 25/1B3G1, 25/1B3G2, 25/1B3G3, 25/1B3H1, 25/1B3H2, 25/1B3H3, 25/1A4, 25/1A4B, 25/1A4C, 25/1A4D, 25/1B3, 26/1, 27/1B, 27/2B, 28/1E, 41/2A3, 41/2A3, 41/2A4, 41/2C, 41/30C, 41/2C1, 41/2C3, 41/2D4, 41/2D5, 44/2E1, 44/2E2, 44/3A, 44/3B, 44/3C, 44/3D, 44/2D1, 44/2D6, 44/2C2A, 44/2C2B, 44/2C2C, 44/2C2D, 44/2C2E, 44/2E3A, 44/2D1B, 44/2D1B, 44/2D2, 44/2D3A, 44/2D3B, 44/2D3C, 44/2D3D, 45/1A, 45/1B, 45/1C1, 45/1C2, 45/1D, 45/1E, 45/1F, 45/1G1, 45/1G2, 45/1G3, 45/1G4, 45/1G5, 45/1G6, 45/2B, 46/1A, 46/1B, 46/1C, 46/1D, 46/1E, 46/2A, 46/2B, 46/2C, 47, 48/2H2, 48/2F, 48/2G, 48/2I, 50/1, 50/1E, 50/2, 52/8B, 52/9B OF ILLALUR VILLAGE, THIRUPURUR TALUK, CHENGALPATTU DISTRICT - 603 100

DIRECTION:

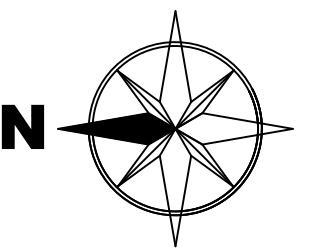

JOINERIES:

Door Schedule (in MM)			Window Schedule (in MM)		
Type Mark	Finished Width	Finished Height	Type Mark	Finished Width	Finished Height
D0	2000	2100			
D	1500	2900	W	2900	1500
D1	1200	2400	W1	2500	1500
D1a	1200	2400	W2	1910	1500
D1b	1200	2400	W3	1500	2000
D2	900	2400	V	3000	460
D3	750	2230			
D4	600	2400			
D4a	600	2100			
D4b	600	2400			
FRD	900	2400			
FRDa	900	2100			
Opening Schedule					
OP	2500	2900			
OP1	1500	2400			
OP1a	1500	2130			
OP2	1200	2400			
RS	4960	2900			
RS1	2210	2900			

ARCHITECT:

ARCH. NITIN M. WAGHMARE
FDG HOUSE, LANE NO.8,
PRABHAT ROAD, DECCAN, PUNE-4.
CA/95 / 18785

STRUCTURAL ENGINEERS:


B. MALLIKA, ME., (PhD)
Registered Structural Engineer
RE-II / KKDTC / 013 / 2022
84, Kalliamman Koil Street,
Pasumpon Nagar, Madurai-625003.

OWNER/ AUTHORIZED SIGNATURE:


For **Wonderla Holidays Ltd.**
 Authorised Signatory

SCALE = 1: 200


BLOCK - 3
ENTRY RESTAURANT

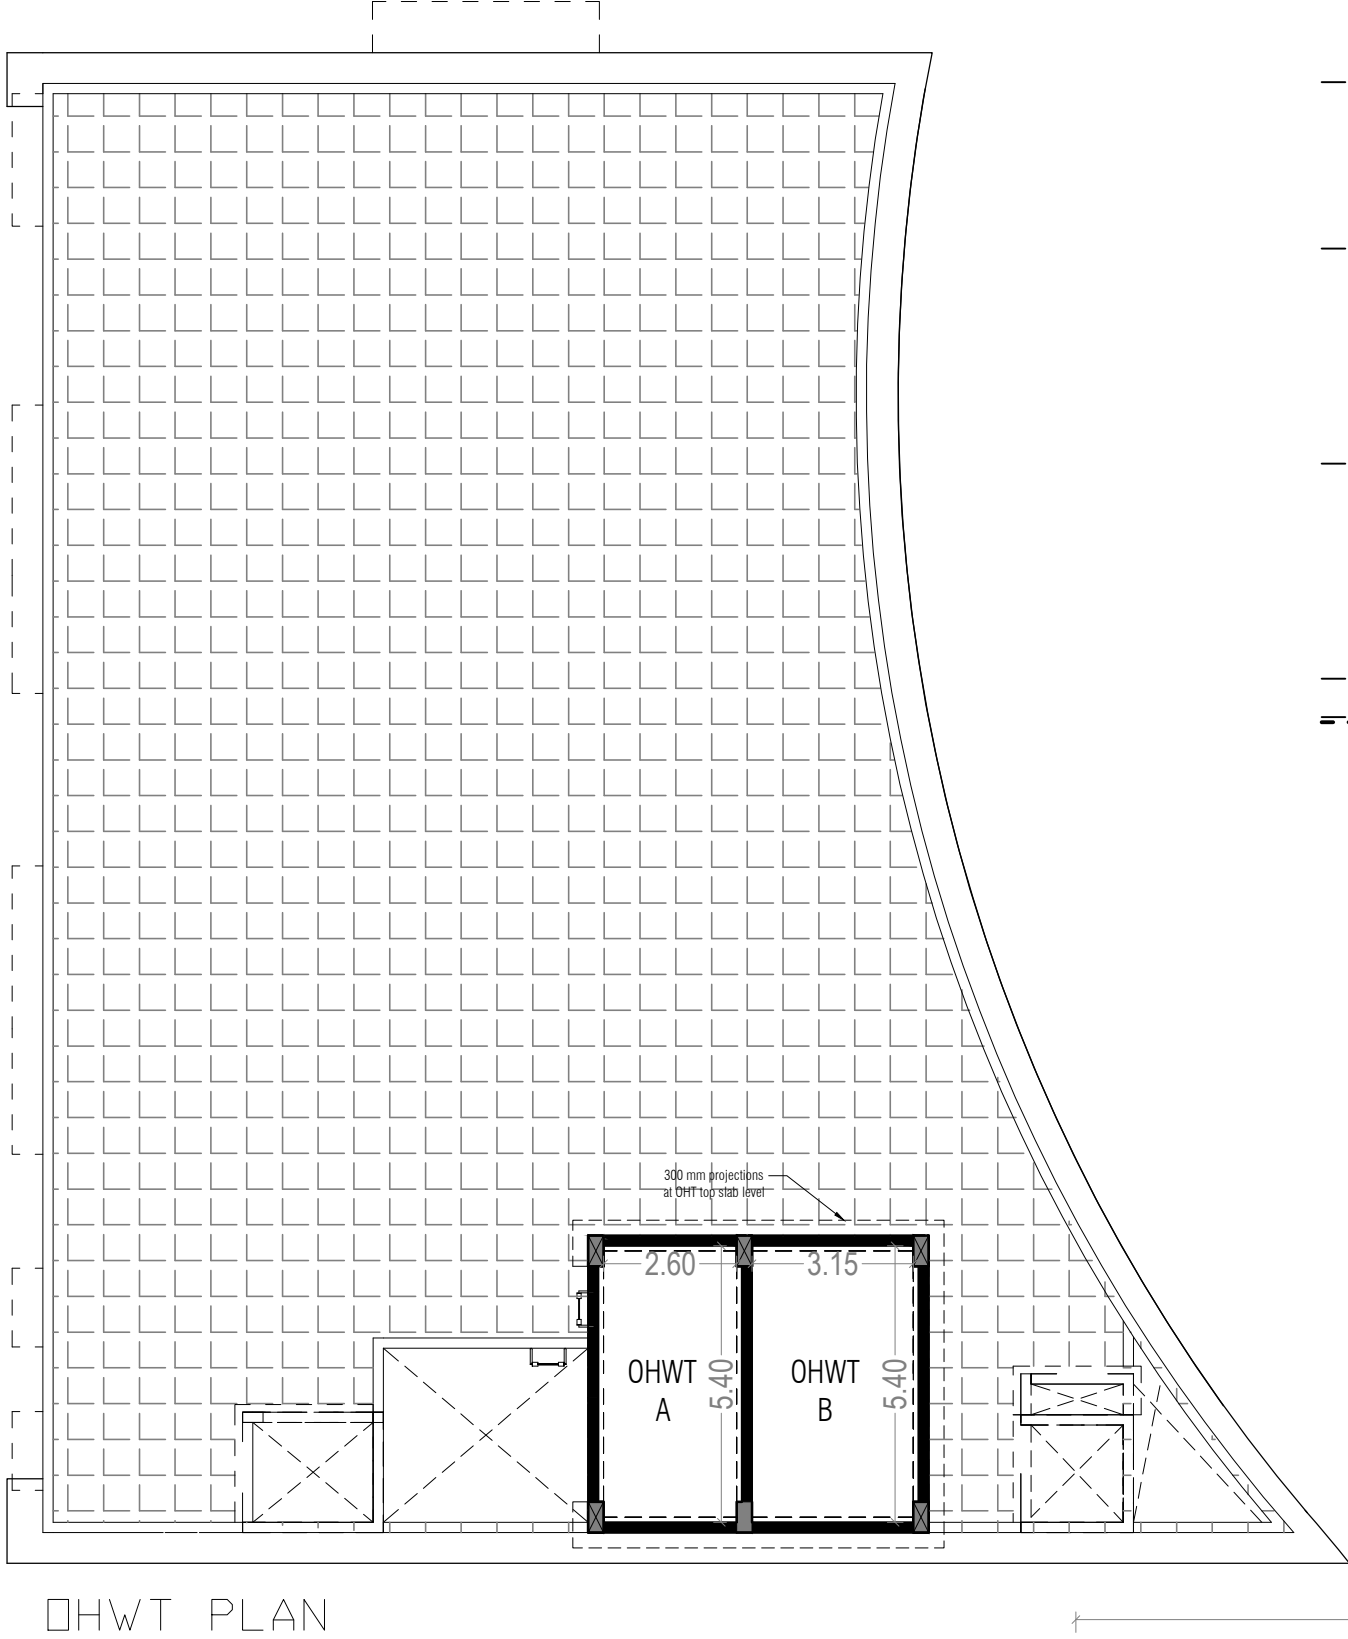


OHWT PLAN

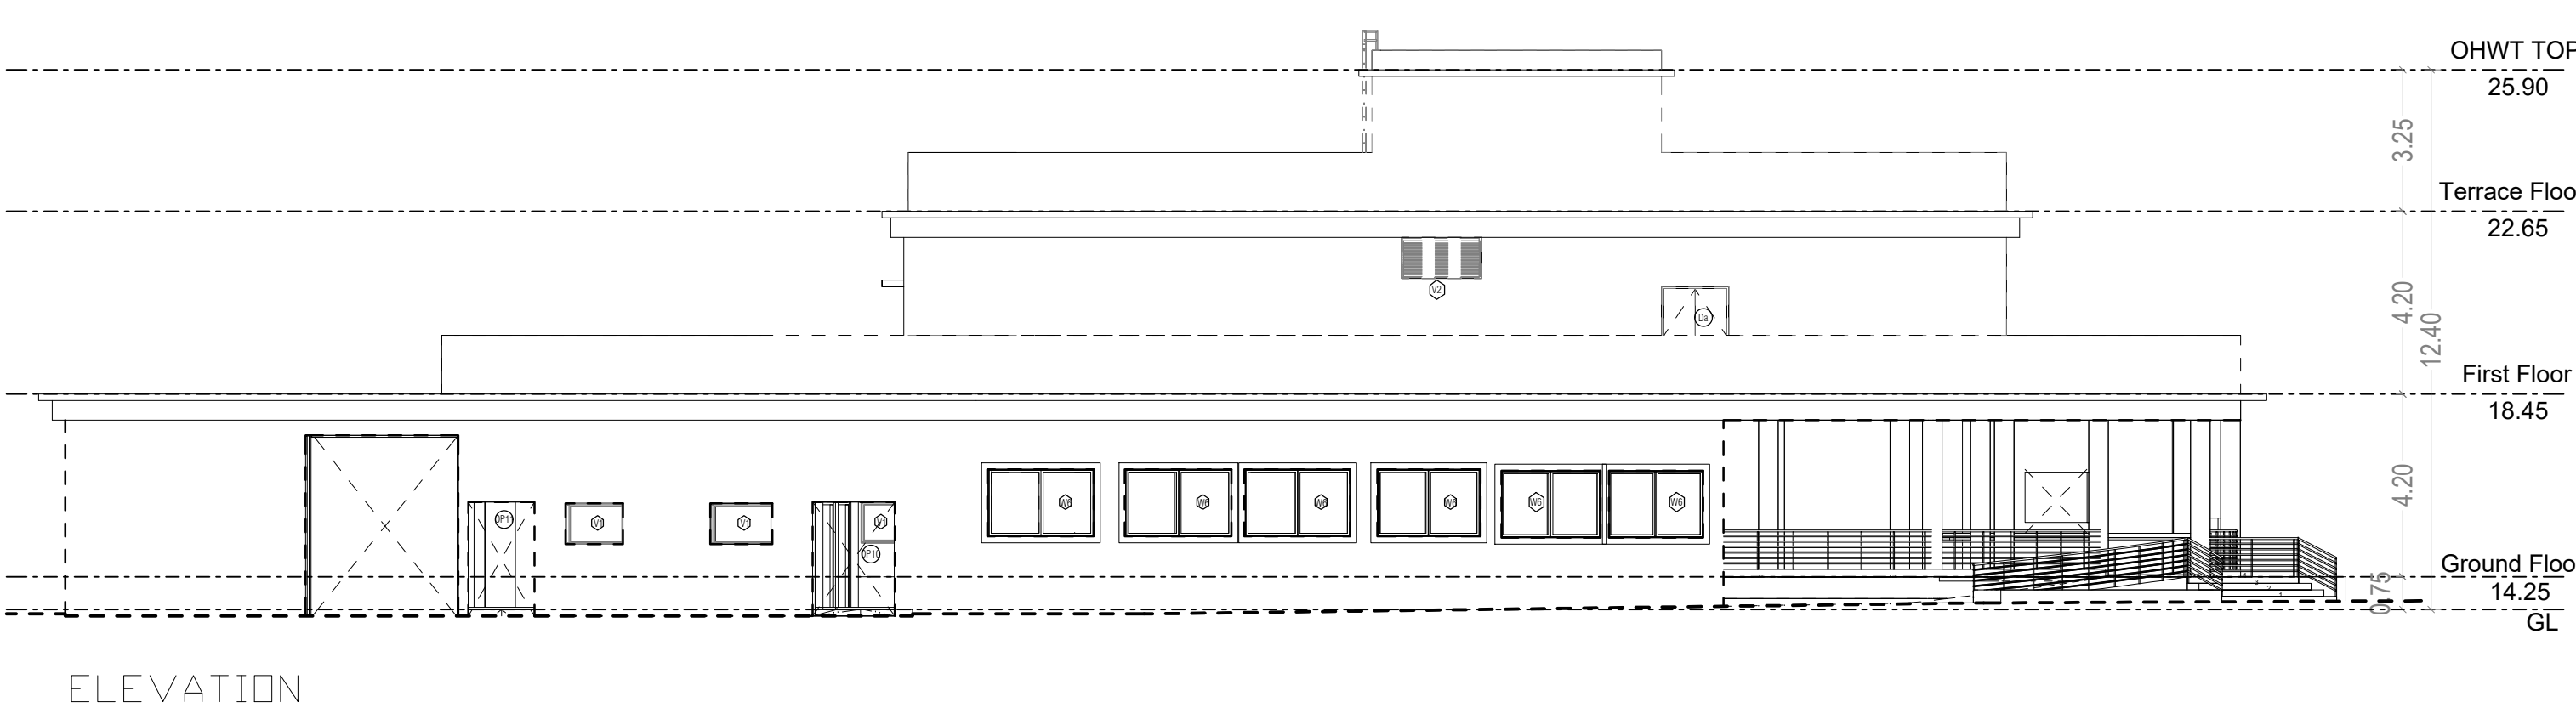


ELEVATION

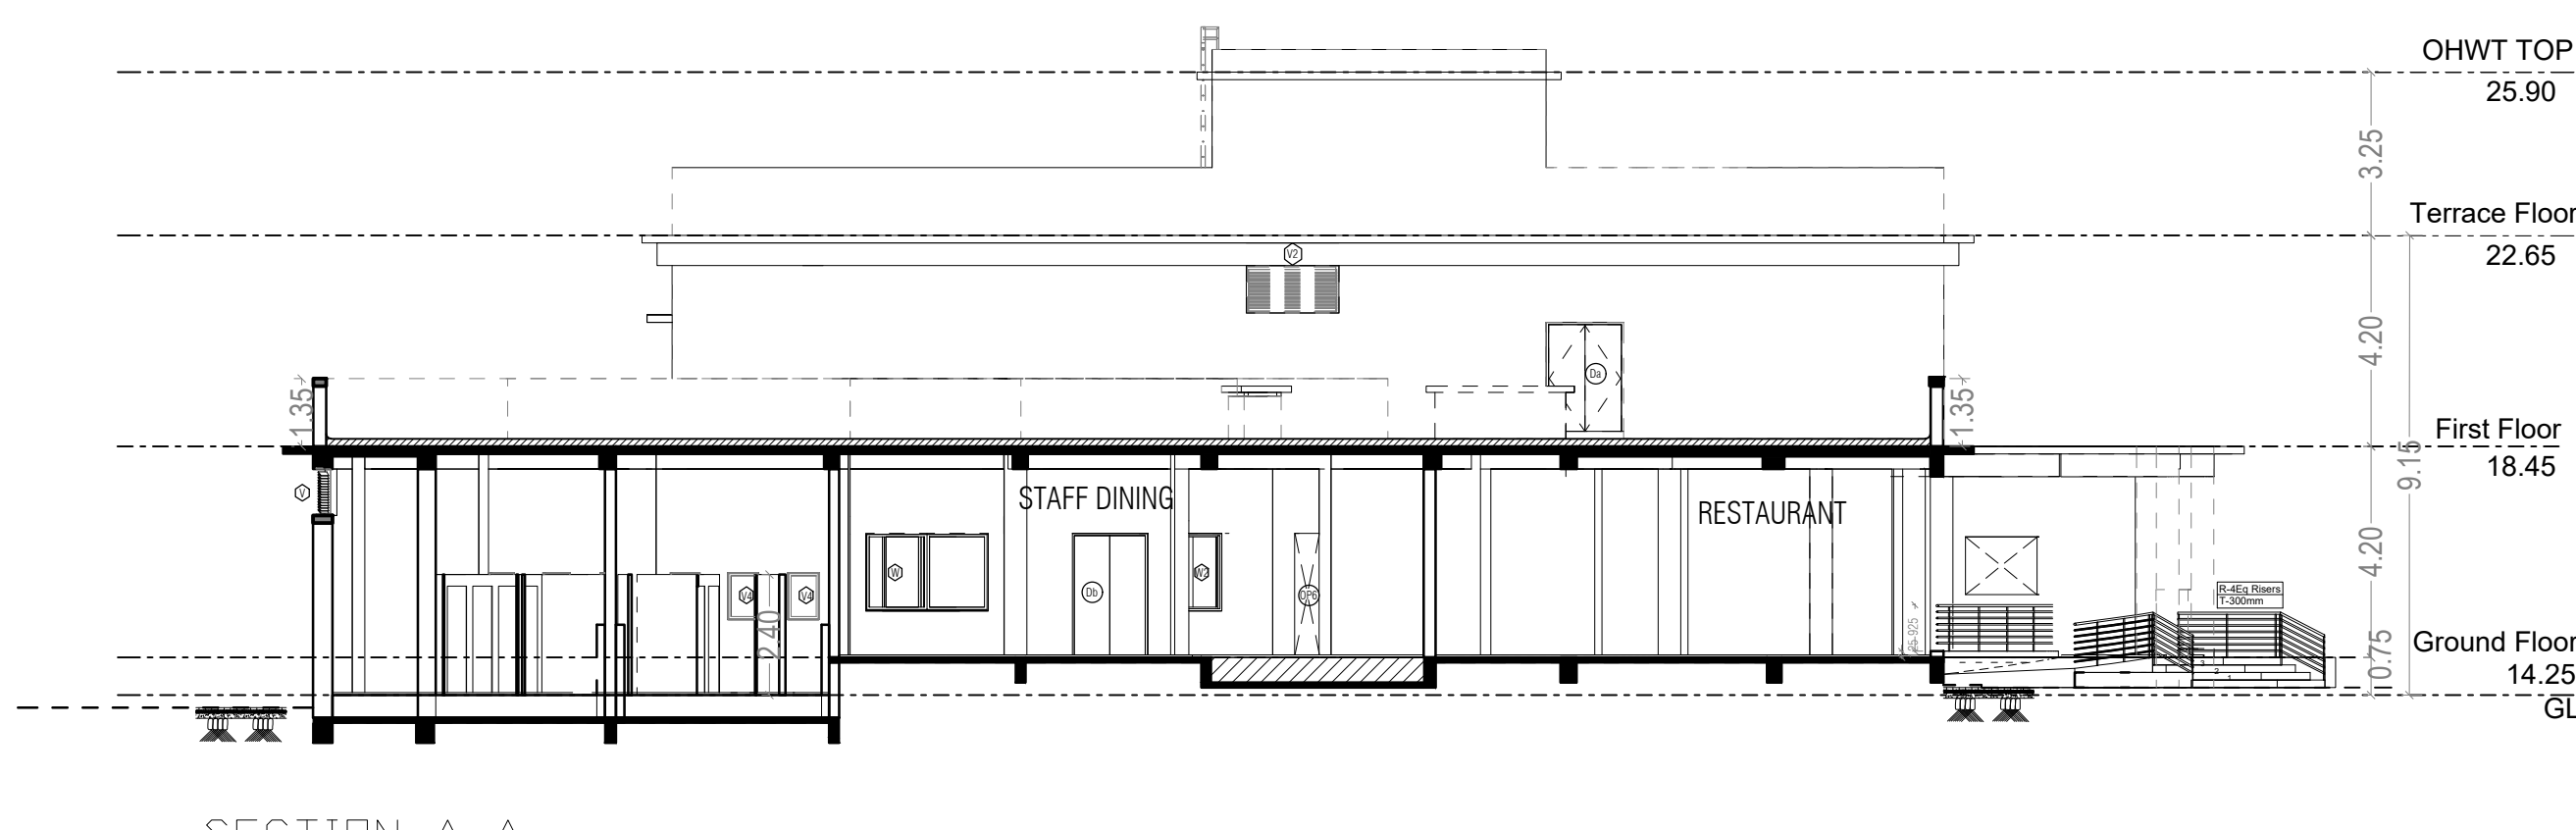


SECTION A-A

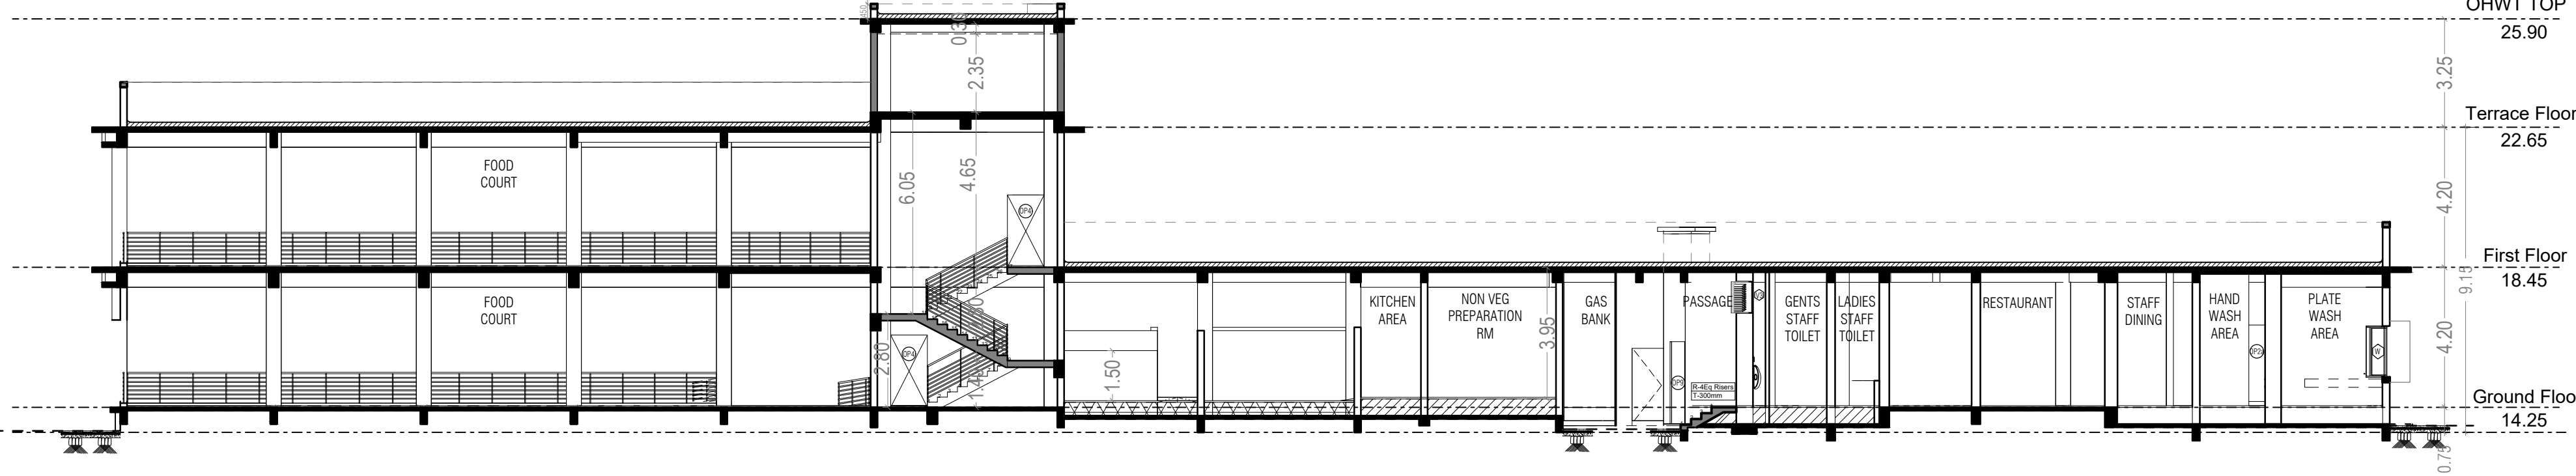

SECTION B-B

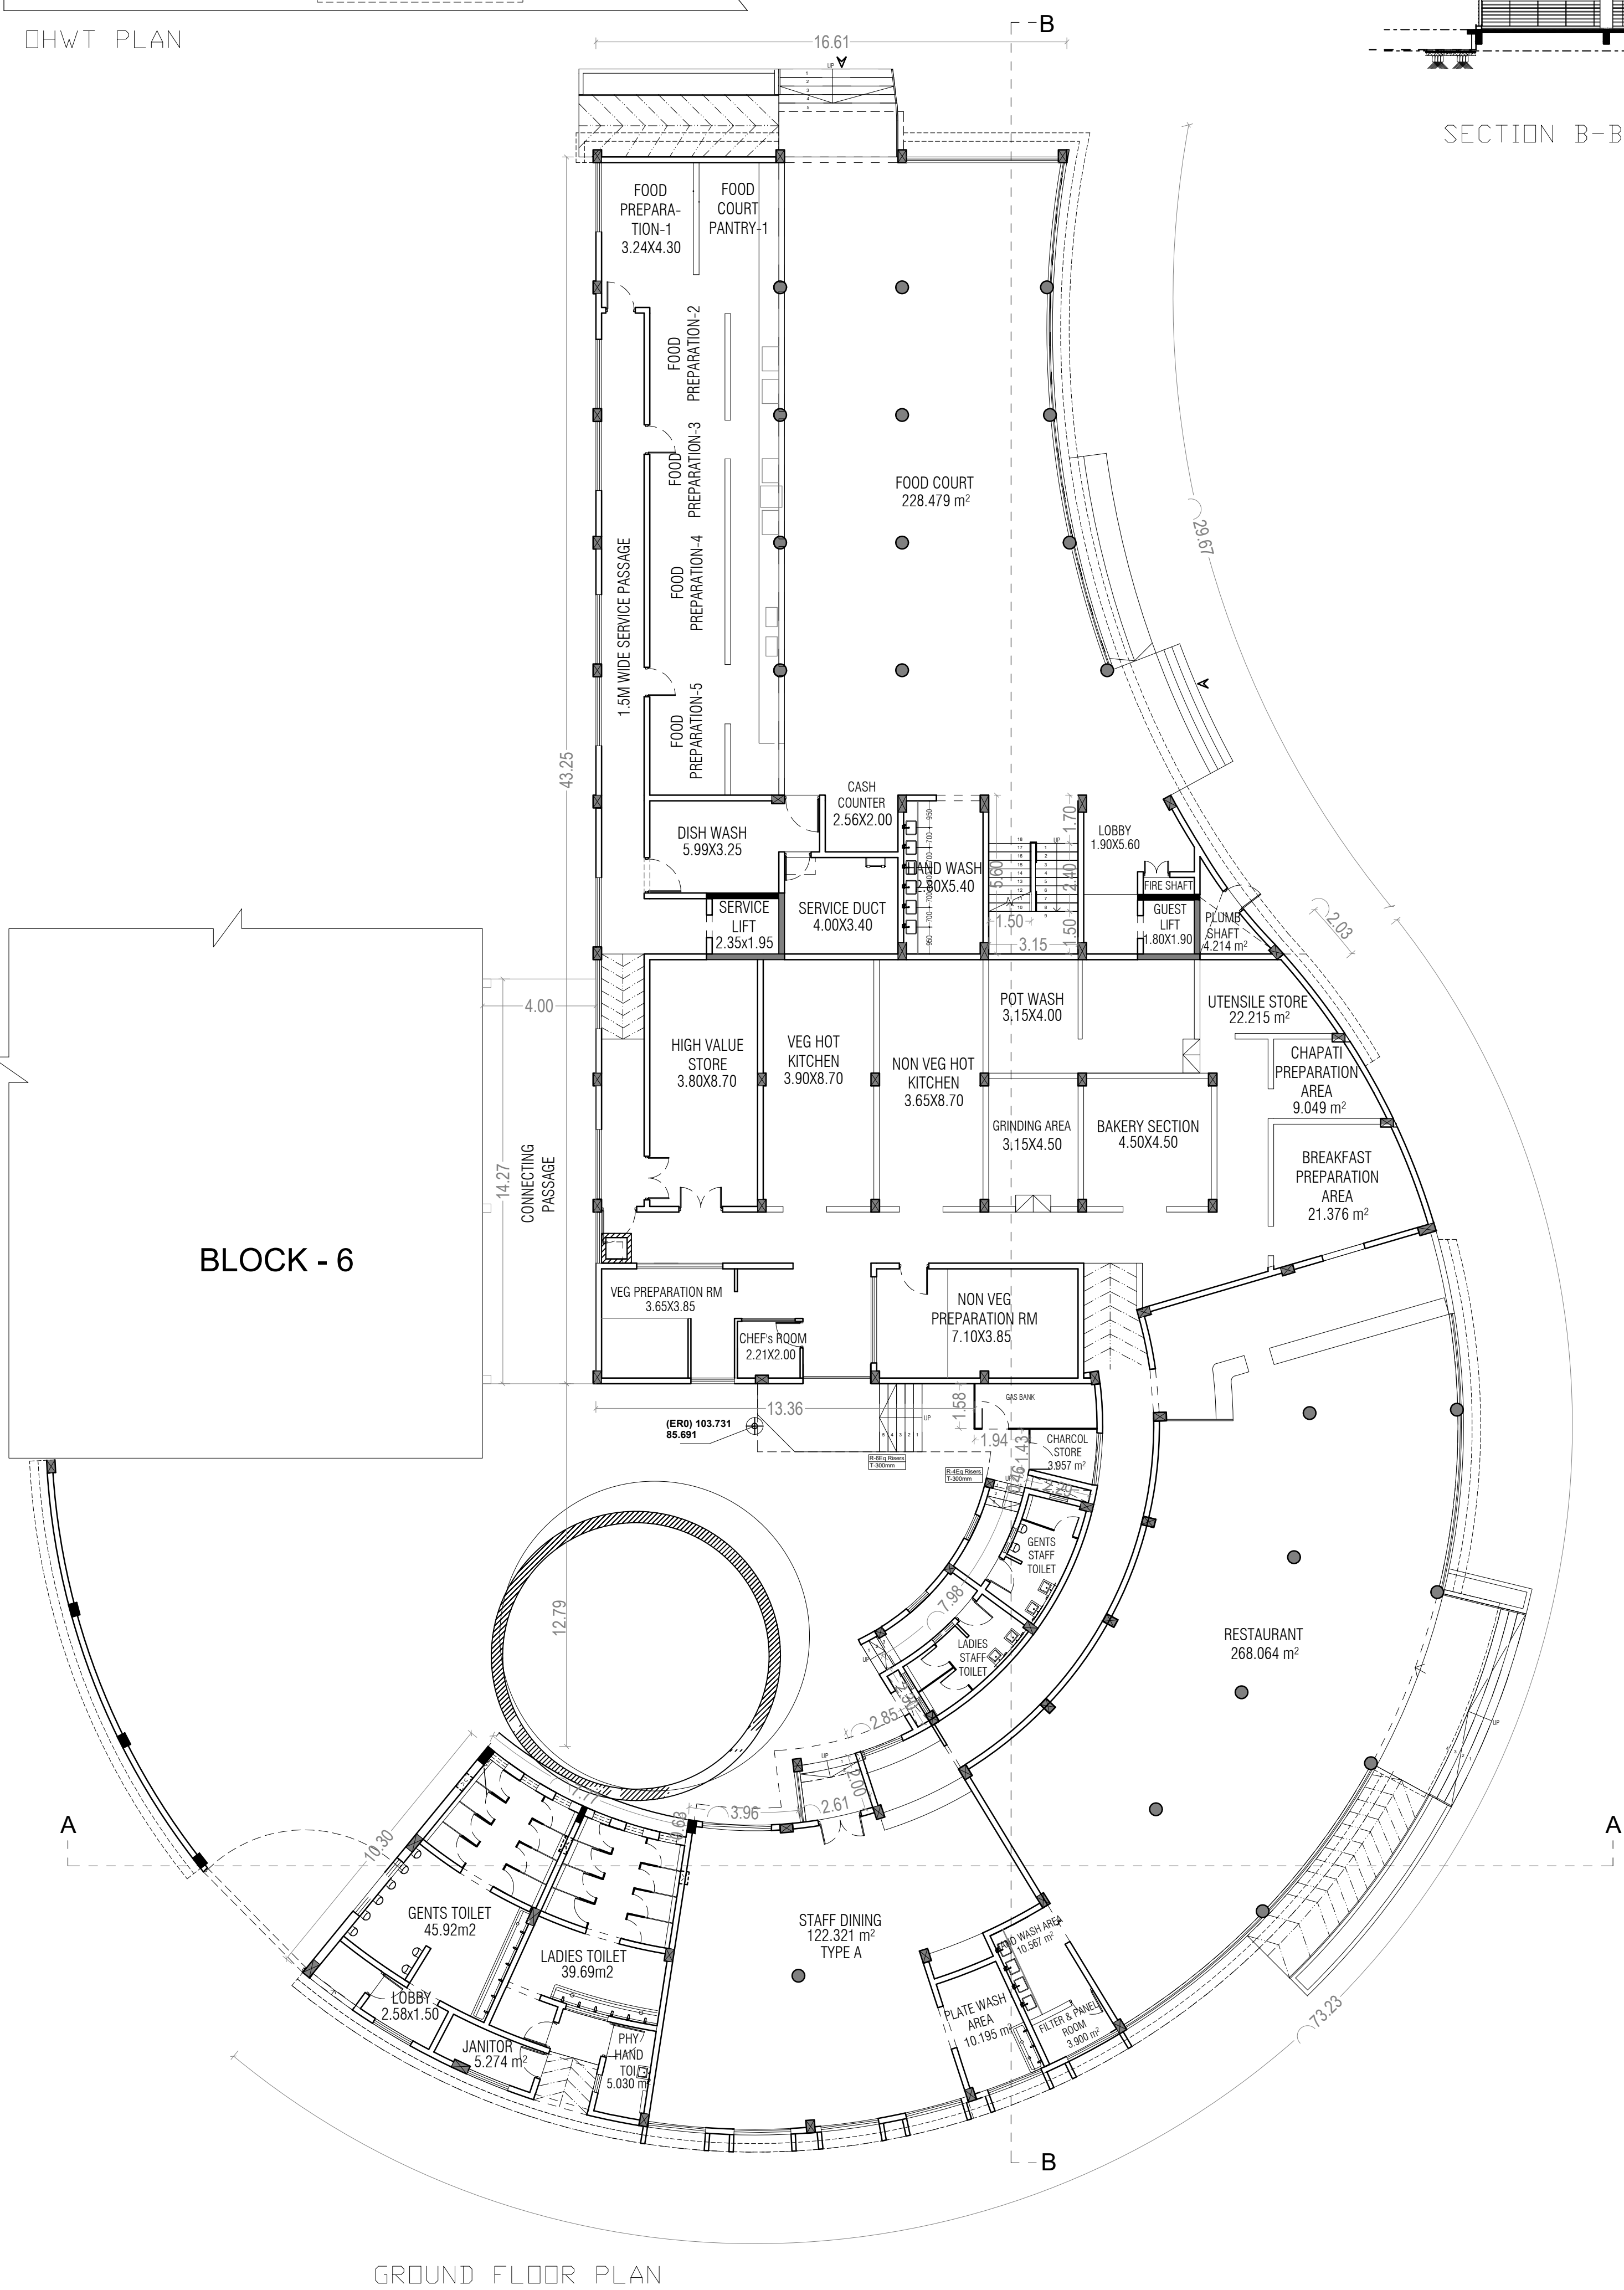

GROUND FLOOR PLAN

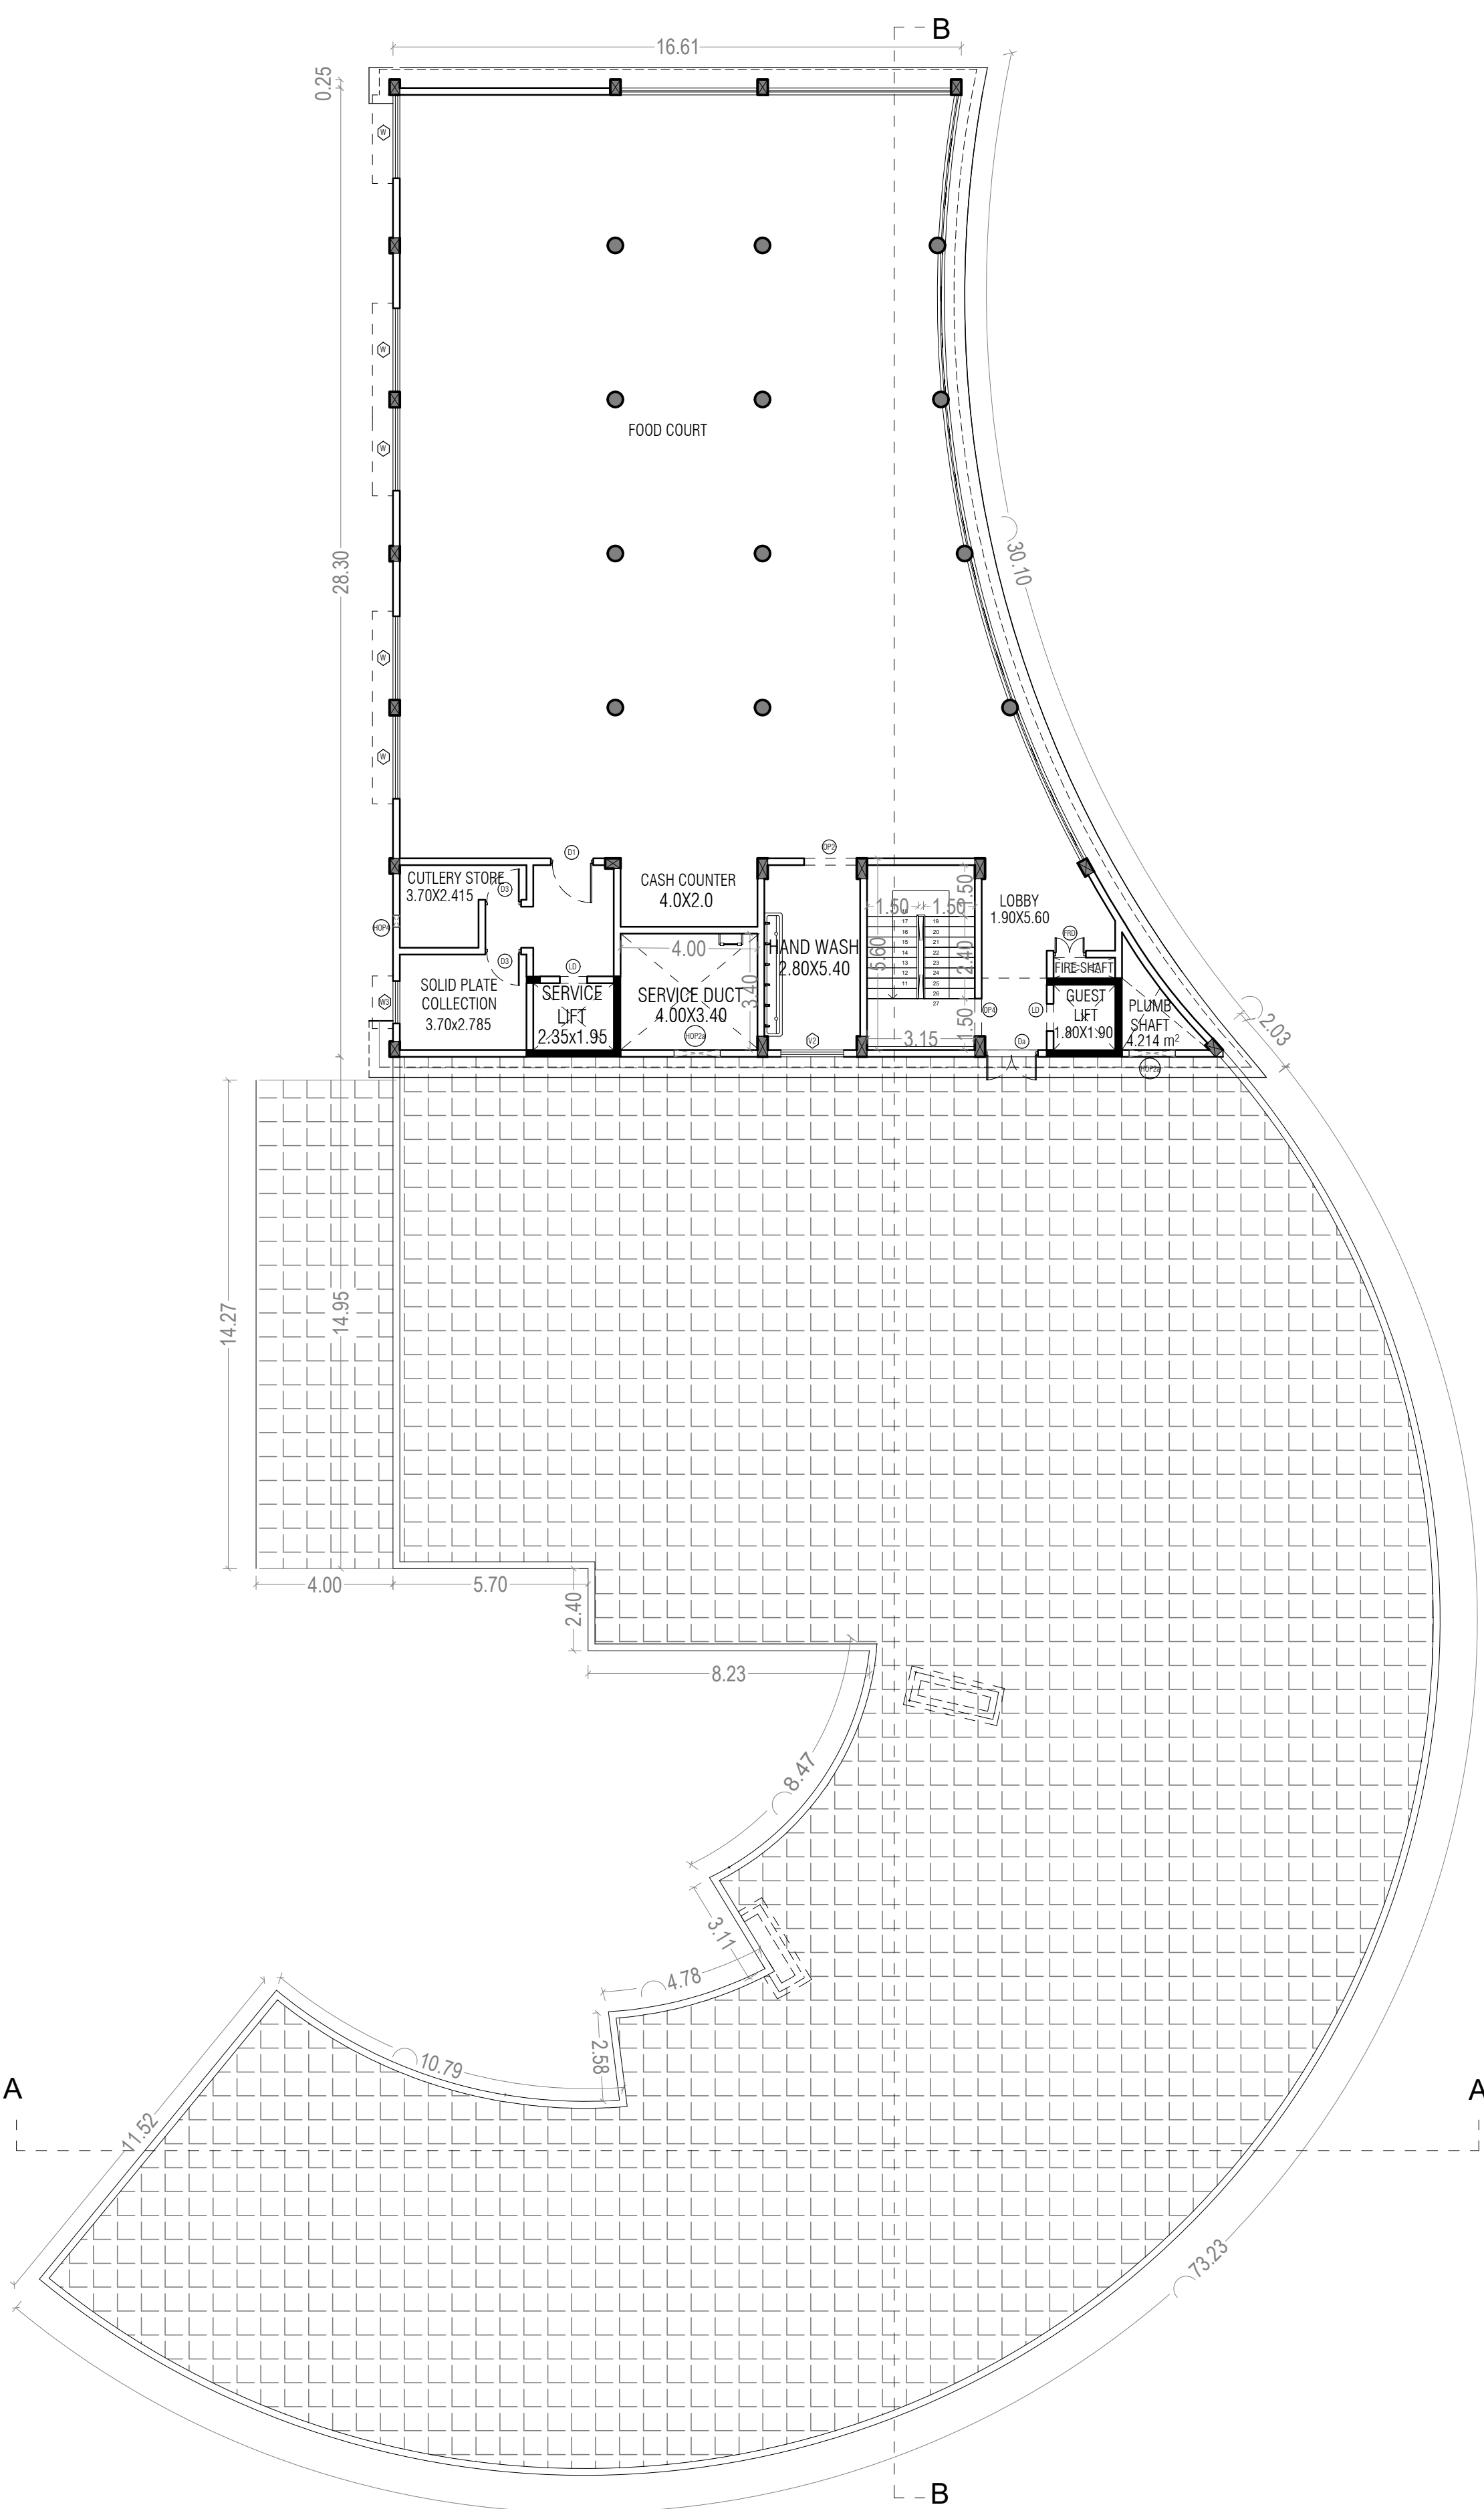

FIRST FLOOR PLAN

SHEET NUMBER : 4 OF 21

PROJECT:

PLAN SHOWING THE REVISED AND ADDITIONAL CONSTRUCTION OF AMUSEMENT THEME PARK BUILDINGS AT SURVEY NUMBERS: 4/3A, 5/2A, 5/2B, 5/2C, 9/3A, 9/3B, 9/3C, 9/3D, 9/3E, 10, 11/1, 11/2, 11/3, 11/4, 11/5, 11/6, 13/2, 13/3, 13/4, 14/1, 14/2A, 14/2B, 14/2C, 14/2D, 14/3A, 14/3B, 14/4A1, 14/4A2, 14/4B, 14/4C, 14/5A, 14/5B1, 14/5B2, 14/5C1, 14/5C2, 18/2A, 18/2B, 18/2C, 18/2D, 18/2E, 18/2F, 18/2G, 18/2H, 18/2I, 18/2J, 18/2K, 18/3A, 18/3B, 18/3C, 18/4A, 18/4B, 18/4C, 18/4D, 18/4E, 18/5, 19/1A, 19/1B, 19/1C, 19/1D, 19/2A, 19/2B, 19/2C, 19/3A, 19/3B, 19/3C, 19/3D, 19/3E, 19/3F, 20/1A, 20/1B1, 20/1B2, 20/1B5, 20/1B6A, 20/1B6B, 20/1B6C, 20/1B7, 20/1B4, 24/1A, 24/1B, 24/1C, 24/1D, 24/2A, 24/2B, 24/2C, 24/2E, 24/2D, 25/1B1A, 25/1B1B, 25/1B2, 25/1B3F, 25/1B1C1, 25/1B1C2, 25/1B1C3, 25/1B1C4, 25/1B1D, 25/1B1E, 25/1B1F, 25/1B1G, 25/1B1H, 25/1B1I, 25/1B1J, 25/1B1K, 25/1B1L, 25/1B1M, 25/1B3A1, 25/1B3A2, 25/1B3B, 25/1B3C, 25/1B3D, 25/1B3E, 25/1B3F, 25/1B3G1, 25/1B3G2, 25/1B3G3, 25/1B3H1, 25/1B3H2, 25/1B3H3, 25/2A1A, 25/2A1B, 25/2A4A, 25/2A4B, 25/2A4C, 25/2A1C, 25/2A2, 25/2A3, 25/2A5, 25/2A6, 25/2A7, 25/1A, 25/1B3I, 26/9, 27/7B, 28/2B, 28/3B, 28/1E2, 41/2A3, 41/2B, 41/2C, 43/10C, 44/2C1, 44/2C3, 44/2D4, 44/2D5, 44/2E1, 44/2E2, 44/3A, 44/3B, 44/3C, 44/3D, 44/2E3, 44/2D6, 44/2C2A, 44/2C2B, 44/2C2C, 44/2C2D, 44/2C2E, 44/2D1A, 44/2D1B, 44/2D2, 44/2D3A, 44/2D3B, 44/2D3C, 44/2D3D, 45/1A, 45/1B, 45/1C1, 45/1C2, 45/1D, 45/1E, 45/1F, 45/1G1, 45/1G2, 45/1G3, 45/1G4, 45/1G5, 45/2A, 45/2B, 46/1A, 46/1B, 46/1C, 46/1D, 46/1E, 46/2A, 46/2B, 46/2C, 47, 48/2H2, 48/2F, 48/2G, 48/2I2, 50/1H, 50/3, 52/6B, 52/9B OF ILLALUR VILLAGE, THIRUPORUR TALUK, CHENGALPATTU DISTRICT - 603 100

DIRECTION:



JOINERIES:

Door Schedule (in MM)			Window Schedule (in MM)		
Type Mark	Finished Width	Finished Height	Type Mark	Finished Width	Finished Height
D	1500	2100	V	2400	900
D1	1200	2100	V1	1500	900
D1a	1200	2100	V2	1800	900
D1b	1200	2400	V3	900	900
D2	900	2100	V4	600	900
D2a	900	2400	V5	1760	900
D2b	900	2400	W	2400	1500
D3	1000	2100	W1	1800	1500
Da	1500	2100	W2	1500	1500
Db	1500	2400	W3	1200	1500
FRD	900	2100	W4	3000	1200
LD	760	2100	W5	2960	1200
Opening Schedule			W6	2000	1500
OP1	3960	3530	FG	3000	1200
OP2	1500	2100	FG1	2400	1200
OP2a	1500	2400	FG2	1845	1200
OP3	1200	2400	FG3	1760	1200
OP4	1060	2100	HVAC Opening Schedule (in MM)		
OPS	4200	1200	Type Mark	Finished Width	Finished Height
OPb	1500	1110	HOP1	1760	650
OP6	900	2400	HOP2	1350	500
OP8	900	2400	HOP2a	1350	500
OP9	410	2400	HOP3	450	350
OP10	1910	2550	HOP4	350	350
OP11	1840	2400	HOP4a	350	500
RS	2360	2400	HOP5	300	300


ARCHITECT:



STRUCTURAL ENGINEERS:





B. Mallika
B. MALLIKA, ME., (PHD)
Registered Structural Engineer
RE-11/KKDTCP/013/2022
84, Kallanman Koil Street,
Pasumpon Nagar, Madurai-625003.

OWNER/ AUTHORIZED SIGNATURE:

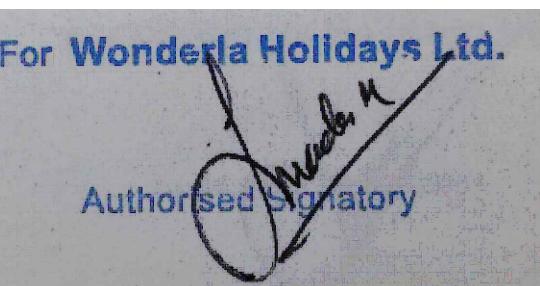

SCALE = 1: 200

BLOCK - 2
SOLAR ROOM

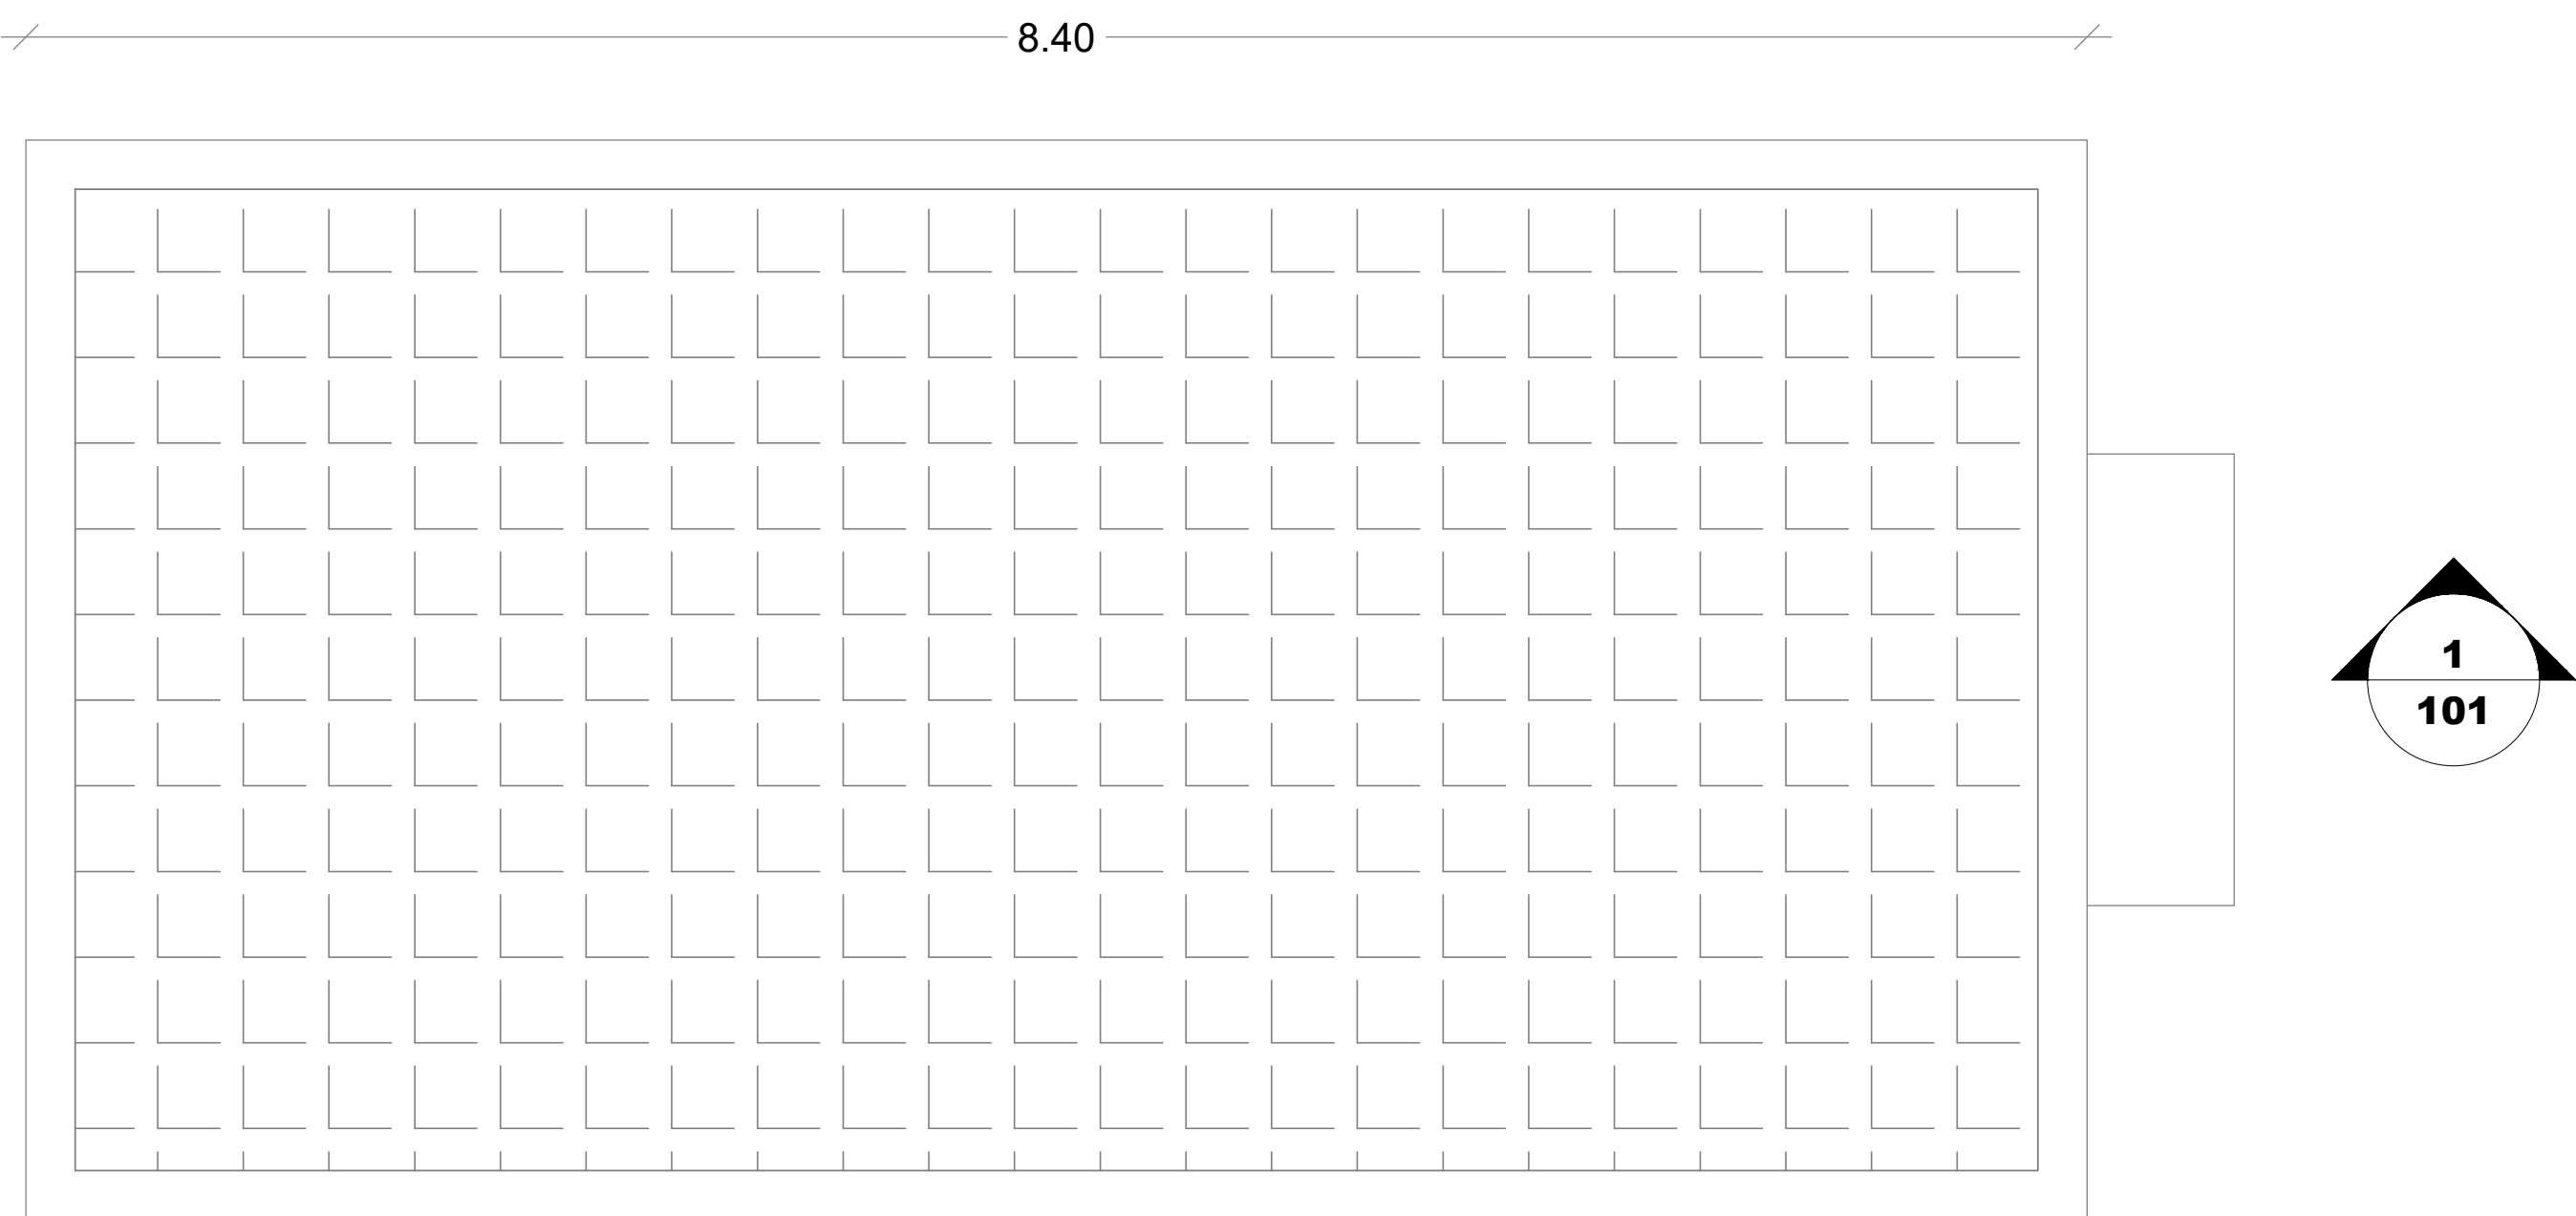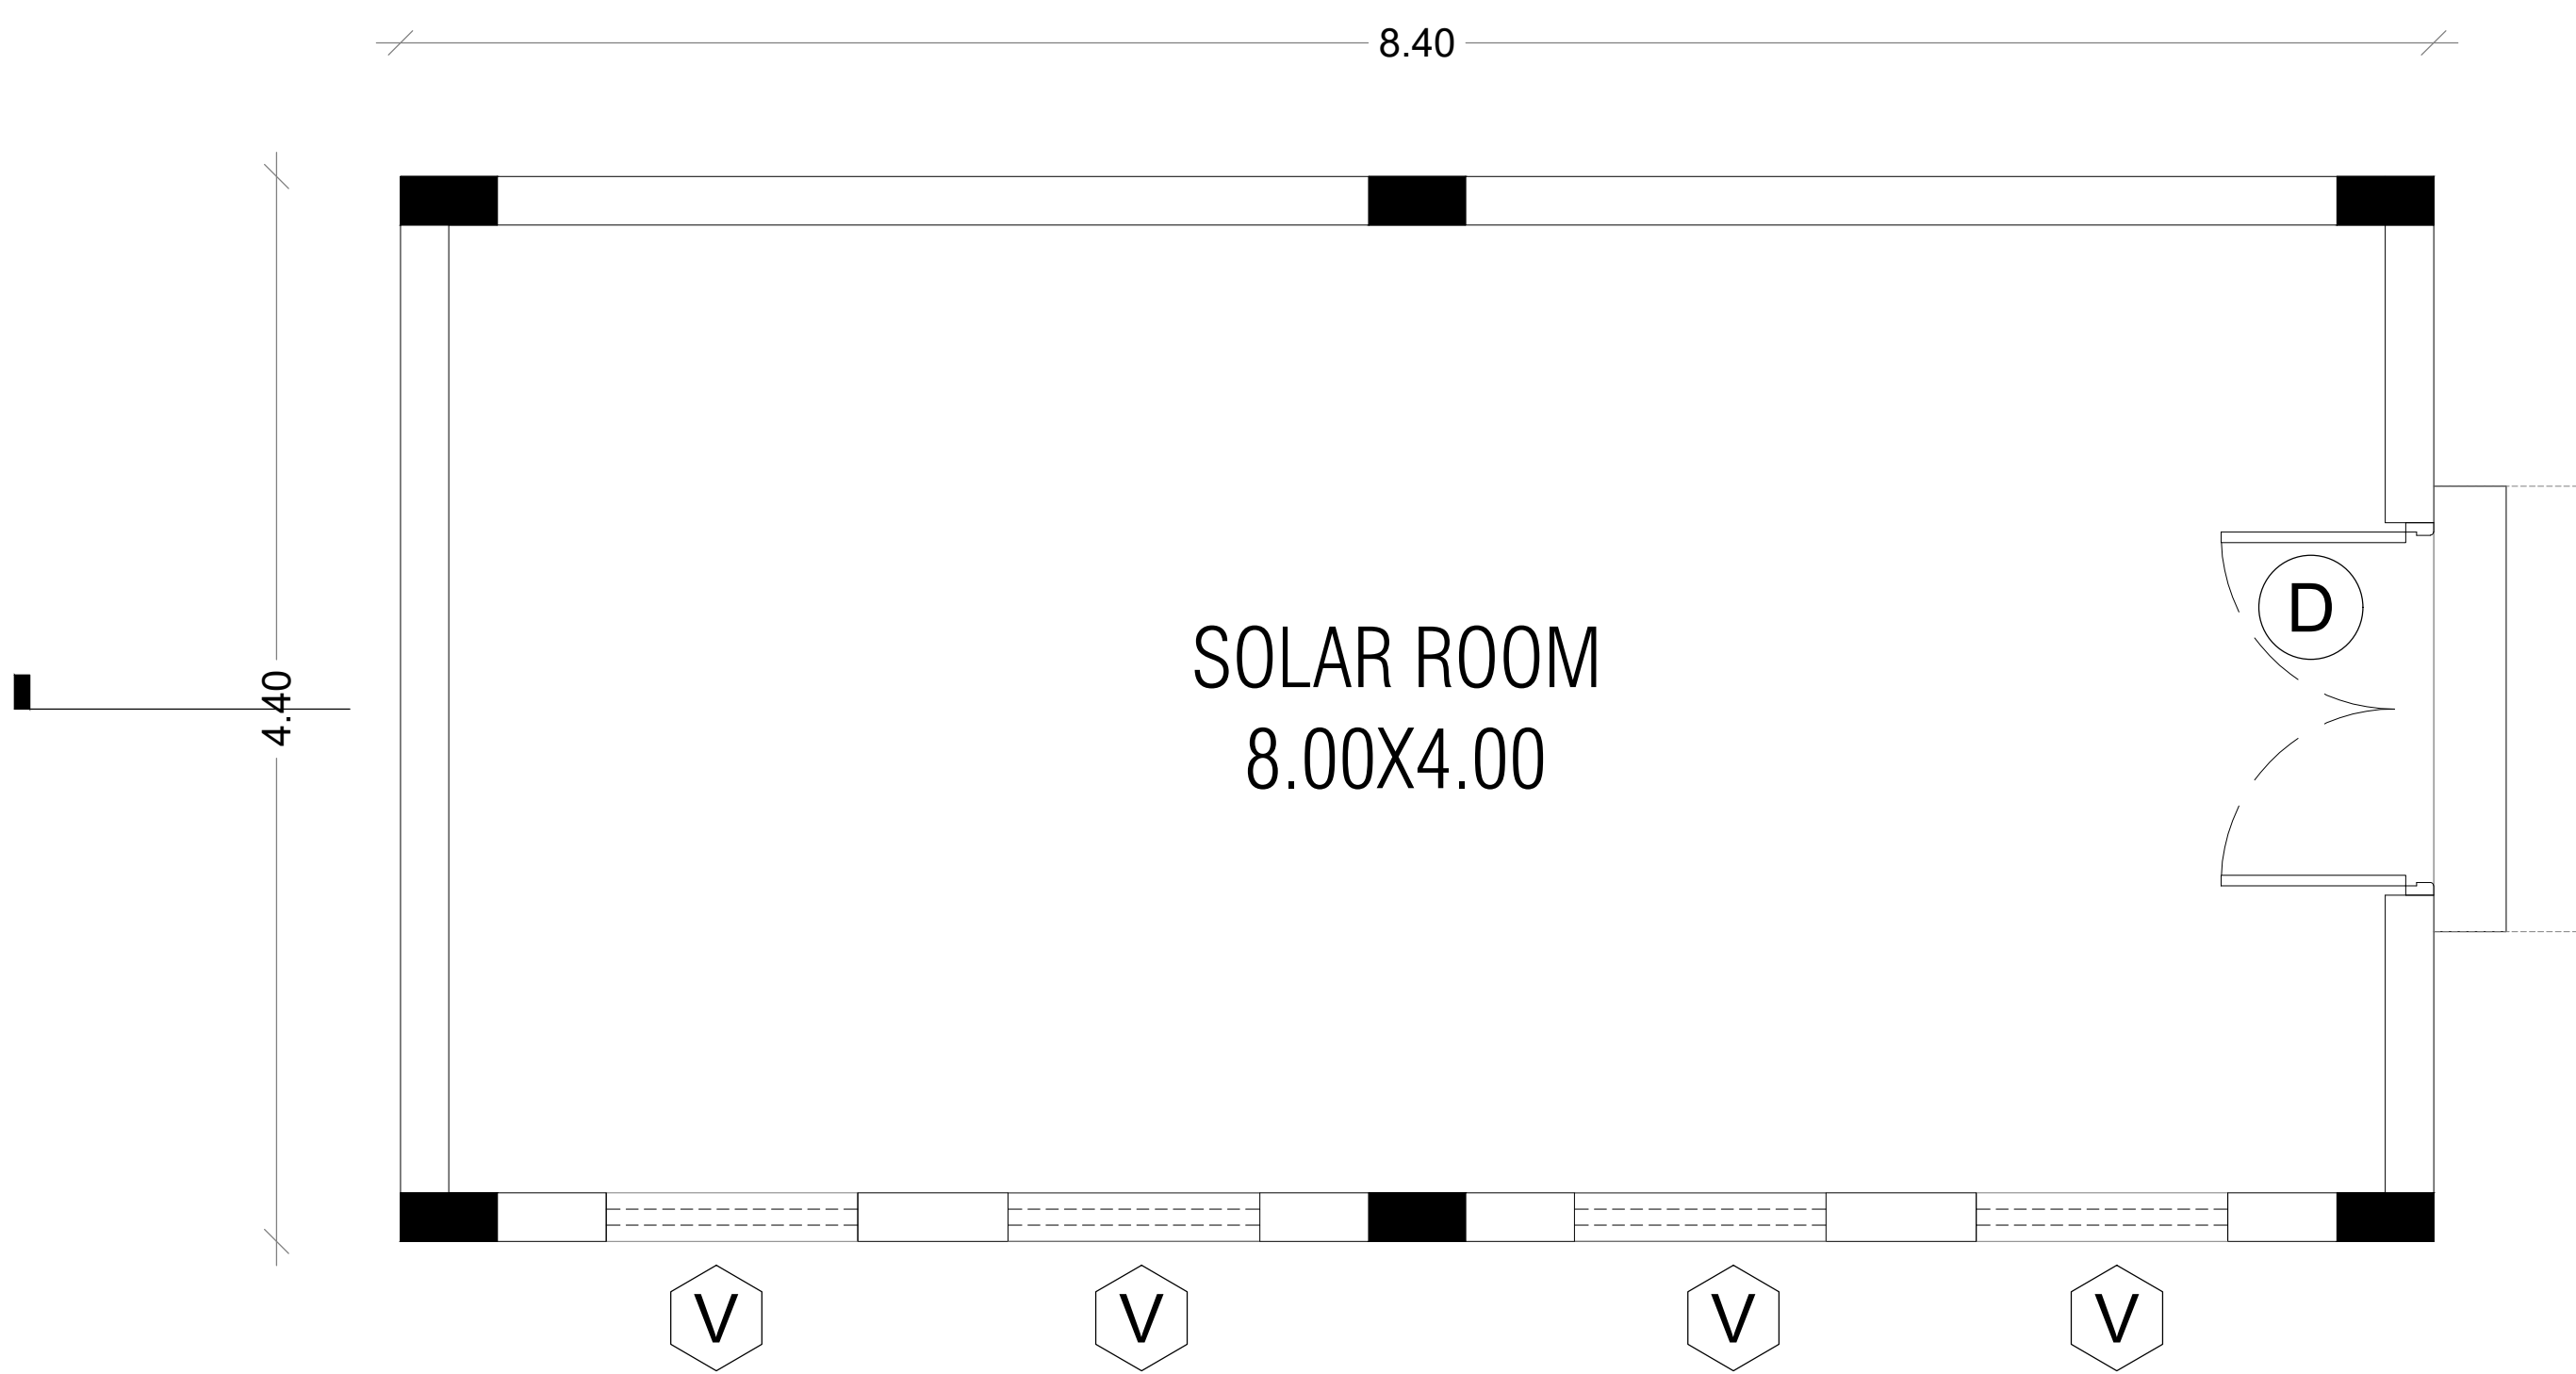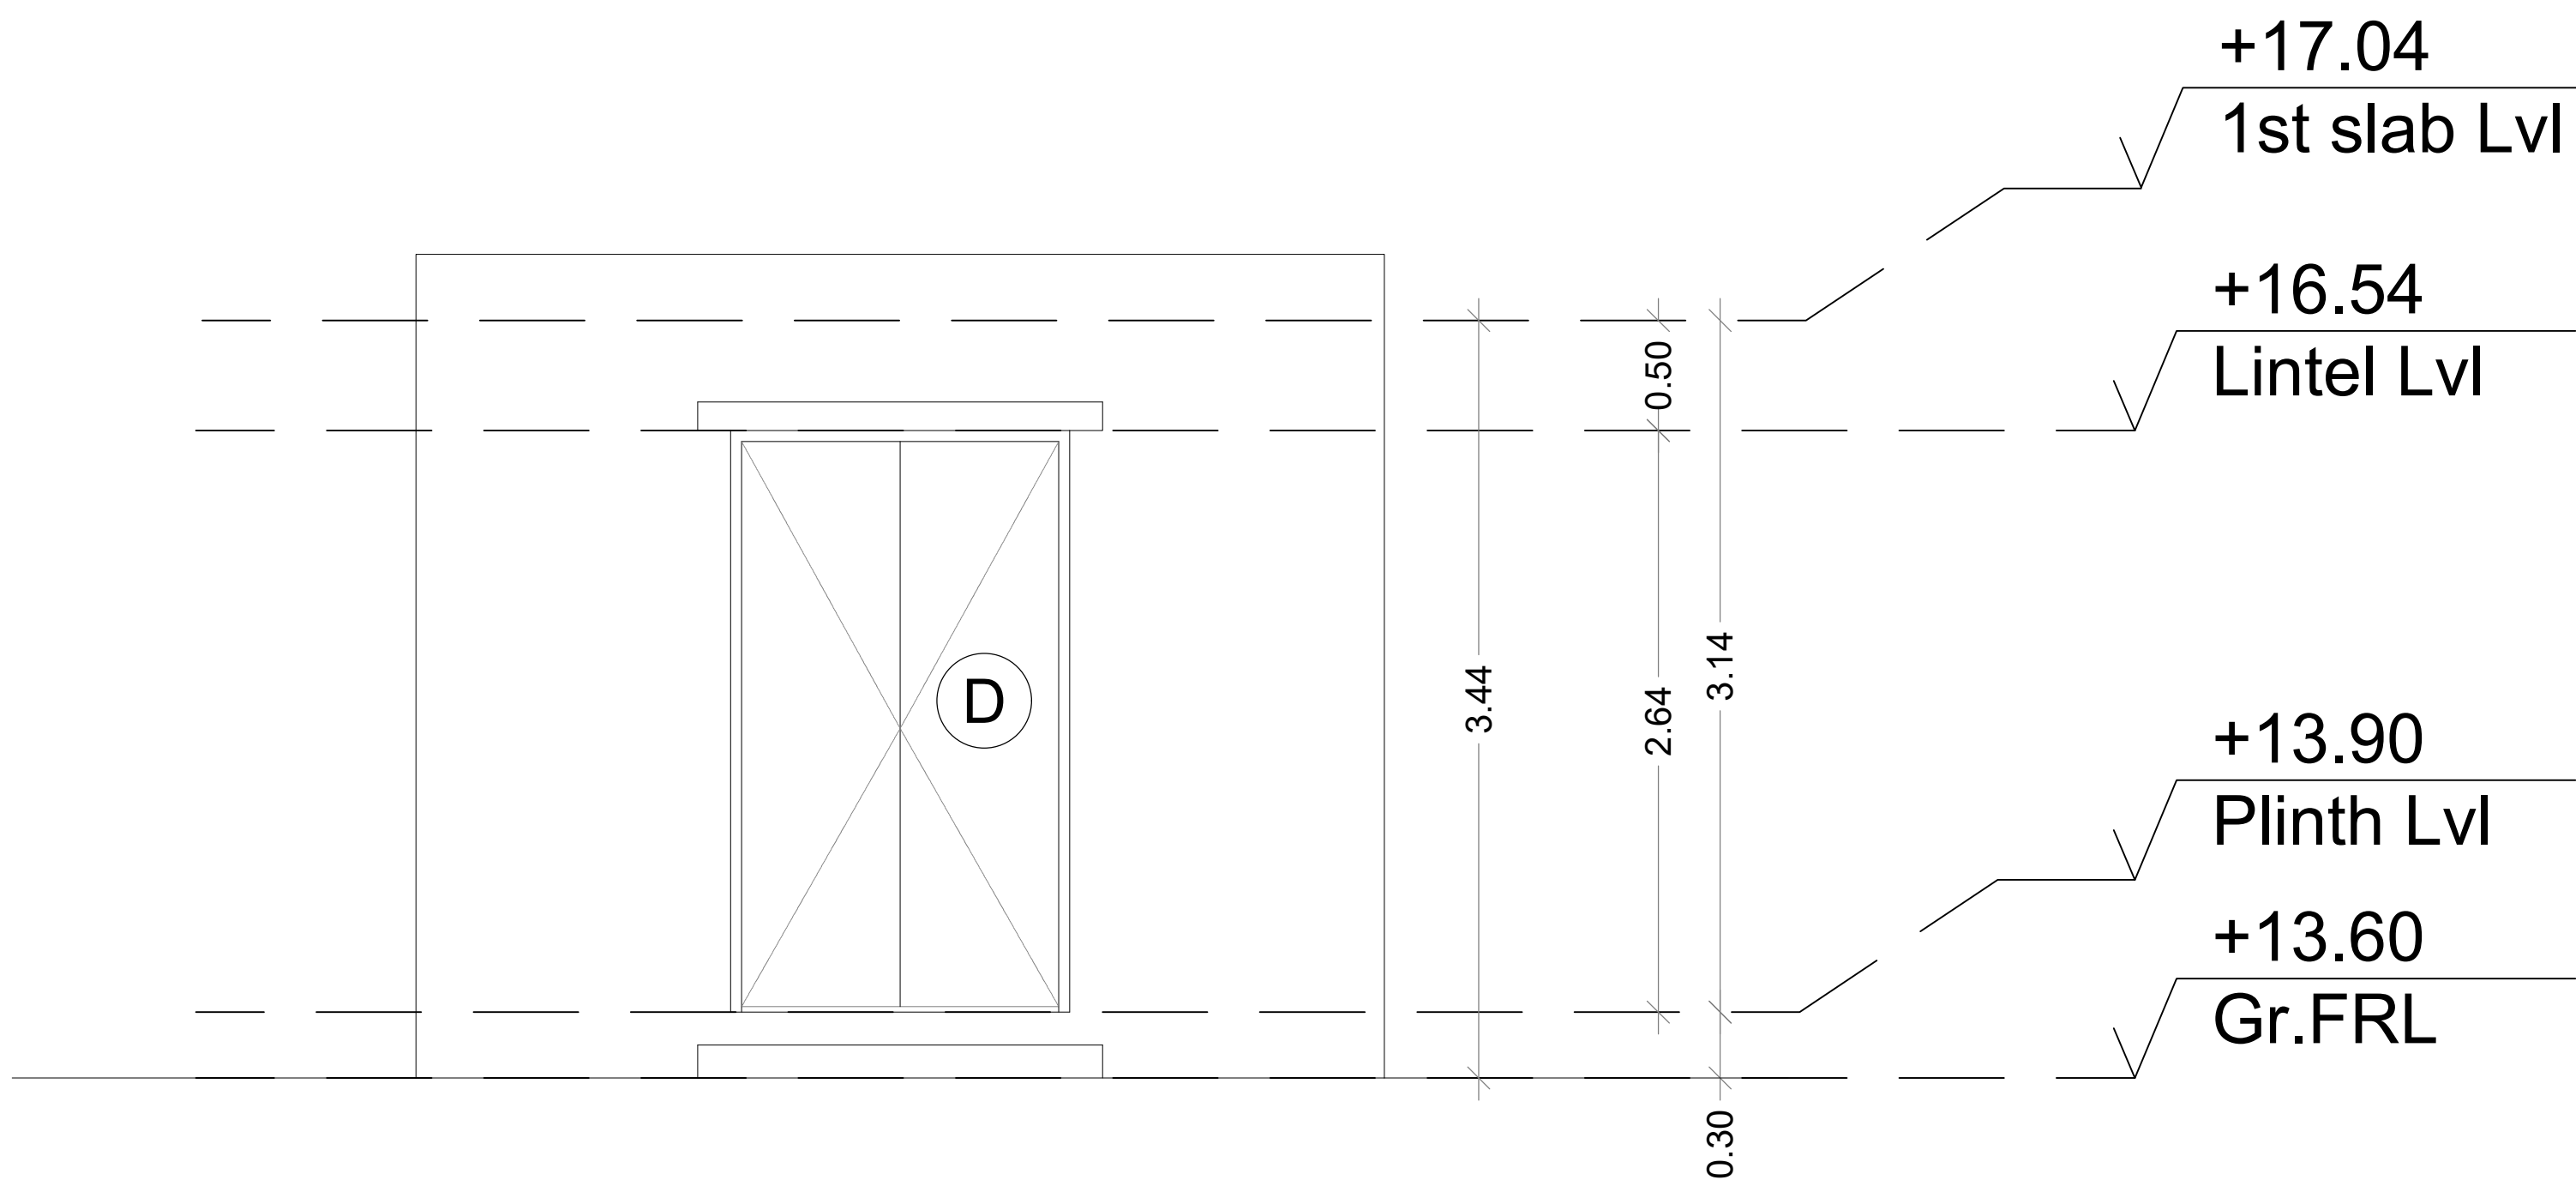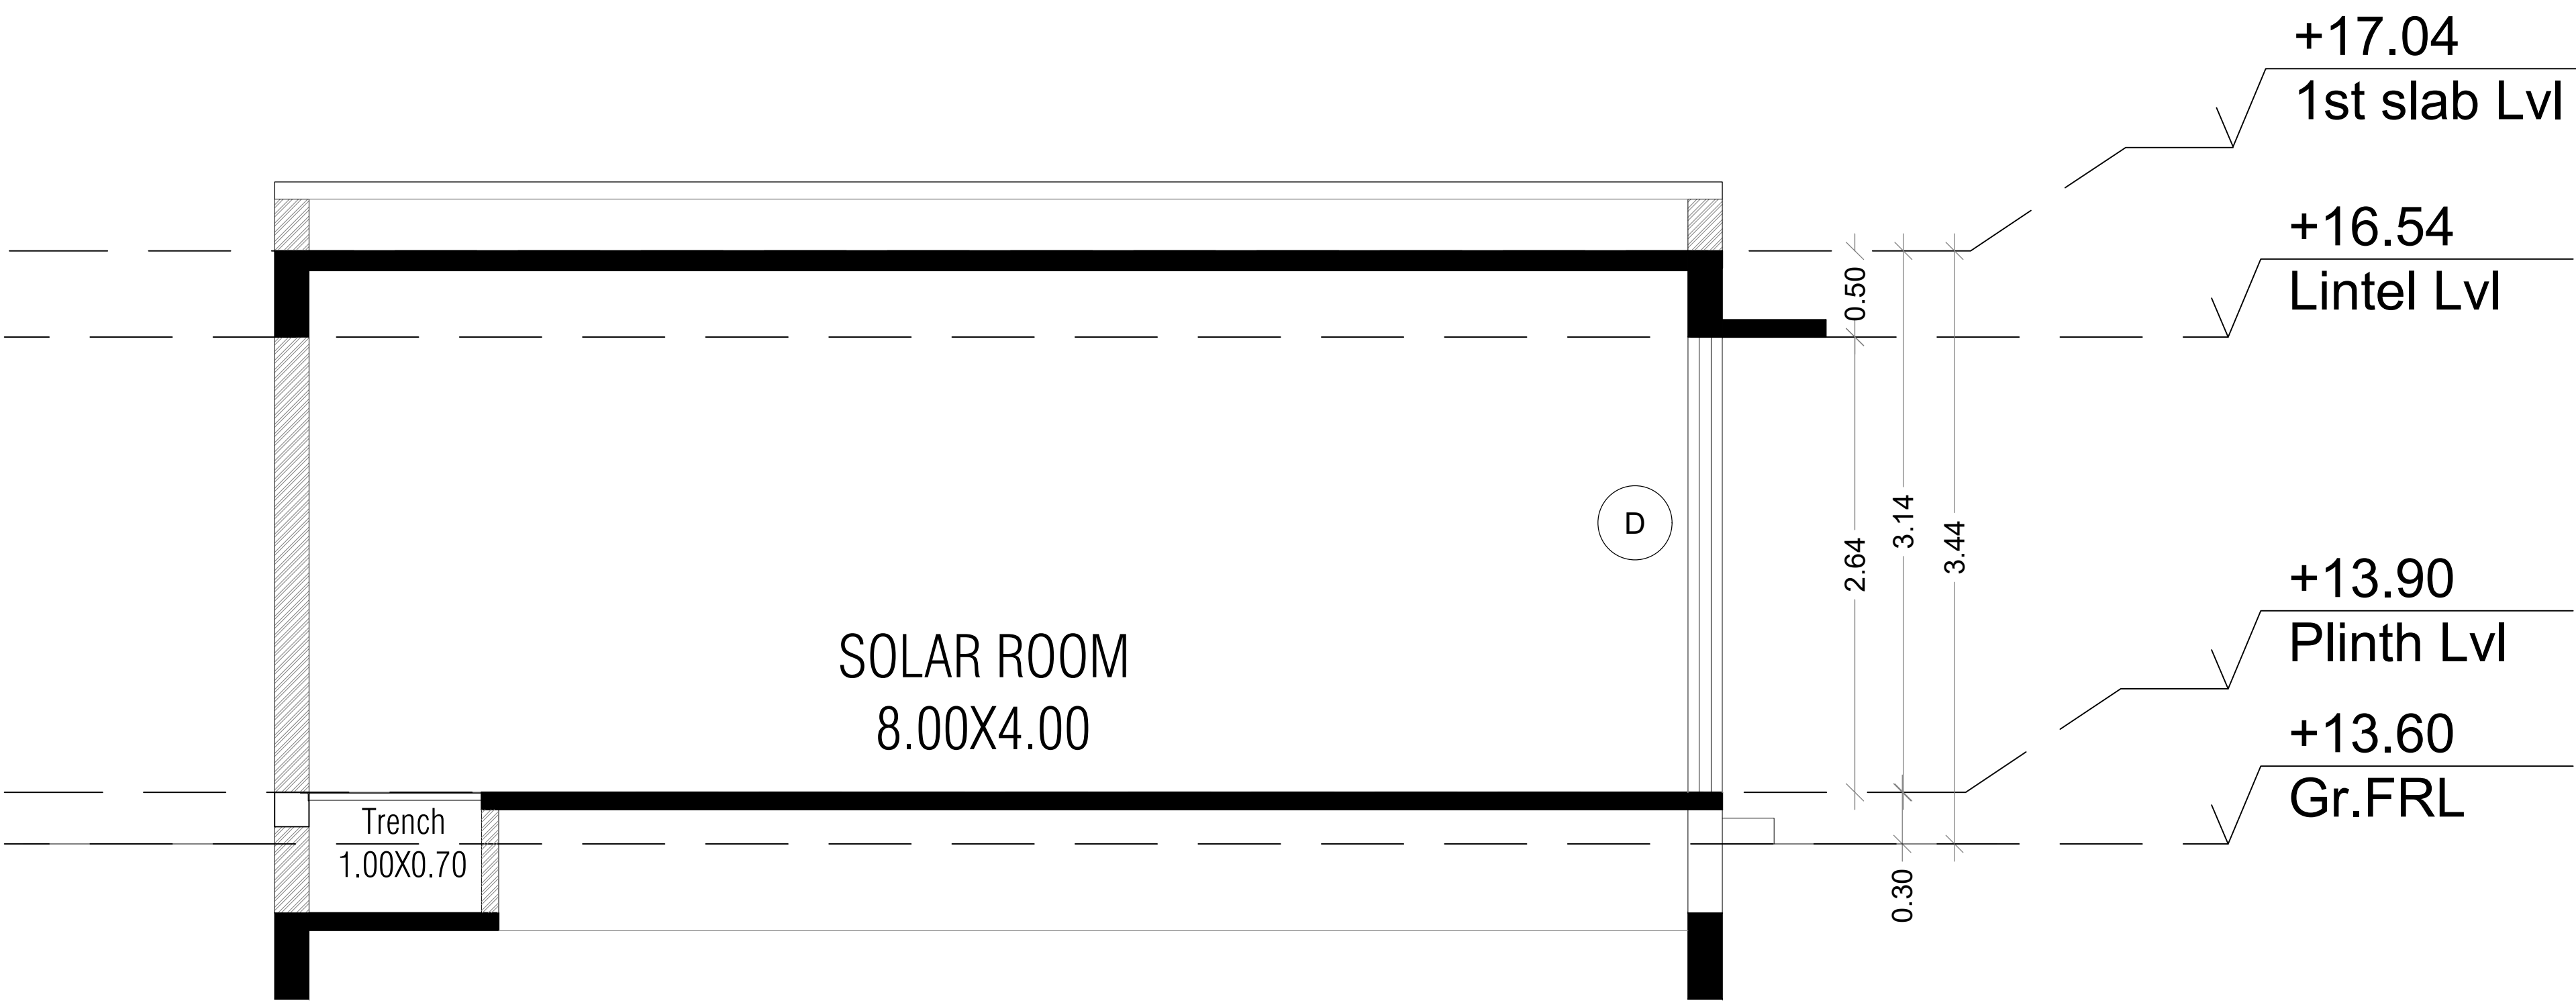


SHEET NUMBER : 3 OF 21

PROJECT:

PLAN SHOWING THE REVISED AND ADDITIONAL CONSTRUCTION OF AMUSEMENT THEME PARK BUILDINGS AT SURVEY NUMBERS: 4/3A, 5/2A, 5/2B, 5/2C, 9/3A, 9/3B, 9/3C, 9/3D, 9/3E, 10, 11/1, 11/2, 11/3, 11/4, 11/5, 11/6, 13/2, 13/3, 13/4, 14/1, 14/2A, 14/2B, 14/2C, 14/2D, 14/3A, 14/3B, 14/4A1, 14/4A2, 14/4B, 14/4C, 14/5A, 14/5B1, 14/5B2, 14/5C1, 14/5C2, 18/2A, 18/2B, 18/2C, 18/2D, 18/2E, 18/2F, 18/2G, 18/2H, 18/2I, 18/2J, 18/2K, 18/3A, 18/3B, 18/3C, 18/4A, 18/4B, 18/4C, 18/4D, 18/4E, 18/5, 19/1A, 19/1B, 19/1C, 19/1D, 19/2A, 19/2B, 19/2C, 19/3A, 19/3B, 19/3C, 19/3D, 19/3E, 19/3F, 20/1A, 20/1B1, 20/1B2, 20/1B5, 20/1B6A, 20/1B6B, 20/1B6C, 20/1B7, 20/1B4, 24/1A, 24/1B, 24/1C, 24/1D, 24/2A, 24/2B, 24/2C, 24/2E, 24/2D, 25/1B1A, 25/1B1B, 25/1B2, 25/1B3F, 25/1B1C1, 25/1B1C2, 25/1B1C3, 25/1B1C4, 25/1B1D, 25/1B1E, 25/1B1F, 25/1B1G, 25/1B1H, 25/1B1I, 25/1B1J, 25/1B1K, 25/1B1L, 25/1B1M, 25/1B3A1, 25/1B3A2, 25/1B3B, 25/1B3C, 25/1B3D, 25/1B3E, 25/1B3F, 25/1B3G1, 25/1B3G2, 25/1B3G3, 25/1B3H1, 25/1B3H2, 25/1B3H3, 25/2A1A, 25/2A1B, 25/2A4A, 25/2A4B, 25/2A4C, 25/2A1C, 25/2B, 25/2A2, 25/2A3, 25/2A5, 25/2A6, 25/2A7, 25/1A, 25/1B3I, 26/9, 27/7B, 28/2B, 28/3B, 28/1E2, 41/2A3, 41/2B, 41/2C, 43/10C, 44/2C1, 44/2C3, 44/2D4, 44/2D5, 44/2E1, 44/2E2, 44/3A, 44/3B, 44/3C, 44/3D, 44/2E3, 44/2D6, 44/2C2A, 44/2C2B, 44/2C2C, 44/2C2D, 44/2C2E, 44/2D1A, 44/2D1B, 44/2D2, 44/2D3A, 44/2D3B, 44/2D3C, 44/2D3D, 45/1A, 45/1B, 45/1C1, 45/1C2, 45/1D, 45/1E, 45/1F, 45/1G1, 45/1G2, 45/1G3, 45/1G4, 45/1G5, 45/2A, 45/2B, 46/1A, 46/1B, 46/1C, 46/1D, 46/1E, 46/2A, 46/2B, 46/2C, 47, 48/2H2, 48/2F, 48/2G, 48/2I2, 50/1H, 50/3, 52/8B, 52/9B OF ILLALUR VILLAGE, THIRUPORUR TALUK, CHENGALPATTU DISTRICT - 603 100

DIRECTION:

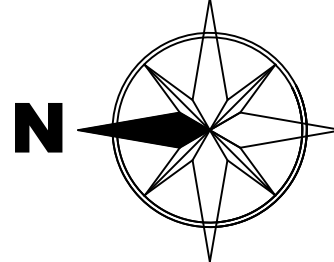

JOINERIES:

SCHEDULE OF JOINERIES IN MM.			
DOOR SCHEDULE			
TYPE	FINISHED SIZES		
D	1500	X	2600
WINDOW SCHEDULE			
V	1000	X	600


ARCHITECT:



STRUCTURAL ENGINEERS:


B. Mallika, ME., (PhD)
Registered Structural Engineer
RE-11/KKDTCP/013/2022
84, Kalliamman Koil Street,
Pasumpon Nagar, Madurai-625003.

OWNER/ AUTHORIZED SIGNATURE:

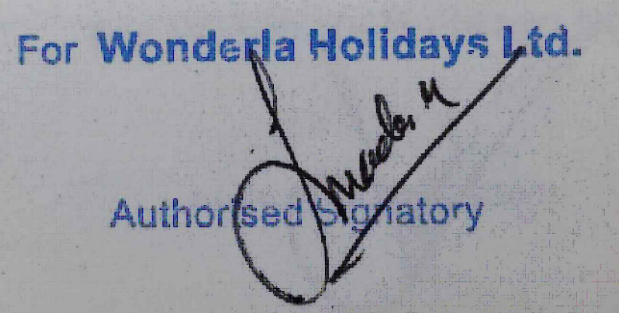


SCALE = 1: 100


BLOCK - 5
TOILET BLOCK

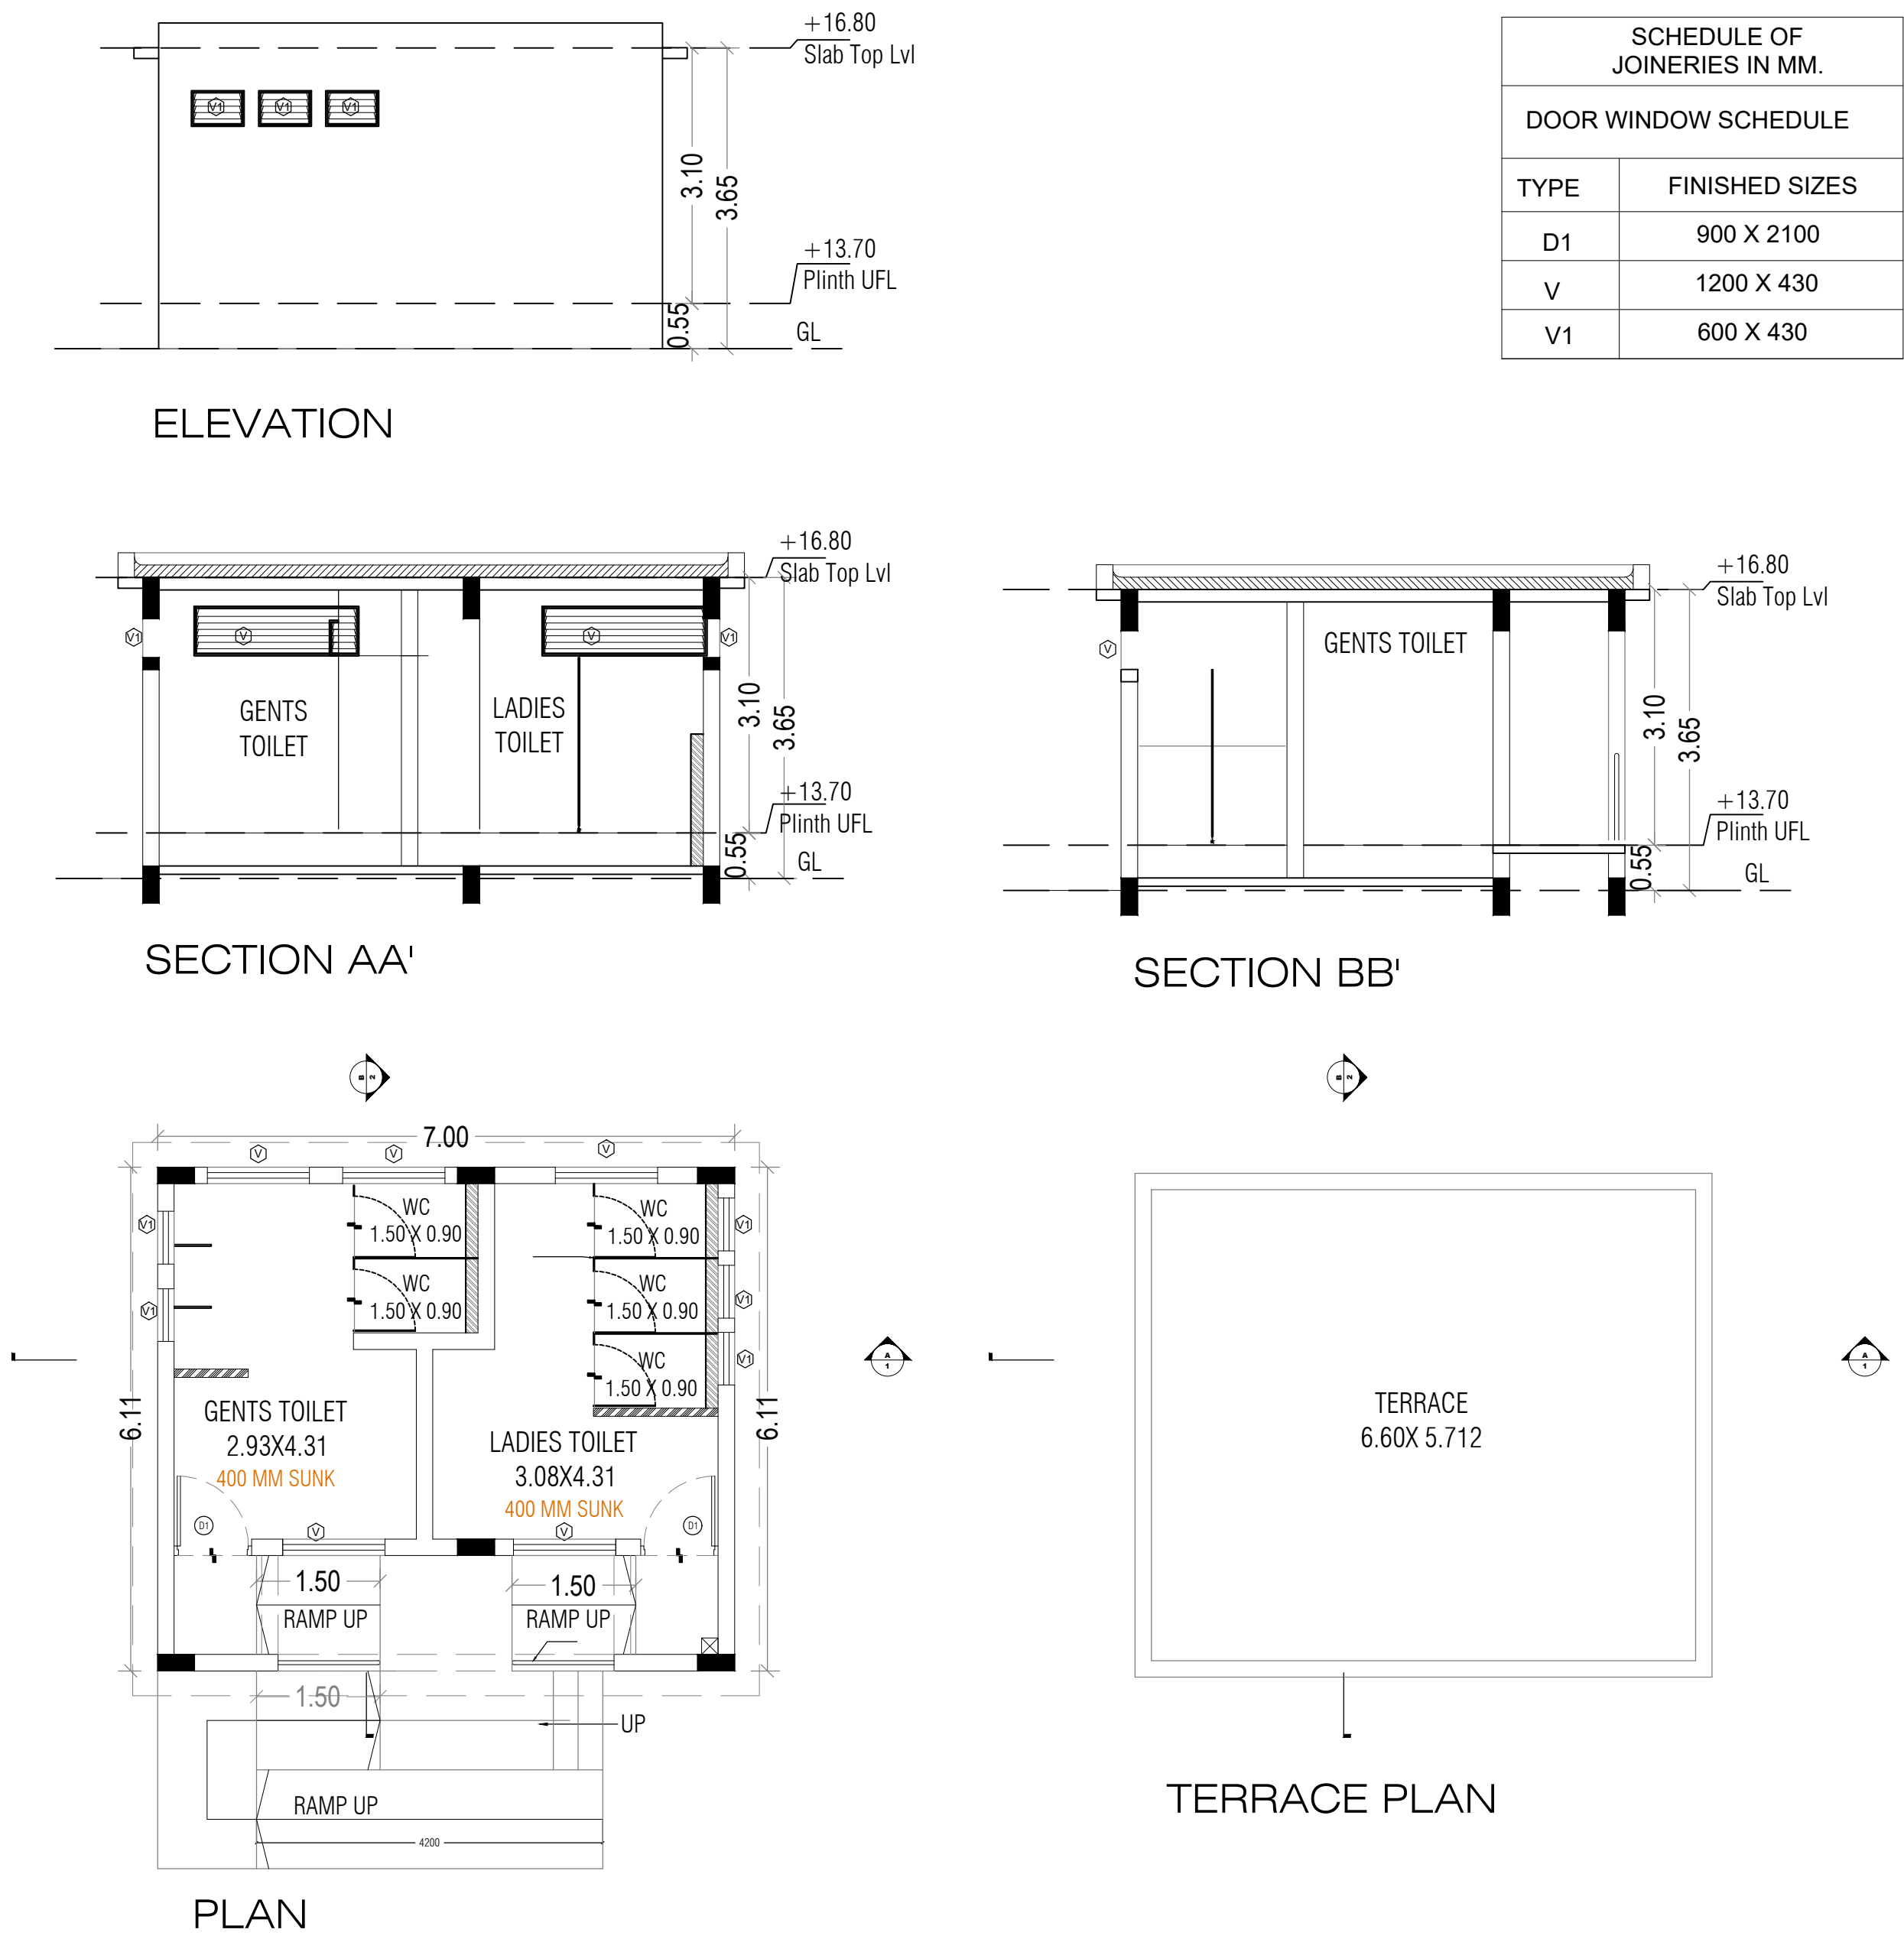


BLOCK - 12
FIRST AID ROOM & TOILET BLOCK

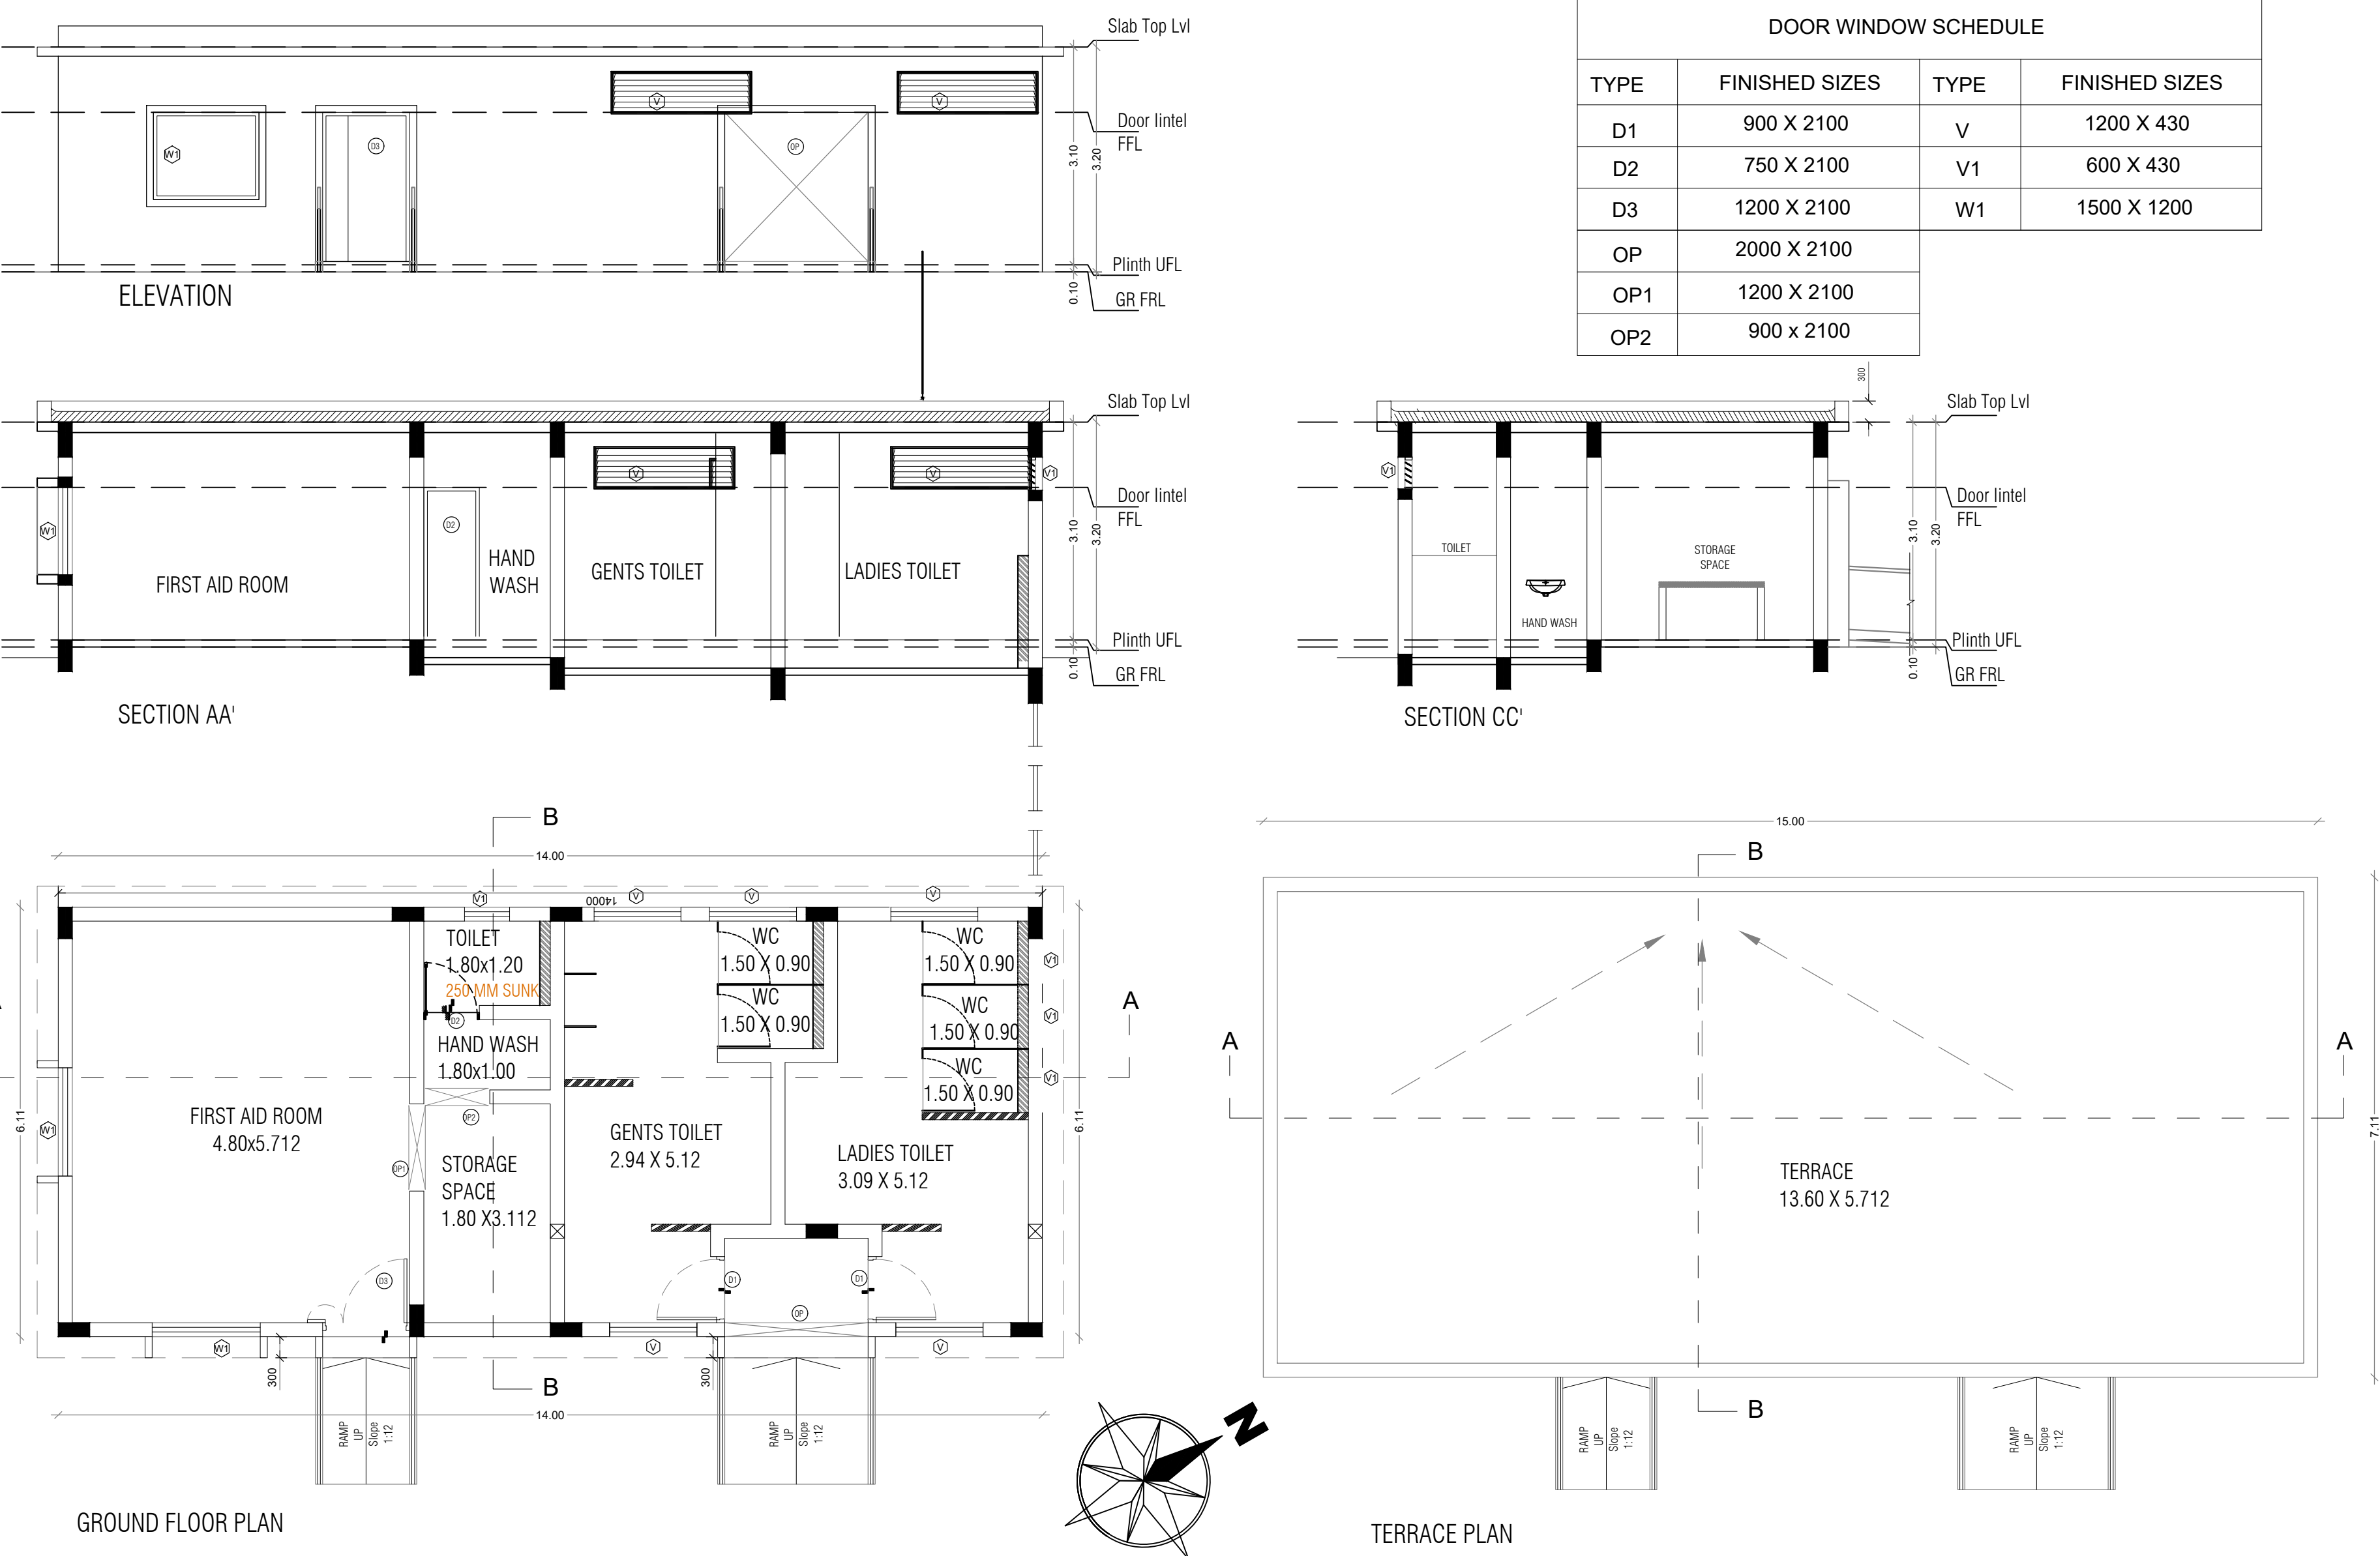

BLOCK - 9
PANEL ROOM & TOILET BLOCK

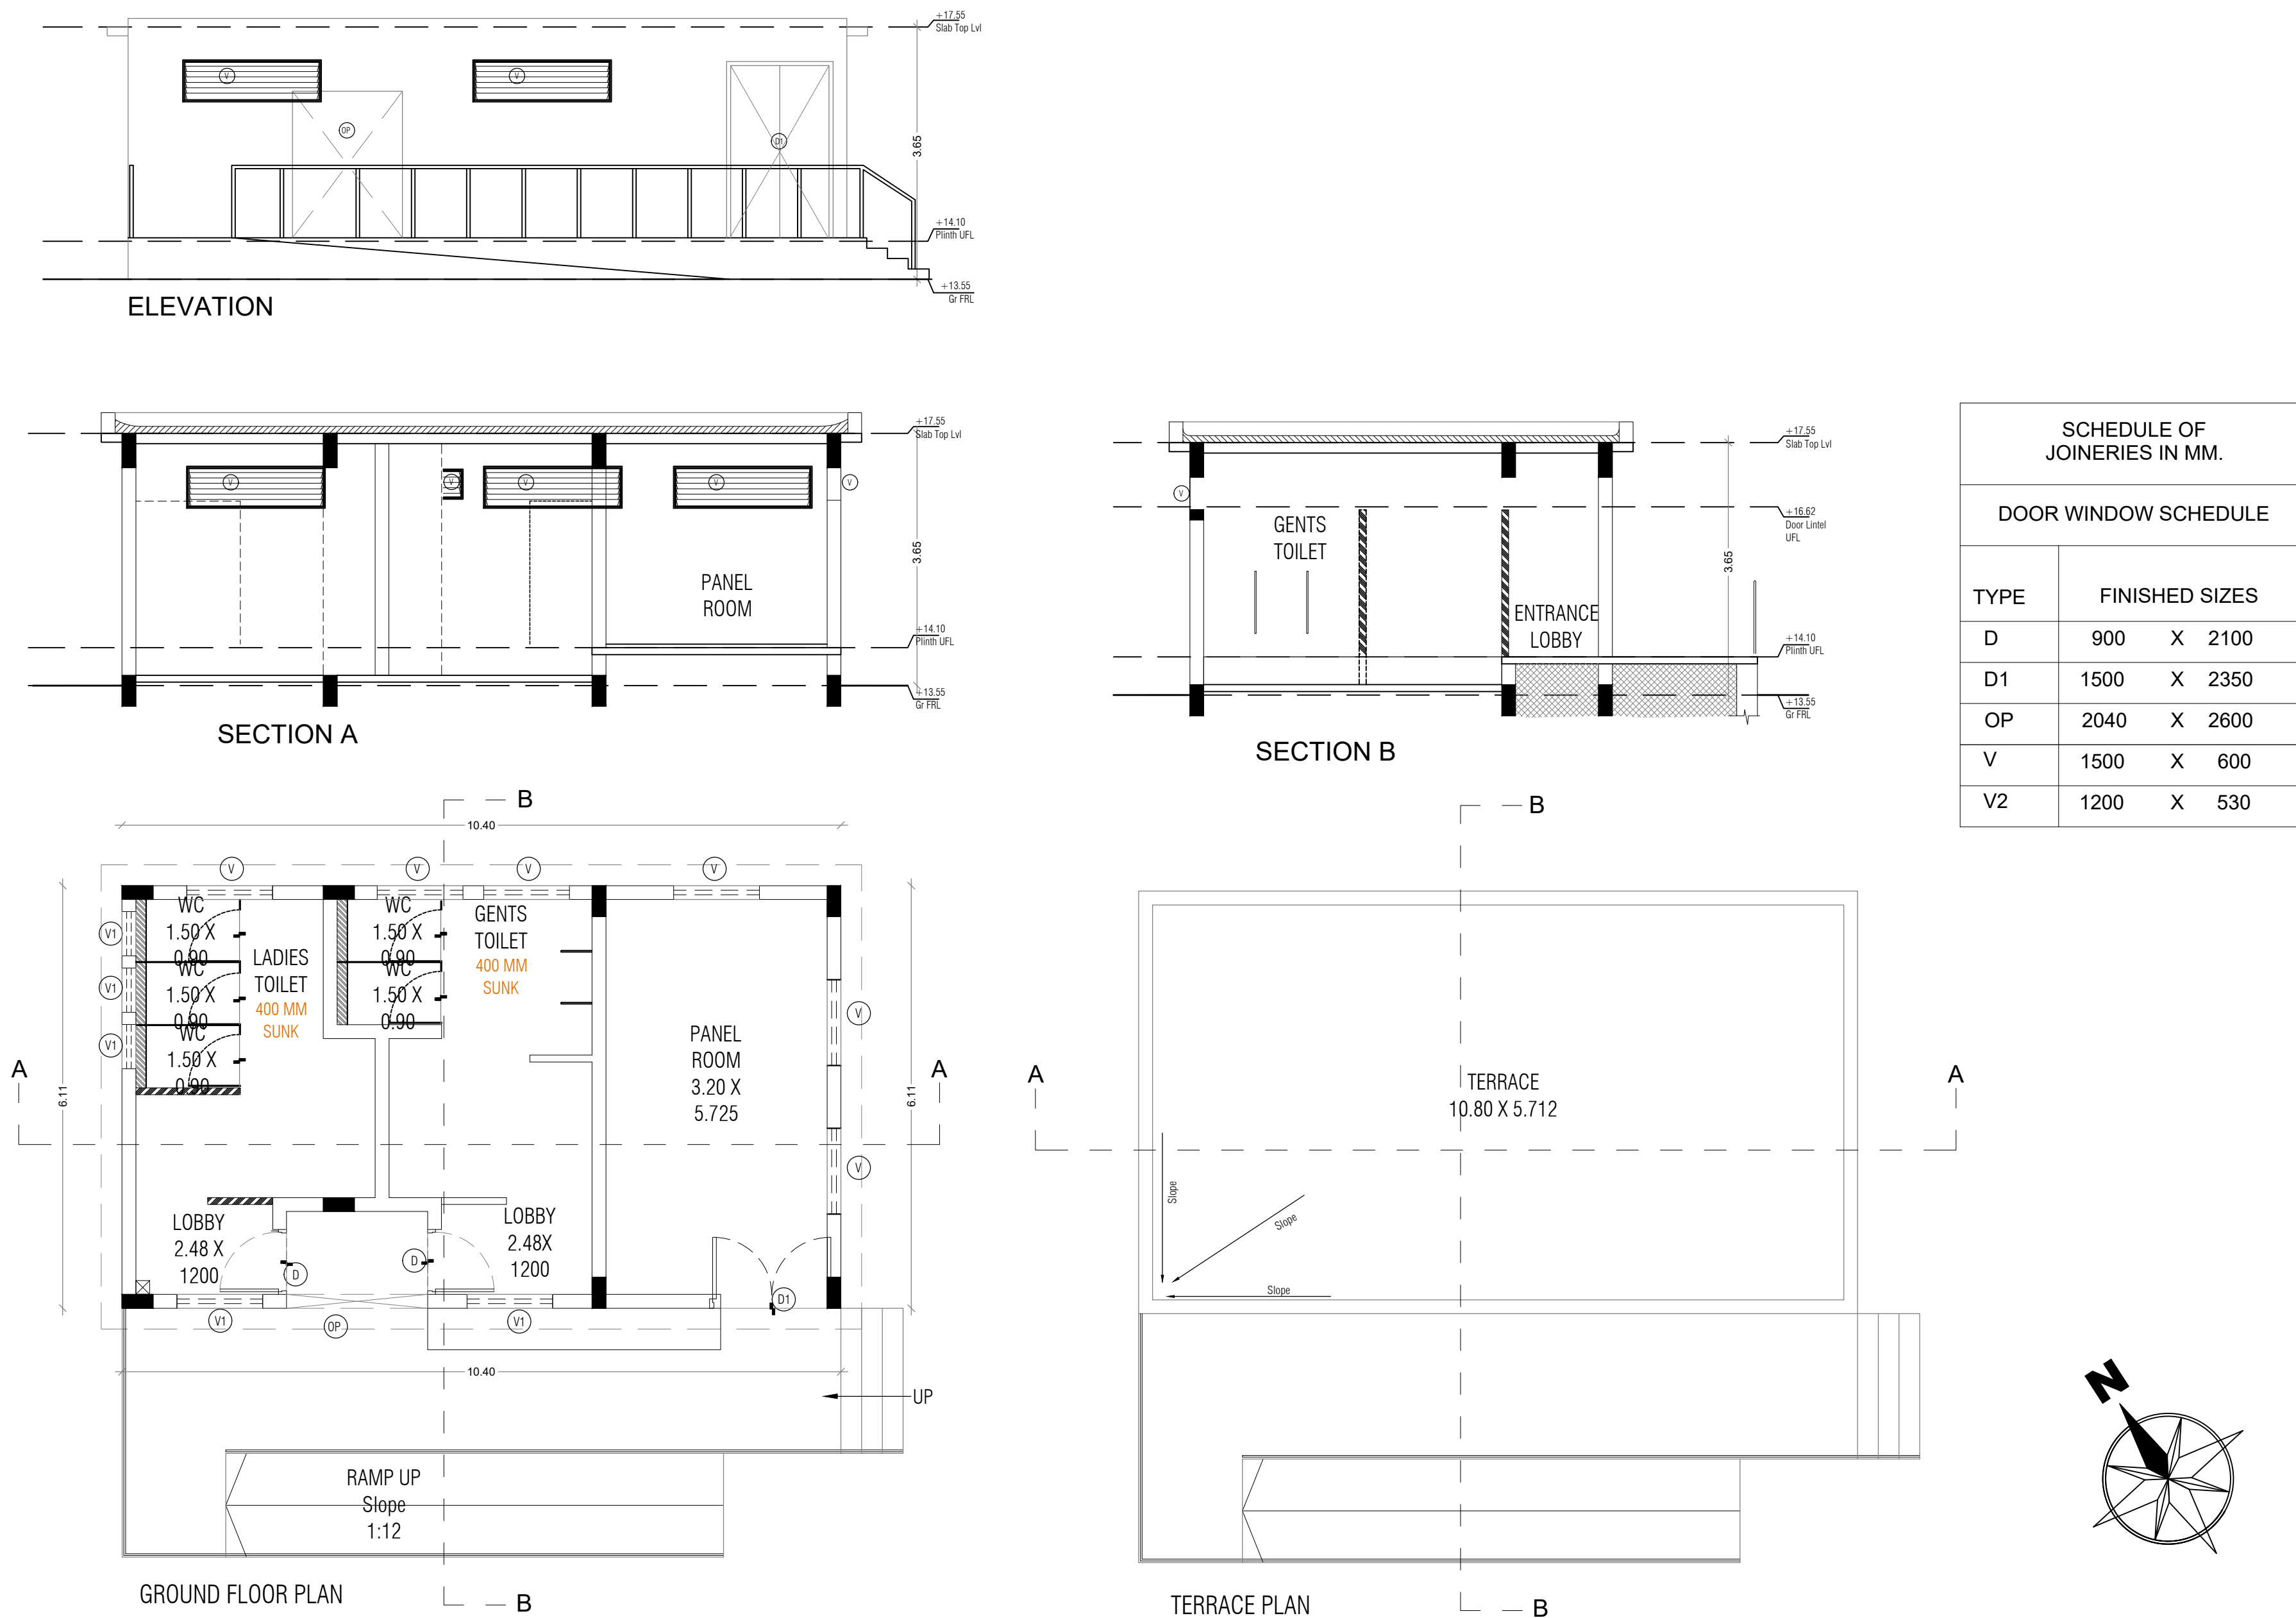

BLOCK - 1
SECURITY CABIN

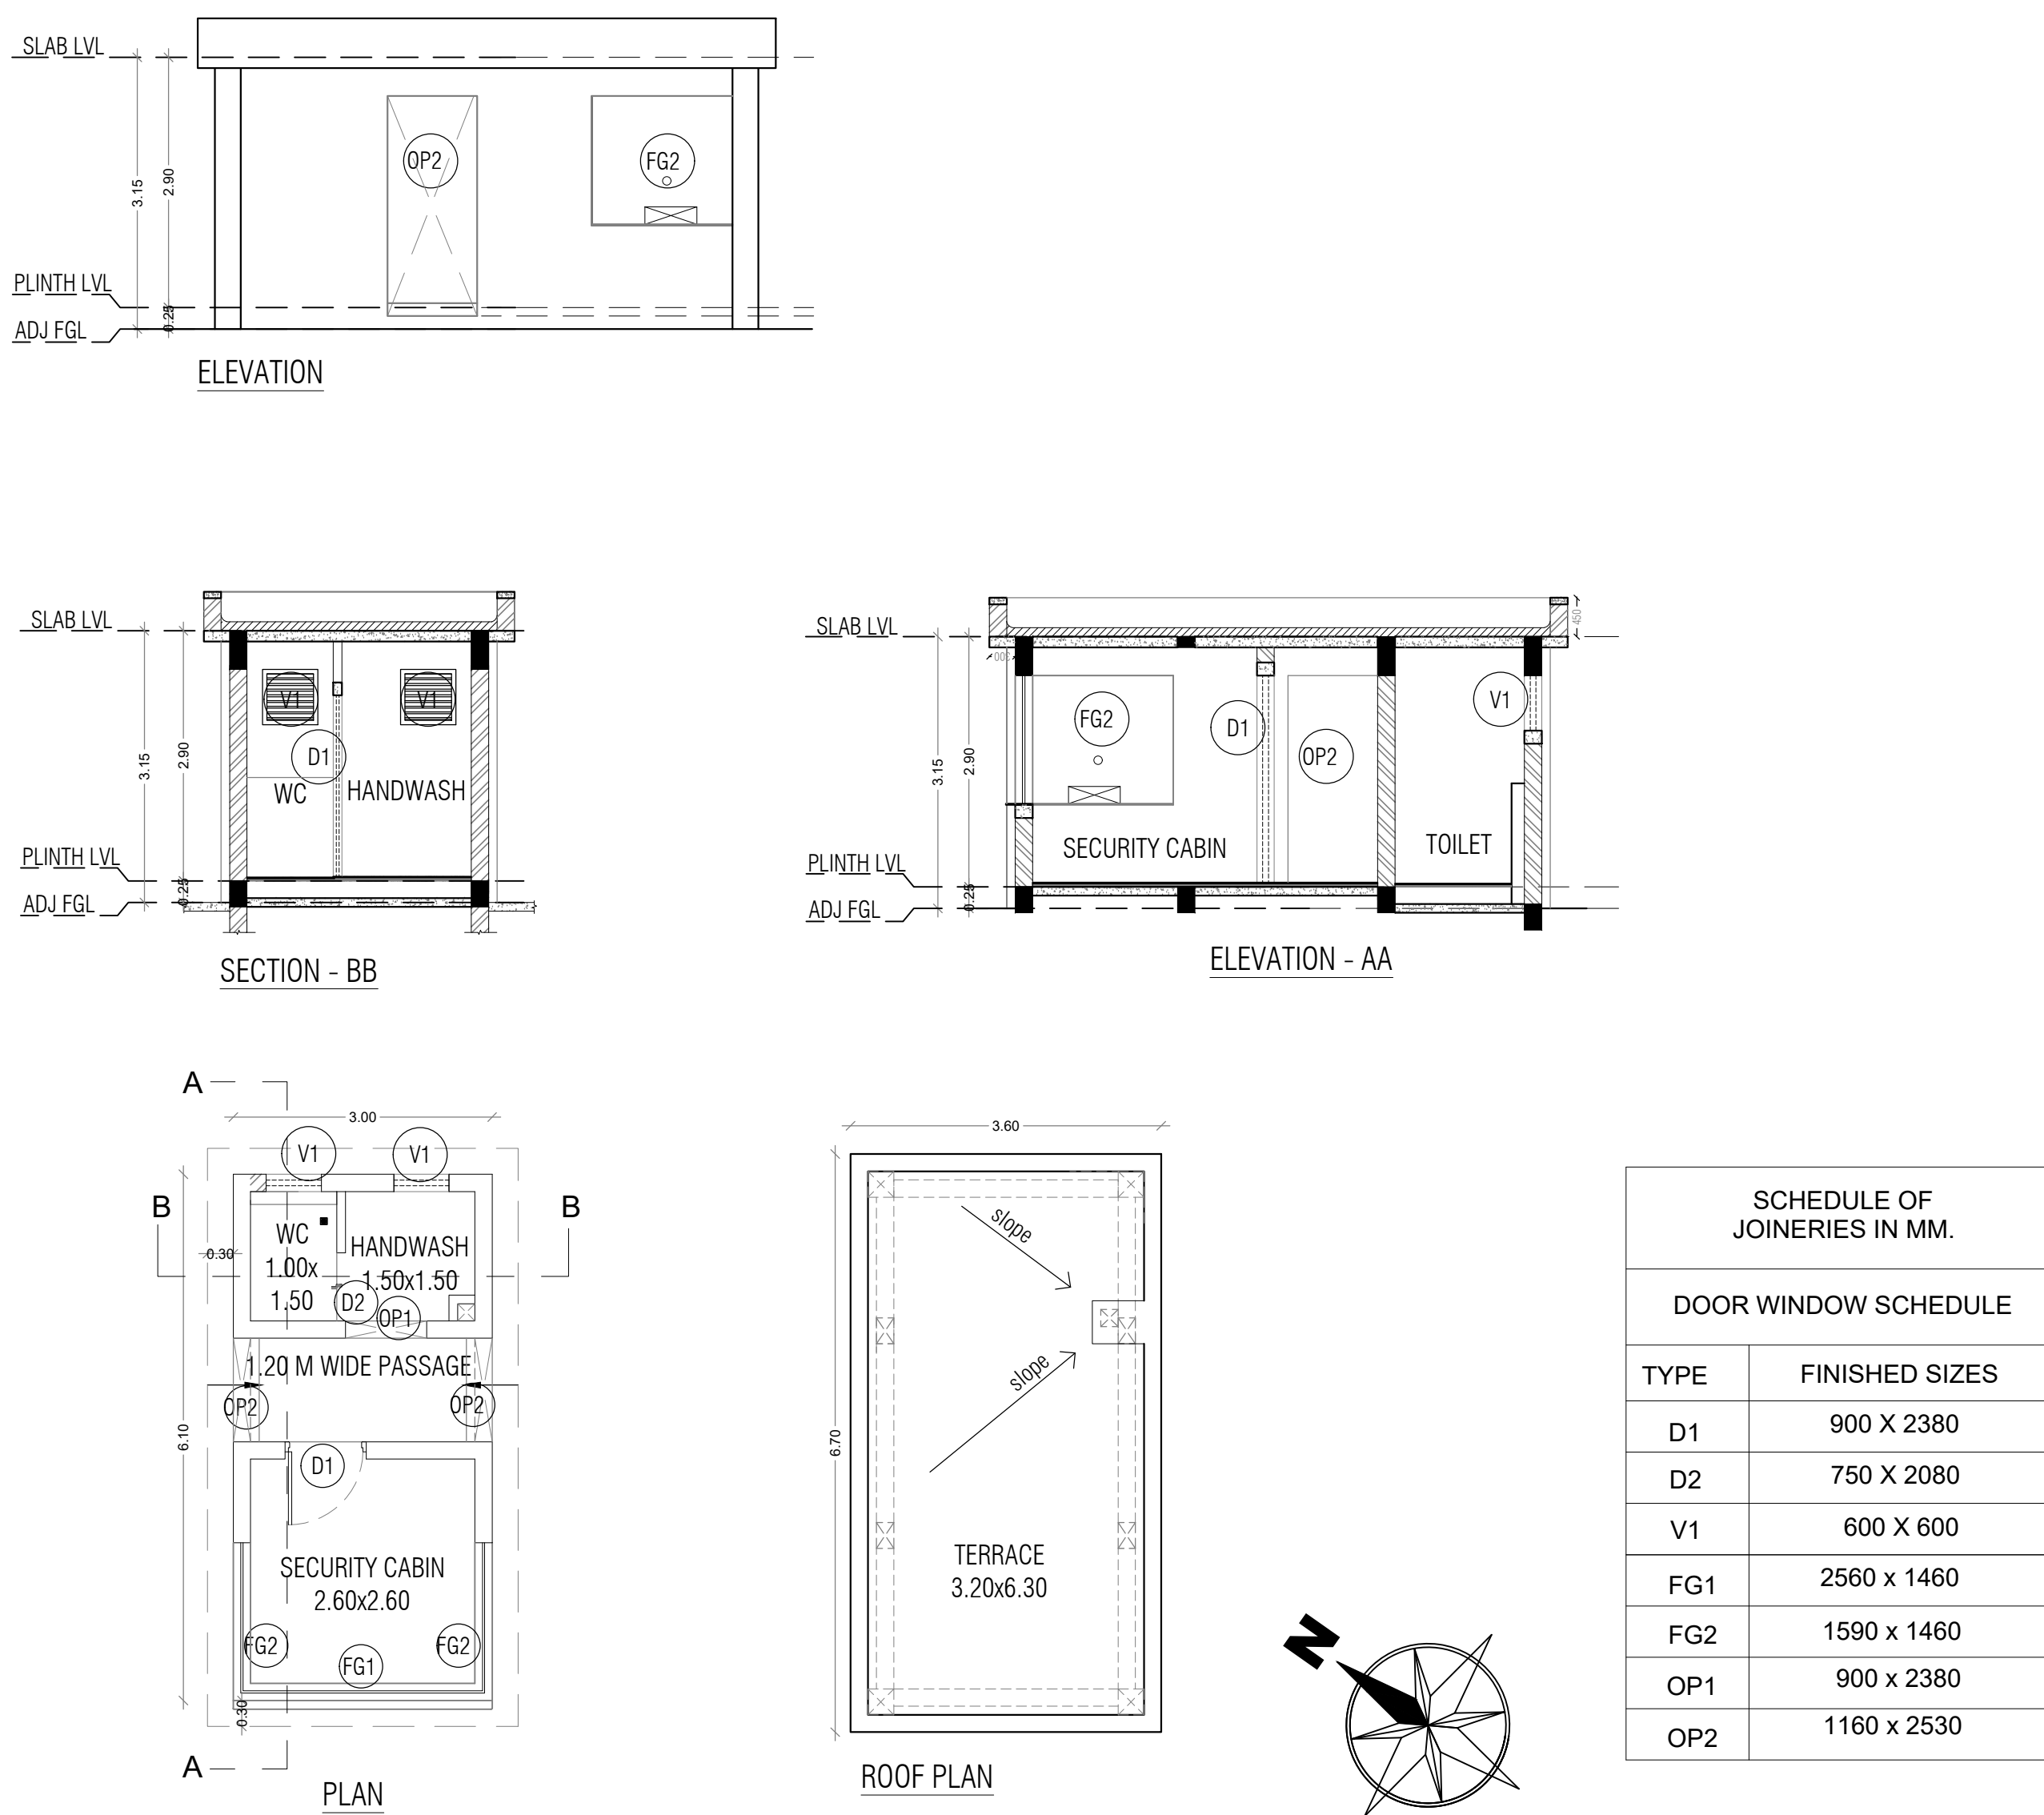

SHEET NUMBER : 2 OF 21

PROJECT:

PLAN SHOWING THE REVISED AND ADDITIONAL CONSTRUCTION OF AMUSEMENT THEME PARK BUILDINGS AT SURVEY NUMBERS: 4/3A, 5/2A, 5/2B, 5/2C, 9/3A, 9/3B, 9/3C, 9/3D, 9/3E, 10, 11/1.11/2, 11/3, 11/4, 11/5, 11/6, 13/2, 13/3, 13/4, 14/1, 14/2A, 14/2B, 14/2C, 14/2D, 14/3A, 14/3B, 14/4A1, 14/4A2, 14/4B, 14/4C, 14/5A, 14/5B1, 14/5B2, 14/5C1, 14/5C2, 18/2A, 18/2B, 18/2C, 18/2D, 18/2E, 18/2F, 18/2G, 18/2H, 18/2I, 18/2J, 18/2K, 18/3A, 18/3B, 18/3C, 18/4A, 18/4B, 18/4C, 18/4D, 18/4E, 18/5, 19/1A, 19/1B, 19/1C, 19/1D, 19/2A, 19/2B, 19/2C, 19/3A, 19/3B, 19/3C, 19/3D, 19/3E, 19/3F, 20/1A, 20/1B1, 20/1B2, 20/1B5, 20/1B6A, 20/1B6B, 20/1B6C, 20/1B7, 20/1B4, 24/1A, 24/1B, 24/1C, 24/1D, 24/2A, 24/2B, 24/2C, 24/2E, 24/2D, 25/1B1A, 25/1B1B, 25/1B2, 25/1B3F, 25/1B1C1, 25/1B1C2, 25/1B1C3, 25/1B1C4, 25/1B1D, 25/1B1E, 25/1B1F, 25/1B1G, 25/1B1H, 25/1B1I, 25/1B1J, 25/1B1K, 25/1B1L, 25/1B1M, 25/1B3A1, 25/1B3A2, 25/1B3B, 25/1B3C, 25/1B3D, 25/1B3E, 25/1B3F, 25/1B3G1, 25/1B3G2, 25/1B3G3, 25/1B3H1, 25/1B3H2, 25/1B3H3, 25/2A1A, 25/2A1B, 25/2A4A, 25/2A4B, 25/2A4C, 25/2A1C, 25/2B, 25/2A2, 25/2A3, 25/2A5, 25/2A6, 25/2A7, 25/1A, 25/1B3I, 26/9, 27/7B, 28/2B, 28/3B, 28/1E2, 41/2A3, 41/2B, 41/2C, 43/10C, 44/2C1, 44/2C3, 44/2D4, 44/2D5, 44/2E1, 44/2E2, 44/3A, 44/3B, 44/3C, 44/3D, 44/2E3, 44/2D6, 44/2C2A, 44/2C2B, 44/2C2C, 44/2C2D, 44/2C2E, 44/2D1A, 44/2D1B, 44/2D2, 44/2D3A, 44/2D3B, 44/2D3C, 44/2D3D, 45/1A, 45/1B, 45/1C1, 45/1C2, 45/1D, 45/1E, 45/1F, 45/1G1, 45/1G2, 45/1G3, 45/1G4, 45/1G5, 45/2A, 45/2B, 46/1A, 46/1B, 46/1C, 46/1D, 46/1E, 46/2A, 46/2B, 46/2C, 47, 48/2H2, 48/2F, 48/2G, 48/2I2, 50/1H, 50/3, 52/8B, 52/9B OF ILLALUR VILLAGE, THIRUPURUR TALUK, CHENGALPATTU DISTRICT - 603 100

ARCHITECT:

ARCH. NITIN M. WAGHMARE
FDG HOUSE, LANE NO.1,
PRABHAT ROAD, DECCAN, PUNE-4
CA/95118785


STRUCTURAL ENGINEERS:

B. Ramik
B. MALLIKA, ME., (PhD)
Registered Structural Engineer
RE-11/KDTCR/013/2022
84, Kaliammai Koil Street,
Pasumpon Nagar, Madurai-625003.


OWNER/ AUTHORIZED SIGNATURE:

For Wonderla Holidays Ltd.
Authorised Signatory

SCALE = 1: 100

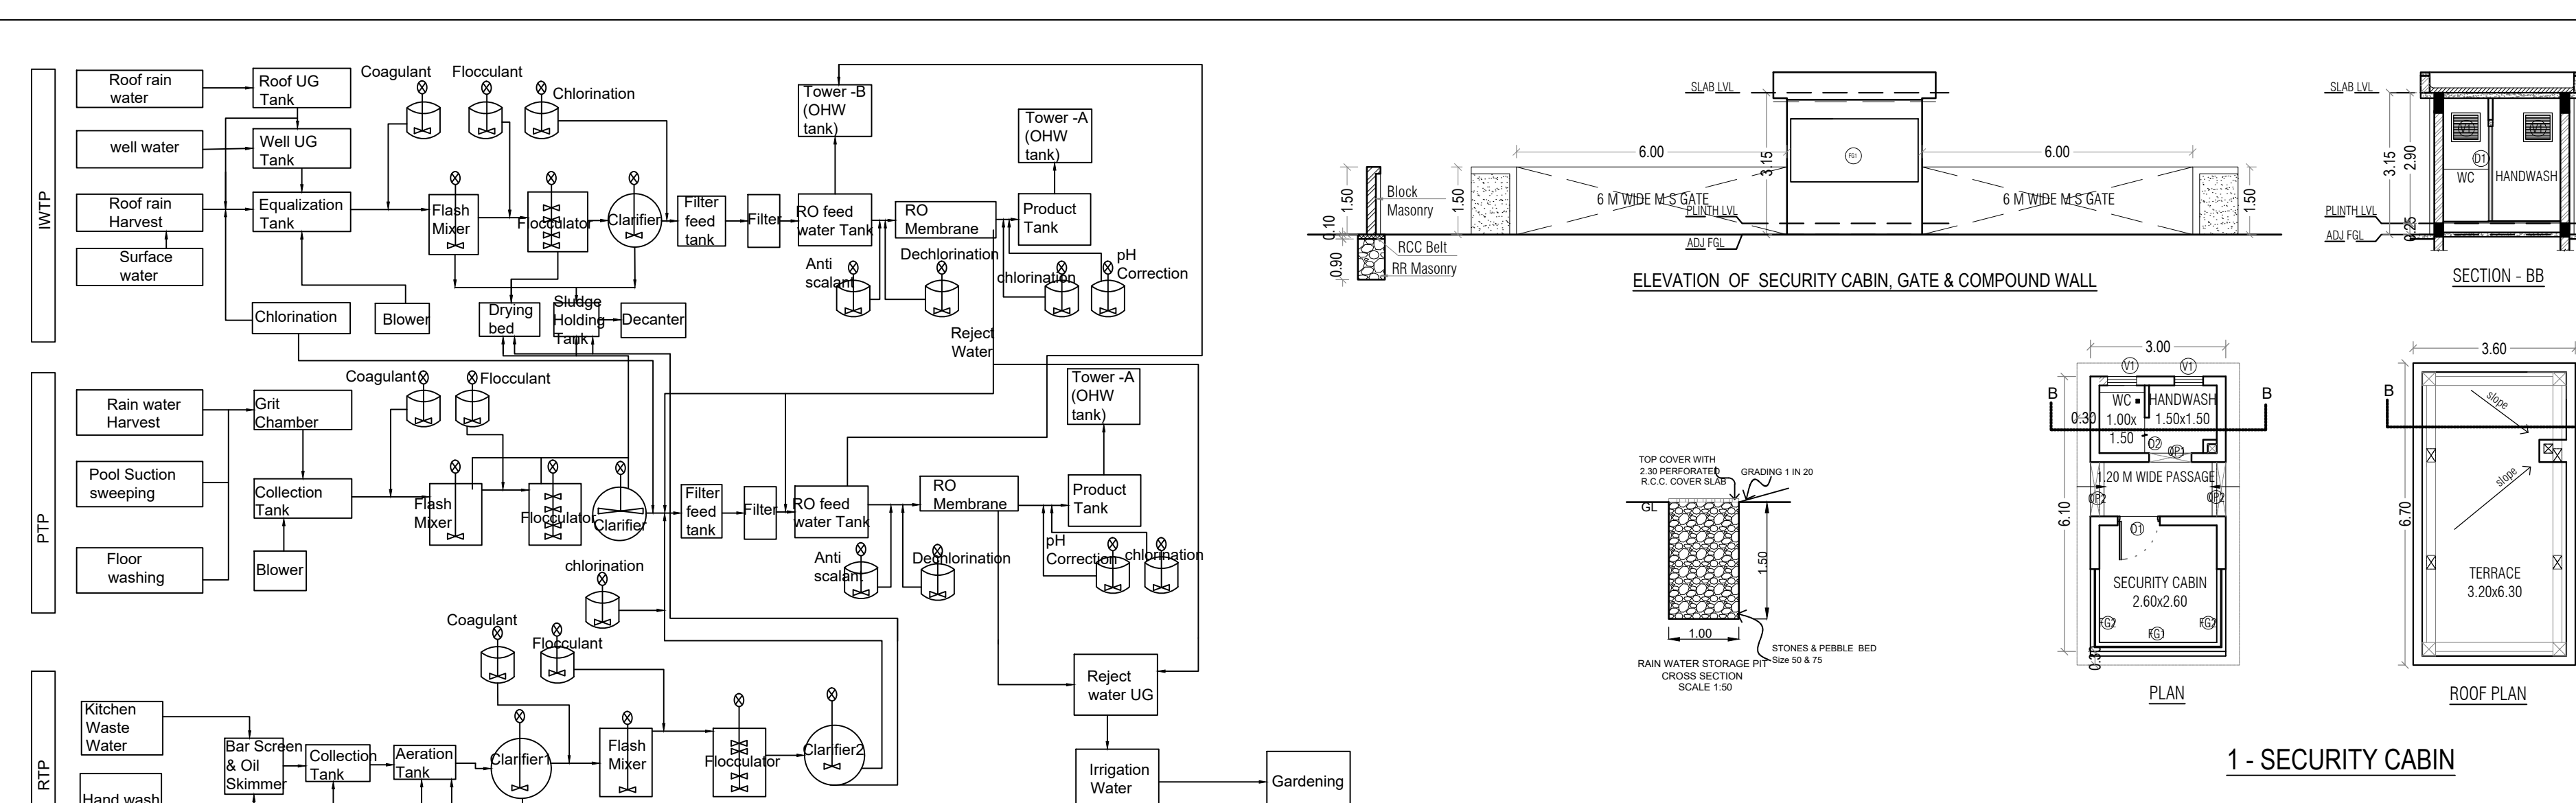


PROPOSED WATER TREATMENT SYSTEM

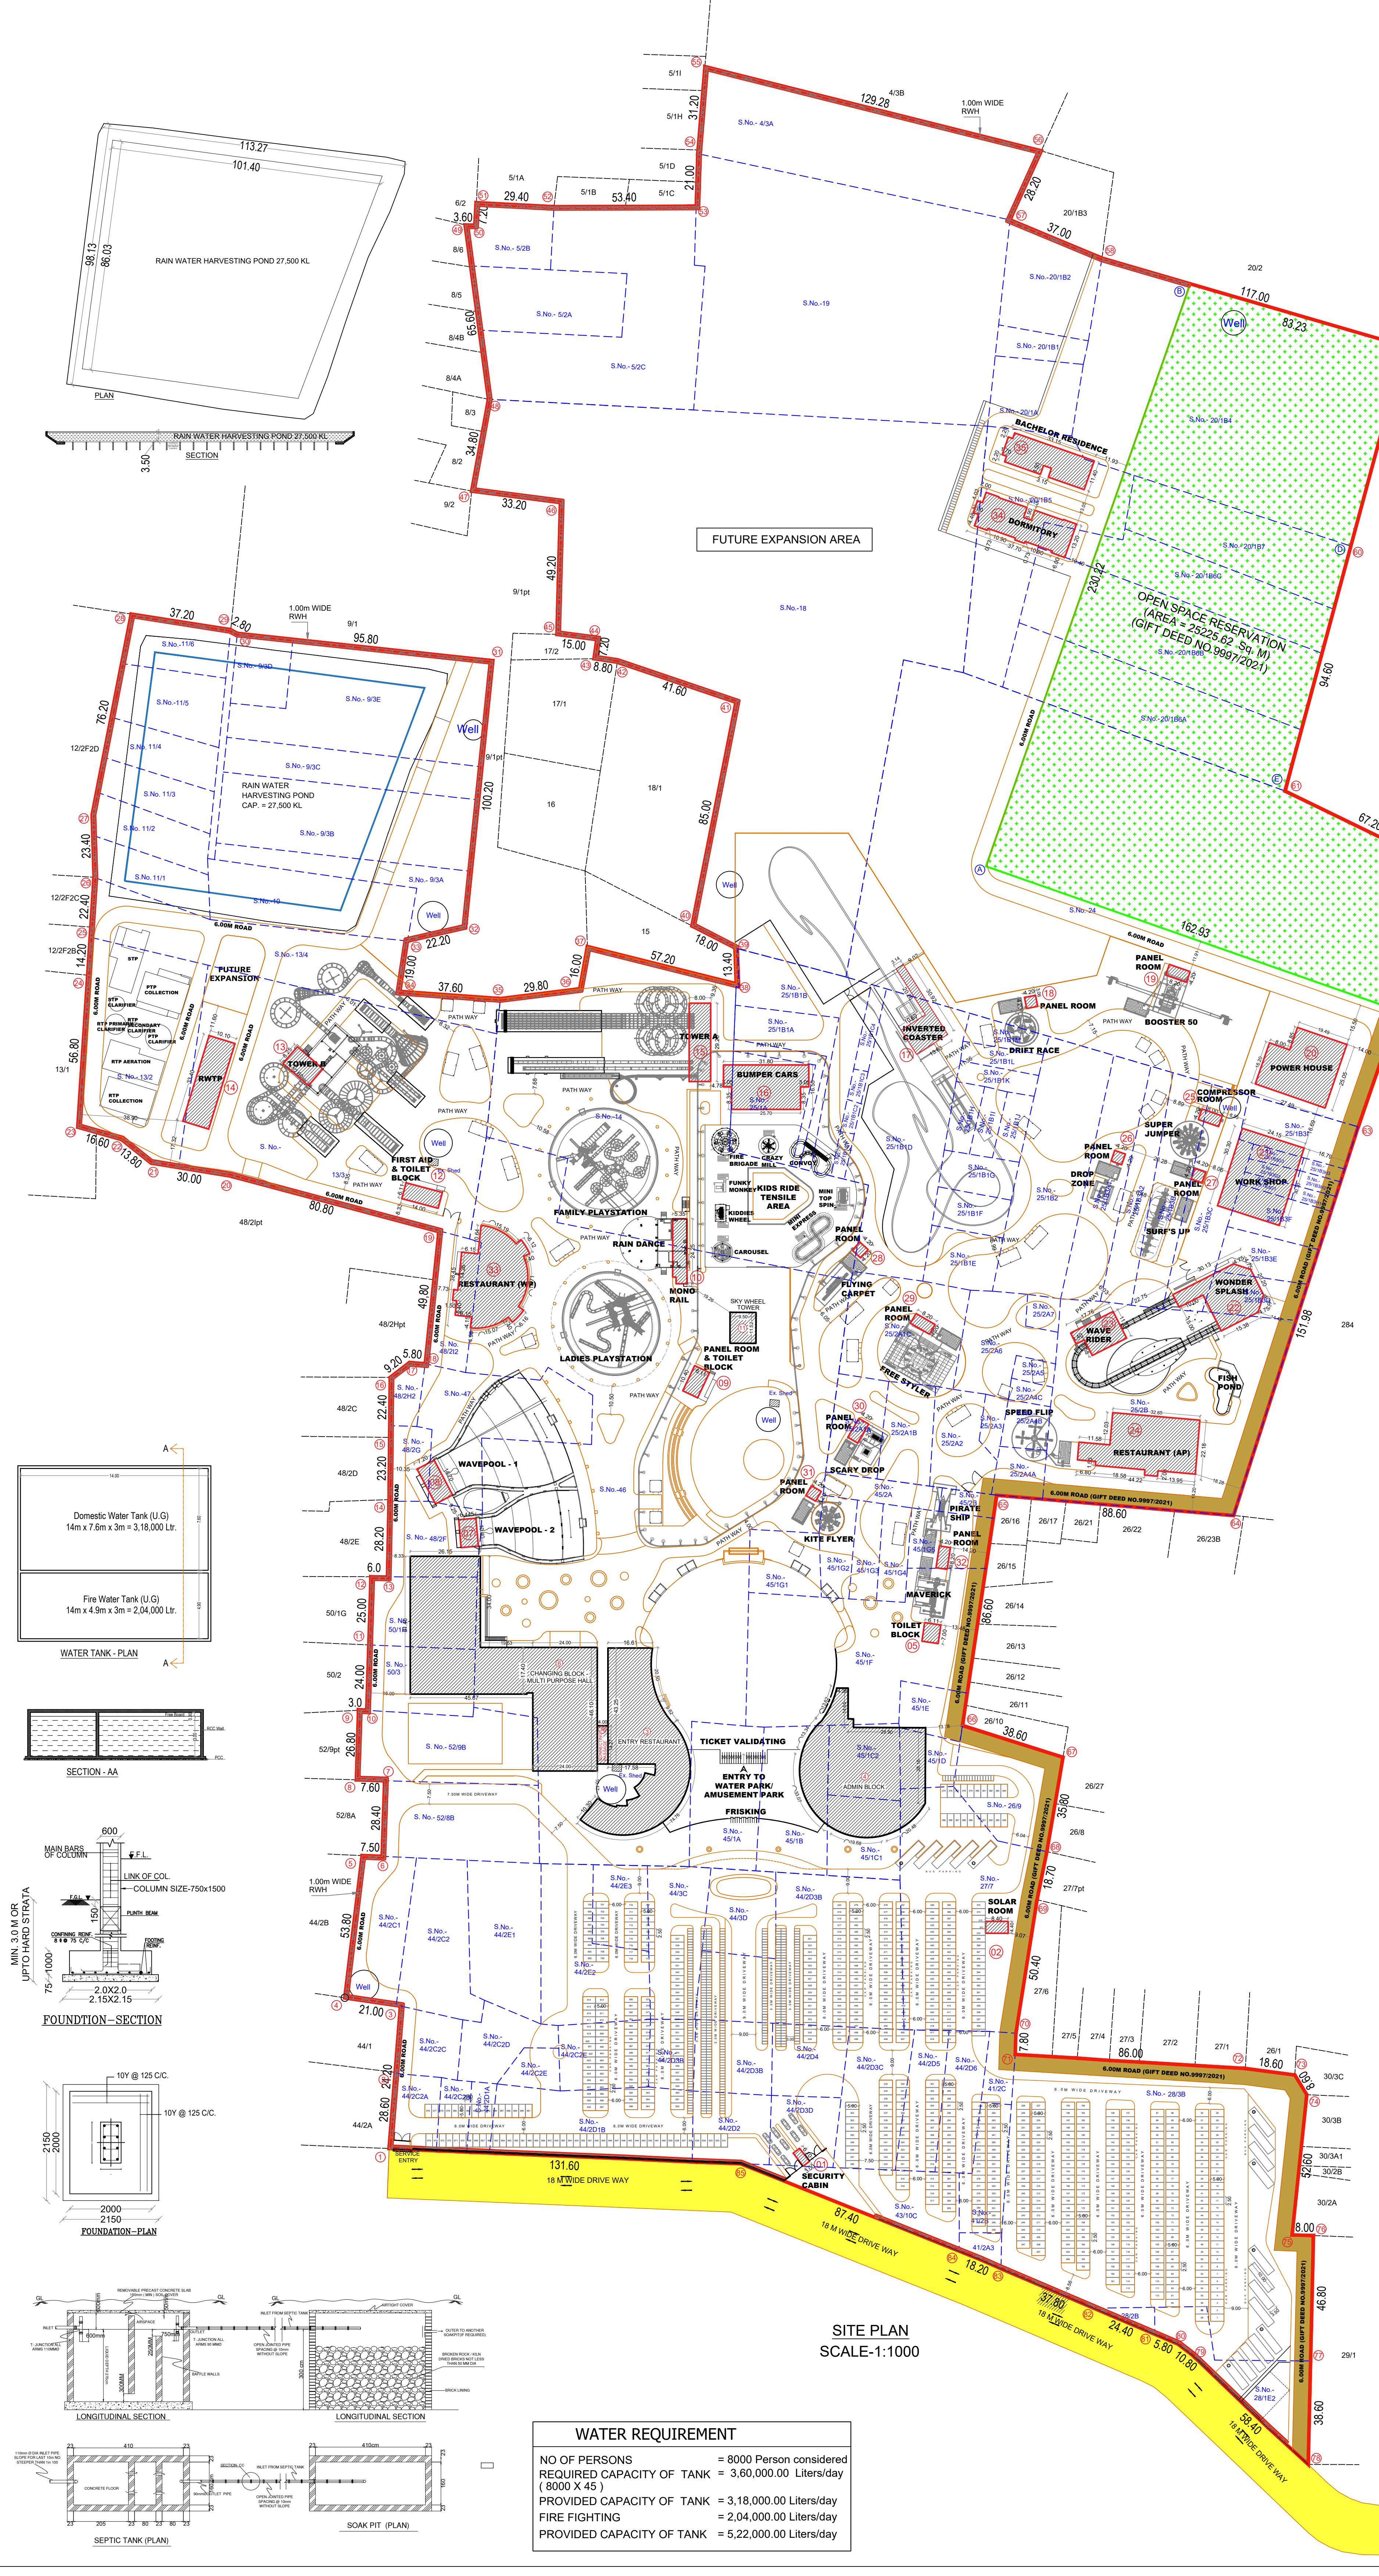

SITE PLAN SCALE-1:1000

WATER REQUIREMENT

NO OF PERSONS	= 8000 Person considered
REQUIRED CAPACITY OF TANK	= 3,60,000.00 Liters/day
PROVIDED CAPACITY OF TANK	= 3,18,000.00 Liters/day
FIRE FIGHTING	= 2,04,000.00 Liters/day
PROVIDED CAPACITY OF TANK	= 5,22,000.00 Liters/day

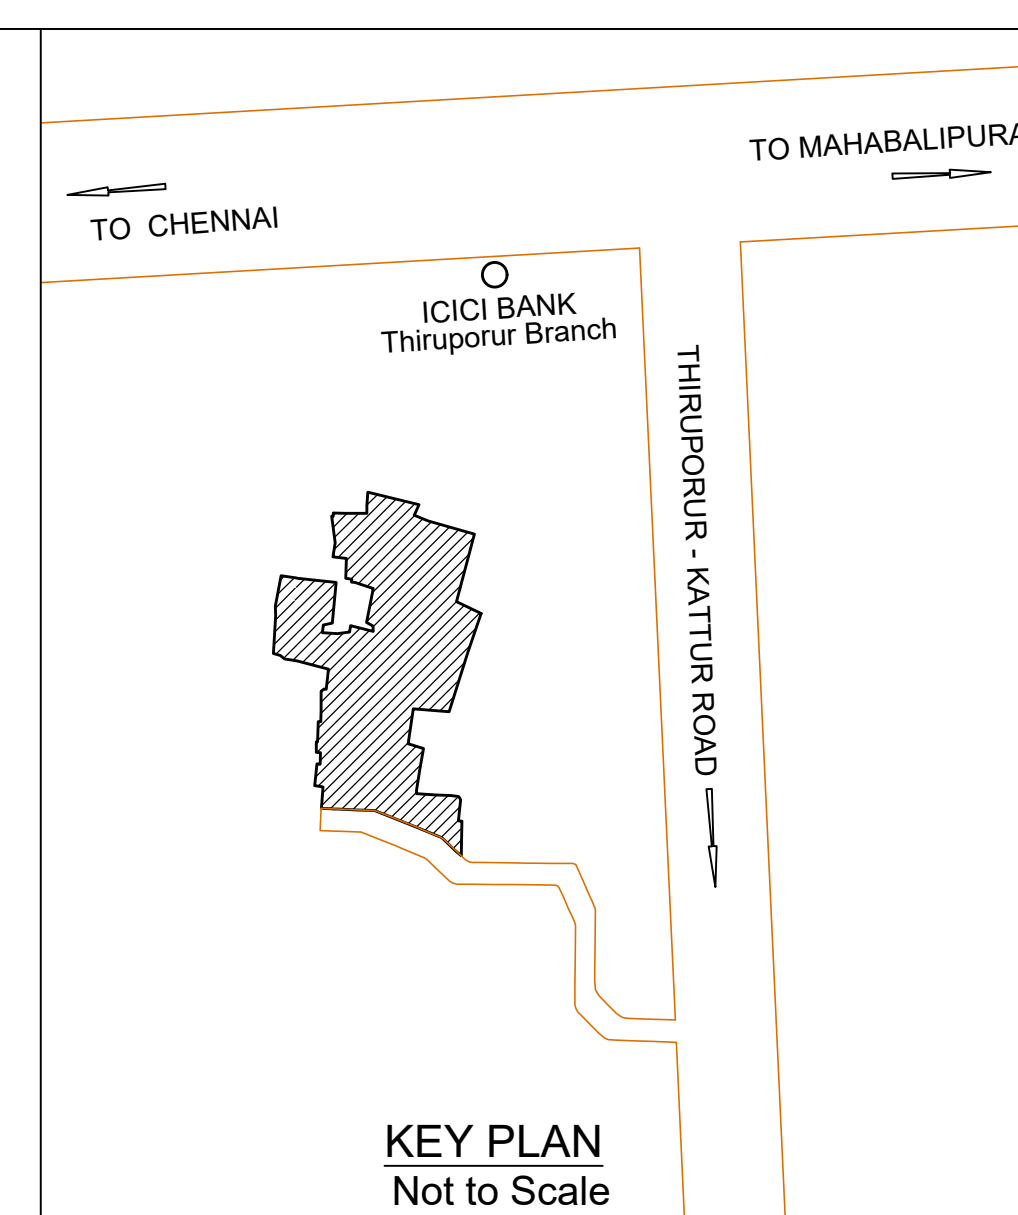

KEY PLAN Not to Scale

Sl Nos.	Survey Nos.	Extent in sq.m.	Sl Nos.	Survey Nos.	Extent in sq.m.
1	10	1550.00	99	11/5.	950.00
2	18/2A	500.00	100	11/6.	700.00
3	18/2B	1300.00	101	13/2.	2950.00
4	18/2C	1000.00	102	13/3.	8100.00
5	18/2D	1000.00	103	13/4.	2850.00
6	18/2E	1050.00	104	14/1.	950.00
7	18/2F	1650.00	105	14/2A	500.00
8	18/2G	1300.00	106	14/2B	550.00
9	18/2H	1350.00	107	14/2C	3250.00
10	18/2I	4650.00	108	14/2D	600.00
11	18/2J	2000.00	109	14/3A	400.00
12	18/2K	2100.00	110	14/3B	250.00
13	18/2L	800.00	111	14/4A	550.00
14	18/3A	800.00	112	14/4A2	500.00
15	18/3B	700.00	113	14/4B	400.00
16	18/3C	100.00	114	14/4C	400.00
17	18/3D	350.00	115	14/5A	350.00
18	18/3E	400.00	116	14/5B	150.00
19	18/3F	250.00	117	14/5B2	300.00
20	18/3G	200.00	118	14/5C1	150.00
21	18/3H	1450.00	119	14/5C2	300.00
22	19/1A	1850.00	120	26/9.	1050.00
23	19/1B	500.00	121	41/2A3	172.00
24	19/1C	350.00	122	41/2B	700.00
25	19/1D	450.00	123	41/2C	300.00
26	19/2A	1450.00	124	44/2C1	1150.00
27	19/2B	1600.00	125	44/2C2A	600.00
28	19/2C	500.00	126	44/2C2B	300.00
29	19/3D	300.00	127	44/2C2C	550.00
30	19/3E	300.00	128	44/2C2D	700.00
31	20/1A	800.00	129	44/2C2E	200.00
32	20/1B1	400.00	130	44/2C3	1150.00
33	20/1B5	2000.00	131	44/2D1A	250.00
34	20/1B6A	2650.00	132	44/2D1B	2050.00
35	20/1B6B	3200.00	133	44/2D2	800.00
36	20/1B6C	1150.00	134	44/2D3A	800.00
37	20/1B7	1500.00	135	44/2D3B	3200.00
38	24/1A	5600.00	136	44/2D3C	1350.00
39	24/1B	5300.00	137	44/2D3D	650.00
40	24/1C	400.00	138	44/2D4	700.00
41	24/1D	2900.00	139	44/2D5	750.00
42	24/2A	2900.00	140	44/2D6	750.00
43	24/2B	2950.00	141	44/2E1	1450.00
44	24/2C	2750.00	142	44/2E2	1600.00
45	24/2D	2700.00	143	44/2E3	600.00
46	24/2E	450.00	144	44/3A	900.00
47	25/1A	1050.00	145	44/3B	450.00
48	25/1B1A	750.00	146	44/3C	1400.00
49	25/1B1B	1400.00	147	44/3D	750.00
50	25/1B1C1	50.00	148	45/1A	1400.00
51	25/1B1C2	50.00	149	45/1B	1400.00
52	25/1B1C3	50.00	150	45/1C1	700.00
53	25/1B1C4	150.00	151	45/1C2	700.00
54	25/1B1D	3850.00	152	45/1D	400.00
55	25/1B1E	200.00	153	45/1E	450.00
56	25/1B1F	400.00	154	45/1F	3950.00
57	25/1B1G	350.00	155	45/1G1	650.00
58	25/1B1H	200.00	156	45/1G2	400.00
59	25/1B1I	200.00	157	45/1G3	350.00
60	25/1B1J	200.00	158	45/1G4	350.00
61	25/1B1K	250.00	159	45/1G5	650.00
62	25/1B1L	250.00	160	45/2A	400.00
63	25/1B1M	250.00	161	45/2B	200.00
64	25/1B2	2400.00	162	46/1A	9050.00
65	25/1B3A1	1000.00	163	46/1B	3850.00
66	25/1B3A2	1250.00	164	46/1C	950.00
67	25/1B3B	1150.00	165	46/1D	1900.00
68	25/1B3C	1350.00	166	46/1E	2900.00
69	25/1B3D	550.00	167	46/2A	1000.00
70	25/1B3E	500.00	168	46/2B	2600.00
71	25/1B3F	550.00	169	46/2C	1650.00
72	25/1B3G	100.00	170	47	1950.00
73	25/1B3H	100.00	171	48/2F	900.00
74	25/1B3I	5.00	172	48/2G	400.00
75	25/1B3J	100.00	173	5/2A	1400.00
76	25/1B3K	100.00	174	50/1H	1000.00
77	25/1B3L	50.00	175	50/3	1000.00
78	25/2A1A	1000.00	176	19/3F	300.00
79	25/2A1B	1000.00	177	19/3A	900.00
80	25/2A1C	1150.00	178	19/3B	1400.00
81	25/2A2	750.00	179	20/1B2	1700.00
82	25/2A3	200.00	180	20/1B4	10900.00
83	25/2A4	300.00	181	25/1B31	750.00
84	25/2A5	300.00	182	4/3A	4250.00
85	25/2A6	100.00	183	27/7B	3890.00
86	25/2A7	200.00	184	28/1E2	1174.00
87	25/2A8	1000.00	185	28/2B	121.00
88	25/2A9	500.00	186	28/3B	10600.00
89	25/2B	5900.00	187	48/2H2	240.00
90	9/3A	950.00	188	48/2I2	770.00
91	9/3B	2500.00	189	5/2B	700.00
92	9/3C	1150.00	190	5/2C	4050.00
93	9/3D	500.00	191	52/8B	1660.00
94	9/3E	3350.00	192	52/9B	1740.00
95	11/1.	700.00	193	43/10C	1163.00
96	11/2.	700.00	194	19/3C	300.00
97	11/3.	700.00	TOTAL	248034.00	
98	11/4.	750.00			

EARLIER APPROVED BUILDING AREA STATEMENT :					
BLOCK NAME	BUILDING CATEGORY	FLOOR NAME	TOTAL PLINTH AREA	DEDUCTION AREA	NET FSI AREA
3- ENTRY RESTAURANT	Non high rise building	Ground floor	1494.44	2.70	1491.74
		First floor	426.96	5.13	421.83
4- ADMIN BLOCK	Non high rise building	Ground floor	1793.47	22.08	1771.39
		First floor	887.42	11.35	876.07
5- ADVENTURE OF CHIKKI	Non high rise building	Ground floor	648.80	--	648.80
6- CHANGING BLOCK - MULTI PURPOSE HALL	Non high rise building	Ground floor	2614.01	--	2614.01
		First floor	391.48	--	391.48
7- SHOP	Non high rise building	Ground floor	157.96	--	157.96
8- SHOP	Non high rise building	Ground floor	157.96	--	157.96
9- SIMULATOR	Non high rise building	Ground floor	82.74	--	82.74
10- SNACK BAR	Non high rise building	Ground floor	81.01	--	81.01
11- SKY WHEEL TOWER	High rise building	Ground floor	108.22	8.05	100.17
		First floor	108.22	8.05	100.17
		Second floor	108.22	8.05	100.17
		Third floor	108.22	8.05	100.17
		Fourth floor	108.22	8.05	100.17
		Fifth floor	108.22	8.05	100.17
		Sixth floor	108.22	8.05	100.17
		Seventh floor	108.22	8.05	100.17
		Eighth floor	108.22	8.05	100.17
		Ninth floor	108.22	8.05	100.17
		Tenth floor	108.22	8.05	100.17
		Eleventh floor	108.22	8.05	100.17
		Twelfth floor	108.22	8.05	100.17
		Thirteenth floor	108.22	8.05	100.17
		Fourteenth floor	108.22	8.05	100.17
12- TOILET BLOCK 1	Non high rise building	Ground floor	58.88	--	58.88
13- TOILET BLOCK 1	Non high rise building	Ground floor	58.88	--	58.88
14- TOILET BLOCK 1	Non high rise building	Ground floor	58.88	--	58.88
15- RESTAURANT - TOWER 2	Non high rise building	Ground floor	2681.40	--	2681.40
		First floor	28.98	--	28.98
		Second floor	28.98	--	28.98
		Third floor	85.56	--	85.56
		Fourth floor	221.32	--	221.32
16- TOWER 1	Non high rise building	Second floor	492.00	--	492.00
		First floor	492.00	--	492.00
		Second floor	492.00	368.16	123.84
		Third floor	492.00	--	492.00
		Fourth floor	492.00	--	492.00
17- TOILET BLOCK 2	Non high rise building	Fourth floor	492.00	--	492.00
		Fifth floor	492.00	--	492.00
		Ground floor	88.95	--	88.95
		Ground floor	155.30	--	155.30
		Ground floor	456.24	--	456.24
18- WONDER SPLASH	Non high rise building	Ground floor	363.74	--	363.74
		Second floor	272.24	--	272.24
19- STORE BUILDING	Non high rise building	Ground floor	680.45	--	680.45
20- POWER HOUSE	Non high rise building	Ground floor	647.91	--	647.91
21- WORK SHOP	Non high rise building	Ground floor	192.94	--	192.94
24- DORMITORY	Non high rise building	Ground floor	206.66	--	206.66
25- OTHERS	Non high rise building	Ground floor	15.45	--	15.45
		First floor	206.66	--	206.66
TOTAL :			19743.97	545.62	19198.35

Eight ways to know a piece of land before you pay for it.

This report covers one part of the picture. These cover the rest, drawn from the same government records, for any property in Tamil Nadu.

LandLens One

Ask anything about a property and get an answer grounded in live government records, with the sources shown.

[/landlens/one](#)



Verify My Land

Every record check run on one property and returned as a single report.

[/landlens/verify-my-land](#)



Legal Opinion

An advocate's written opinion on the title, built on the records we pull for it.

[/landlens](#)



One Map

Every layer on one map: the parcel, its boundary, zoning, water bodies and what sits around it.

[/landlens/one/map](#)



PriceMap

What land actually changed hands for around this plot, taken from the registered deeds.

[/landlens/pricemap](#)



Build Scope

What you are allowed to build here: floor space, height, coverage and setbacks.

[/landlens/build-scope](#)



Property Tracker

Watch a property and hear about it when something new is registered against it.

[/landlens/property-tracker](#)



Deal Room

Run the transaction in one place: documents, stamping, signatures and the parties.

[/landlens/deal-room](#)



Twenty-four checks you can run yourself, at no cost.

Records and verification

The registers themselves, read for you.

Encumbrance Certificate

Patta and Chitta

Field Measurement Sketch

EC Analyzer

Bank charge check

Court case search

Seller background check

Approval check by survey

Value and duty

What it is worth and what it costs to register.

Guideline value by street

Guideline value by survey

Stamp duty and registration fees

Capital gains

Floor space index

Area unit converter

Zoning and land use

What the plan says can happen on this land.

Land use zone finder

CMDA land use check

Coastal regulation zone

Master plan check

Water bodies finder

Airport height clearance

Registers and directories

Who holds it, and which office keeps the record.

Find your registering office

Temple property check

Waqf property check

RERA register



Every free tool
/tools



Services we run
for you
/services



The LandLens
suite
/landlens/one



Every claim in this document traces back to a government record.

Legal opinions, due diligence and title verification

Building plan, layout and sub-division approvals

Completion and occupancy certificates, regularisation

Escrow, negotiation and NRI property management

Land survey, soil testing, architecture and construction

Verified RealEstate
3/350/2 Mettukuppam,
OMR Thoraipakkam,
Chennai 600 097, India
hello@verified.realestate
+91 9996 12 9996

Prepared from the registers named on the page each finding sits on. Where a register could not be read, this document says so in its place rather than leaving the gap to be read as a clean result.

