

PP

APPROVAL RECORD

Planning Permission

Chengalpattu district, Tamil Nadu

APPROVAL TYPE

Building Plan

ISSUING AUTHORITY

Rural Panchayat

The approval as the planning authority issued it, reproduced in full behind this page.

An approval speaks to what was sanctioned, not to what was built. Completion is a separate record.

PLAN SHOWING THE PROPOSED NEW CONSTRUCTION OF RESIDENTIAL BUILDING COMPRISED IN S.NO. 99/242 PLOT NO. 9(9A&9B) , MUTTUKADU VILLAGE, ECR ROAD, THIRUPORUR TALUK, CHENGALPATTU DISTRICT.

AREA DETAILS		SQ.M	
AS PER PATTA		703.00	
AS PER DOC		703.70	
AS PER SITE		690.00	
AS PER SUPERIMPOSED		689.39	
AREA STATEMENT			
FLOORS	FSI AREA	NON FSI AREA	TOTAL BUILD-UP AREA
GROUND FLOOR	286.13	0.00	286.13
FIRST FLOOR	262.56	23.57	286.13
TERRACE FLOOR	0.0	46.87	46.87
TOTAL AREA	548.69	70.44	619.13
TOTAL FSI AREA ACHIEVED	548.69	0.795	
PARKING		REQUIRED	PROVIDED
CAR		4	4
TWO WHEELER		0	4

JOINERY DETAILS		
DESCRIPTION		IN METER
MD	MAIN DOOR	1.52 x 2.1
D1	DOOR	0.91 x 2.1
D2	DOOR	0.76 x 2.1
SD1	SLIDING DOOR	0.99 x 2.1
SD2	SLIDING DOOR	1.08 x 2.1
SD3	SLIDING DOOR	2.44 x 2.1
SD4	SLIDING DOOR	2.64 x 2.1
SD5	SLIDING DOOR	3.05 x 2.1
SD6	SLIDING DOOR	3.37 x 2.1
SD7	SLIDING DOOR	3.51 x 2.1
SD8	SLIDING DOOR	3.80 x 2.1
W1	WINDOW	0.69 x 1.80
W2	WINDOW	0.82 x 1.80
W3	WINDOW	0.91 x 1.80
W4	WINDOW	1.22 x 1.80
W5	WINDOW	1.37 x 1.80
W6	WINDOW	1.52 x 1.80
W7	WINDOW	1.54 x 1.80
W8	WINDOW	1.52 x 1.80
W9	WINDOW	1.83 x 1.80
W10	WINDOW	1.97 x 1.80
W11	WINDOW	2.04 x 1.80
W12	WINDOW	2.15 x 1.80
W13	WINDOW	2.76 x 1.80
W14	WINDOW	3.37 x 1.80
W15	WINDOW	3.66 x 1.80
V1	VENTILATOR	0.61 x 0.61
V2	VENTILATOR	0.91 x 0.61
V3	VENTILATOR	1.22 x 0.61
V4	VENTILATOR	1.83 x 0.61

COLOUR INDEX	
SITE BOUNDARY	
PROPOSED BUILDING	
EXISTING ROAD	
SCALE: 1" = 8'-0" (1 : 100)	
BRICK WORK : SUPER STRUCTURE WITH MAIN WALL USING CM 1:5 MORTER PARAPET WALL CM 1:4 MORTER.	
WOOD WORK : MAIN DOOR TEAK, AND OTHER DOORS KONGU WOOD USING.	
RCC WORK : MINIMUM GRADE OF CONCRETE M30	
FLOORING : ALL ROOM VITRIFIED TILES FLOORING.	
EARTH WORK : ALL EARTH WORK EXCAVATION IN FOUNDATION TO BE DONE AS PER THE DIMENSION GIVEN IN THE SECTION DRAWING.	





P. Selvi

APPLICANT


RAYAN IBRAHIM, M.Arch.,
Reg. No. CA200126324, CSE, RGNRAG, 123/1906/009
RAYAN IBRAHIM ARCHITECTS PVT. LTD.,
3rd Floor, Omega Wing, Raheja Towers,
No. 177, Anna Salai, Chennai - 600 002.
Mob: 95000 36906, 80568 92444
Email: rayan@rayanarchitects.com

ARCHITECT


SHEET NO-1/1

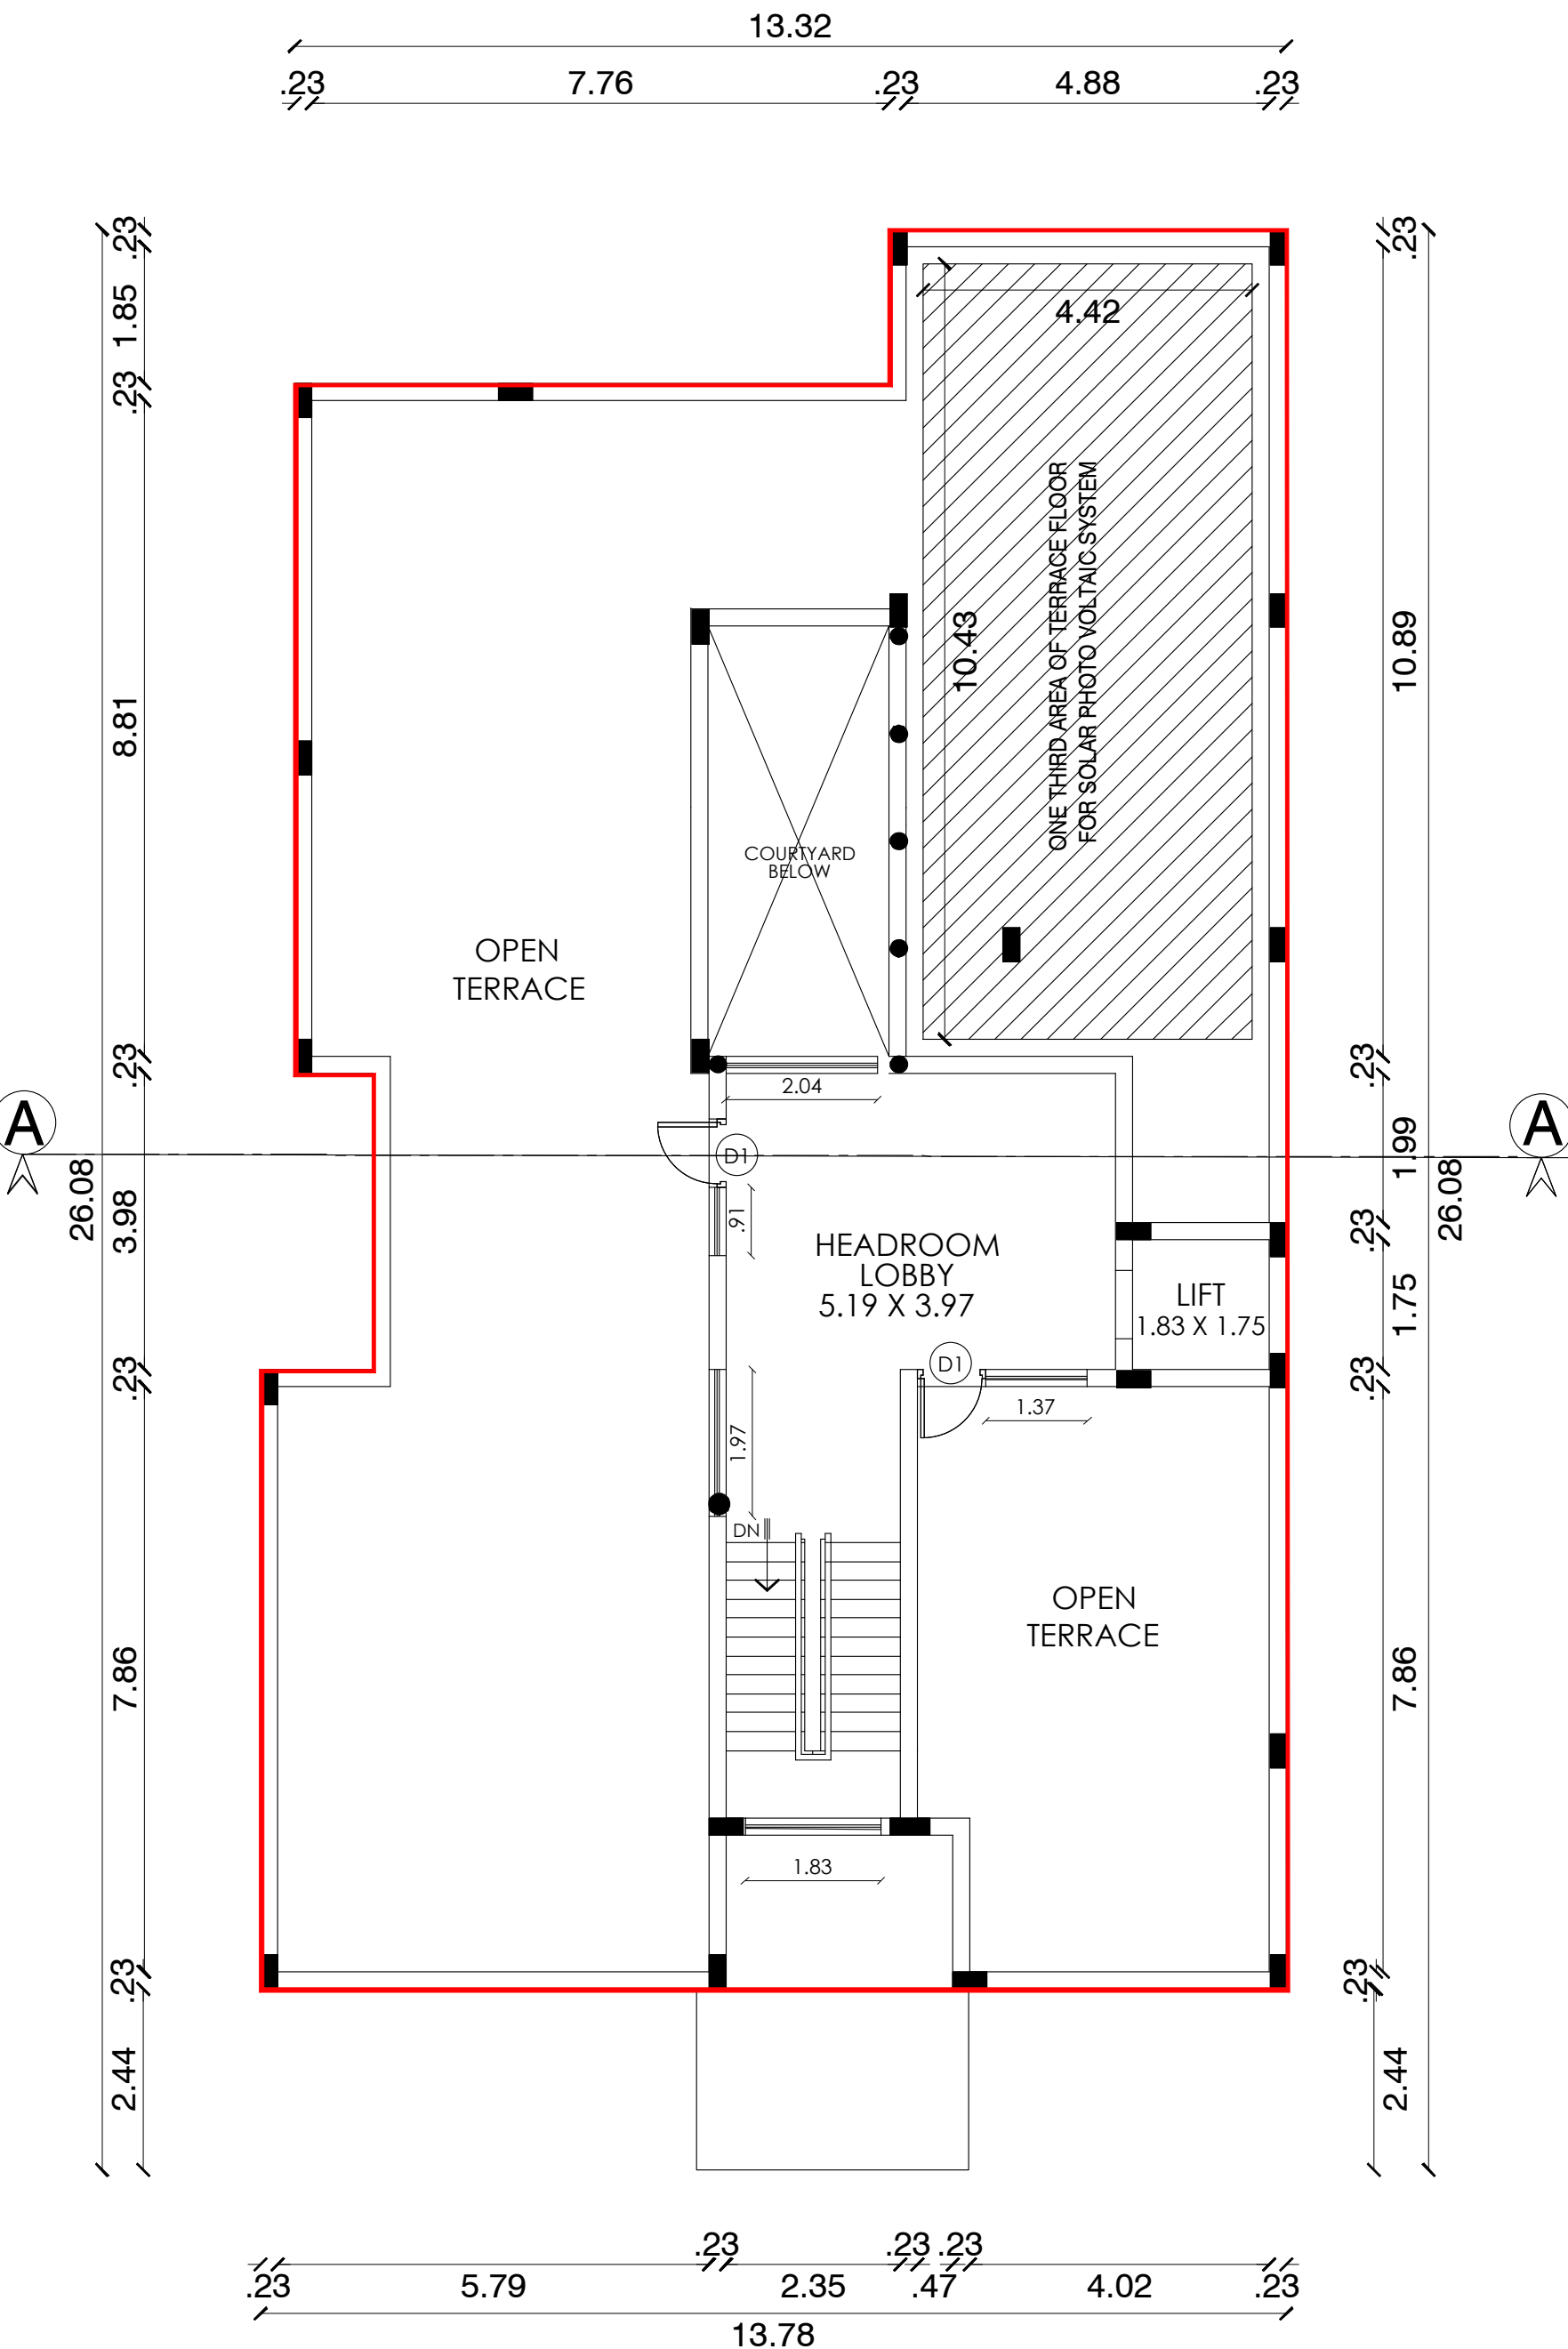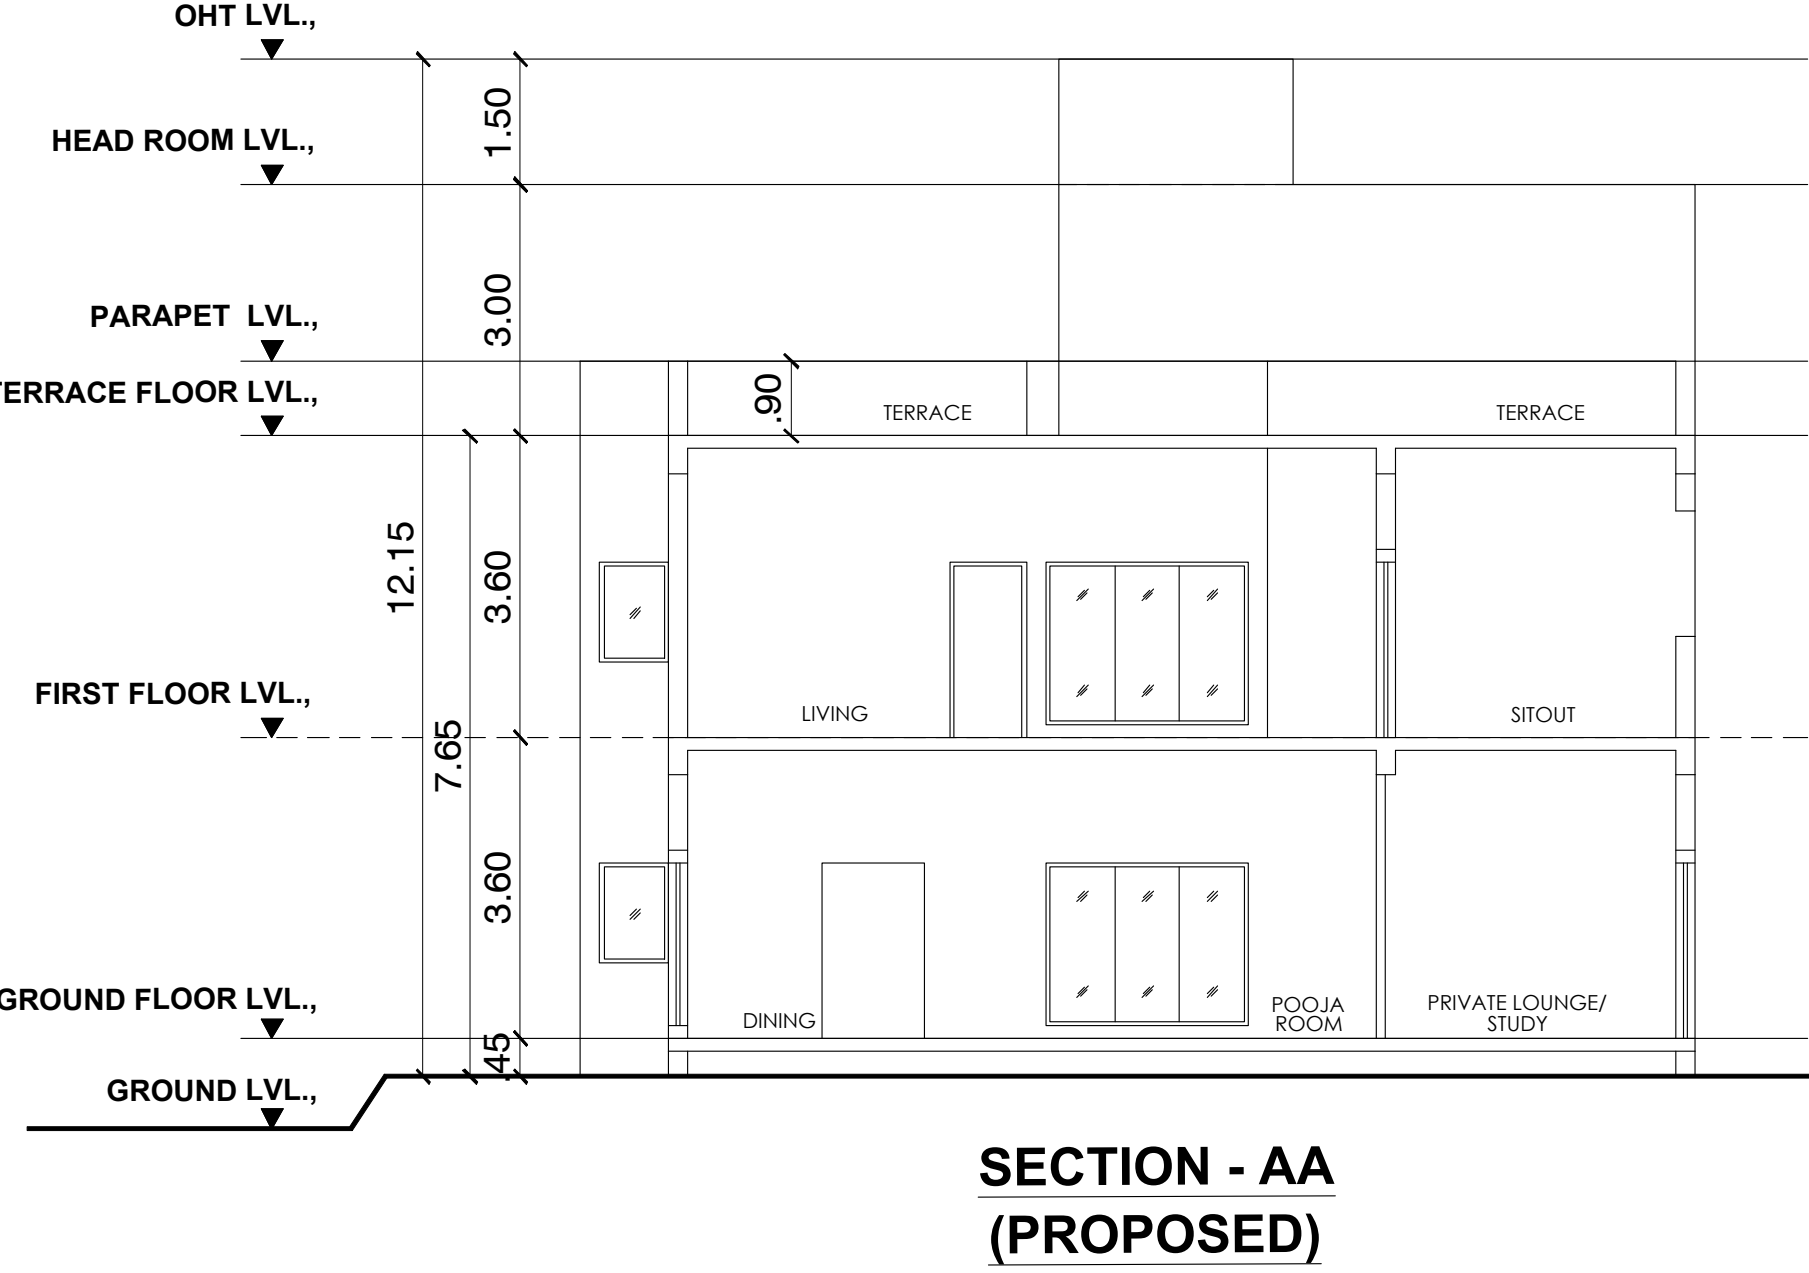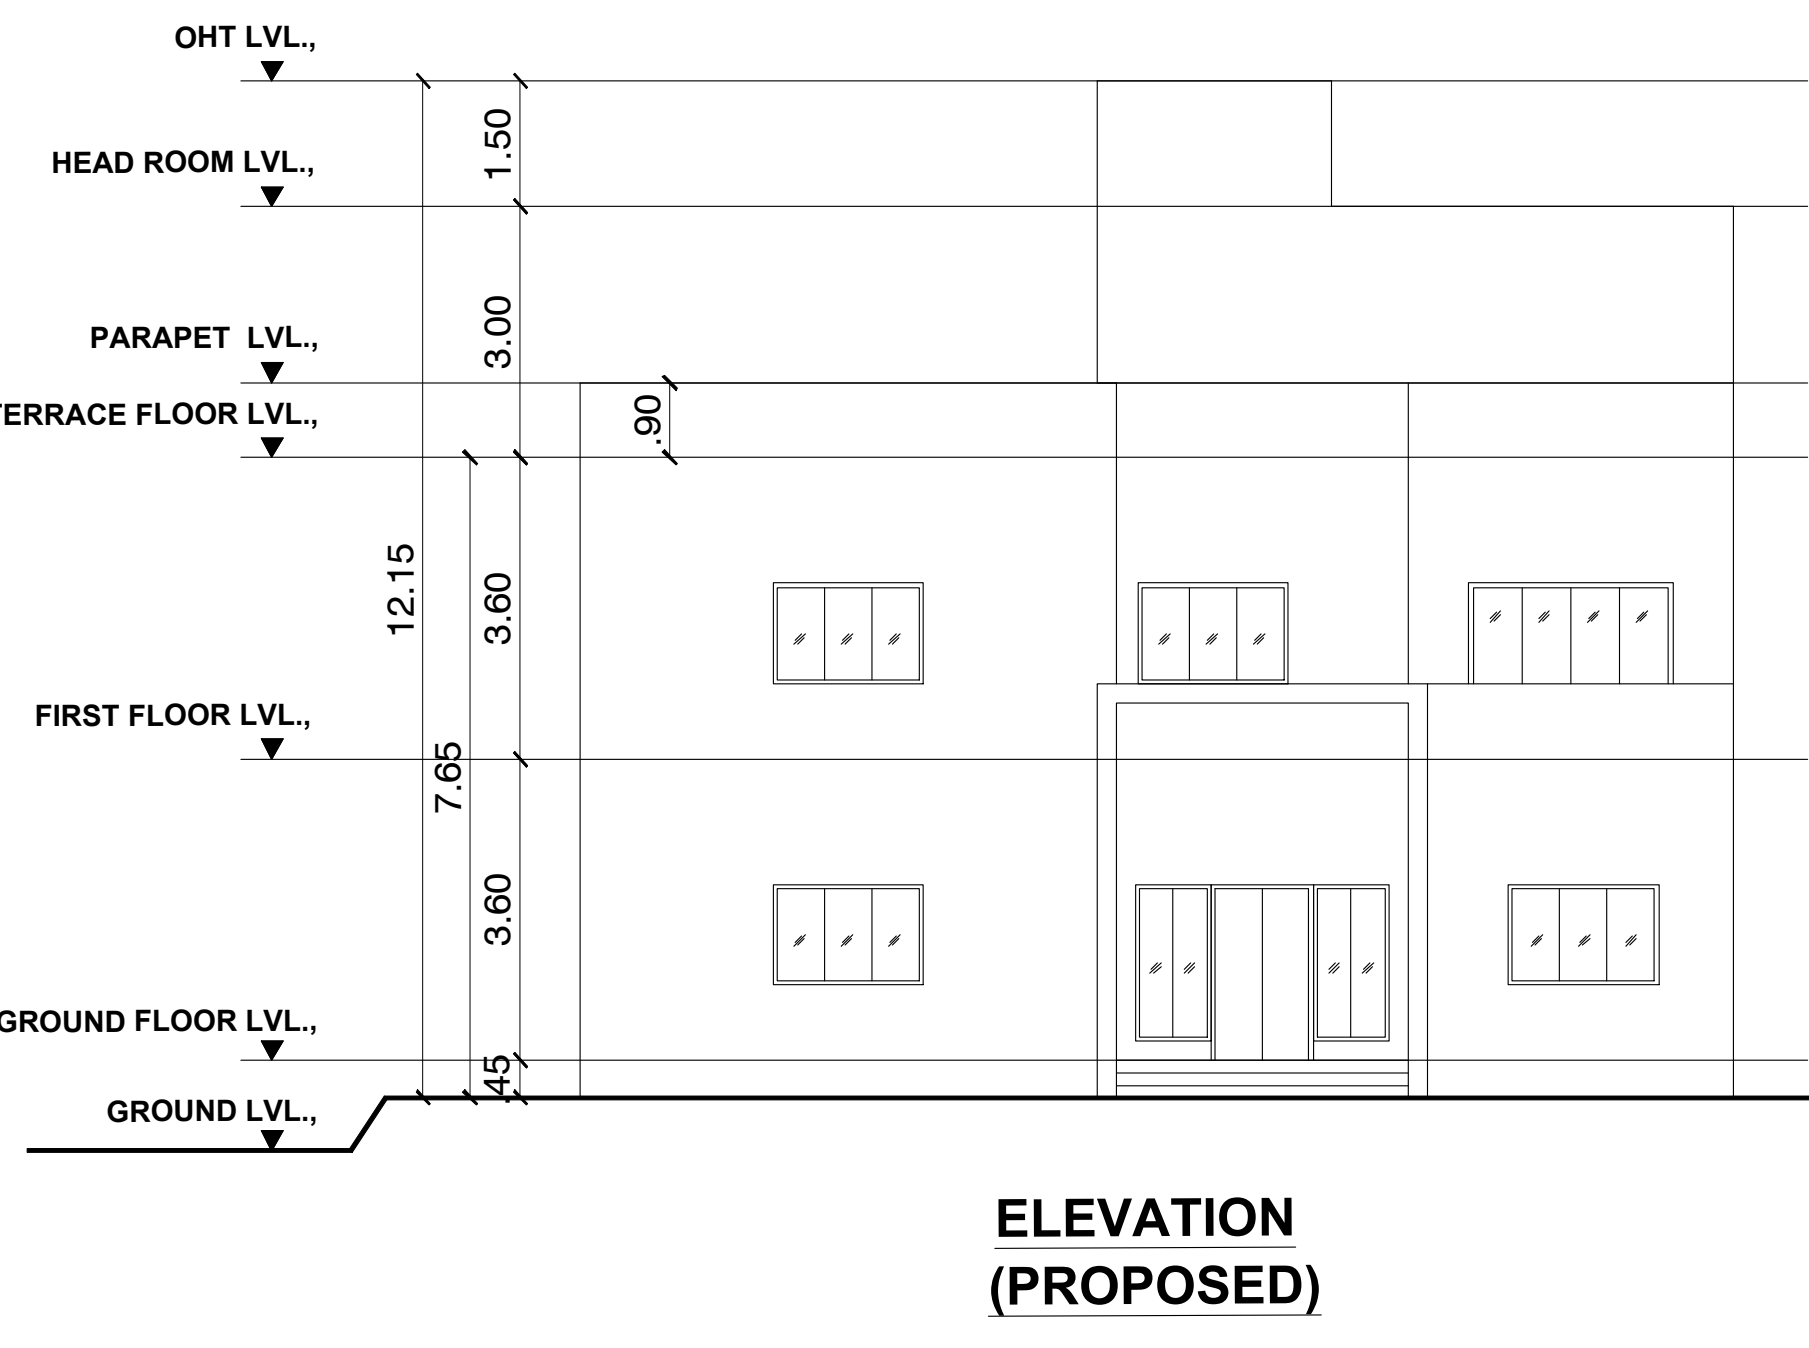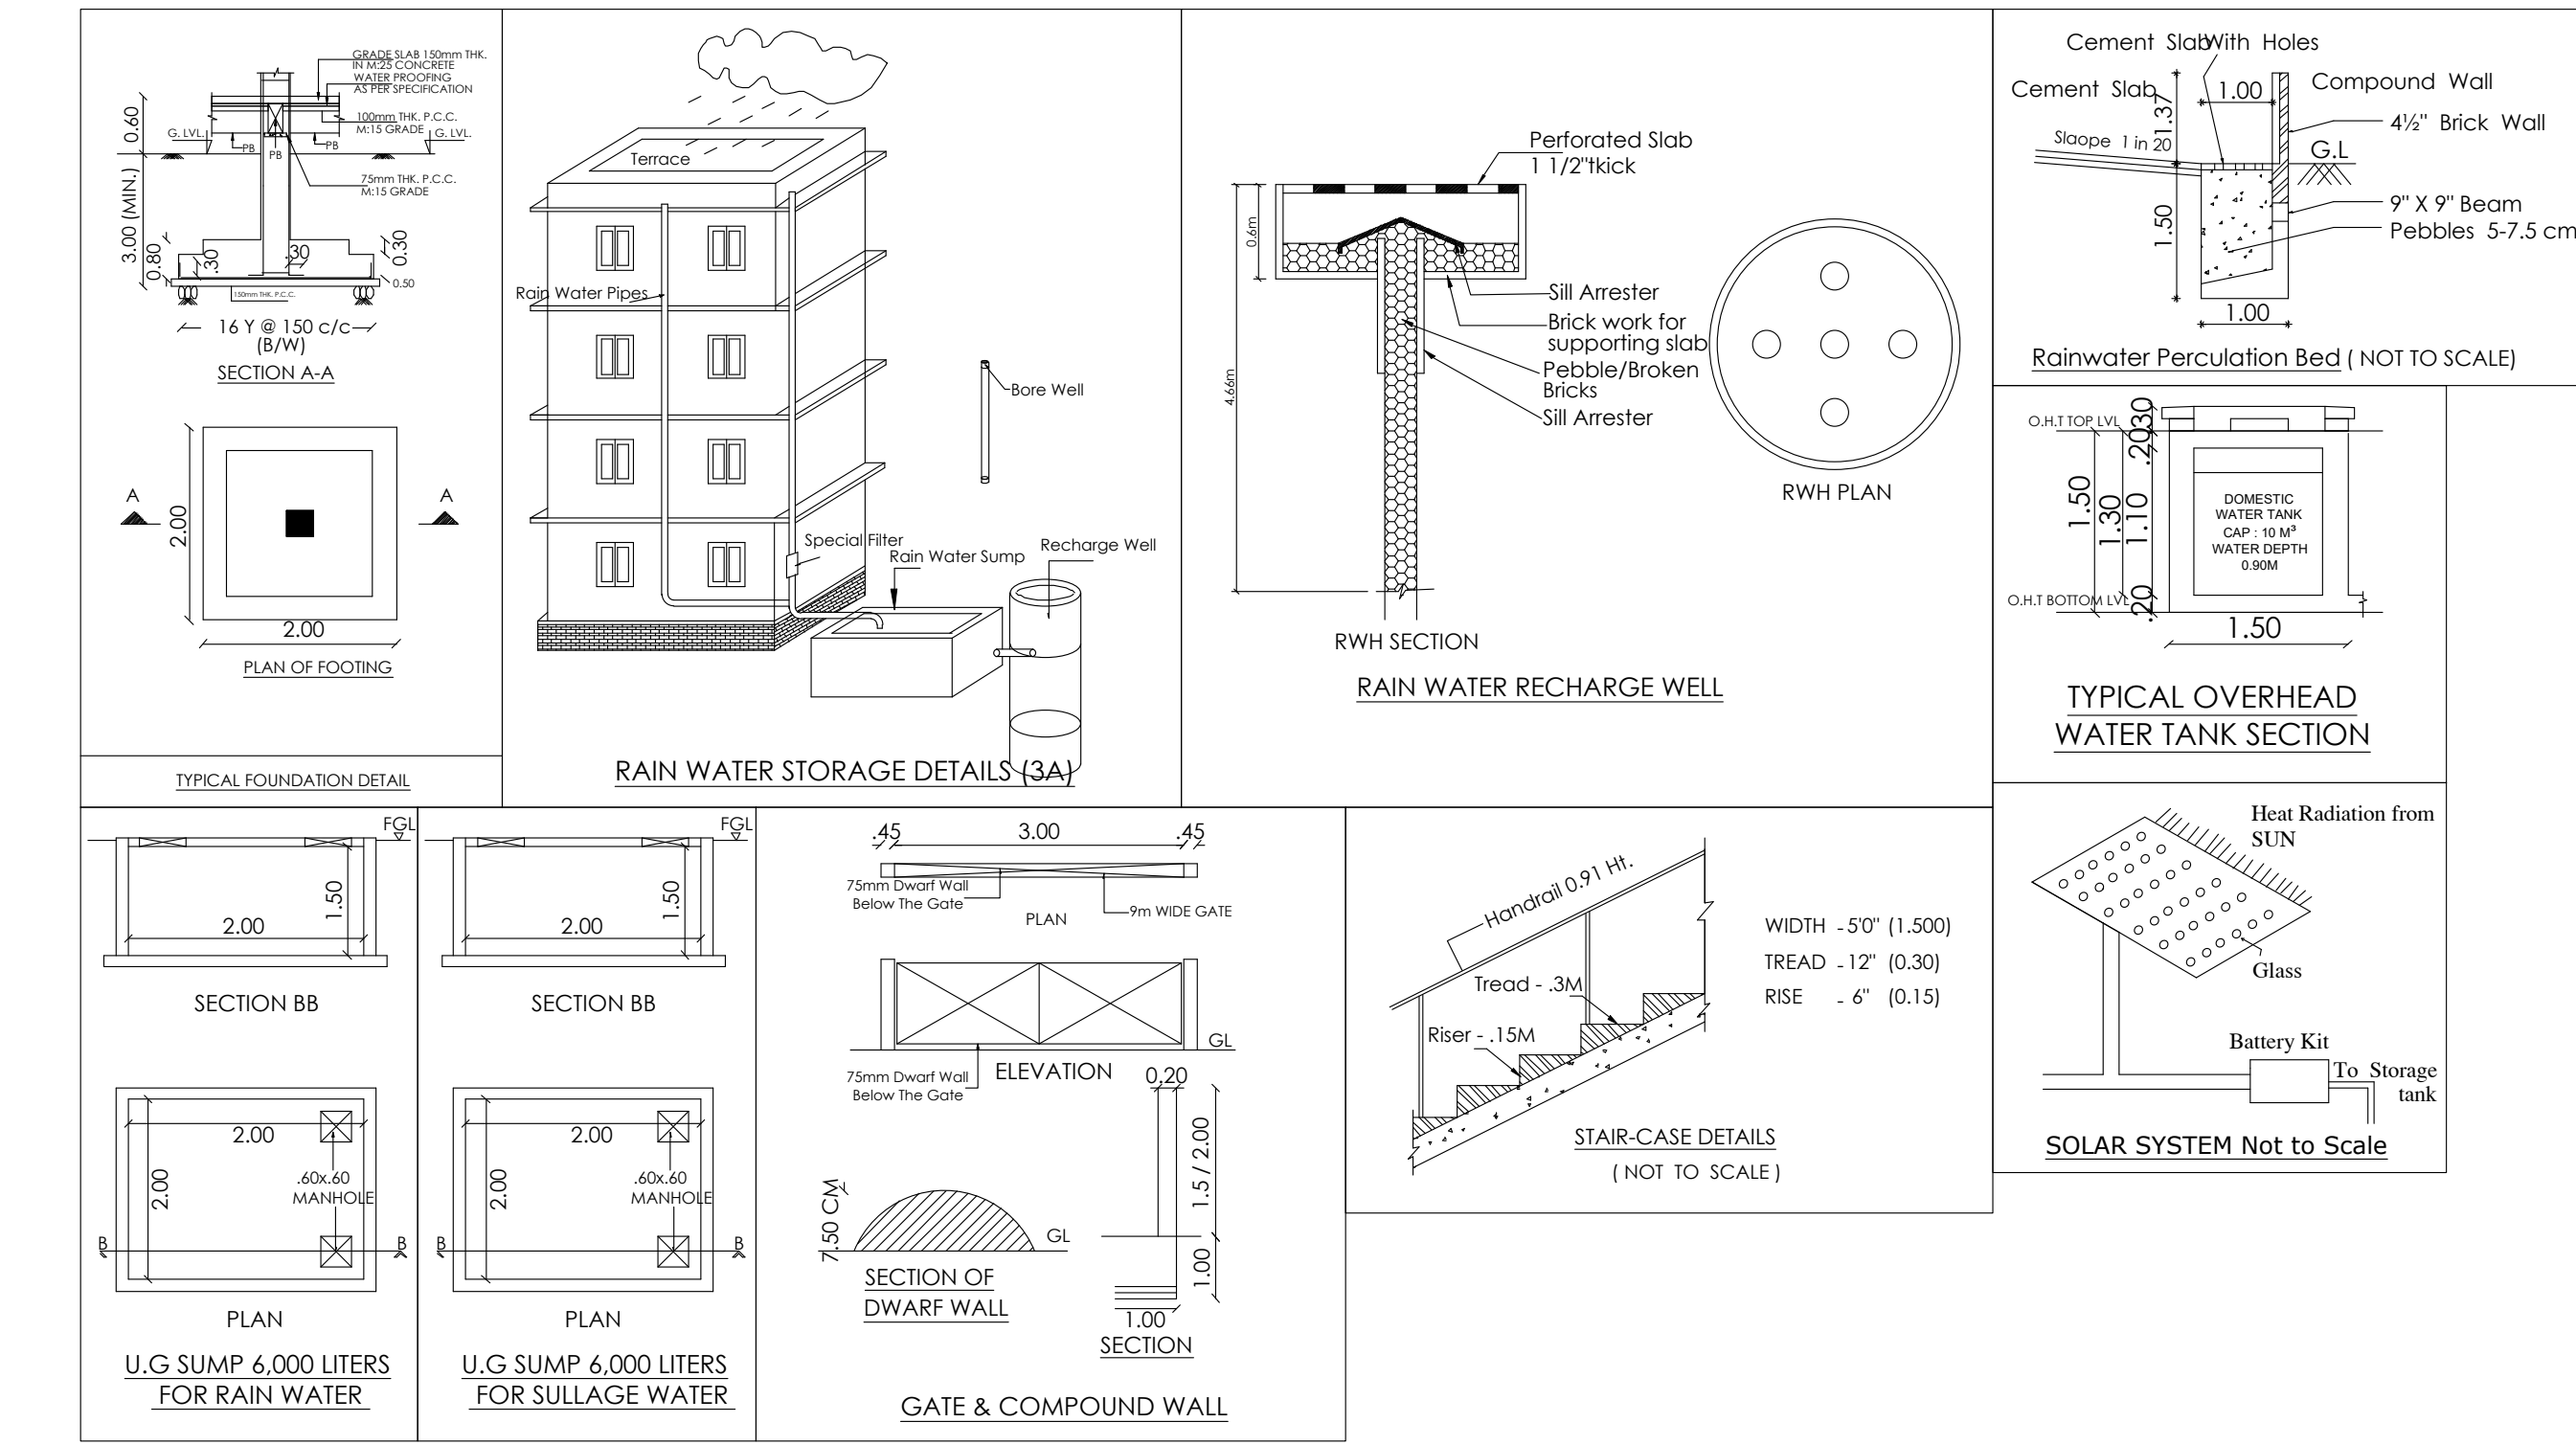


TERRACE FLOOR PLAN (PROPOSED)

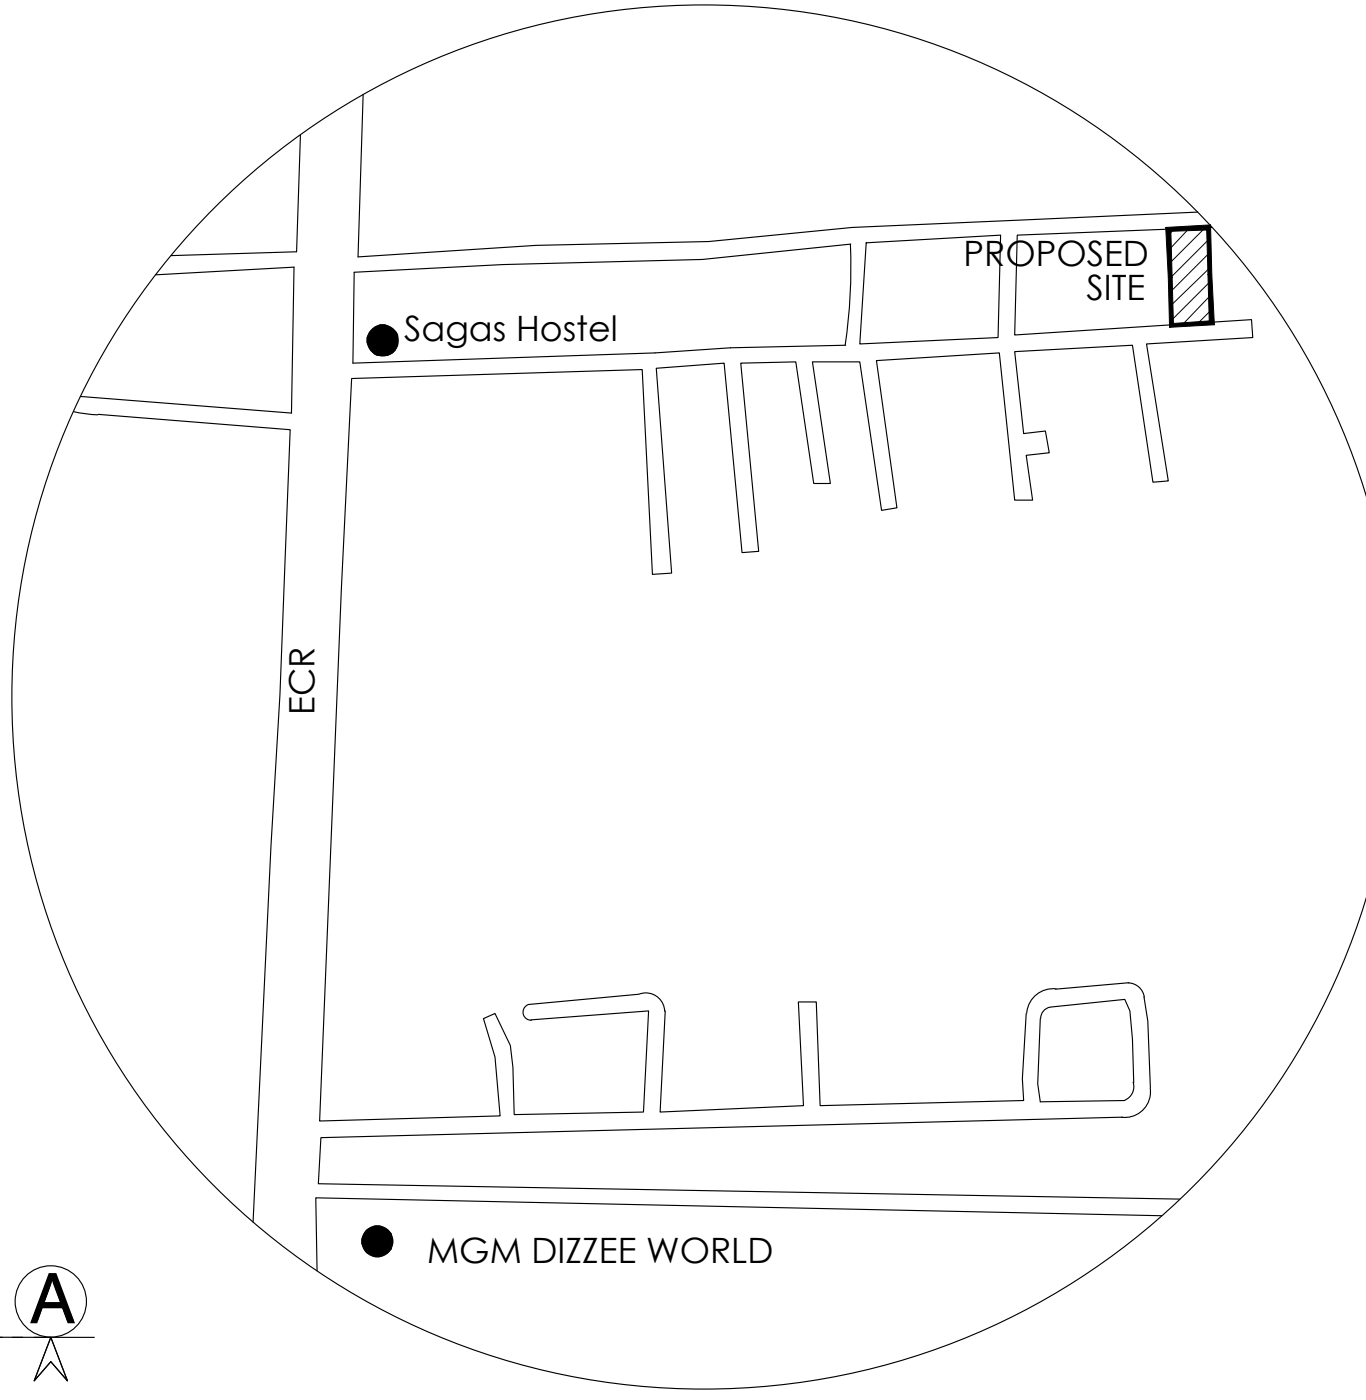


KEY PLAN N.T.S.

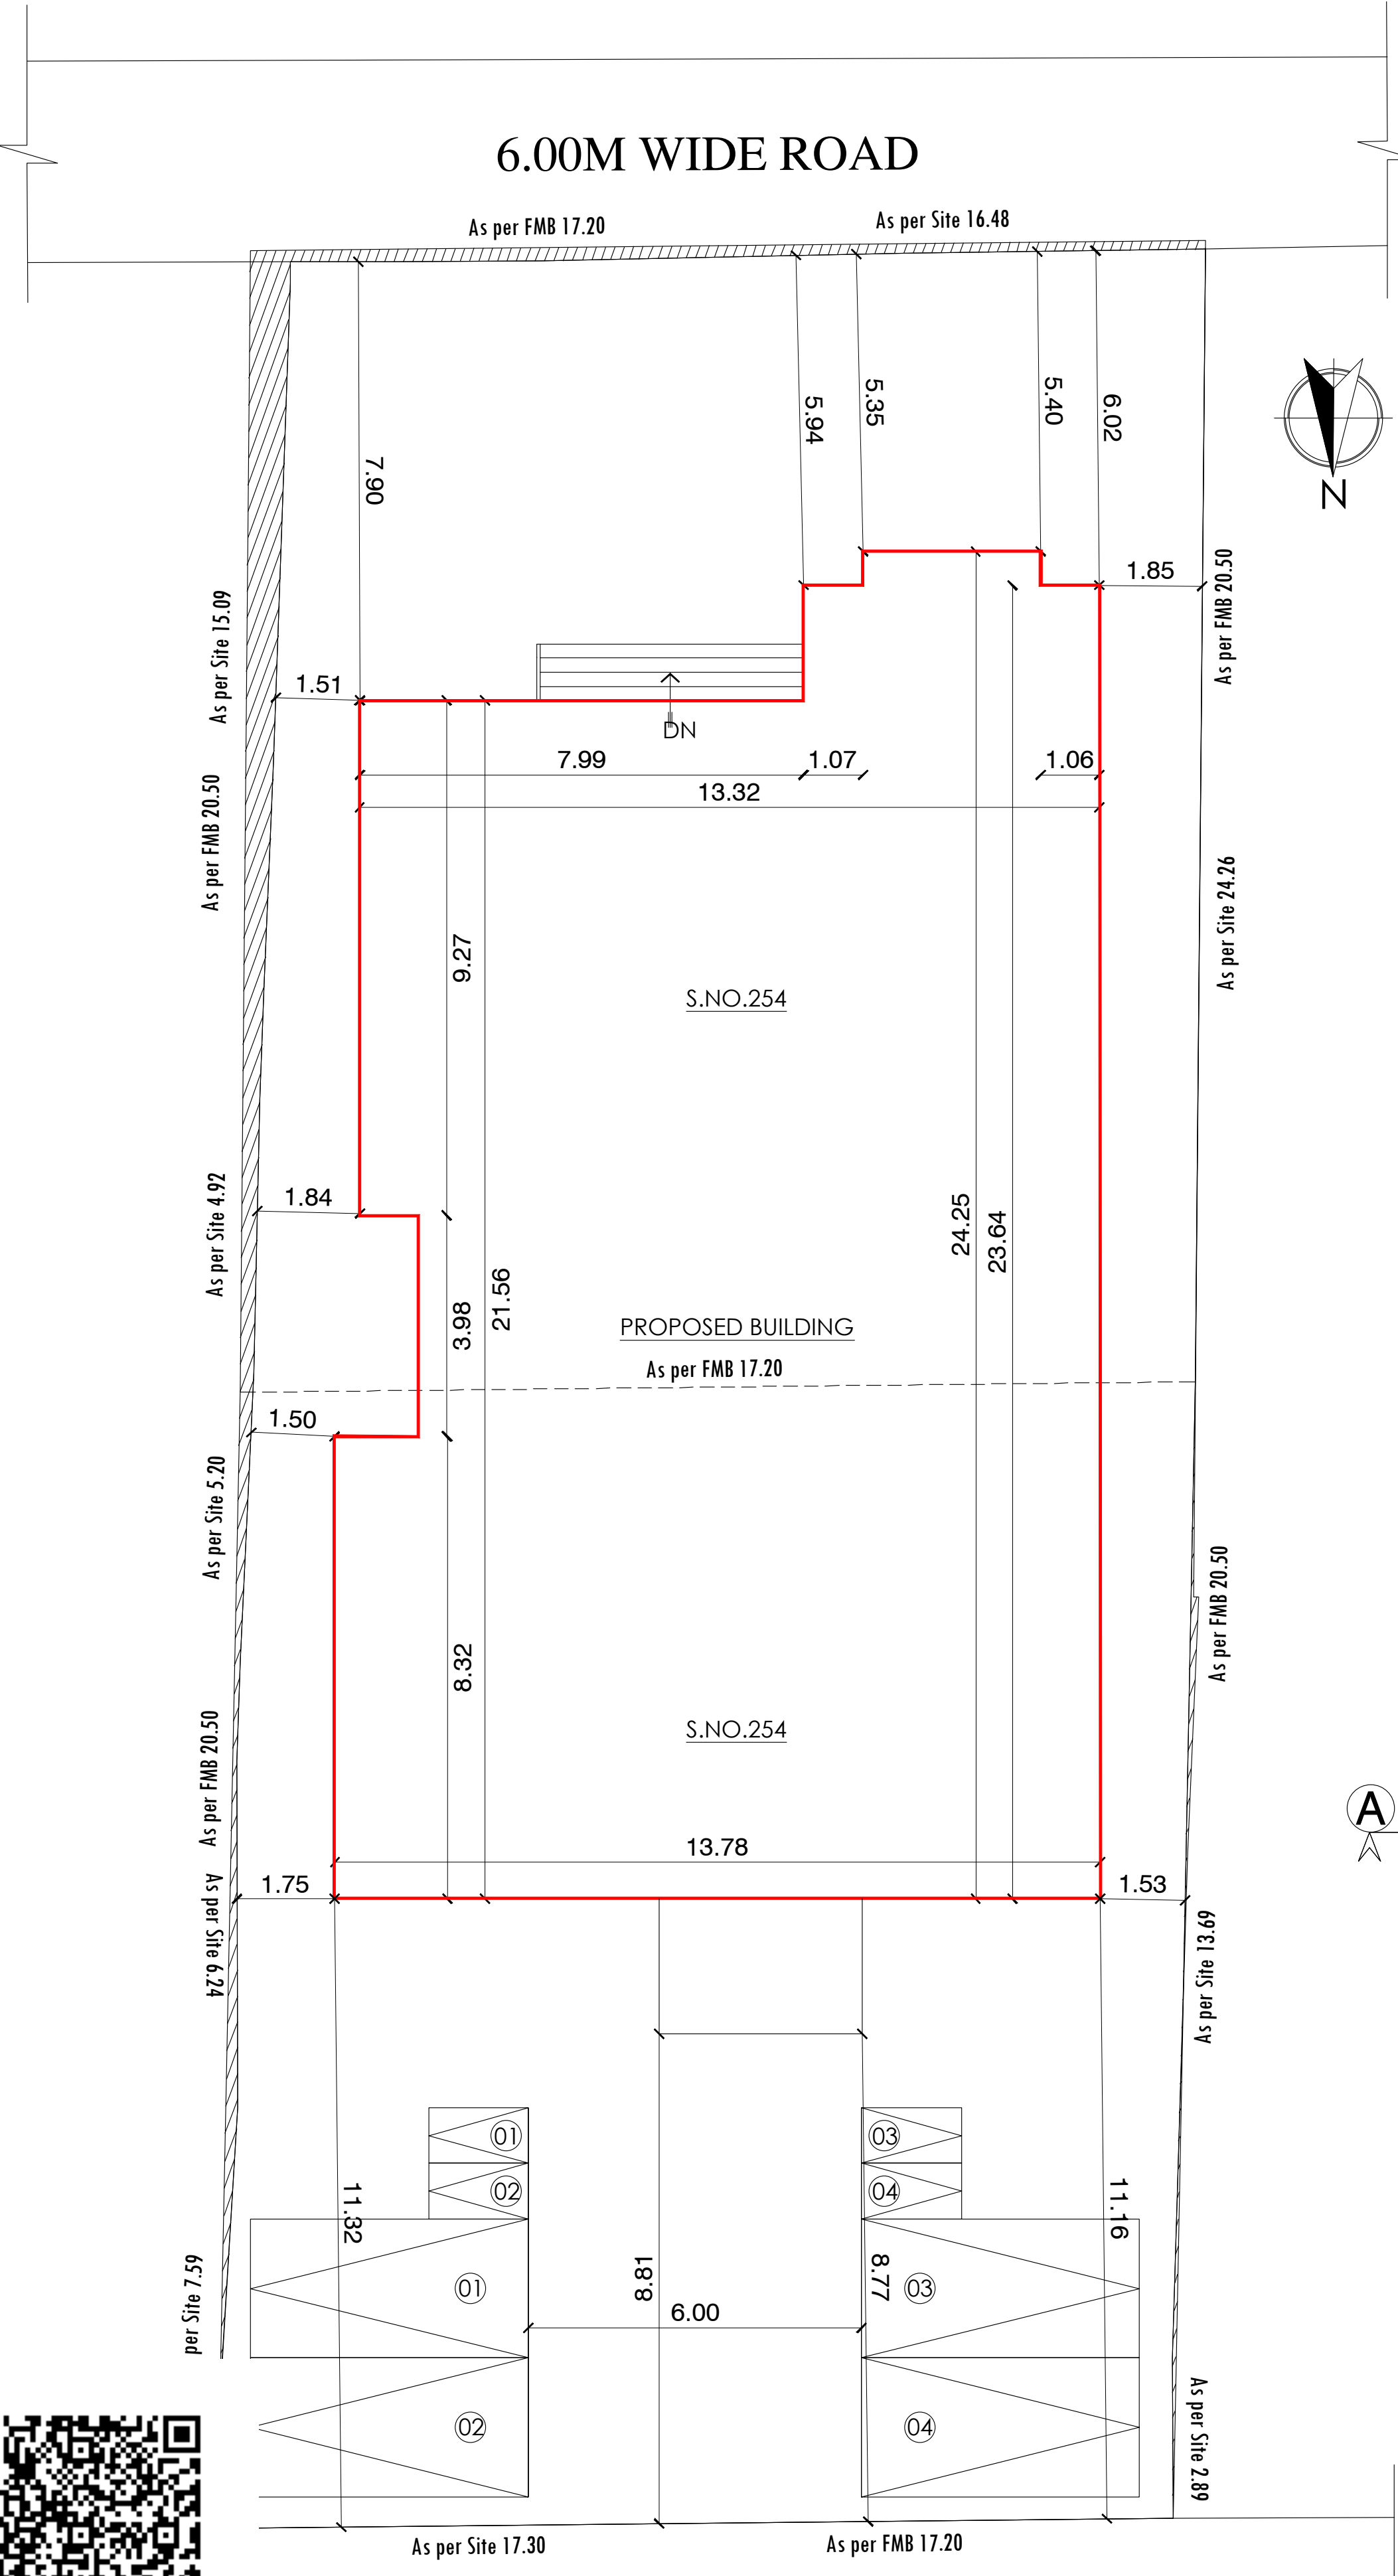

SITE PLAN (PROPOSED)

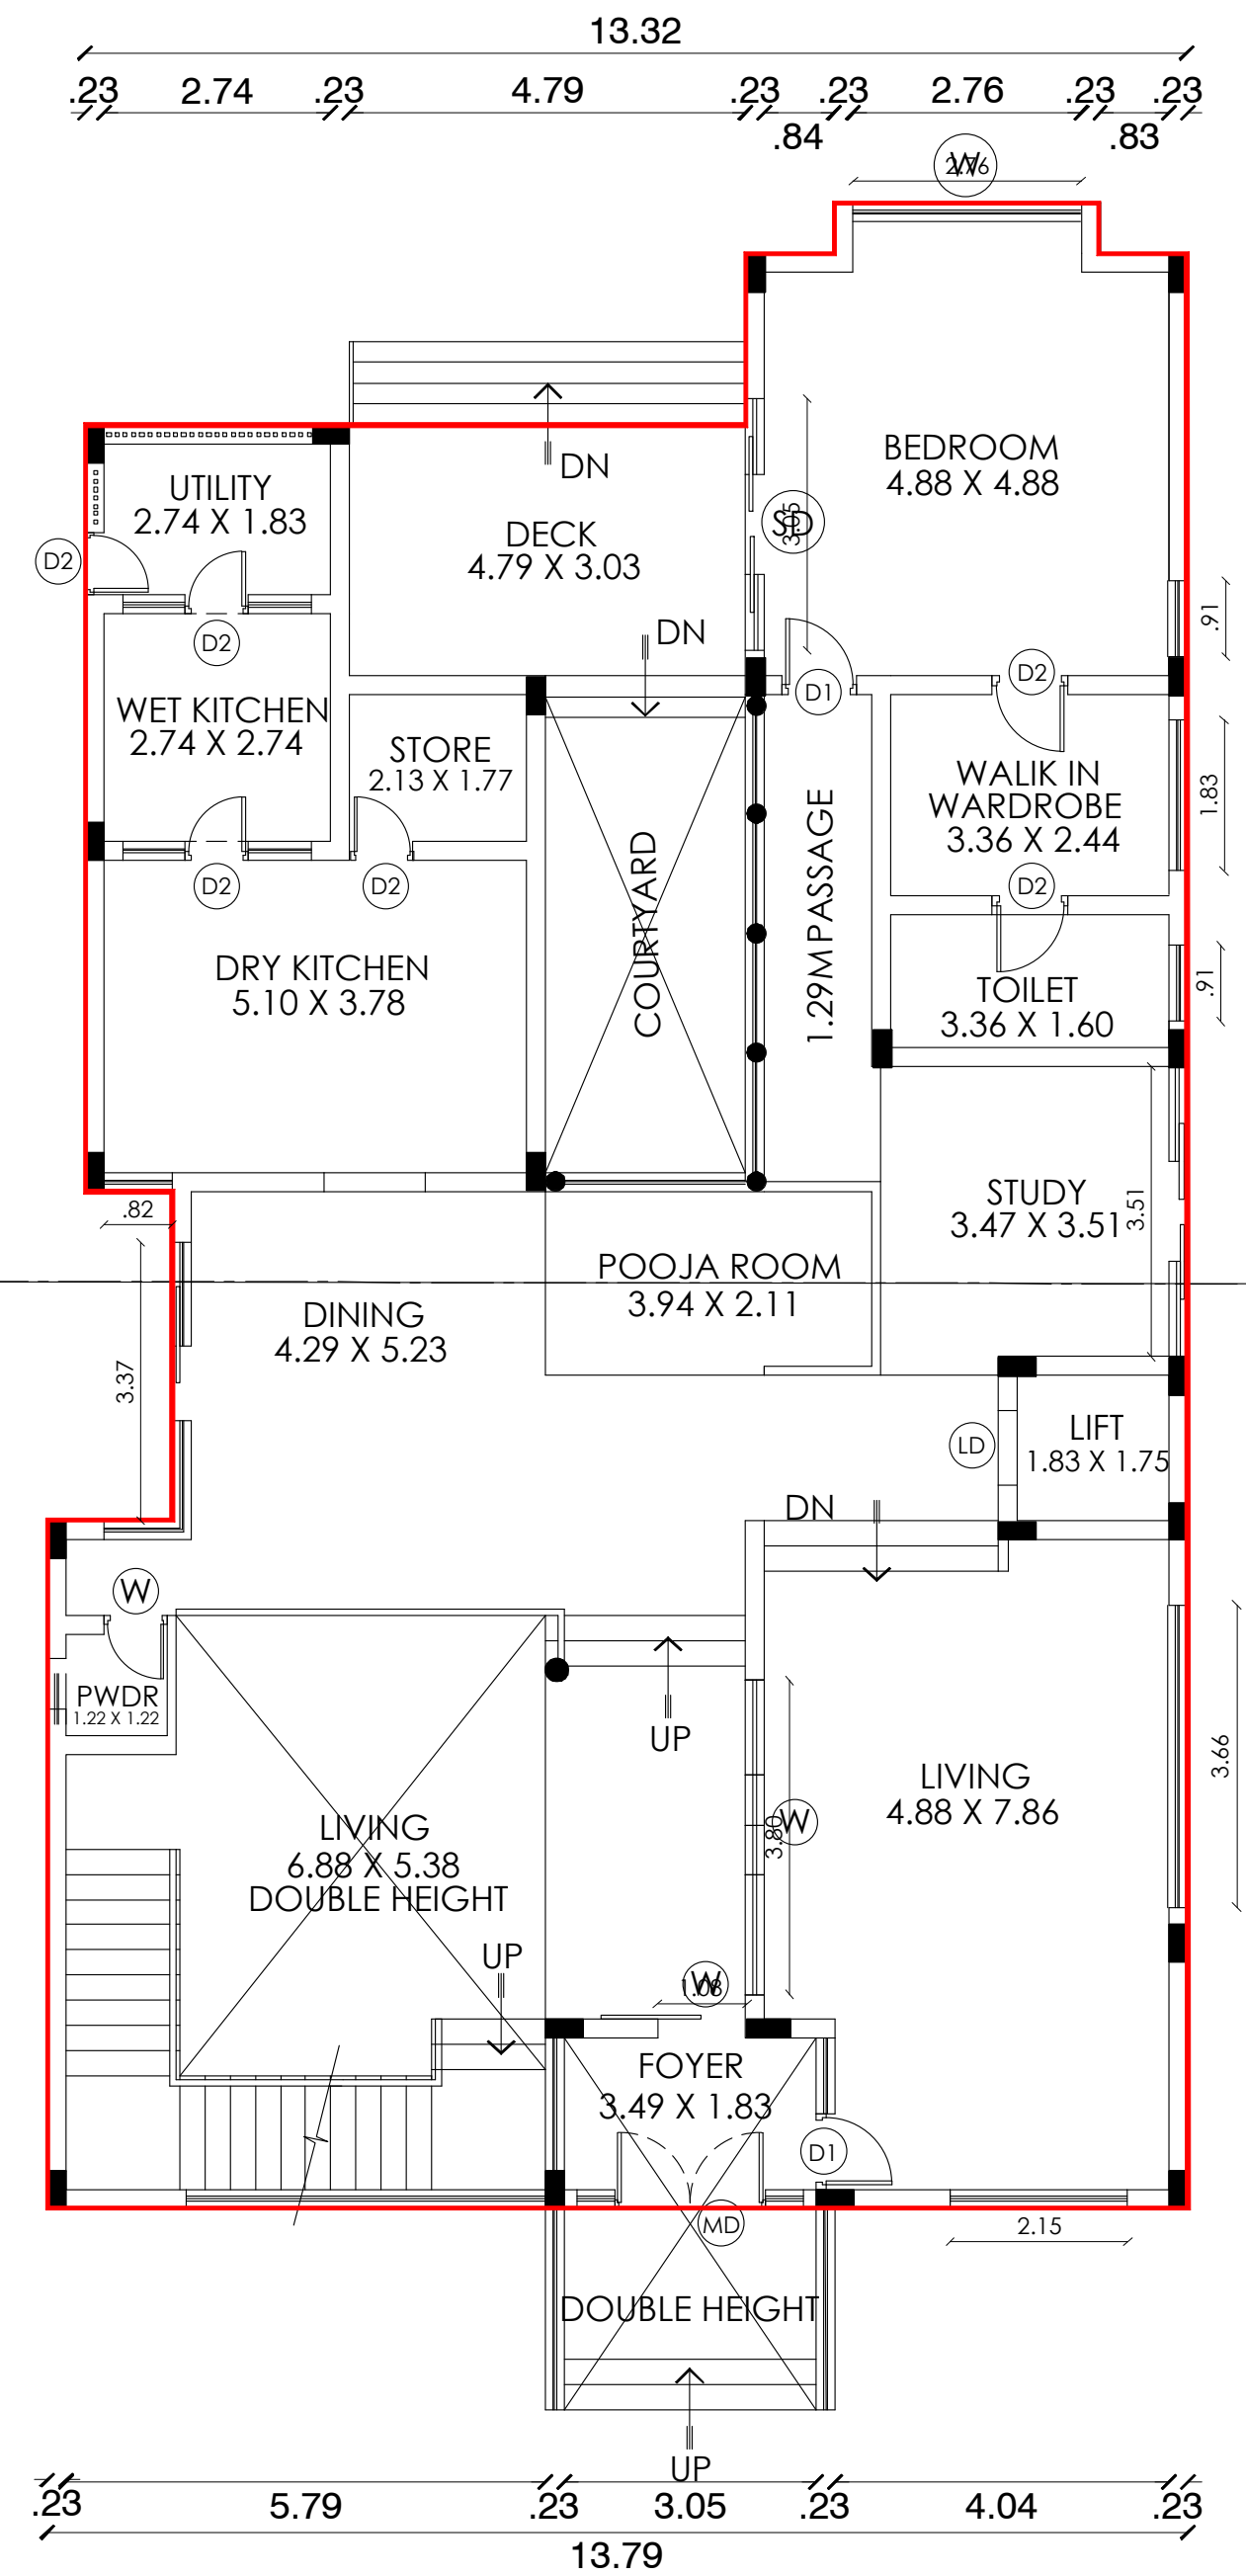

GROUND FLOOR PLAN (PROPOSED)

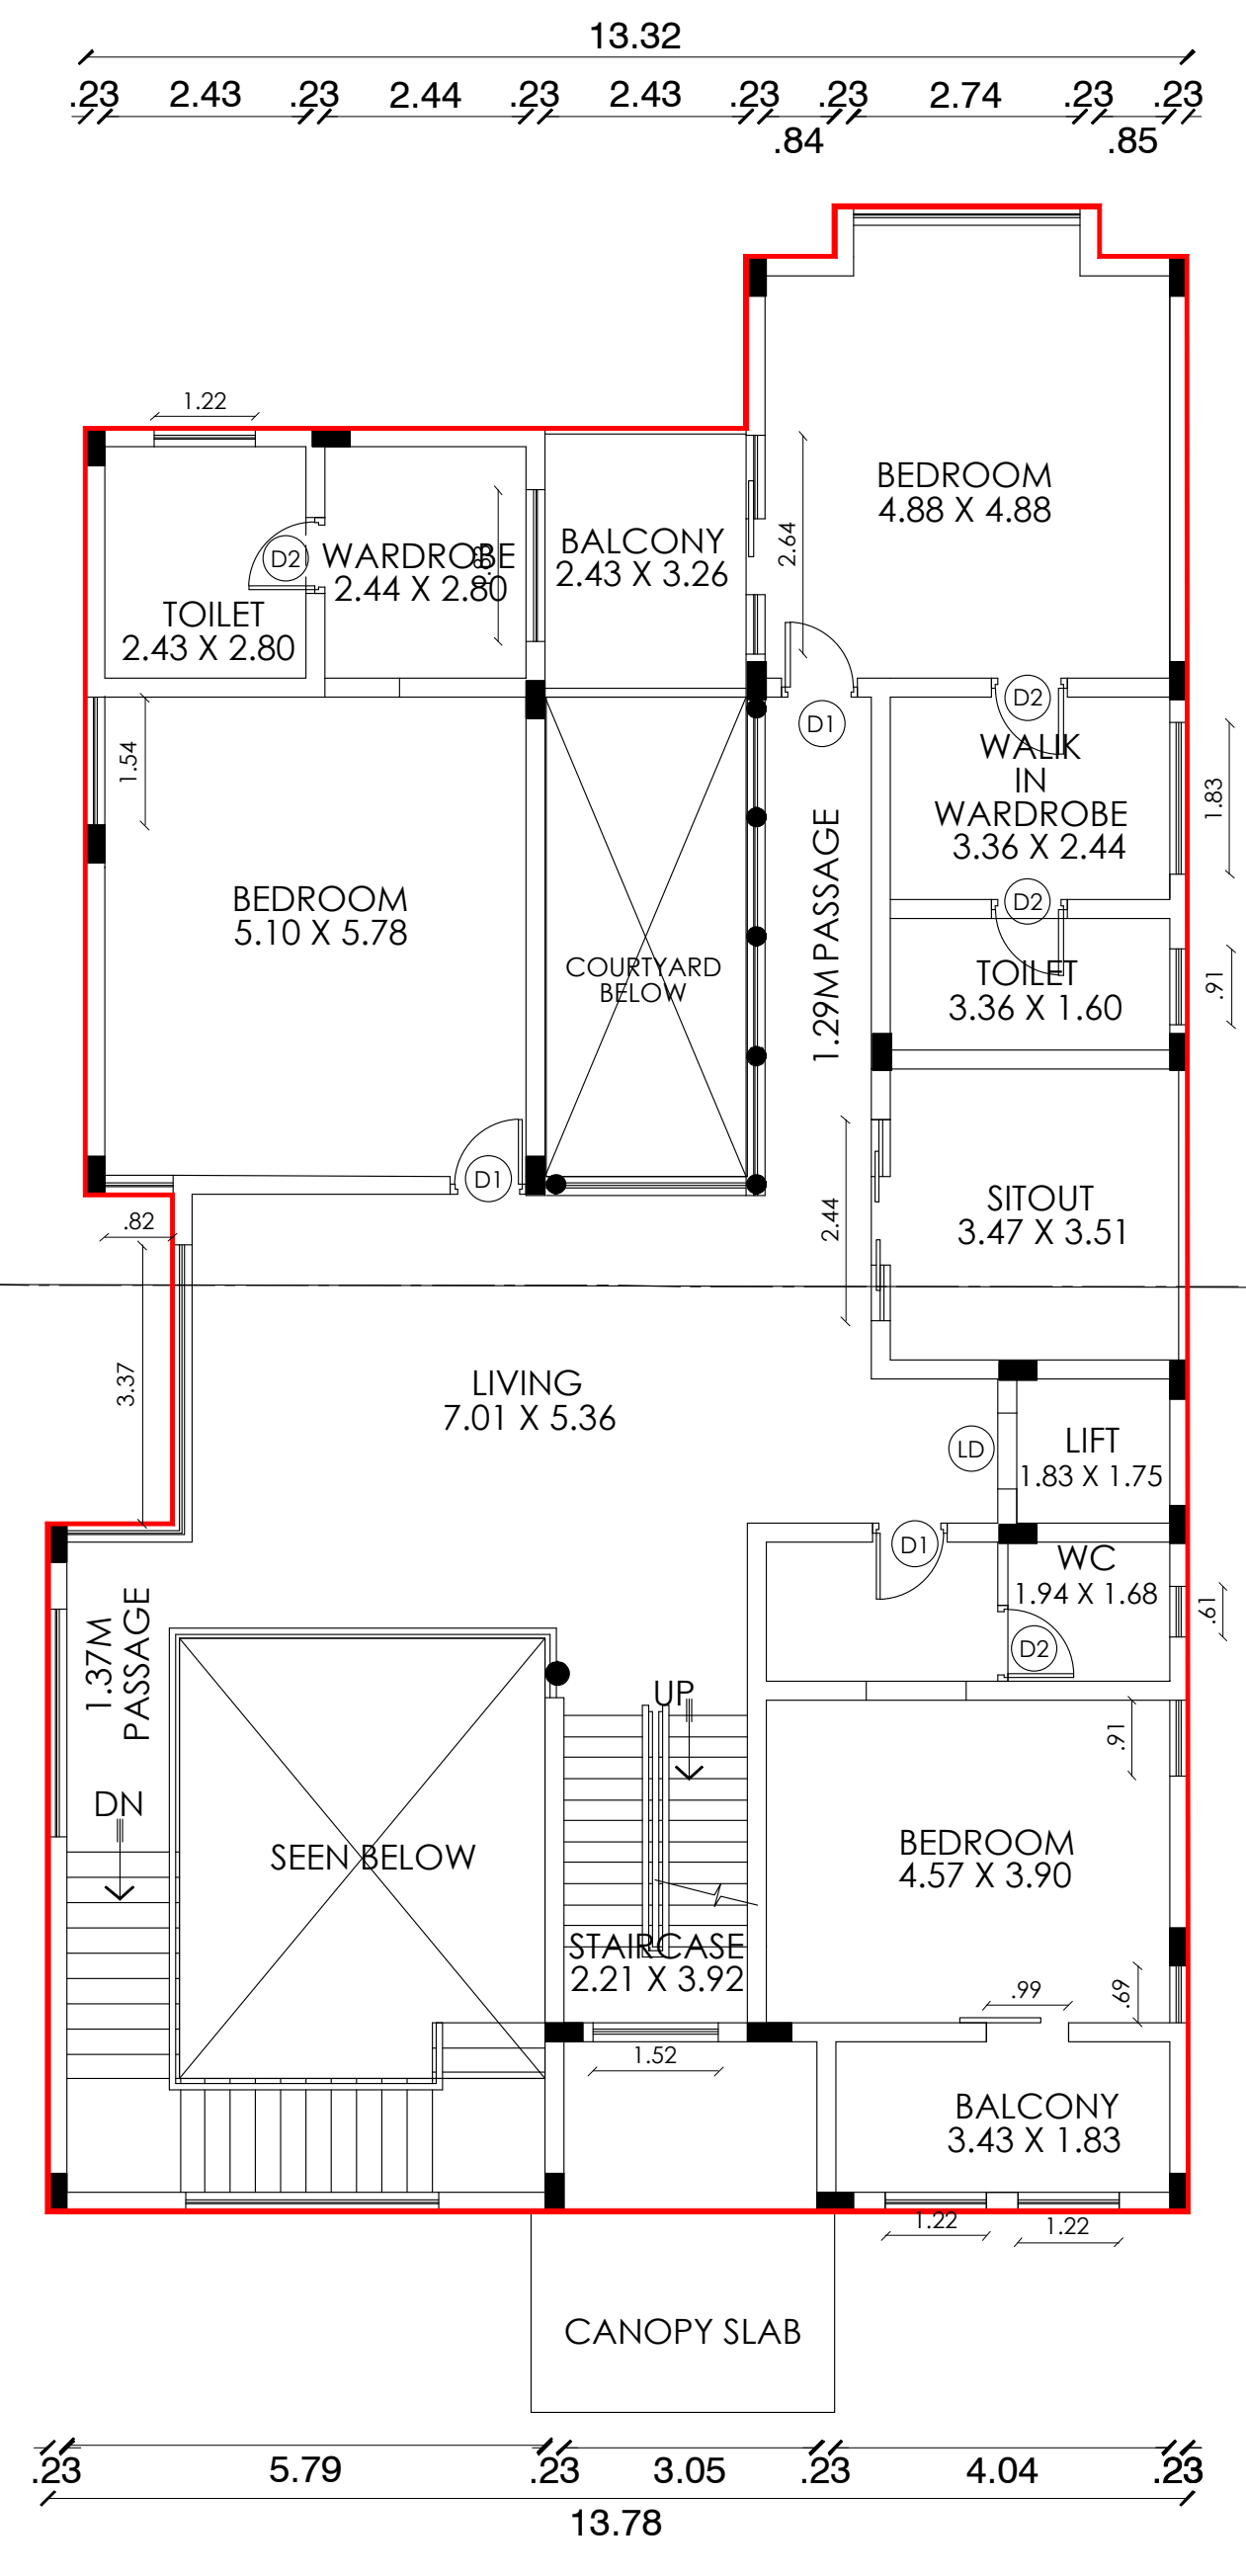

FIRST FLOOR PLAN (PROPOSED)

Eight ways to know a piece of land before you pay for it.

This report covers one part of the picture. These cover the rest, drawn from the same government records, for any property in Tamil Nadu.

LandLens One

Ask anything about a property and get an answer grounded in live government records, with the sources shown.

[/landlens/one](#)



Verify My Land

Every record check run on one property and returned as a single report.

[/landlens/verify-my-land](#)



Legal Opinion

An advocate's written opinion on the title, built on the records we pull for it.

[/landlens](#)



One Map

Every layer on one map: the parcel, its boundary, zoning, water bodies and what sits around it.

[/landlens/one/map](#)



PriceMap

What land actually changed hands for around this plot, taken from the registered deeds.

[/landlens/pricemap](#)



Build Scope

What you are allowed to build here: floor space, height, coverage and setbacks.

[/landlens/build-scope](#)



Property Tracker

Watch a property and hear about it when something new is registered against it.

[/landlens/property-tracker](#)



Deal Room

Run the transaction in one place: documents, stamping, signatures and the parties.

[/landlens/deal-room](#)



Twenty-four checks you can run yourself, at no cost.

Records and verification

The registers themselves, read for you.

Encumbrance Certificate

Patta and Chitta

Field Measurement Sketch

EC Analyzer

Bank charge check

Court case search

Seller background check

Approval check by survey

Zoning and land use

What the plan says can happen on this land.

Land use zone finder

CMDA land use check

Coastal regulation zone

Master plan check

Water bodies finder

Airport height clearance

Value and duty

What it is worth and what it costs to register.

Guideline value by street

Guideline value by survey

Stamp duty and registration fees

Capital gains

Floor space index

Area unit converter

Registers and directories

Who holds it, and which office keeps the record.

Find your registering office

Temple property check

Waqf property check

RERA register



Every free tool
/tools



Services we run
for you
/services



The LandLens
suite
/landlens/one



Every claim in this document traces back to a government record.

Legal opinions, due diligence and title verification

Building plan, layout and sub-division approvals

Completion and occupancy certificates, regularisation

Escrow, negotiation and NRI property management

Land survey, soil testing, architecture and construction

Verified RealEstate
3/350/2 Mettukuppam,
OMR Thoraipakkam,
Chennai 600 097, India
hello@verified.realestate
+91 9996 12 9996

Prepared from the registers named on the page each finding sits on. Where a register could not be read, this document says so in its place rather than leaving the gap to be read as a clean result.

