


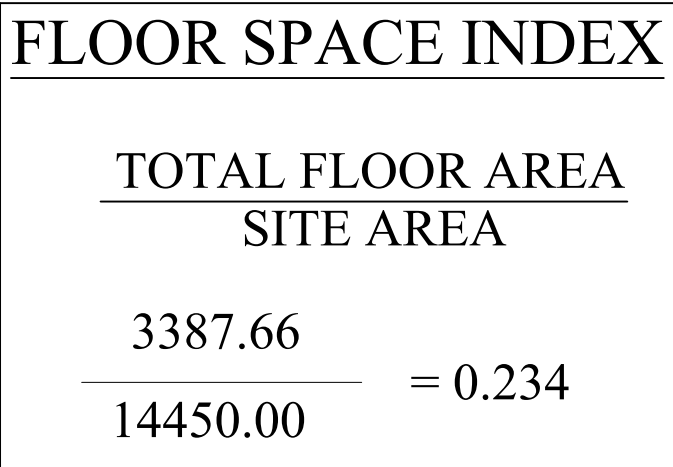

**Note:**

Waste Water Used for Garden

Rain Water harvesting Details Provided

Solar System Water tank provided

Fire Resistance to be provided

Emergency alarm to be provided

Drinking water to be provided as per corporation norms

Rain water harvesting tank to be provided

Waste water from recycled water tank & Trench connected to  
sullage disposal tank

Solid waste tub to be Provided

'U' traps provided in septic tank to prevent curb breeding of  
mosquitoes

300.00 SQ.MT FOR CLASSROOM AREA = 1 CAR SPACING

CLASSROOM AREA = 890.00 SQ.MT

Required Parking =  $\frac{890.00}{300.00} = 2.96$  SQY 3 CARS

= PROVIDED 3 CAR PARKING

50.00 SQ.MT FOR CLASSROOM AREA = 1 TWO WHEELER SPACING

CLASSROOM AREA = 890.00 SQ.MT

Required Parking =  $\frac{890.000}{50.00} = 17.80$  SAY 18 TWO WHEELERS

= PROVIDED 20 TWO WHEELERS SPACING

5.00 SQ.MT FOR CLASSROOM AREA = 1 CYCLE SPACING

CLASSROOM AREA = 890.00 SQ.MT

Required Parking =  $\frac{890.00}{5.00} = 178$  SAY 178 CYCLE SPACING

= PROVIDED 200 CYCLE SPACING

| SL.NO | SURVEY NUMBER | PATTA NAME                  | PATTA NUMBER | SITE AREA IN SQ.MT | SITE AREA IN CENTS |
|-------|---------------|-----------------------------|--------------|--------------------|--------------------|
| 1     | 38/10         | J A PROPERTIES PVT LTD      | 453          | 750                | 18.52              |
| 2     | 38/11A        | J A PROPERTIES PVT LTD      | 453          | 850                | 20.99              |
| 3     | 39/4A         | J A PROPERTIES PVT LTD      | 452          | 1100               | 27.17              |
| 4     | 39/4B         | J A PROPERTIES PVT LTD      | 452          | 1100               | 27.17              |
| 5     | 39/5          | J A PROPERTIES PVT LTD      | 452          | 750                | 18.52              |
| 6     | 39/6          | J A PROPERTIES PVT LTD      | 427          | 950                | 23.46              |
| 7     | 39/7          | J A PROPERTIES PVT LTD      | 427          | 800                | 19.76              |
| 9     | 43/3A         | J A PROPERTIES PVT LTD      | 469          | 1000               | 24.70              |
| 10    | 43/3B         | J A PROPERTIES PVT LTD      | 456          | 400                | 9.88               |
| 11    | 43/3C         | J A PROPERTIES PVT LTD      | 469          | 400                | 9.88               |
| 12    | 43/3D         | ARK INDIA EDUCATIONAL TRUST | 195          | 450                | 11.11              |
| 13    | 43/4A         | ARK INDIA EDUCATIONAL TRUST | 195          | 1150               | 28.40              |
| 14    | 43/4B         | J A PROPERTIES PVT LTD      | 469          | 1500               | 37.05              |
| 16    | 43/7          | J A PROPERTIES PVT LTD      | 469          | 1300               | 32.11              |
| 17    | 43/10         | J A PROPERTIES PVT LTD      | 469          | 1950               | 48.16              |
|       |               |                             | TOTAL        | 14450              | 356.91             |

SITE PLAN SHOWING THE PROPOSED CONSTRUCTION OF  
OF S.NO:38/10,38/11A,39/4A,39/4B,39/5,39/6,39/7,43/3A,3B,3C,  
3D,4A,4B,7,10 AT PAZHAVELI VILLAGE PANCHAYAT,  
CHENGALPATTU TALUK,CHENGALPATTU DISTRICT.

ALL DIMENSIONS ARE IN METER, SHEET NO:1

## BUILDING AREA STATEMENTS

| Floor Details<br>Block-1 | FSI Area<br>sq.m | Non FSI Area<br>sq.m | Total Area<br>sq.m | Total Area<br>sq.ft |
|--------------------------|------------------|----------------------|--------------------|---------------------|
| Ground Floor             | 1312.36          | -                    | 1312.36            | 14126.00            |
| First Floor              | 1053.00          | -                    | 1053.00            | 11334.00            |
| Second Floor             | 1022.30          | -                    | 1022.30            | 11004.00            |
| Total Floor              | 3387.66          |                      | 3387.66            | 36464.00            |

**D. RAJAKRISHNAN, B.Arch,**  
**REGISTERED ARCHITECT (CA/2011/51204)**  
**B-13, IInd Cross West Extension,**  
**Thillainagar, Trichy - 620 018.**

Licensed Surveyor

S.S. SUDHARSAN  
Reg No: CE/2020/12/864  
No 7, Sengeniamman Kovil 1st Street,  
Maduvankarai, Guindy, Chennai-600 032  
Email : [san.sudhar9@gmail.com](mailto:san.sudhar9@gmail.com)  
Ph No : 88259 51102

SITE ENGINEER

D.BALASUBRAMANI,M.E.,(Struct)  
B-13, IInd Cross, West Extension,  
Thillainagar, Trichy - 620 018  
SE.GR-I/DTCP/TRICHY/JULY-2024/22


## Structural Engineer

For J A PROPERTIEIES




Er.G.MANOJ KUMAR B.E(Civil) M.E(Geotech)  
Registered Geotechnical Consultant  
GTE/2019/03/012 CMDA  
RGTE/KDCTCP/September/01/2024 DTCP  
**GLOBE GEOTECHNIQUES**  
New No 42 Old No 70, Bajana Koil Street  
Choolaimaduru Chennai 600 094  
Cell 9445315710 & 6381663053  
Email [globegeotechniques@gmail.com](mailto:globegeotechniques@gmail.com)

## GEO TECH ENGINEER

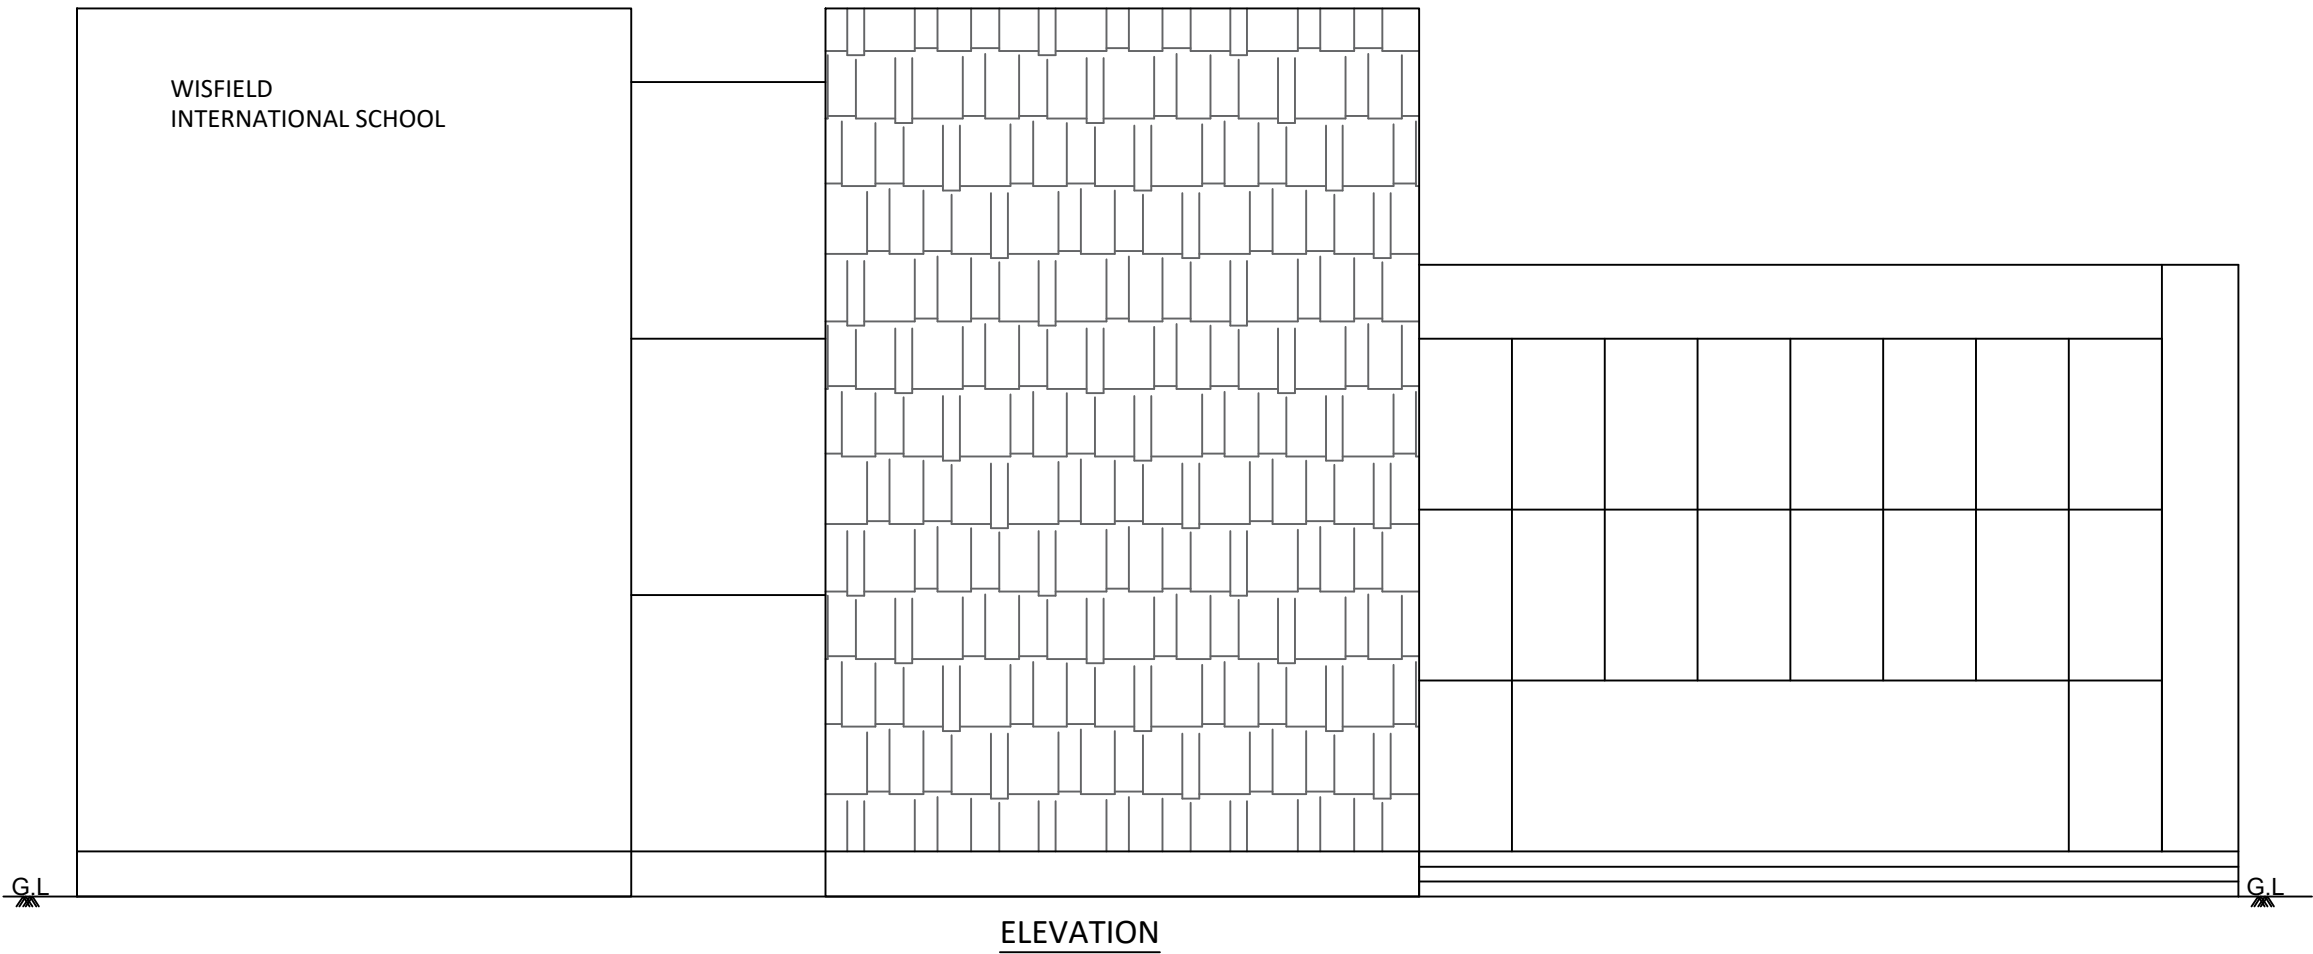

ELEVATION

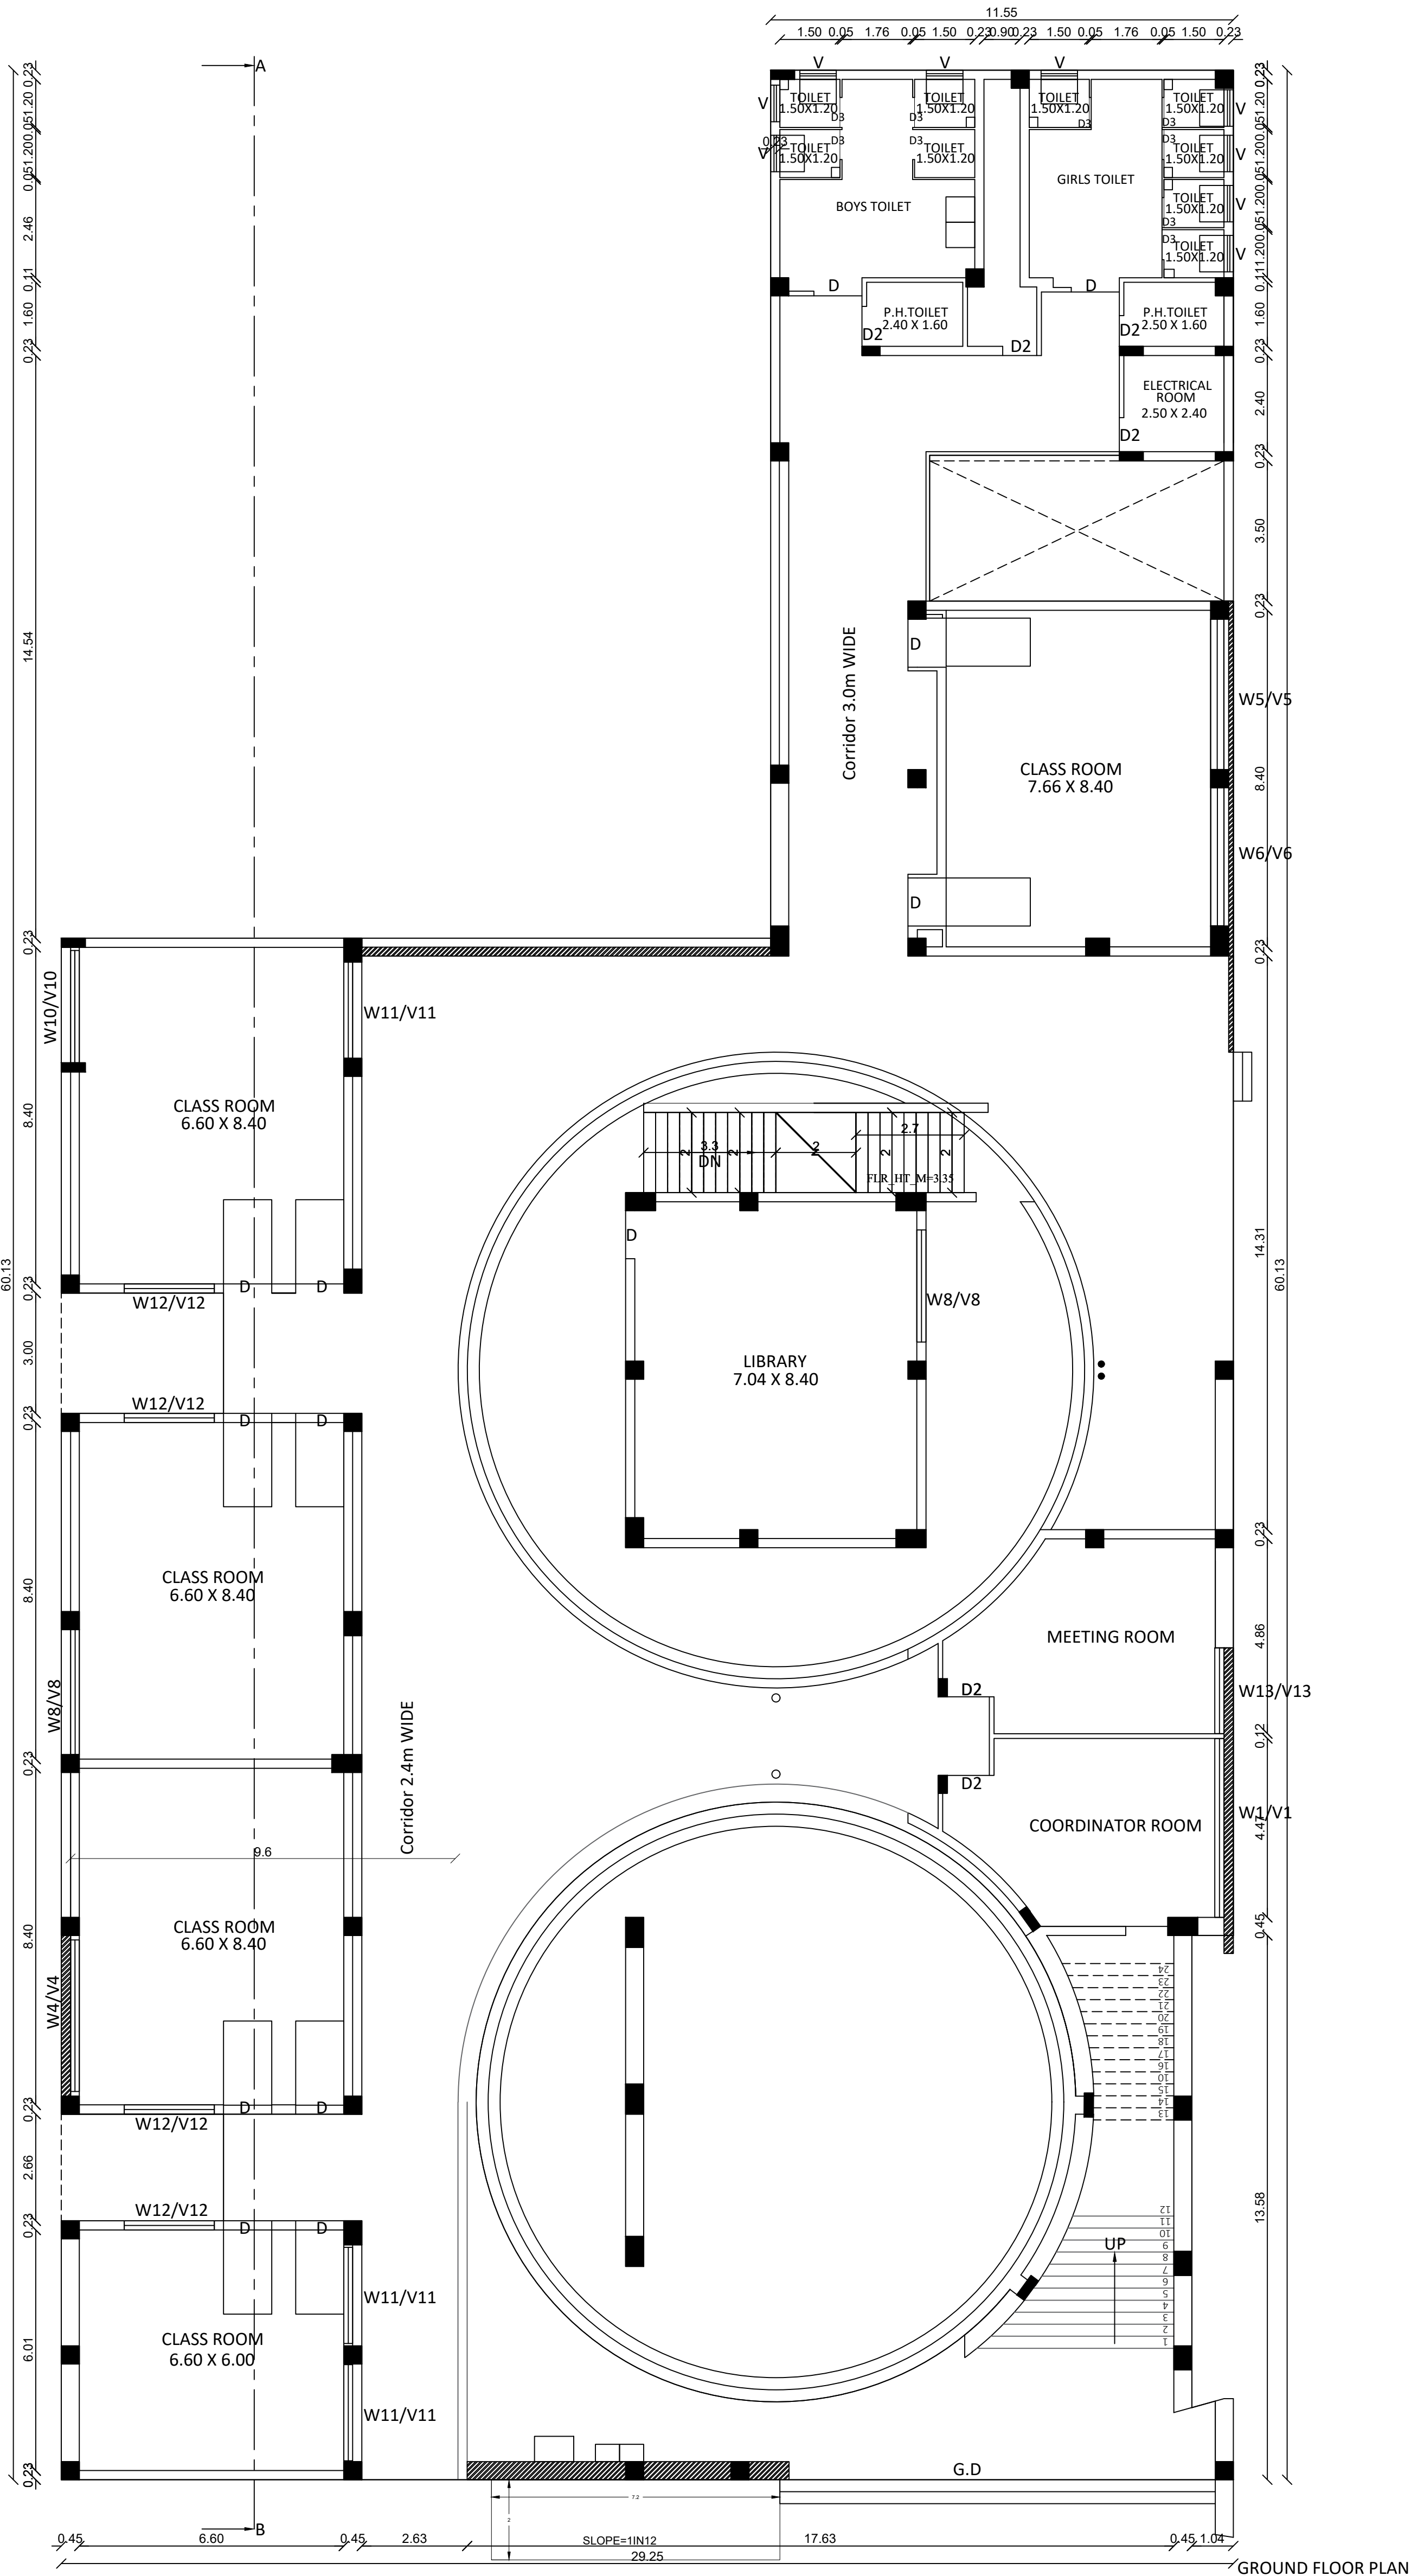

GROUND FLOOR PLAN

PLAN SHOWING THE PROPOSED CONSTRUCTION OF WIS FIELD INTERNATIONAL SCHOOL IN S.NO:38/10,38/11A,39/4A,39/4B,39/5,39/6,39/7,43/3A,3B,3C, 3D,4A,4B,7,10 AT PAZHAVELI VILLAGE PANCHAYAT, CHENGALPATTU TALUK,CHENGALPATTU DISTRICT.

ALL DIMENSIONS ARE IN METER, SHEET NO:2

BUILDING AREA STATEMENTS

| Floor Details Block-1 | FSI Area sq.m | Non FSI Area sq.m | Total Area sq.m | Total Area sq.ft |
|-----------------------|---------------|-------------------|-----------------|------------------|
| Ground Floor          | 1312.36       | -                 | 1312.36         | 14126.00         |
| First Floor           | 1053.00       | -                 | 1053.00         | 11334.00         |
| Second Floor          | 1022.30       | -                 | 1022.30         | 11004.00         |
| Total Floor           | 3387.66       |                   | 3387.66         | 36464.00         |

JOINERY DETAILS

|     |   |            |   |               |
|-----|---|------------|---|---------------|
| G.D | - | GLASS DOOR | - | 7.60m x 2.10m |
| D   | - | DOOR       | - | 1.20m x 2.10m |
| D2  | - | DOOR       | - | 1.07m x 2.10m |
| D3  | - | DOOR       | - | 0.76m x 2.10m |
| W1  | - | WINDOW     | - | 4.46m x 2.10m |
| W2  | - | WINDOW     | - | 4.16m x 2.10m |
| W3  | - | WINDOW     | - | 4.00m x 2.10m |
| W4  | - | WINDOW     | - | 3.78m x 2.10m |
| W5  | - | WINDOW     | - | 3.75m x 2.10m |
| W6  | - | WINDOW     | - | 3.45m x 2.10m |
| W7  | - | WINDOW     | - | 3.35m x 2.10m |
| W8  | - | WINDOW     | - | 3.10m x 2.10m |
| W9  | - | WINDOW     | - | 3.00m x 2.10m |
| W10 | - | WINDOW     | - | 2.88m x 2.10m |
| W11 | - | WINDOW     | - | 2.40m x 2.10m |
| W12 | - | WINDOW     | - | 2.25m x 2.10m |
| W13 | - | WINDOW     | - | 2.14m x 2.10m |
| V   | - | VENTILATOR | - | 0.91m x 0.61m |
| V1  | - | VENTILATOR | - | 4.46m x 0.61m |
| V2  | - | VENTILATOR | - | 4.16m x 0.61m |
| V3  | - | VENTILATOR | - | 4.00m x 0.61m |
| V4  | - | VENTILATOR | - | 3.78m x 0.61m |
| V5  | - | VENTILATOR | - | 3.75m x 0.61m |
| V6  | - | VENTILATOR | - | 3.45m x 0.61m |
| V7  | - | VENTILATOR | - | 3.35m x 0.61m |
| V8  | - | VENTILATOR | - | 3.10m x 0.61m |
| V9  | - | VENTILATOR | - | 3.00m x 0.61m |
| V10 | - | VENTILATOR | - | 2.88m x 0.61m |
| V11 | - | VENTILATOR | - | 2.40m x 0.61m |
| V12 | - | VENTILATOR | - | 2.25m x 0.61m |
| V13 | - | VENTILATOR | - | 2.14m x 0.61m |

S.S. SUDHARSAN  
Reg No: CE2002/12/864  
No 7, Sengaraman Kovil 1st Street,  
Moduvankural, Guindy, Chennai-600 032  
Email : san.sudhar9@gmail.com  
Ph No : 86258 51152

9/11/26  
Er.G.MANOJ KUMAR B.E.(Civil) M.E.(Geotech)  
Registered Geotechnical Consultant  
GTE/2019/03/012 CMDA  
RGTE/TKOTCP/September/01/2024 DTCP  
GLOBE GEOTECHNIQUES  
New No 42 Old No 70, Bajana Koil Street  
Choolaimedu Chennai - 600 094  
Cell 9445315710 & 6381663653  
Email globegeotechniques@gmail.com

SITE ENGINEER

GEO TECH

D.BALASUBRAMANI, M.E., (Struct)  
B-13, IInd Cross, West Extension,  
Thillainagar, Trichy - 620 018  
SE.GR-I/DTCP/TRICHY/JULY-2024/22


REG.STRUCTURAL ENGINEER

D.RAJAKRISHNAN, B.ARCH,  
REGISTERED ARCHITECT (CA/2011/51204)  
B-13, IInd Cross West Extension,  
Thillainagar, Trichy - 620 018.

LICENCED SURVEYOR

For J A PROPERTIEIES  
TIRUNELVELI

APPLICANT

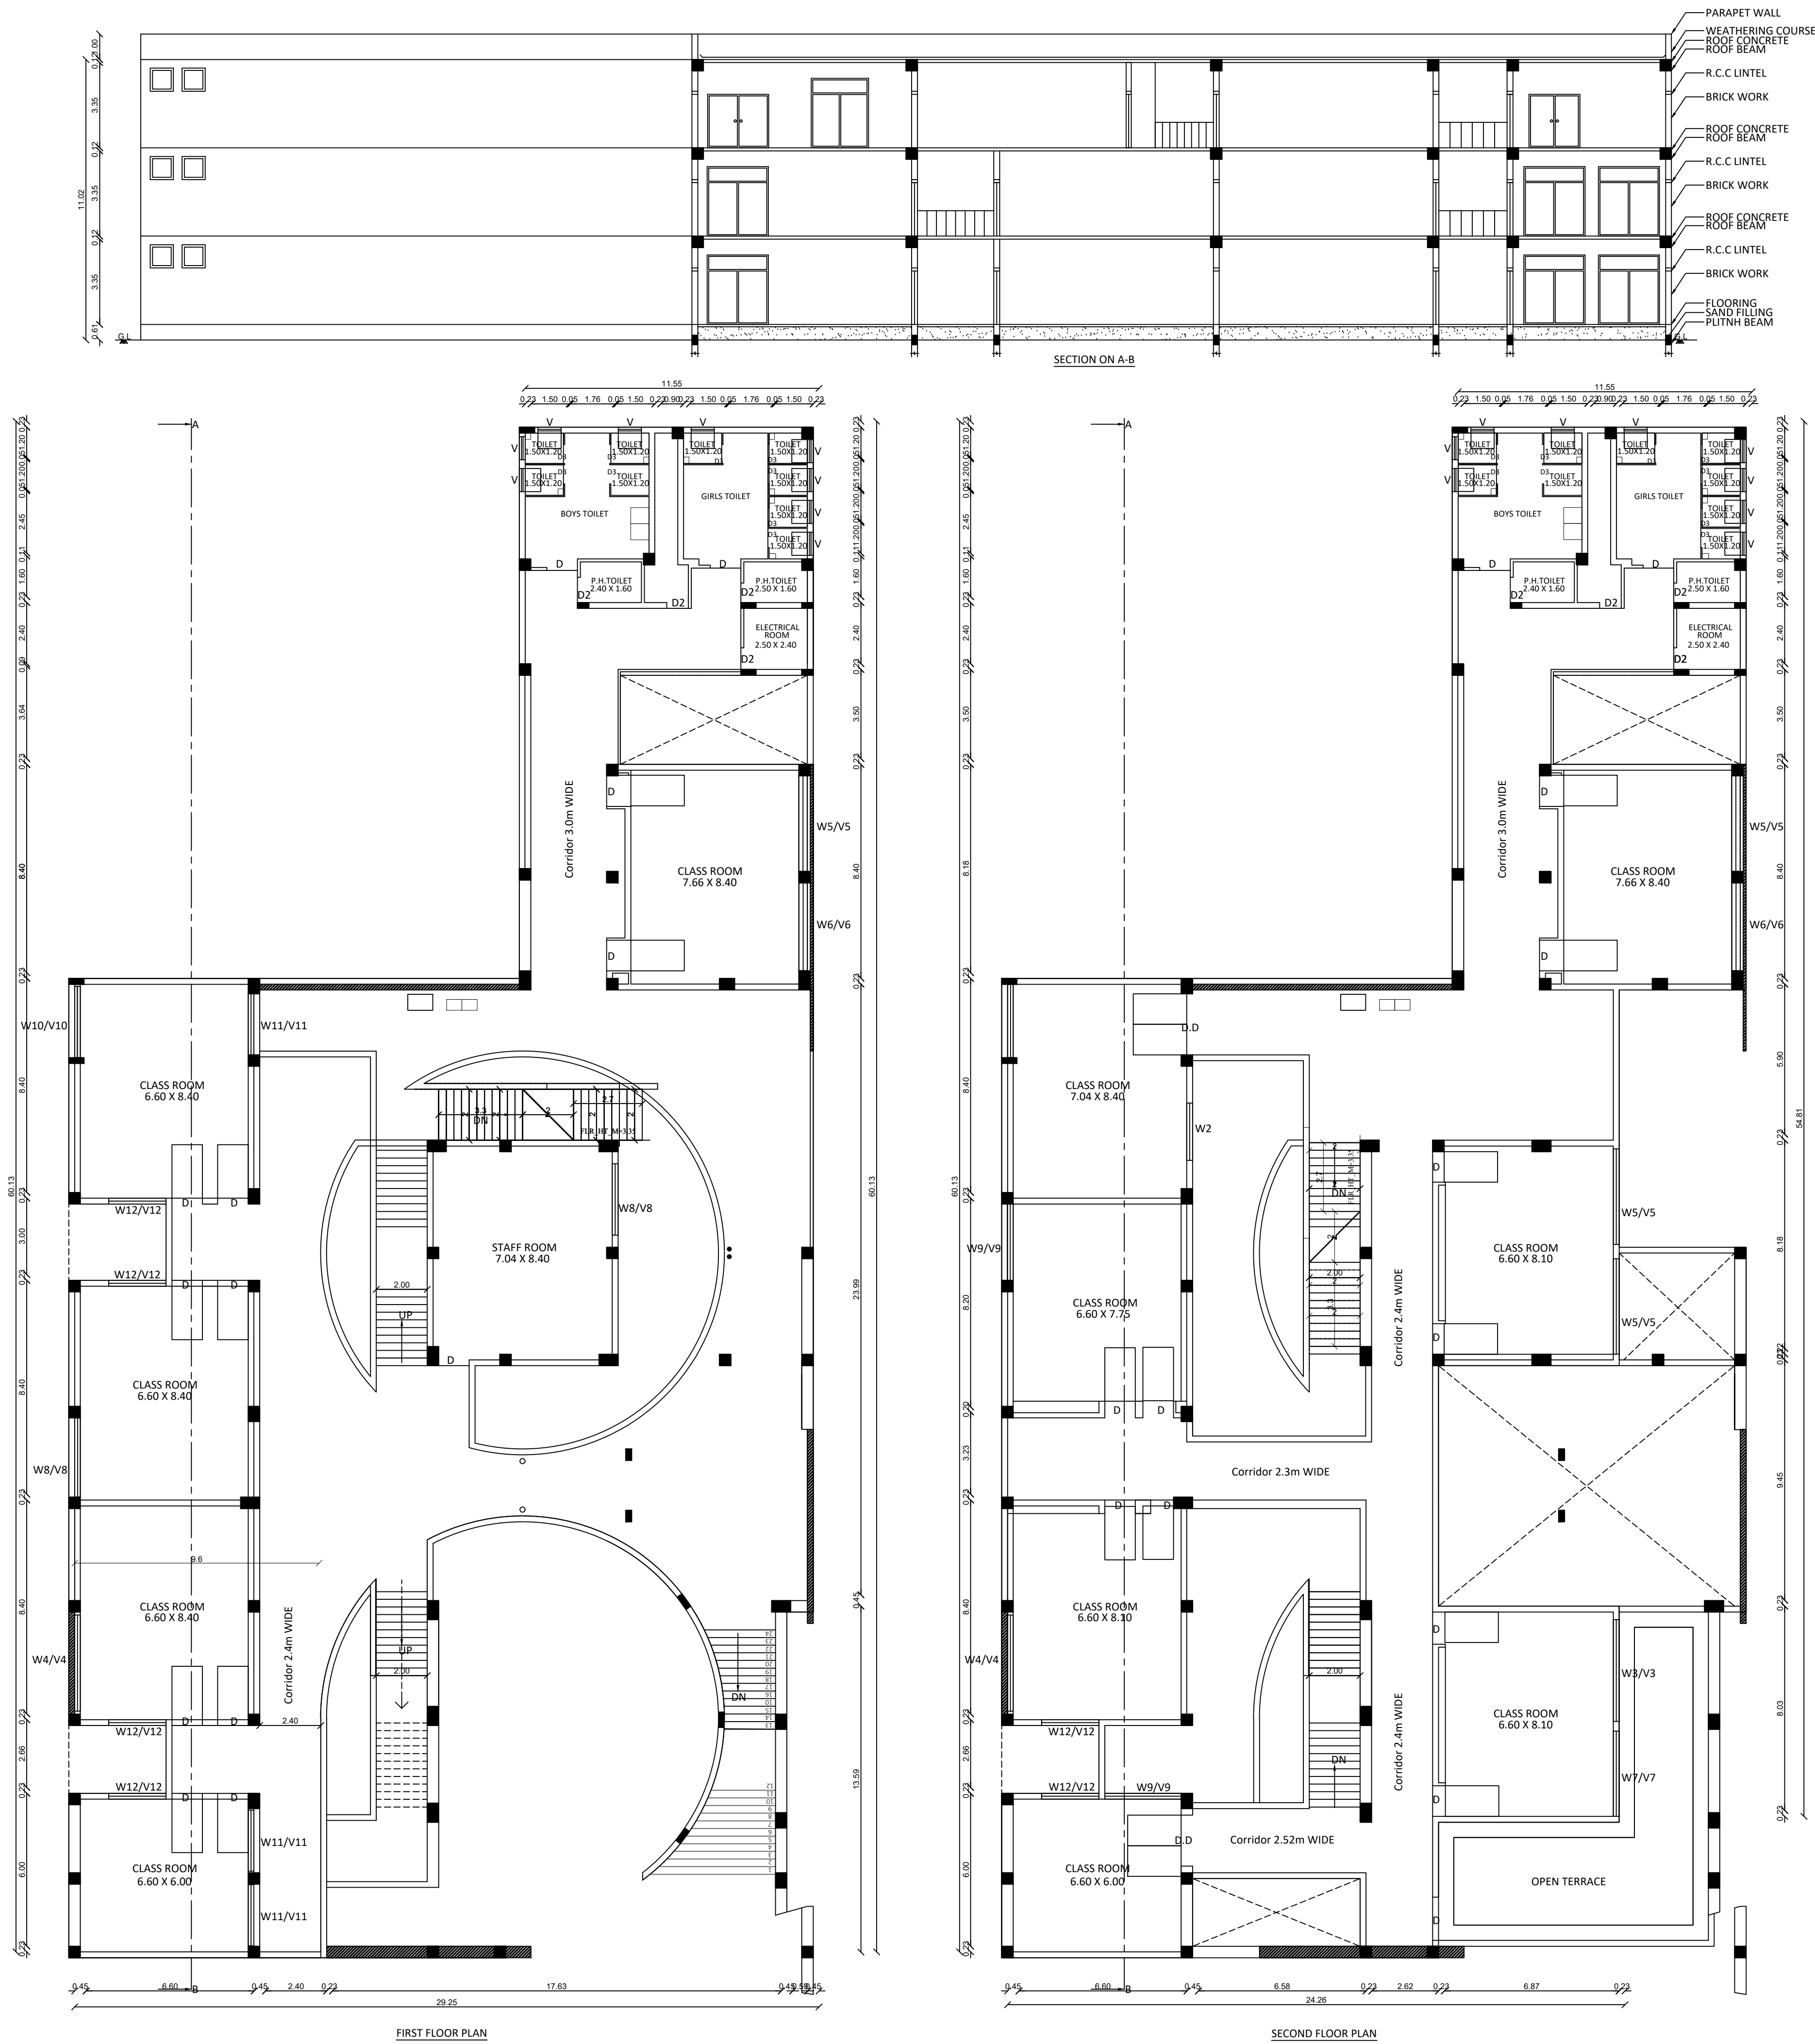

PLAN SHOWING THE PROPOSED CONSTRUCTION OF WIS FIELD INTERNATIONAL SCHOOL IN S.NO:38/10,38/11A,39/4A,39/4B,39/5,39/6,39/7,43/3A,3B,3C, 3D,4A,4B,7,10 AT PAZHAVELI VILLAGE PANCHAYAT, CHENGALPATTU TALUK,CHENGALPATTU DISTRICT.

ALL DIMENSIONS ARE IN METER, SHEET NO:3

| BUILDING AREA STATEMENTS |               |                   |                 |                  |
|--------------------------|---------------|-------------------|-----------------|------------------|
| Floor Details Block-1    | FSI Area sq.m | Non FSI Area sq.m | Total Area sq.m | Total Area sq.ft |
| Ground Floor             | 1312.36       | -                 | 1312.36         | 14126.00         |
| First Floor              | 1053.00       | -                 | 1053.00         | 11334.00         |
| Second Floor             | 1022.30       | -                 | 1022.30         | 11004.00         |
| Total Floor              | 3387.66       |                   | 3387.66         | 36464.00         |

| JOINERY DETAILS |   |            |                 |
|-----------------|---|------------|-----------------|
| G.D             | - | GLASS DOOR | - 7.60m x 2.10m |
| D               | - | DOOR       | - 1.20m x 2.10m |
| D2              | - | DOOR       | - 1.07m x 2.10m |
| D3              | - | DOOR       | - 0.76m x 2.10m |
| W1              | - | WINDOW     | - 4.46m x 2.10m |
| W2              | - | WINDOW     | - 4.16m x 2.10m |
| W3              | - | WINDOW     | - 4.00m x 2.10m |
| W4              | - | WINDOW     | - 3.78m x 2.10m |
| W5              | - | WINDOW     | - 3.75m x 2.10m |
| W6              | - | WINDOW     | - 3.45m x 2.10m |
| W7              | - | WINDOW     | - 3.35m x 2.10m |
| W8              | - | WINDOW     | - 3.10m x 2.10m |
| W9              | - | WINDOW     | - 3.00m x 2.10m |
| W10             | - | WINDOW     | - 2.88m x 2.10m |
| W11             | - | WINDOW     | - 2.40m x 2.10m |
| W12             | - | WINDOW     | - 2.25m x 2.10m |
| W13             | - | WINDOW     | - 2.14m x 2.10m |
| V               | - | VENTILATOR | - 0.91m x 0.61m |
| V1              | - | VENTILATOR | - 4.46m x 0.61m |
| V2              | - | VENTILATOR | - 4.16m x 0.61m |
| V3              | - | VENTILATOR | - 4.00m x 0.61m |
| V4              | - | VENTILATOR | - 3.78m x 0.61m |
| V5              | - | VENTILATOR | - 3.75m x 0.61m |
| V6              | - | VENTILATOR | - 3.45m x 0.61m |
| V7              | - | VENTILATOR | - 3.35m x 0.61m |
| V8              | - | VENTILATOR | - 3.10m x 0.61m |
| V9              | - | VENTILATOR | - 3.00m x 0.61m |
| V10             | - | VENTILATOR | - 2.88m x 0.61m |
| V11             | - | VENTILATOR | - 2.40m x 0.61m |
| V12             | - | VENTILATOR | - 2.25m x 0.61m |
| V13             | - | VENTILATOR | - 2.14m x 0.61m |

  
S.S. SUDHARSAN  
Reg No: CE/2020/12864  
No 7, Sengertammann Kovil tal Street,  
Madhavankur, Guduvayal, Chennai-600 032  
Email : s.s.sudharsan@gmail.com  
Ph No : 86259 51152

SITE ENGINEER

  
Er.G. MANOJ KUMAR B.E.(Civil) M.E.(Geotech)  
Registered Geotechnical Consultant  
GTE/2019/03/012 CMAA  
RGTE/TKOT/CP/September/01/2024 DTCP  
GLOBE GEOTECHNIQUES  
New No 42 Old No 75, Bajana Kall Street  
Choolaimedu Chennai - 600 054  
Cell : 9445315710 & 9381663653  
Email globegeotechniques@gmail.com

GEO TECH

  
D.BALASUBRAMANI, M.E., (Struct)  
B-13, IInd Cross, West Extension,  
Thillainagar, Trichy - 620 018  
SE.GR-IDTCP/TRICHY/JULY-2024/22


REG.STRUCTURAL ENGINEER

  
For J A PROPERTIEIES  
TIRUNELVELI

APPLICANT

  
D.RAJAKRISHNAN, B.Arch,  
REGISTERED ARCHITECT (CA/2011/51204)  
B-13, IInd Cross West Extension,  
Thillainagar, Trichy - 620 018.

LICENCED SURVEYOR

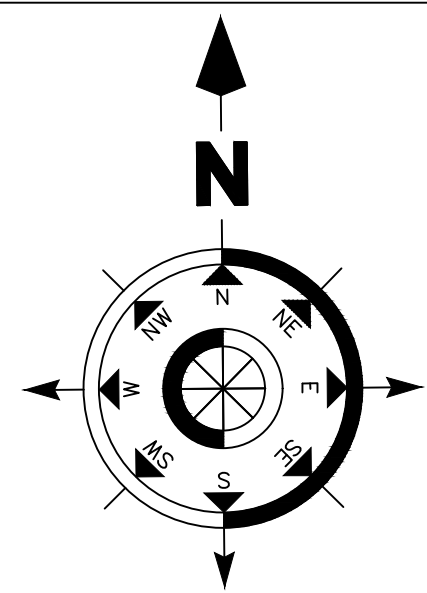

TOPO PLAN SHOWING THE PROPOSED CONSTRUCTION OF WIS FIELD INTERNATIONAL SCHOOL IN S.NO:38/10,38/11A,39/4A,39/4B,39/5,39/6,39/7,43/3A,3B,3C,3D,4A,4B,7,10 AT PAZHAVELI VILLAGE PANCHAYAT, CHENGALPATTU TALUK,CHENGALPATTU DISTRICT.

ALL DIMENSIONS ARE IN METER, SHEET NO:4

  
Er.G.MANOJ KUMAR B.E.(Civil) M.E.(Geotech)  
Registered Geotechnical Consultant  
GTE/2019/03/012 CMDA  
RGT/TKDTC/September/01/2024 DTCP  
GLOBE GEOTECHNIQUES  
New No 42 Old No 70, Bajana Kott Street  
Choolaimedu, Chennai - 600 094  
Cell 9445315710 & 6381663653  
Email globegeotechniques@gmail.com

GEO TECH

  
D.RAJAKRISHNAN, B.ARCH,  
REGISTERED ARCHITECT (CA/2011/51204)  
B-13, IInd Cross West Extension,  
Thillainagar, Trichy - 620 018.

Licenced Surveyor


  
S.S. SUDHARSAN  
Reg No: CE/2020/12/864  
No 7, Sengerkamman Kovil 1st Street,  
Maduvankarai, Guindy, Chennai-600 032  
Email : san.sudhar9@gmail.com  
Ph No : 88250 51102

SITE ENGINEER

  
D.BALASUBRAMANI, M.E., (Struct)  
B-13, IInd Cross, West Extension,  
Thillainagar, Trichy - 620 018  
SE.GR-IDTCP/TRICHY/JULY-2024/22

Structural Engineer

  
For J A PROPERTIEIES  
  
APPLICANT

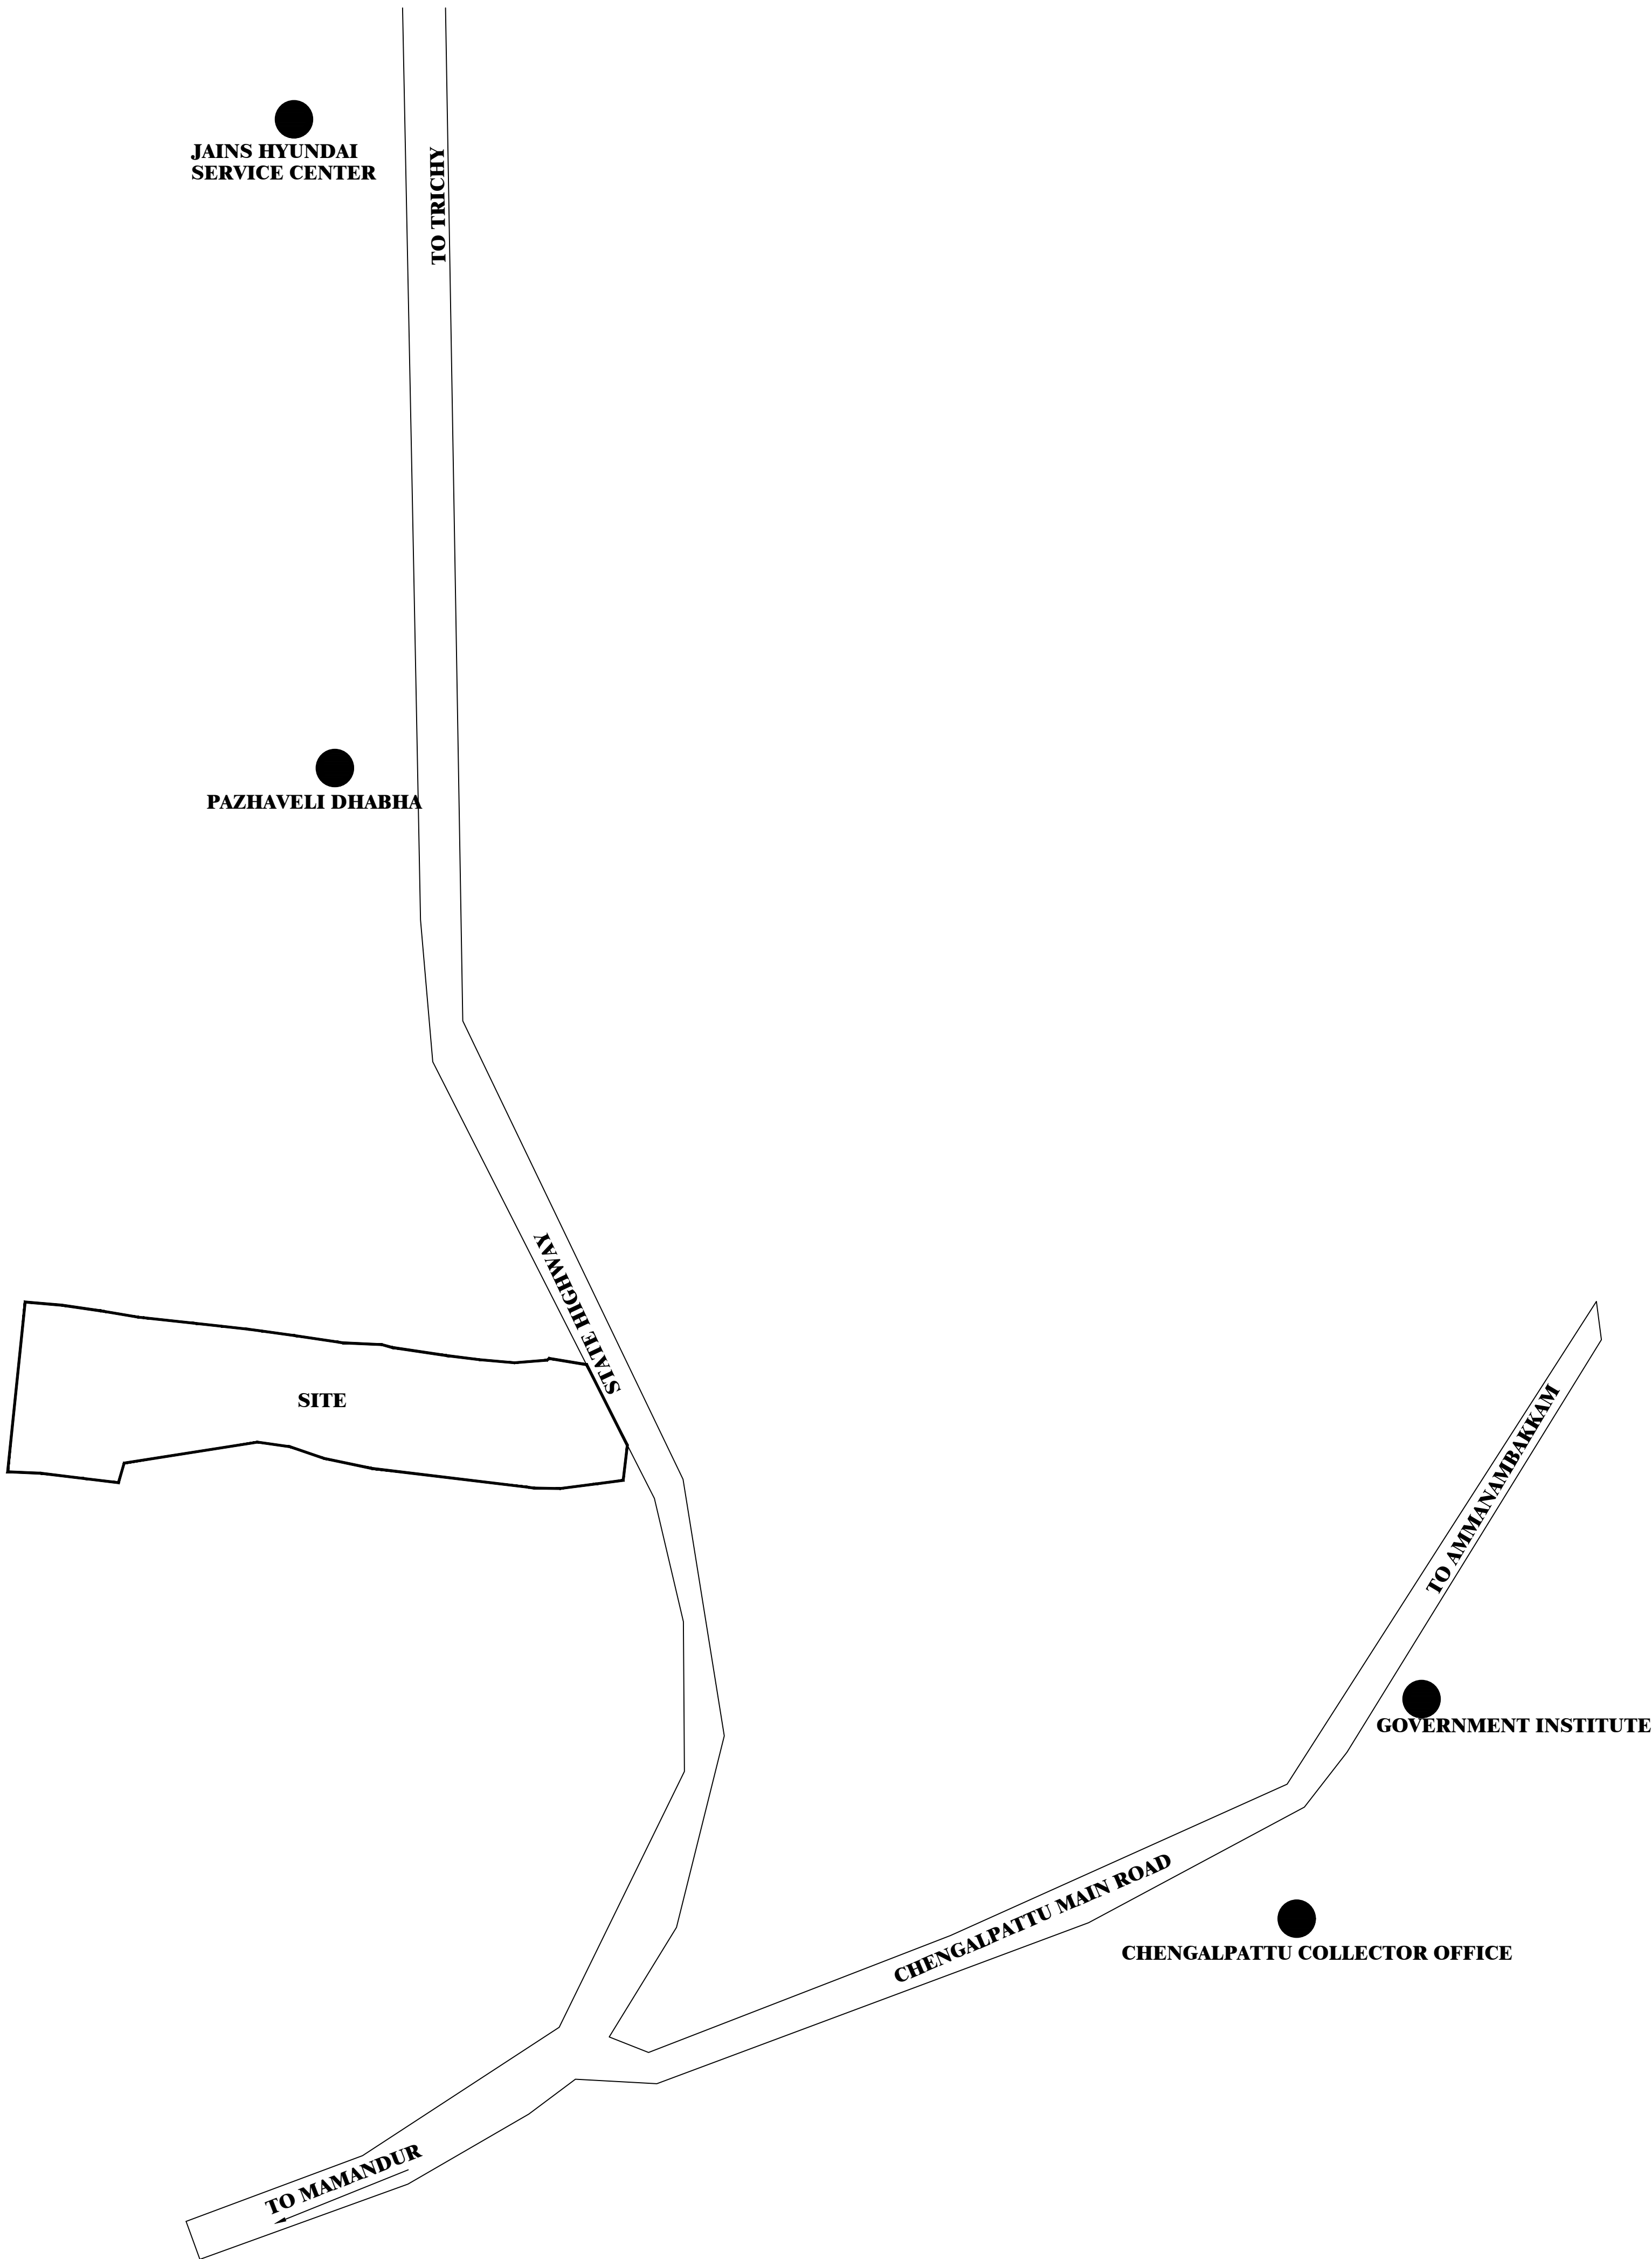

KEY PLAN  
NOT TO SCALE

KEY PLAN SHOWING THE PROPOSED CONSTRUCTION OF WIS FIELD INTERNATIONAL SCHOOL IN S.NO:38/10,38/11A,39/4A,39/4B,39/5,39/6,39/7,43/3A,3B,3C, 3D,4A,4B,7,10 AT PAZHAVELI VILLAGE PANCHAYAT, CHENGALPATTU TALUK,CHENGALPATTU DISTRICT.

ALL DIMENSIONS ARE IN METER, SHEET NO:5

  
Er.G.MANOJ KUMAR B.E (Civil) M.E (Geotech)  
Registered Geotechnical Consultant  
GTE/2019/03/012 CMDA  
RGT/TKDTC/September/01/2024 DTCP  
GLOBE GEOTECHNIQUES  
New No 42 Old No 70, Bajana Koll Street  
Choolaimedu Chennai 600 094  
Cell 9445315710 & 6381863653  
Email globegeotechniques@gmail.com

GEO TECH

  
S.S. SUDHARSA  
Reg No: CE/2020/12/864  
No 7, Senganiamman Kovil 1st Street,  
Maduvankarai, Guindy, Chennai-600 032  
Email : san.sudhar9@gmail.com  
Ph No : 88259 51102


SITE ENGINEER

  
D.BALASUBRAMANI,M.E.,(Struct)  
B-13, IInd Cross, West Extension,  
Thillainagar, Trichy - 620 018  
SE.GR-I/DTCP/TRICHY/JULY-2024/22











REG.STRUCTURAL ENGINEER

  
D.RAJAKRISHNAN, B.ARCH,  
REGISTERED ARCHITECT (CA/2011/51204)  
B-13, IInd Cross West Extension,  
Thillainagar, Trichy - 620 018.

LICENCED SURVEYOR

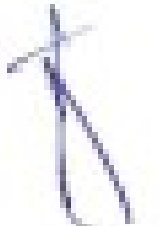  
For J A PROPERITIEIES  


APPLICANT

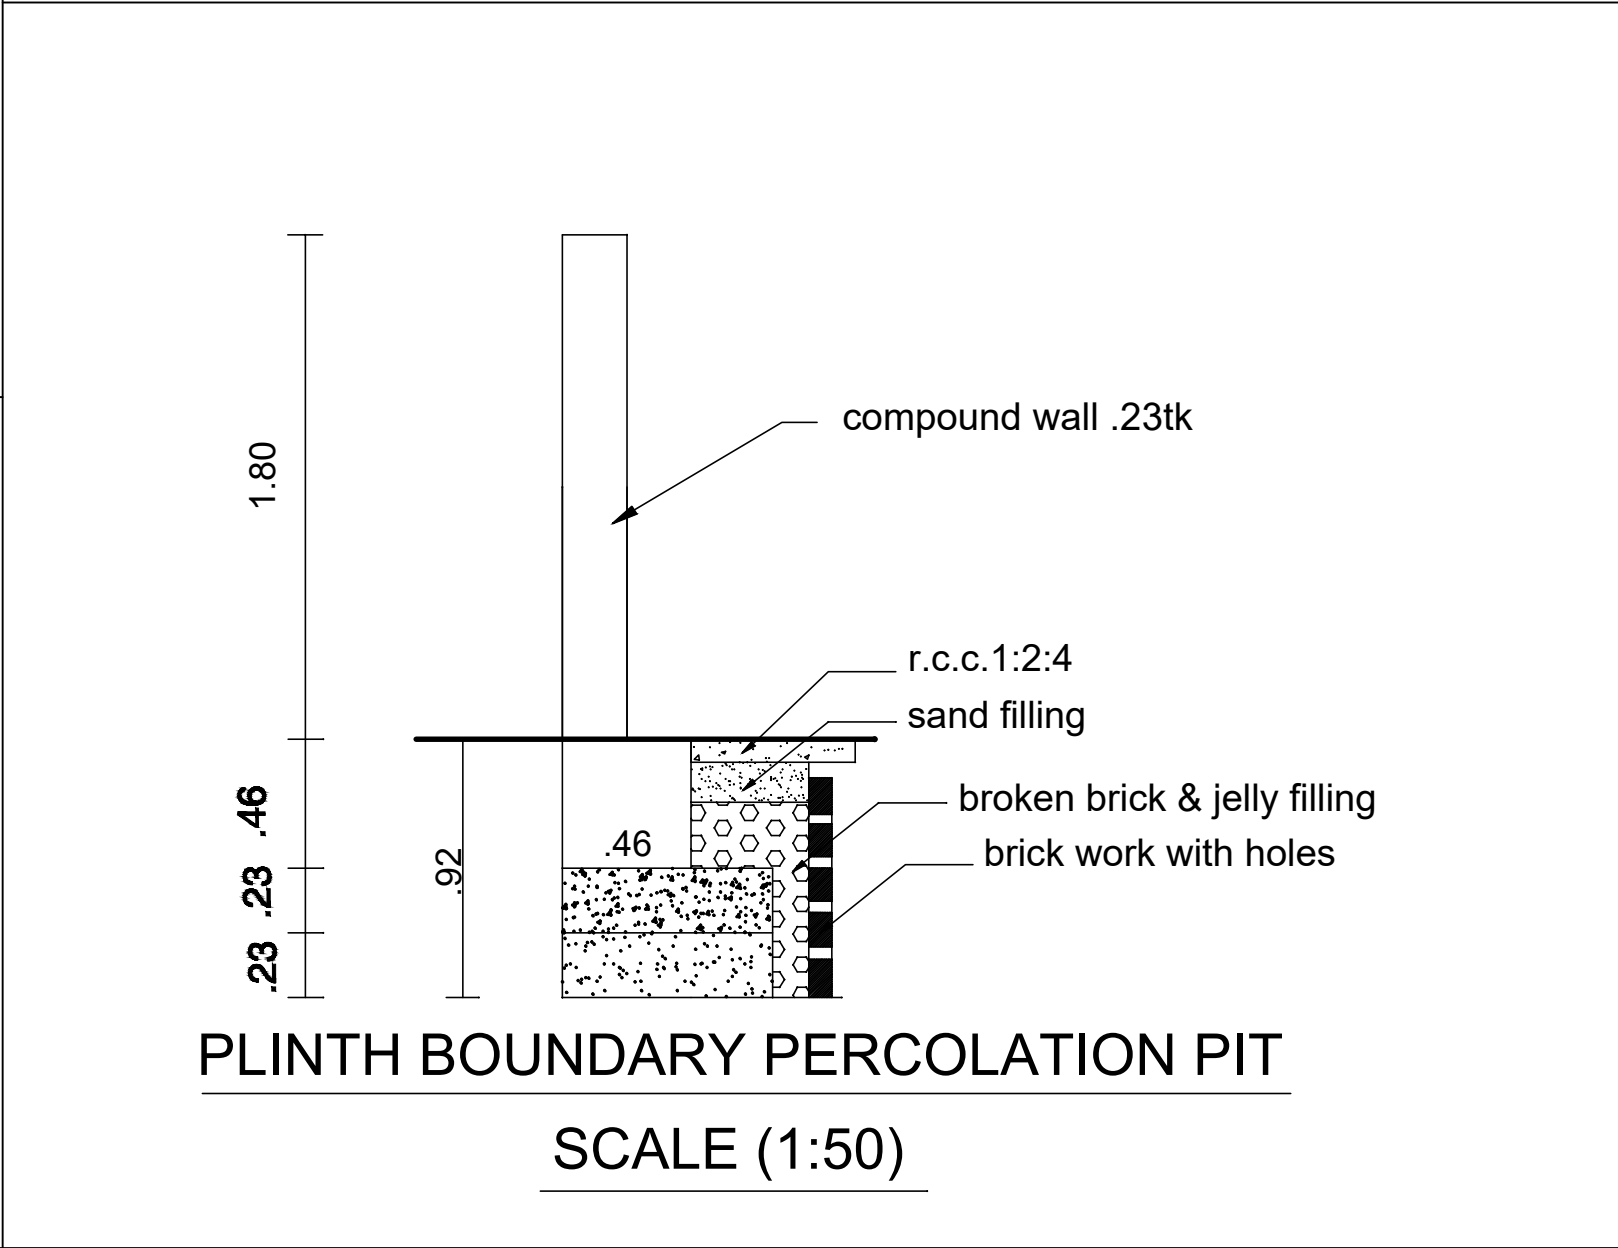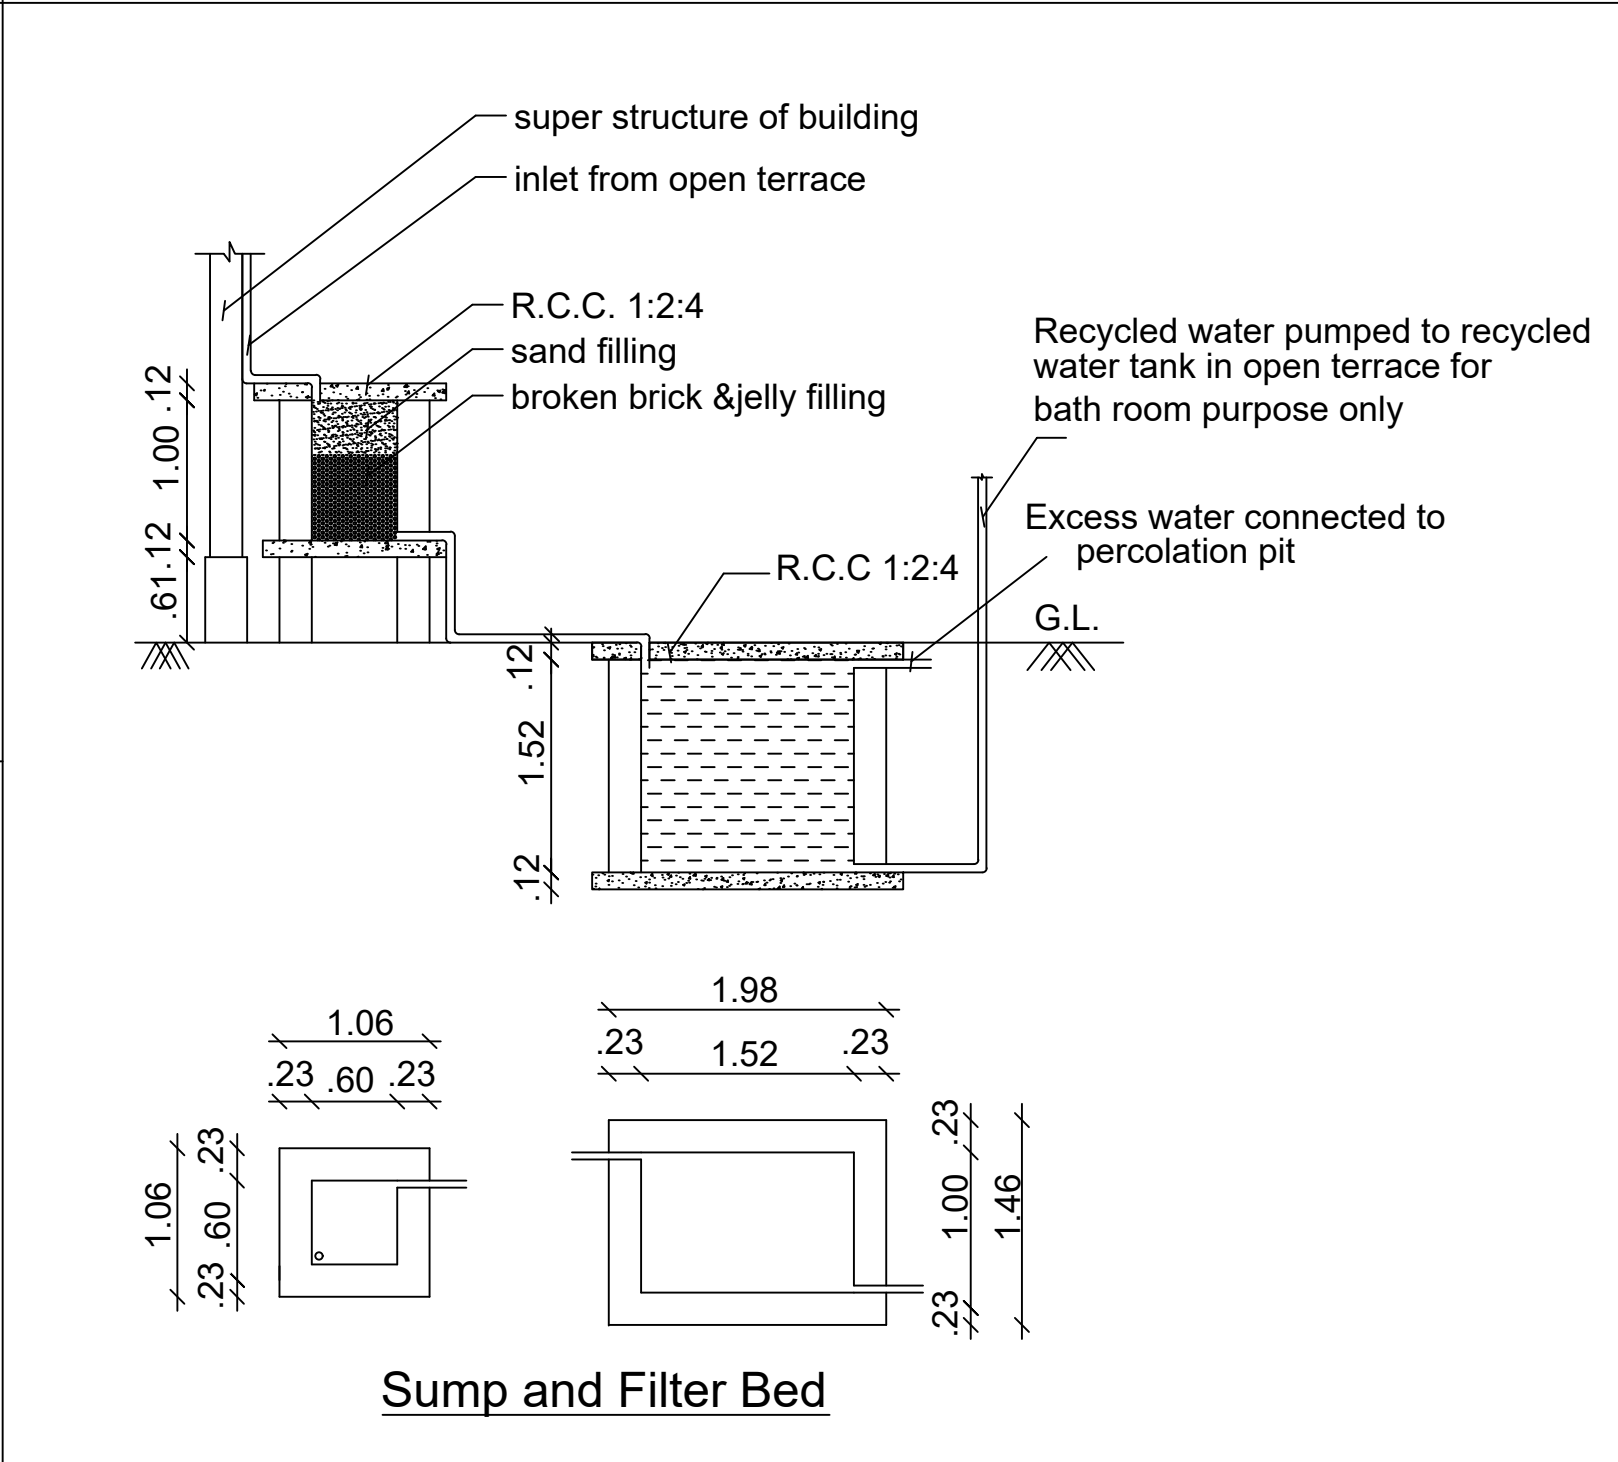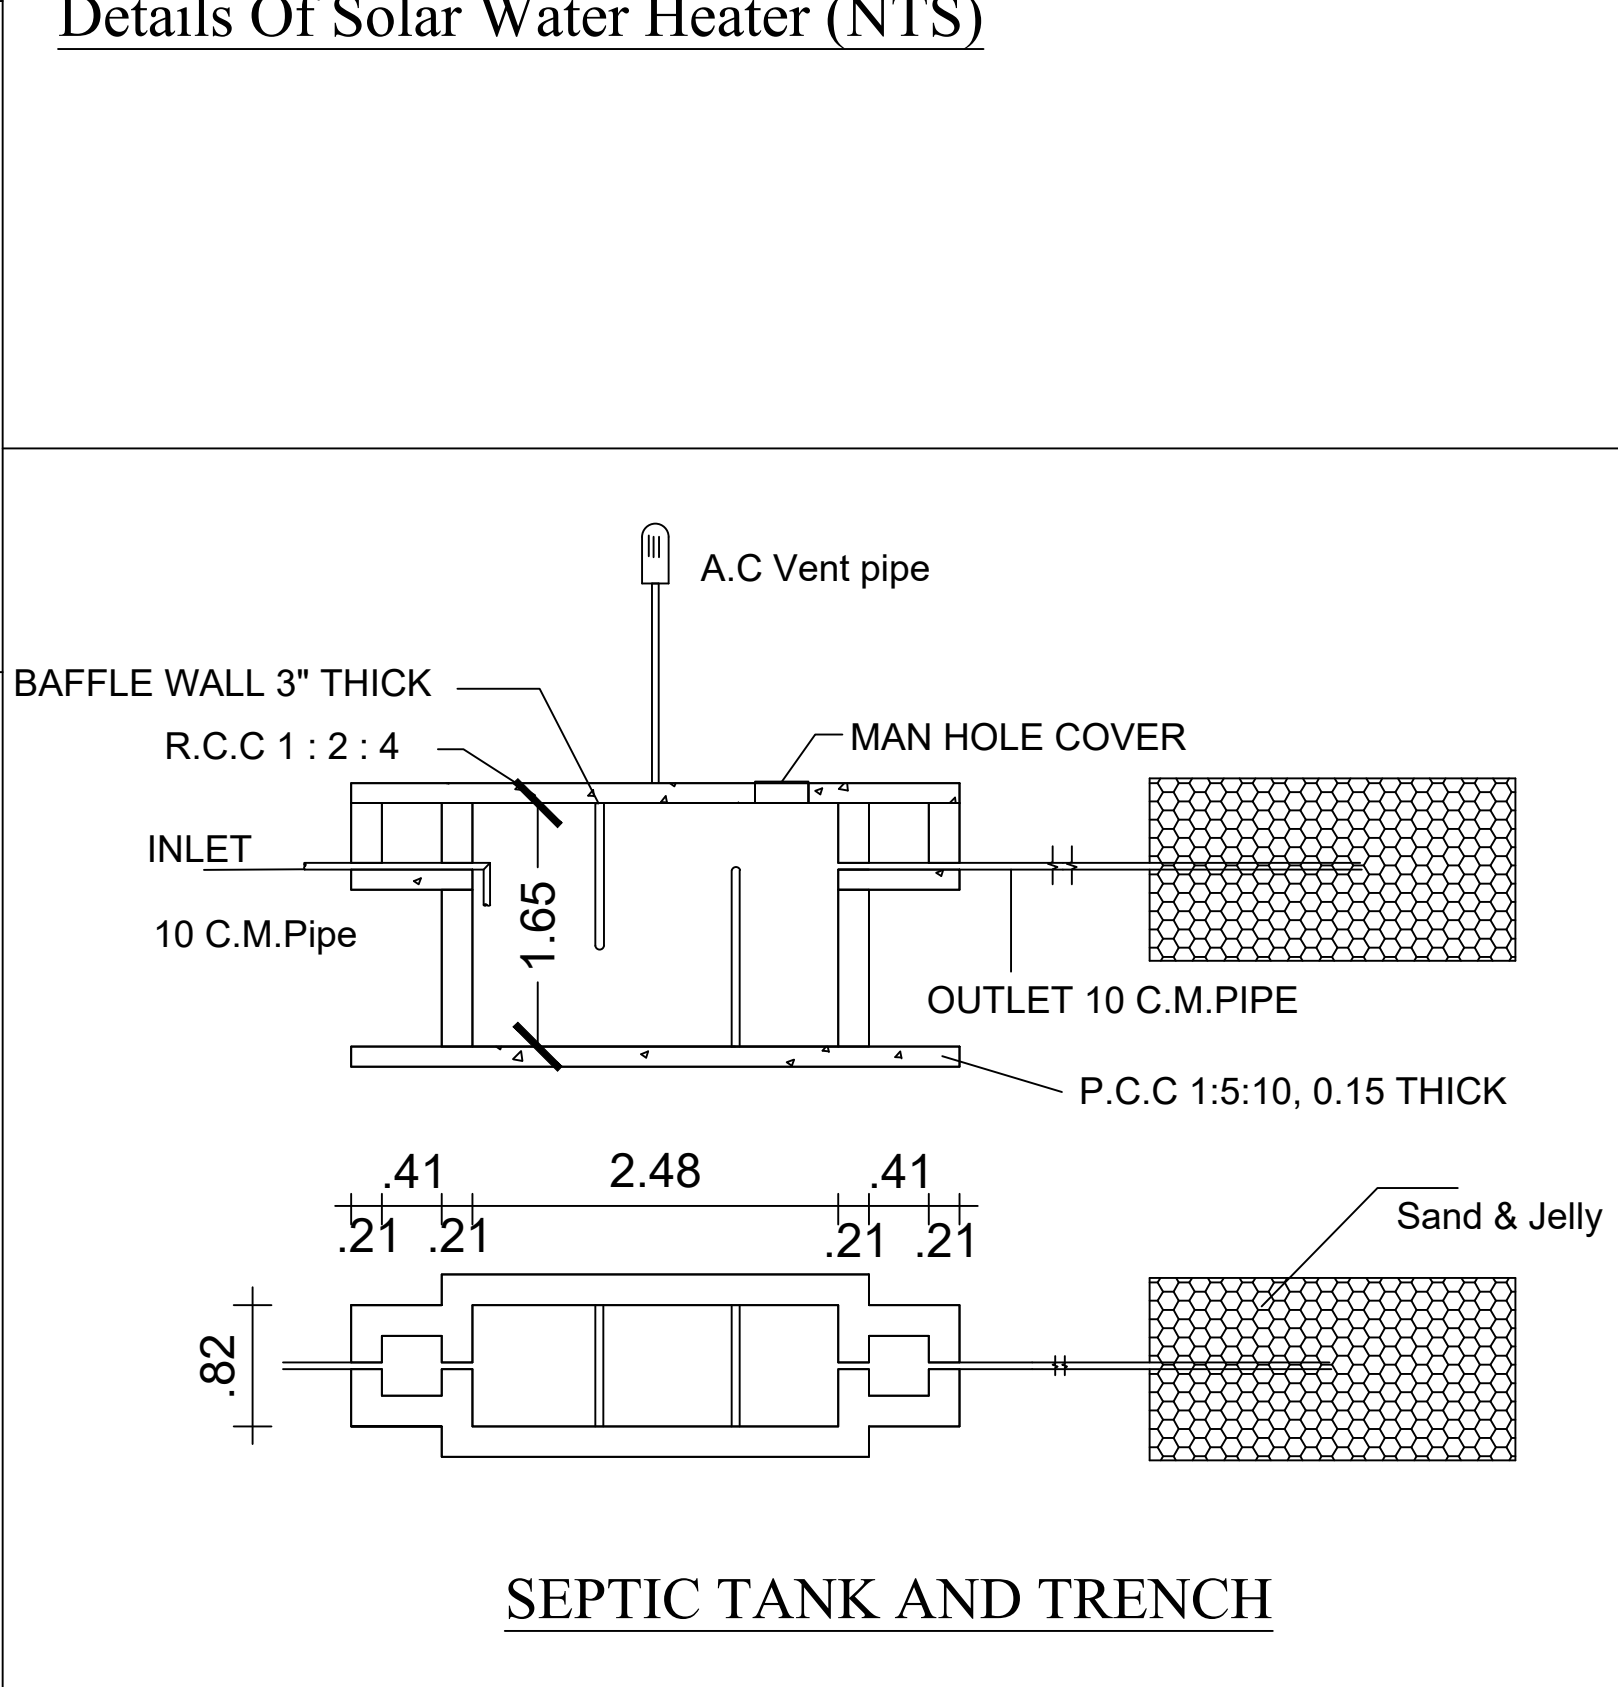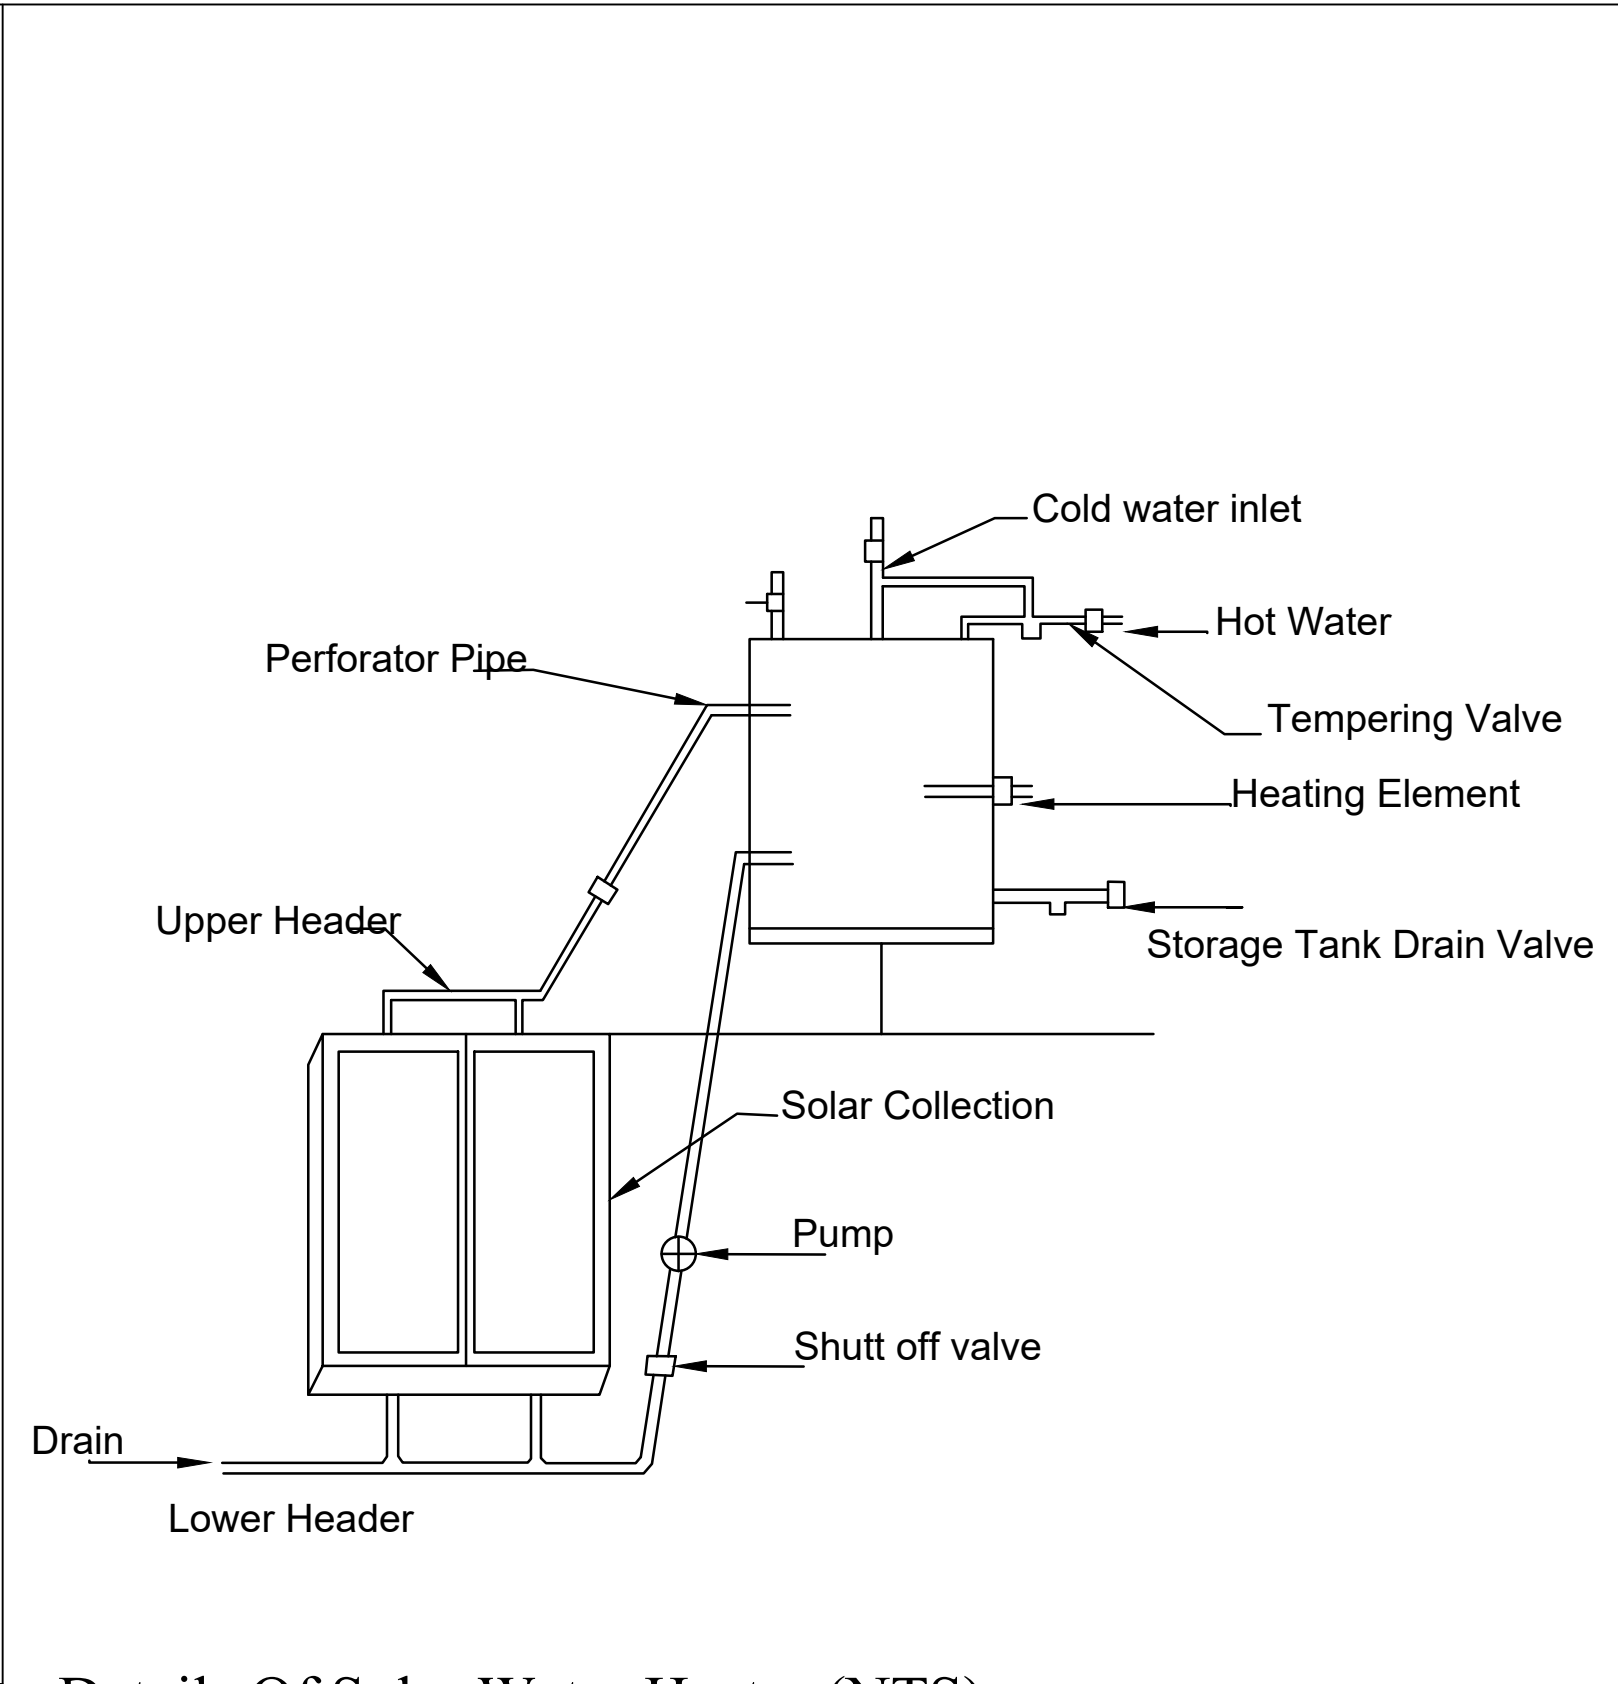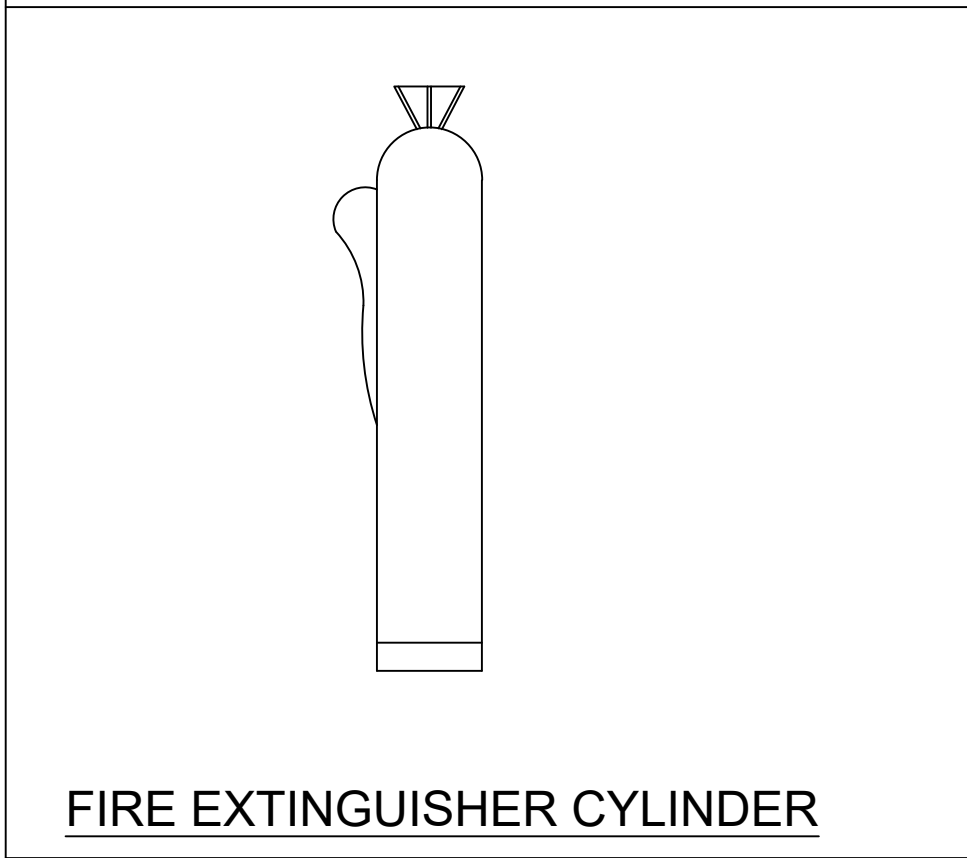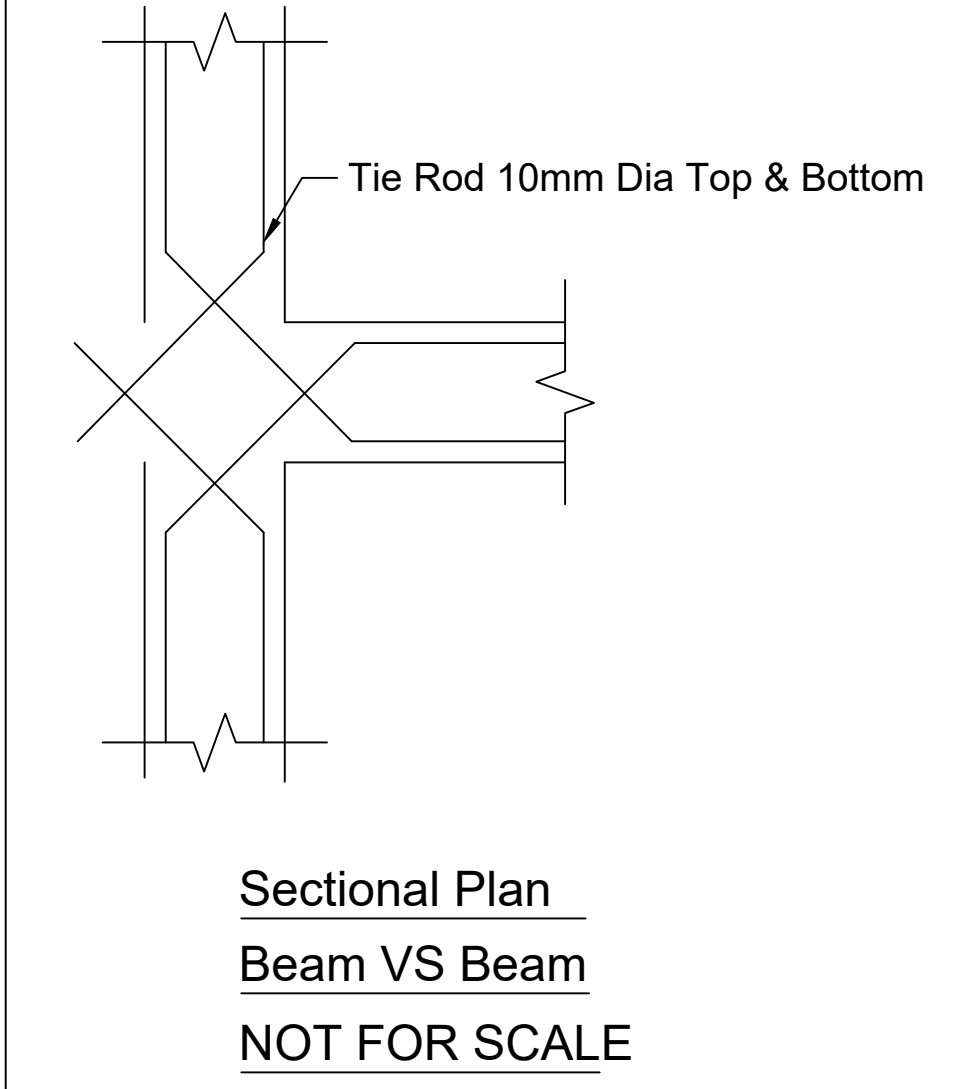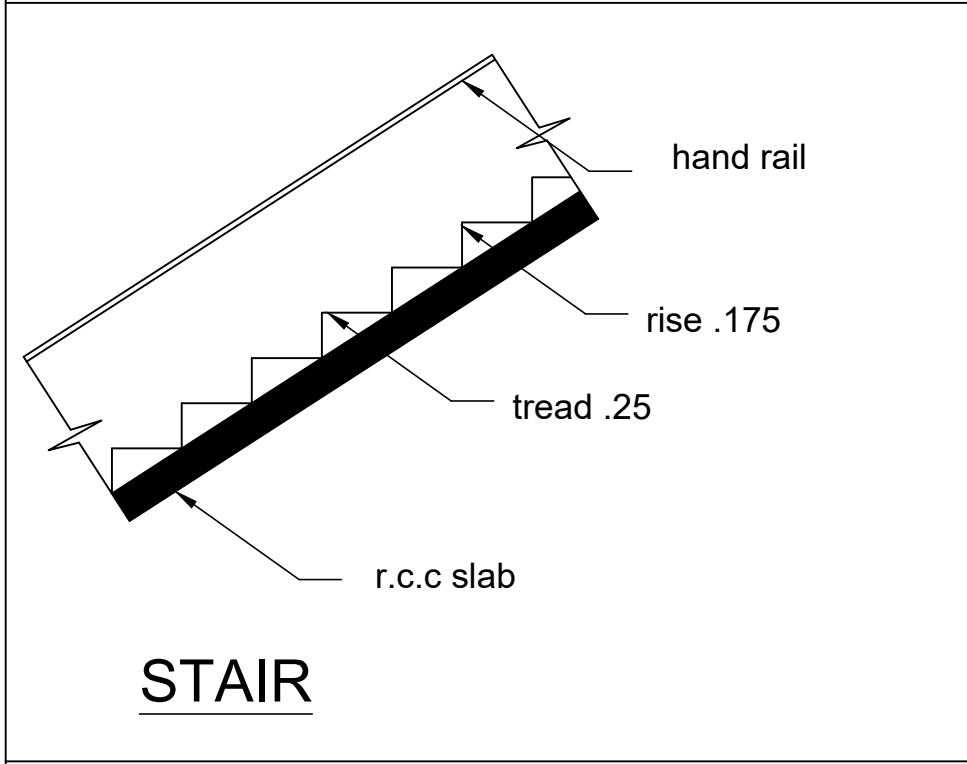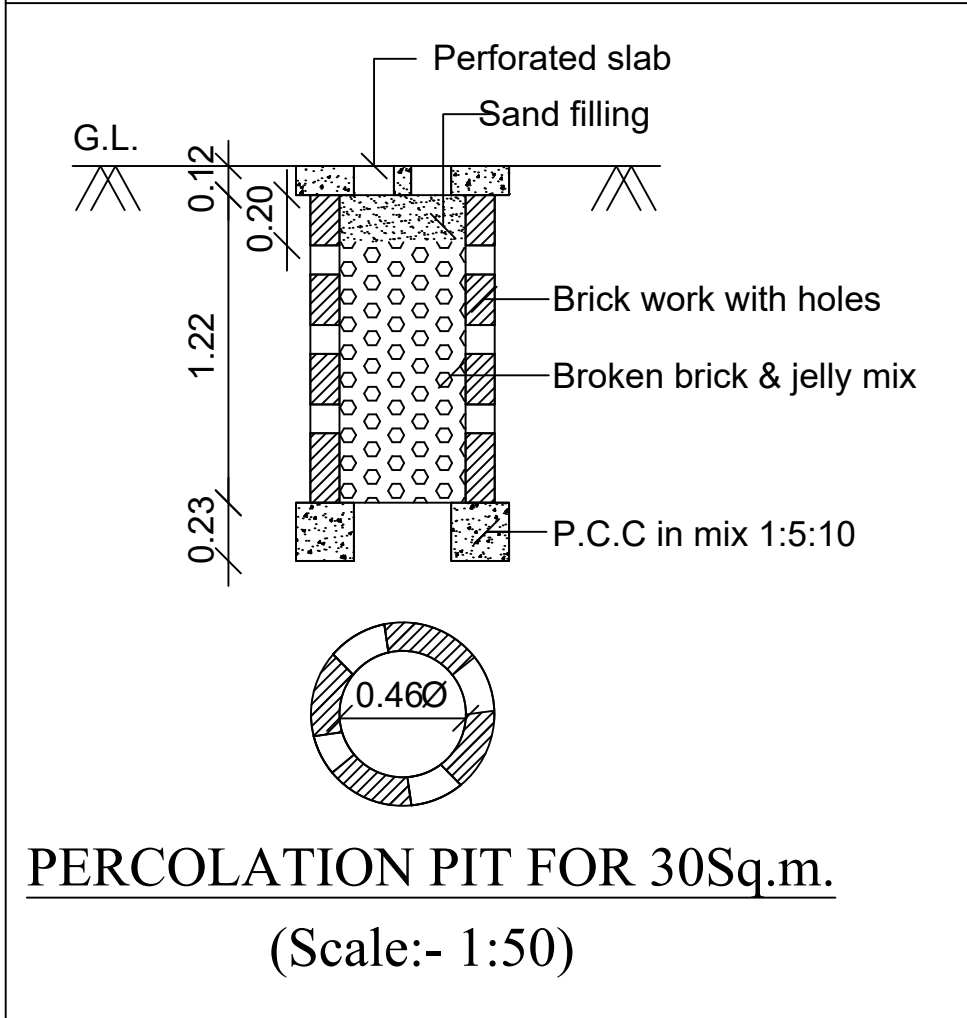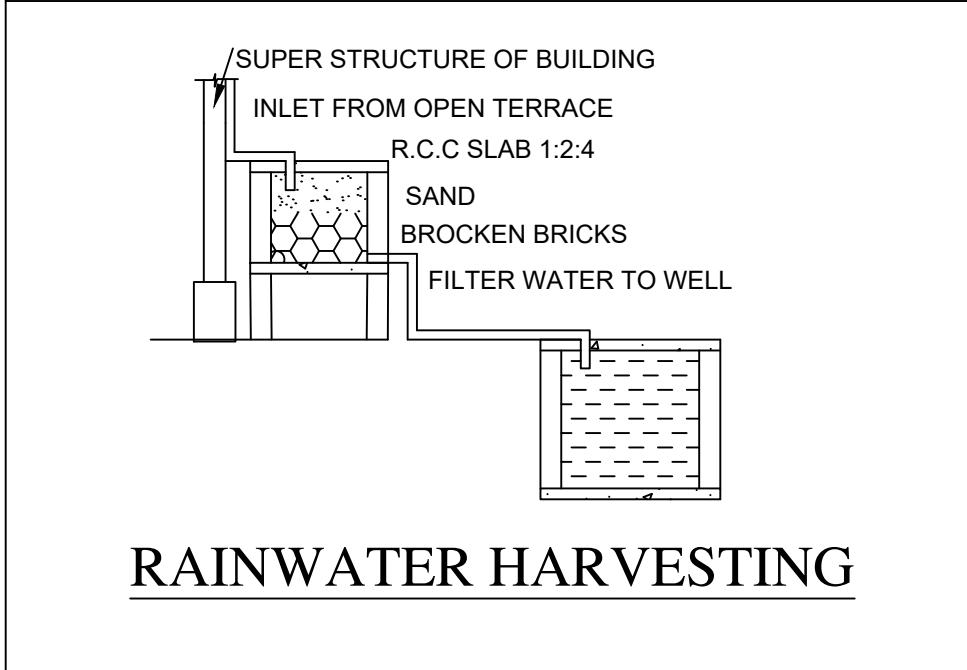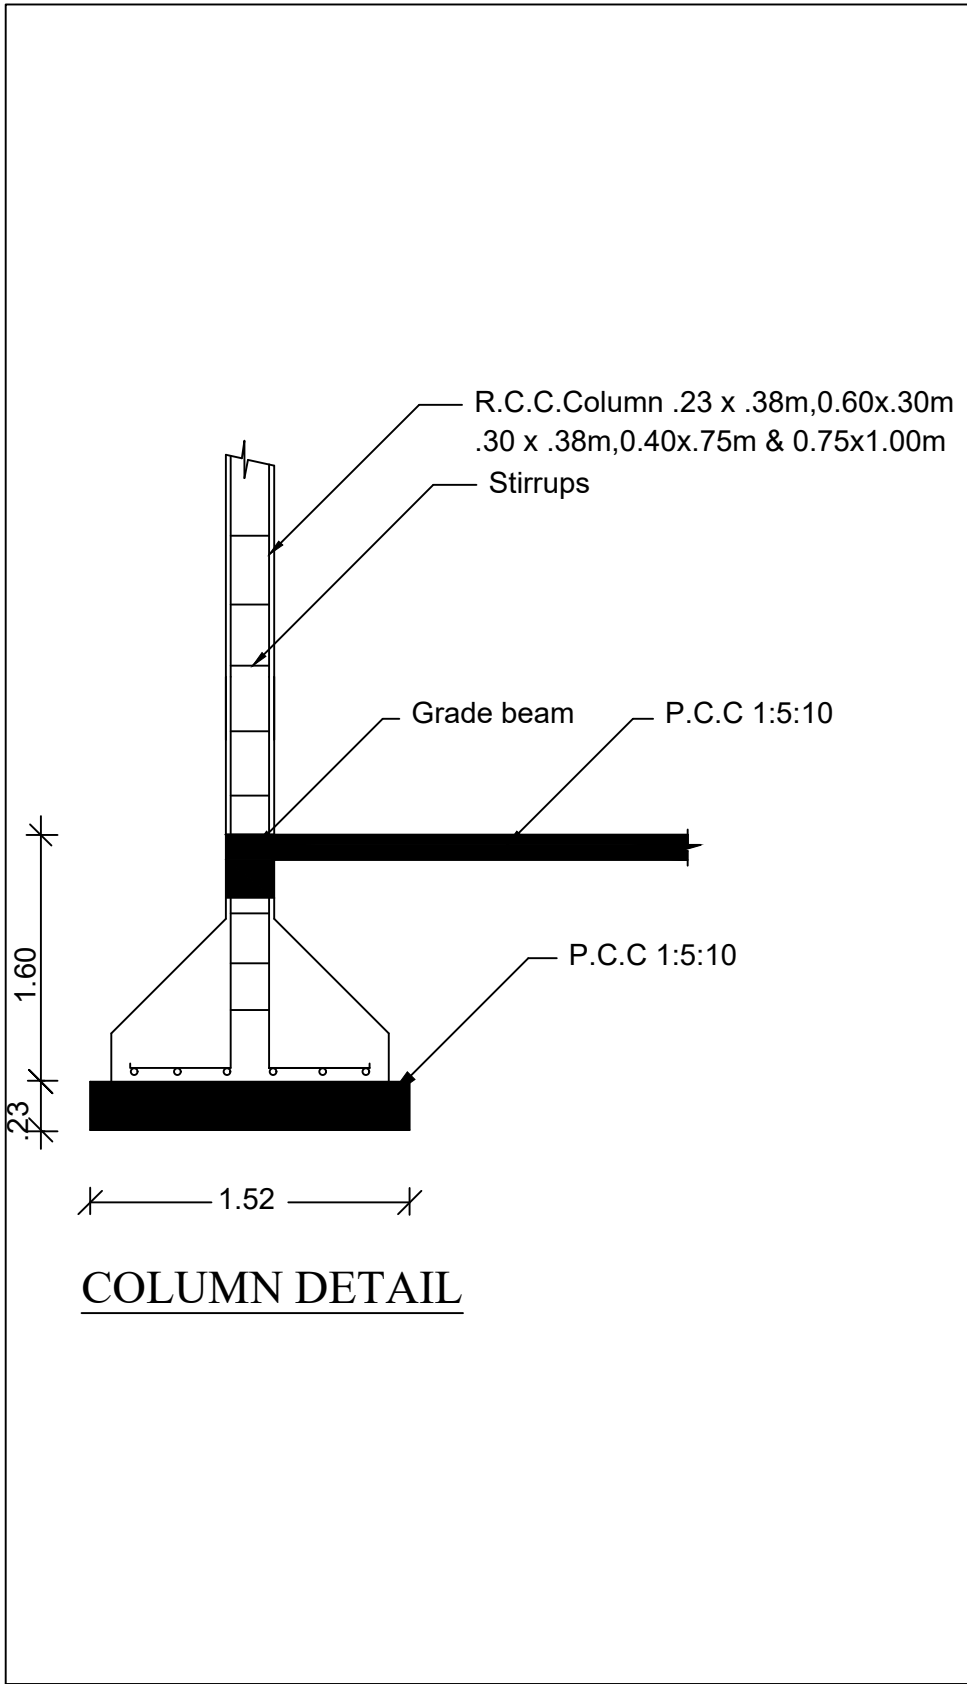

PLAN SHOWING THE PROPOSED CONSTRUCTION OF WIS FIELD INTERNATIONAL SCHOOL IN S.NO:38/10,38/11A,39/4A,39/4B,39/5,39/6,39/7,43/3A,3B,3C, 3D,4A,4B,7,10 AT PAZHAVELI VILLAGE PANCHAYAT, CHENGALPATTU TALUK,CHENGALPATTU DISTRICT.

ALL DIMENSIONS ARE IN METER, SHEET NO:6

9/11/26

Er.G.MANOJ KUMAR B.E (Civl) M.E (Geotech)  
Registered Geotechnical Consultant  
GTE/2019/03/012 CMDA  
RGTE/TKDTC/September/01/2024 DTCP  
GLOBE GEOTECHNIQUES  
New No 42 Old No 70, Bajana Koll Street  
Choolaimedu Chennai - 600 094  
Call: 9445315710 & 6381663653  
Email: globegeotechniques@gmail.com

GEO TECH

D.RAJAKRISHNAN, B.ARCH,  
REGISTERED ARCHITECT (CA/2011/51204)  
B-13, IInd Cross West Extension,  
Thillainagar, Trichy - 620 018.

Licenced Surveyor

S.S. SUDHARSAN  
Reg No: CEQ0020/13/864  
No 7, Sengerlamman Kovil 1st Street,  
Maduvankural, Guindy, Chennai-600 032  
Email : san.sudhar@gmail.com  
Ph No : 88259 91502

SITE ENGINEER

D.BALASUBRAMANI, M.E., (Struct)  
B-13, IInd Cross, West Extension,  
Thillainagar, Trichy - 620 018  
SE.GR-I/DTCP/TRICHY/JULY-2024/22

Structural Engineer

For J A PROPERITIEIES

AAPK India Educational Trust  
TIRUNELVELI

APPLICANT

COMBINED PLAN SHOWING THE PROPOSED  
CONSTRUCTION OF WIS FIELD INTERNATIONAL SCHOOL  
IN S.NO:38/10,38/11A,39/4A,39/4B,39/5,39/6,39/7,43/3A,3B,3C,  
3D,4A,4B,7,10 AT PAZHAVELI VILLAGE PANCHAYAT,  
CHENGALPATTU TALUK,CHENGALPATTU DISTRICT.

ALL DIMENSIONS ARE IN METER, SHEET NO:7

  
Er.G.MANOJ KUMAR B.E.(Civil) M.E.(Geotech)  
Registered Geotechnical Consultant  
GTE/2019/03/012, CMAA  
RGTE/KOTC/CP/September/01/2024 DTCP  
GLOBE GEOTECHNIQUES  
New No 42 Old No 70, Bajana, Kott Street  
Choolaimedu, Chennai - 600 094  
Call: 9445315710 & 6381663653  
Email: globegeotechniques@gmail.com

GEO TECH

  
D.RAJAKRISHNAN, B.ARCH,  
REGISTERED ARCHITECT (CA/2011/51204)  
B-13, IInd Cross West Extension,  
Thillainagar, Trichy - 620 018.

Licenced Surveyor

  
S.S. SUDHARSAN  
Reg No: CE/0009/12/064  
No 7, Sanganamman Kovil 1st Street,  
Maduvankarai, Guindy, Chennai-600 032  
Email : san.sudhar9@gmail.com  
Ph No : 88250 51102

SITE ENGINEER

  
D.BALASUBRAMANI, M.E., (Struct)  
B-13, IInd Cross, West Extension,  
Thillainagar, Trichy - 620 018  
SE.GR-/DTCP/TRICHY/JULY-2024/22

Structural Engineer

  
For J A PROPERTIEIES  


APPLICANT



COMBINED PLAN  
SCALE 1 : 400

Signature Not  
Verified  
Signed by: [Signature]  
President  
Location: Chengalpet  
Date: 2024/07/15 14:07:20