

PP

APPROVAL RECORD

Planning Permission

Chengalpattu district, Tamil Nadu

APPROVAL TYPE

Building Plan

ISSUING AUTHORITY


Rural Panchayat

The approval as the planning authority issued it, reproduced in full behind this page.

An approval speaks to what was sanctioned, not to what was built. Completion is a separate record.

REVISED PLAN SHOWING THE PROPOSED CONSTRUCTION OF (G +1 FLOORS) SHOP CUM RESIDENTIAL BUILDING WITH FOUR DWELLING UNIT AT PLOT NO.222, IN OLD SURVEY NO.48/3,


NEW SURVEY NO.48/24A1B AS PER PATTA NO.2150, SRI RAJESWARI NAGAR, THAIYUR-A VILLAGE & PANCHAYAT, THIRUPORUR TALUK, CHENGALPET DISTRICT, THIRUPORUR PANCHAYAT UNION LIMIT.

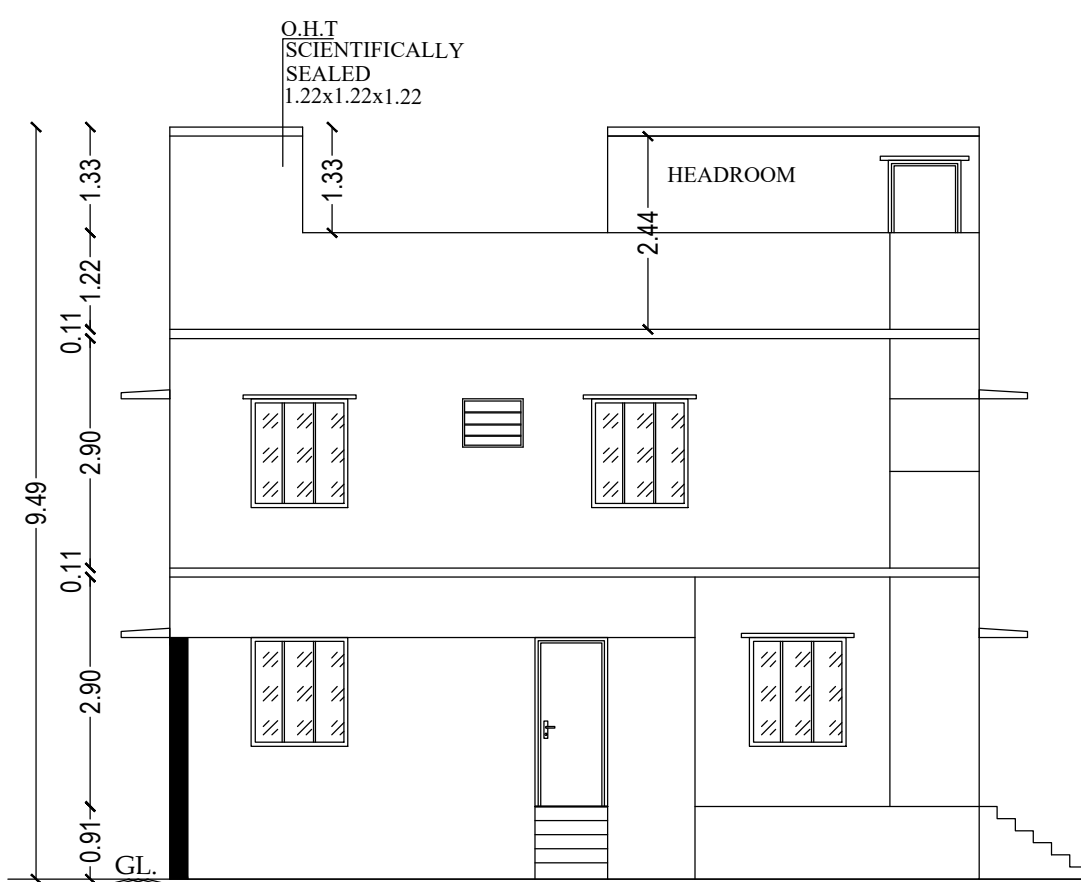

FRONT ELEVATION




SECTION "A-A"

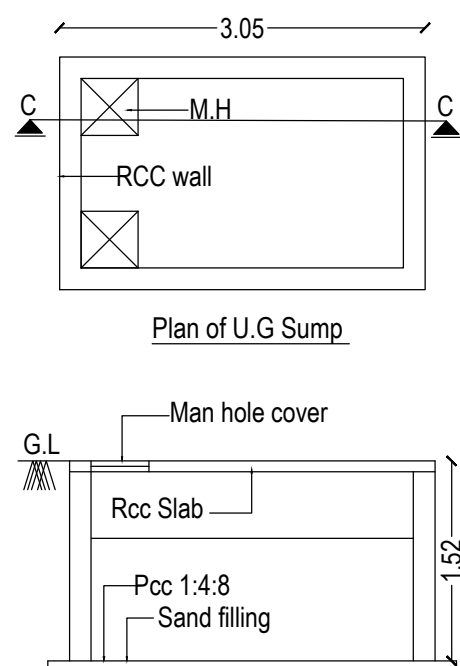

Plan of U.G Sump

Section 'C-C'

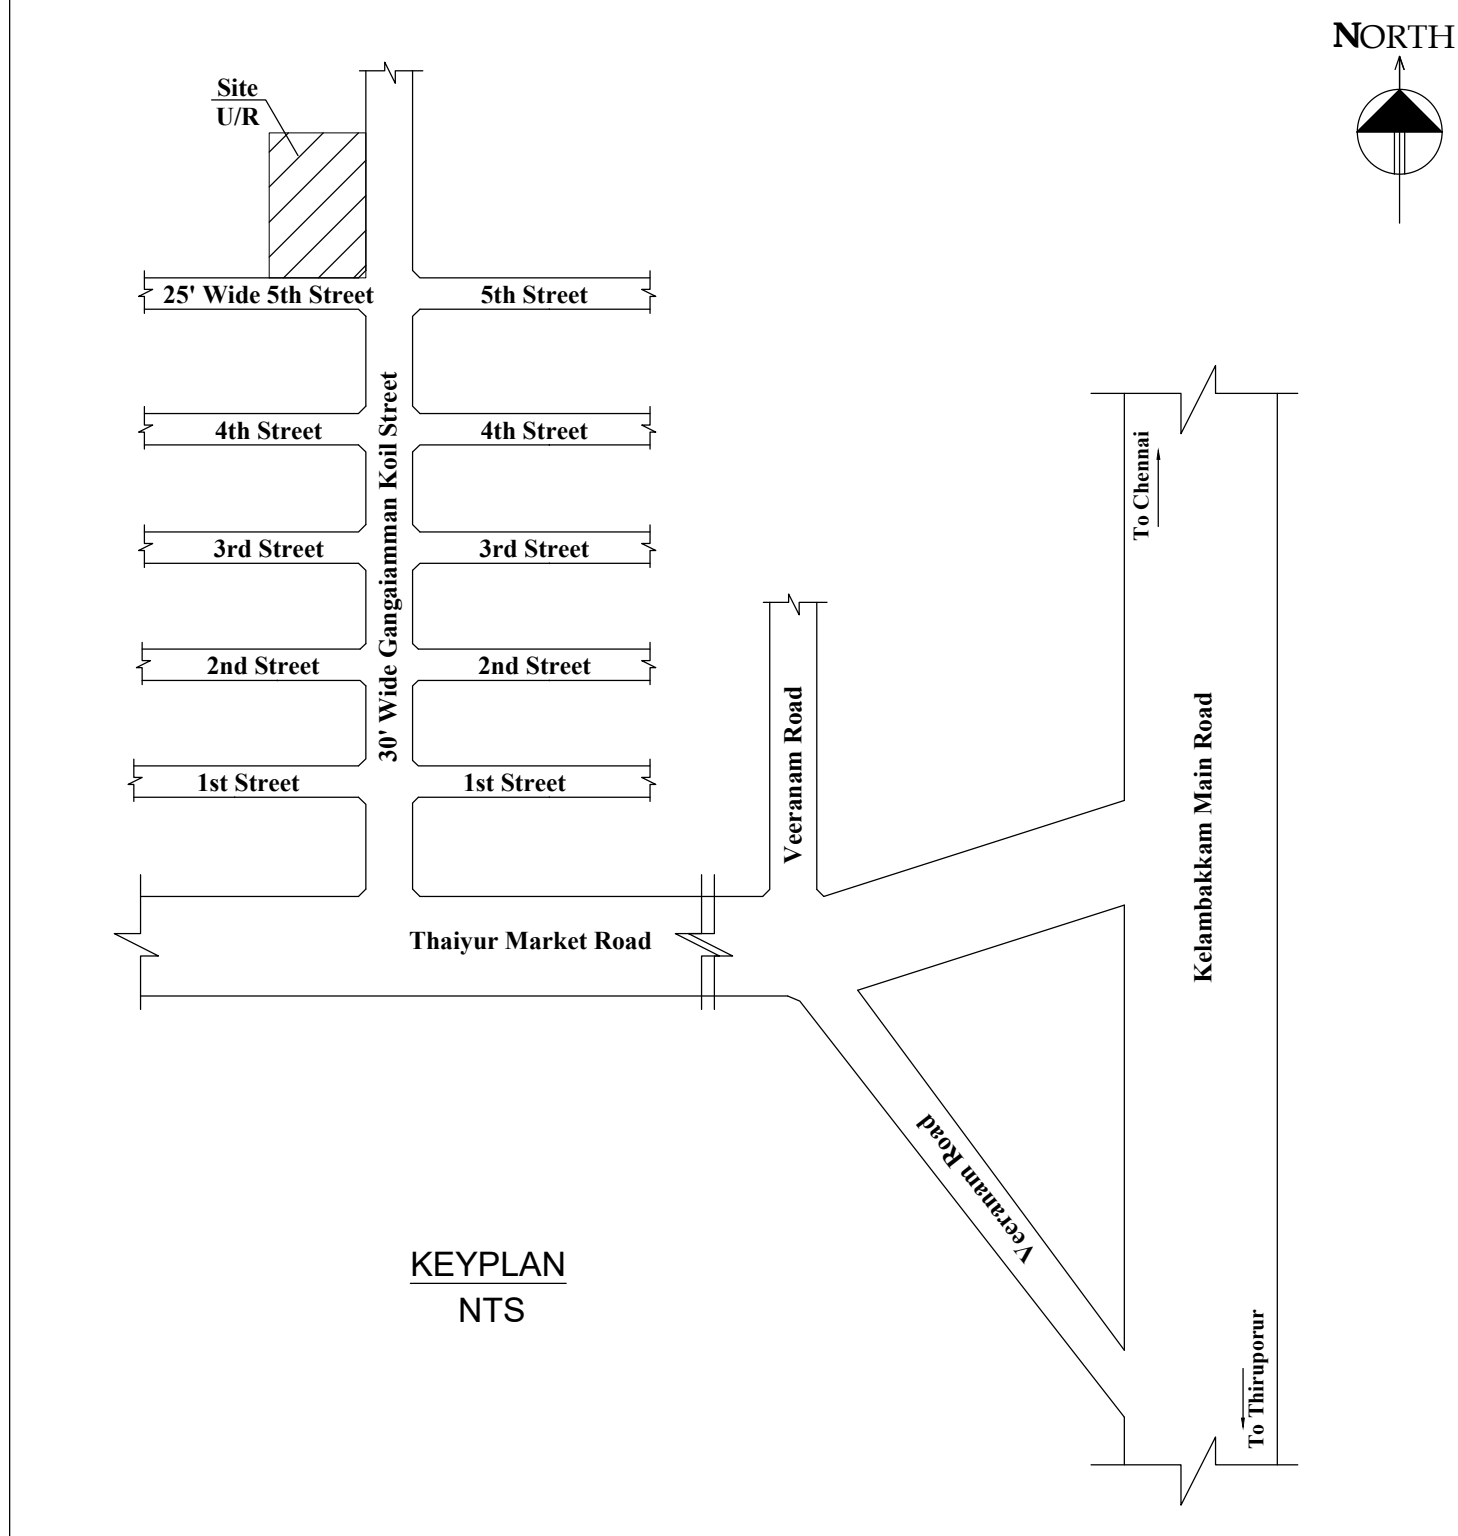

KEYPLAN
NTS

ALREADY GROUND FLOOR BUILDING PLAN APPROVAL NO
BUILDING PERMIT/LICENSE NO :-
SWP/SCM/DTCP/RP/0368457/2026
ONLINE APPLICATION NO : 9EDF6RJ6
DATE : 14.02.2026
ALREADY APPROVED GROUND FLOOR AREA : 56.41Sq.m

SCHEDULE OF JOINERY.			
TYPE	DESCRIPTION	WIDTH	HEIGHT
MD	MAIN DOOR	3'3" (1.00)	7'0" (2.13)
D1	DOOR	3'0" (0.91)	7'0" (2.13)
D2	DOOR	2'6" (0.76)	7'0" (2.13)
W	WINDOW	4'0" (1.22)	4'6" (1.37)
W1	WINDOW	3'0" (0.91)	4'6" (1.37)
V	VENTILATOR	2'6" (0.76)	2'0" (0.61)
R/S	ROLLING SHUTTER	6'0" (1.83)	7'0" (2.13)

SCALE - 1" = 8'-0" (1:100)

SPECIFICATIONS			
FOUNDATION	: R.C.C FRAMED STRUCTURE		
SUPERSTRUCTURE	: 9" & 4 1/2" THICK B.W IN C.M 1:5 (1 OF CEMENT AND 5 OF SAND).		
R.C.C. WORK	: R.C.C. 1:2:4 (1 CEMENT : 2 SAND : 4 AGGREGATE).		
DOORS & WINDOWS	: WOOD FRAME & SHUTTER FOR DOORS GLAZED FOR WINDOWS.		
PLASTERING	: CEILING AND BEAMS IN C.M. 1:3 INTERIOR AND EXTERIOR IN C.M. 1:4.		
FLOORING	: VITRIFIED TILES FLOORING & CERAMIC TILE FLOORING FOR TOILETS.		
WEATHERING COURSE	: 12MM THICK PRESSED LAY OVER LIME CONCRETE 1:3 LAID TO SLOPE NECESSARY C.M. 1:3		
PAINTING	: 2 COATS EMULSION FOR INTERIOR & WEATHERSHIELD FOR EXTERIOR WALLS.		

AREA STATEMENT DETAILS			
SITE AREA (as per Doc) :- 222.97 Sq.m (2400.00 Sq.ft)			

RESIDENTIAL BUILDING AREA DETAILS :			
DESCRIPTION	ALREADY APPROVED AREA (SQ.M)	REVISED AREA (SQ.M)	TOTAL (SQ.M)
PRO.GROUND FLOOR (Residential)	56.41	60.47	116.88
PRO.GROUND FLOOR (Shop)	-	48.21	48.21
PRO.FIRST FLOOR (Residential)	-	165.09	165.09
TOTAL F.S.I AREA	56.41	273.77	330.18

F.S.I :- 1.481

NON-F.S.I AREA			
PRO.HEADROOM AREA	-	12.14	12.14

TOTAL NO. OF DWELLING UNIT	: Shop + 4 Units
NO. OF FLOORS	: G + 1 FLOOR


COLOUR CODE REFERENCE	
PROPOSED	:
EXISTING ROAD	:
BOUNDARY LINE	:

SIGNATURE OF OWNER


[Signature]

REGISTERED ENGINEER


P.V. Raja Sekar
P.V.RAJASEKAR, B.E
R.E GRADE - II,
Reg No.RE/GR-II/2021/12/180,
C.M.D.A / D.T.C.P.,
TAMBARAM CITY MUNICIPAL CORPOTION,
MARAIMALAI NAGAR MUNICIPALITY,
NANDHIVARAM-GUDUVANCHERY MUNICIPALITY,
KUNDRATHUR MUNICIPALITY,
MANGADU MUNICIPALITY,
NO.5, FIRST CROSS STREET, DEVANESAN NAGAR,
PEERKANKARANAI, CHENNAI - 600063.
[M] - 8681009685 / 9445764303.

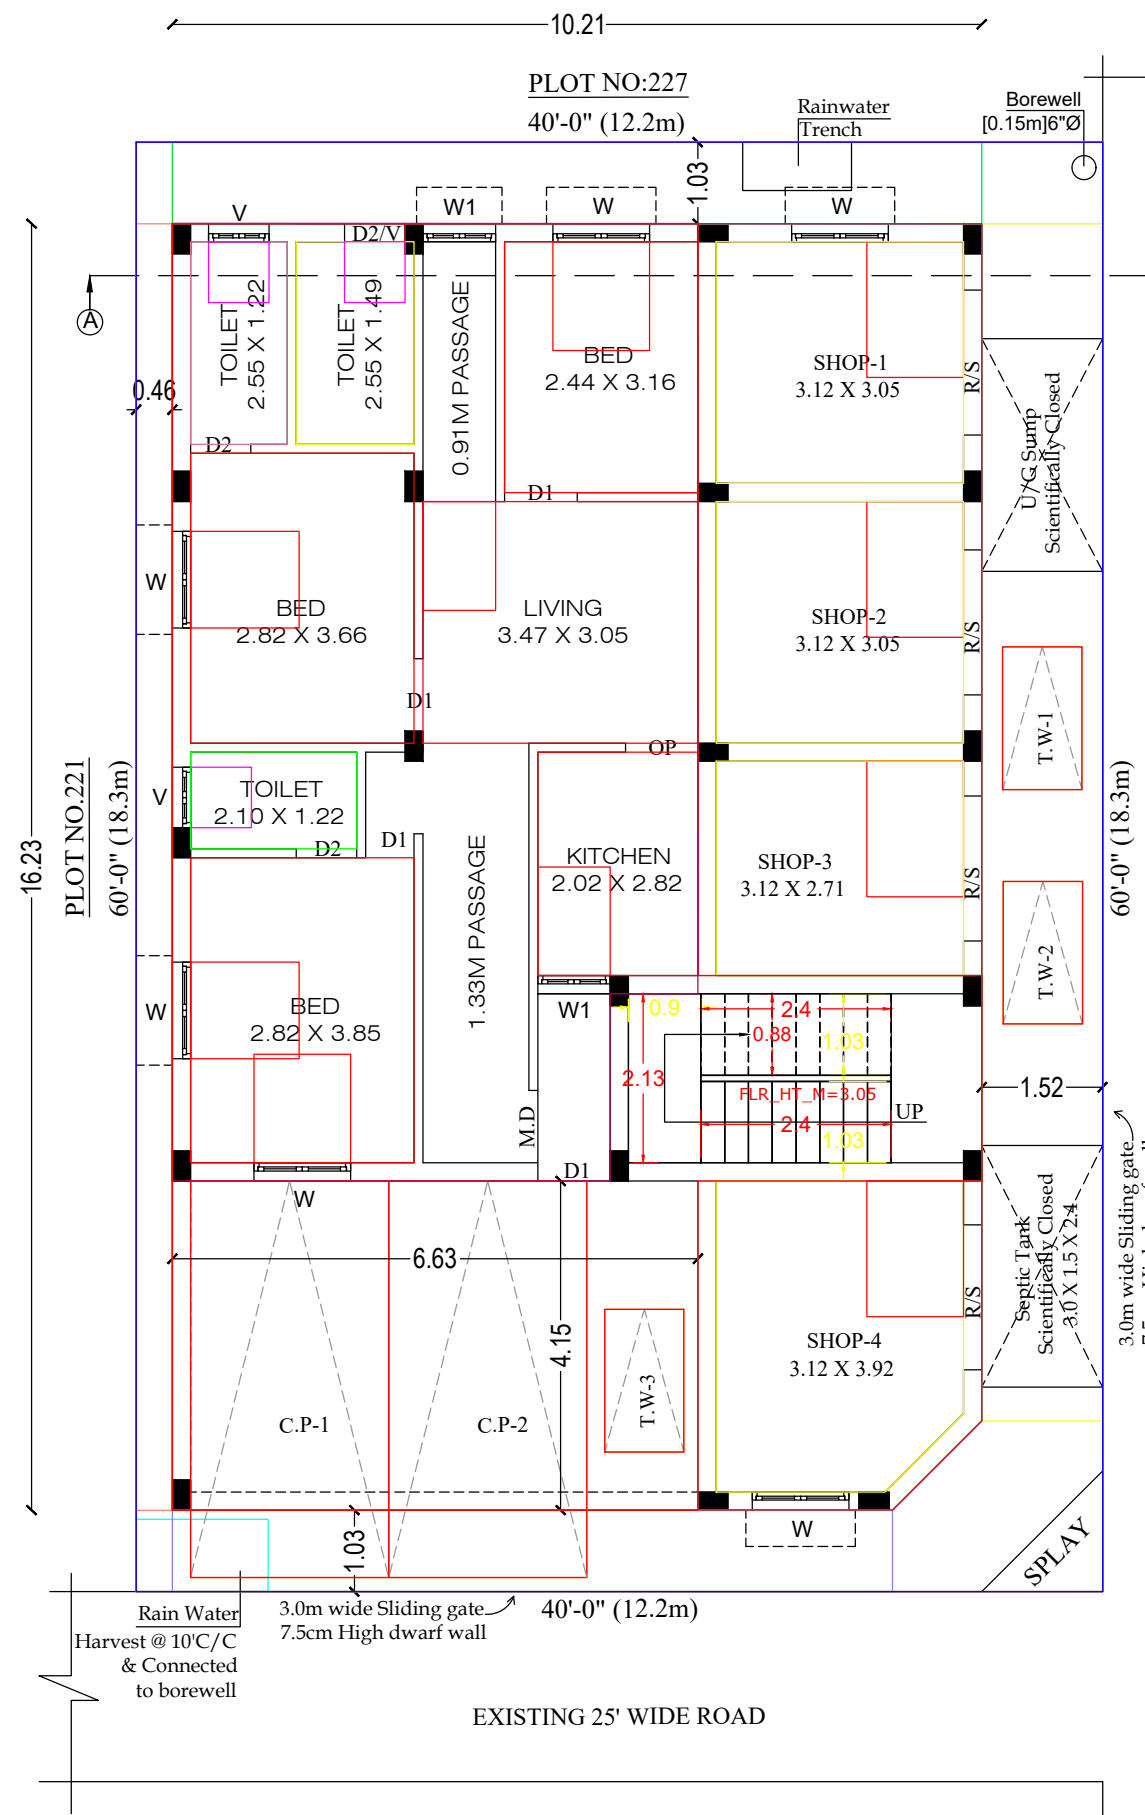


SITE CUM PRO.GROUND FLOOR PLAN

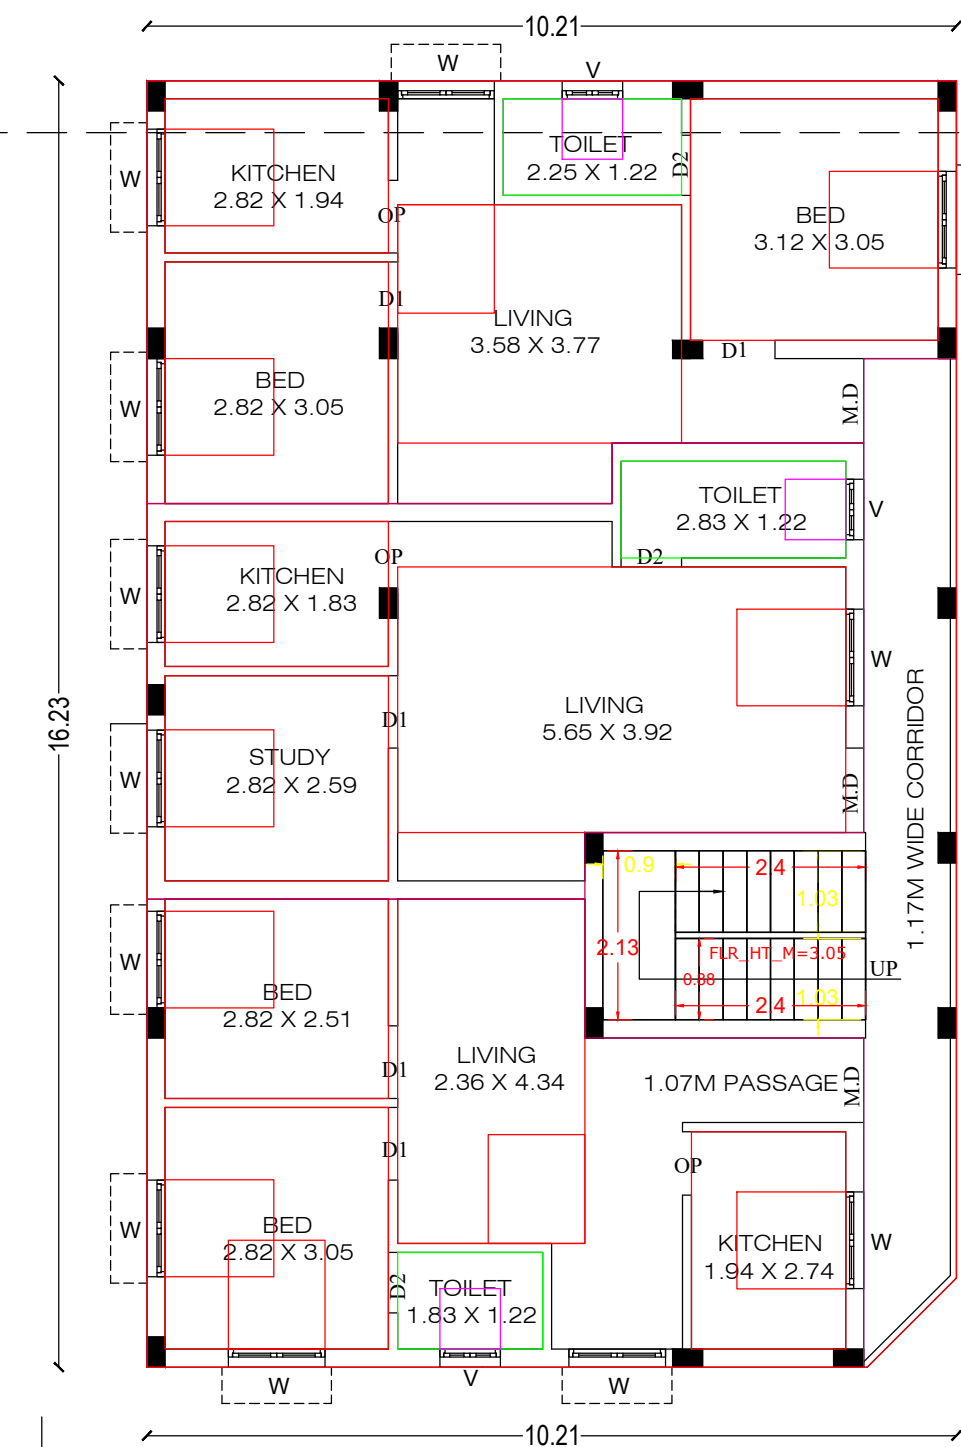

PRO.FIRST FLOOR PLAN

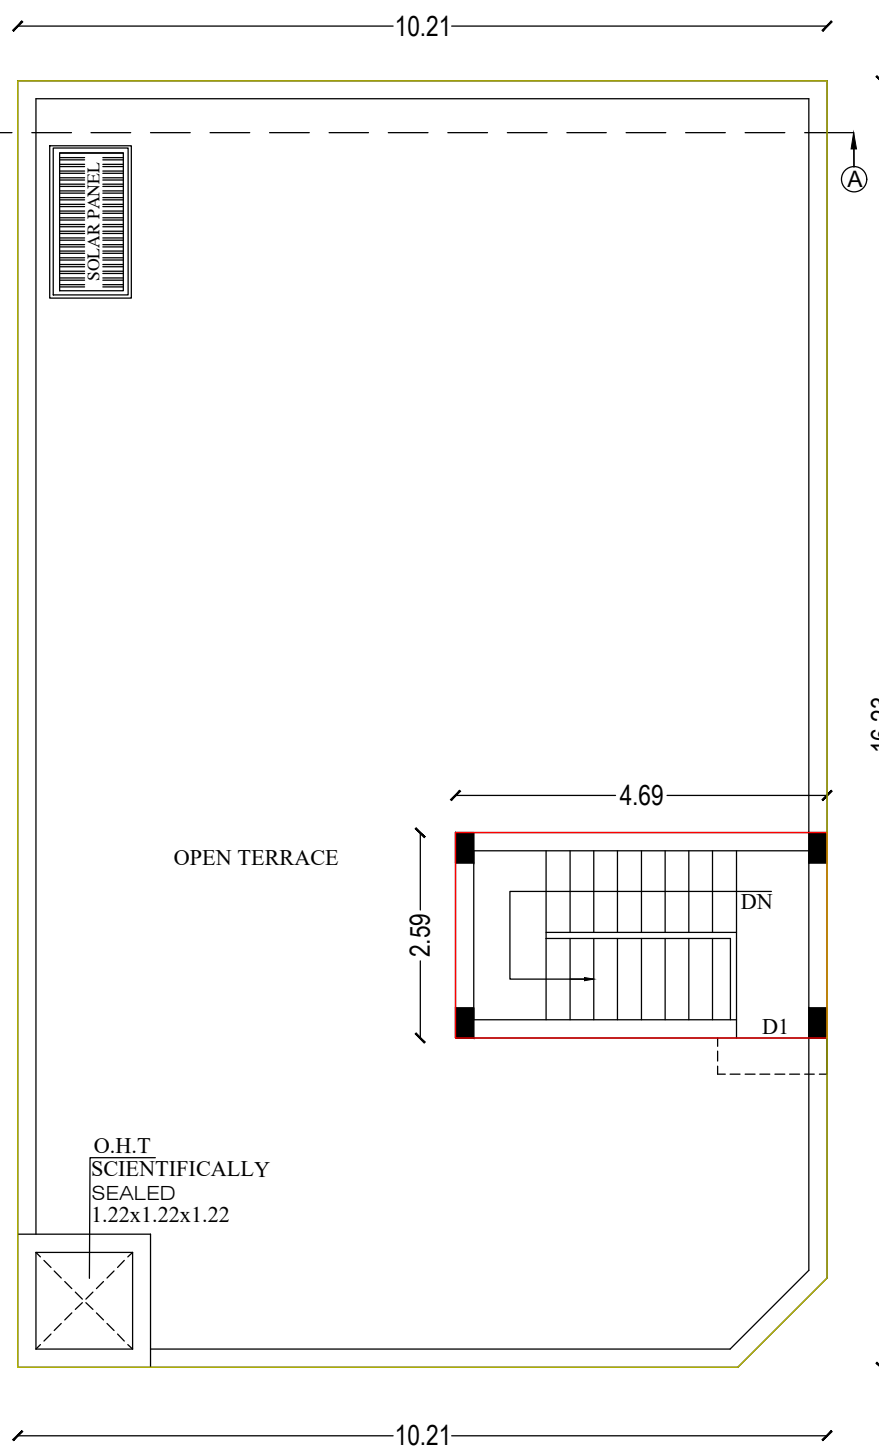


PRO.TERRACE FLOOR PLAN

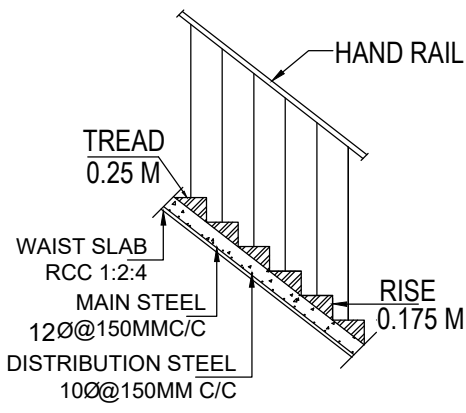


STAIR CASE DETAILS

SCALE 1:100

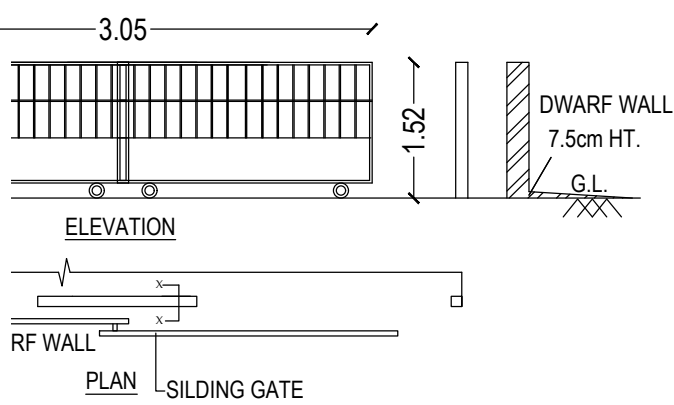


IND WALL & GATE DETAIL


NOT TO SCALE

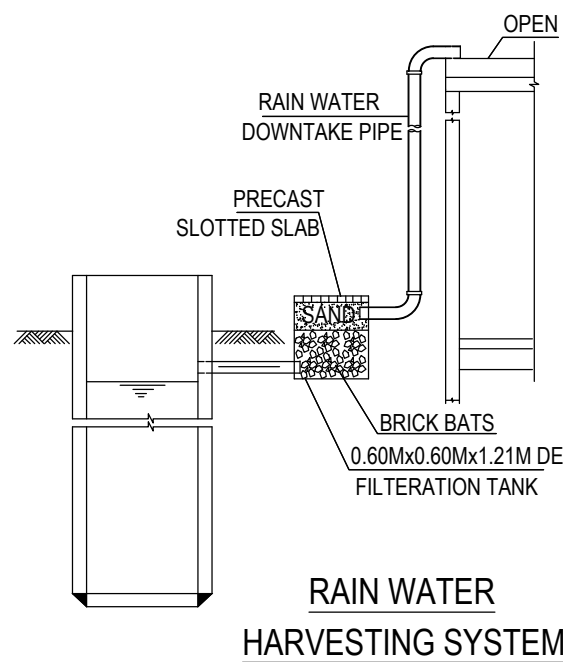


RAIN WATER
HARVESTING SYSTEM

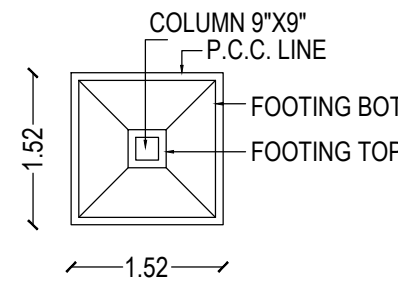

PLAN OF FOOTING

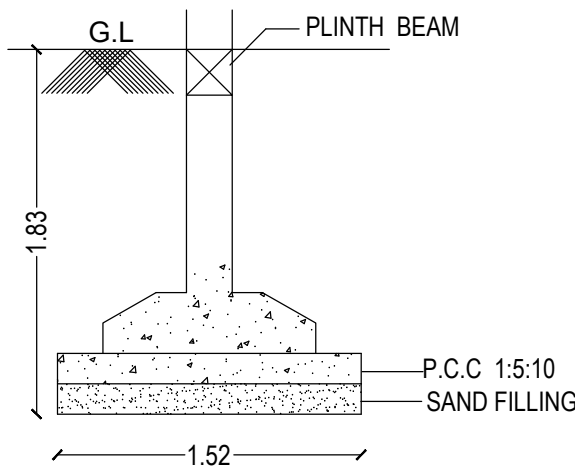

FOUNDATION DETAIL

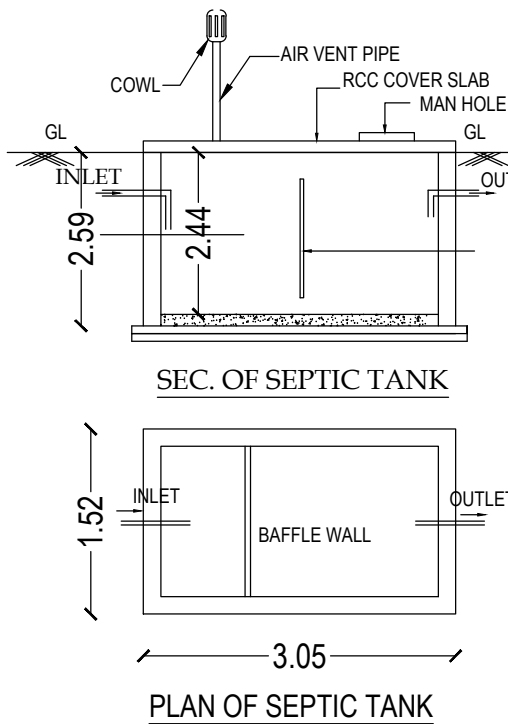

SEC. OF SEPTIC TANK

PLAN OF SEPTIC TANK

Eight ways to know a piece of land before you pay for it.

This report covers one part of the picture. These cover the rest, drawn from the same government records, for any property in Tamil Nadu.

LandLens One

Ask anything about a property and get an answer grounded in live government records, with the sources shown.

[/landlens/one](#)



Verify My Land

Every record check run on one property and returned as a single report.

[/landlens/verify-my-land](#)



Legal Opinion

An advocate's written opinion on the title, built on the records we pull for it.

[/landlens](#)



One Map

Every layer on one map: the parcel, its boundary, zoning, water bodies and what sits around it.

[/landlens/one/map](#)



PriceMap

What land actually changed hands for around this plot, taken from the registered deeds.

[/landlens/pricemap](#)



Build Scope

What you are allowed to build here: floor space, height, coverage and setbacks.

[/landlens/build-scope](#)



Property Tracker

Watch a property and hear about it when something new is registered against it.

[/landlens/property-tracker](#)



Deal Room

Run the transaction in one place: documents, stamping, signatures and the parties.

[/landlens/deal-room](#)



Twenty-four checks you can run yourself, at no cost.

Records and verification

The registers themselves, read for you.

Encumbrance Certificate

Patta and Chitta

Field Measurement Sketch

EC Analyzer

Bank charge check

Court case search

Seller background check

Approval check by survey

Zoning and land use

What the plan says can happen on this land.

Land use zone finder

CMDA land use check

Coastal regulation zone

Master plan check

Water bodies finder

Airport height clearance

Value and duty

What it is worth and what it costs to register.

Guideline value by street

Guideline value by survey

Stamp duty and registration fees

Capital gains

Floor space index

Area unit converter

Registers and directories

Who holds it, and which office keeps the record.

Find your registering office

Temple property check

Waqf property check

RERA register



Every free tool
/tools



Services we run
for you
/services



The LandLens
suite
/landlens/one



Every claim in this document traces back to a government record.

Legal opinions, due diligence and title verification

Building plan, layout and sub-division approvals

Completion and occupancy certificates, regularisation

Escrow, negotiation and NRI property management

Land survey, soil testing, architecture and construction

Verified RealEstate
3/350/2 Mettukuppam,
OMR Thoraipakkam,
Chennai 600 097, India
hello@verified.realestate
+91 9996 12 9996

Prepared from the registers named on the page each finding sits on. Where a register could not be read, this document says so in its place rather than leaving the gap to be read as a clean result.

