

PP

APPROVAL RECORD

Planning Permission

Chengalpattu district, Tamil Nadu

APPROVAL TYPE

Building Plan

ISSUING AUTHORITY

Rural Panchayat









The approval as the planning authority issued it, reproduced in full behind this page.

An approval speaks to what was sanctioned, not to what was built. Completion is a separate record.

PLAN SHOWING THE PROPOSED G + 2 FLOOR CONSTRUCTION OF RESIDENTIAL BUILDING COMPRISED IN OLD S.NO: 126/1, SUB DIVISION S.NOs: 126/6 & 126/1A1A1, PATTA NOS: 1569 & 1548, AS PER PATTA NEW S.NOs: 126/6A & 126/6B1, OF PLOT NO: 17 Part, BHARATHIYAR STREET, ABDUL KALAM NAGAR, BHAVANI NAGAR LAYOUT, COWLBAZAR VILLAGE & PANCHAYAT, PALLAVARAM TALUK, CHENGALPET DISTRICT, ST.THOMAS MOUNT PANCHAYAT UNION LIMITS.



APPLICANT NAME : Mrs. ARIRA P REMANAN [OWNER]

SELF CERTIFICATE APPROVED DETAILS :-
ONLINE APPLICATION NO : MUOS6KRH, DATE : 01 / 11 / 2024,
BUILDING PERMIT/LICENSE NO: SWP / SCM / CMDA / RP / 0055576 / 2024.

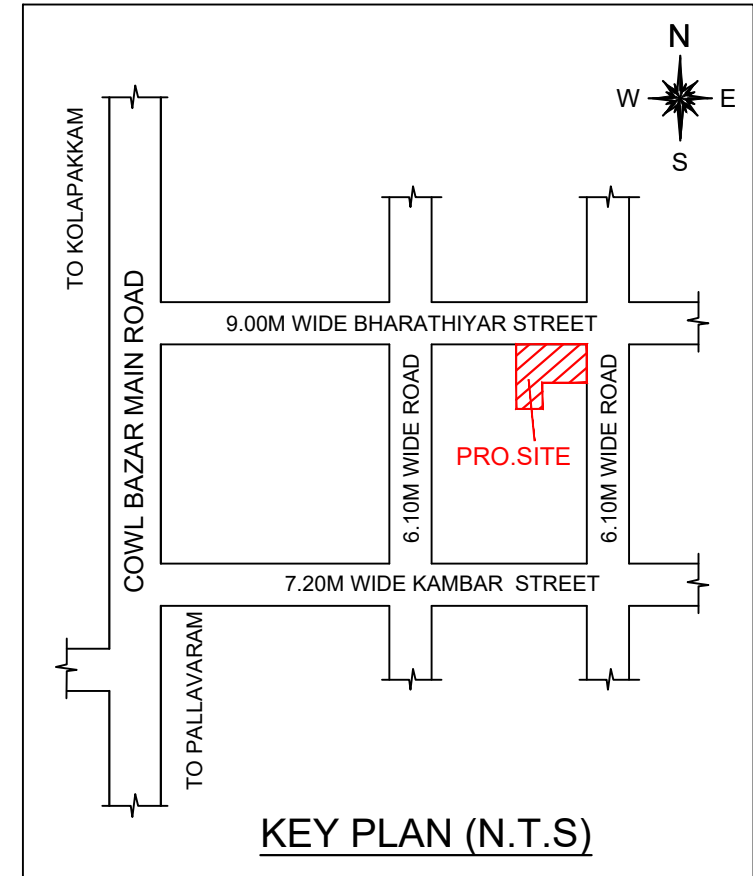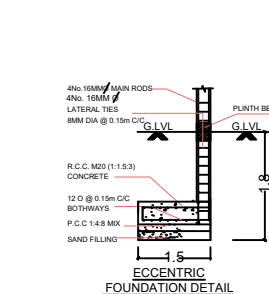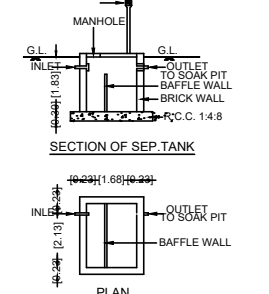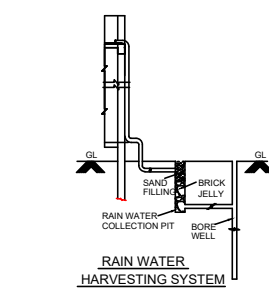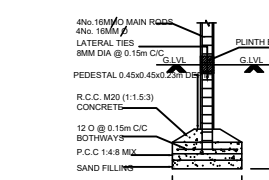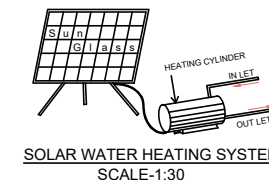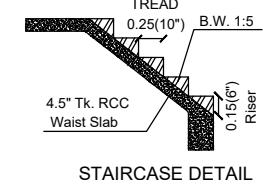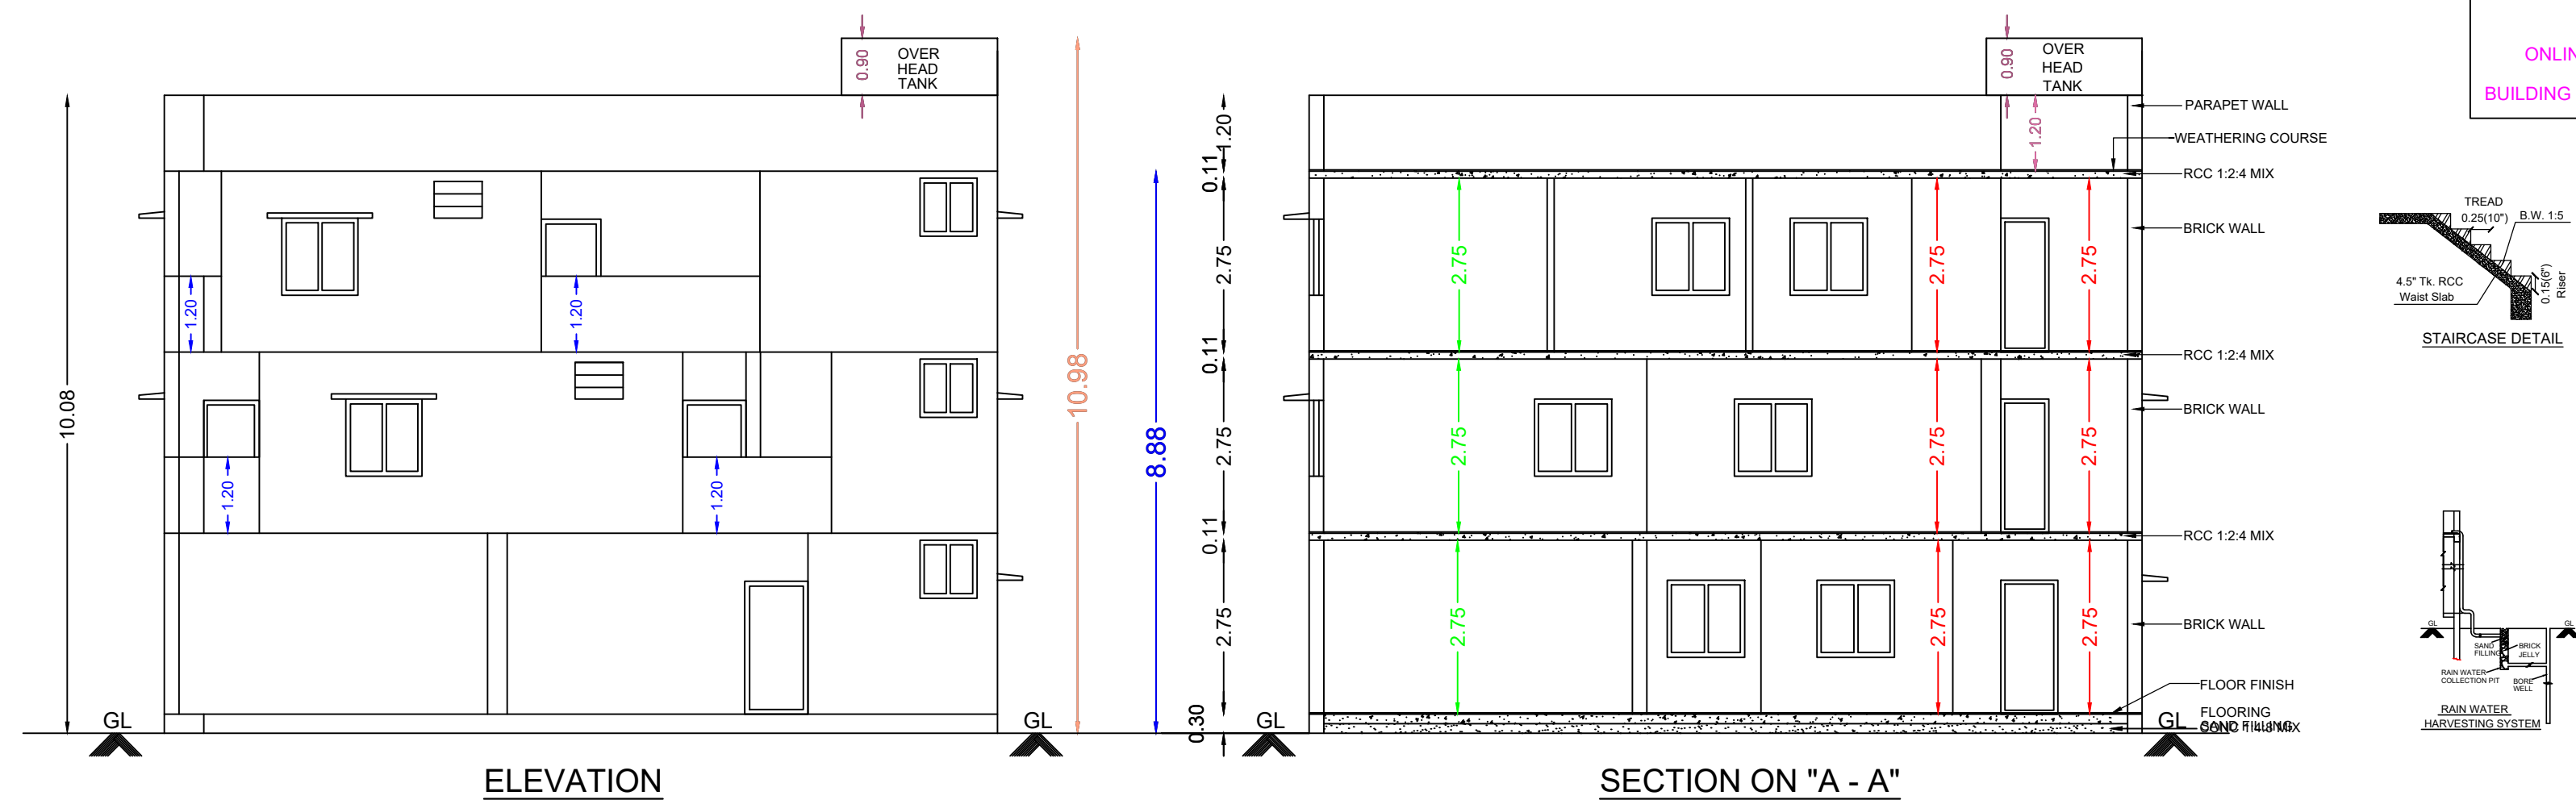


ELEVATION


SECTION ON "A - A"

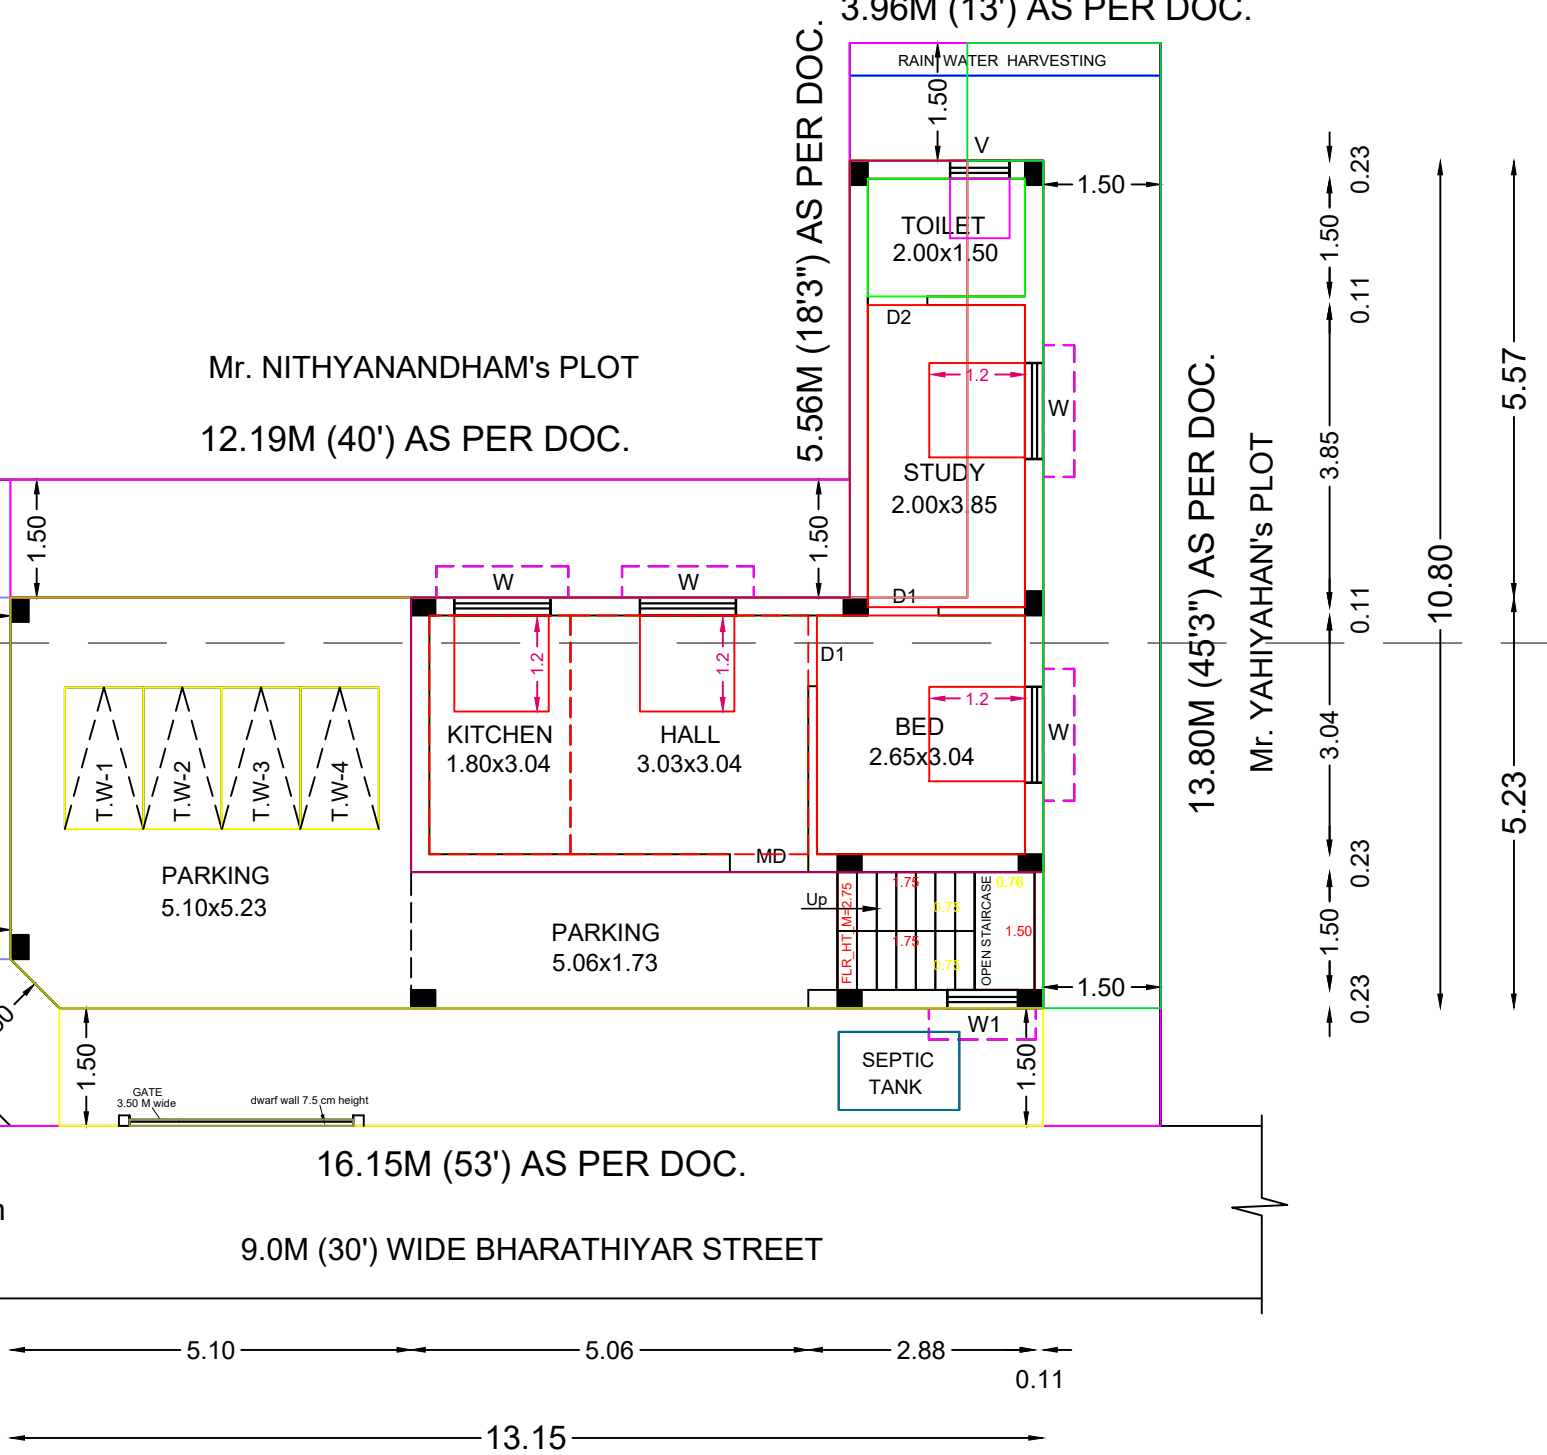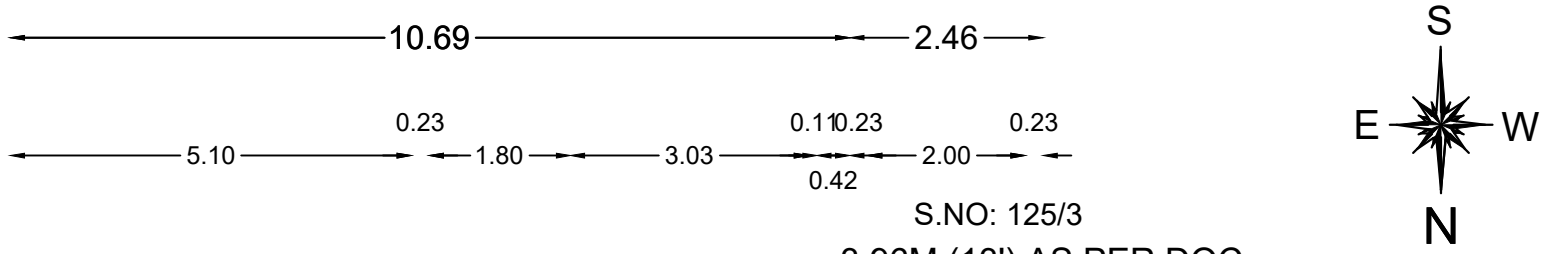


SITE CUM GROUND FLOOR PLAN

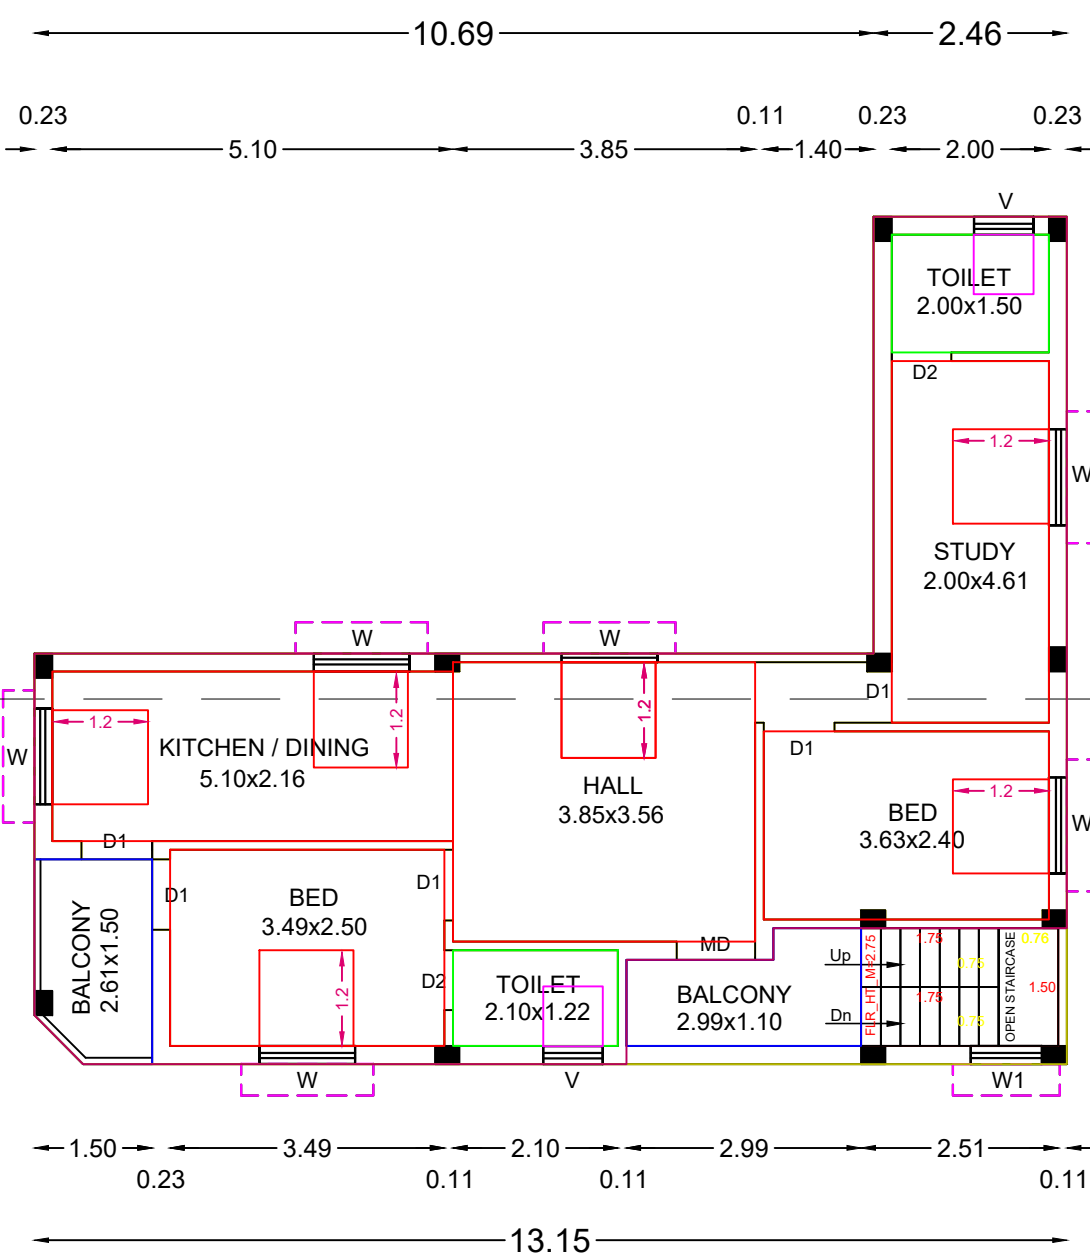

FIRST FLOOR PLAN

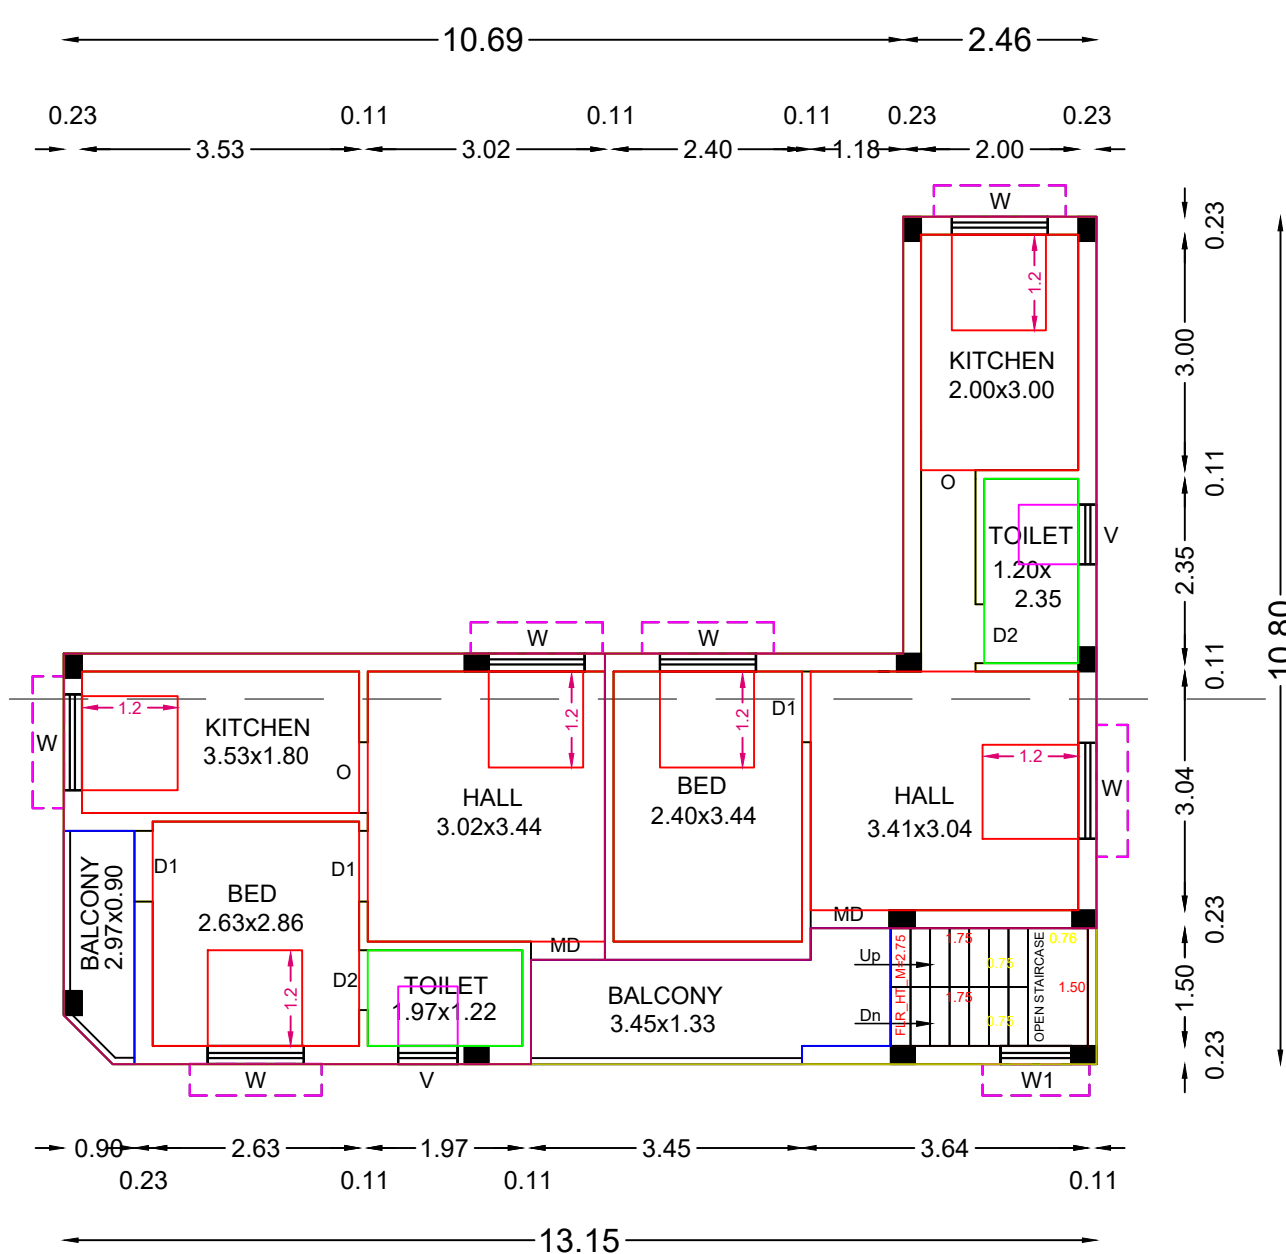


SECOND FLOOR PLAN

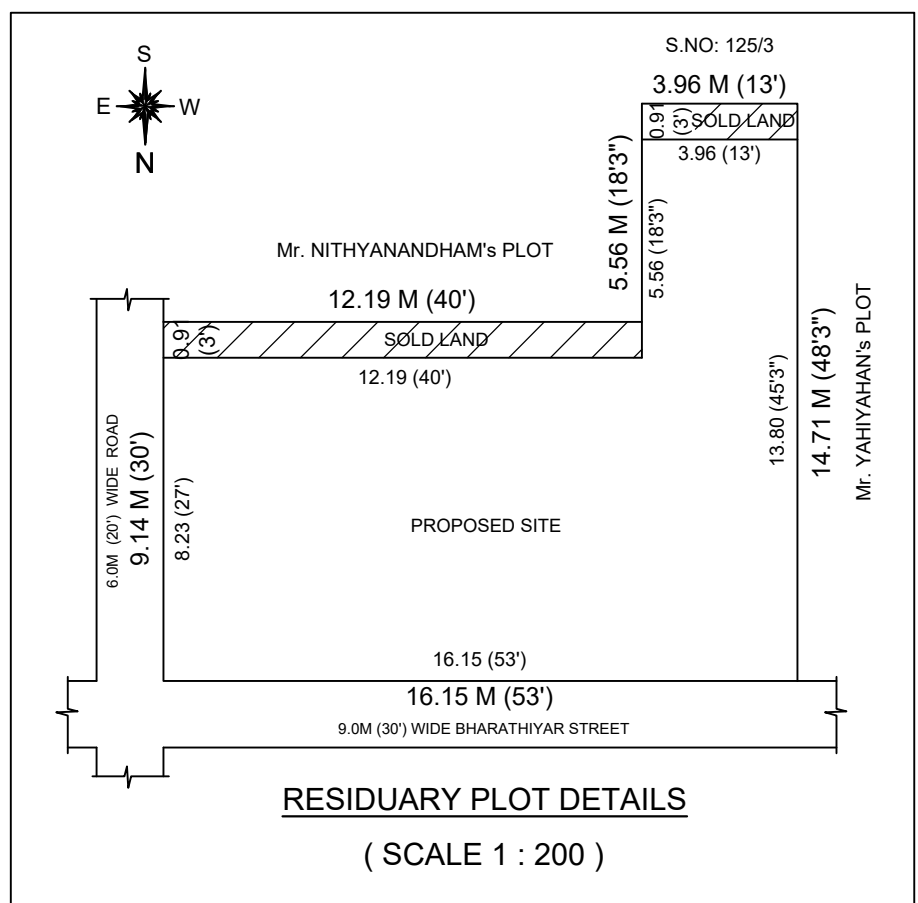

RESIDUARY PLOT DETAILS

(SCALE 1 : 200)

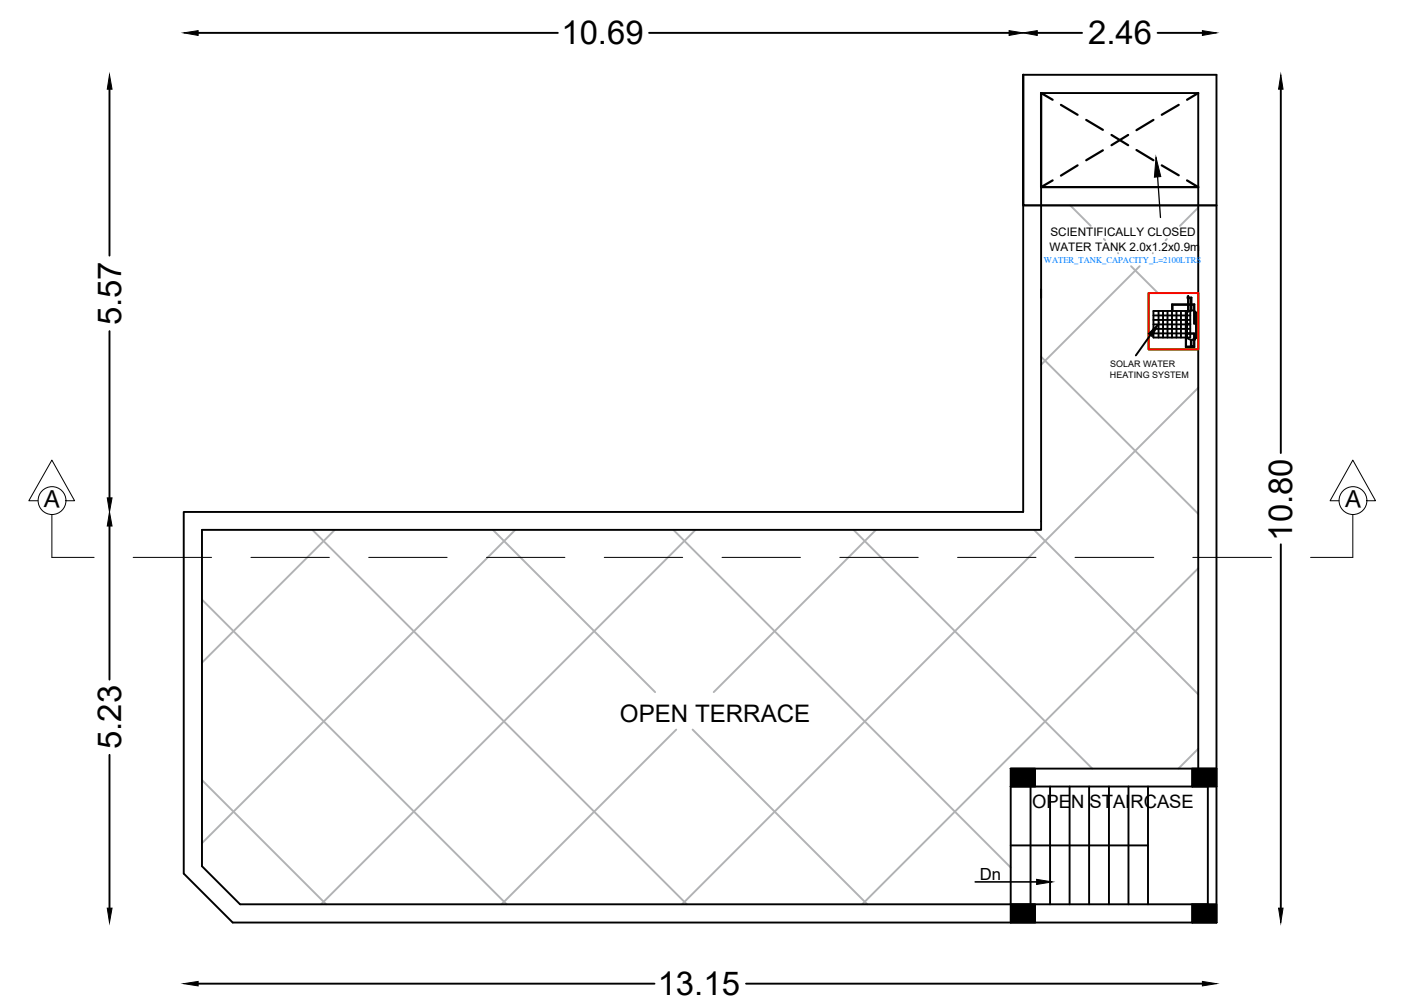

TERRACE FLOOR PLAN

CMDA LANDUSE ZONE :-
PRIMARY RESIDENTIAL ZONE

JOINERIES

MAIN DOOR	MD	1.07 X 2.13
DOOR	D1	0.91 X 2.13
DOOR	D2	0.76 X 2.13
WINDOW	W	1.20 X 1.20
WINDOW	W1	0.90 X 0.90
WINDOW	W2	1.50 X 1.20
WINDOW	W3	0.60 X 1.50
OPEN	O	0.91 X 2.13
VENTILATOR	V	0.76 X 0.76

COLOUR INDEX	STAIRCASE
PROPOSED	WIDTH - 0.75M
ROAD	RISER - 0.17M
SITE BOUNDARY	TREAD - 0.25M
TO BE DEMOLISHED	

ALL DIMENSION ARE IN METERS

EXTENT IN	SQFT	SQMTS
PLOT AREA (AS PER DOCUMENT)	1668.00	154.96
PLOT AREA (AS PER PATTA)	1507.00	140.00
GROUND FLOOR AREA	886.00	82.31
FIRST FLOOR AREA	886.00	82.31
SECOND FLOOR AREA	886.00	82.31
TOTAL AREA	2658.00	246.93
F.S.I - 1.764 PLOT COVERAGE - 58.8%		
PRO. COMPOUND WALL RUNNING MTRS	60.00 M	


APPLICANT NAME :

Arira P Remanan

Mrs. ARIRA P REMANAN [OWNER]

REGISTERED ENGINEER :

V. Sakthivel
V. SAKTHIVEL, D.ARCH.,
Registered Architect
Tambaram City Municipal Corporation
Reg No. 009/LS/2022/00024
SB PLANNER & ARCHITECT
Plot No.86, CTO Colony 3rd Street,
Tambaram, Chennai-600 045.
Cell : 7338811697

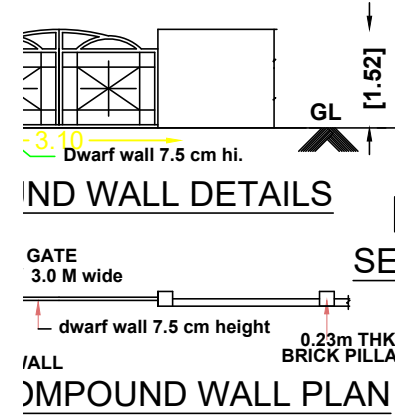

PLAN INFO
PLOT NO=17 PART
SURVEY_NO=126/6A & 126/6B1
PATTA_NO=1569 & 1548
TALUK=PALLAVARAM
DISTRICT=CHENGALPATTU
AS PER DOCUMENT=154.96
FMB OR PLR=140.00
AS_AT_SITE=155.00
PLOT_AREA_M2=155.00
SINGLE_FAMILY_BLDG=NO
CRZ=NO
SECURITY_ZONE=NO
ACCESS_WIDTH_M=16.15
WHETHER_GOV'T_OR_AIDED_SCHOOL=NO
AVG_PLOT_DEPTH=13.80
AVG_PLOT_WIDTH=16.15
AREA_TYPE=OTHERS
ROAD_WIDTH=9.00
ROAD_LENGTH=800.00
LAND_USE_ZONE=PRIMARY RESIDENTIAL
RWH_DECLARED=YES
OSR_APPLICABLE=NO
PREMIUM_FSI_REQUIRED=NO
IS_APPROVED_LAYOUT=NO
IS_SWIMMING_POOL_EXISTS=NO
BUILDING_NEAR_TO_RIVER=NO
BUILDING_NEAR_MONUMENT=NO
BUILDING_NEAR_GOV'T_BLDG=NO
NOC_FOR_CONSTRUCTION_NEAR_MONUMENT=NO
JURISDICTION_TYPE=PANCHAYAT
LEASEHOLD_LAND=NO
PROVISION_FOR_GREEN_BUILDINGS_AND_SUSTAINABILITY=YES
IF_HERITAGE_TOWN_LESS_THAN_1KM_RADIUS=NO

Eight ways to know a piece of land before you pay for it.

This report covers one part of the picture. These cover the rest, drawn from the same government records, for any property in Tamil Nadu.

LandLens One

Ask anything about a property and get an answer grounded in live government records, with the sources shown.

[/landlens/one](#)



Verify My Land

Every record check run on one property and returned as a single report.

[/landlens/verify-my-land](#)



Legal Opinion

An advocate's written opinion on the title, built on the records we pull for it.

[/landlens](#)



One Map

Every layer on one map: the parcel, its boundary, zoning, water bodies and what sits around it.

[/landlens/one/map](#)



PriceMap

What land actually changed hands for around this plot, taken from the registered deeds.

[/landlens/pricemap](#)



Build Scope

What you are allowed to build here: floor space, height, coverage and setbacks.

[/landlens/build-scope](#)



Property Tracker

Watch a property and hear about it when something new is registered against it.

[/landlens/property-tracker](#)



Deal Room

Run the transaction in one place: documents, stamping, signatures and the parties.

[/landlens/deal-room](#)



Twenty-four checks you can run yourself, at no cost.

Records and verification

The registers themselves, read for you.

Encumbrance Certificate

Patta and Chitta

Field Measurement Sketch

EC Analyzer

Bank charge check

Court case search

Seller background check

Approval check by survey

Value and duty

What it is worth and what it costs to register.

Guideline value by street

Guideline value by survey

Stamp duty and registration fees

Capital gains

Floor space index

Area unit converter

Zoning and land use

What the plan says can happen on this land.

Land use zone finder

CMDA land use check

Coastal regulation zone

Master plan check

Water bodies finder

Airport height clearance

Registers and directories

Who holds it, and which office keeps the record.

Find your registering office

Temple property check

Waqf property check

RERA register



Every free tool
/tools



Services we run
for you
/services



The LandLens
suite
/landlens/one



Every claim in this document traces back to a government record.

Legal opinions, due diligence and title verification

Building plan, layout and sub-division approvals

Completion and occupancy certificates, regularisation

Escrow, negotiation and NRI property management

Land survey, soil testing, architecture and construction

Verified RealEstate
3/350/2 Mettukuppam,
OMR Thoraipakkam,
Chennai 600 097, India
hello@verified.realestate
+91 9996 12 9996

Prepared from the registers named on the page each finding sits on. Where a register could not be read, this document says so in its place rather than leaving the gap to be read as a clean result.

