

PP

APPROVAL RECORD

Planning Permission

Chengalpattu district, Tamil Nadu


APPROVAL TYPE
Building Plan

ISSUING AUTHORITY
Rural Panchayat


The approval as the planning authority issued it, reproduced in full behind this page.

An approval speaks to what was sanctioned, not to what was built. Completion is a separate record.


PLAN SHOWING THE PROPOSED CONSTRUCTION OF GROUND + 1FLOOR [HEIGHT 7.01 M] RESIDENTIAL BUILDING WITH 1 - DWELLING UNIT IN
OLD S.NO. 185/7, AS PER PATTa S.NO.185/7A [PATTa NO. 14250] @ PLOT NO. 7B, " LAKSHMI NAGAR", AGATHEESWARAR KOIL STREET OF
POZHICHALUR VILLAGE, PALLAVARAM TALUK, CHENGALPATTU DISTRICT. ST. THOMAS MOUNT PANCHAYAT UNION LIMIT.

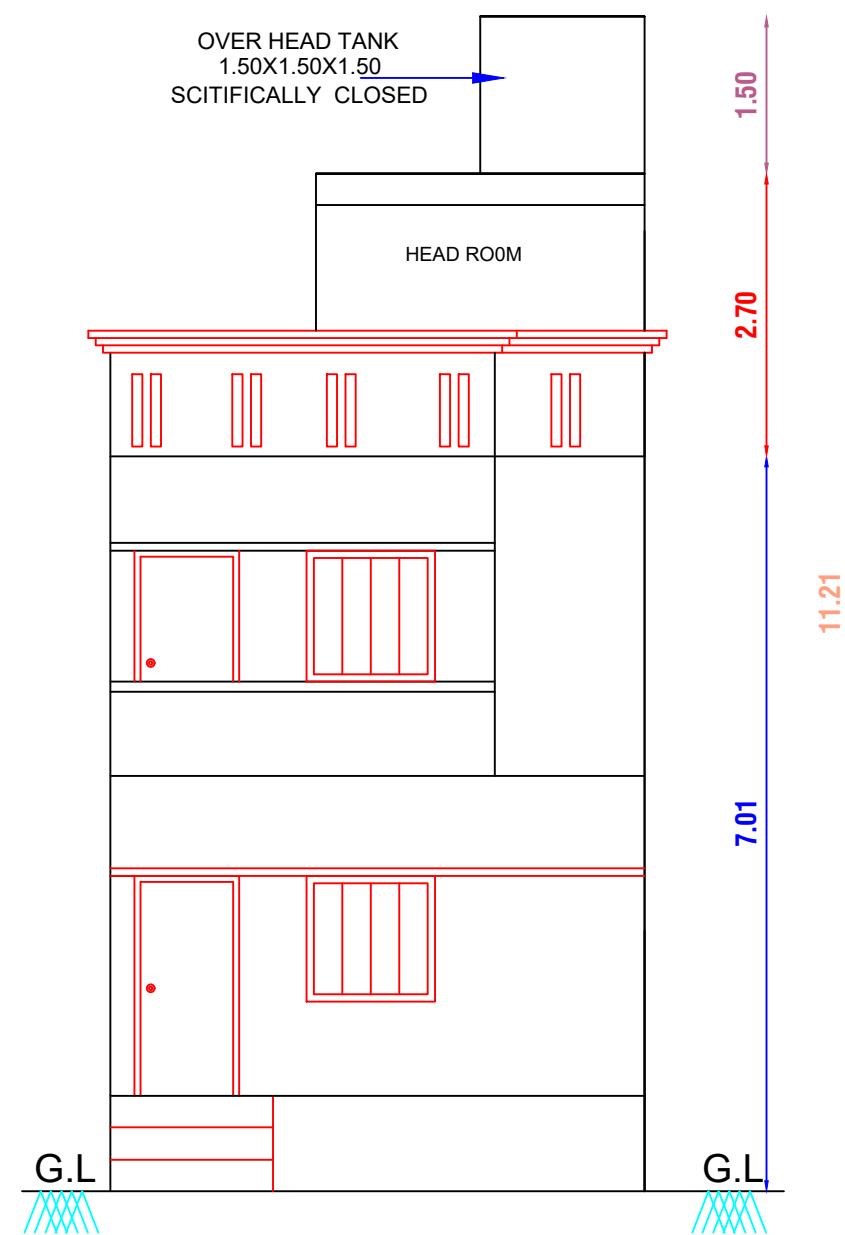


FRONT ELEVATION
(PROPOSED)

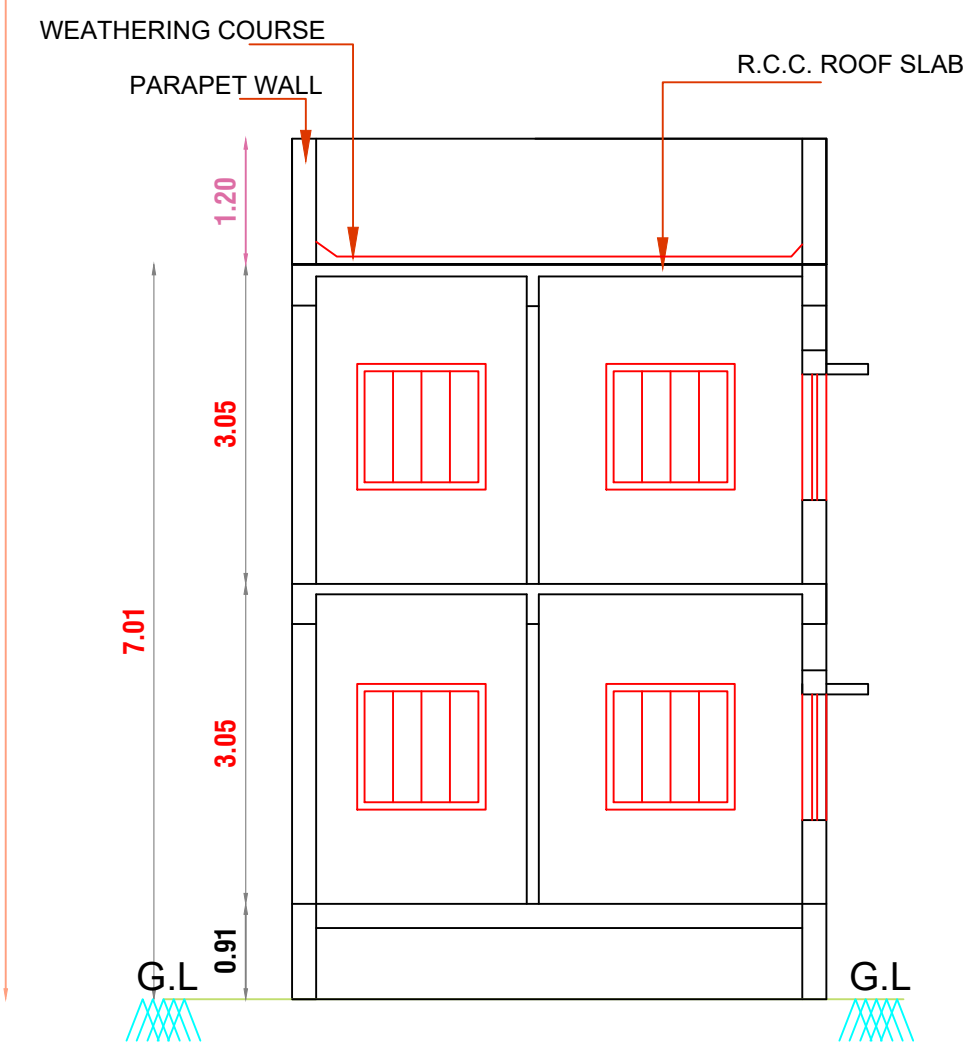


SECTION ON A - A
(PROPOSED)

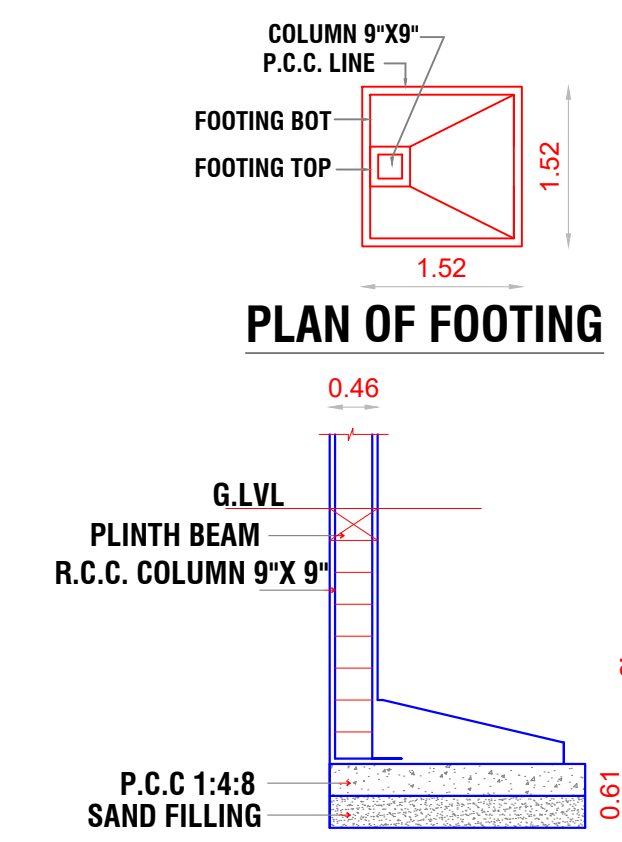

PLAN OF FOOTING

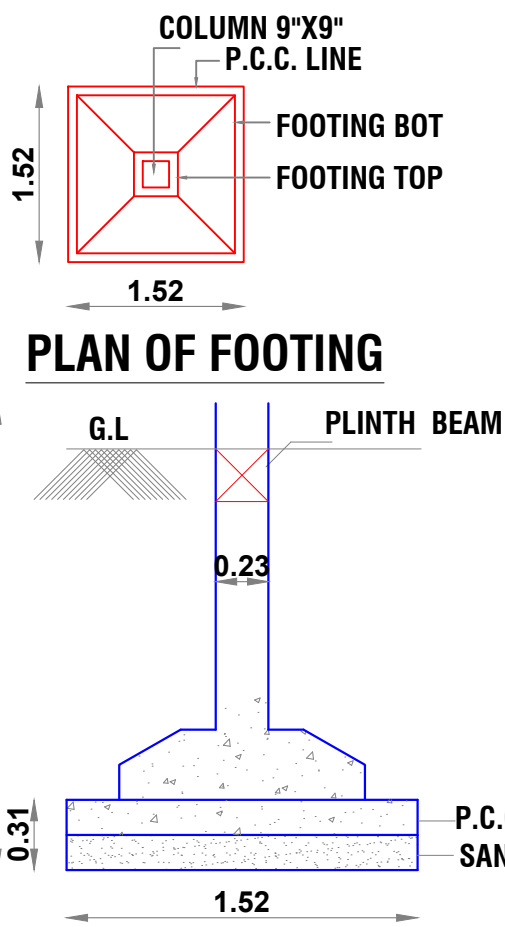


FOUNDATION DETAIL

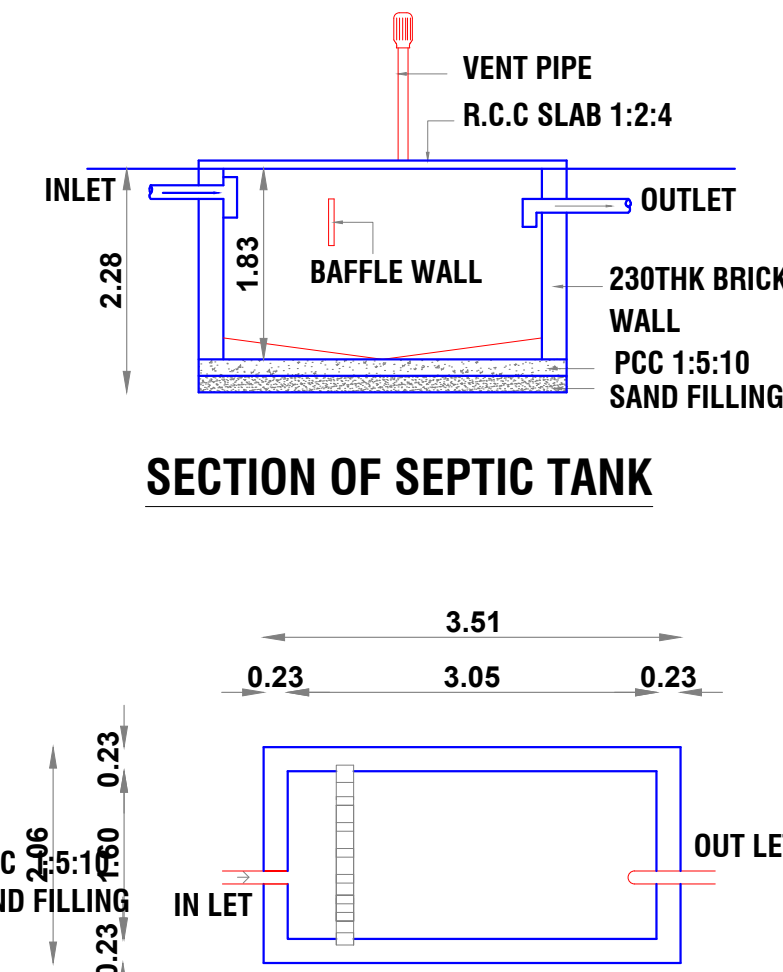


SECTION OF SEPTIC TANK


PLAN OF SEPTIC TANK
CAPACITY - 8000 LITRES

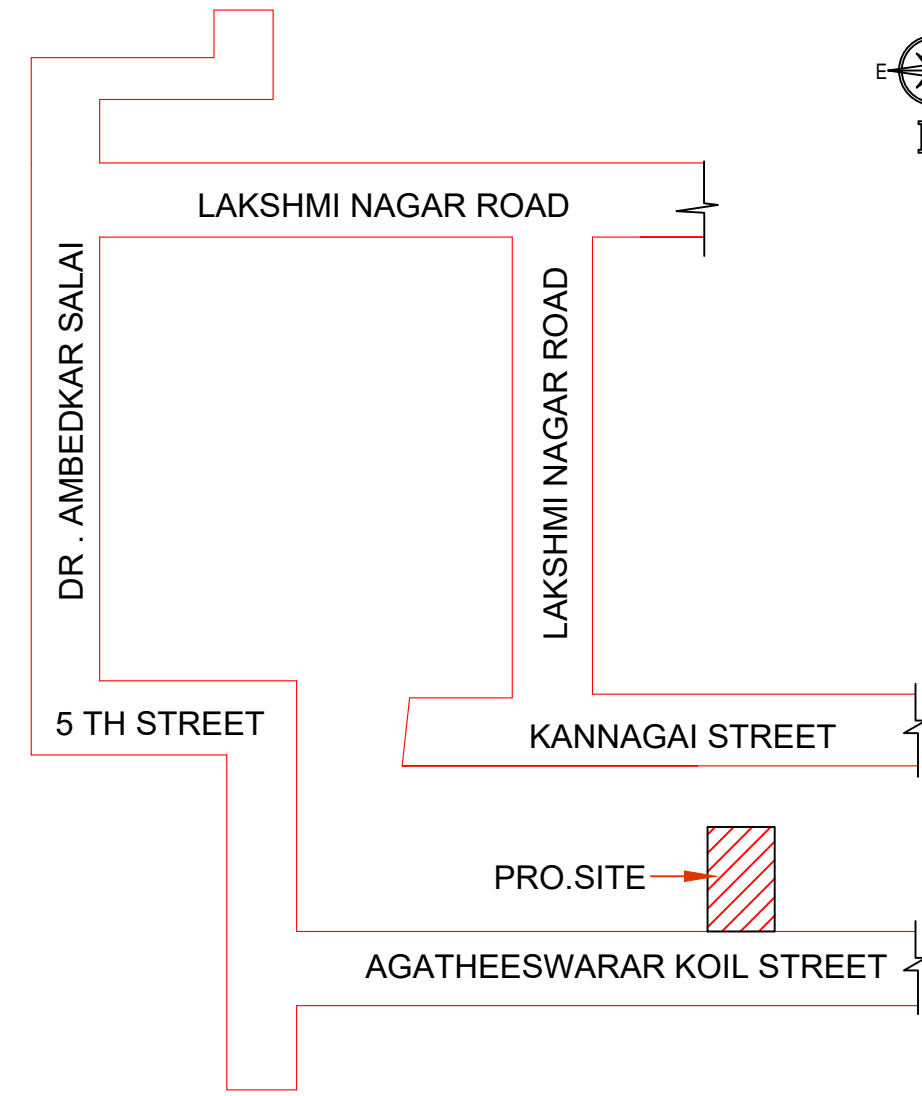


KEY PLAN
NOT TO SCALE

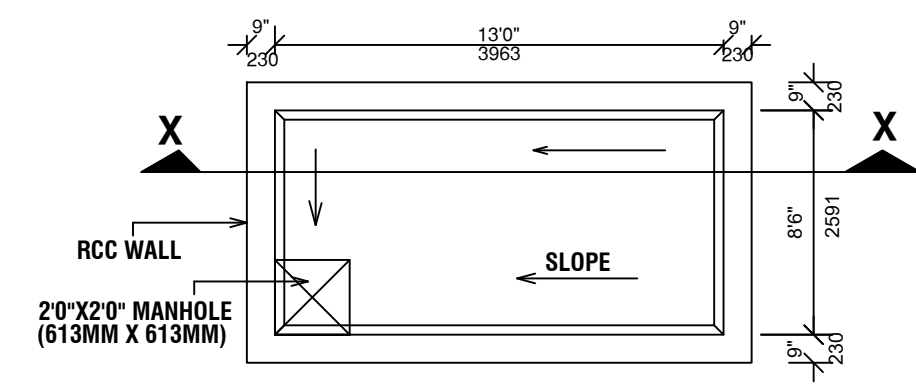


DRINKING WATER SUMP - PLAN
SCALE : 1"=4'0"

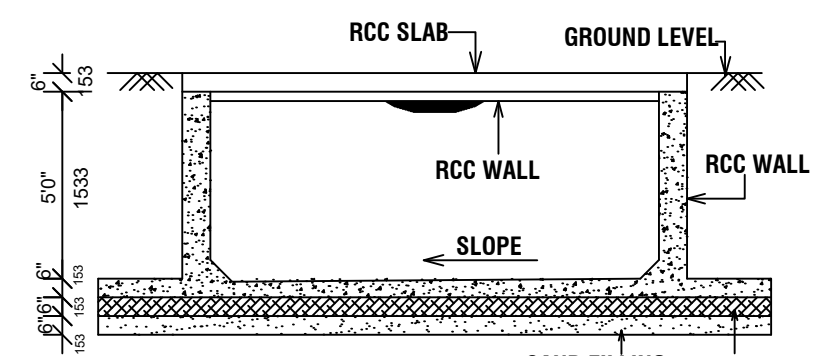


SECTION AT 'XX'

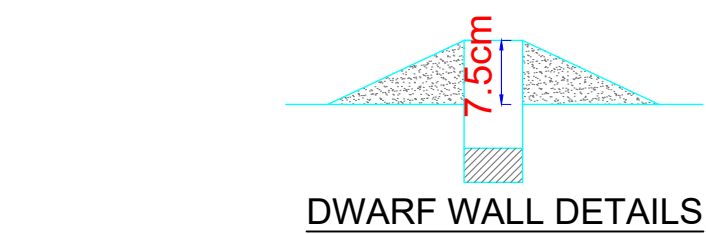


DWARF WALL DETAILS

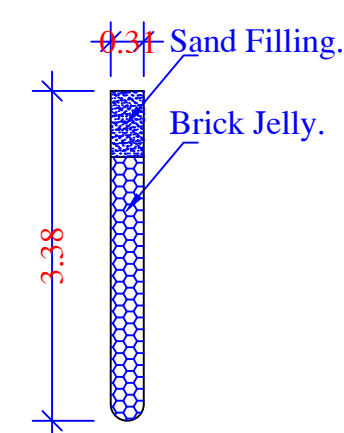


PERCOLATION PIT

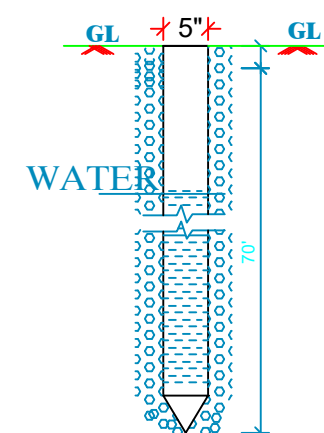


BORE WELL DETAIL
PROPOSED

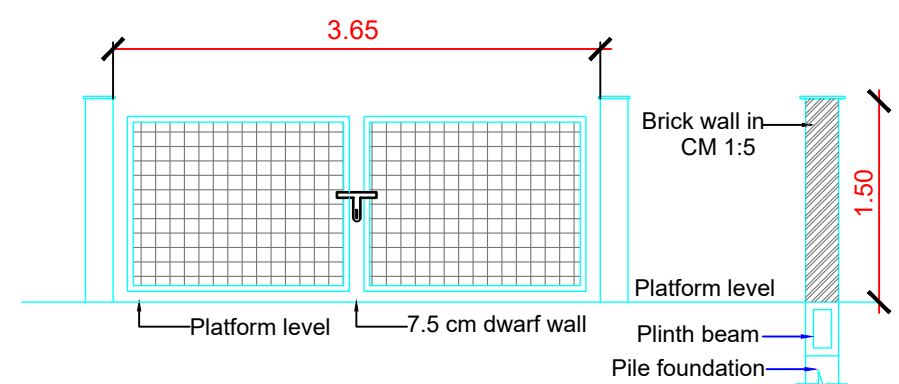


GATE ELEVATION & CROSS SECTION DETAIL OF COMPOUND WALL

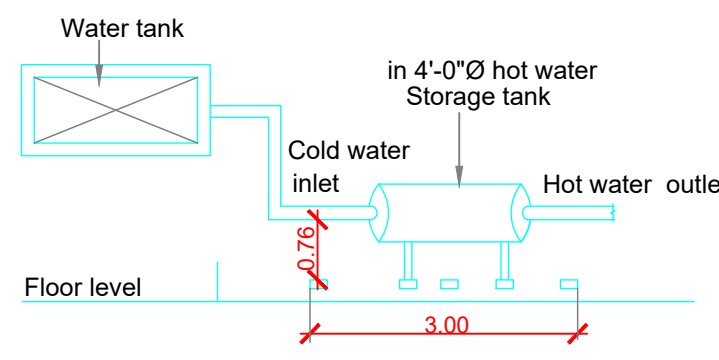

SOLAR HOT WATER SYSTEM DETAILS

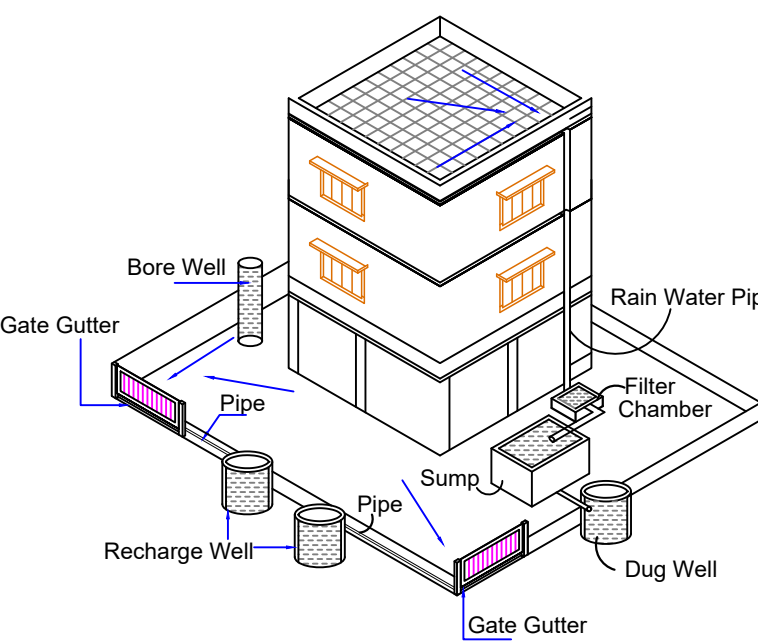


Proposed Rain Water Harvesting System
Provided as per CBR Norms Drawing No:3A
Not To Scale

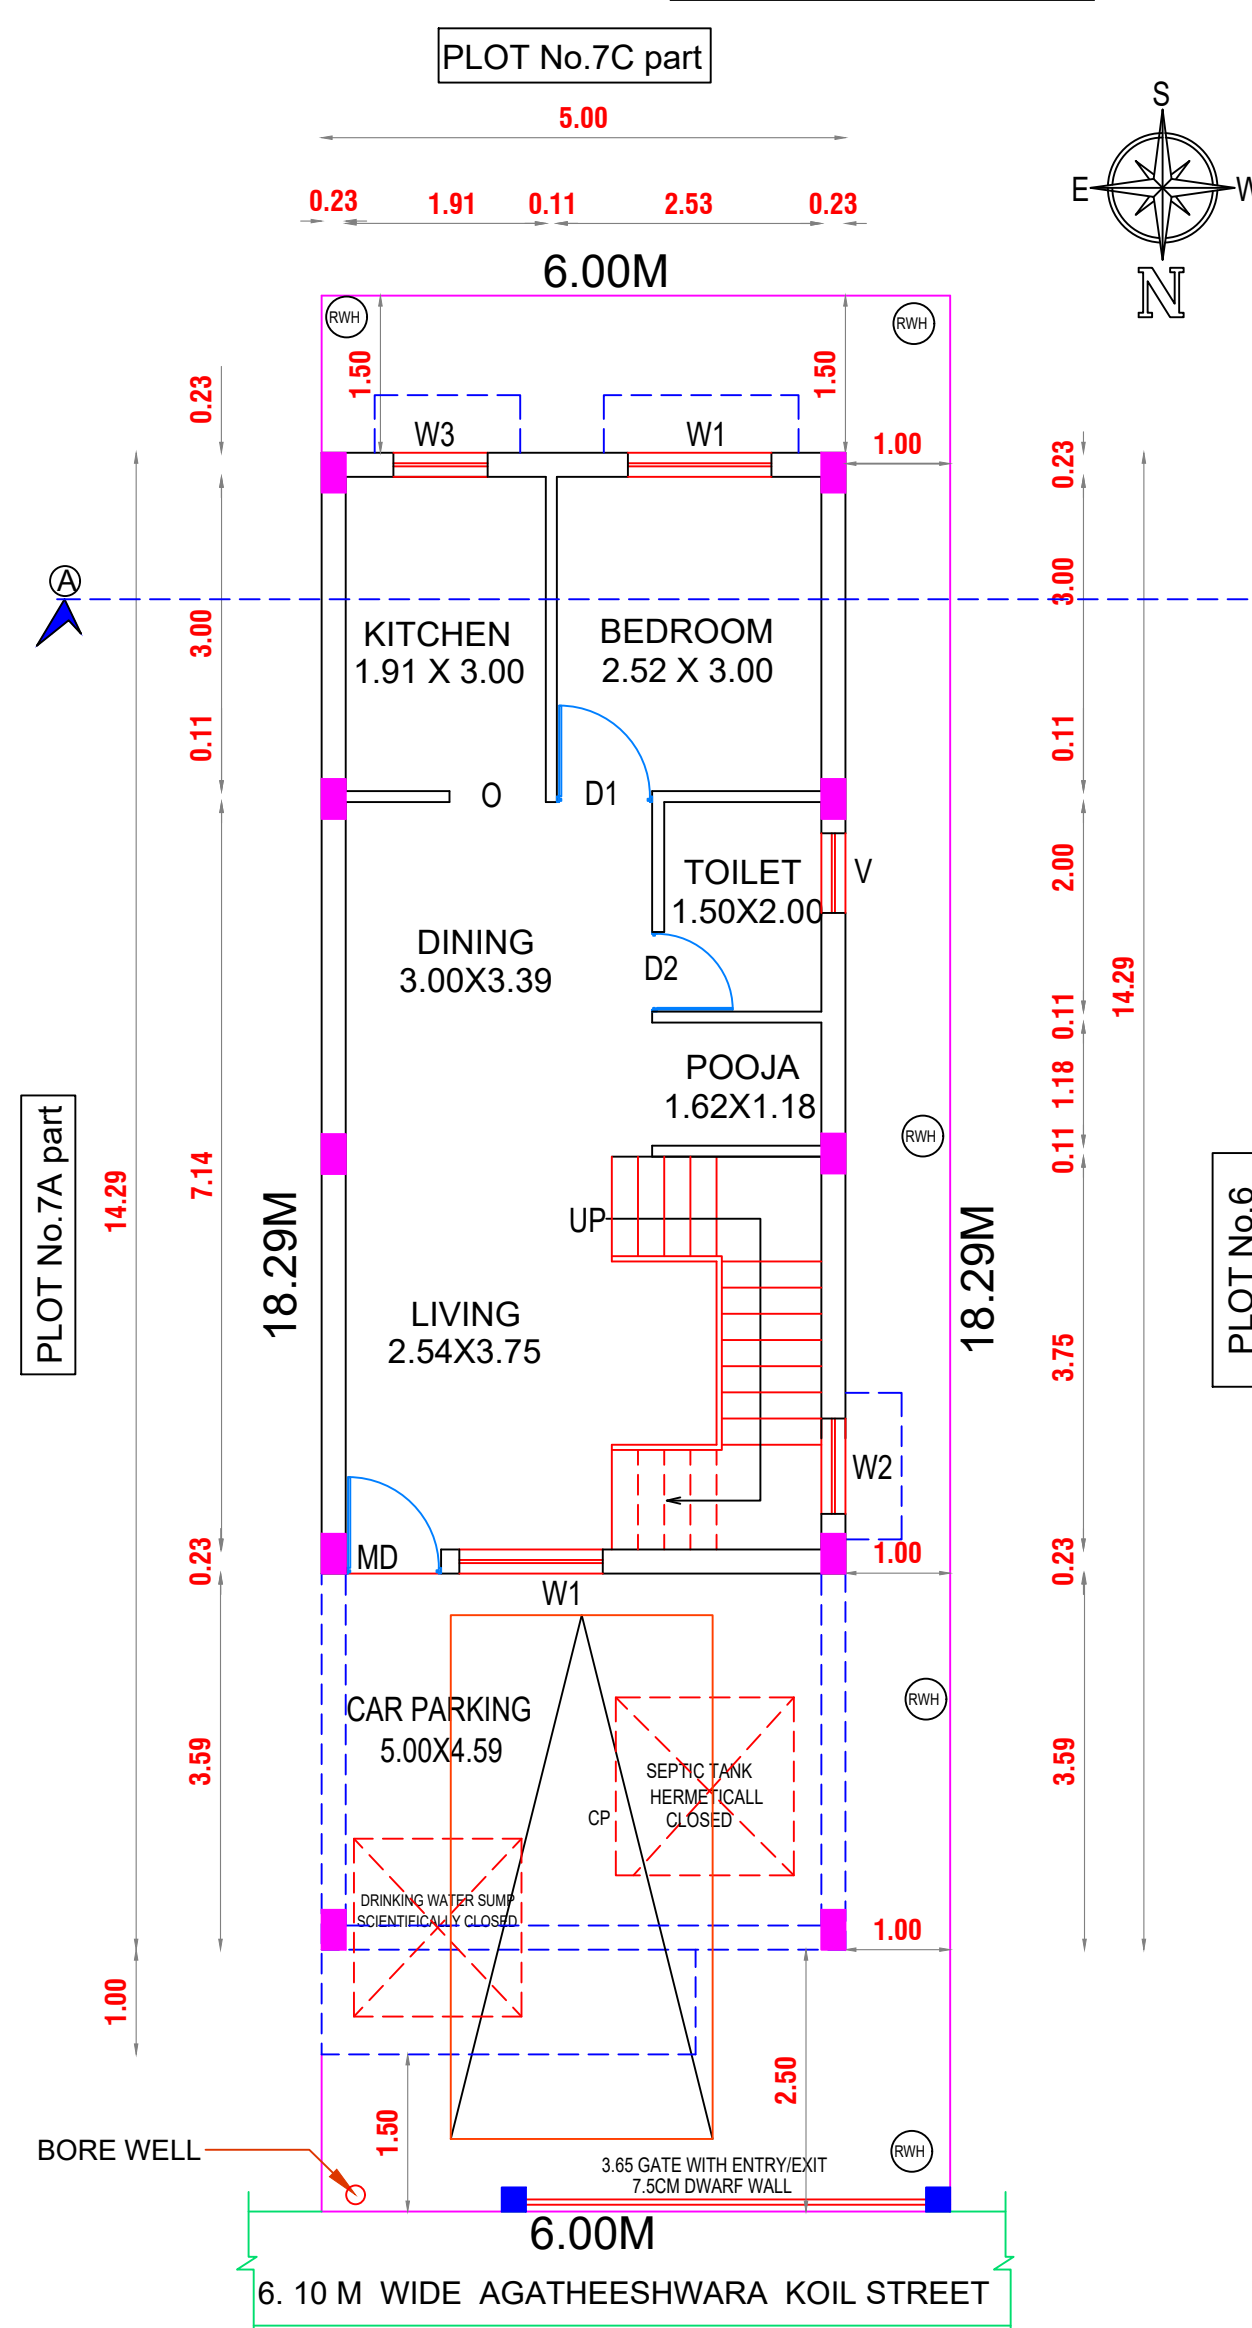


SITE CUM GROUND FLOOR PLAN

(PROPOSED)

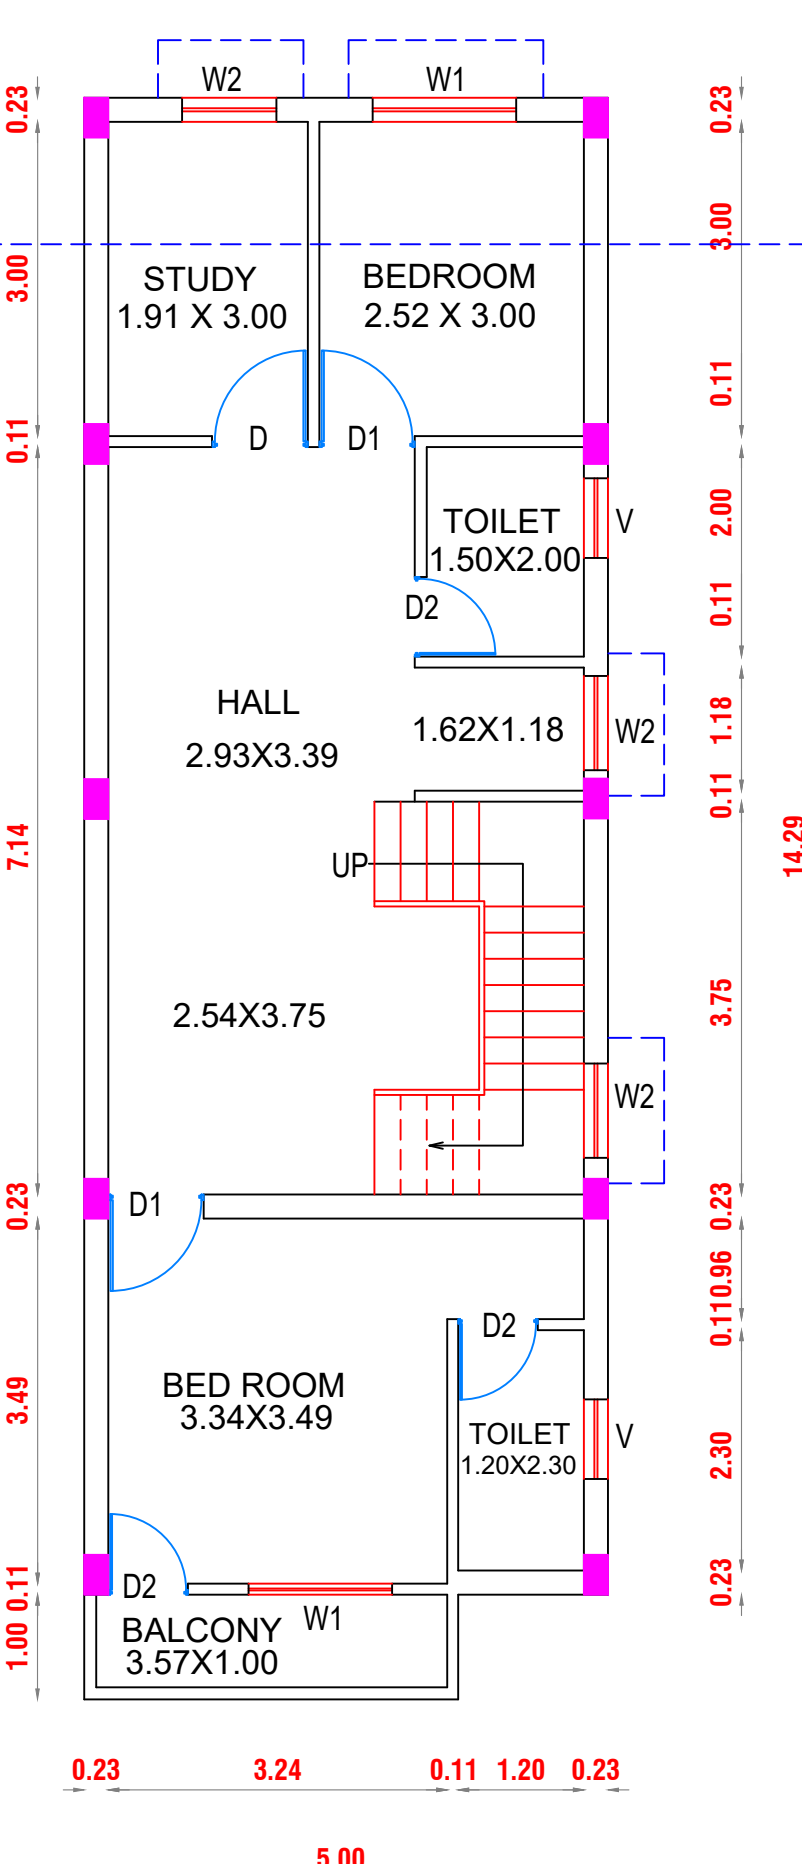

FIRST FLOOR PLAN

(PROPOSED)

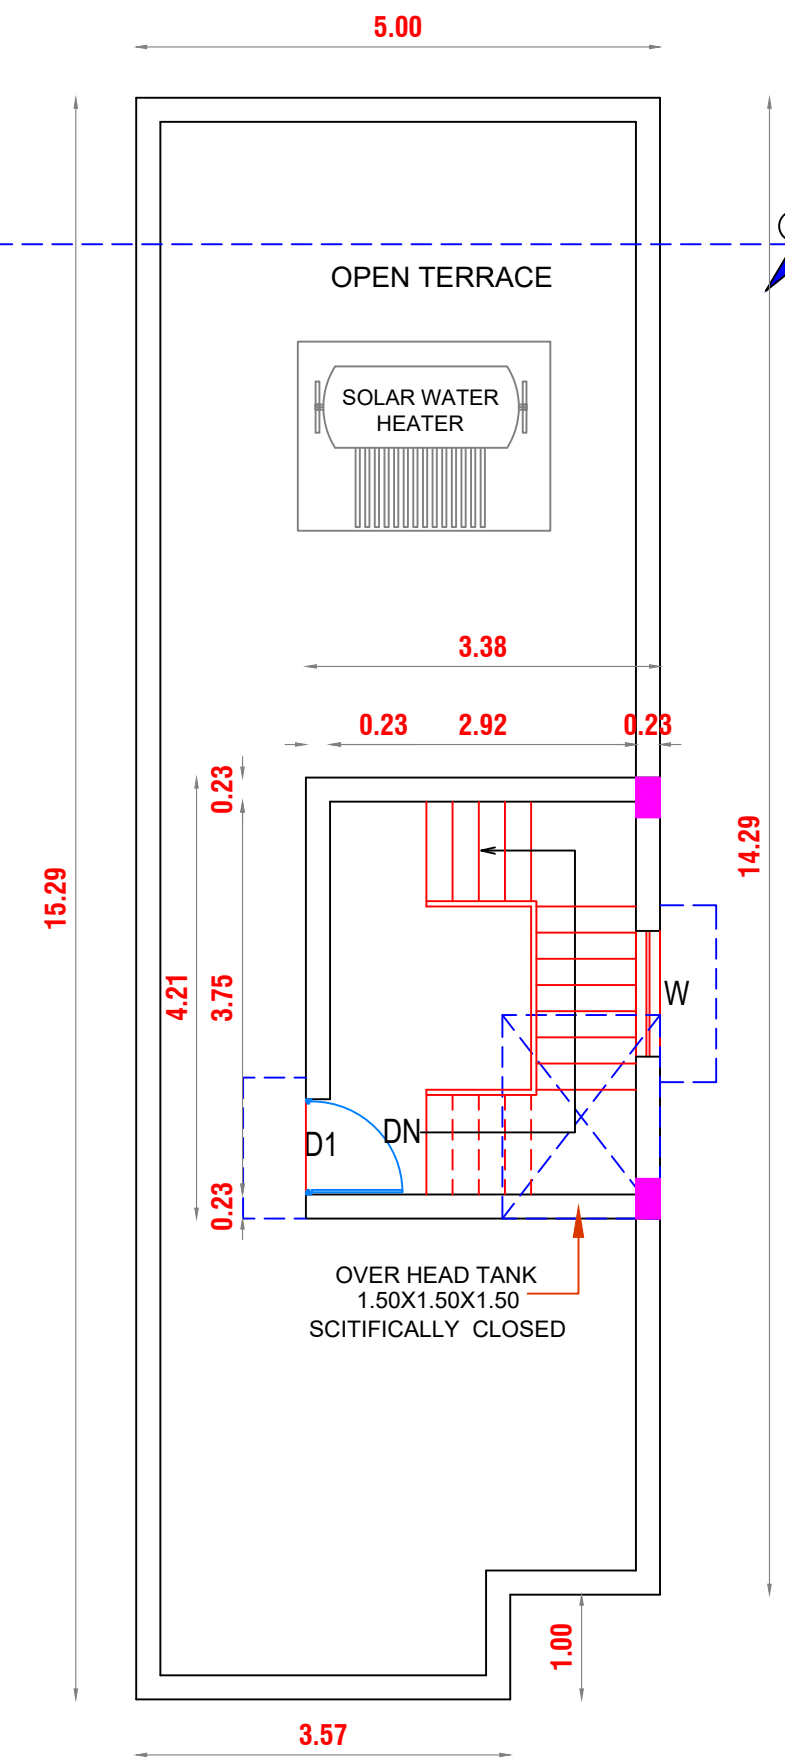

TERRACE FLOOR PLAN
(PROPOSED)

SCHEDULE OF JOINERY			
TYPE	DESCRIPTION	WIDTH FEET (METER)	HEIGHT FEET (METER)
MD	MAIN DOOR	3'-6" (1.07 M)	7'-0" (2.14 M)
D1	DOOR	3'-0" (0.91 M)	7'-0" (2.14 M)
D2	DOOR	2'-6" (0.76 M)	7'-0" (2.14 M)
FW	FRENCH WINDOW	5'-6" (1.72 M)	7'-0" (2.14 M)
W1	WINDOW	4'-6" (1.37 M)	4'-0" (1.21 M)
W2	WINDOW	3'-3" (1.00 M)	5'-0" (1.52 M)
W3	WINDOW	3'-3" (1.00 M)	3'-0" (0.91 M)
V1	VENTILATOR	2'-6" (0.75 M)	2'-6" (0.75 M)
V2	VENTILATOR	2'-0" (0.60 M)	2'-0" (0.60 M)

SPECIFICATION :	
FOUNDATION	: R.C.C FRAMED STRUCTURE
SUPERSTRUCTURE	: 9"&4 1/2" THICK B.W IN C.M 1:5 (1 OF CEMENT AND 5 OF SAND).
R.C.C. WORK	: R.C.C. 1:2:4 (1 CEMENT : 2 SAND : 4 AGGREGATE).
DOORS & WINDOWS	: WOOD FRAME & SHUTTER FOR DOORS WOOD FRAME & GLAZED FOR WINDOWS
PLASTERING	: CEILING AND BEAMS IN C.M. 1:3 INTERIOR AND EXTERIOR IN C.M. 1:4.
FLOORING	: VITRIFIED TILES FLOORING & CERAMIC TILE FLOORING FOR TOILETS.
WEATHERING COURSE	: 12MM THICK PRESSED LAY OVER LIME CONCRETE 1:3 LAID TO SLOPE NECESSARY C.M. 1:3
WATER TANK	: WATER TANK SCIENTIFICALLY CLOSED.
SEPTIC TANK	: SEPTIC TANK HERMITICALLY CLOSED.

AREA STATEMENT		
DESCRIPTION	SQ.M	SQ.FT
AS PER DOCUMENT	111.48	1200.00
AS PER PATTa	112.00	1205.57
NON FSI AREA		
HEAD ROOM AREA	14.23	153.17
TOTAL NON FSI AREA	14.23	153.17
FSI AREA		
GROUND FLOOR AREA	75.02	807.51
FIRST FLOOR AREA	75.02	807.51
TOTAL FSI AREA	150.04	1615.02
F.S.I = 150.04 / 111.48 = 1.346		
TOTAL NON FSI AREA	14.23	153.17
TOTAL FSI AREA	150.04	1615.02
TOTAL BUILTUP AREA	164.27	1768.19

SIGNATURE OF OWNER / POWER AGENTS

P. PANNEER SELVAM, D.C.E.,
Registered Civil Engineer L.S.No. RE302742019
Greater Chennai Corporation
Plot No.1 AN Pandian 2nd Cross Street
Sri Samundeeswari Nager, Anakaputhur,
Chennai 600070. Cell No: 7358661024

SIGNATURE OF REGISTERED ENGINEER

Eight ways to know a piece of land before you pay for it.

This report covers one part of the picture. These cover the rest, drawn from the same government records, for any property in Tamil Nadu.

LandLens One

Ask anything about a property and get an answer grounded in live government records, with the sources shown.

[/landlens/one](#)



Verify My Land

Every record check run on one property and returned as a single report.

[/landlens/verify-my-land](#)



Legal Opinion

An advocate's written opinion on the title, built on the records we pull for it.

[/landlens](#)



One Map

Every layer on one map: the parcel, its boundary, zoning, water bodies and what sits around it.

[/landlens/one/map](#)



PriceMap

What land actually changed hands for around this plot, taken from the registered deeds.

[/landlens/pricemap](#)



Build Scope

What you are allowed to build here: floor space, height, coverage and setbacks.

[/landlens/build-scope](#)



Property Tracker

Watch a property and hear about it when something new is registered against it.

[/landlens/property-tracker](#)



Deal Room

Run the transaction in one place: documents, stamping, signatures and the parties.

[/landlens/deal-room](#)



Twenty-four checks you can run yourself, at no cost.

Records and verification

The registers themselves, read for you.

Encumbrance Certificate

Patta and Chitta

Field Measurement Sketch

EC Analyzer

Bank charge check

Court case search

Seller background check

Approval check by survey

Value and duty

What it is worth and what it costs to register.

Guideline value by street

Guideline value by survey

Stamp duty and registration fees

Capital gains

Floor space index

Area unit converter

Zoning and land use

What the plan says can happen on this land.

Land use zone finder

CMDA land use check

Coastal regulation zone

Master plan check

Water bodies finder

Airport height clearance

Registers and directories

Who holds it, and which office keeps the record.

Find your registering office

Temple property check

Waqf property check

RERA register



Every free tool
/tools



Services we run
for you
/services



The LandLens
suite
/landlens/one



Every claim in this document traces back to a government record.

Legal opinions, due diligence and title verification

Building plan, layout and sub-division approvals

Completion and occupancy certificates, regularisation

Escrow, negotiation and NRI property management

Land survey, soil testing, architecture and construction

Verified RealEstate
3/350/2 Mettukuppam,
OMR Thoraipakkam,
Chennai 600 097, India
hello@verified.realestate
+91 9996 12 9996

Prepared from the registers named on the page each finding sits on. Where a register could not be read, this document says so in its place rather than leaving the gap to be read as a clean result.

