


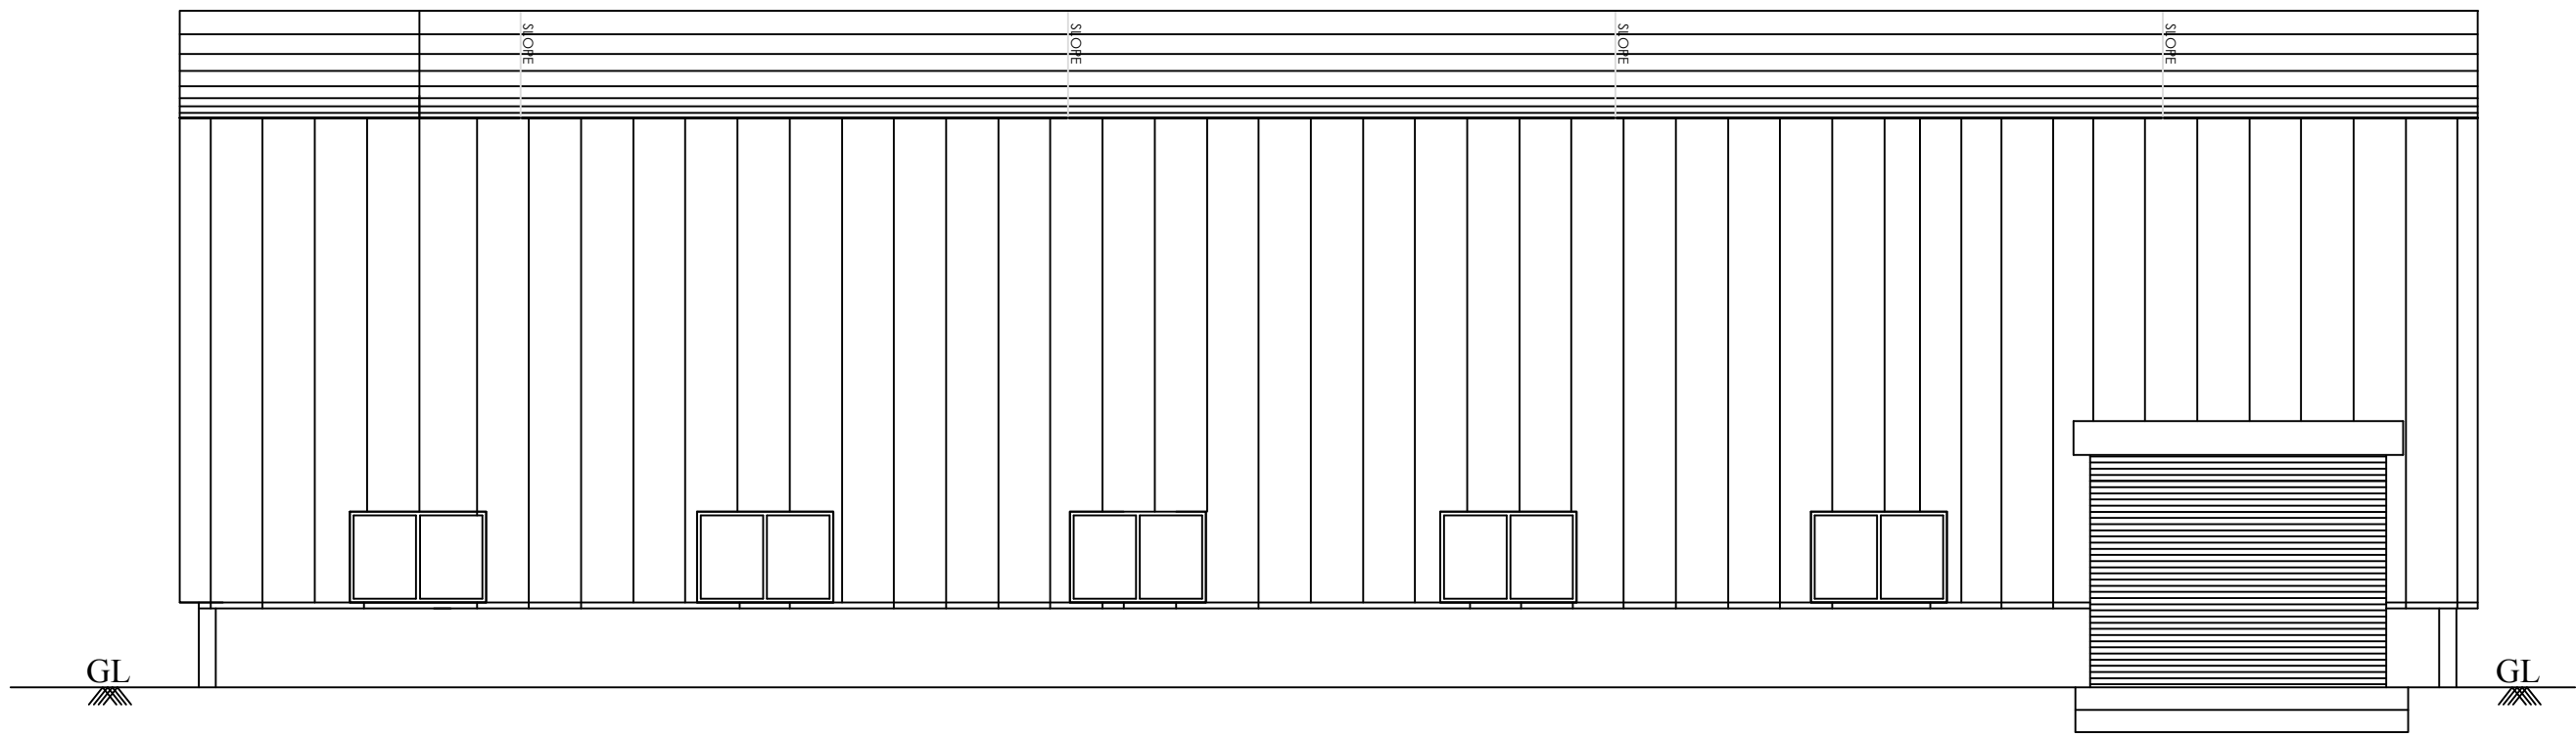


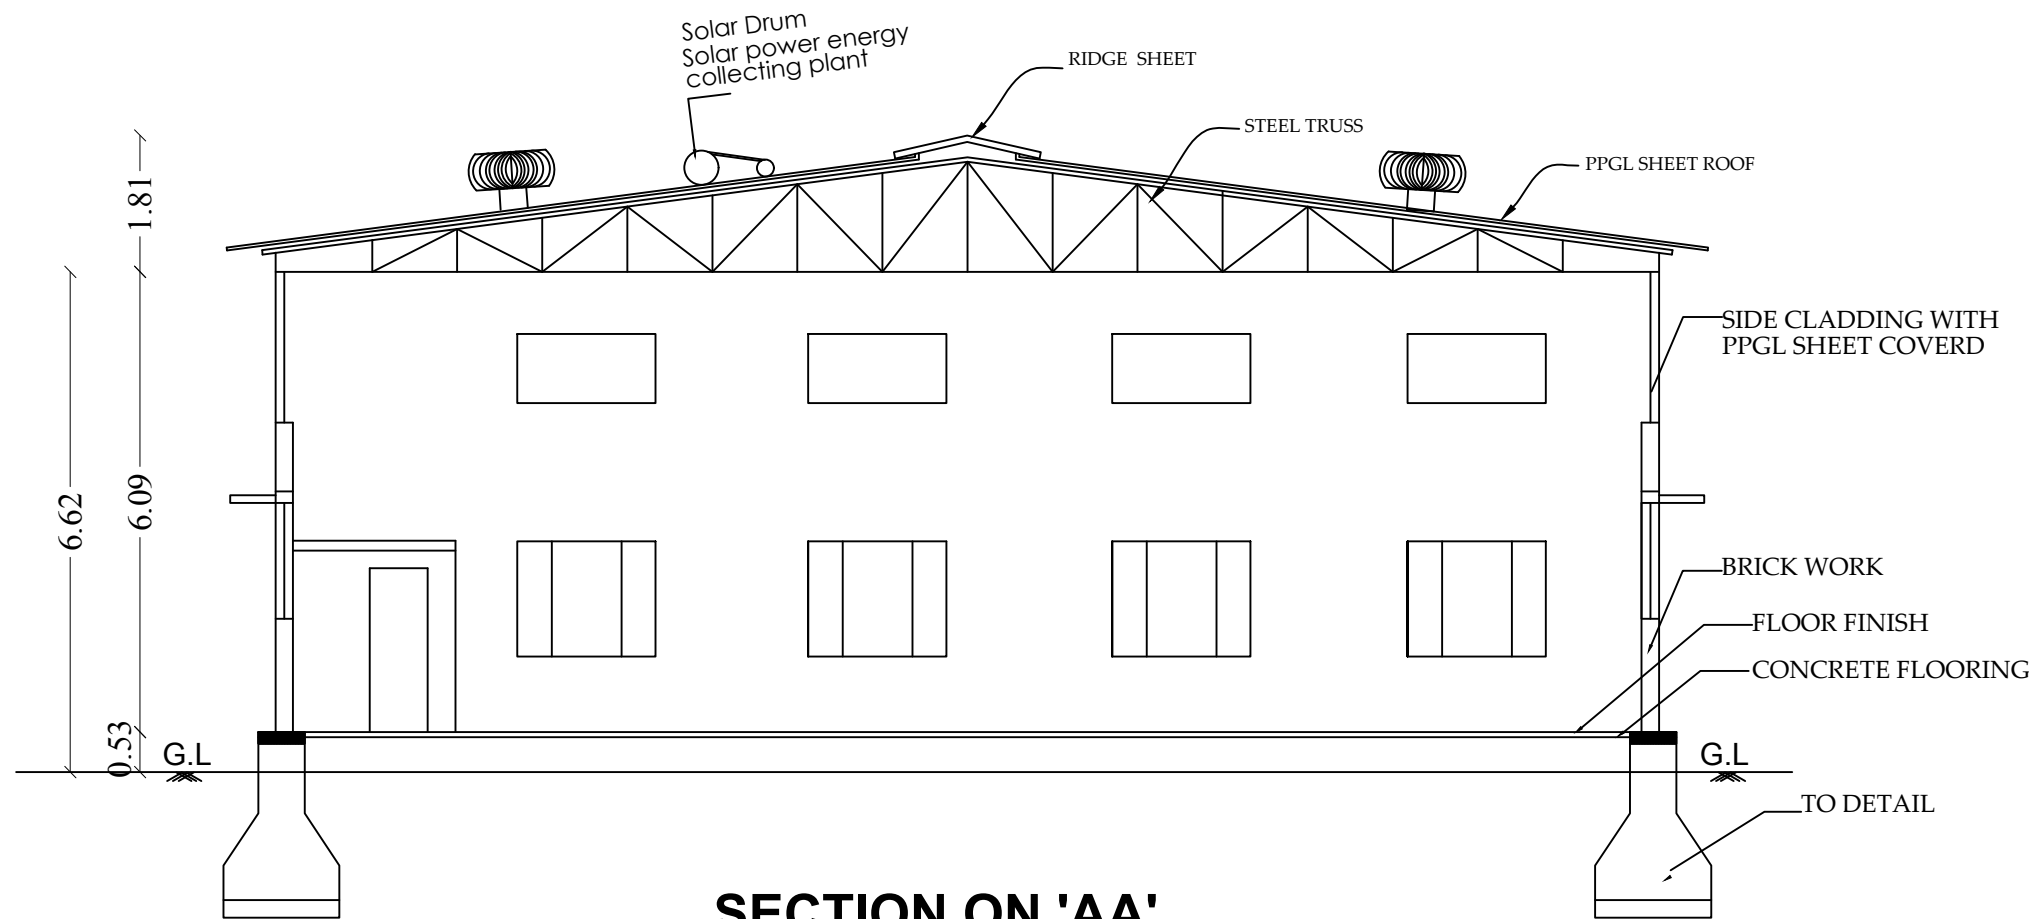

NORTH SIDE ELEVATION

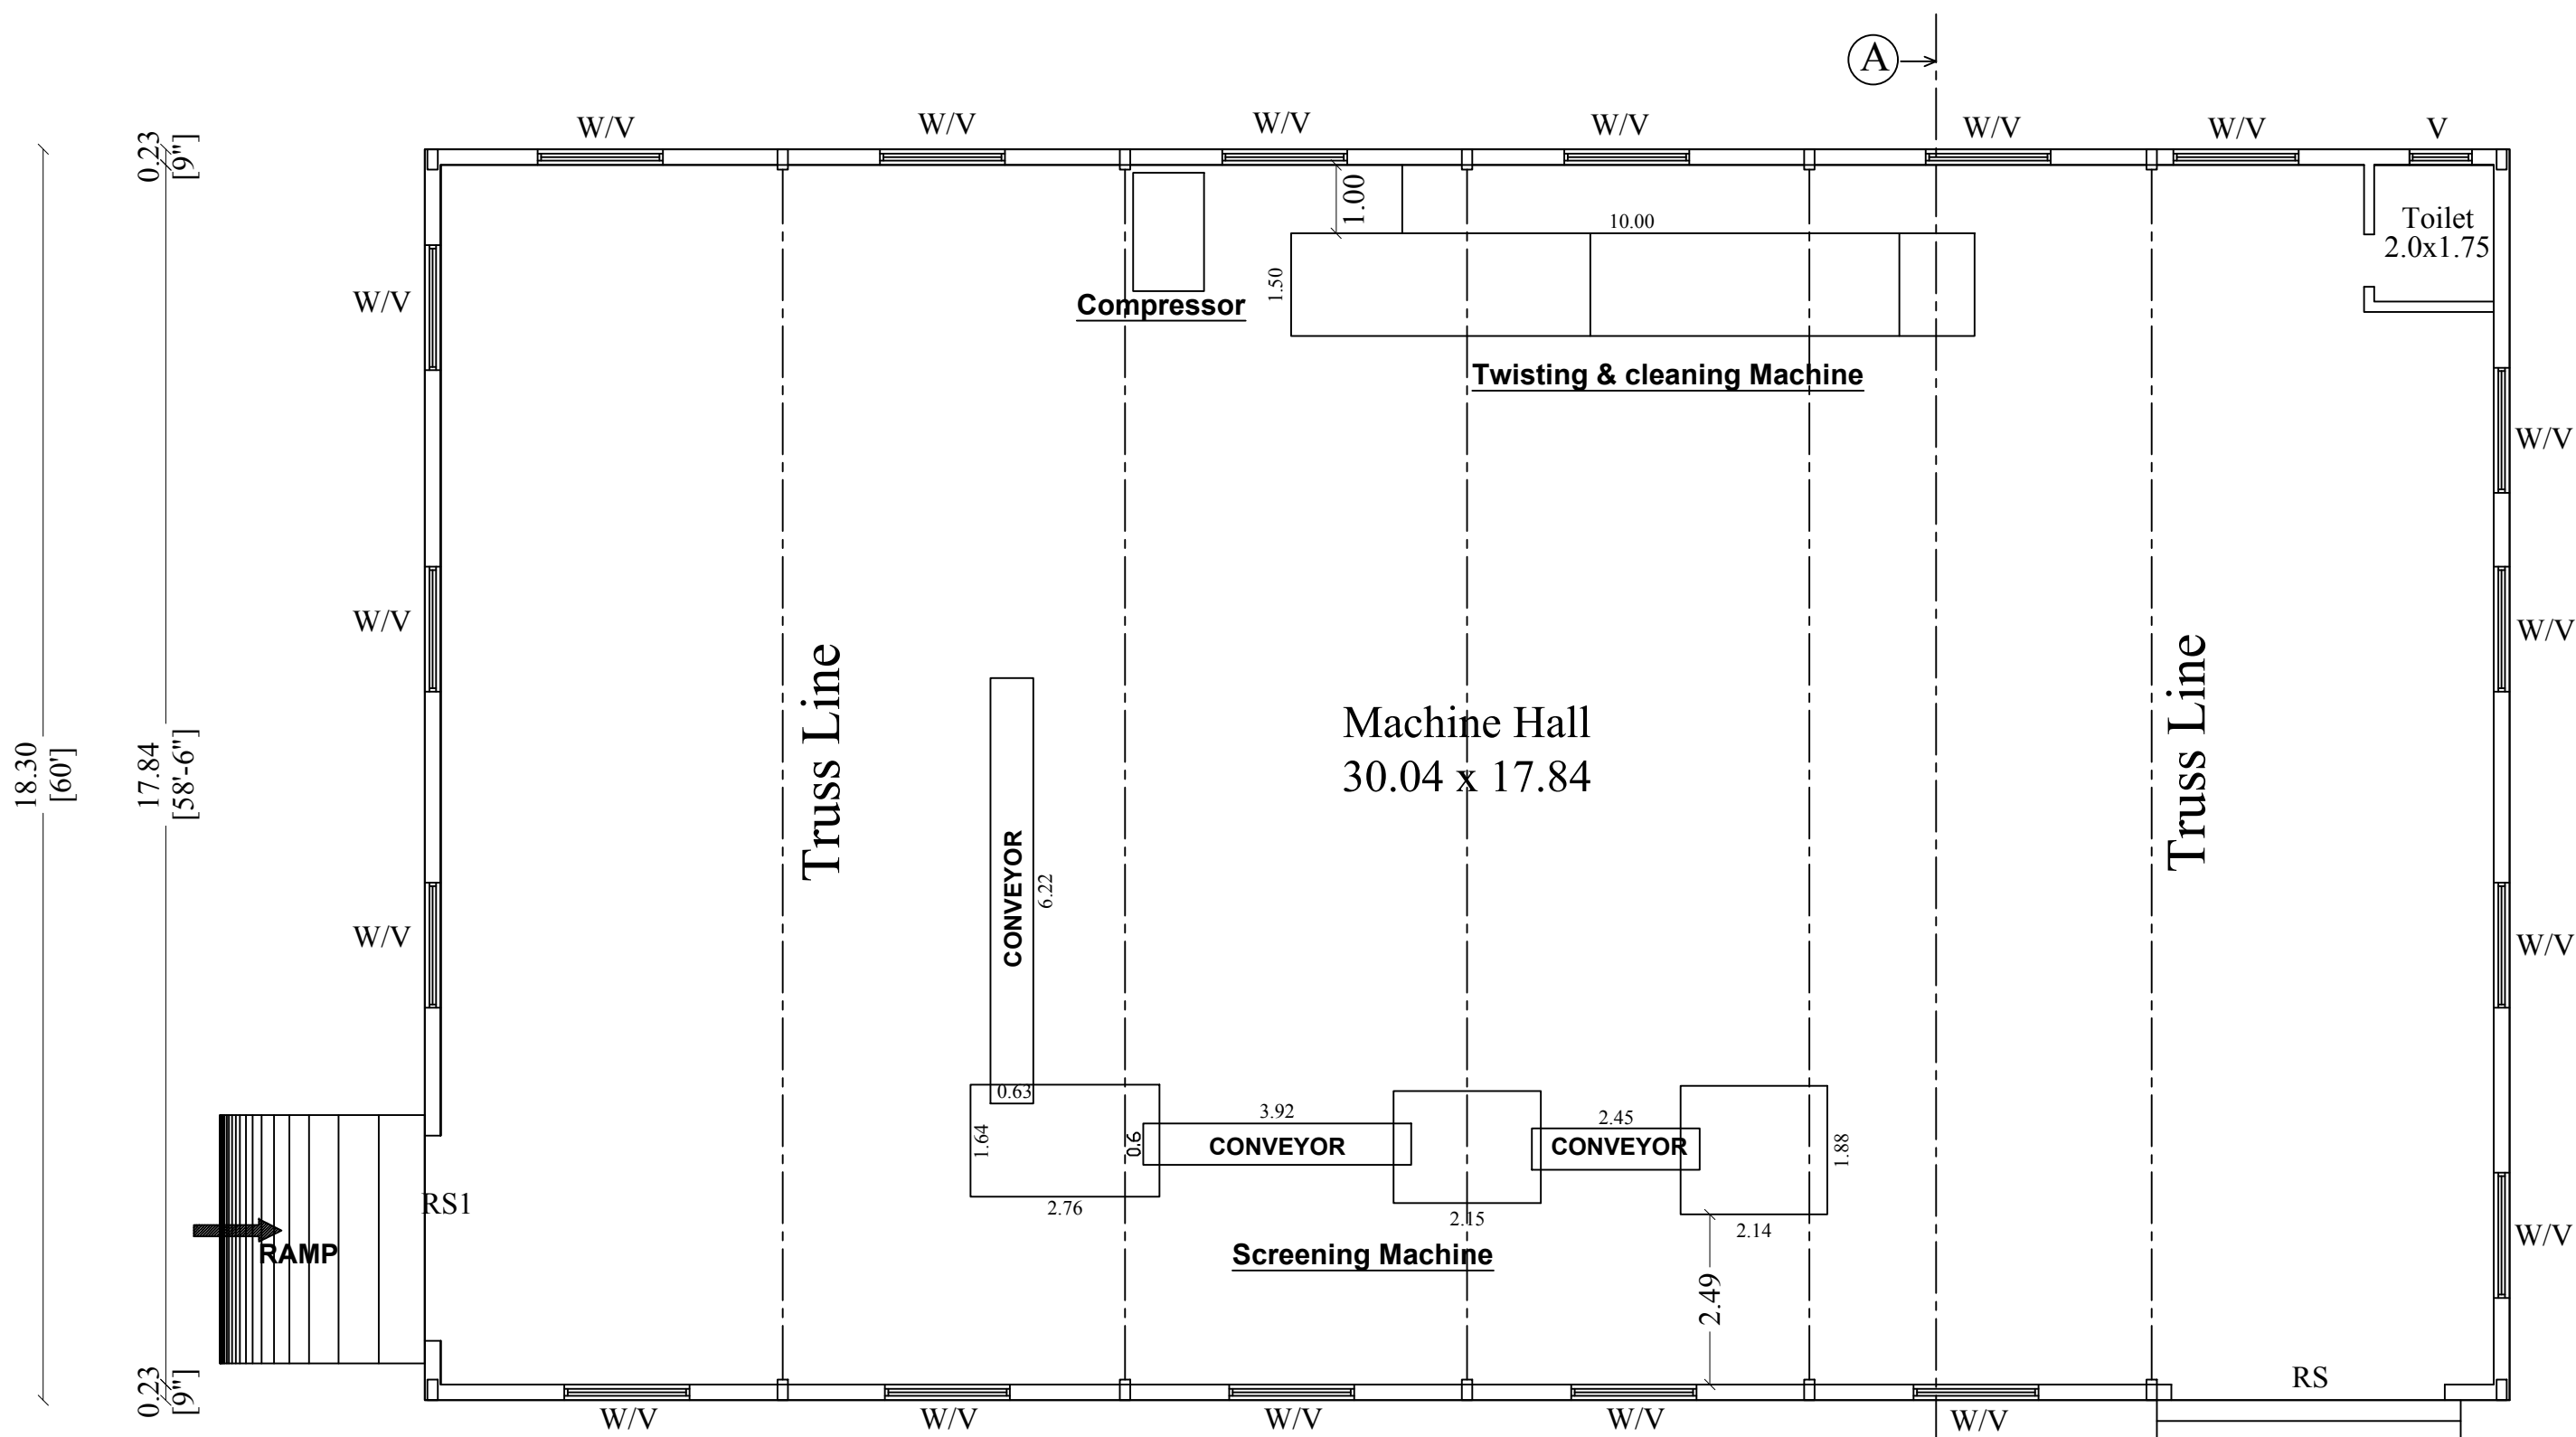

SECTION ON 'AA'

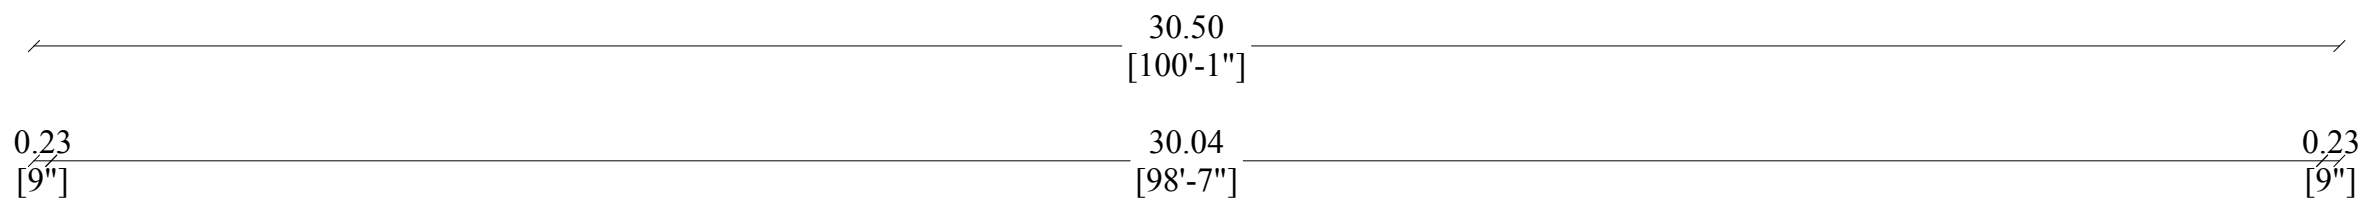

GROUND FLOOR PLAN

S.Padmanaban
Supervisor/Draughtsman Grade-II

FLOOR PLAN

Sheet : 2 / 2

PLAN SHOWING THE PROPOSED GROUND FLOOR CONSTRUCTION OF PPGL SHEET ROOF COIR INDUSTRY BUILDING IN S.F.NO:58/1C1, AT PERIYANEGAMAM VILLAGE, POLLACHI TALUK, COIMBATORE DISTRICT.

APPLICANT : M/S COCOBI YARN (T.ATCHAYA)

INDUSTRIAL TYPE

COTTAGE

Scale 1 : 100



APPROVAL DETAILS:

Online Application Number-SWP/BPA/002929/2023

SWP/SITE APPROVAL/LP/R(C) No : 111/2023

SWP/BP/DTCP/R(C) No : 17/2023

AREA DETAILS:


BLOCKS	TOTAL BUILDUP AREA	NON FSI AREA		TOTAL FSI AREA
		COVERD PARKING	DEDUCTION	
GROUND FLOOR	558.15	-	-	558.15
TOTAL	558.15	-	-	558.15

All metric dimensions are in metre


Machineries Details:

S.No	Name OF Machine	Qty	HP
1	Coir Twisting & Compressor Machine	1	2.5
2	Screening Machine	1	2.5

SCHEDULE OF JOINERY		IN M
RS	ROLLING SHUTTER	4.00 x 3.66
RS	ROLLING SHUTTER	3.00 x 3.66
SD	STEEL DOOR	1.55 x 2.10
SD	STEEL DOOR	3.36 x 3.05
W1	WINDOW	1.83 x 1.50
W/V	WINDOW/VENTILATOR	1.83 x 1.50

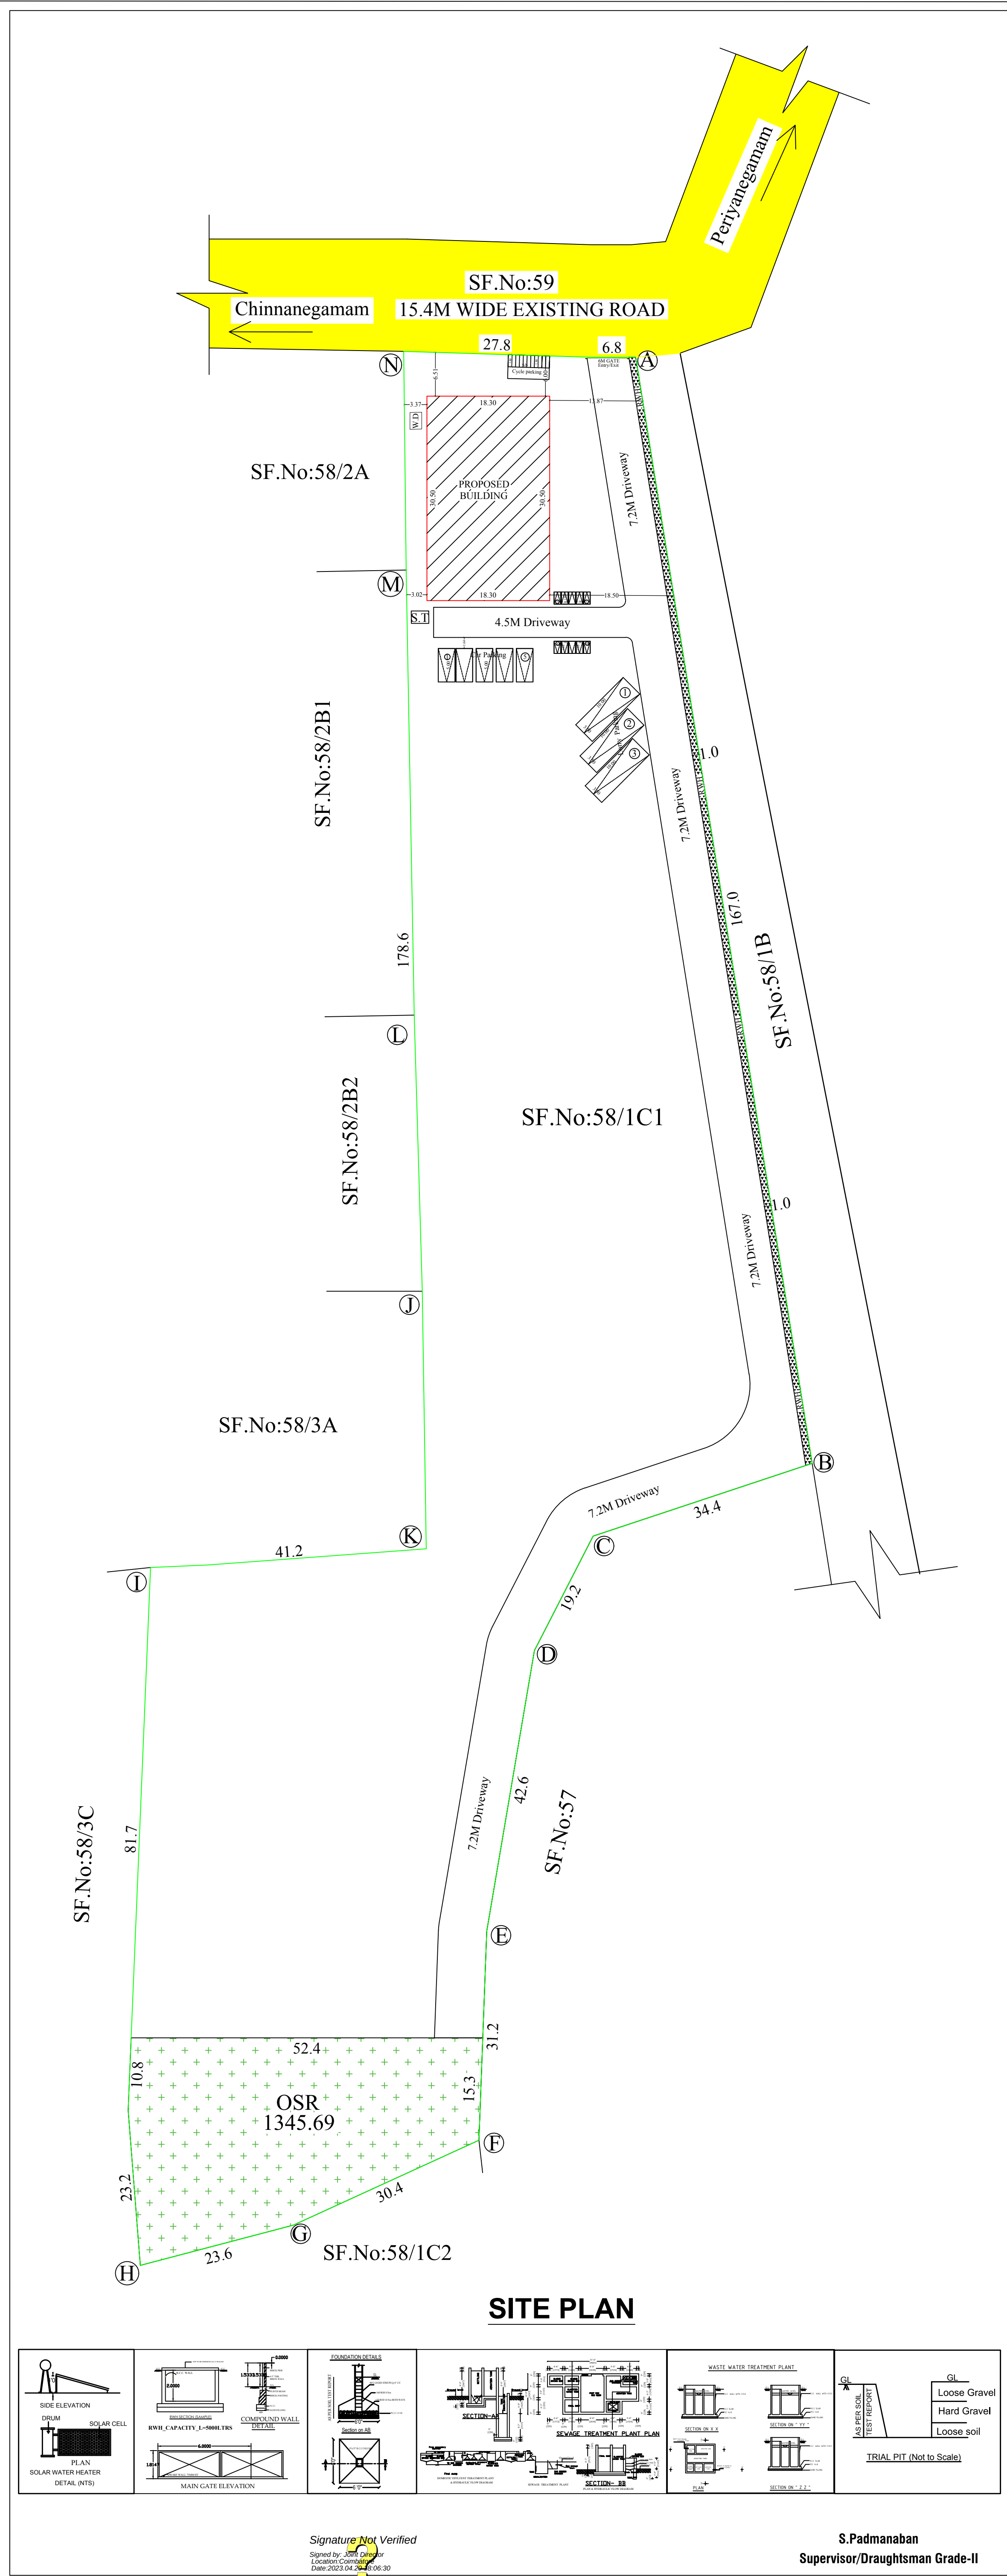

SITE PLAN

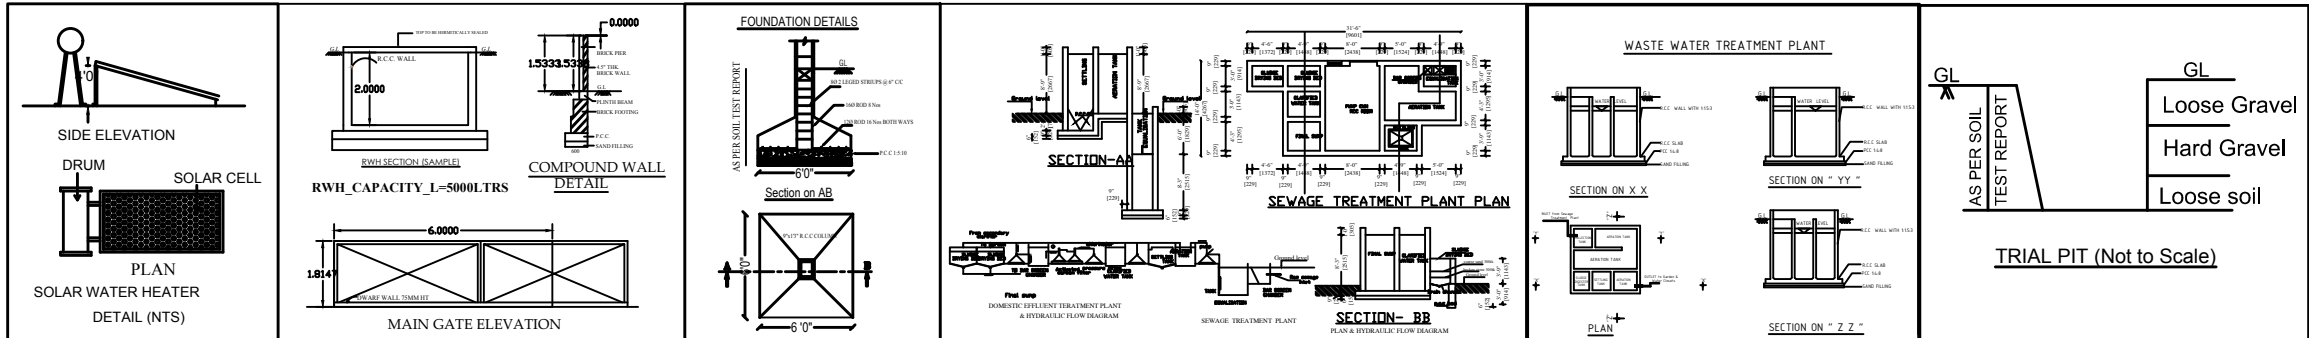

Signature Not Verified
Signed by: S.Padmanaban
Location: Coimbatore
Date: 2023.04.19 12:06:30

S.Padmanaban
Supervisor/Draughtsman Grade-II

SITE PLAN

SHEET NO : 1/2

PLAN SHOWING THE PROPOSED GROUND FLOOR CONSTRUCTION OF PPGL SHEET ROOF COIR INDUSTRY BUILDING IN S.F.NO: 58/1C1, AT PERIYANEGAMAM VILLAGE, POLLACHI TALUK, COIMBATORE DISTRICT.

INDUSTRIAL TYPE

COTTAGE

SCALE 1 : 400

APPROVAL DETAILS:
Online Application Number-SWP/BPA/002929/2023
SWP/SITE APPROVAL/LP/R(C) No : 111/2023
SWP/BP/DTCP/R(C) No : 17/2023

AREA DETAILS:
Area of the Site - 3.32 ACRES or 13435.56 Sqm (As per Doc.)
Superimposed Area - 3.335 ACRES or 13496.19 sqm

AREA DETAILS:

BLOCKS	TOTAL BUILDUP AREA	NON FSI AREA COVERED PARKING	DEDUCTION	TOTAL FSI AREA
GROUND FLOOR	558.15	-	-	558.15
TOTAL	558.15	-	-	558.15

NOTE:
$$\text{PLOT COVERAGE} = \frac{558.15}{13435.56} \times 100 = 4.15\%$$
$$\text{FLOOR SPACE INDEX} = \frac{558.15}{13435.56} = 0.04$$

PARKING AREA	REQUIRED	PROVIDED
Car	-	5 (Nos)
Lorry	-	3 (Nos)
TWO WHEELER	10 (Nos)	11 (Nos)
CYCLE	10 (Nos)	11 (Nos)
Total HP	- 5HP	
No.of Workers	Male: 5, Female: 5	Total: 10

TOTAL HORSE POWER - 5 HP
BUILDING HEIGHT - 6.62M

REFERENCE:
Existing Road
Site Boundry (A,B,C,D....N)
Pro. Building

OPEN SPACE RESERVATION :
O.S.R PROVIDED (1345.69 Sqm)

ALL DIMENSIONS ARE IN METER

Applicant

Structural Engineer

Architect/Engineer