

PLAN SHOWING THE EXISTING CONSTRUCTED SCHOOL BUILDING FOR M/S.SRISHA EDUCATIONAL TRUST., IN SURVEY NOS: 71/1,72/2,72/1C2 OF PATTANAM VILLAGE, SULUR TALUK, COIMBATORE DISTRICT.

NOTE : ALL DIMENSIONS AREA IN METER

SPECIFICATIONS :-

1. R.C.C FOOTING & COLUMN IN CONCRETE M40
2. SUPER STRUCTURE :BRICKWORK SET IN cm 1:5
3. R.C.C M20 FOR LINTELS,BEAMS &SLABS
4. P.C.C 1:4:8 FOR FLOOR LEVELLING COURSE
5. P.C.C 1:5:10 IN BASEMENT FOR FOUNDATION
6. JOINERY WITH T.W FLUSH DOORS & T.W GLAZED WINDOWS & VENTILATORS
7. 3 COATS OF CEMENT PAINT TO INSIDE & OUT SIDE WALLS
8. 2 COATS OF ENAMEL PAINTS OVER ONE COAT OF PRIMER FOR JOINERY, GRILL WORK,ETC
9. WEATHERING COURSE OVER ROOF SLAB 3" THICK WITH BRICK JELLY LIME CONCRETE AND ONE LAYER OF PRESSED TILES ON TOP


BUILDING AREA DETAILS :

DESCRIPTION	FSI (SQ.M)	NON-FSI (SQ.M)	TOTAL (SQ.M)
MAIN BUILDING - 1			
GROUND FLOOR	1330.12	201.70	1531.82
FIRST FLOOR	1330.12	201.70	1531.82
SECOND FLOOR	1330.12	201.70	1531.82
THIRD FLOOR	1330.12	201.70	1531.82
TOTAL	5320.48	806.80	6127.28

JOINERY SCHEDULE

D	1.40X2.13	DOOR
D1	0.97X2.13	DOOR
D2	2.43X2.28	DOOR
D3	0.75x2.13	DOOR
PD	1.40X2.13	PROPOSED DOOR
SD	0.90X2.13	SLIDING DOOR
CG	2.13X2.74	DOOR
W	1.82 X1.50	WINDOW
V	1.82X0.61	VENTILATOR
V1	0.61X0.61	VENTILATOR
J	6.03X2.13	JOLLY
J1	3.04X1.82	JOLLY
J2	1.82X1.21	JOLLY
J3	1.05X0.61	JOLLY

MECHANICAL VENTILATION PROVIDED FOR ENTIRE BUILDING

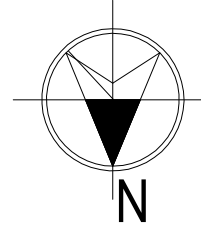COLOUR INDEX :	REFERENCE :	
PROPOSED ☐	SCALE : 1:100	
BOUNDARY ☐	DATE : 06 FEB 2023	
ROAD ☐		
DRIVEWAY ☐		

MAIN BUILDING-1 (GROUND FLOOR PLAN & FIRST FLOOR PLAN)

APPLICANT :

For SRISHA FOUNDATION


S. Ram Kumar
Director

ARCHITECT / REGISTERED ENGINEER


R. Anbu Raja B. Arch.
R. ANBU RAJA B.Arch.,
Reg. No : CA/2006/38523
CBE/LPA/RA/GR-I/19/03/004
Email : apkarchitects@gmail.com
Mob : 9442405956
No 27/2, 1st Floor, Vilankurichi Road,
Near Kamala Prakasam Hospital,
Kalapatti, Coimbatore - 641 048

REGISTERED STRUCTURAL ENGINEER

M. Balasubramanian
M. BALASUBRAMANIAM, ME(Srs), MIE,PV.C.Engg.,
STRUCTURE & SOIL STABILITY BANK VALUER
COLLECTOR'S PANEL ENGINEER CLASS-1A
LPA / SE / GR-II / 19/04/015
103, 84-A, Sarojini Complex,
Senkadu, Kattoor Street,
Near by Women's Polytechnic College,
P.N. Palayam, Coimbatore - 641 037.
Mobile No: 98432 65083

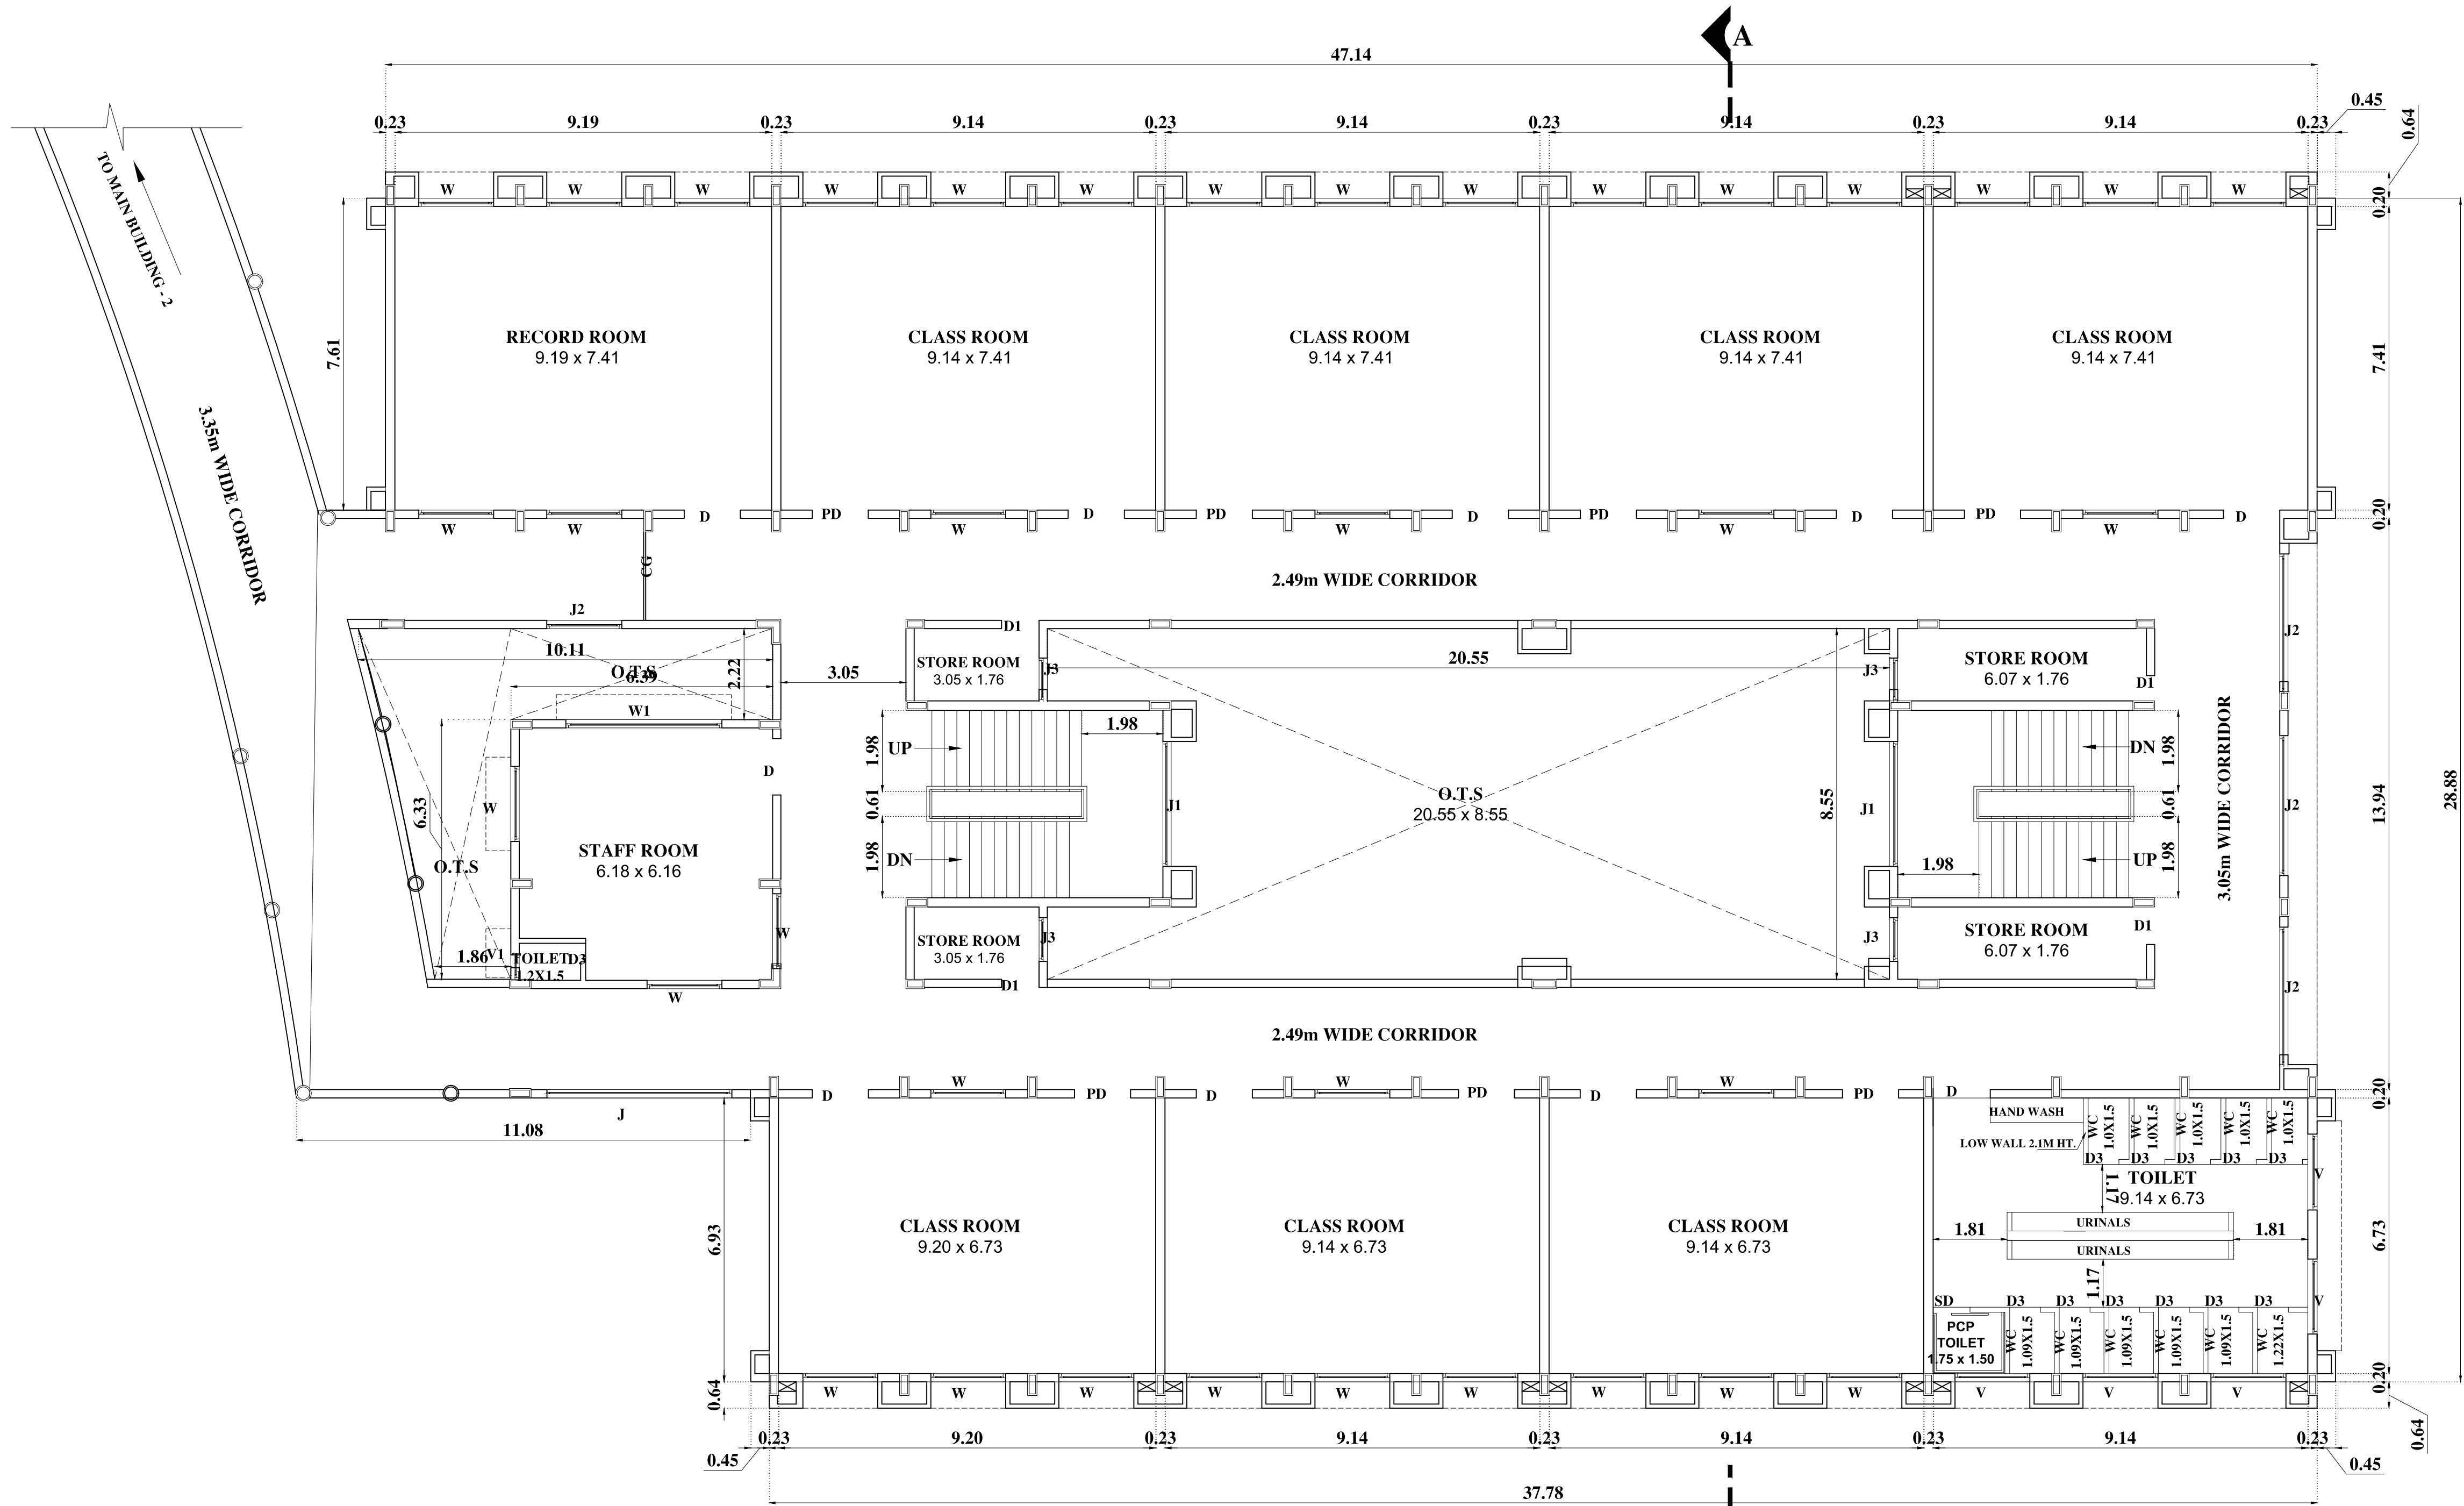

FIRST FLOOR PLAN

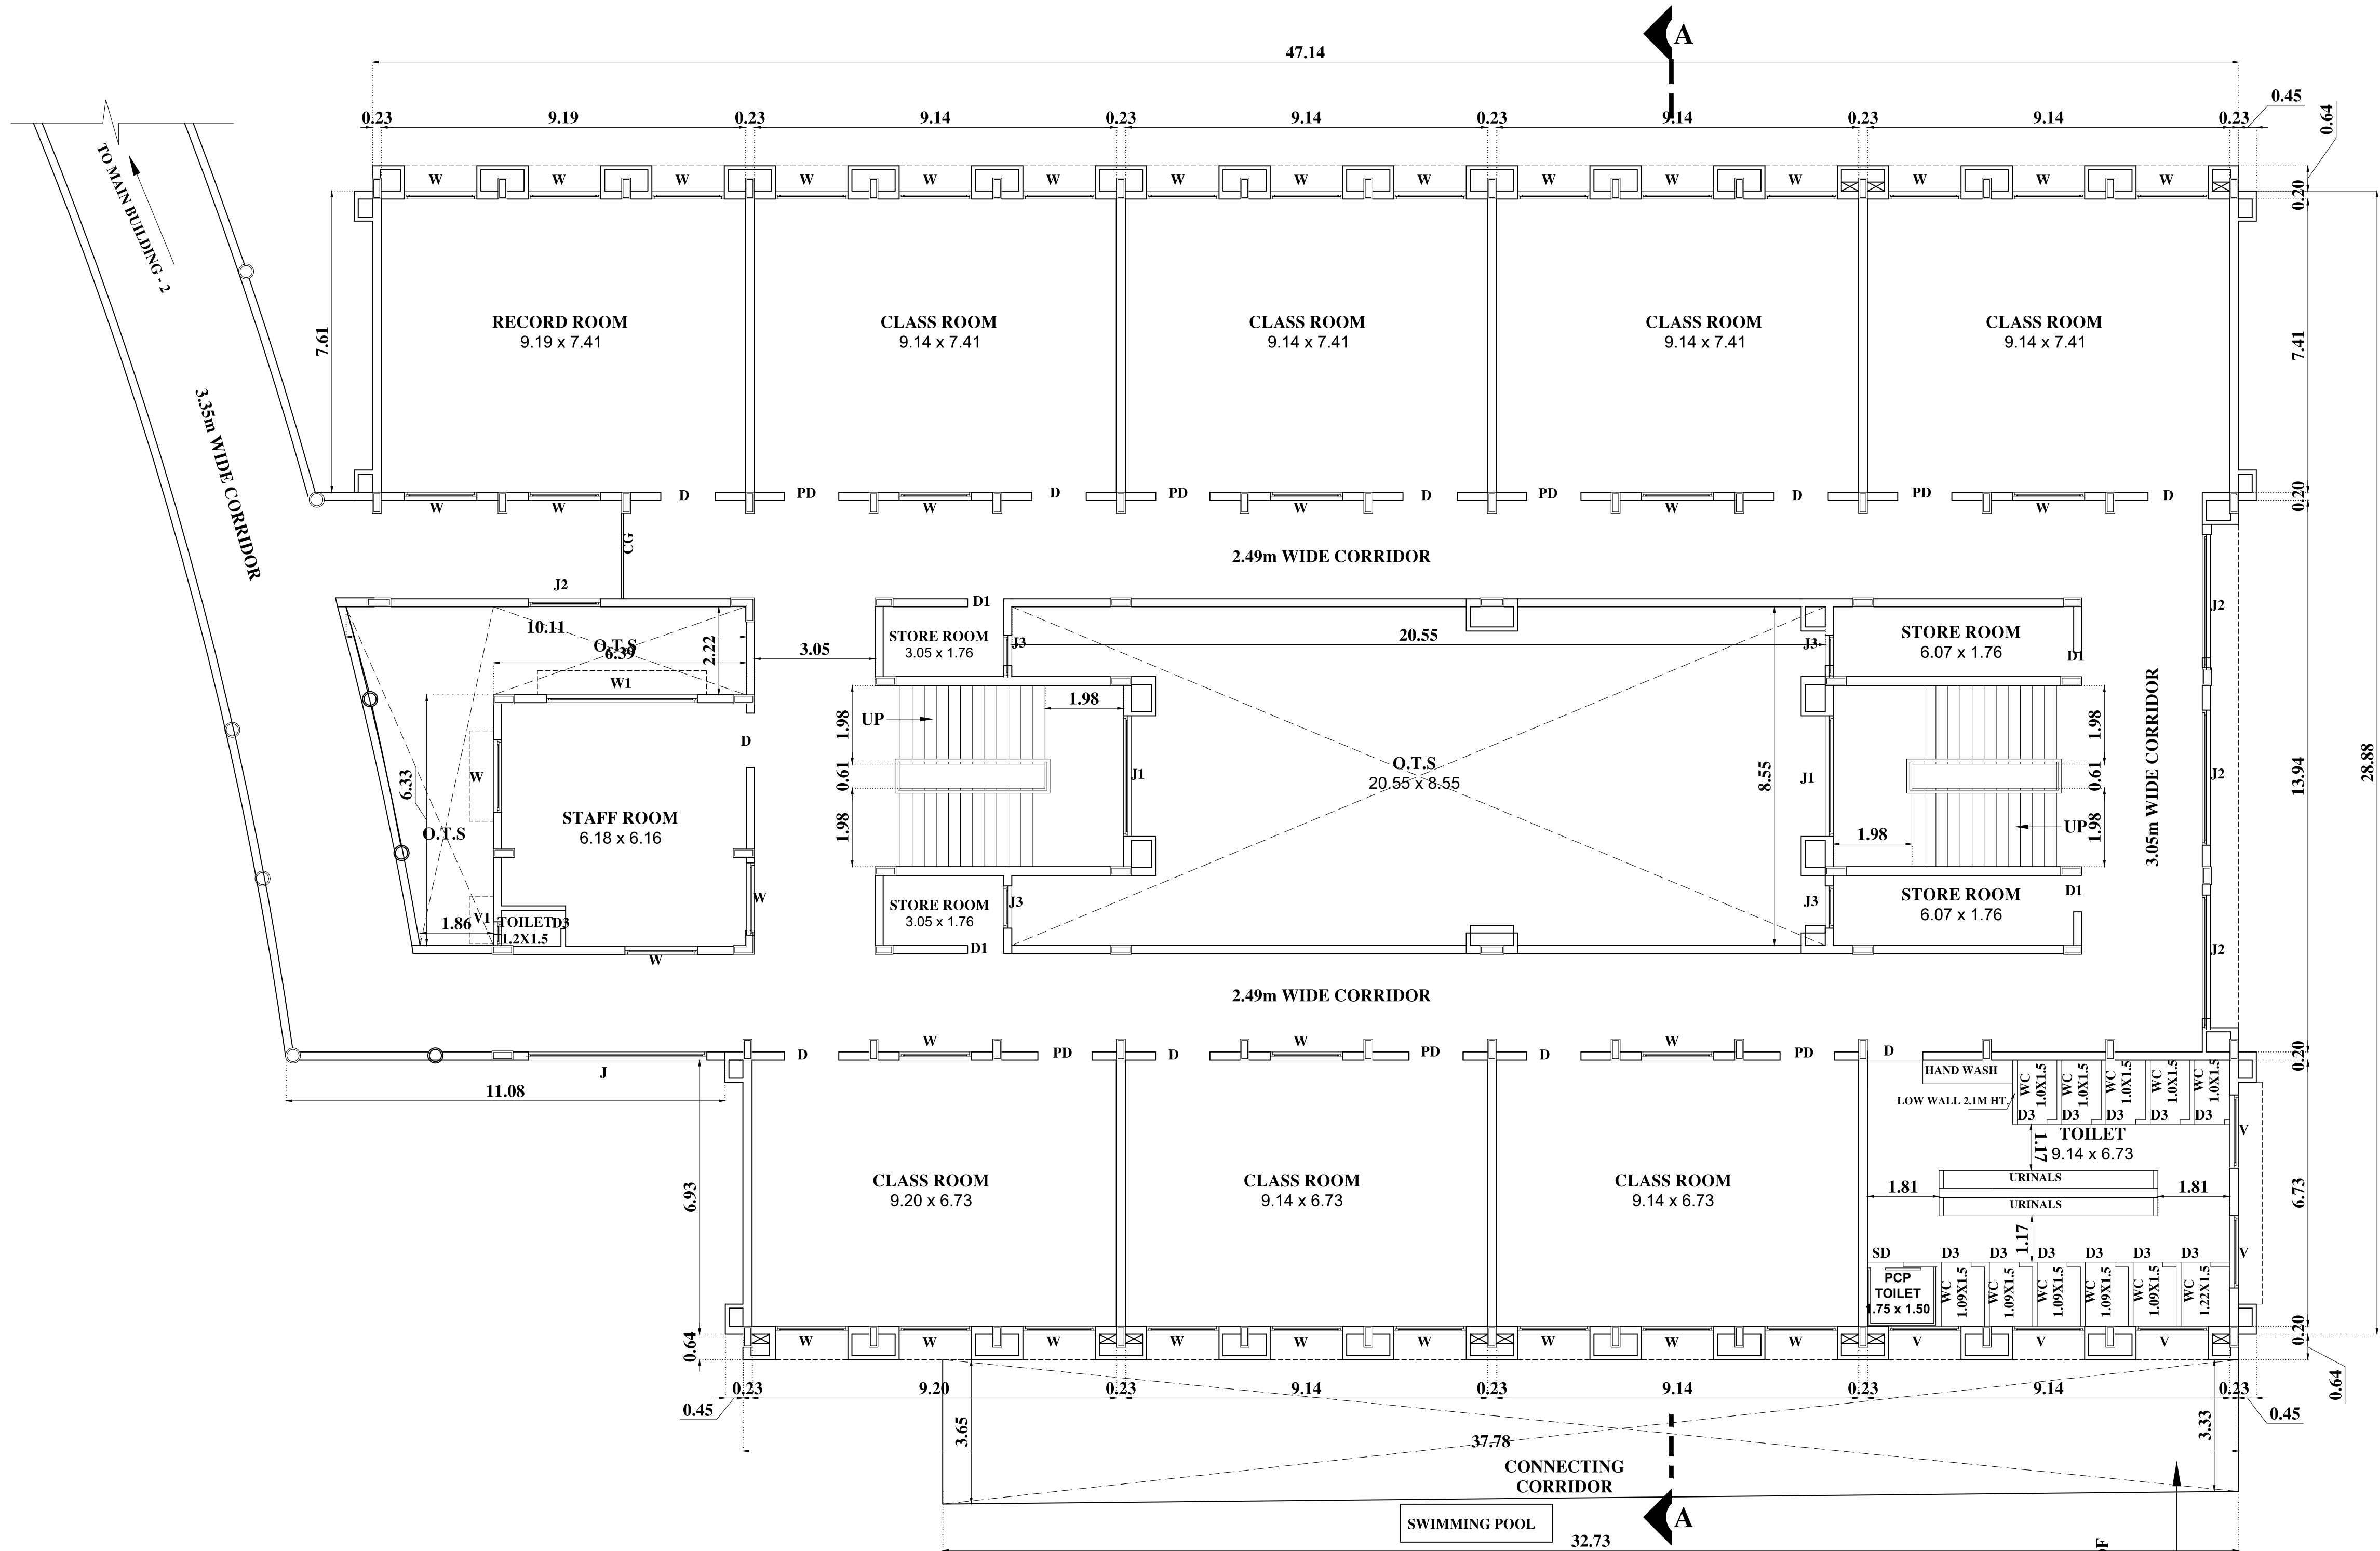

GROUND FLOOR PLAN

PLAN SHOWING THE EXISTING CONSTRUCTED SCHOOL BUILDING FOR M/S.SRISHA EDUCATIONAL TRUST., IN SURVEY NOS: 71/1,72/2,72/1C2 OF PATTANAM VILLAGE, SULUR TALUK, COIMBATORE DISTRICT.

NOTE : ALL DIMENSIONS AREA IN METER

SPECIFICATIONS :-

1. R.C.C FOOTING & COLUMN IN CONCRETE M40
2. SUPER STRUCTURE BRICKWORK SET IN cm 1:5
3. R.C.C M20 FOR LINTELS,BEAMS & SLABS
4. P.C.C 1:4:8 FOR FLOOR LEVELLING COURSE
5. P.C.C 1:5:10 IN BASEMENT FOR FOUNDATION
6. JOINERY WITH T.W FLUSH DOORS & T.W GLAZED WINDOWS & VENTILATORS
7. 3 COATS OF CEMENT PAINT TO INSIDE & OUT SIDE WALLS
8. 2 COATS OF ENAMEL PAINTS OVER ONE COAT OF PRIMER FOR JOINERY, GRILL WORK,ETC
9. WEATHERING COURSE OVER ROOF SLAB 3" THICK WITH BRICK JELLY LIME CONCRETE AND ONE LAYER OF PRESSED TILES ON TOP


BUILDING AREA DETAILS :

DESCRIPTION	FSI (SQ.M)	NON-FSI (SQ.M)	TOTAL (SQ.M)
MAIN BUILDING - 1			
GROUND FLOOR	1330.12	201.70	1531.82
FIRST FLOOR	1330.12	201.70	1531.82
SECOND FLOOR	1330.12	201.70	1531.82
THIRD FLOOR	1330.12	201.70	1531.82
TOTAL	5320.48	806.80	6127.28

JOINERY SCHEDULE


D	1.40X2.13	DOOR
D1	0.97X2.13	DOOR
D2	2.43X2.28	DOOR
D3	0.75x2.13	DOOR
PD	1.40X2.13	PROPOSED DOOR
SD	0.90X2.13	SLIDING DOOR
CG	2.13X2.74	DOOR
W	1.82 X1.50	WINDOW
V	1.82X0.61	VENTILATOR
V1	0.61X0.61	VENTILATOR
J	6.03X2.13	JOLLY
J1	3.04X1.82	JOLLY
J2	1.82X1.21	JOLLY
J3	1.05X0.61	JOLLY

MECHANICAL VENTILATION PROVIDED FOR ENTIRE BUILDING

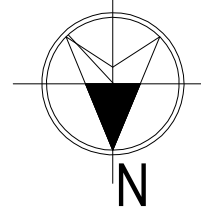
COLOUR INDEX :	REFERENCE :	
PROPOSED ☐	SCALE : 1:100	
BOUNDARY ☐	DATE : 11 JAN 2023	
ROAD ☐		
DRIVEWAY ☐		

MAIN BUILDING-1 (SECOND, THIRD AND TERRACE FLOOR PLAN)

APPLICANT :

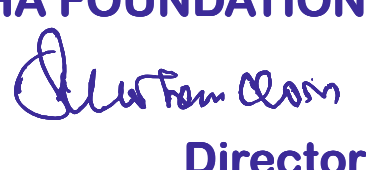
For SRISHA FOUNDATION

Director

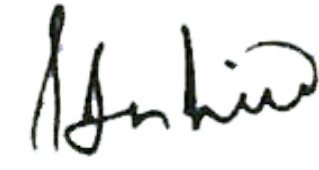ARCHITECT / REGISTERED ENGINEER



R. ANBU RAJA B.Arch.,
Reg. No : CA/2006/38523
CBE/LPA/RA/GR-I/19/03/004
Email : apkarchitects@gmail.com
Mob : 9442405956
No.27/2, 1st Floor, Vilankurichi Road,
Near Kamala Prakasam Hospital,
Kalapatti, Coimbatore - 641 048

REGISTERED STRUCTURAL ENGINEER

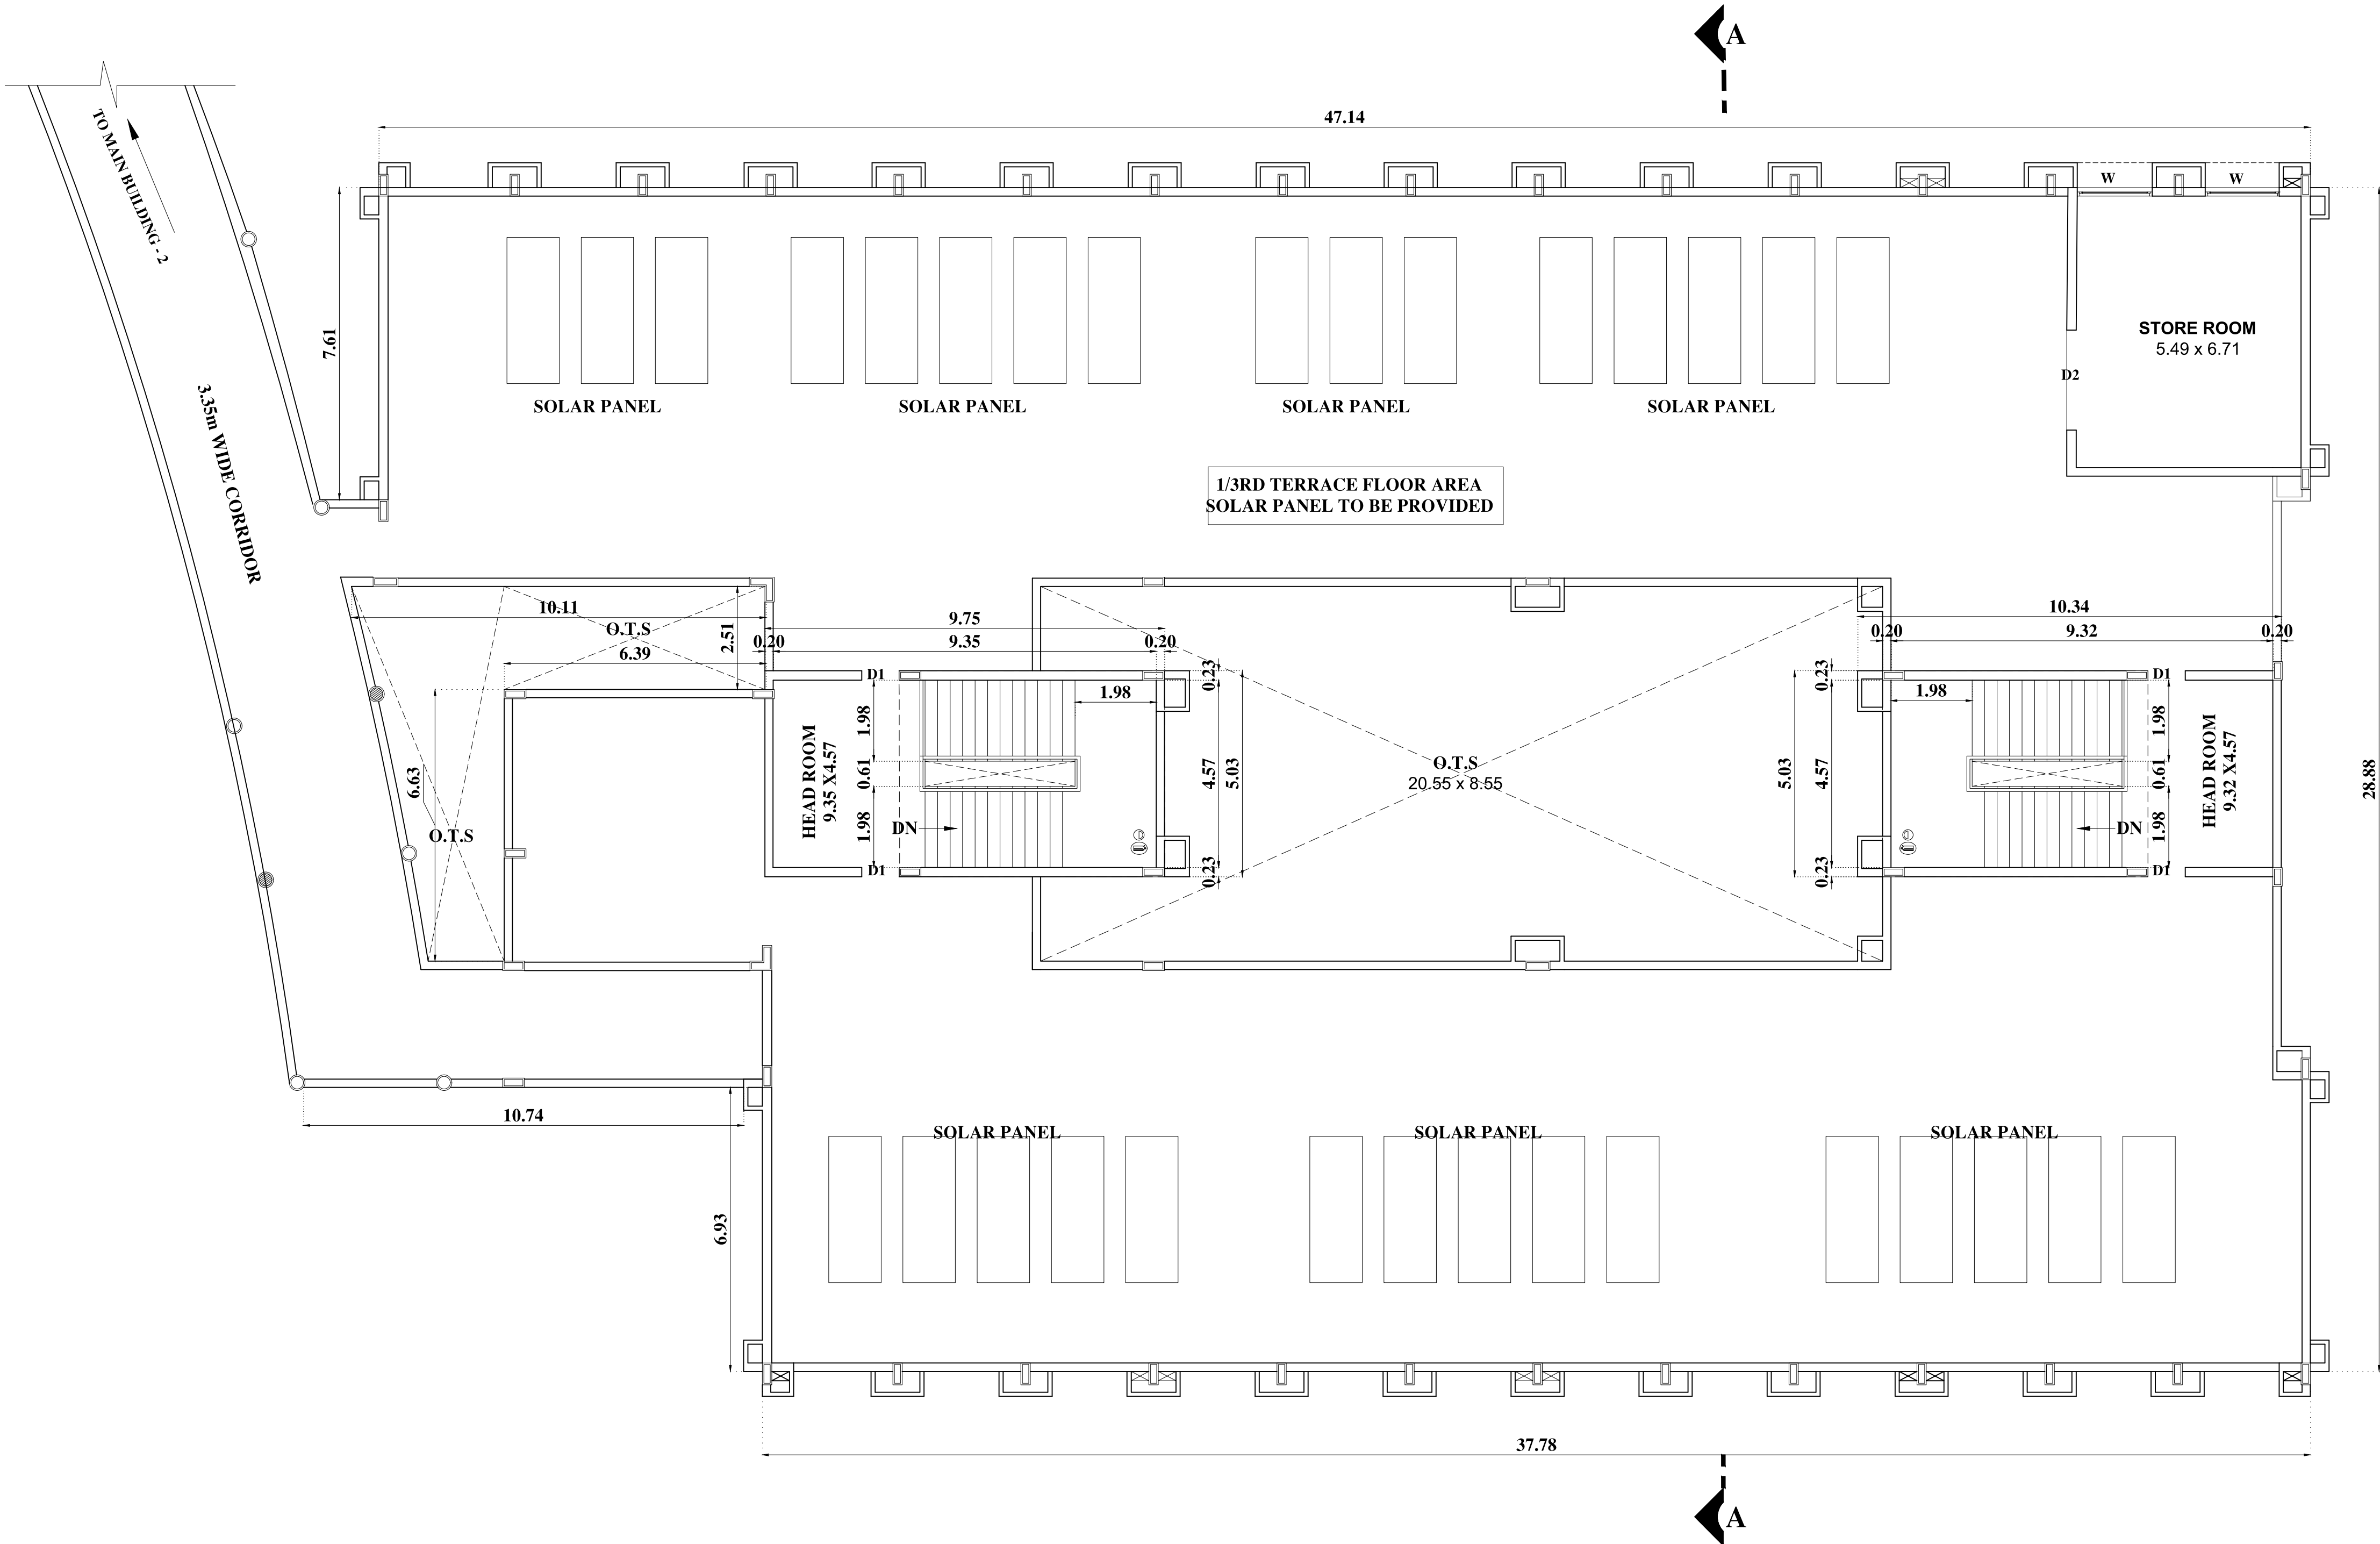
M. BALASUBRAMANIAM, ME(Sp), MIE,PVCC,Engg.,
STRUCTURE & SOIL STABILITY BANK VALUER
COLLECTOR'S PANEL ENGINEER CLASS-1A
LPA / SE / GR-II / 19/04/015
103, 84-A, Sarojini Complex,
Sankudu, Kattoor Street,
Near by Womens Polytechnic College,
P.N. Palayam, Coimbatore - 641 037,
Mobile No: 98432 65083



TERRACE FLOOR PLAN

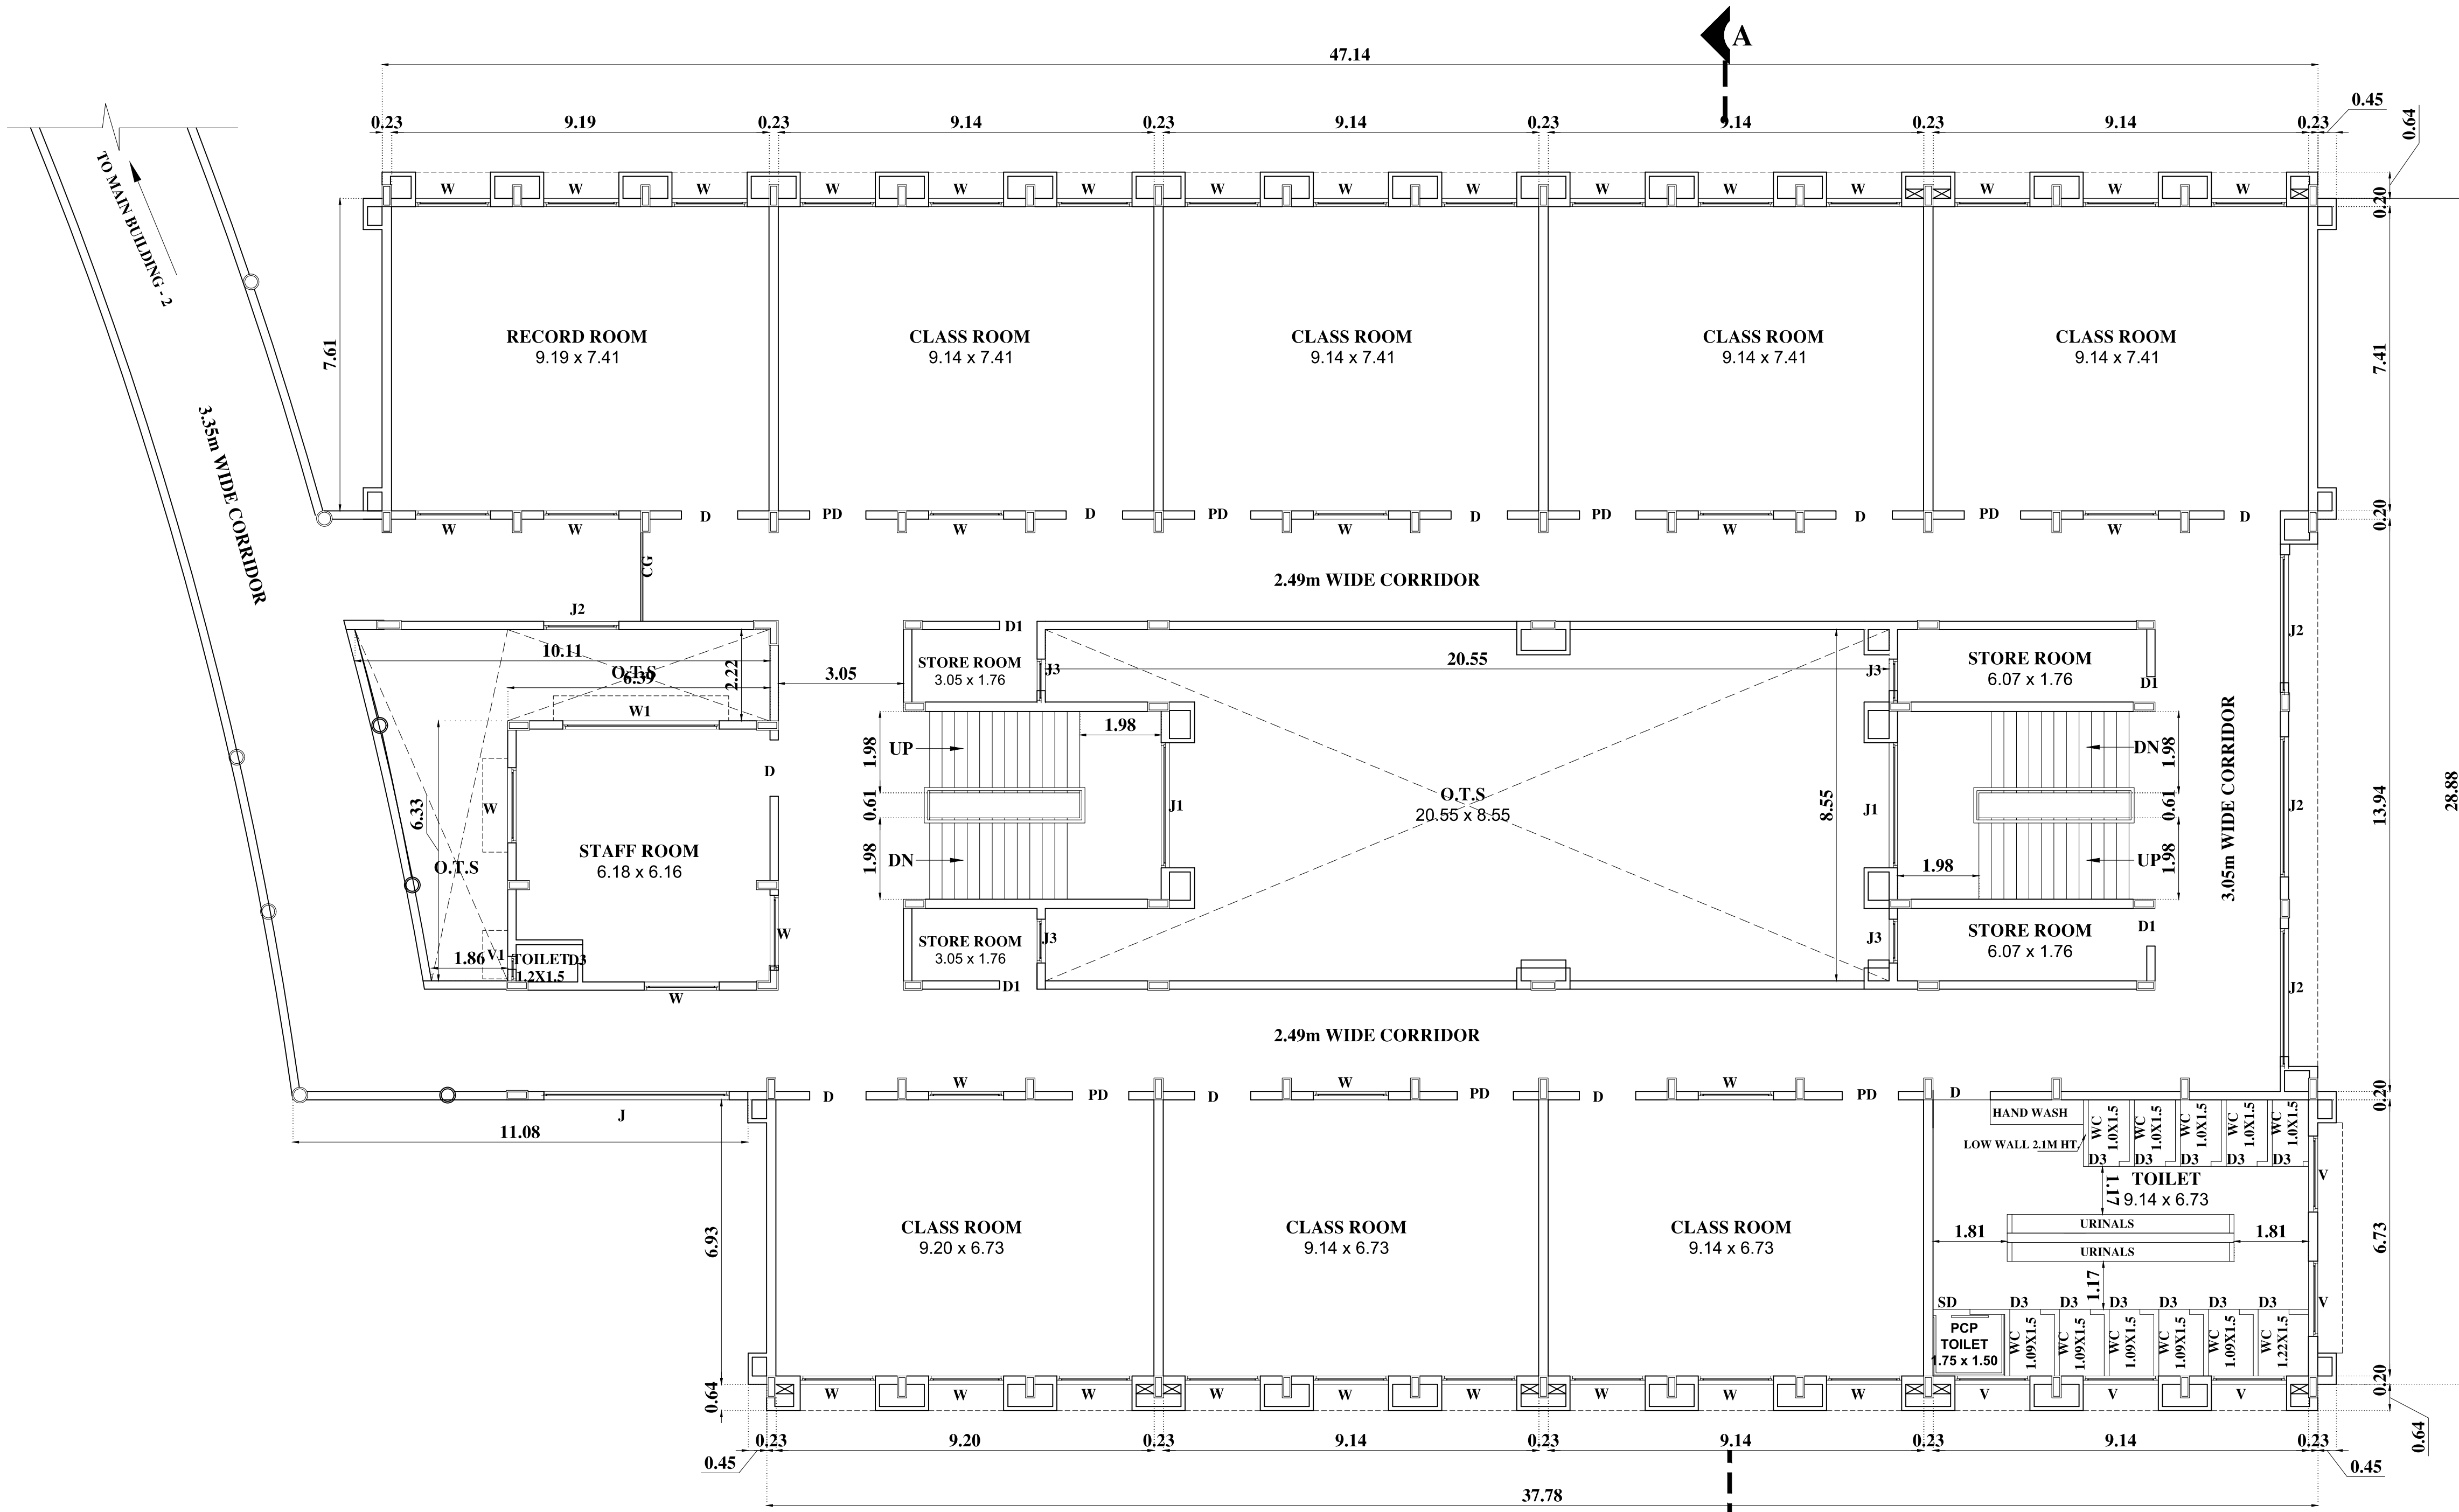

SECOND & THIRD FLOOR PLAN

PLAN SHOWING THE EXISTING CONSTRUCTED SCHOOL BUILDING FOR M/S.SRISHA EDUCATIONAL TRUST., IN SURVEY NOS: 71/1,72/2,72/1C2 OF PATTANAM VILLAGE, SULUR TALUK, COIMBATORE DISTRICT.

NOTE : ALL DIMENSIONS AREA IN METER

SPECIFICATIONS :-

1. R.C.C FOOTING & COLUMN IN CONCRETE M40

2. SUPER STRUCTURE :BRICKWORK SET IN cm 1:5

3. R.C.C M20 FOR LINTELS,BEAMS &SLABS

4. P.C.C 1:4:8 FOR FLOOR LEVELLING COURSE

5. P.C.C 1:5:10 IN BASEMENT FOR FOUNDATION

6. JOINERY WITH T.W FLUSH DOORS & T.W GLAZED WINDOWS & VENTILATORS

7. 3 COATS OF CEMENT PAINT TO INSIDE & OUT SIDE WALLS
8. 2 COATS OF ENAMEL PAINTS OVER ONE COAT OF PRIMER FOR JOINERY, GRILL WORK,ETC

9. WEATHERING COURSE OVER ROOF SLAB 3" THICK WITH BRICK JELLY LIME CONCRETE AND ONE LAYER OF PRESSED TILES ON TOP

JOINERY SCHEDULE

MD	2.43X2.74	MAIN DOOR
D	1.21X2.13	DOOR
D1	0.76 x 2.10	DOOR
D2	0.68 x 2.10	DOOR
V	1.82X0.61	VENTILATOR
V1	0.61X0.61	VENTILATOR

MECHANICAL VENTILATION PROVIDED FOR ENTIRE BUILDING

COLOUR INDEX :		REFERENCE :	
PROPOSED		SCALE	: 1:100
BOUNDARY		DATE	: 11 JAN 2023
ROAD			
DRIVEWAY			

MAIN BUILDING-1
(SECTION & ELEVATION)

APPLICANT :

For SRISHA FOUNDATION

Director


REGISTERED STRUCTURAL ENGINEER

M. BALASUBRAMANIAM, ME(Srs), MIE,FIV.C.Engg.,
STRUCTURE & SOIL STABILITY BANK VALUER
COLLECTOR'S PANEL ENGINEER CLASS-1A
LPA / SE / GR-II / 19/04/015
103, 84-A, Sarojini Complex,
Senkadu, Kattoor Street,
Near by Womens Polytechnic College,
P.N. Palsayam, Coimbatore - 641 037.
Mobile No: 98432 65083


ARCHITECT / REGISTERED ENGINEER

R. ANBU RAJA B.Arch.,
Reg. No - CA/2006/38923
CBE/LPA/RA/GR-I/19/03/004
Email : apkarchitects@gmail.com
Mob : 9442405956
No.27/2, 1st Floor, Vilankurichi Road,
Near Kamala Prakasam Hospital,
Kalapatti, Coimbatore - 641 048

FRONT ELEVATION

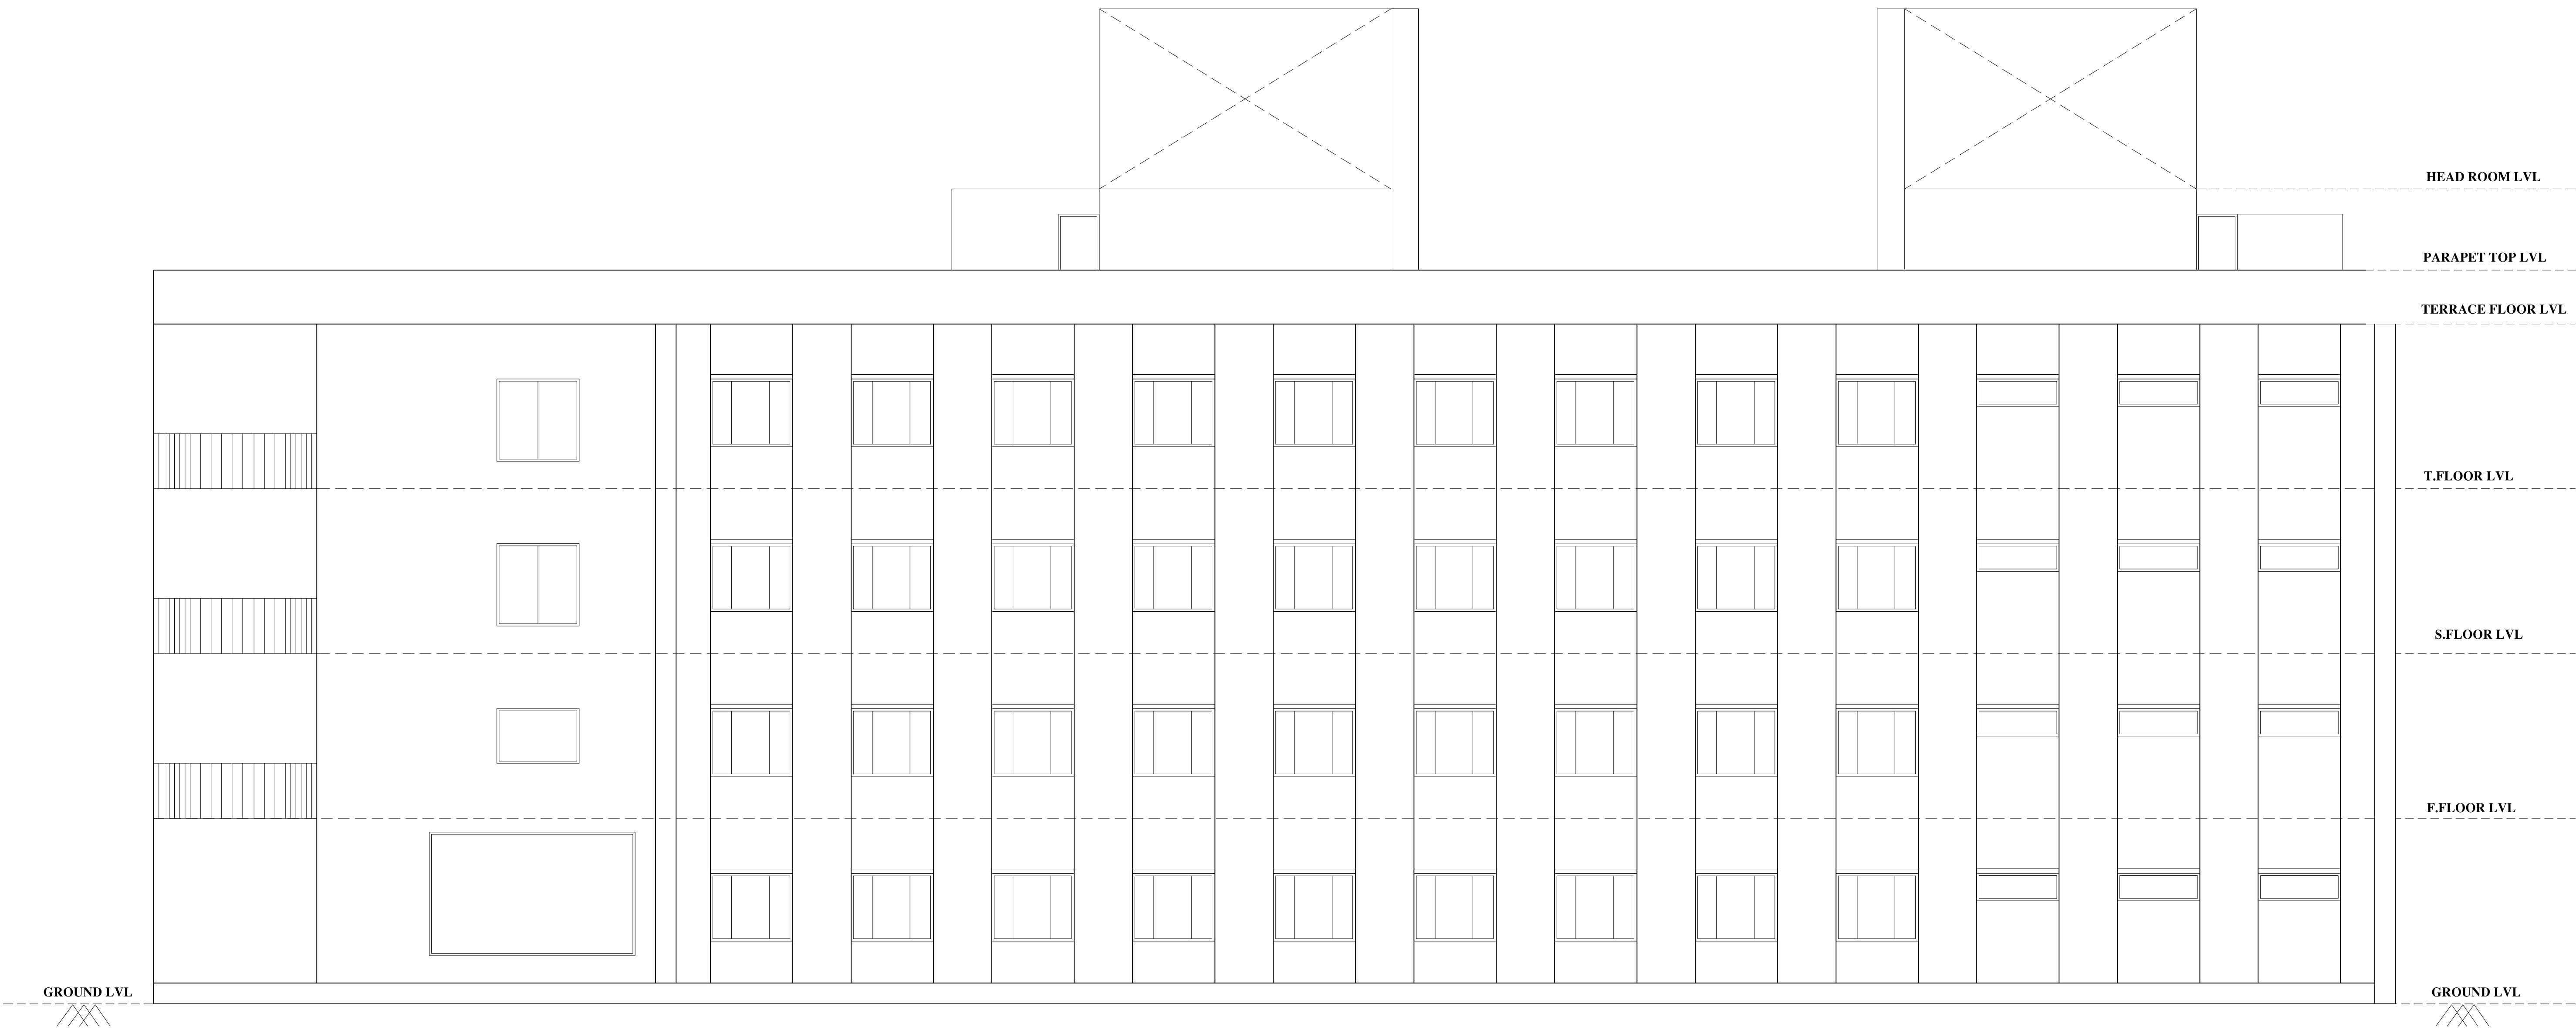

SECTION - AA'

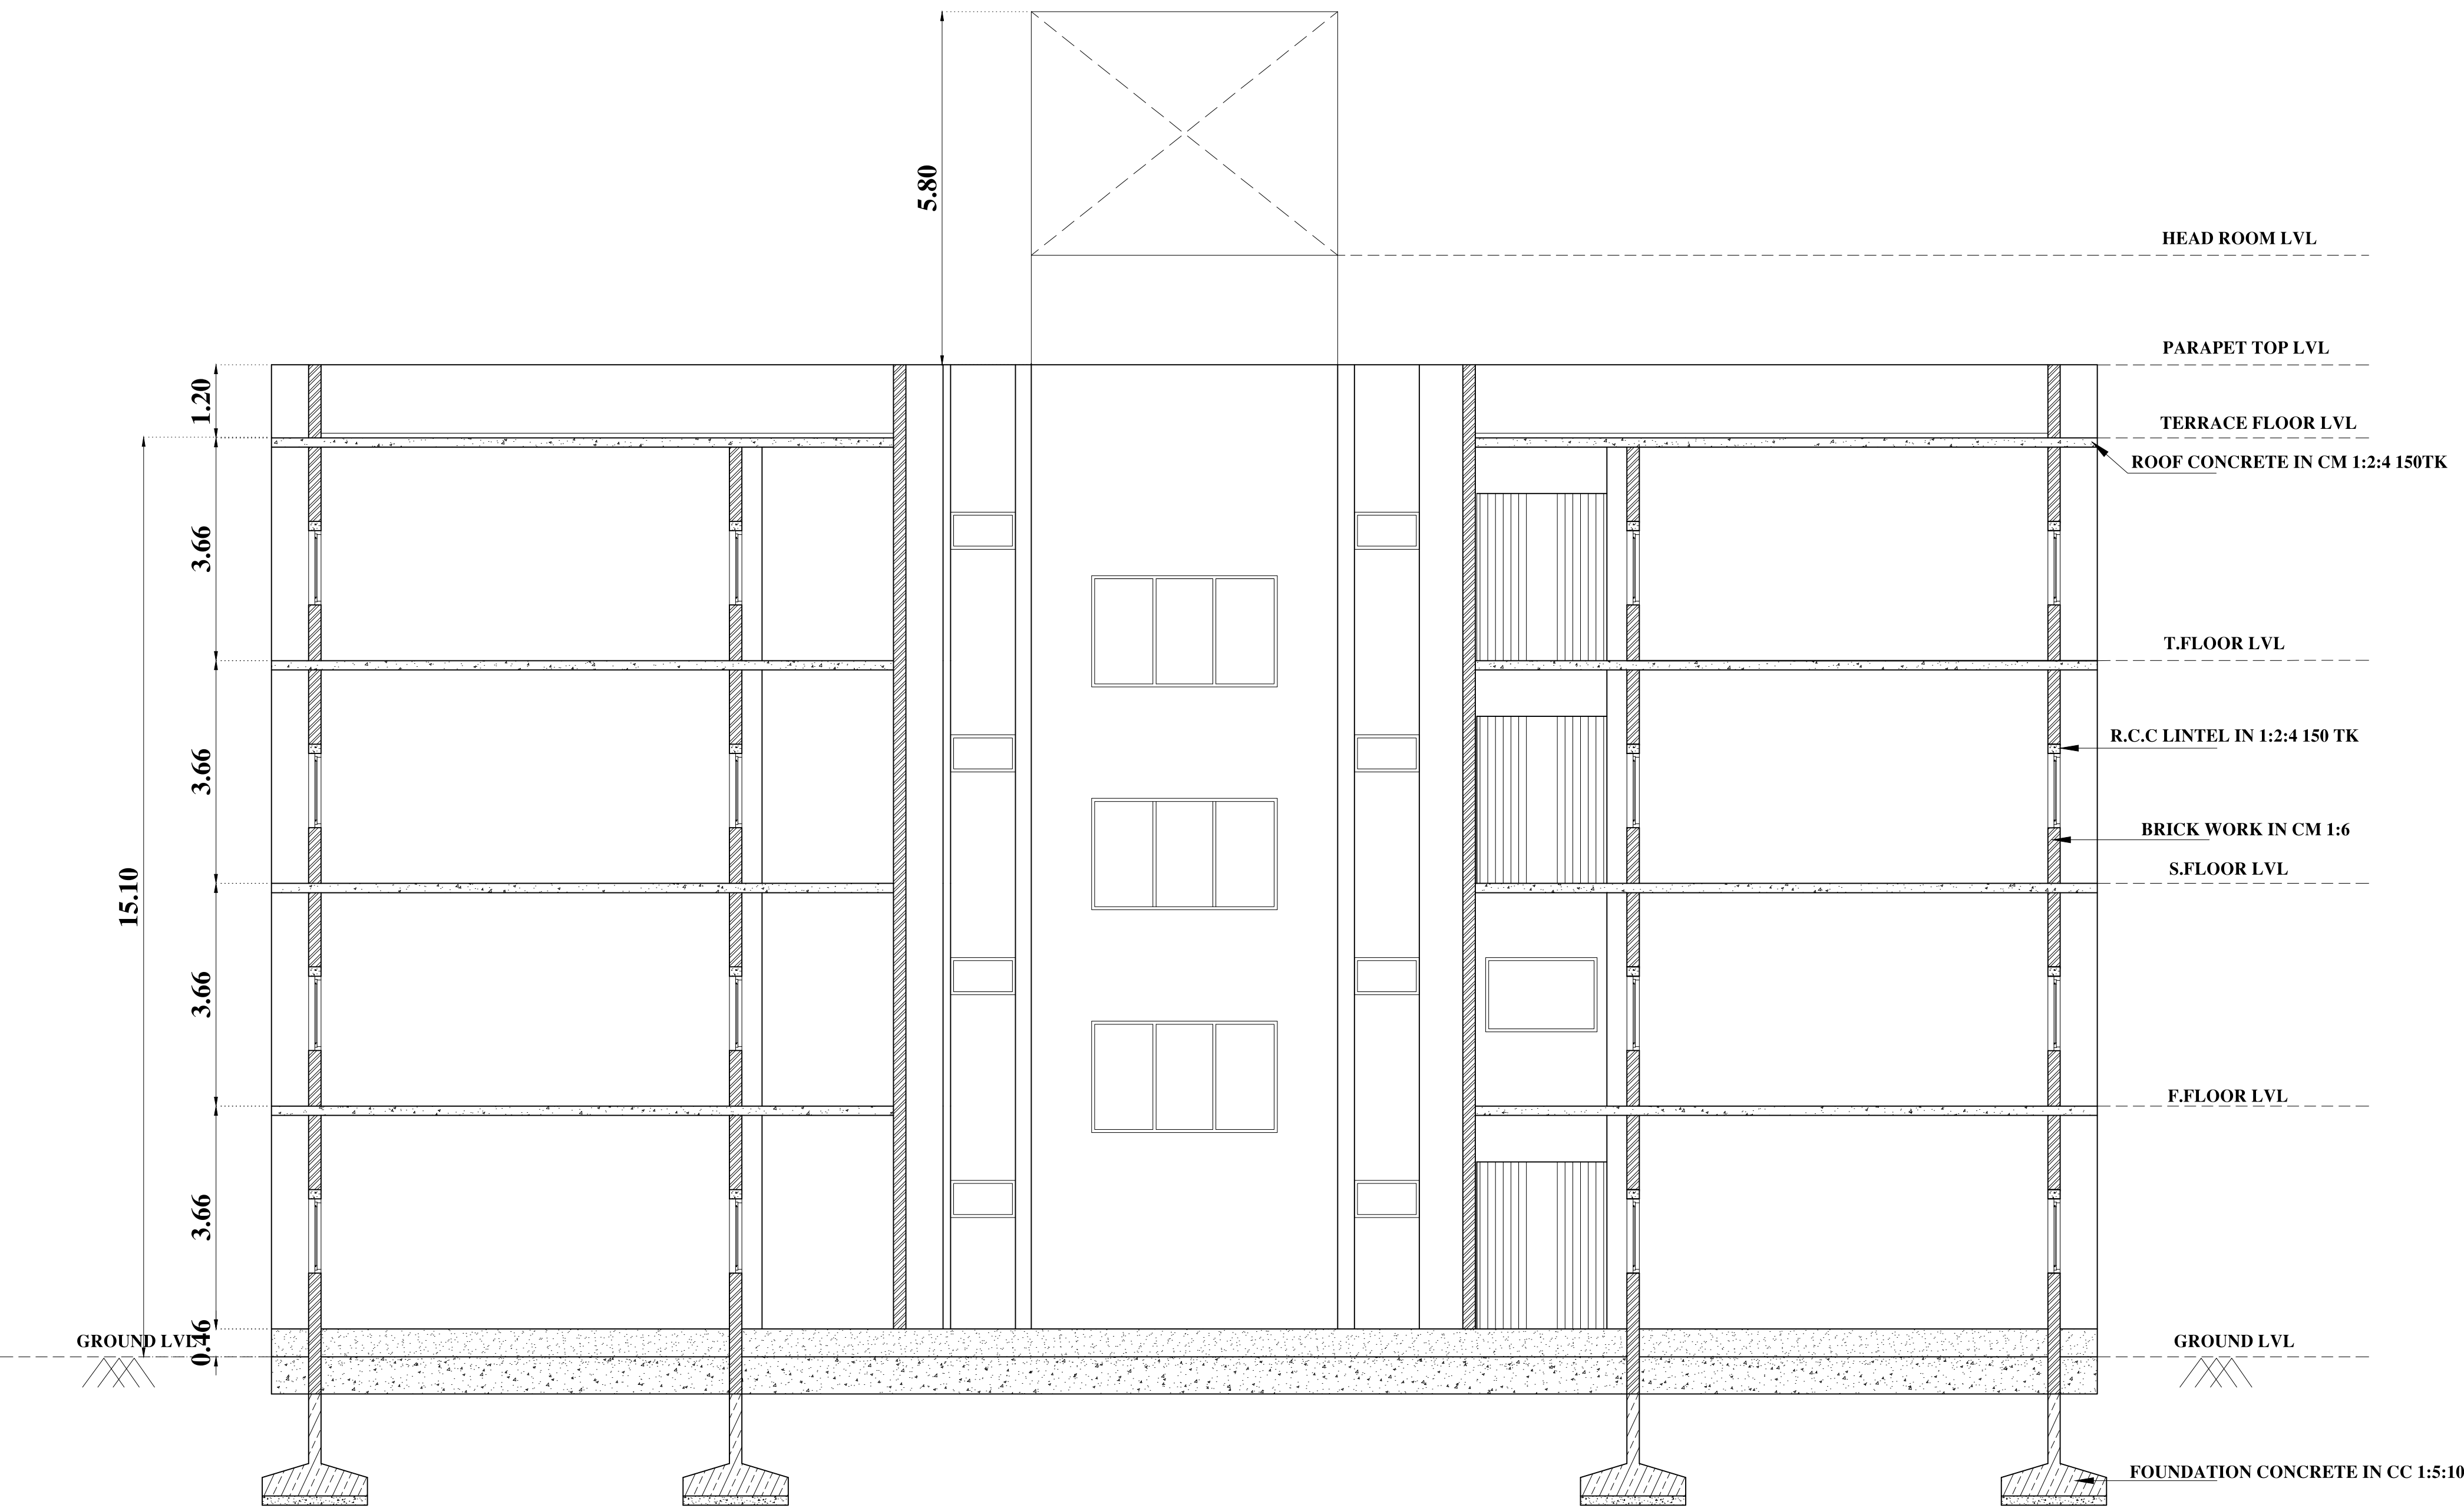

PLAN SHOWING THE EXISTING CONSTRUCTED SCHOOL BUILDING FOR M/S.SRISHA EDUCATIONAL TRUST., IN SURVEY NOS: 71/1,72/2,72/1C2 OF PATTANAM VILLAGE, SULUR TALUK, COIMBATORE DISTRICT.

NOTE : ALL DIMENSIONS AREA IN METER

- SPECIFICATIONS :-
1. R.C.C FOOTING & COLUMN IN CONCRETE M40
 2. SUPER STRUCTURE BRICKWORK SET IN cm 1:5
 3. R.C.C M20 FOR LINTELS,BEAMS & SLABS
 4. P.C.C 1:4:8 FOR FLOOR LEVELLING COURSE
 5. P.C.C 1:5:10 IN BASEMENT FOR FOUNDATION
 6. JOINERY WITH T.W FLUSH DOORS & T.W GLAZED WINDOWS & VENTILATORS
 7. 3 COATS OF CEMENT PAINT TO INSIDE & OUT SIDE WALLS
 8. 2 COATS OF ENAMEL PAINTS OVER ONE COAT OF PRIMER FOR JOINERY, GRILL WORK,ETC
 9. WEATHERING COURSE OVER ROOF SLAB 3" THICK WITH BRICK JELLY LIME CONCRETE AND ONE LAYER OF PRESSED TILES ON TOP

BUILDING AREA DETAILS :			
DESCRIPTION	FSI (SQ.M)	NON-FSI (SQ.M)	TOTAL (SQ.M)
MAIN BUILDING - 2			
GROUND FLOOR	1816.83	279.25	2096.08
FIRST FLOOR	1816.83	279.25	2096.08
SECOND FLOOR	1816.83	279.25	2096.08
THIRD FLOOR	1816.83	279.25	2096.08
TOTAL	7267.32	1117.00	8384.32

JOINERY SCHEDULE		
D	1.40X2.13	DOOR
D1	0.97X2.13	DOOR
D2	0.75X2.13	DOOR
SD	0.90X2.13	SLIDING DOOR
PD	1.40X2.13	PROPOSED DOOR
CG	2.13X2.74	DOOR
W	1.82 X1.50	WINDOW
V	1.82X0.61	VENTILATOR
V1	0.61X0.61	VENTILATOR
J	6.09X2.13	JOLLY
J1	3.04X1.82	JOLLY
J2	1.82X1.82	JOLLY
J3	1.05X0.61	JOLLY

MECHANICAL VENTILATION PROVIDED FOR ENTIRE BUILDING		
COLOUR INDEX :		REFERENCE :
PROPOSED	☐	SCALE : 1"=8'/1:100
BOUNDARY	☐	DATE : 11 JAN 2023
ROAD	☐	
DRIVEWAY	☐	

MAIN BUILDING-2
(GROUND & FIRST FLOOR PLAN)

APPLICANT :


For SRISHA FOUNDATION
Director
Director

ARCHITECT / REGISTERED ENGINEER

R. Anbu Raja B. Arch.
R. ANBU RAJA B.Arch.,
Reg No : CA/2006/38523
CBE/LPA/RA/GR-1/19/03/004
Email : apkarchitects@gmail.com
Mob : 9442405956
No.27/2, 1st Floor, Vilankurichi Road,
Near Kamala Prakasam Hospital,
Kaiapatti, Coimbatore - 641 048

REGISTERED STRUCTURAL ENGINEER

B. Balasubramanian
B. BALASUBRAMANIAN, M.E(SH), MIE, FIVC, Engrg.,
STRUCTURE & SOIL STABILITY BANK VALUER
COLLECTOR'S PANEL ENGINEER CLASS-1A
LPA / SE / GR-II / 19/04/015
101, 8-A-A, Sarojini Complex,
Sankadu, Kattoor Street,
Near by Women's Polytechnic College,
P.N. Palayam, Coimbatore - 641 037,
Mobile No: 98452 65083

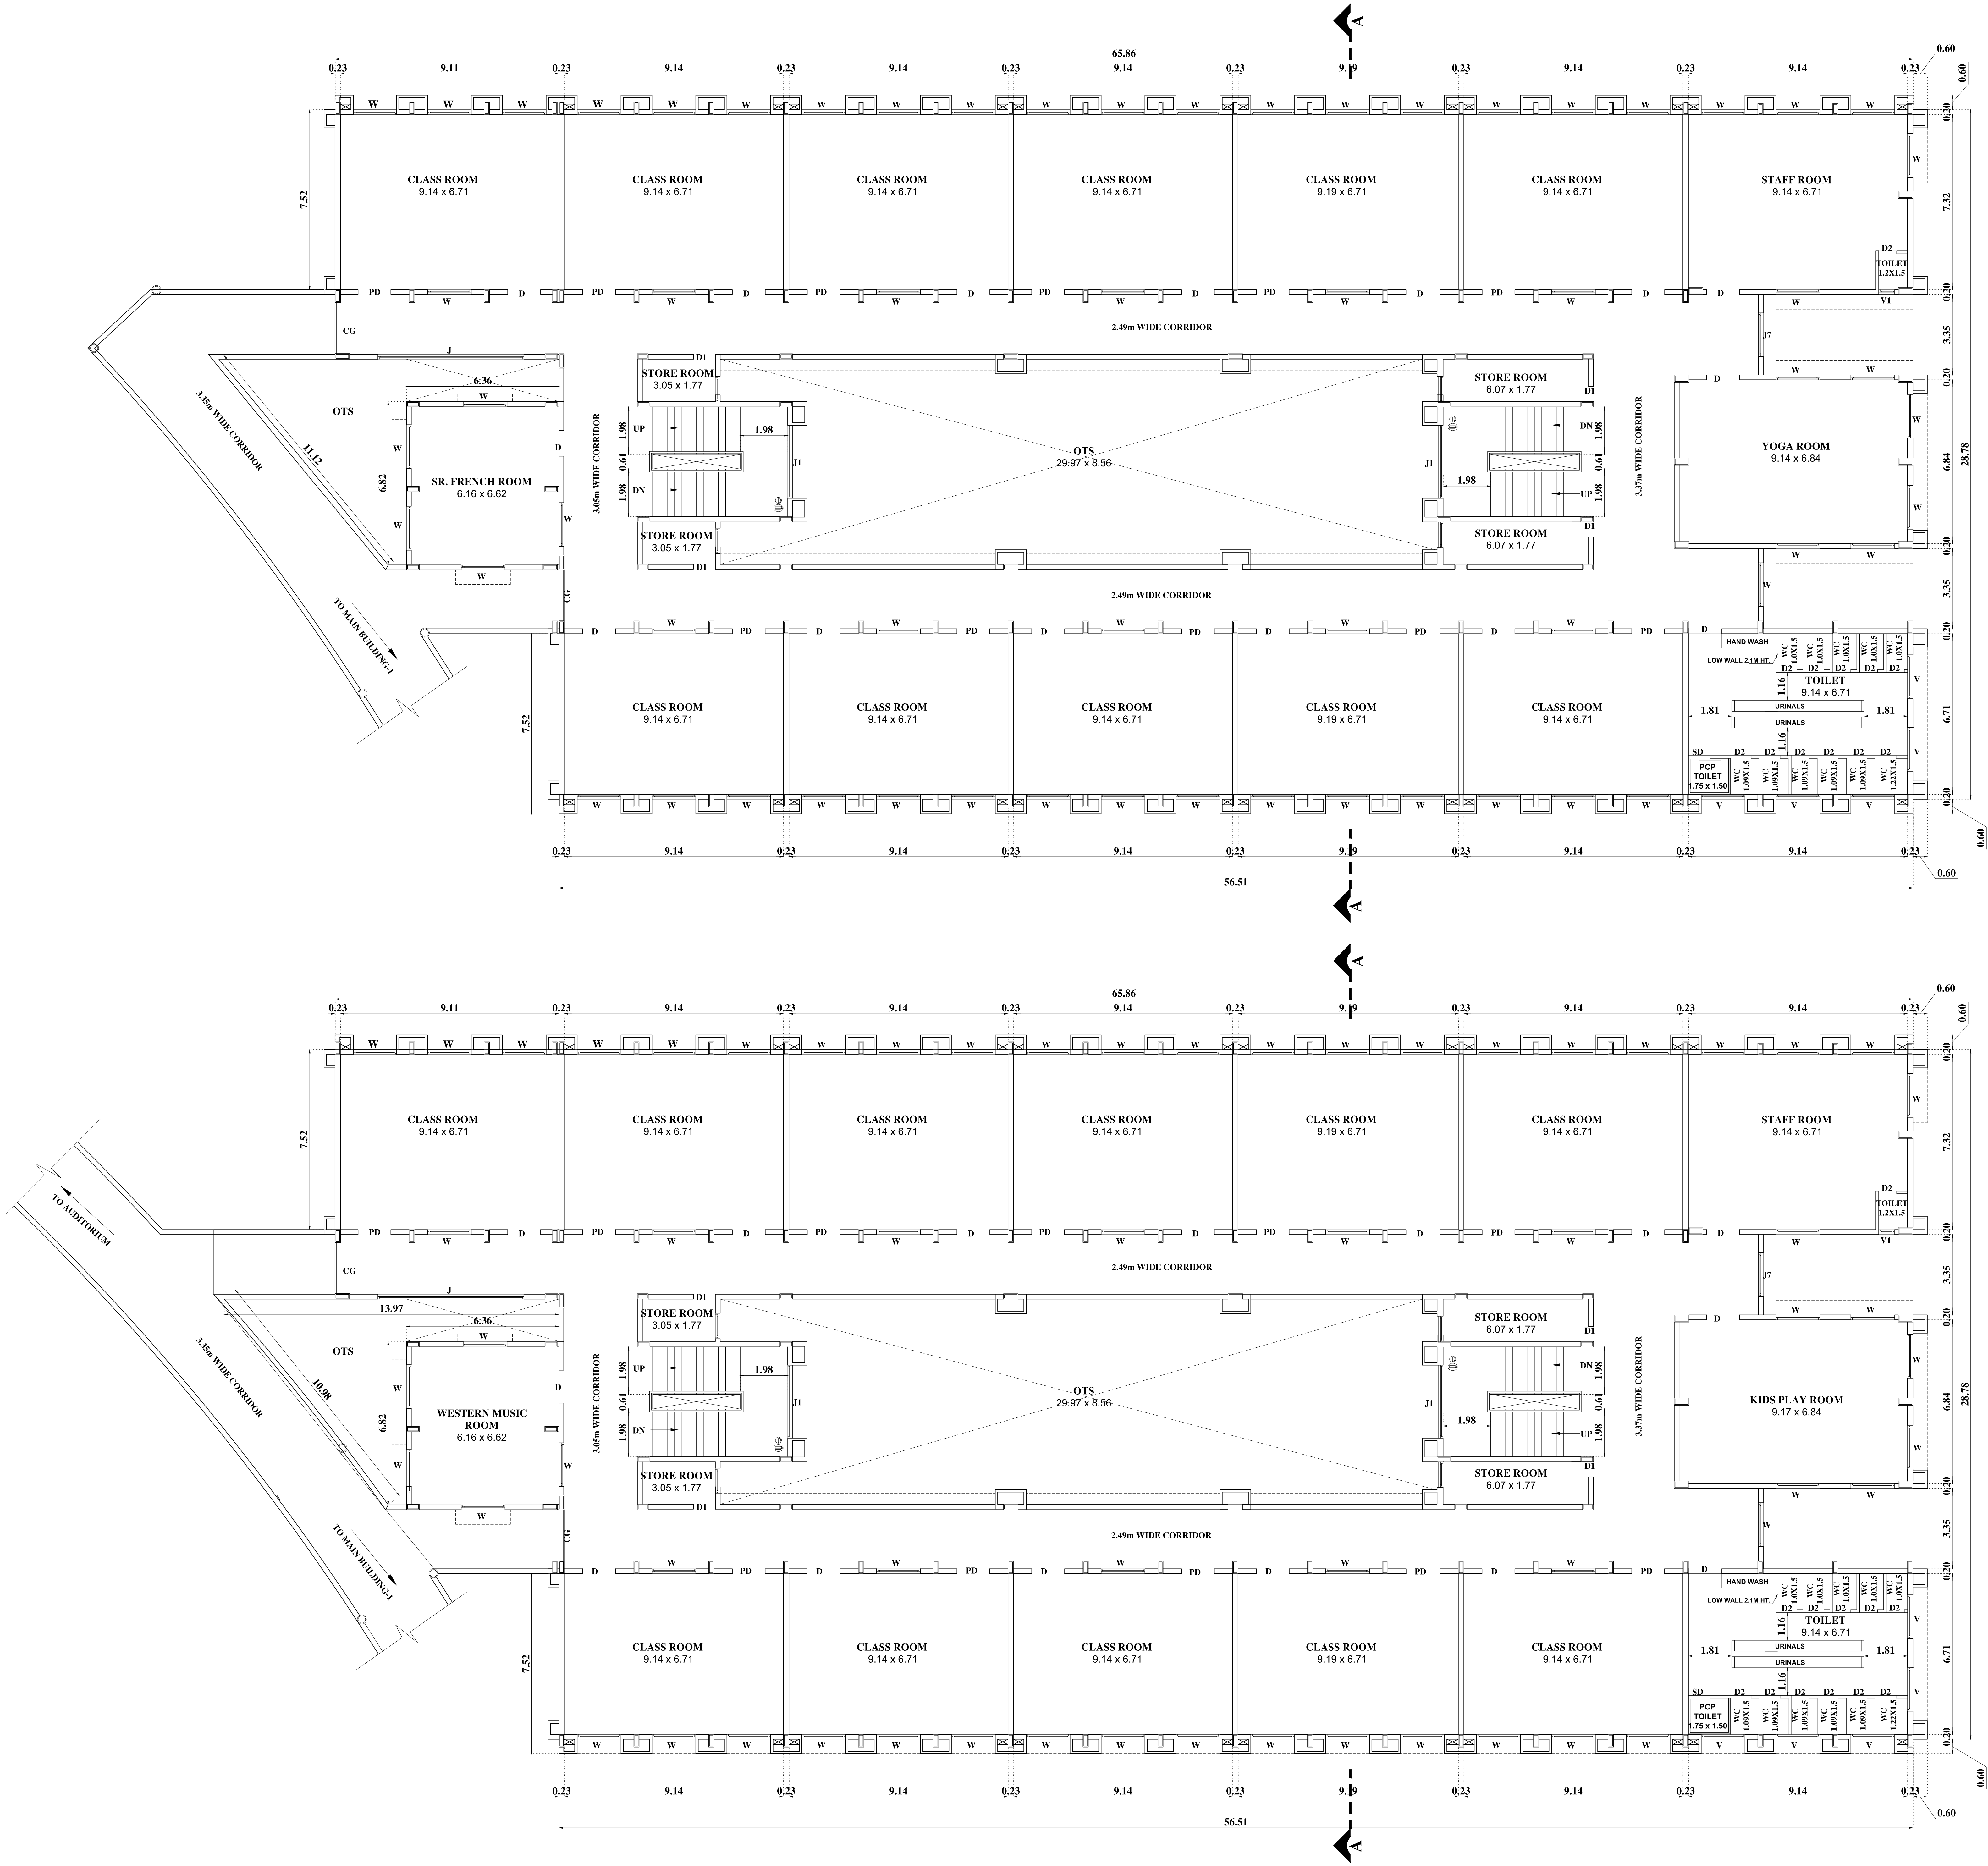

GROUND FLOOR PLAN

PLAN SHOWING THE EXISTING CONSTRUCTED SCHOOL BUILDING FOR M/S.SRISHA EDUCATIONAL TRUST., IN SURVEY NOS: 71/1,72/2,72/1C2 OF PATTANAM VILLAGE, SULUR TALUK, COIMBATORE DISTRICT.

NOTE : ALL DIMENSIONS AREA IN METER

- SPECIFICATIONS :-
1. R.C.C FOOTING & COLUMN IN CONCRETE M40
 2. SUPER STRUCTURE BRICKWORK SET IN cm 1:5
 3. R.C.C M20 FOR LINTELS,BEAMS & SLABS
 4. P.C.C 1:4:8 FOR FLOOR LEVELLING COURSE
 5. P.C.C 1:5:10 IN BASEMENT FOR FOUNDATION
 6. JOINERY WITH T.W FLUSH DOORS & T.W GLAZED WINDOWS & VENTILATORS
 7. 3 COATS OF CEMENT PAINT TO INSIDE & OUT SIDE WALLS
 8. 2 COATS OF ENAMEL PAINTS OVER ONE COAT OF PRIMER FOR JOINERY, GRILL WORK,ETC
 9. WEATHERING COURSE OVER ROOF SLAB 3" THICK WITH BRICK JELLY LIME CONCRETE AND ONE LAYER OF PRESSED TILES ON TOP


BUILDING AREA DETAILS :

DESCRIPTION	FSI (SQ.M)	NON-FSI (SQ.M)	TOTAL (SQ.M)
MAIN BUILDING - 2			
GROUND FLOOR	1816.83	279.25	2096.08
FIRST FLOOR	1816.83	279.25	2096.08
SECOND FLOOR	1816.83	279.25	2096.08
THIRD FLOOR	1816.83	279.25	2096.08
TOTAL	7267.32	1117.00	8384.32

JOINERY SCHEDULE		
D	1.40X2.13	DOOR
D1	0.97X2.13	DOOR
D2	0.75X2.13	DOOR
SD	0.90X2.13	SLIDING DOOR
PD	1.40X2.13	PROPOSED DOOR
CG	2.13X2.74	DOOR
W	1.82 X1.50	WINDOW
V	1.82X0.61	VENTILATOR
V1	0.61X0.61	VENTILATOR
J	6.09X2.13	JOLLY
J1	3.04X1.82	JOLLY
J2	1.82X1.82	JOLLY
J3	1.05X0.61	JOLLY

MECHANICAL VENTILATION PROVIDED FOR ENTIRE BUILDING

COLOUR INDEX :	REFERENCE :
PROPOSED ☐	SCALE : 1"=8'/1:100
BOUNDARY ☐	DATE : 11 JAN 2023
ROAD ☐	
DRIVEWAY ☐	

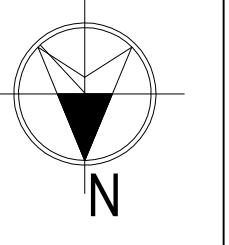

MAIN BUILDING-2 (SECOND & THIRD FLOOR PLAN)

APPLICANT :


For SRISHA FOUNDATION
Director
Director

ARCHITECT / REGISTERED ENGINEER


Architect
R. ANBU RAJA B.Arch.,
Reg No : CA/2006/38523
CBE/LPA/RA/GR-I/19/03/004
Email : apkarchitects@gmail.com
Mob : 9442405956
No 27/2, 1st Floor, Vilankurichi Road,
Near Kamala Prakasam Hospital,
Kalaipatti, Coimbatore - 641 048

REGISTERED STRUCTURAL ENGINEER

Structural Engineer
R. BALASUBRAMANIAM, M.E(S), MIE,PWC,Engg.
STRUCTURE & SOIL STABILITY BANK VALUER
COLLECTOR'S PANEL ENGINEER CLASS-1A
LPA / SE / GR-II / 19/04/015
105, 84-A, Sarojini Complex,
Sankadu, Kattner Street,
Near by Women's Polytechnic College,
P.N. Palayam, Coimbatore - 641 037,
Mobile No: 98432 65083

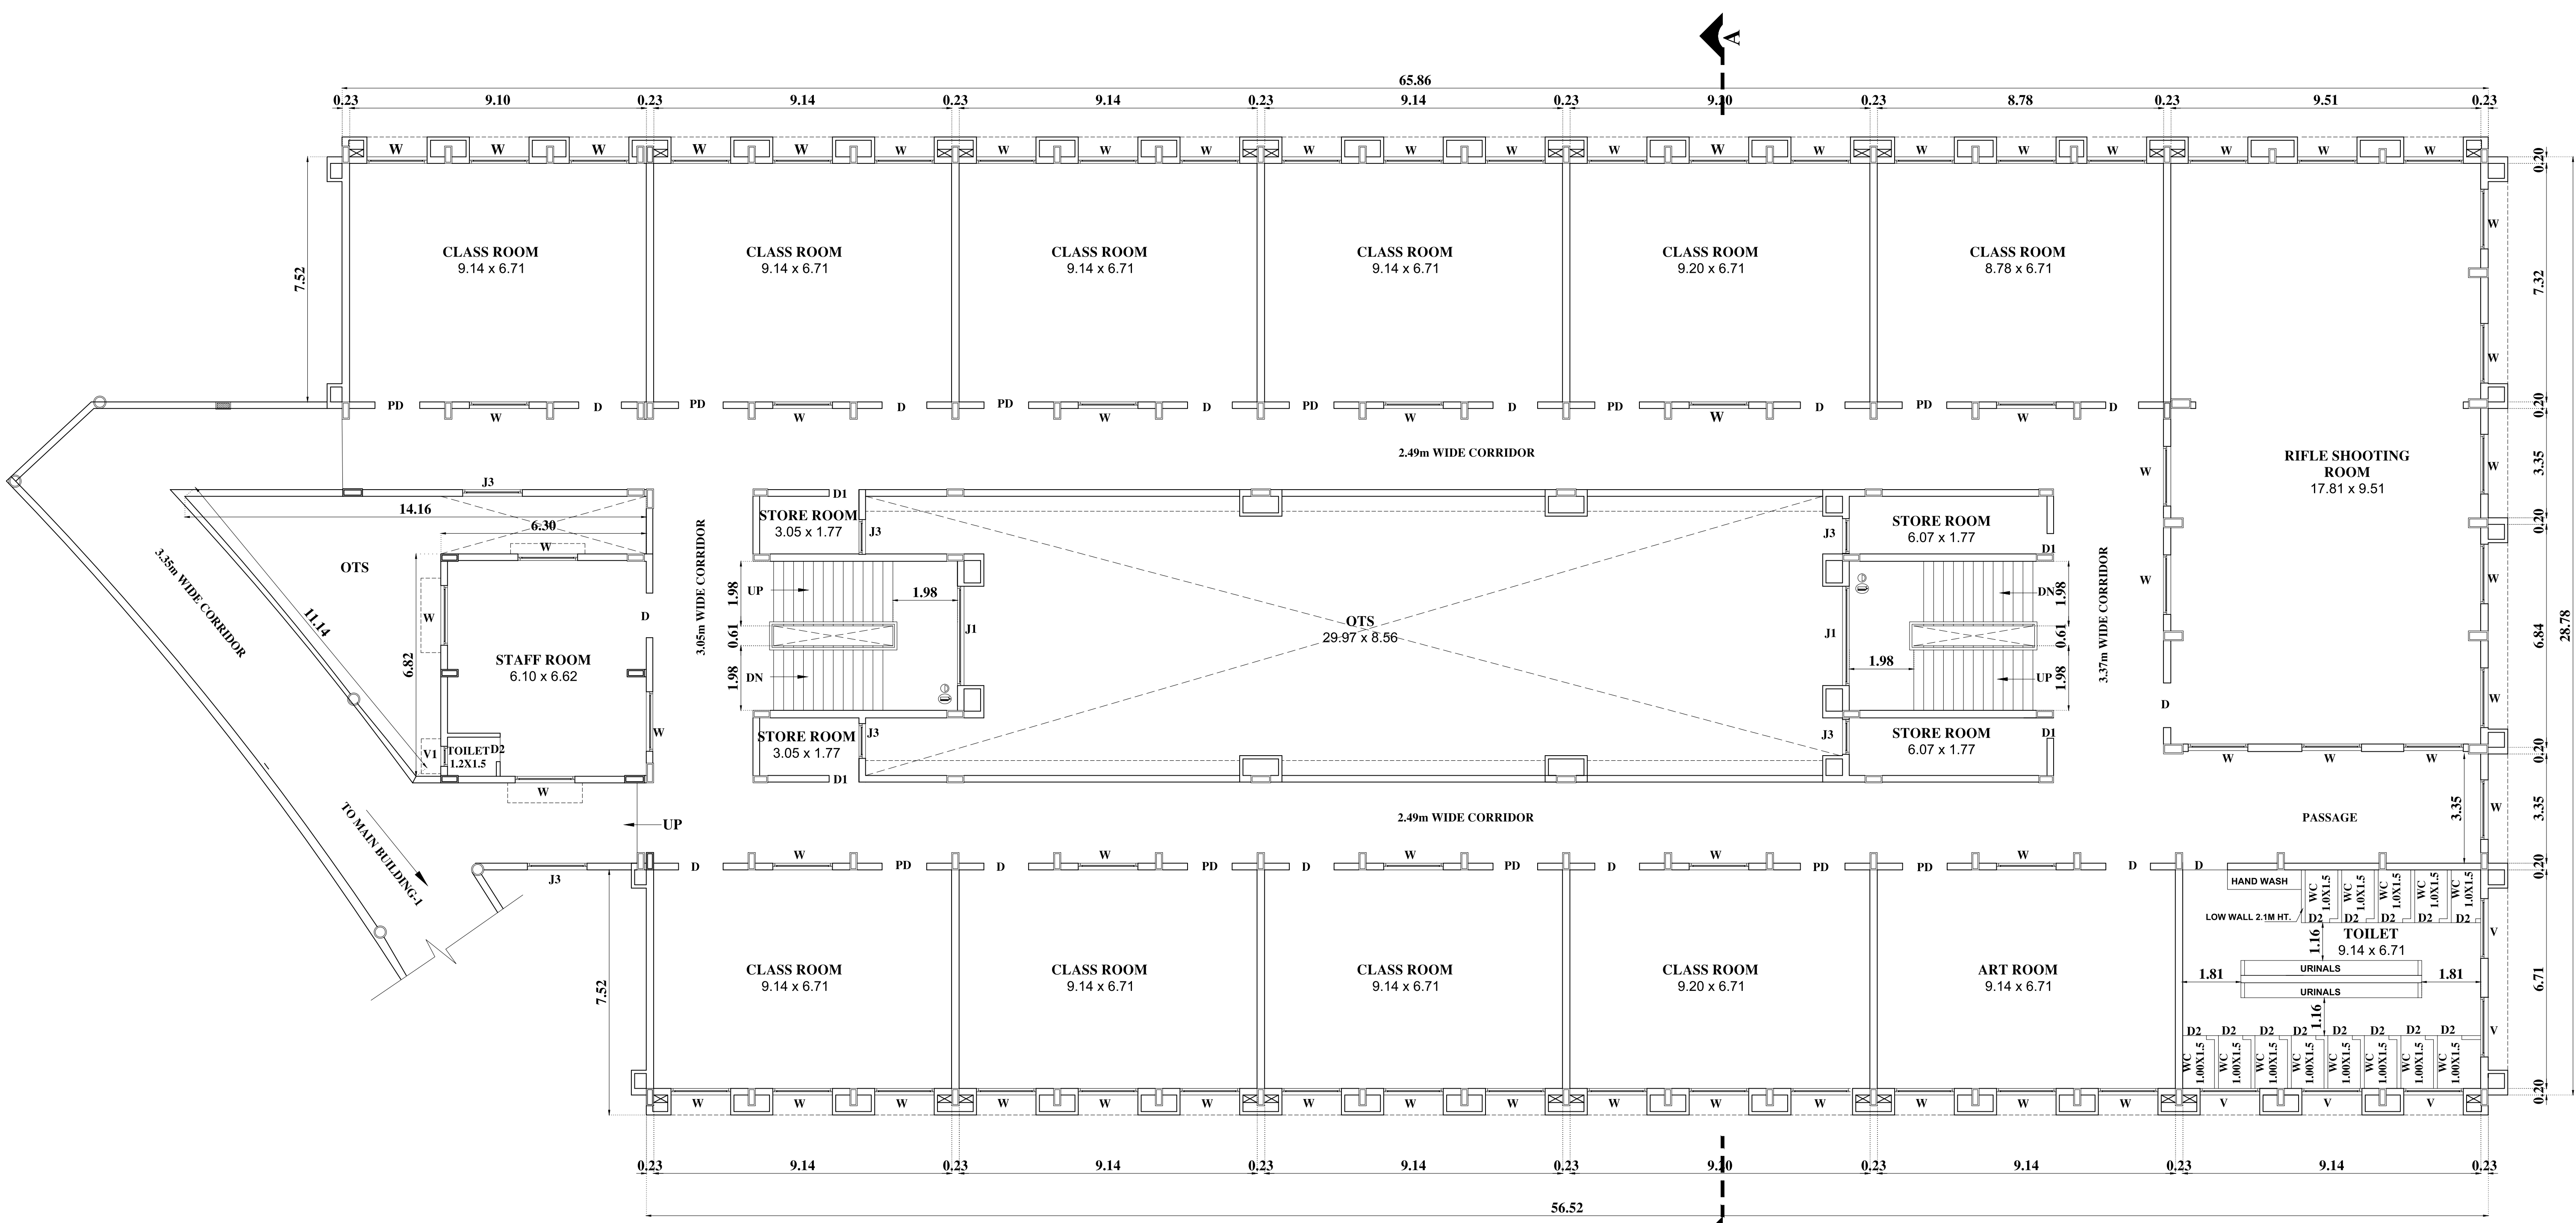

THIRD FLOOR PLAN

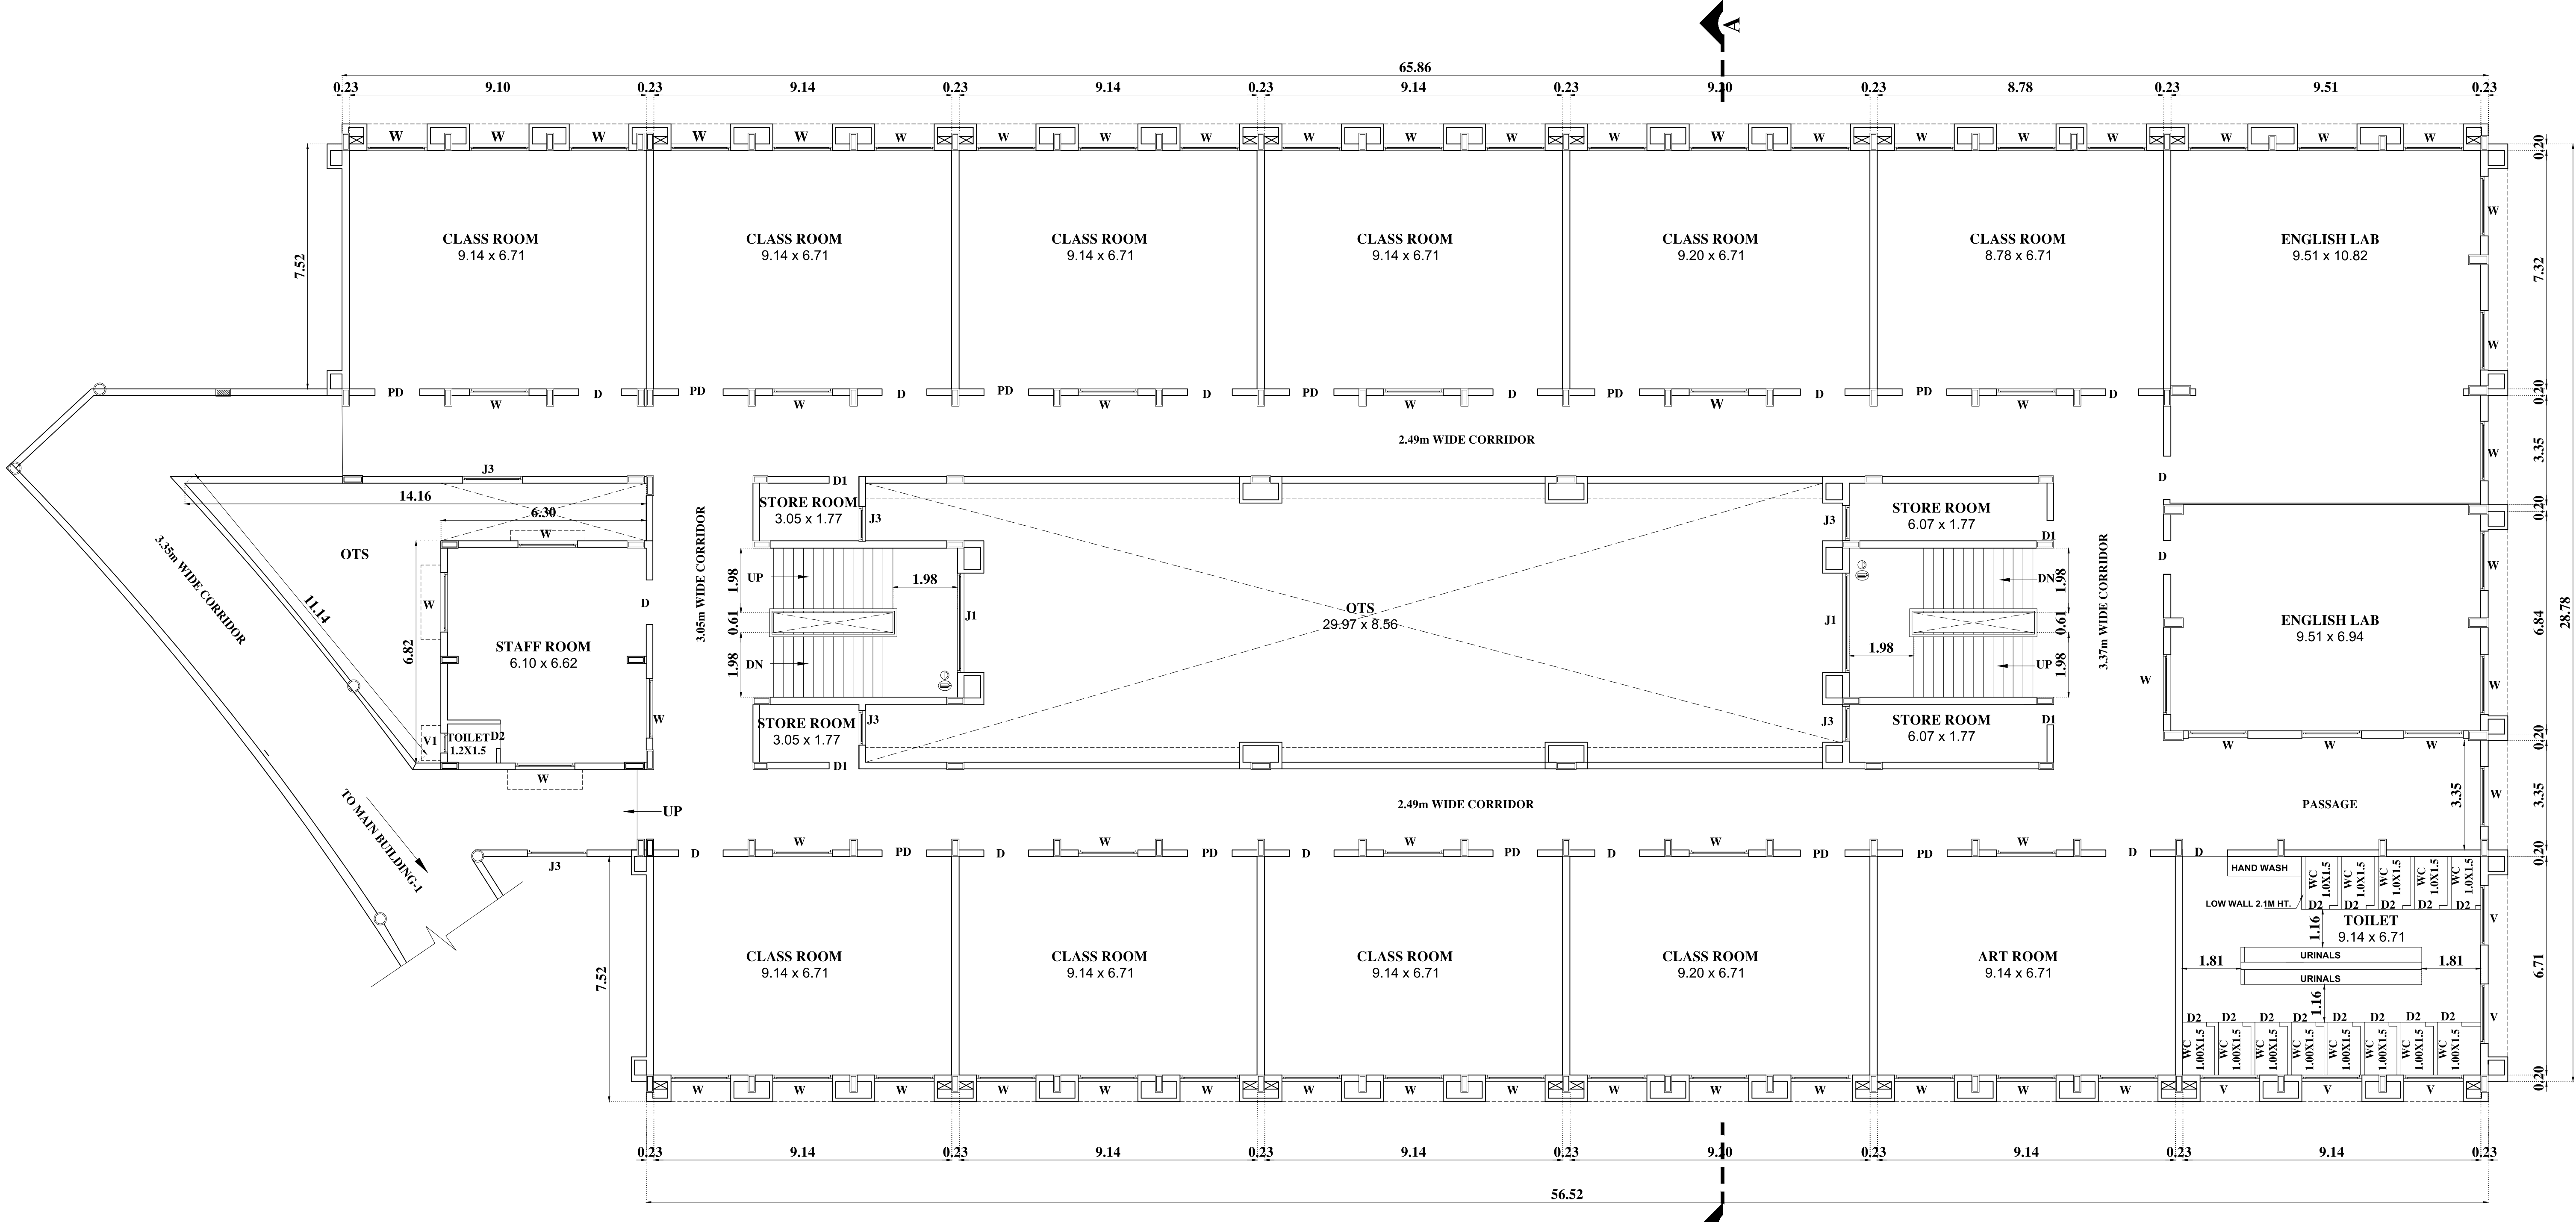


SECOND FLOOR PLAN

PLAN SHOWING THE EXISTING CONSTRUCTED SCHOOL BUILDING FOR M/S.SRISHA EDUCATIONAL TRUST., IN SURVEY NOS: 71/1,72/2,72/1C2 OF PATTANAM VILLAGE, SULUR TALUK, COIMBATORE DISTRICT.

- NOTE : ALL DIMENSIONS AREA IN METER
- SPECIFICATIONS :-
1. R.C.C FOOTING & COLUMN IN CONCRETE M40
 2. SUPER STRUCTURE :BRICKWORK SET IN cm 1:5
 3. R.C.C M20 FOR LINTELS,BEAMS &SLABS
 4. P.C.C 1:4:8 FOR FLOOR LEVELLING COURSE
 5. P.C.C 1:5:10 IN BASEMENT FOR FOUNDATION
 6. JOINERY WITH T.W FLUSH DOORS & T.W GLAZED WINDOWS & VENTILATORS
 7. 3 COATS OF CEMENT PAINT TO INSIDE & OUT SIDE WALLS
 8. 2 COATS OF ENAMEL PAINTS OVER ONE COAT OF PRIMER FOR JOINERY, GRILL WORK,ETC
 9. WEATHERING COURSE OVER ROOF SLAB 3" THICK WITH BRICK JELLY LIME CONCRETE AND ONE LAYER OF PRESSED TILES ON TOP

JOINERY SCHEDULE		
D	1.40X2.13	DOOR
D1	0.97X2.13	DOOR
D2	0.75X2.13	DOOR
SD	0.90X2.13	SLIDING DOOR
PD	1.40X2.13	PROPOSED DOOR
CG	2.13X2.74	DOOR
W	1.82 X1.50	WINDOW
V	1.82X0.61	VENTILATOR
V1	0.61X0.61	VENTILATOR
J	6.09X2.13	JOLLY
J1	3.04X1.82	JOLLY
J2	1.82X1.82	JOLLY
J3	1.05X0.61	JOLLY

MECHANICAL VENTILATION PROVIDED FOR ENTIRE BUILDING		
COLOUR INDEX :		REFERENCE :
PROPOSED		SCALE : 1:100
BOUNDARY		DATE : 11 JAN 2023
ROAD		
DRIVEWAY		

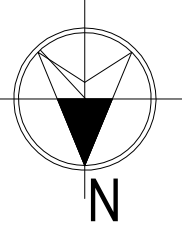

MAIN BUILDING-2
(TERRACE FLOOR PLAN,
SECTION & ELEVATION))

APPLICANT :

For SRISHA FOUNDATION


[Signature]
Director

ARCHITECT / REGISTERED ENGINEER


[Signature]
R. ANBU RAJA B.Arch.,
Reg. No : CA/2006/38523
CBE/LPA/RA/GR-I/19/03/004
Email : apkarchitects@gmail.com
Mob : 9442405956
No.27/2, 1st Floor, Vilankunichi Road,
Near Kamala Prakasam Hospital,
Kalapatti, Coimbatore - 641 048

REGISTERED STRUCTURAL ENGINEER


[Signature]
M. BALASUBRAMANIAM, ME(Srsl), MIE,PV.C.Engg.,
STRUCTURE & SOIL STABILITY BANK VALUER
COLLECTOR'S PANEL ENGINEER CLASS-1A
LPA / SE / GR-II / 19/04/015
103, 84-A, Sarojini Complex,
Sankadu, Kattoor Street,
Near by Women's Polytechnic College,
P.N. Palayam, Coimbatore - 641 037.
Mobile No: 98432 65083

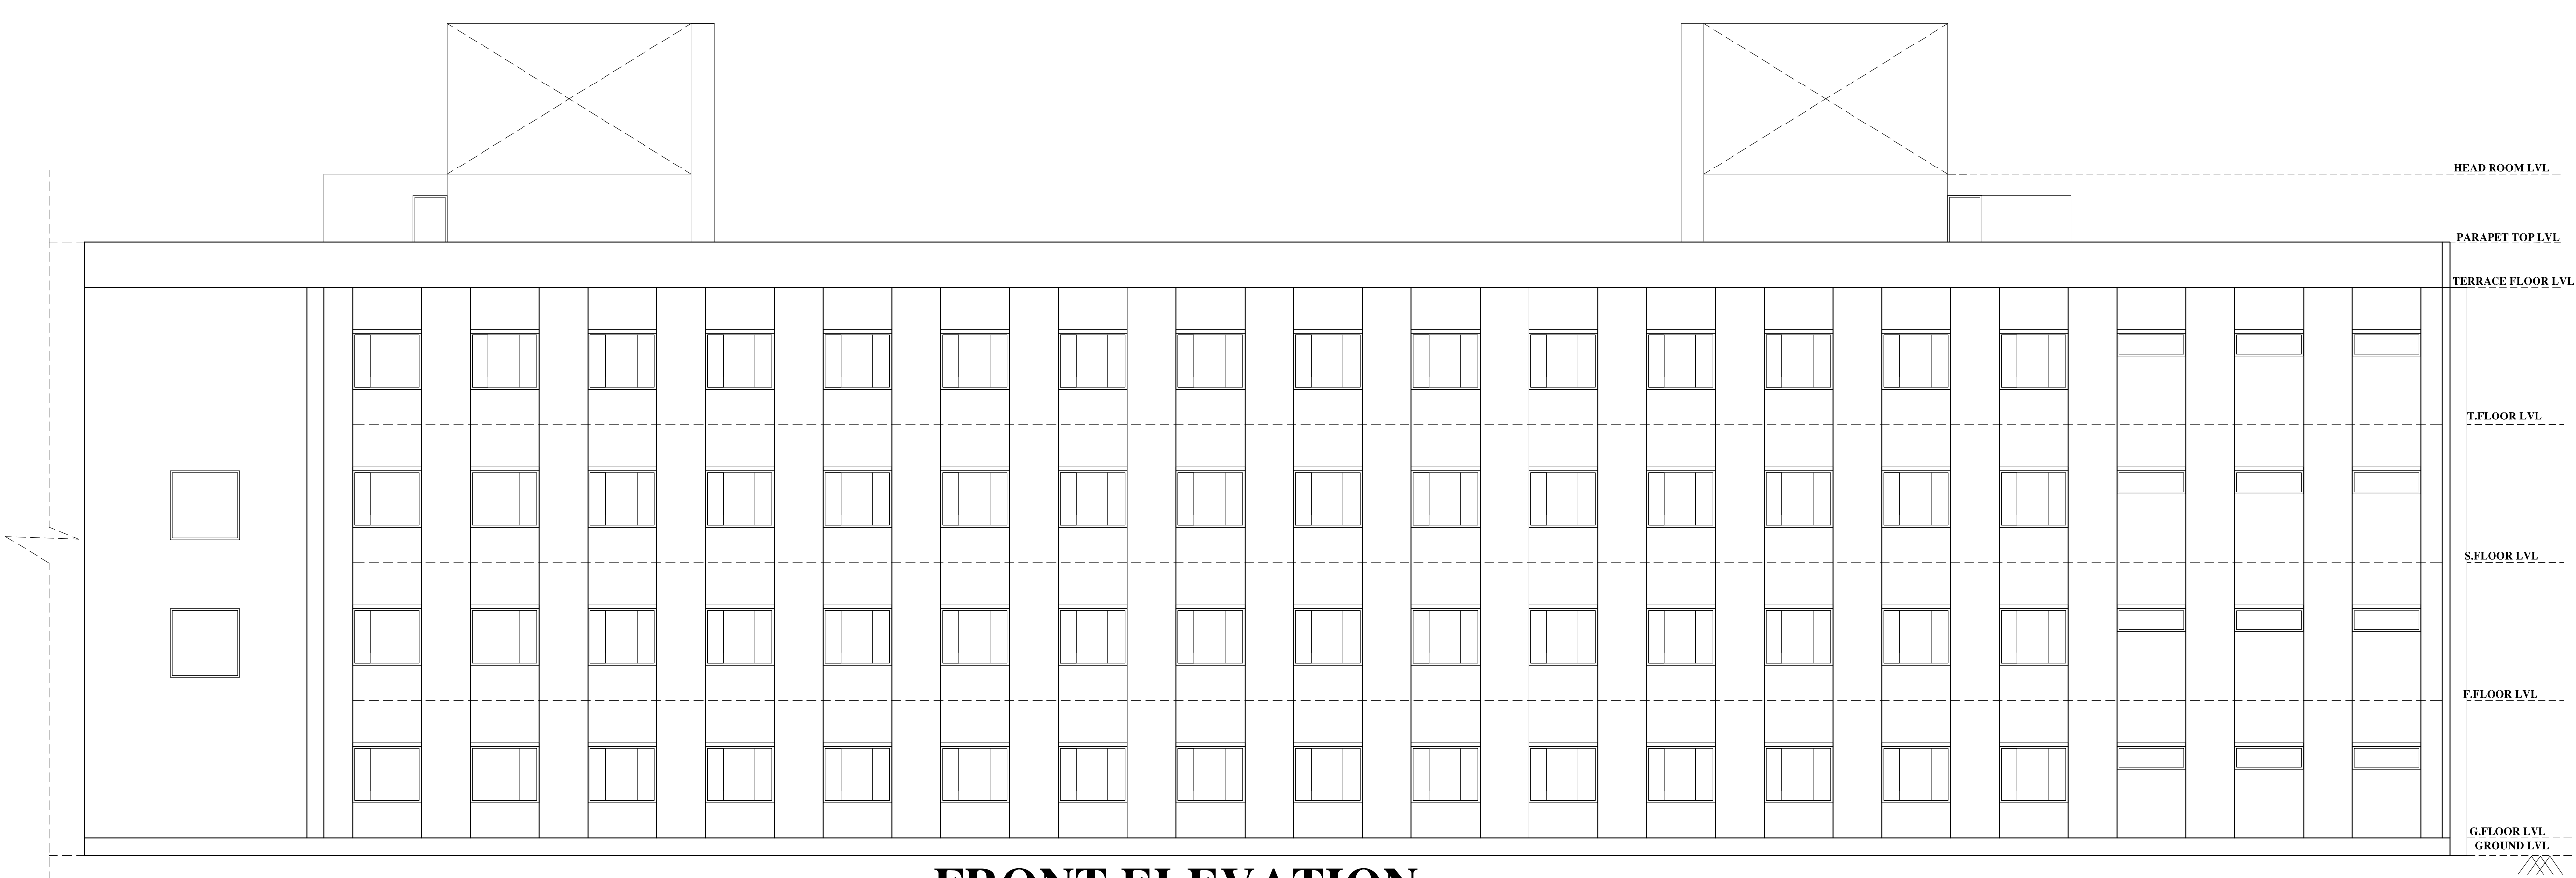

FRONT ELEVATION

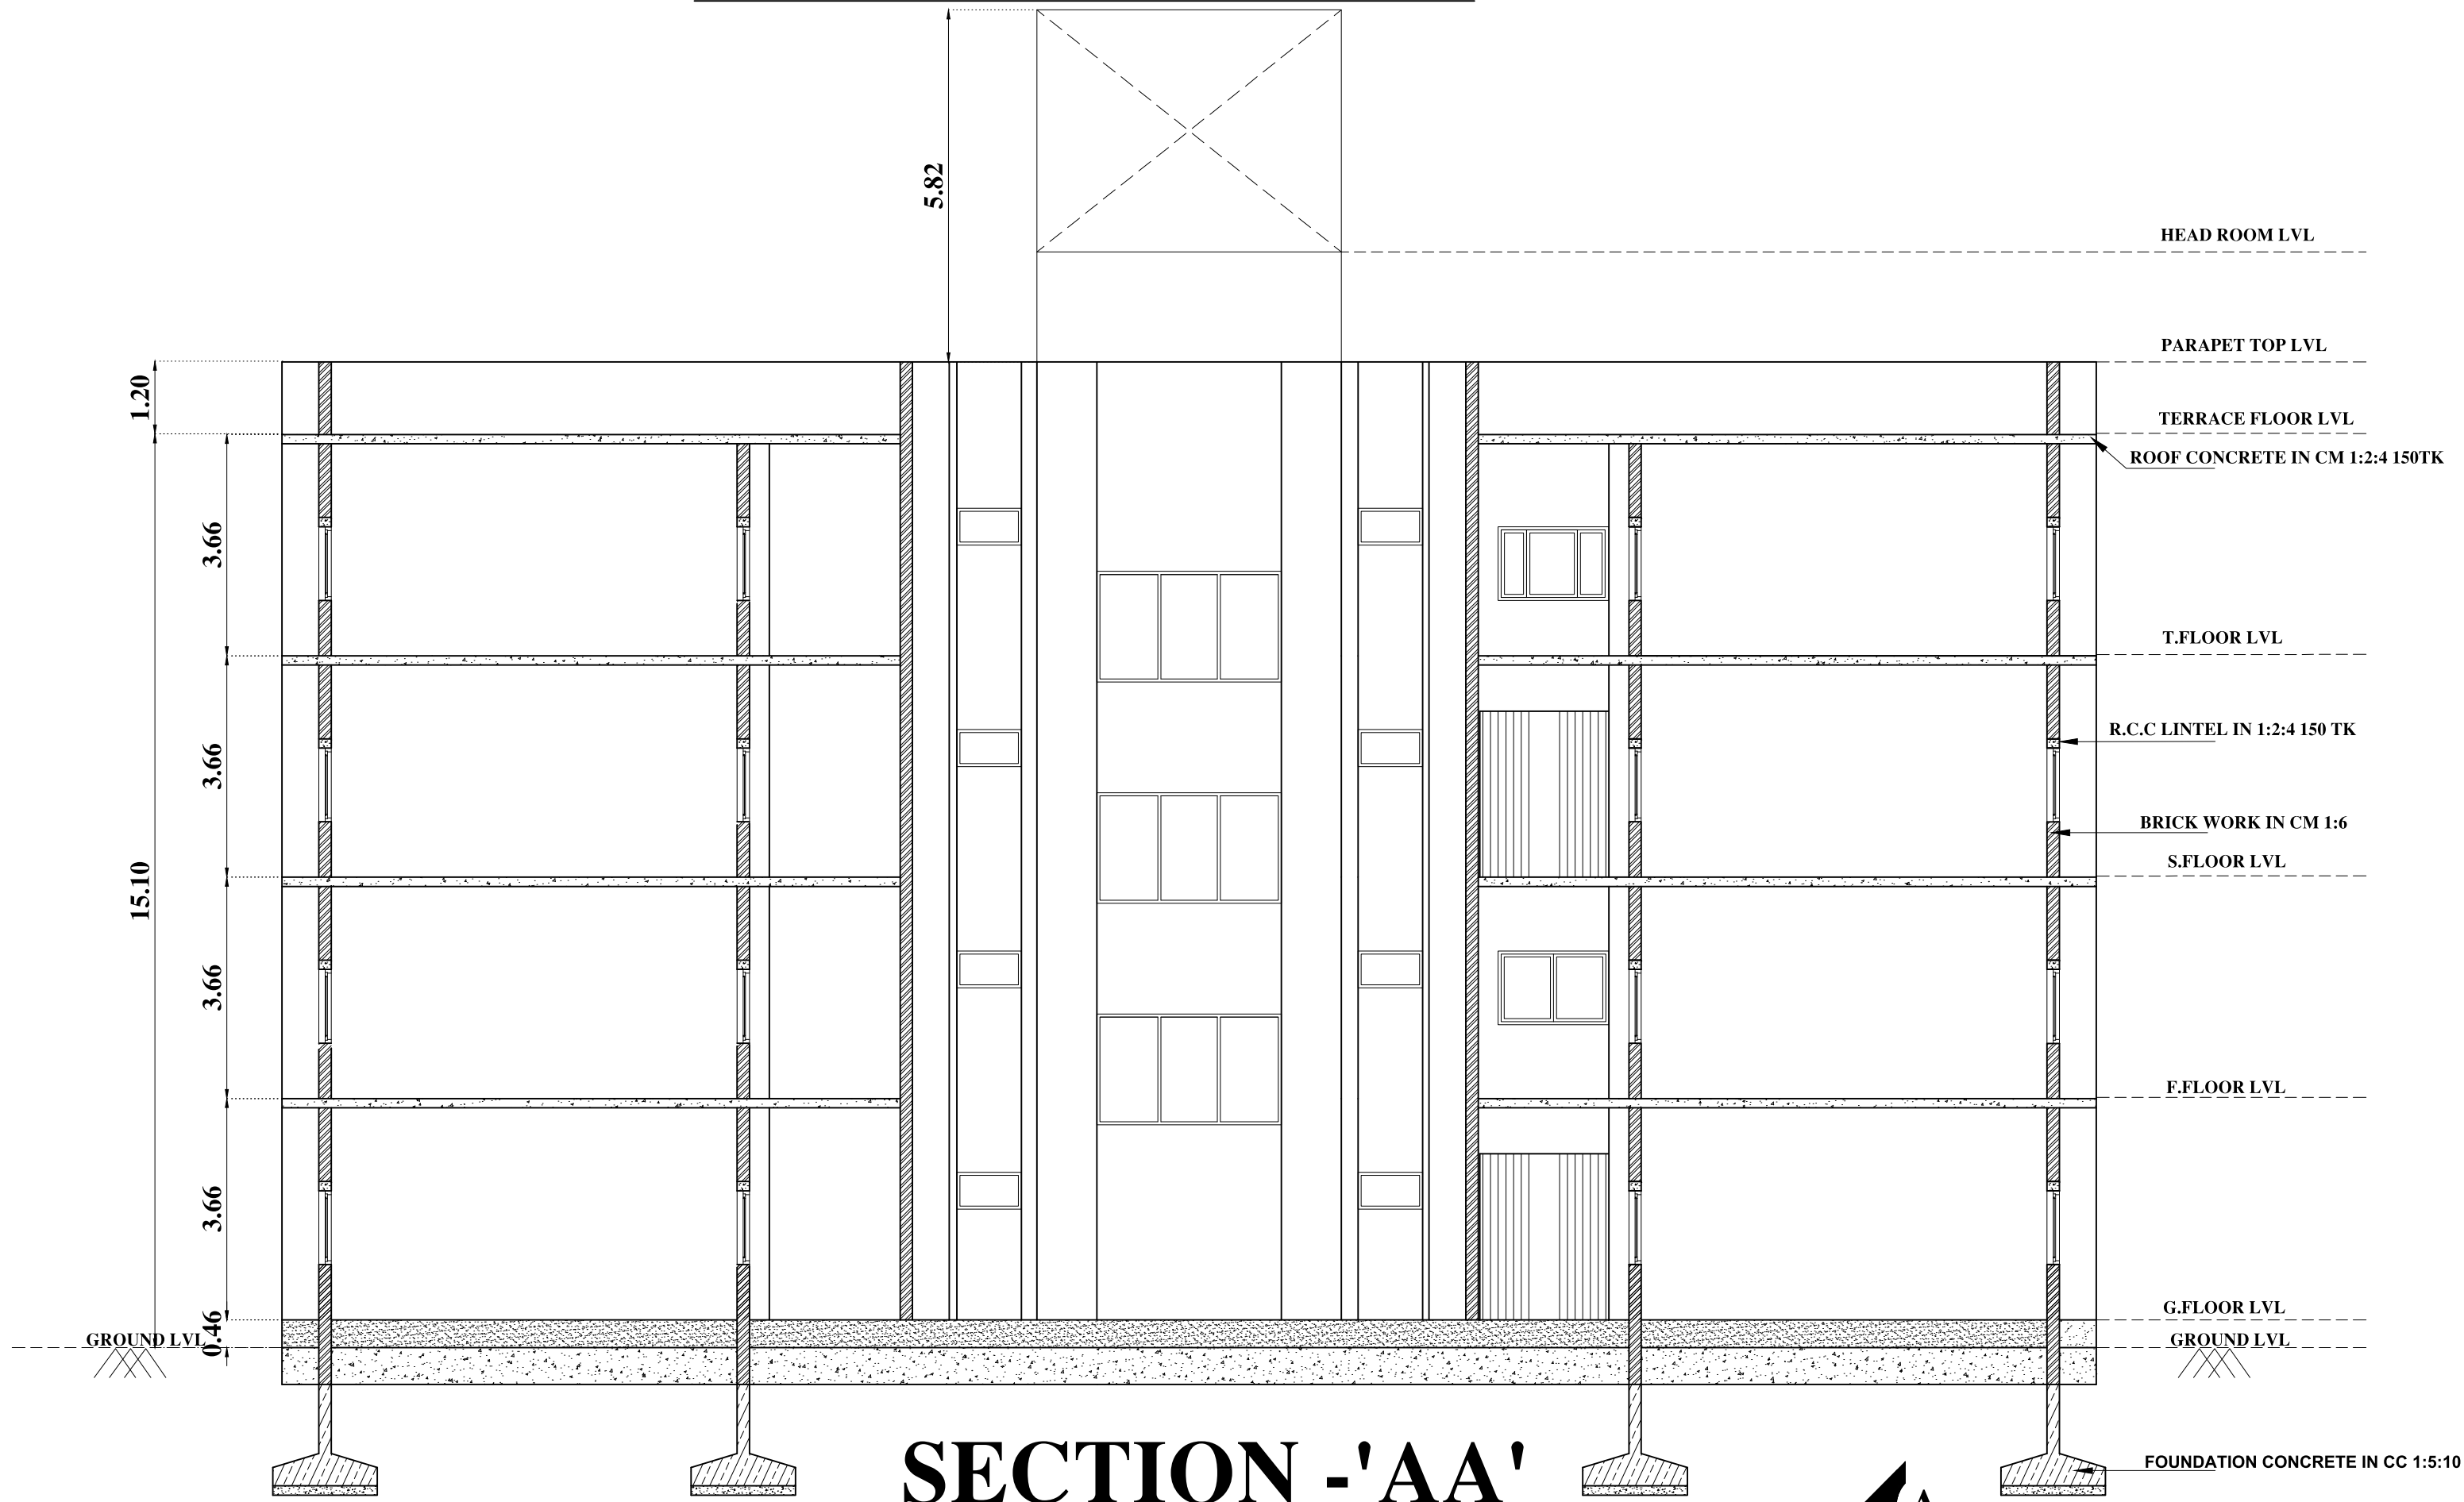

SECTION -'AA'

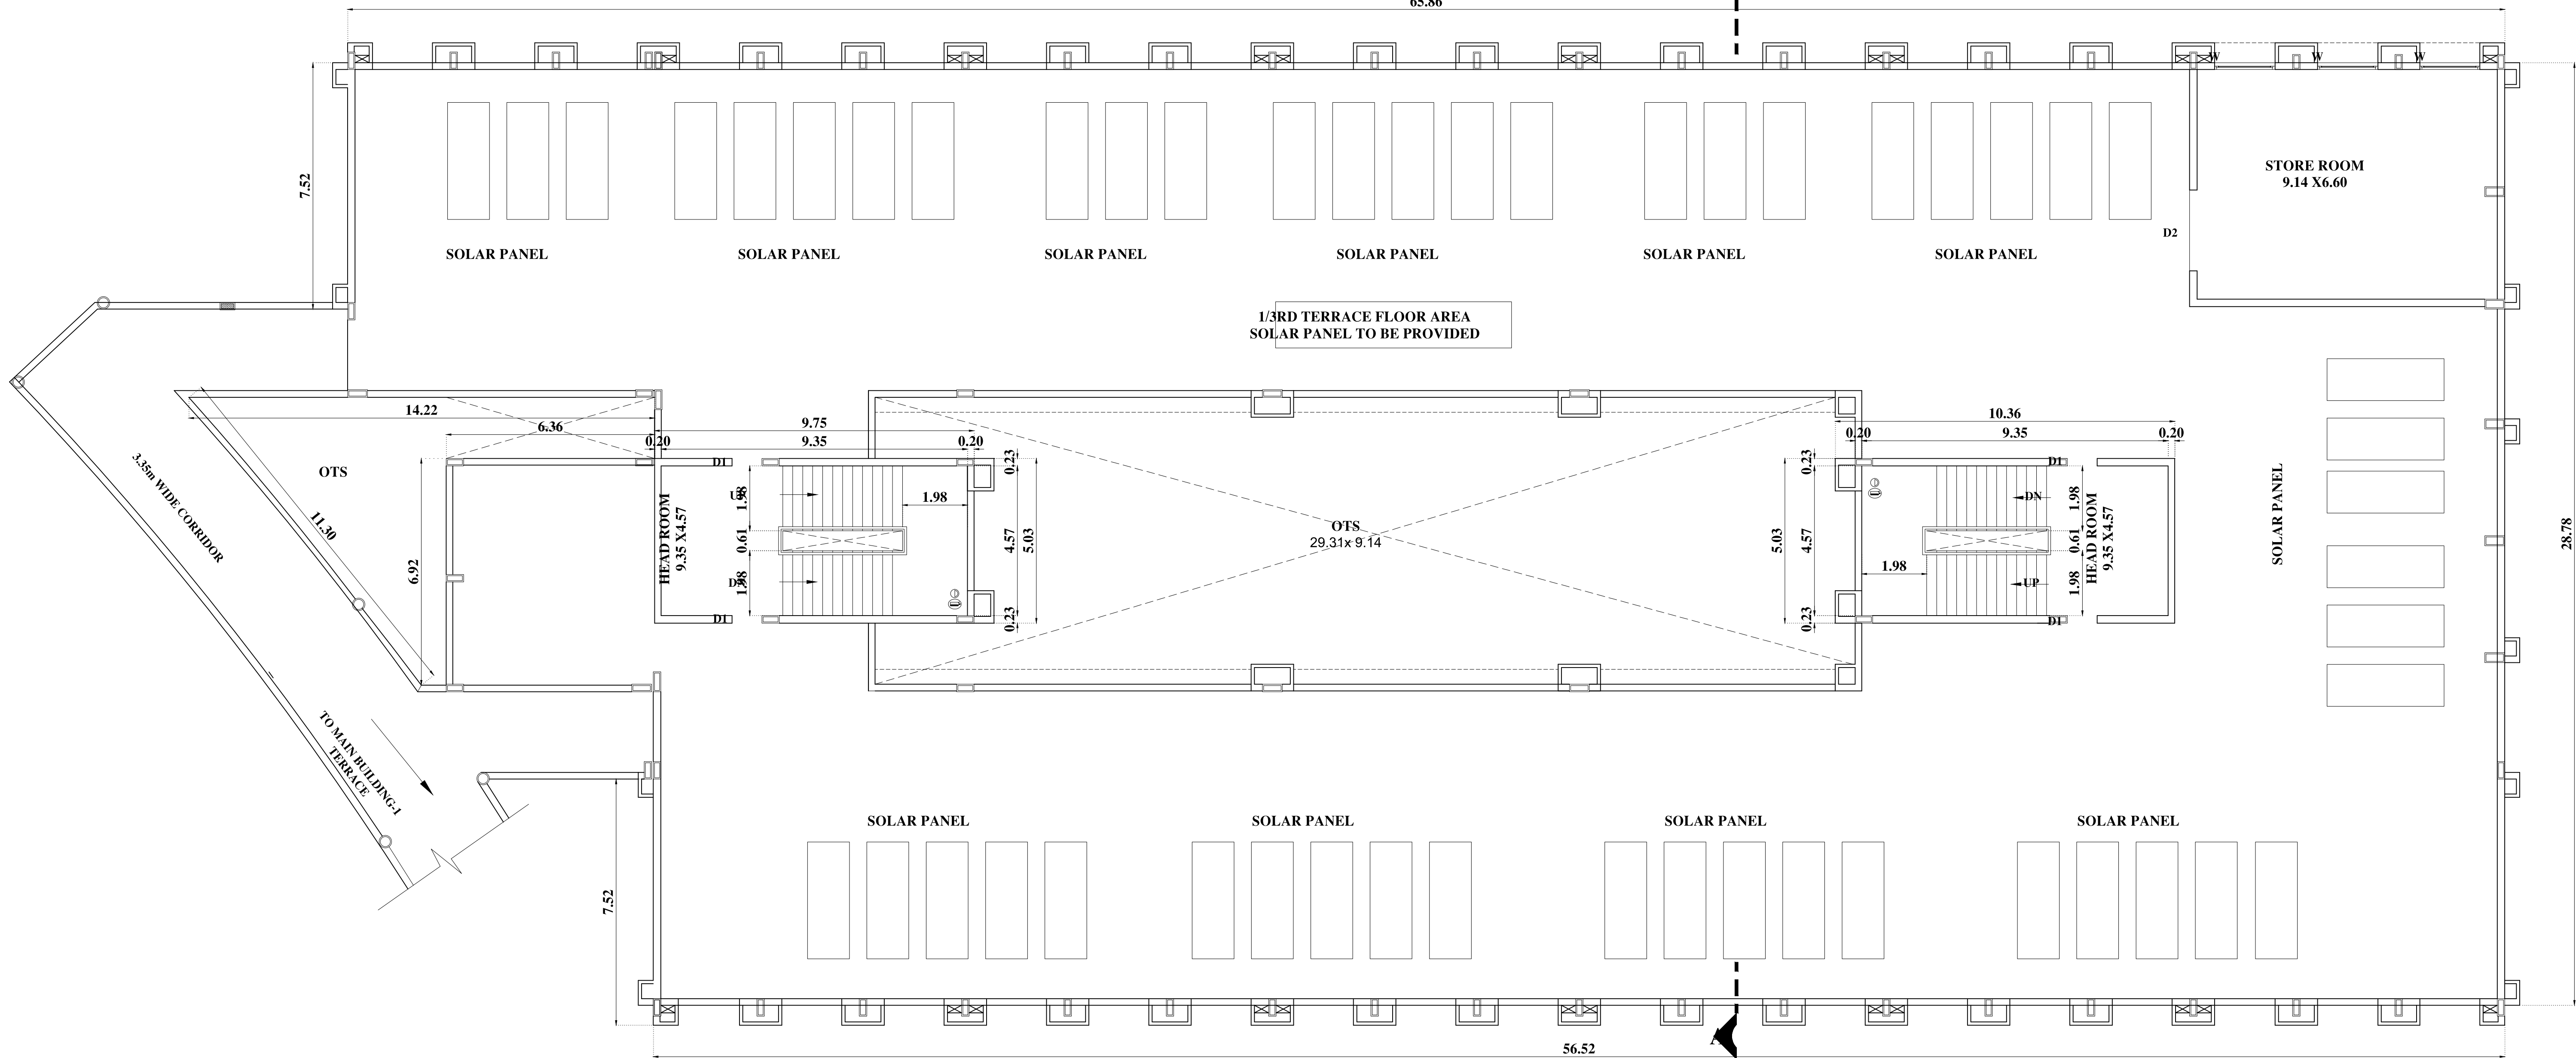

TERRACE FLOOR PLAN

PLAN SHOWING THE EXISTING CONSTRUCTED SCHOOL BUILDING FOR M/S.SRISHA EDUCATIONAL TRUST., IN SURVEY NOS: 71/1,72/2,72/1C2 OF PATTANAM VILLAGE, SULUR TALUK, COIMBATORE DISTRICT.

NOTE : ALL DIMENSIONS AREA IN METER

SPECIFICATIONS :-

1. R.C.C FOOTING & COLUMN IN CONCRETE M40
2. SUPER STRUCTURE :BRICKWORK SET IN cm 1:5
3. R.C.C M20 FOR LINTELS,BEAMS &SLABS
4. P.C.C 1:4:8 FOR FLOOR LEVELLING COURSE
5. P.C.C 1:5:10 IN BASEMENT FOR FOUNDATION
6. JOINERY WITH T.W FLUSH DOORS & T.W GLAZED WINDOWS & VENTILATORS
7. 3 COATS OF CEMENT PAINT TO INSIDE & OUT SIDE WALLS
8. 2 COATS OF ENAMEL PAINTS OVER ONE COAT OF PRIMER FOR JOINERY, GRILL WORK,ETC
9. WEATHERING COURSE OVER ROOF SLAB 3" THICK WITH BRICK JELLY LIME CONCRETE AND ONE LAYER OF PRESSED TILES ON TOP

BUILDING AREA DETAILS :

DESCRIPTION	FSI (SQ.M)	NON-FSI (SQ.M)	TOTAL (SQ.M)
ADMIN BLOCK			
GROUND FLOOR	1357.75	-	1357.75
FIRST FLOOR	1357.75	-	1357.75
SECOND FLOOR	1357.75	-	1357.75
TOTAL	4073.25	-	4073.25

JOINERY SCHEDULE

D	1.40X2.13	DOOR
D1	1.83X2.13	DOOR
D2	0.91X2.13	DOOR
D3	0.68X2.13	DOOR
GD	2.43X2.74	DOOR
GD1	5.88X2.74	DOOR
GW	2.39X1.50	GLASS WINDOW
W	1.82 X1.50	WINDOW
W1	1.22 X1.50	WINDOW
V	1.22 X0.60	VENTILATOR
V1	0.60 X0.60	VENTILATOR
V2	3.19 X0.60	VENTILATOR

MECHANICAL VENTILATION PROVIDED FOR ENTIRE BUILDING

COLOUR INDEX :	REFERENCE :	
PROPOSED	SCALE : 1:100	
BOUNDARY	DATE : 28 FEB 2023	
ROAD		
DRIVEWAY		

ADMIN BLOCK (GROUND & FIRST FLOOR PLAN)

APPLICANT :

For SRISHA FOUNDATION


Director
Director

ARCHITECT / REGISTERED ENGINEER

R. Anbu Raja B Arch.
R. ANBU RAJA B Arch.,
Reg. No : CA/2008/38523
CBE/LP/RA/GR-I/19/03/004
Email : apkarchitects@gmail.com
Mob : 9442405956
No.27/2, 1st Floor, Vilankunichi Road,
Near Kamata Prakasham Hospital,
Kalapatti, Coimbatore - 641 048

REGISTERED STRUCTURAL ENGINEER

M. Balasubramanian
M. BALASUBRAMANIAM, RE(S+), MIE, PRC, Engg.,
STRUCTURE & SOIL STABILITY BANK VALUER
COLLECTOR'S PANEL ENGINEER CLASS-1A
LPA / SE / GR-II / 19/04/015
103, 84-A, Sarojini Complex,
Soniada, Kattoor Street,
Near by Women's Polytechnic College,
P.N. Palayam, Coimbatore - 641 037,
Mobile No: 98432 65083

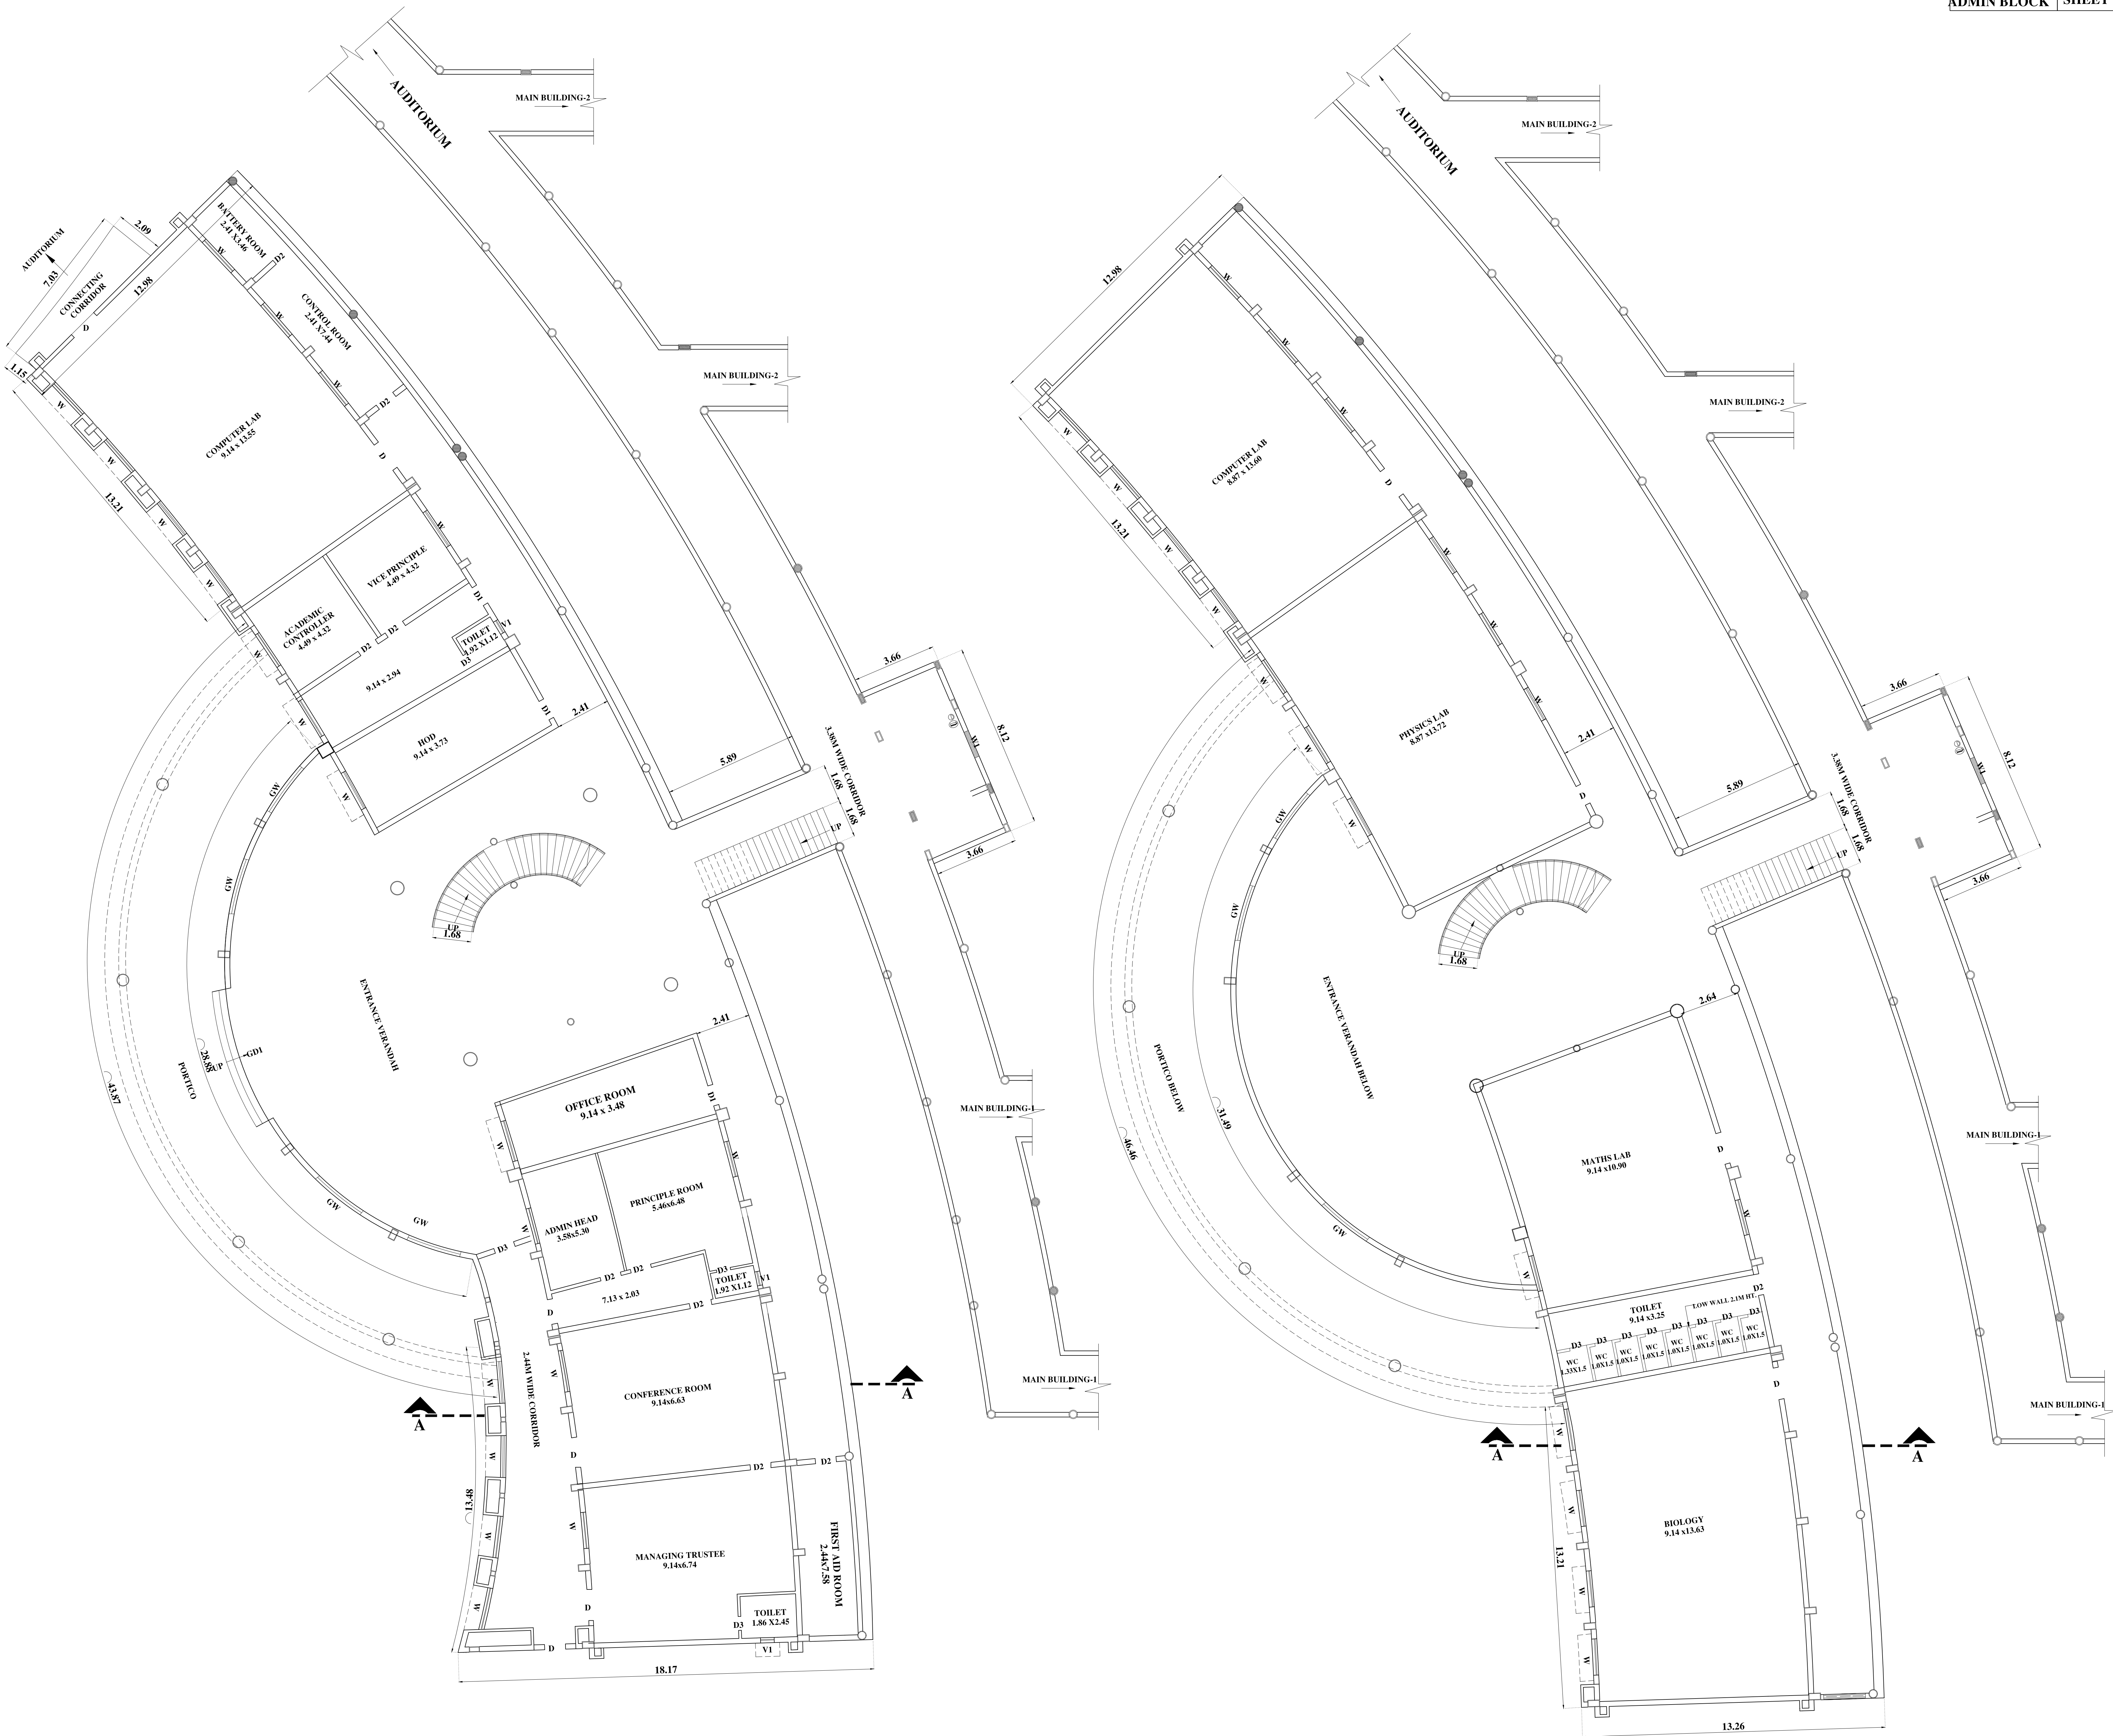

GROUND FLOOR PLAN

FIRST FLOOR PLAN

PLAN SHOWING THE EXISTING CONSTRUCTED SCHOOL BUILDING FOR M/S.SRISHA EDUCATIONAL TRUST., IN SURVEY NOS: 71/1,72/2,72/1C2 OF PATTANAM VILLAGE, SULUR TALUK, COIMBATORE DISTRICT.

NOTE : ALL DIMENSIONS AREA IN METER

- SPECIFICATIONS :-
1. R.C.C FOOTING & COLUMN IN CONCRETE M40
 2. SUPER STRUCTURE BRICKWORK SET IN cm 1:5
 3. R.C.C M20 FOR LINTELS,BEAMS &SLABS
 4. P.C.C 1:4:8 FOR FLOOR LEVELLING COURSE
 5. P.C.C 1:5:10 IN BASEMENT FOR FOUNDATION
 6. JOINERY WITH T.W FLUSH DOORS & T.W GLAZED WINDOWS & VENTILATORS
 7. 3 COATS OF CEMENT PAINT TO INSIDE & OUT SIDE WALLS
 8. 2 COATS OF ENAMEL PAINTS OVER ONE COAT OF PRIMER FOR JOINERY, GRILL WORK,ETC
 9. WEATHERING COURSE OVER ROOF SLAB 3" THICK WITH BRICK JELLY LIME CONCRETE AND ONE LAYER OF PRESSED TILES ON TOP

BUILDING AREA DETAILS :			
DESCRIPTION	FSI (SQ.M)	NON-FSI (SQ.M)	TOTAL (SQ.M)
ADMIN BLOCK			
GROUND FLOOR	1357.75	-	1357.75
FIRST FLOOR	1357.75	-	1357.75
SECOND FLOOR	1357.75	-	1357.75
TOTAL	4073.25	-	4073.25

JOINERY SCHEDULE		
D	1.40X2.13	DOOR
D1	1.83X2.13	DOOR
D2	0.91X2.13	DOOR
D3	0.68X2.13	DOOR
GD	2.43X2.74	DOOR
GD1	5.88X2.74	DOOR
GW	2.39X1.50	GLASS WINDOW
W	1.82 X1.50	WINDOW
W1	1.22 X1.50	WINDOW
V	1.22 X0.60	VENTILATOR
V1	0.60 X0.60	VENTILATOR
V2	3.19 X0.60	VENTILATOR

MECHANICAL VENTILATION PROVIDED FOR ENTIRE BUILDING		
COLOUR INDEX :	REFERENCE :	
PROPOSED	SCALE	: 1"=8'/1:100
BOUNDARY	DATE	: 28 FEB 2023
ROAD		
DRIVEWAY		

ADMIN BLOCK (SECOND & TERRACE FLOOR PLAN)

APPLICANT :


For SRISHA FOUNDATION
Sri Ram Charn
Director

ARCHITECT / REGISTERED ENGINEER

R. Anbu Raja
R. ANBU RAJA B.Arch.,
Reg. No : CA/2006/38523
CBE/LPA/RA/GR-I/19/03/004
Email : apkararchitects@gmail.com
Mob : 9442405956
No.27/2, 1st Floor, Vilankurichi Road,
Near Kamala Prakasam Hospital,
Kalapatti, Coimbatore - 641 048

REGISTERED STRUCTURAL ENGINEER

B. Subramanian
B. BALASUBRAMANIAM, ME(SH), MIE(PV), Engg.,
STRUCTURE & SOIL STABILITY BANK VALUER
COLLECTOR'S PANEL ENGINEER CLASS-1A
LPA / SE / GR-II / 19/04/015
103, 84-A, Sarojini Complex,
Senkadu, Kattoor Street,
Near by Women's Polytechnic College,
P.N. Palayam, Coimbatore - 641 037.
Mobile No: 98432 65083

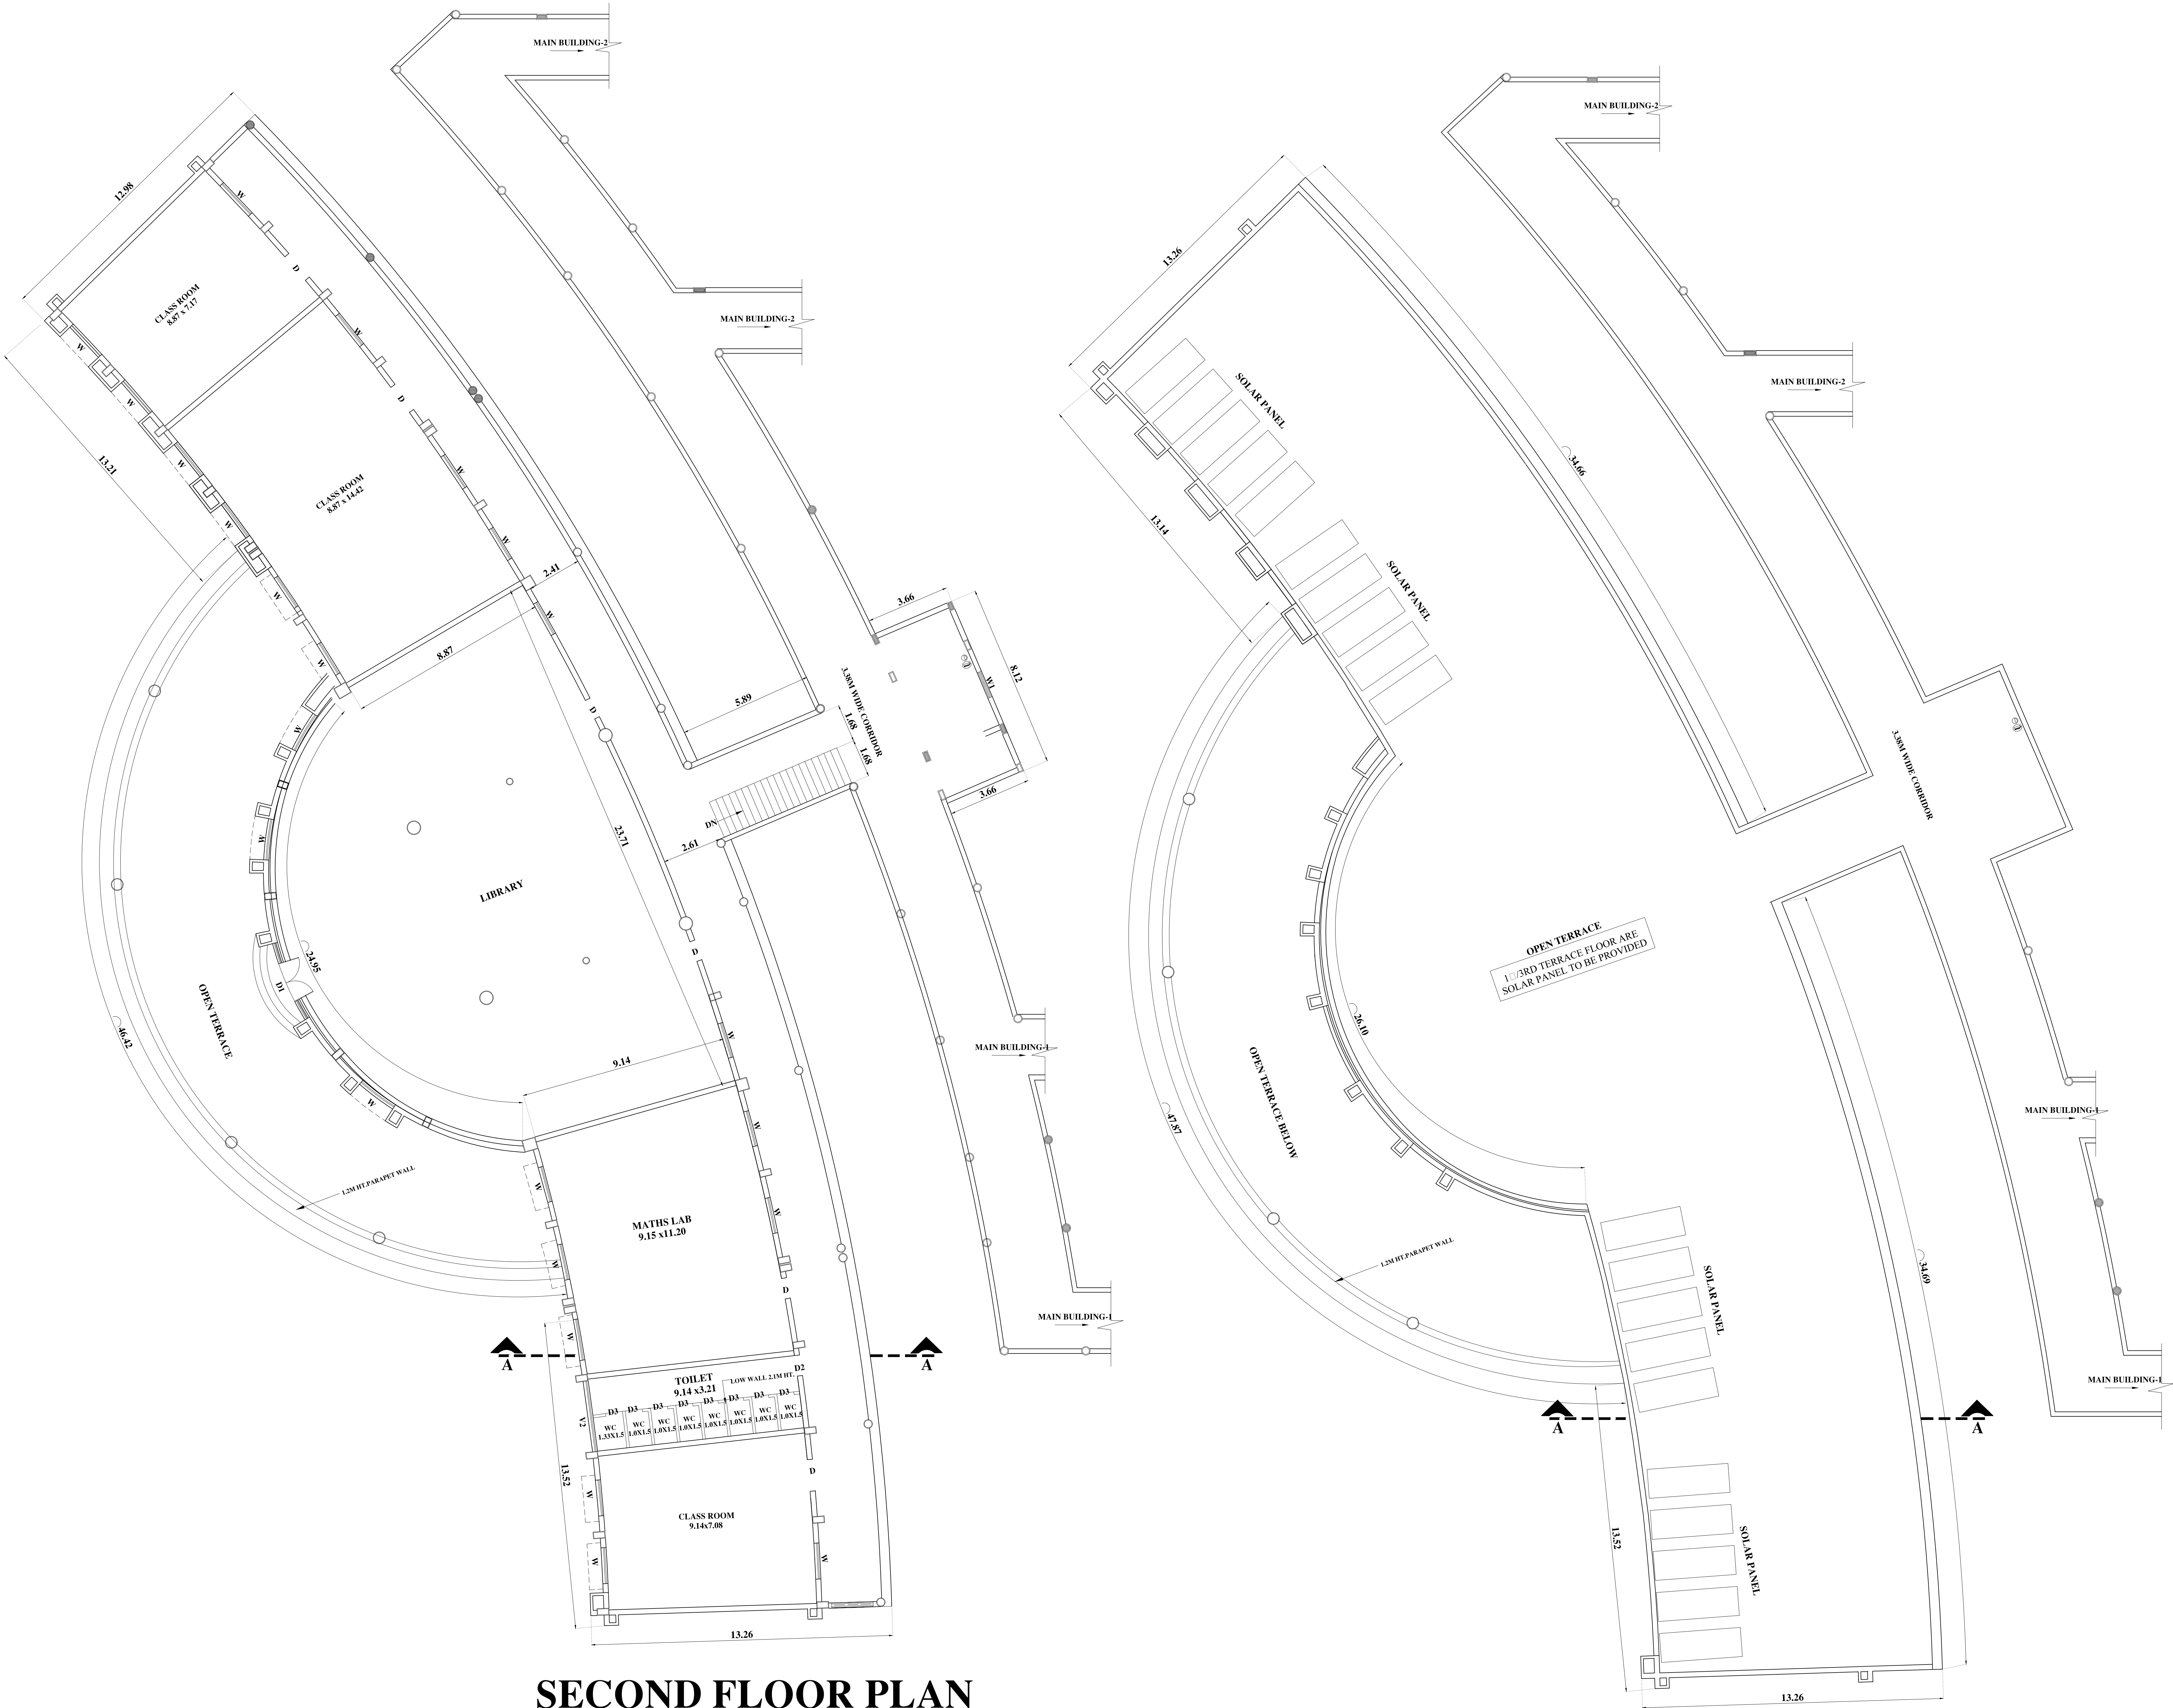

SECOND FLOOR PLAN

TERRACE FLOOR PLAN

PLAN SHOWING THE EXISTING CONSTRUCTED SCHOOL BUILDING FOR M/S.SRISHA EDUCATIONAL TRUST., IN SURVEY NOS: 71/1,72/2,72/1C2 OF PATTANAM VILLAGE, SULUR TALUK, COIMBATORE DISTRICT.

NOTE : ALL DIMENSIONS AREA IN METER

- SPECIFICATIONS :-
1.

R.C.C FOOTING & COLUMN IN CONCRETE M40
2.

SUPER STRUCTURE :BRICKWORK SET IN cm 1:5
3.

R.C.C M20 FOR LINTELS,BEAMS &SLABS
4.

P.C.C 1:4:8 FOR FLOOR LEVELLING COURSE
5.

P.C.C 1:5:10 IN BASEMENT FOR FOUNDATION
6.

JOINERY WITH T.W FLUSH DOORS & T.W GLAZED WINDOWS & VENTILATORS
7.

3 COATS OF CEMENT PAINT TO INSIDE & OUT SIDE WALLS
8.

2 COATS OF ENAMEL PAINTS OVER ONE COAT OF PRIMER FOR JOINERY, GRILL WORK,ETC
9.

WEATHERING COURSE OVER ROOF SLAB 3" THICK WITH BRICK JELLY LIME CONCRETE AND ONE LAYER OF PRESSED TILES ON TOP

JOINERY SCHEDULE

D	1.21X2.13	DOOR
D1	0.76 x 2.10	DOOR
D2	0.68 x 2.10	DOOR
D3	0.68X2.13	DOOR
GD	2.43X2.74	DOOR
GD1	5.88X2.74	DOOR
GW	2.39X1.50	GLASS WINDOW
W	1.82 X1.50	WINDOW
W1	1.22 X1.50	WINDOW

MECHANICAL VENTILATION PROVIDED FOR ENTIRE BUILDING		
COLOUR INDEX :		REFERENCE :
PROPOSED		SCALE : 1"-8'/1:100
BOUNDARY		DATE : 28 FEB 2023
ROAD		
DRIVEWAY		

ADMIN BLOCK
(SECTION & ELEVATION)

APPLICANT :


For SRISHA FOUNDATION
Srinivas Ram
Director

REGISTERED STRUCTURAL ENGINEER

Srinivas Ram
M. BALASUBRAMANIAM, ME(Sp), MIE, F.W.C.Engg.,
STRUCTURE & SOIL STABILITY BANK VALUER
COLLECTOR'S PANEL ENGINEER CLASS-1A
LPA / SE / GR-11 / 19/04/015
103, 84-A, Sarojini Complex,
Senkadu, Kattoor Street,
Near by Womens Polytechnic College,
P.N. Palayam, Coimbatore - 641 037.
Mobile No: 98432 65083


ARCHITECT / REGISTERED ENGINEER

R. Anbu Raja B
R. ANBU RAJA B.Arch.,
Reg. No : CA/2006/38523
CBE/LPA/RA/GR-I/19/03/004
Email : apkarchitects@gmail.com
Mob : 9442405956
No.27/2, 1st Floor, Viankuruchi Road,
Near Kamala Prakasam Hospital,
Kalapatti, Coimbatore - 641 048

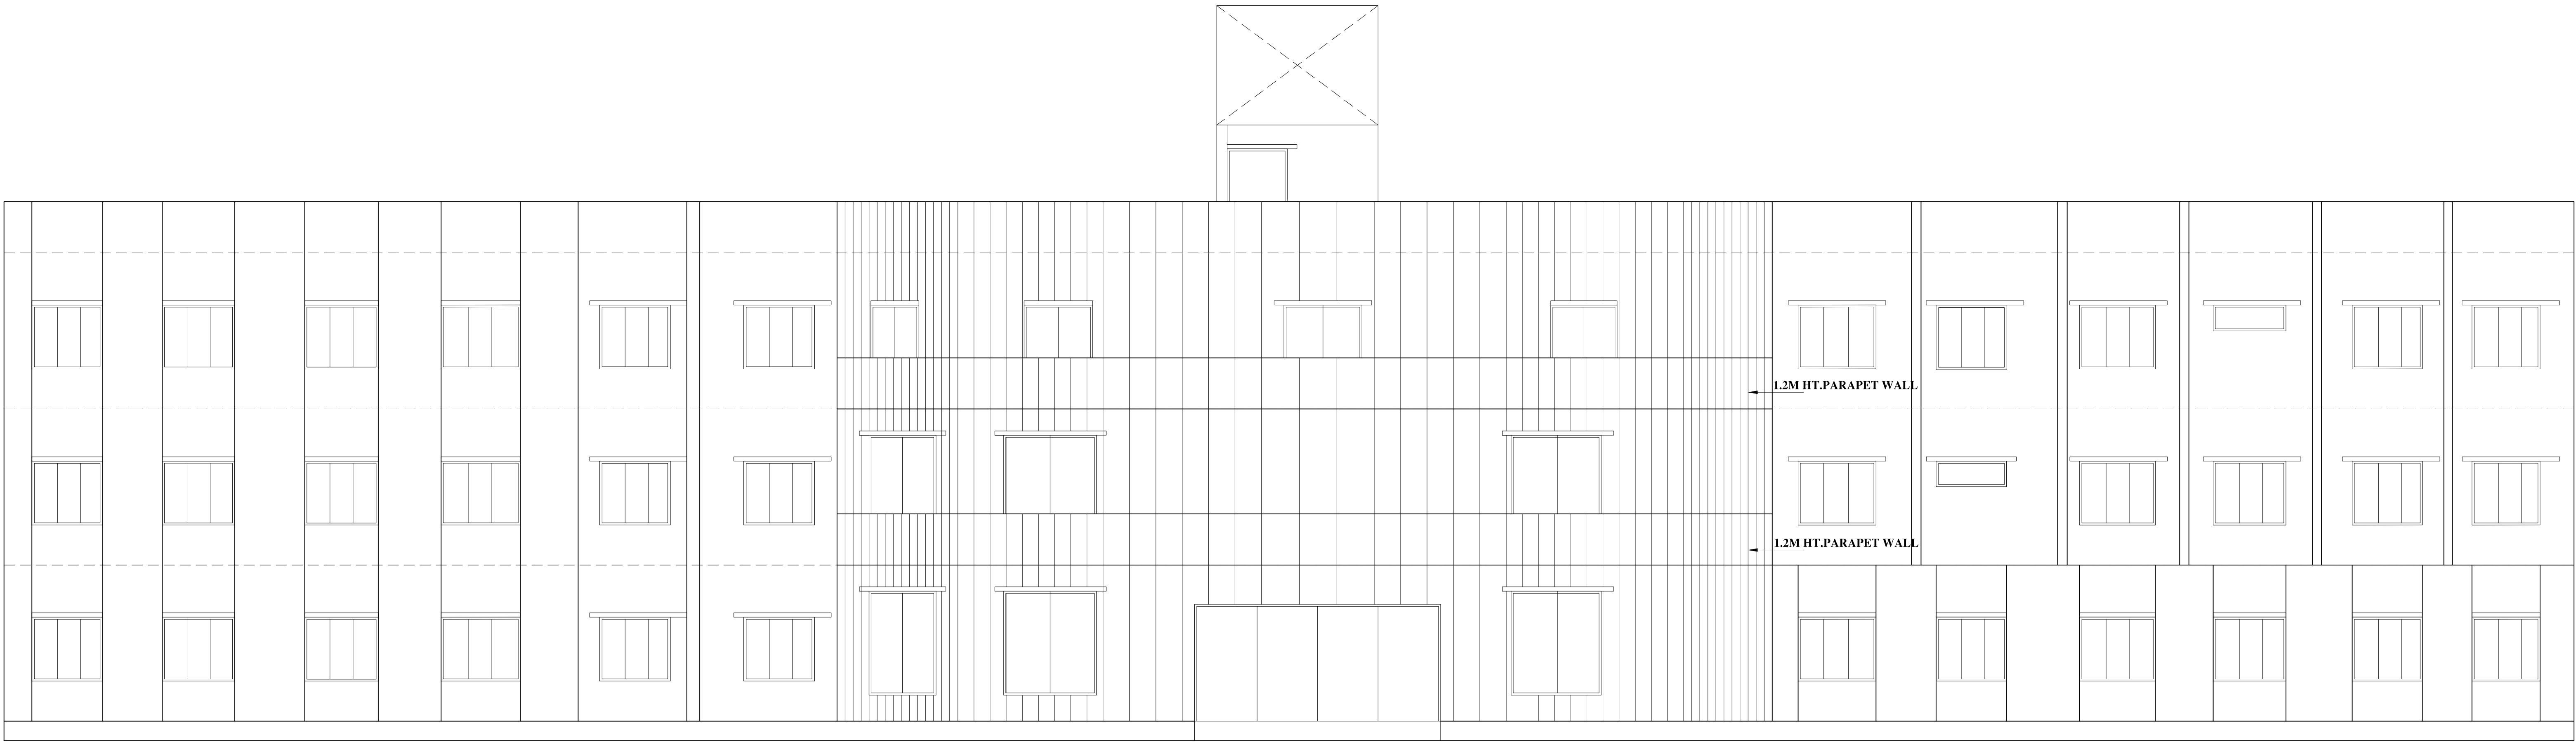


FRONT ELEVATION


SECURITY - 1 & 2

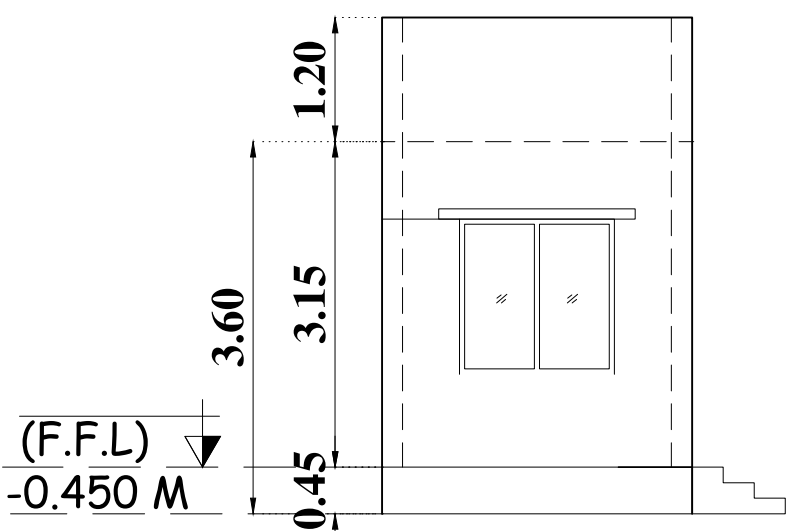


ELEVATION

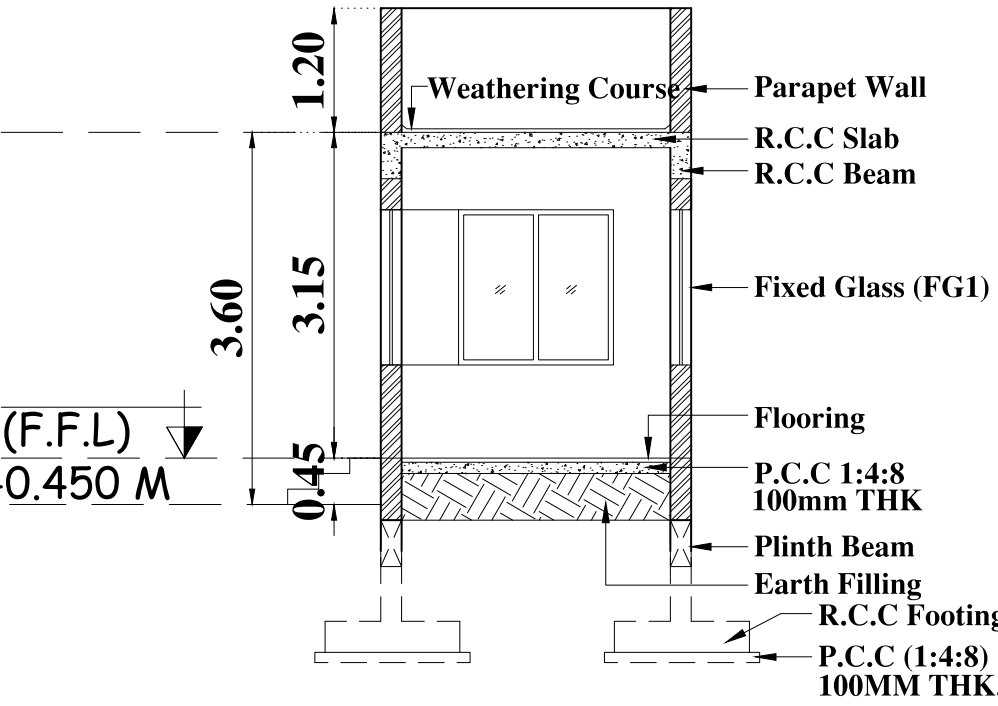

SECTION - 'GG'

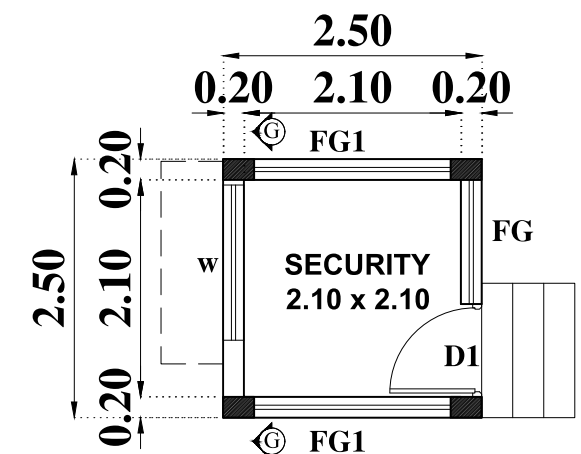

PLAN
(SECURITY - 1 & 2)

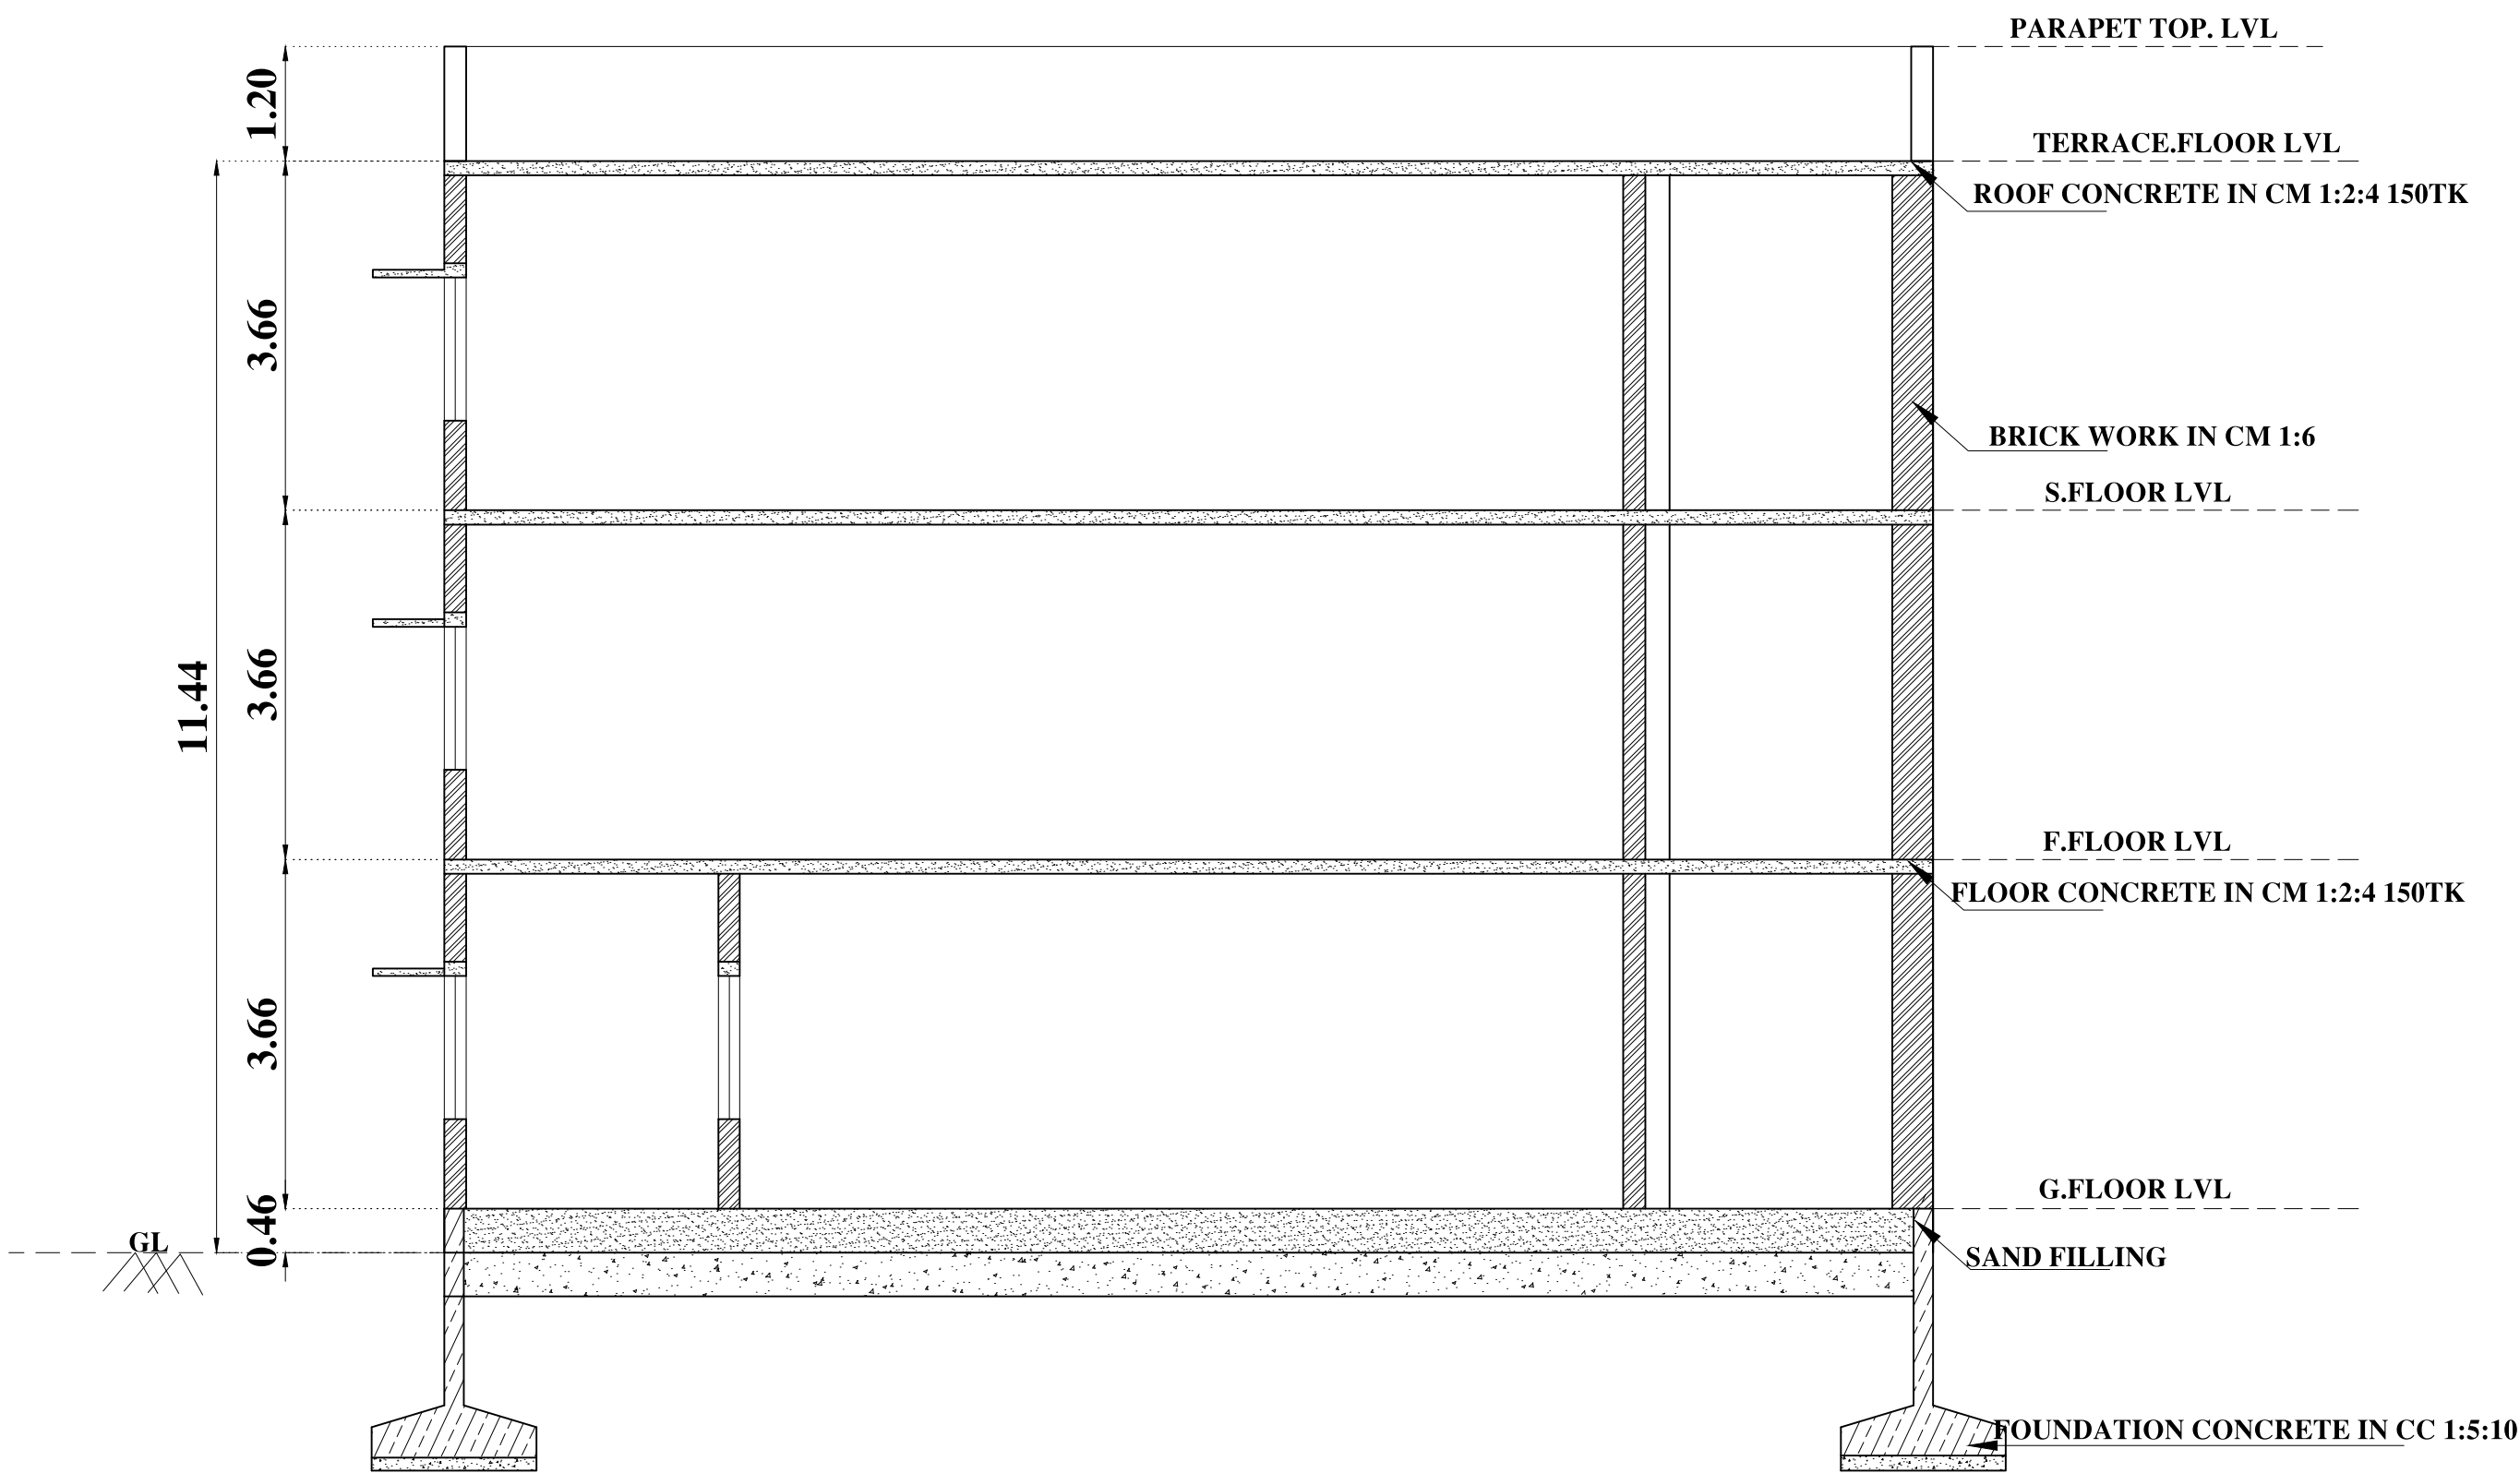

SECTION - AA'

PLAN SHOWING THE EXISTING CONSTRUCTED SCHOOL BUILDING FOR M/S.SRISHA EDUCATIONAL TRUST., IN SURVEY NOS: 71/1,72/2,72/1C2 OF PATTANAM VILLAGE, SULUR TALUK, COIMBATORE DISTRICT.

NOTE : ALL DIMENSIONS AREA IN METER

SPECIFICATIONS :-

1. R.C.C FOOTING & COLUMN IN CONCRETE M40
2. SUPER STRUCTURE :BRICKWORK SET IN cm 1:5
3. R.C.C M20 FOR LINTELS,BEAMS &SLABS
4. P.C.C 1:4:8 FOR FLOOR LEVELLING COURSE
5. P.C.C 1:5:10 IN BASEMENT FOR FOUNDATION
6. JOINERY WITH T.W FLUSH DOORS & T.W GLAZED WINDOWS & VENTILATORS
7. 3 COATS OF CEMENT PAINT TO INSIDE & OUT SIDE WALLS
8. 2 COATS OF ENAMEL PAINTS OVER ONE COAT OF PRIMER FOR JOINERY, GRILL WORK,ETC
9. WEATHERING COURSE OVER ROOF SLAB 3" THICK WITH BRICK JELLY LIME CONCRETE AND ONE LAYER OF PRESSED TILES ON TOP

BUILDING AREA DETAILS :


DESCRIPTION	FSI (SQ.M)	NON-FSI (SQ.M)	TOTAL (SQ.M)
AUDITORIUM			
GROUND FLOOR	1611.53	-	1611.53
FIRST FLOOR	1611.53	-	1611.53
TOTAL	3223.06	-	3223.06

JOINERY SCHEDULE

D	3.04X2.13	DOOR
D1	2.43X2.74	DOOR
D2	1.21X2.13	DOOR
D3	0.97X2.13	DOOR
D4	0.68X2.05	DOOR
GD	2.43X2.74	GLASS DOOR
GD1	6.09X2.74	GLASS DOOR
W	3.81X1.82	WINDOW
W1	1.82X1.70	WINDOW
V	1.82X0.61	VENTILATOR

MECHANICAL VENTILATION PROVIDED FOR ENTIRE BUILDING

COLOUR INDEX :	REFERENCE :	
PROPOSED	SCALE : 1:100	
BOUNDARY	DATE : 28 FEB 2023	
ROAD		
DRIVEWAY		

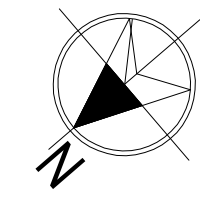

AUDITORIUM (GROUND FLOOR PLAN)


For SRISHA FOUNDATION
Director
Director

ARCHITECT / REGISTERED ENGINEER

R. Anbu Raja B. Arch.
R. ANBU RAJA B. Arch.,
Reg. No : CA/2006/38523
CBE/LPA/RA/GR-1/19/03/004
Email : apkarchitects@gmail.com
Mob : 9442405956
No.27/2, 1st Floor, Vilankurichi Road,
Near Kamala Prakasam Hospital,
Kalapetti, Coimbatore - 641 048

REGISTERED STRUCTURAL ENGINEER

R. Balasubramanian
R. BALASUBRAMANIAM, HE(SH), MIE, PRC, ENGR.,
STRUCTURE & SOIL STABILITY BANK VALUER
COLLECTOR'S PANEL ENGINEER CLASS-1A
LPA / SE / GR-II / 19/04/015
101, 84-A, Sarojini Complex,
Sankaradi, Kattur Street,
Near by Women's Polytechnic College,
P.N. Palayam, Coimbatore - 641 037.
Mobile No: 98452 65989

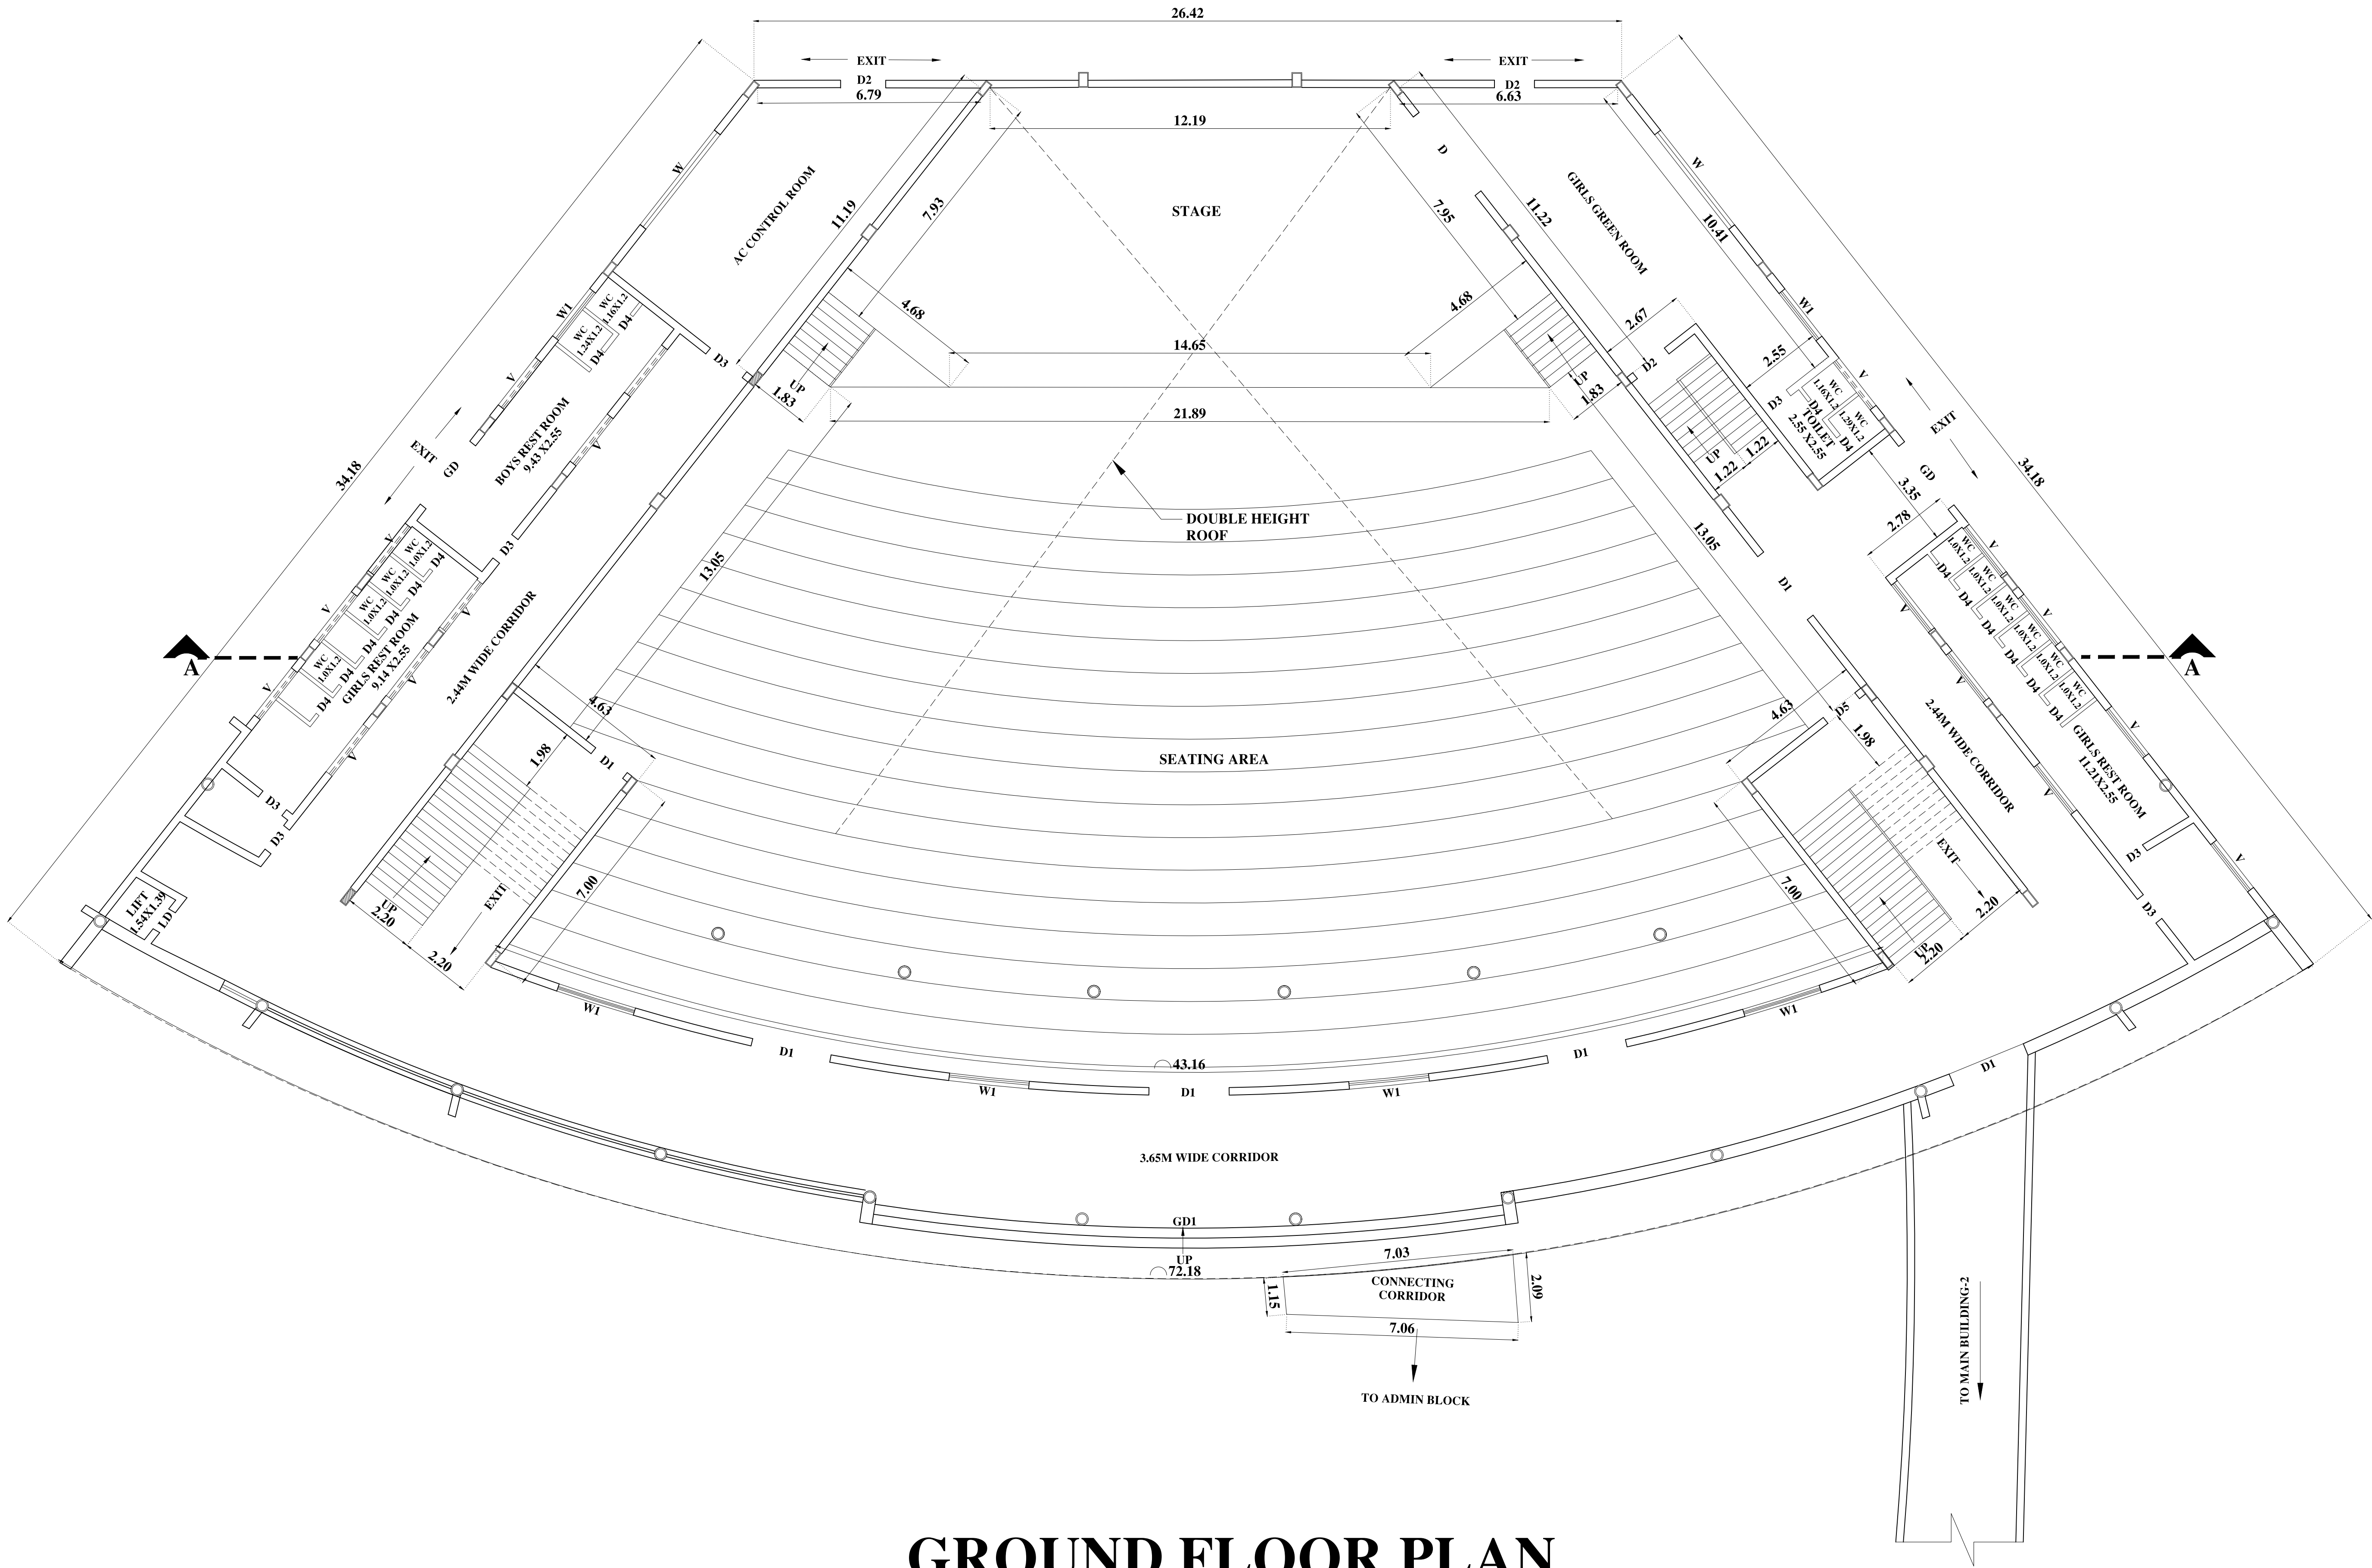

GROUND FLOOR PLAN

PLAN SHOWING THE EXISTING CONSTRUCTED SCHOOL BUILDING FOR M/S.SRISHA EDUCATIONAL TRUST., IN SURVEY NOS: 71/1,72/2,72/1C2 OF PATTANAM VILLAGE, SULUR TALUK, COIMBATORE DISTRICT.


NOTE : ALL DIMENSIONS AREA IN METER

- SPECIFICATIONS :-
1. R.C.C FOOTING & COLUMN IN CONCRETE M40
 2. SUPER STRUCTURE :BRICKWORK SET IN cm 1:5
 3. R.C.C M20 FOR LINTELS,BEAMS &SLABS
 4. P.C.C 1:4:8 FOR FLOOR LEVELLING COURSE
 5. P.C.C 1:5:10 IN BASEMENT FOR FOUNDATION
 6. JOINERY WITH T.W FLUSH DOORS & T.W GLAZED WINDOWS & VENTILATORS
 7. 3 COATS OF CEMENT PAINT TO INSIDE & OUT SIDE WALLS
 8. 2 COATS OF ENAMEL PAINTS OVER ONE COAT OF PRIMER FOR JOINERY, GRILL WORK,ETC
 9. WEATHERING COURSE OVER ROOF SLAB 3" THICK WITH BRICK JELLY LIME CONCRETE AND ONE LAYER OF PRESSED TILES ON TOP

BUILDING AREA DETAILS :			
DESCRIPTION	FSI (SQ.M)	NON-FSI (SQ.M)	TOTAL (SQ.M)
AUDITORIUM			
GROUND FLOOR	1611.53	-	1611.53
FIRST FLOOR	1611.53	-	1611.53
TOTAL	3223.06	-	3223.06

JOINERY SCHEDULE		
D	3.04X2.13	DOOR
D1	2.43X2.74	DOOR
D2	1.21X2.13	DOOR
D3	0.97X2.13	DOOR
D4	0.68X2.05	DOOR
GD	2.43X2.74	GLASS DOOR
GD1	6.09X2.74	GLASS DOOR
W	3.81X1.82	WINDOW
W1	1.82X1.70	WINDOW
V	1.82X0.61	VENTILATOR

MECHANICAL VENTILATION PROVIDED FOR ENTIRE BUILDING		
COLOUR INDEX :	REFERENCE :	
PROPOSED	SCALE	: 1:100
BOUNDARY	DATE	: 28 FEB 2023
ROAD		
DRIVEWAY		

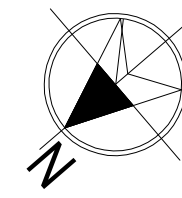

AUDITORIUM (FIRST FLOOR PLAN)

APPLICANT :


For SRISHA FOUNDATION
Director
Director

ARCHITECT / REGISTERED ENGINEER

R. Anbu Raja B. Arch.
R. ANBU RAJA B.Arch.,
Reg. No : CA/2006/38523
CBE/LPA/RA/GR-1/19/03/004
Email : apkarchitects@gmail.com
Mob : 9442405956
No.27/2, 1st Floor, Vilankurichi Road,
Near Kamala Prakasam Hospital,
Kalapatti, Coimbatore - 641 048

REGISTERED STRUCTURAL ENGINEER

M. Balasubramanian
M. BALASUBRAMANIAM, ME(Sus), MIE(FIVC.Engg.,
STRUCTURE & SOIL STABILITY BANK VALUER
COLLECTOR'S PANEL ENGINEER CLASS-1A
LPA / SE / GR-II / 19/04/015
105, 84-A, Sarojini Complex,
Serkadu, Kattoor Street,
Near by Women's Polytechnic College,
P.N. Palayam, Coimbatore - 641 037,
Mobile No: 98432 65083

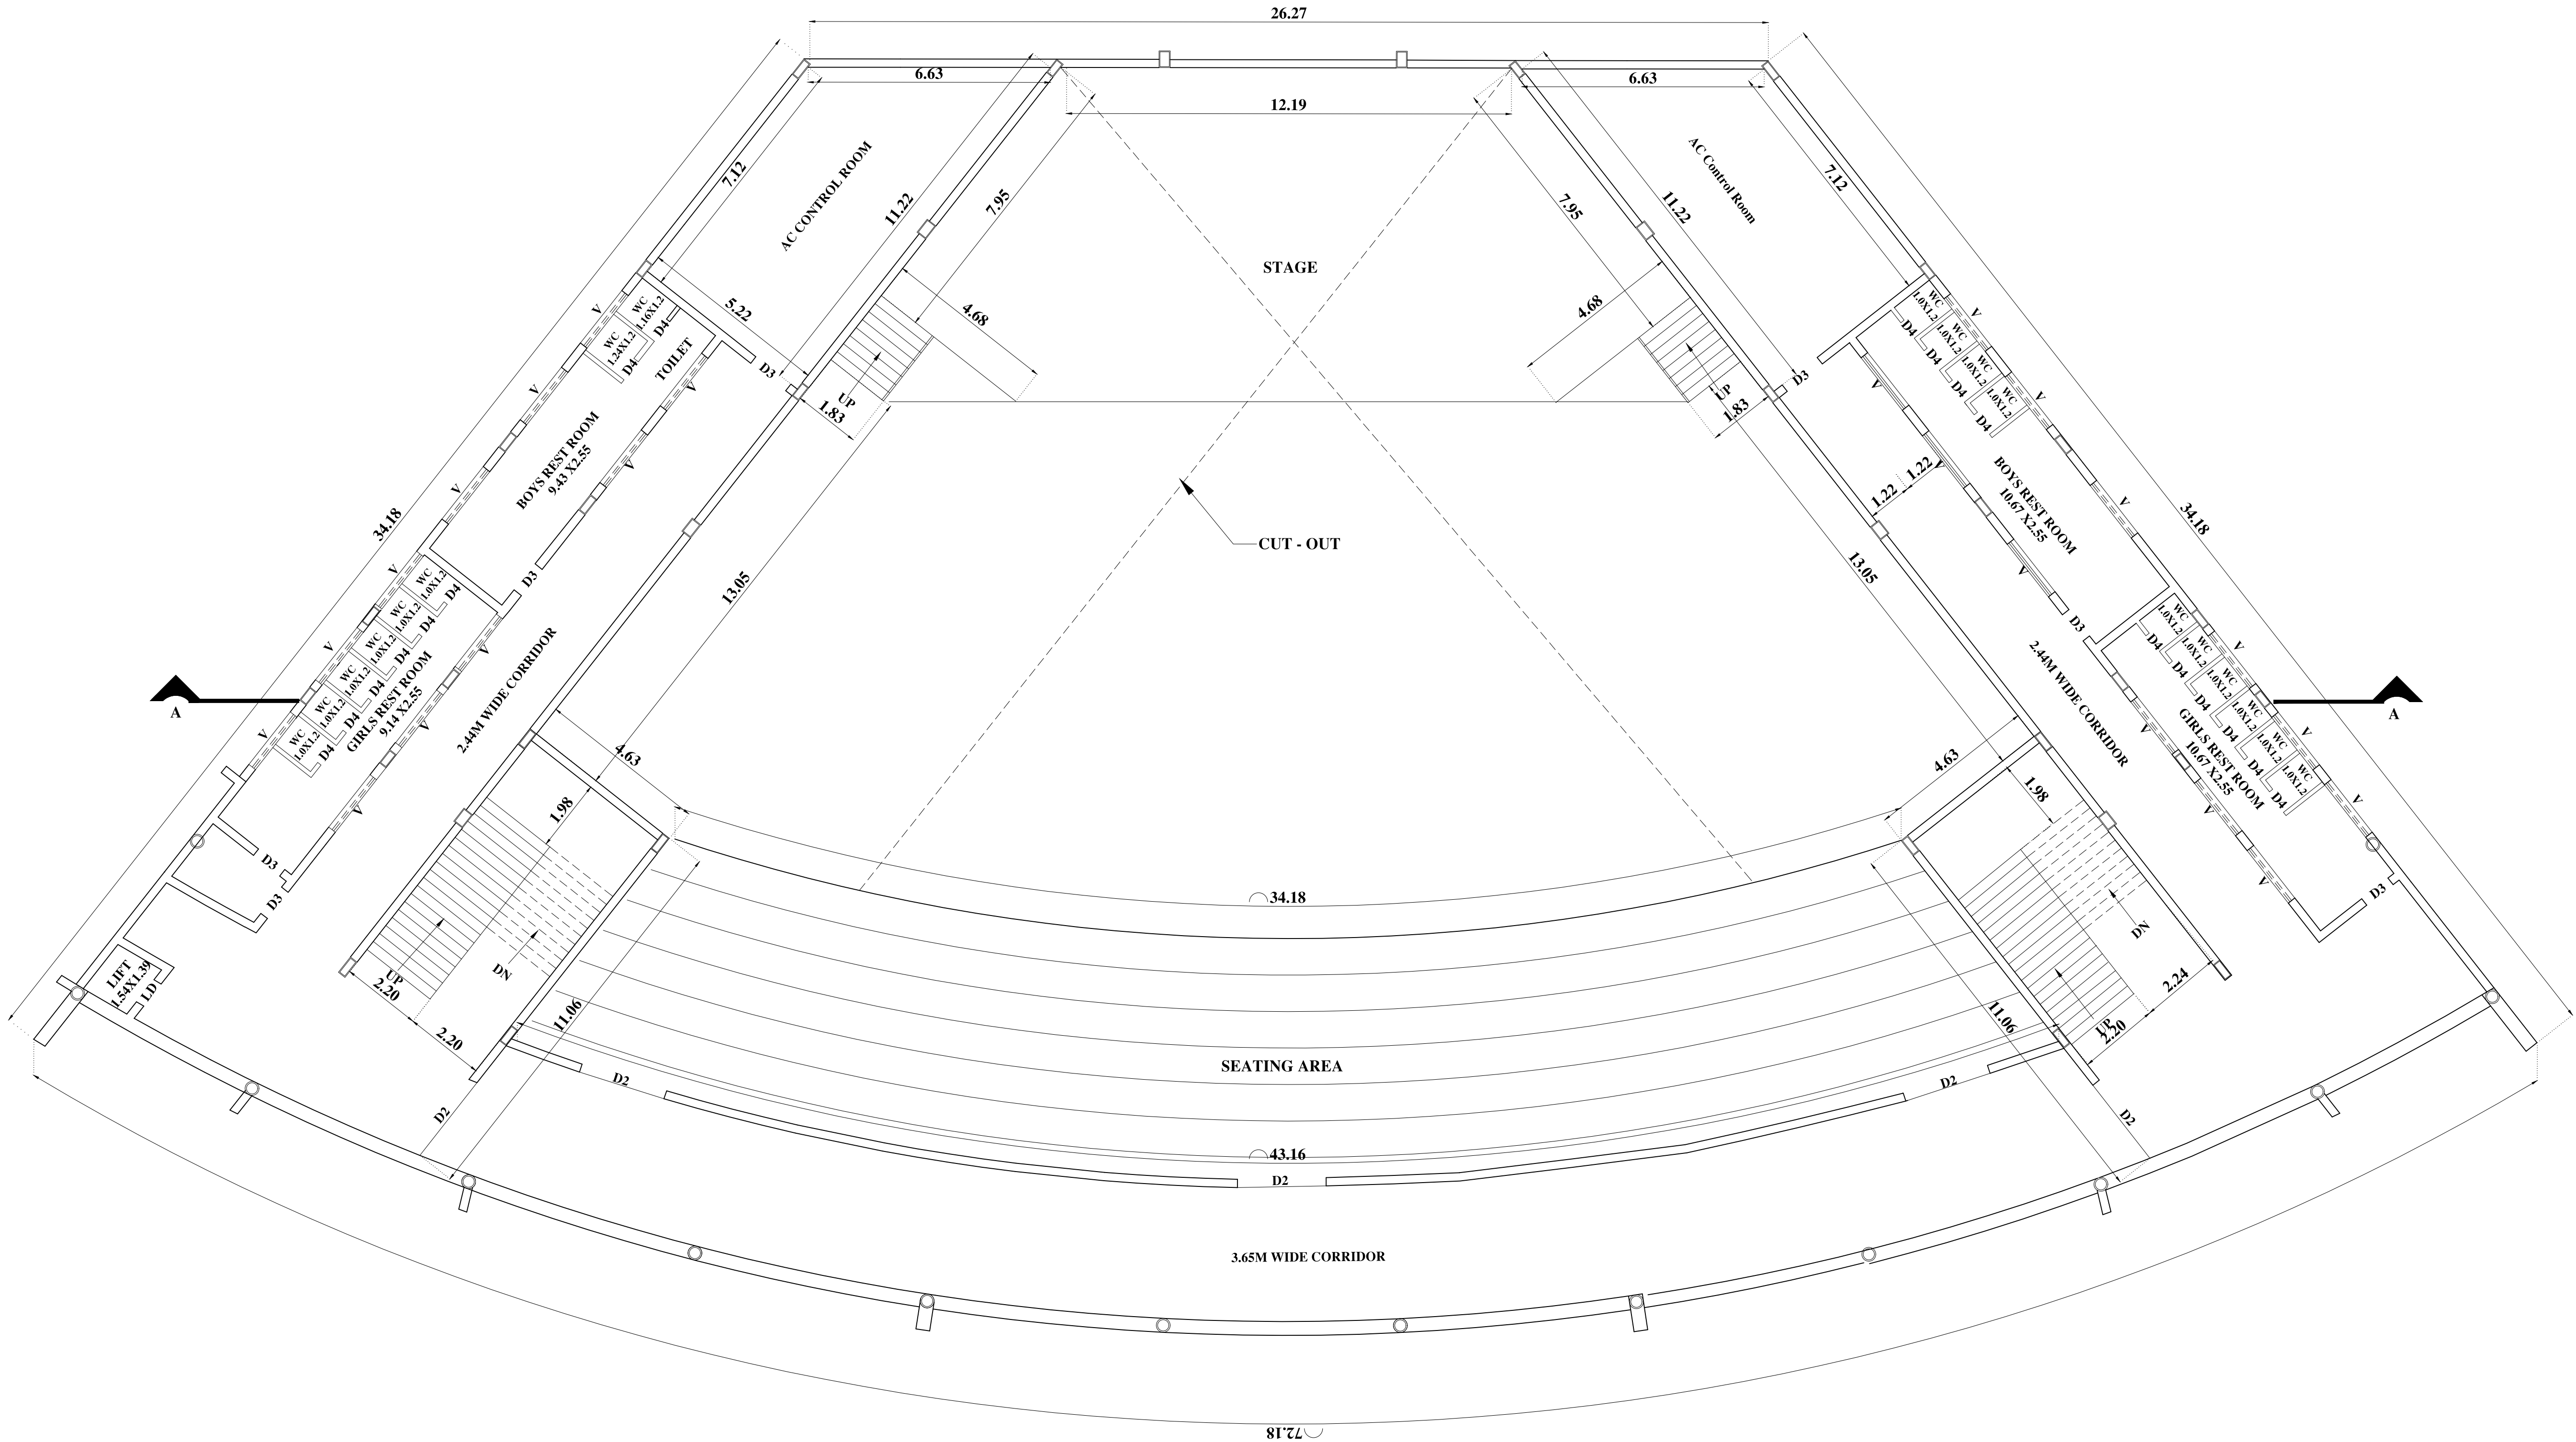

FIRST FLOOR PLAN

PLAN SHOWING THE EXISTING CONSTRUCTED SCHOOL BUILDING FOR M/S.SRISHA EDUCATIONAL TRUST., IN SURVEY NOS: 71/1,72/2,72/1C2 OF PATTANAM VILLAGE, SULUR TALUK, COIMBATORE DISTRICT.

NOTE : ALL DIMENSIONS AREA IN METER

SPECIFICATIONS :-


1. R.C.C FOOTING & COLUMN IN CONCRETE M40
2. SUPER STRUCTURE :BRICKWORK SET IN cm 1:5
3. R.C.C M20 FOR LINTELS,BEAMS & SLABS
4. P.C.C 1:4:8 FOR FLOOR LEVELLING COURSE
5. P.C.C 1:5:10 IN BASEMENT FOR FOUNDATION
6. JOINERY WITH T.W GLAZED DOORS & T.W GLAZED WINDOWS & VENTILATORS
7. 3 COATS OF CEMENT PAINT TO INSIDE & OUT SIDE WALLS
8. 2 COATS OF ENAMEL PAINTS OVER ONE COAT OF PRIMER FOR JOINERY, GRILL WORK,ETC
9. WEATHERING COURSE OVER ROOF SLAB 3" THICK WITH BRICK JELLY LIME CONCRETE AND ONE LAYER OF PRESSED TILES ON TOP

JOINERY SCHEDULE

D	3.04X2.13	DOOR
D1	2.43X2.74	DOOR
D2	1.21X2.13	DOOR
D3	0.97X2.13	DOOR
D4	0.68X2.05	DOOR
GD	2.43X2.74	GLASS DOOR
GDI	6.09X2.74	GLASS DOOR
W	3.81X1.82	WINDOW
W1	1.82X1.70	WINDOW
V	1.82X0.61	VENTILATOR

MECHANICAL VENTILATION PROVIDED FOR ENTIRE BUILDING

COLOUR INDEX :	REFERENCE :
PROPOSED ☐	SCALE : 1:100
BOUNDARY ☐	DATE : 28 FEB 2023
ROAD ☐	
DRIVEWAY ☐	

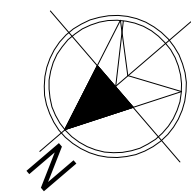

AUDITORIUM
(TERRACE FLOOR PLAN, SECTION & ELEVATION)

APPLICANT :


For SRISHA FOUNDATION
[Signature]
Director

ARCHITECT / REGISTERED ENGINEER


[Signature]
R. ANBU RAJA B.Arch.,
Reg. No : CA/2006/38523
CBE/LP/PRA/GR-I/19/03/004
Email : apkarchitects@gmail.com
Mob : 9442405956
No 27/2, 1st Floor, Vilankurichi Road,
Near Kamala Prakasam Hospital,
Kalapatti, Coimbatore - 641 048

REGISTERED STRUCTURAL ENGINEER


[Signature]
M. BALASUBRAMANIAM, M.E(Srsl), MIE, P.V.C.Engg.,
STRUCTURE & SOIL STABILITY BANK VALUER
COLLECTOR'S PANEL ENGINEER CLASS-1A
LPA / SE / GR-II / 19/04/015
103, 8A-A, Sarojini Complex,
Senkadu, Kattoor Street,
Near by Women's Polytechnic College,
P.N. Palayam, Coimbatore - 641 037,
Mobile No: 98432 65083

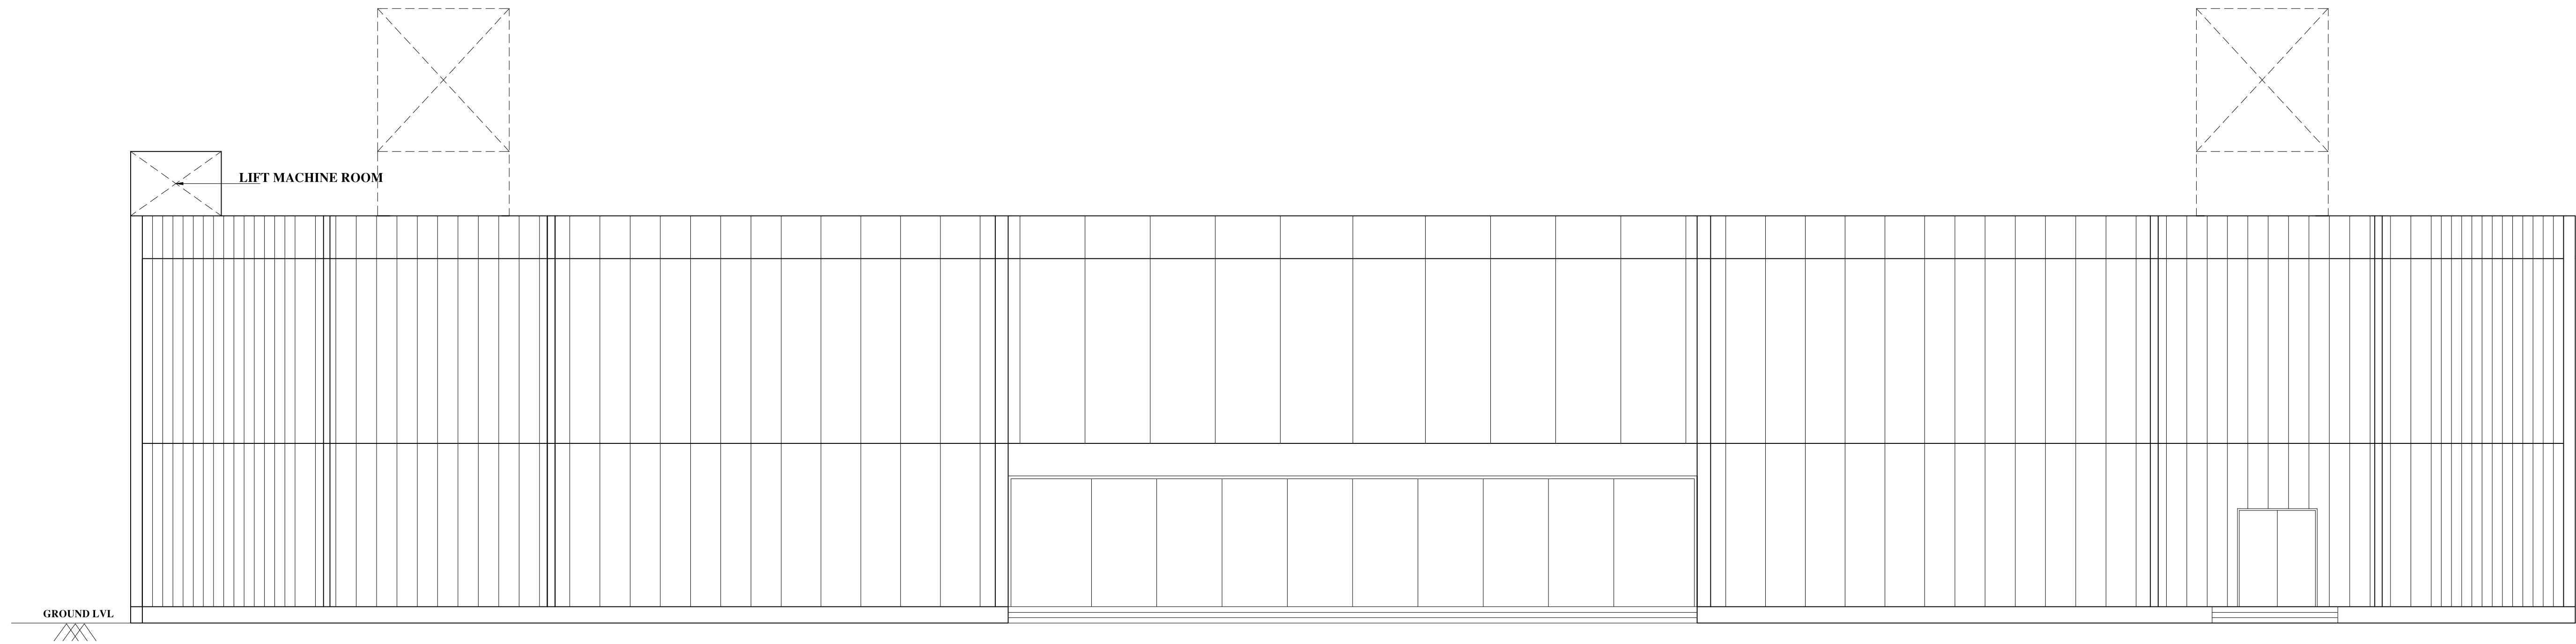


FRONT ELEVATION

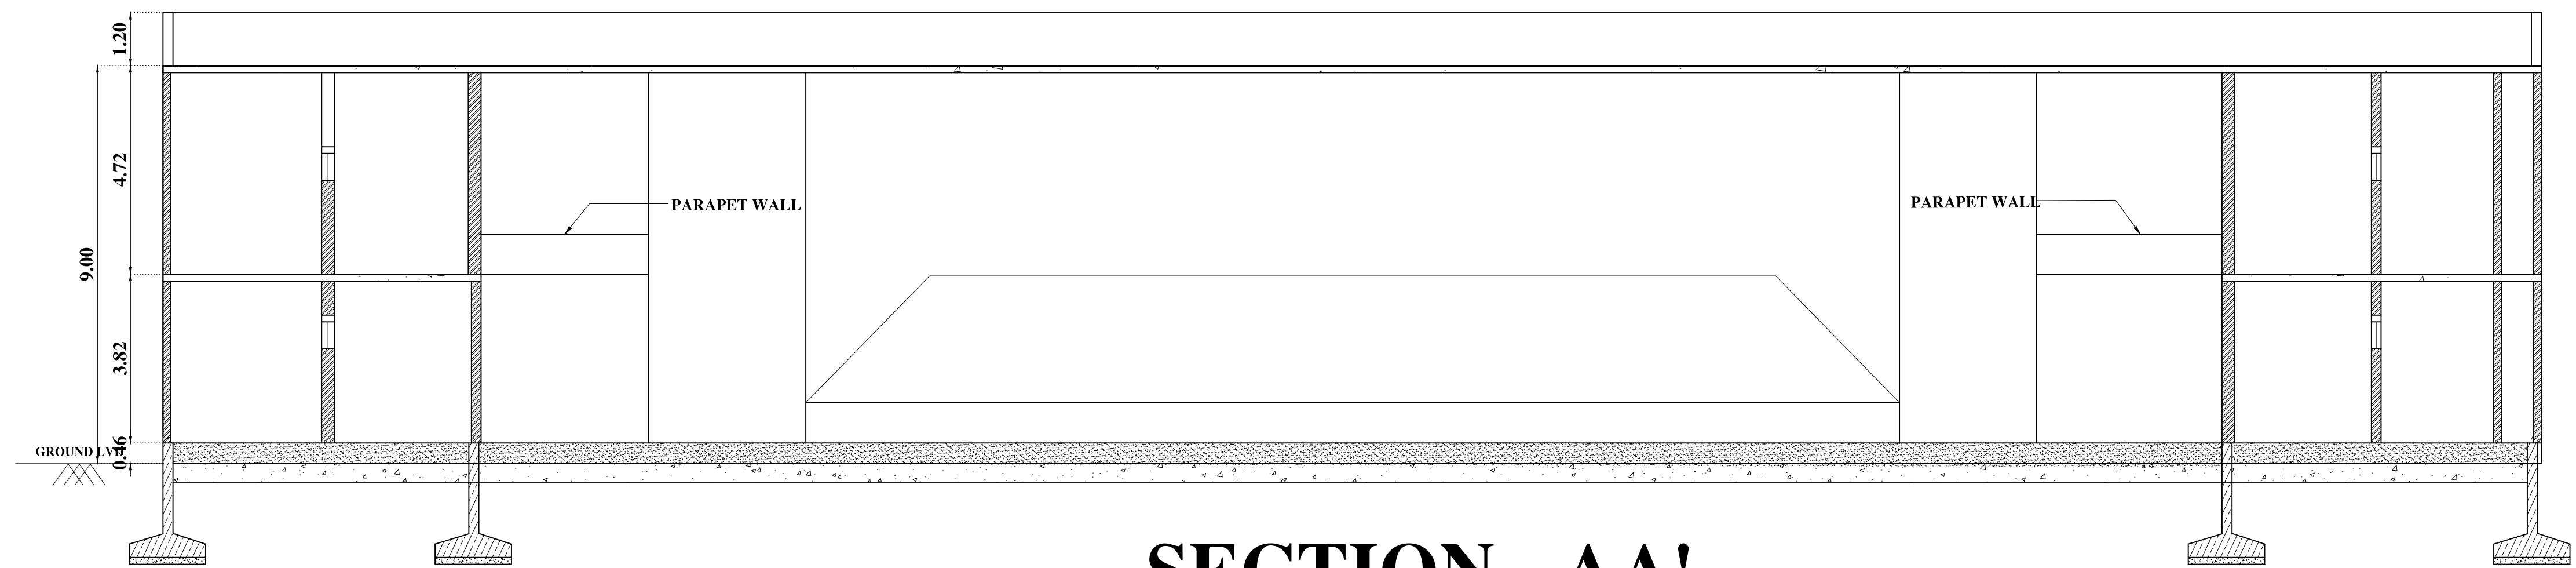


SECTION - AA'

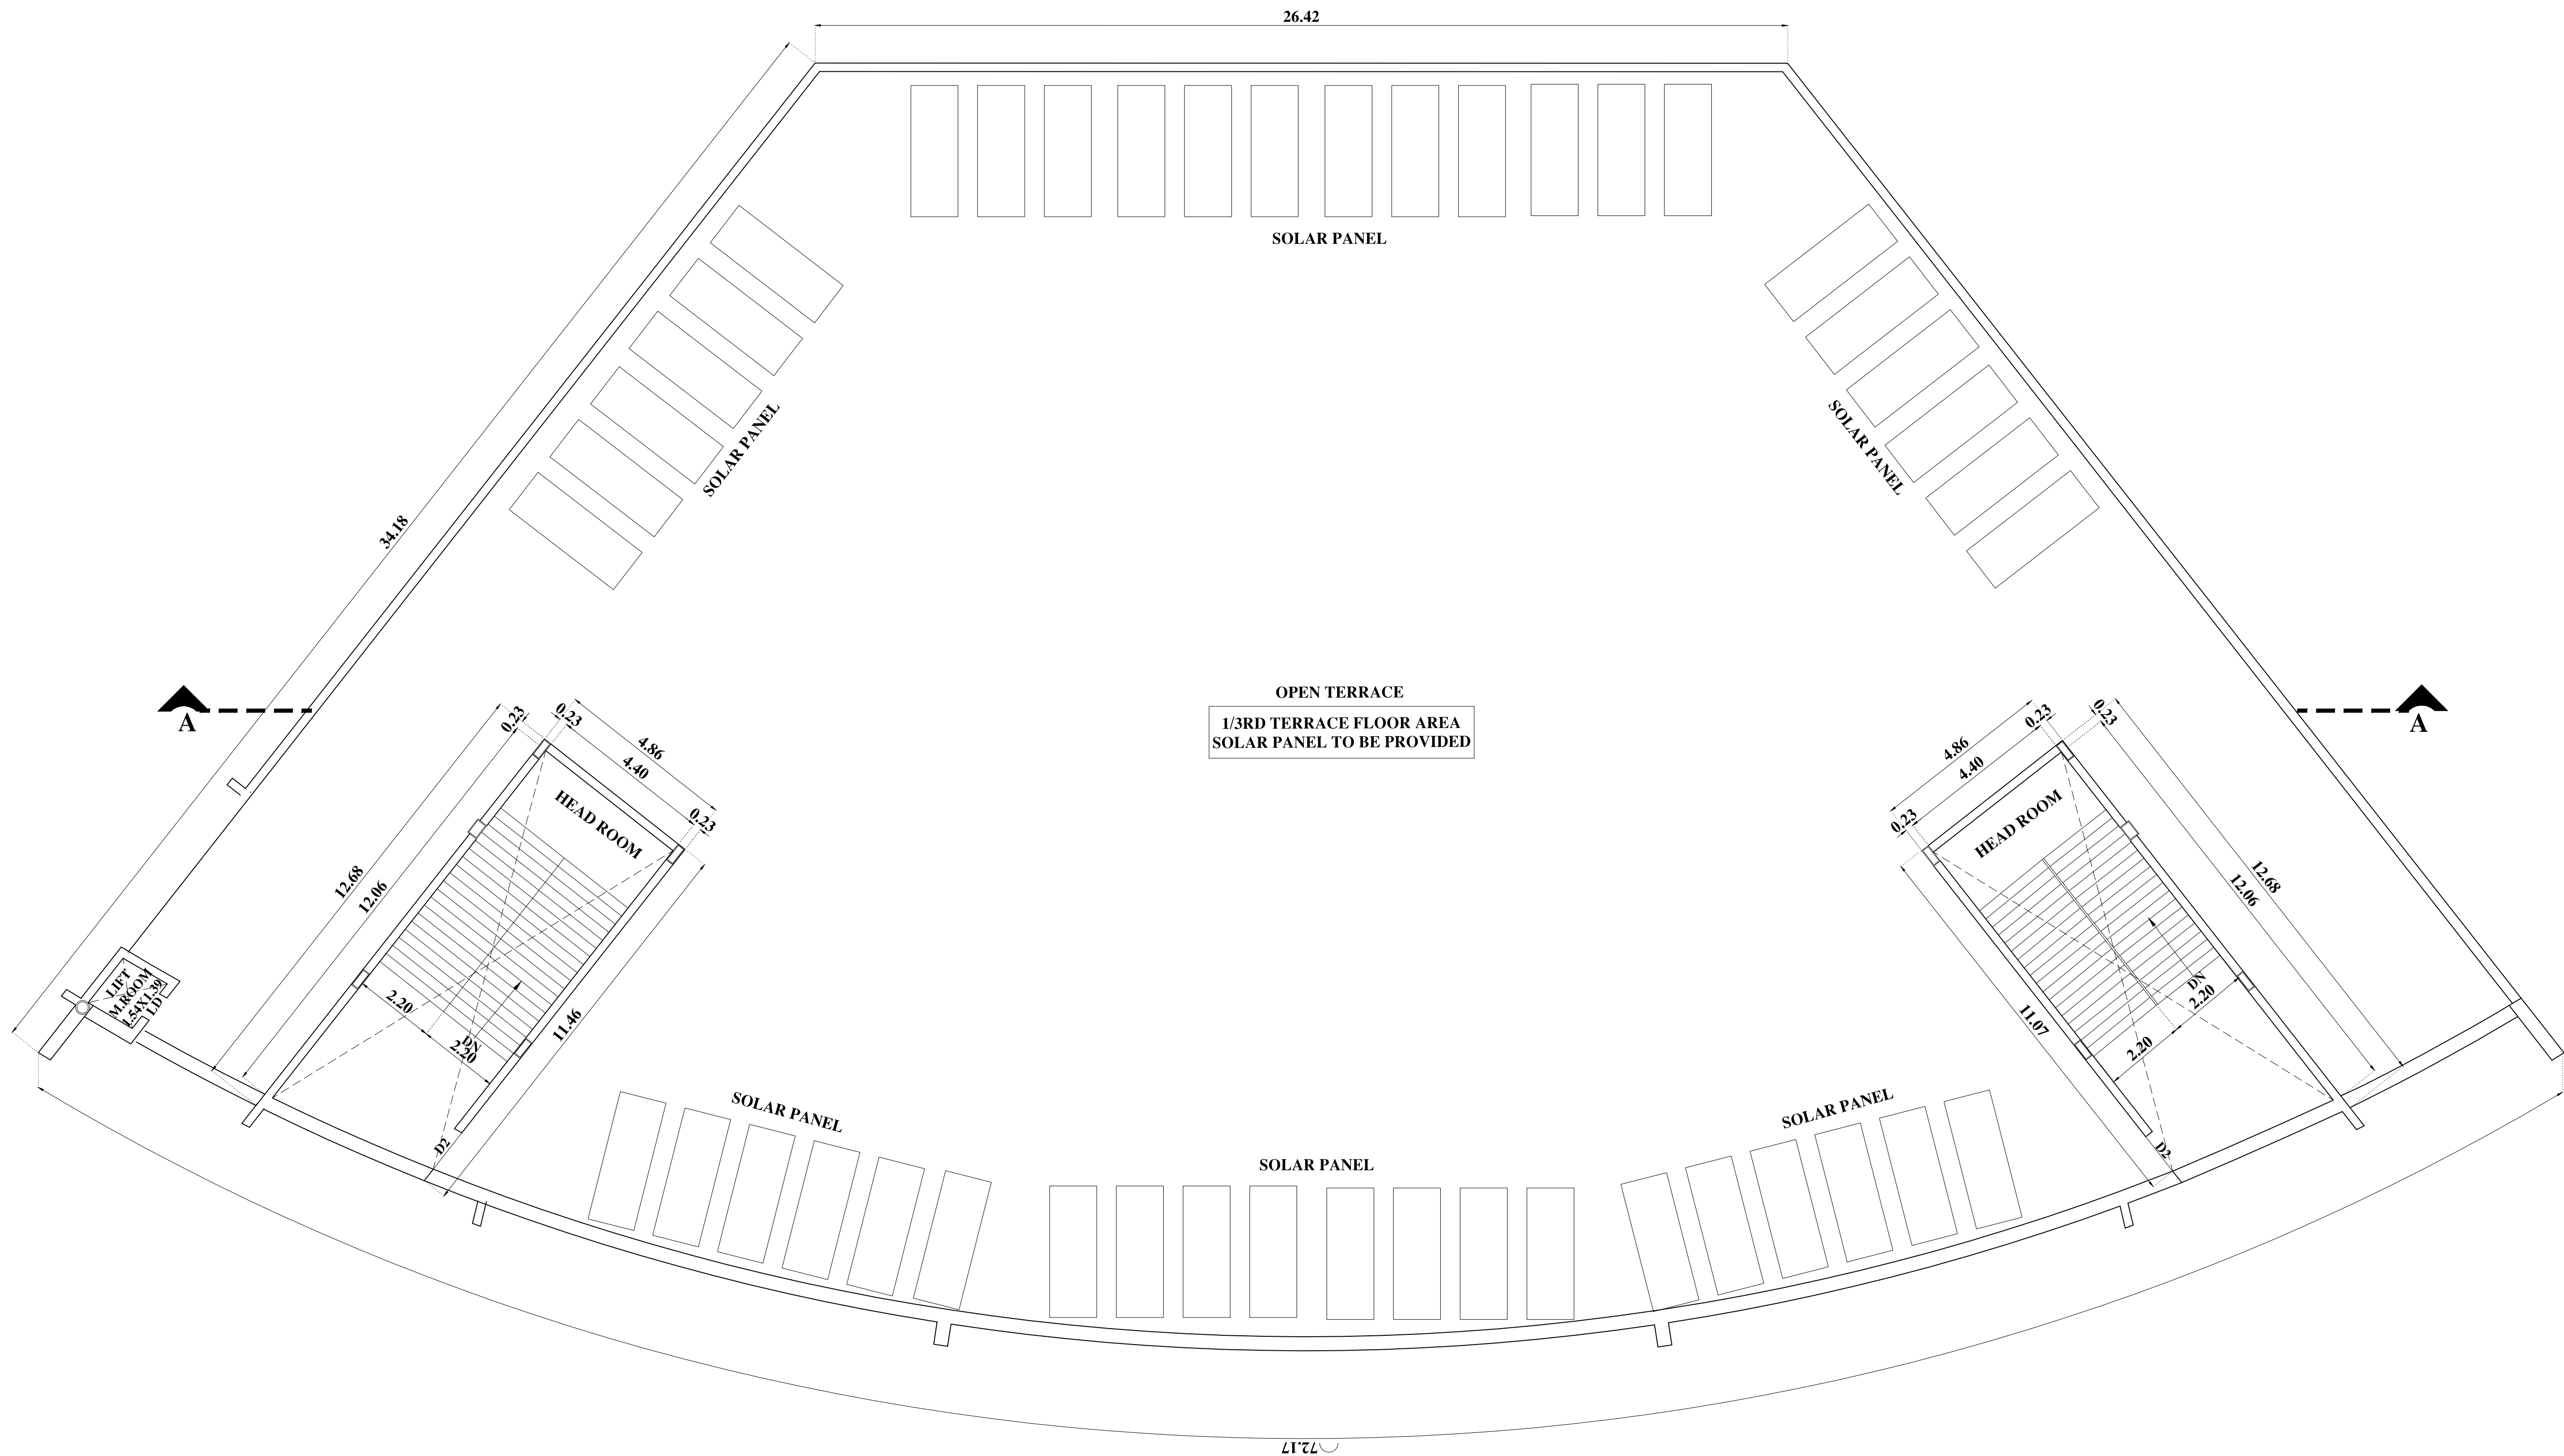


TERRACE FLOOR PLAN

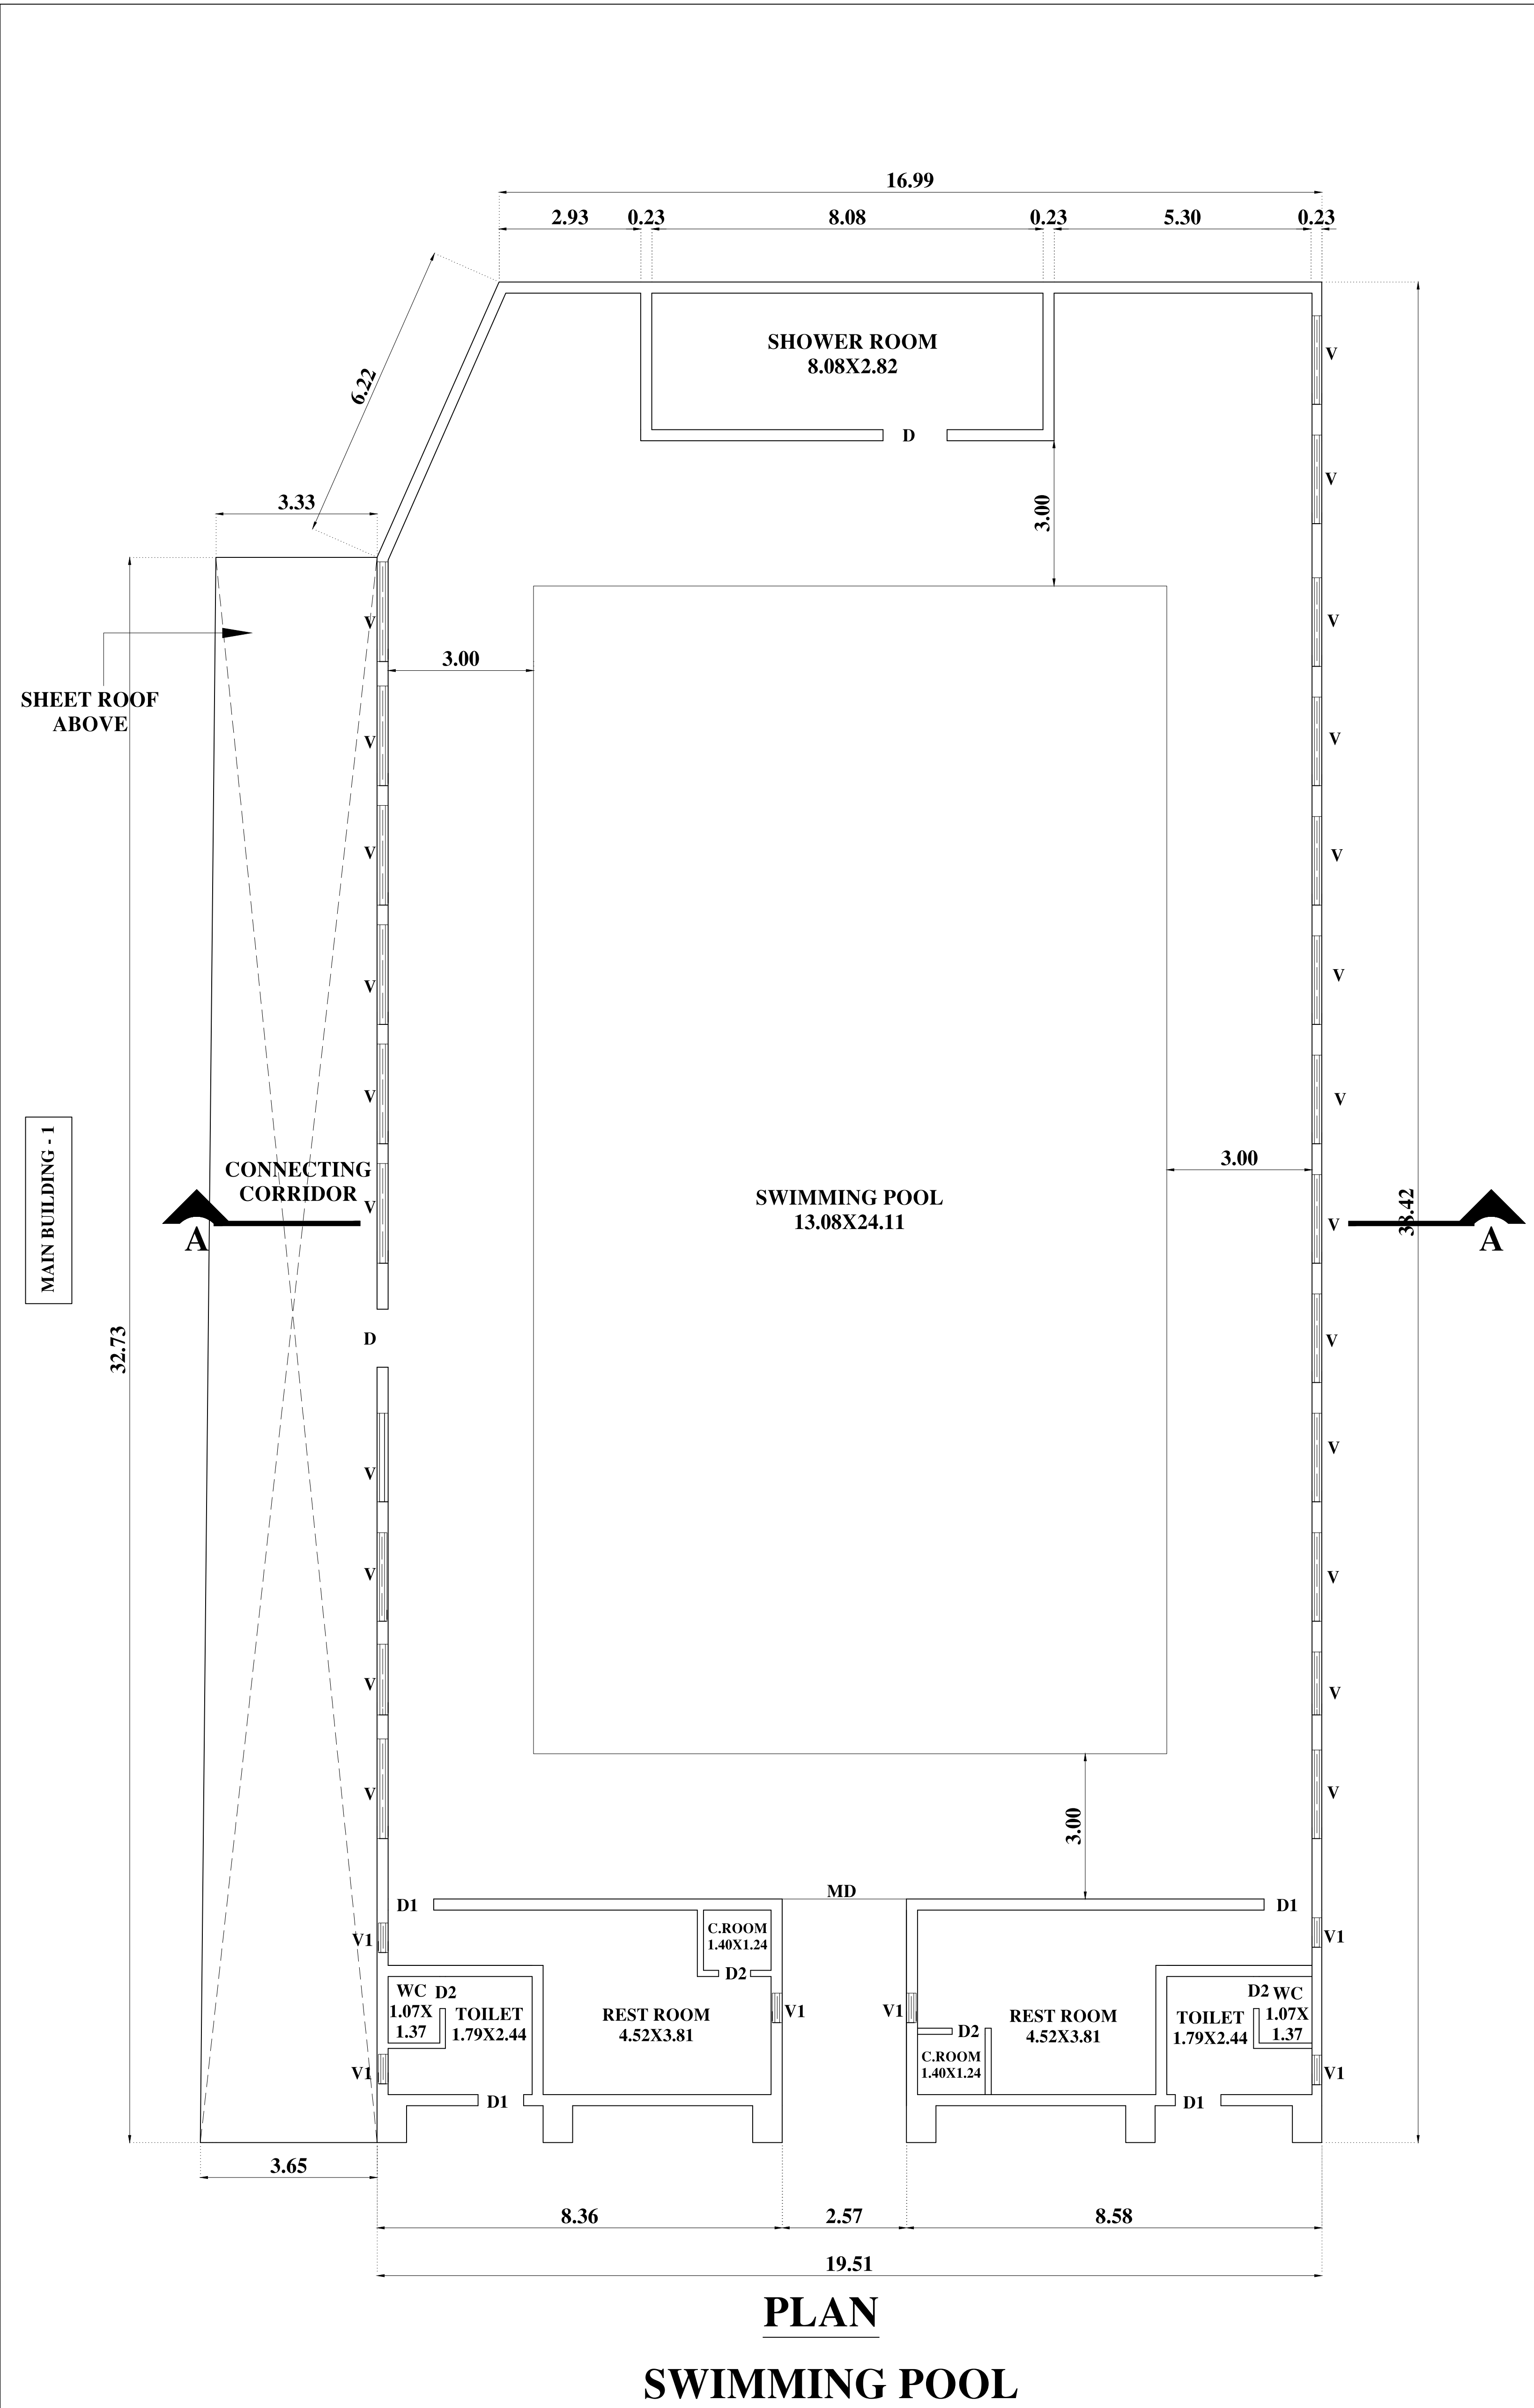

PLAN
SWIMMING POOL

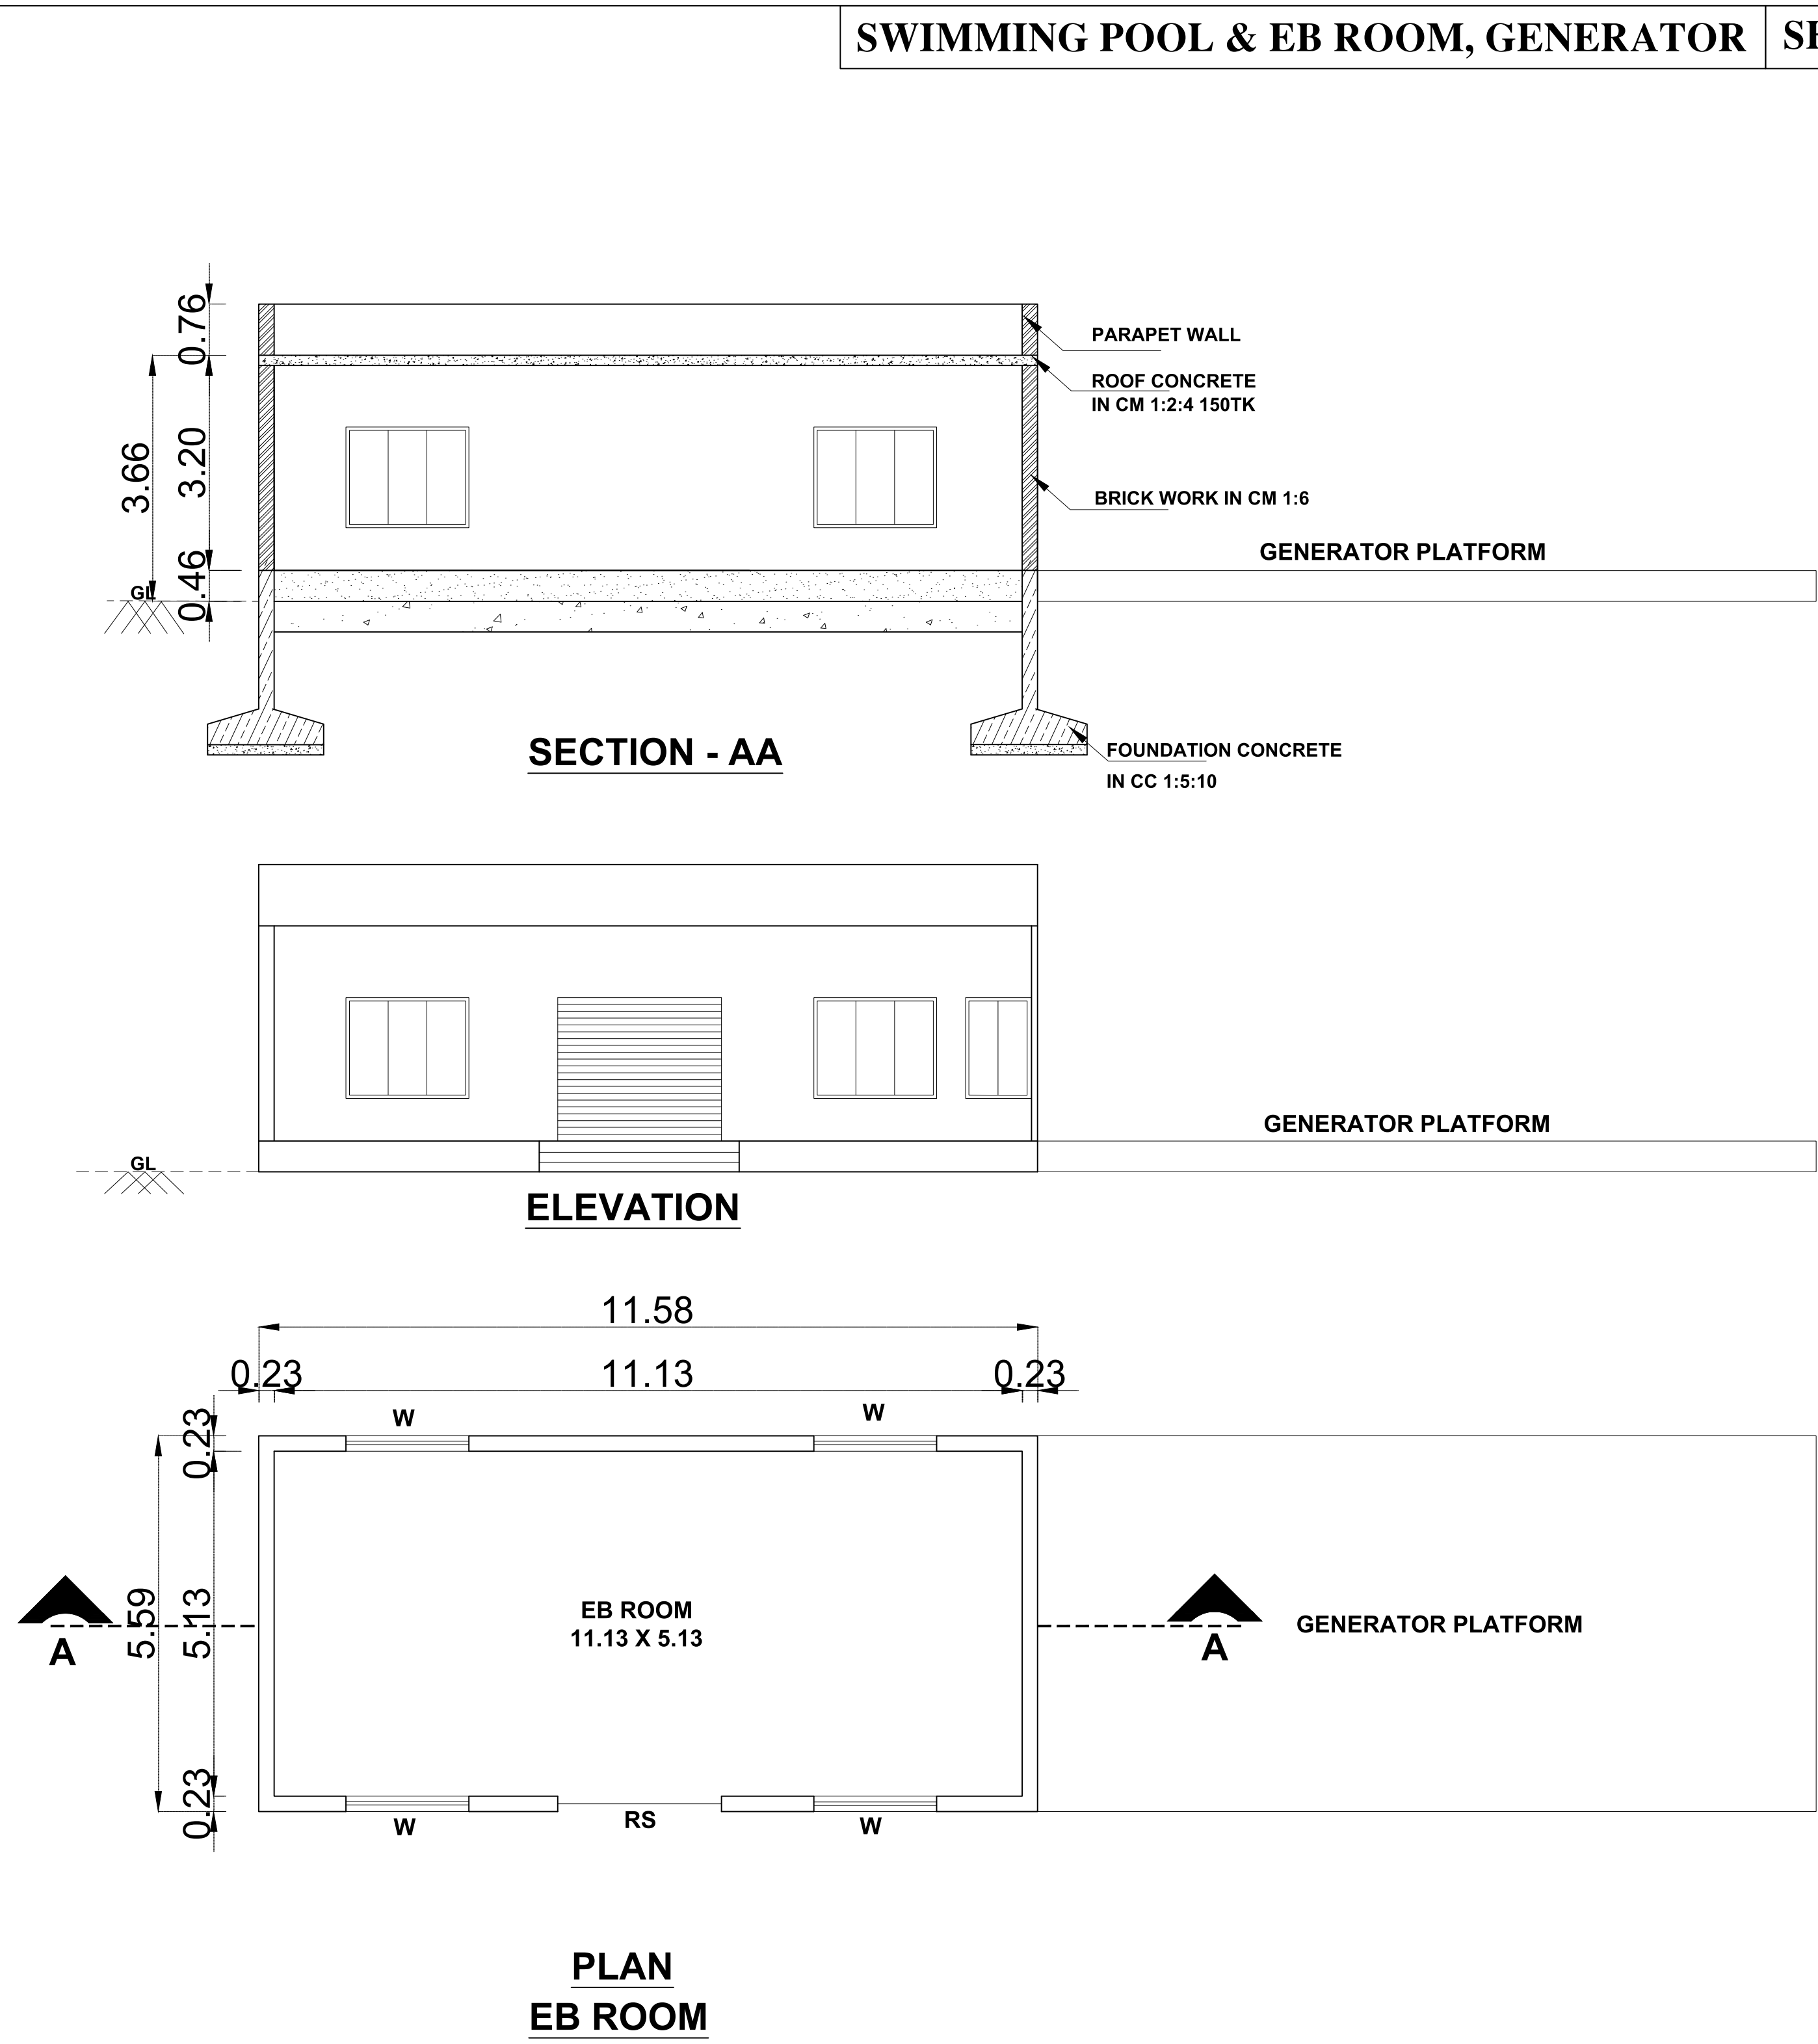

PLAN
EB ROOM

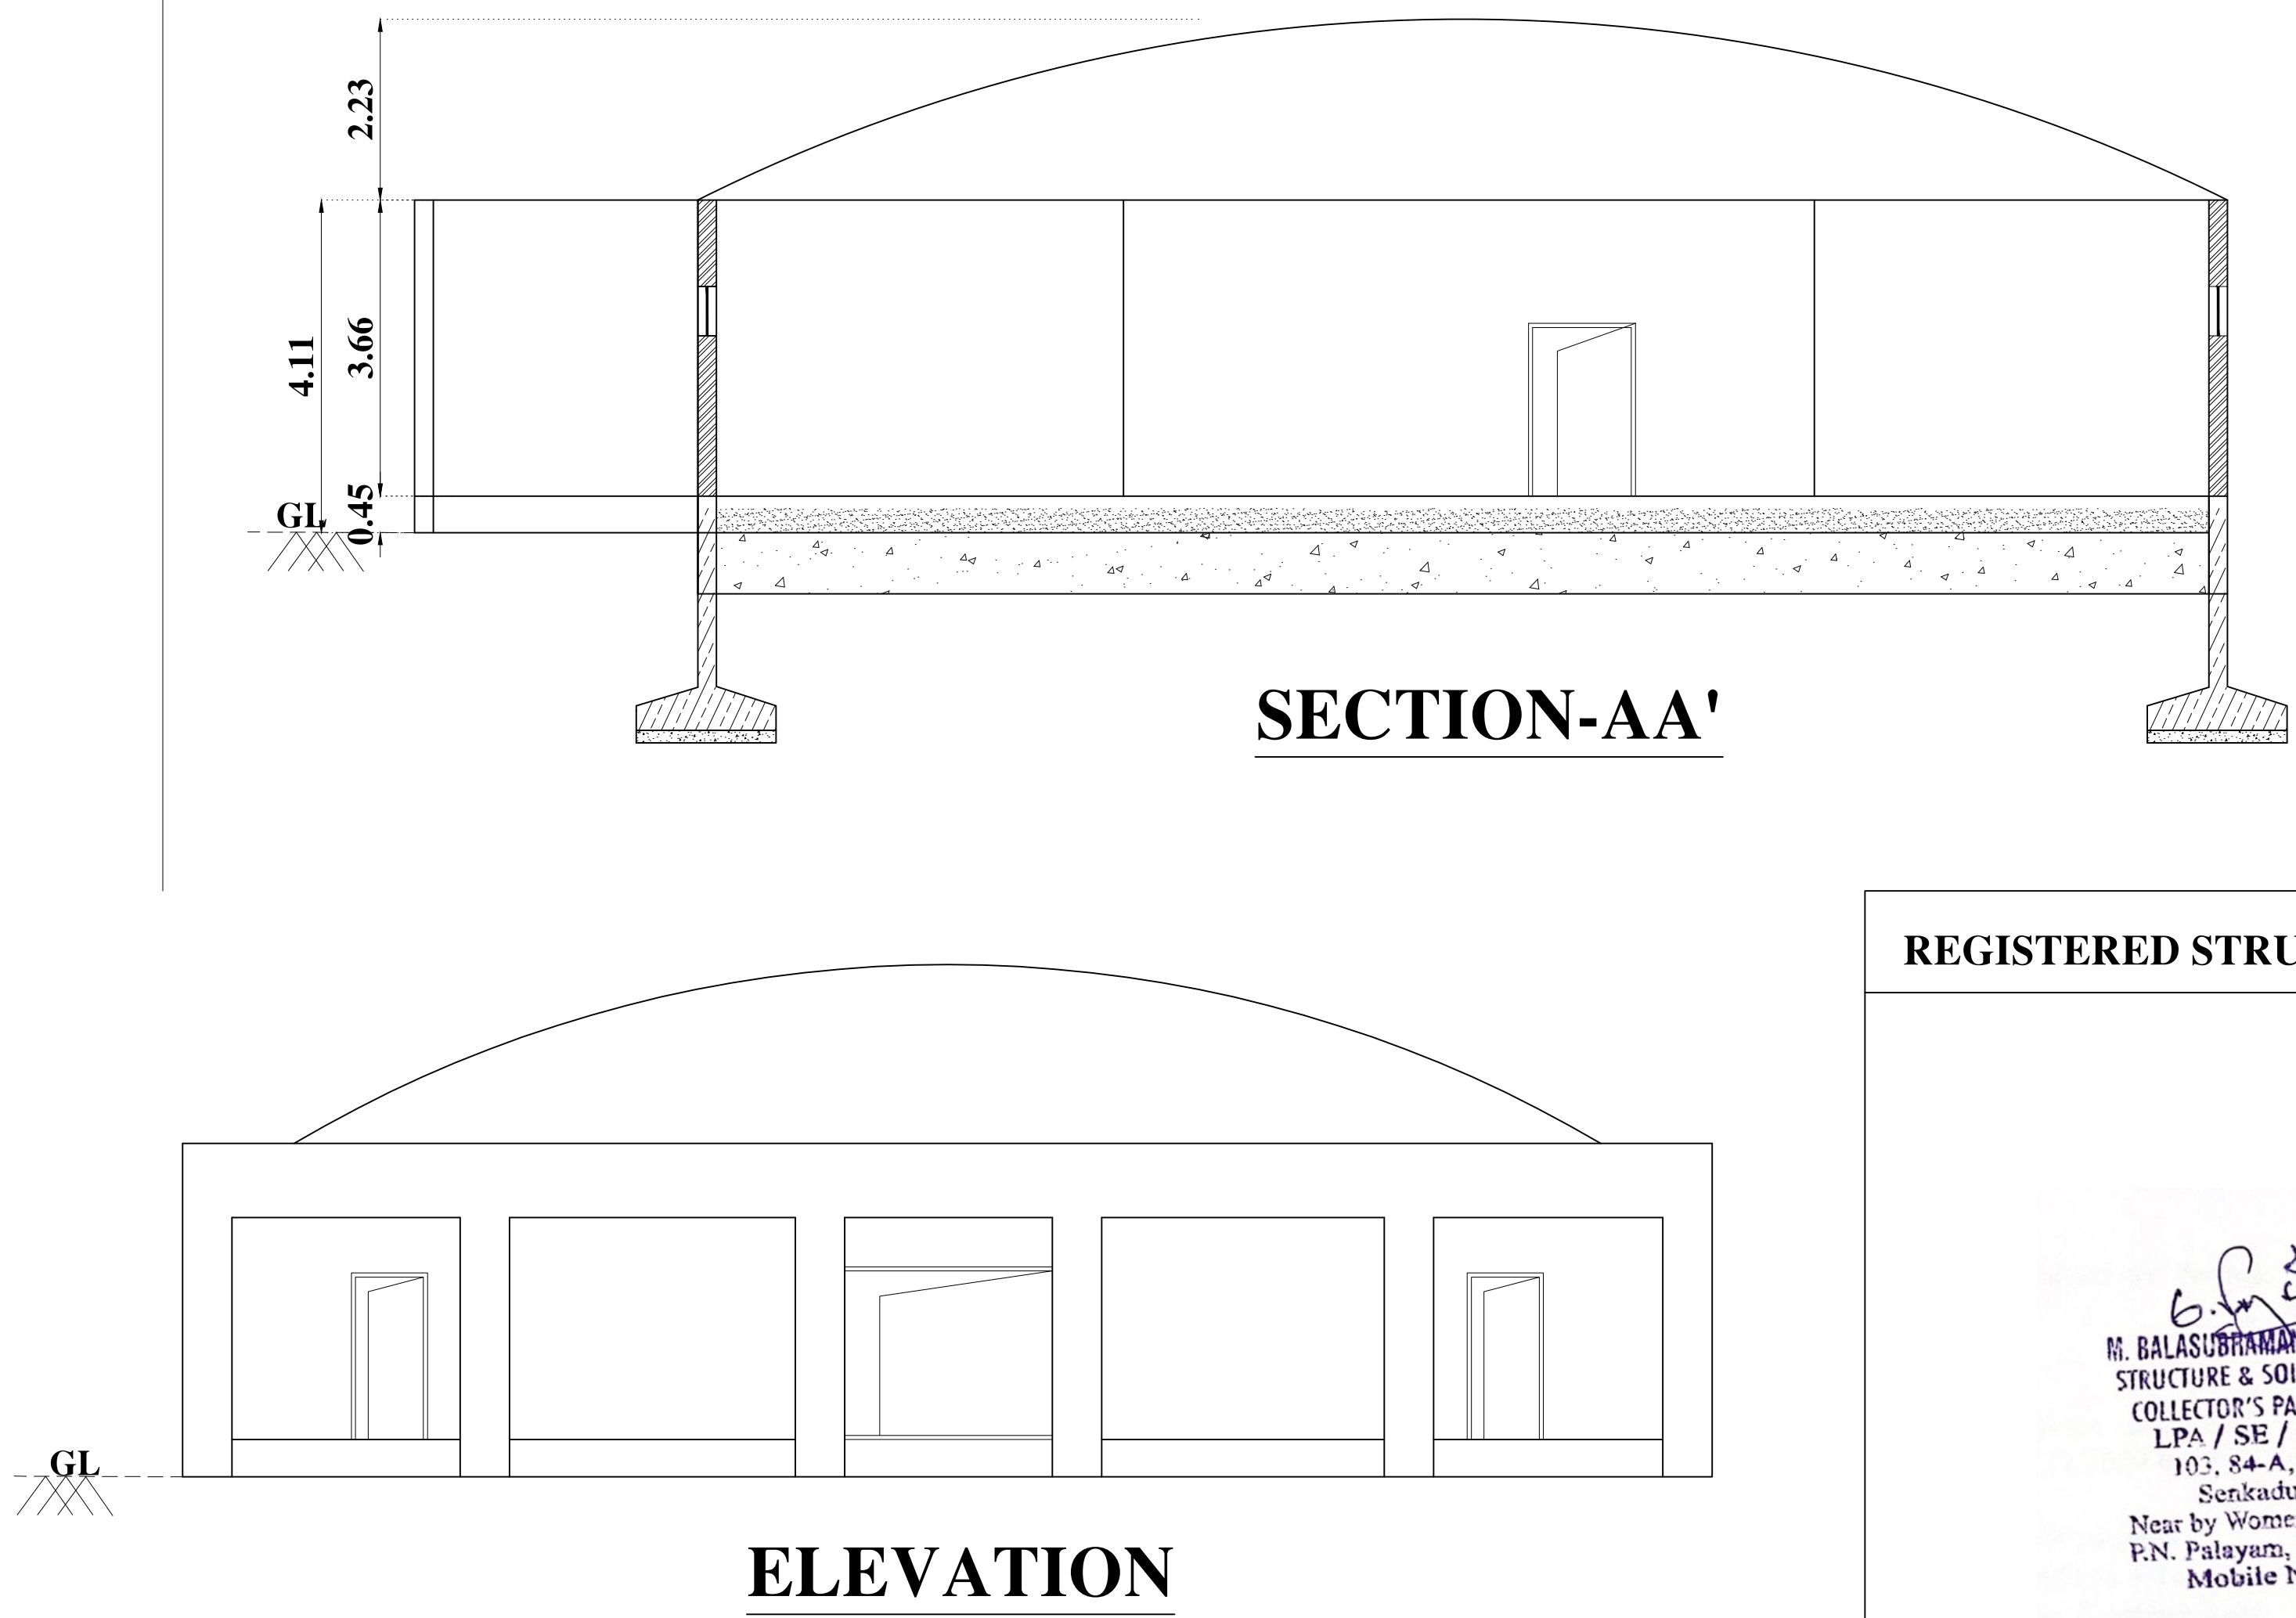

ELEVATION

SWIMMING POOL & EB ROOM, GENERATOR

SHEET NO: 20 / 20

PLAN SHOWING THE EXISTING CONSTRUCTED SCHOOL BUILDING FOR M/S.SRISHA EDUCATIONAL TRUST., IN SURVEY NOS: 71/1,72/2,72/1C2 OF PATTANAM VILLAGE, SULUR TALUK, COIMBATORE DISTRICT.

NOTE : ALL DIMENSIONS AREA IN METER

SPECIFICATIONS :-

1. R.C.C FOOTING & COLUMN IN CONCRETE M40
2. SUPER STRUCTURE :BRICKWORK SET IN cm 1:5
3. R.C.C M20 FOR LINTELS,BEAMS &SLABS
4. P.C.C 1:4:8 FOR FLOOR LEVELLING COURSE
5. P.C.C 1:5:10 IN BASEMENT FOR FOUNDATION
6. JOINERY WITH T.W FLUSH DOORS & T.W GLAZED WINDOWS & VENTILATORS
7. 3 COATS OF CEMENT PAINT TO INSIDE & OUT SIDE WALLS
8. 2 COATS OF ENAMEL PAINTS OVER ONE COAT OF PRIMER FOR JOINERY, GRILL WORK,ETC
9. WEATHERING COURSE OVER ROOF SLAB 3" THICK WITH BRICK JELLY LIME CONCRETE AND ONE LAYER OF PRESSED TILES ON TOP

BUILDING AREA DETAILS :

DESCRIPTION	FSI (SQ.M)	NON-FSI (SQ.M)	TOTAL (SQ.M)
-------------	------------	----------------	--------------

SWIMMING POOL			
GROUND FLOOR	717.97	-	717.97

JOINERY SCHEDULE

MD	2.43X2.74	MAIN DOOR
D	1.21X2.13	DOOR
D1	0.76 x 2.10	DOOR
D2	0.68 x 2.10	DOOR
V	0.60 x 0.90	VENTILATOR
V1	1.52 x 0.60	VENTILATOR

MECHANICAL VENTILATION PROVIDED FOR ENTIRE BUILDING

COLOUR INDEX :	REFERENCE :	
PROPOSED	SCALE : 1:100	
BOUNDARY	DATE : 06 FEB 2023	
ROAD		
DRIVEWAY		

SWIMMING POOL & EB ROOM, GENERATOR (PLAN,ELEVATION & SECTION)

APPLICANT :


For SRISHA FOUNDATION
Director

REGISTERED STRUCTURAL ENGINEER

REGISTERED STRUCTURAL ENGINEER
M. BALASUBRAMANIAM, M.E(SIS), MIE, FIV.C. ENGR.
STRUCTURE & SOIL STABILITY BANK VALUER
COLLECTOR'S PANEL ENGINEER CLASS-1A
LPA / SE / OR-II / 19/04/015
102, 84-A, Sarojini Complex,
Sankadu, Kattoor Street,
Near by Women's Polytechnic College,
P.N. Palayam, Coimbatore - 641 037,
Mobile No: 98432 65083

ARCHITECT / REGISTERED ENGINEER

ARCHITECT / REGISTERED ENGINEER
R. ANBU RAJA B.Arch.,
Reg. No : CA/2006/38523
CBE/LPA/RA/GR-I/19/03/004
Email : apkarchitects@gmail.com
Mob : 9442405956
No.27/2, 1st Floor, Vilankunichi Road,
Near Kamala Prakasam Hospital,
Kalapatti, Coimbatore - 641 048

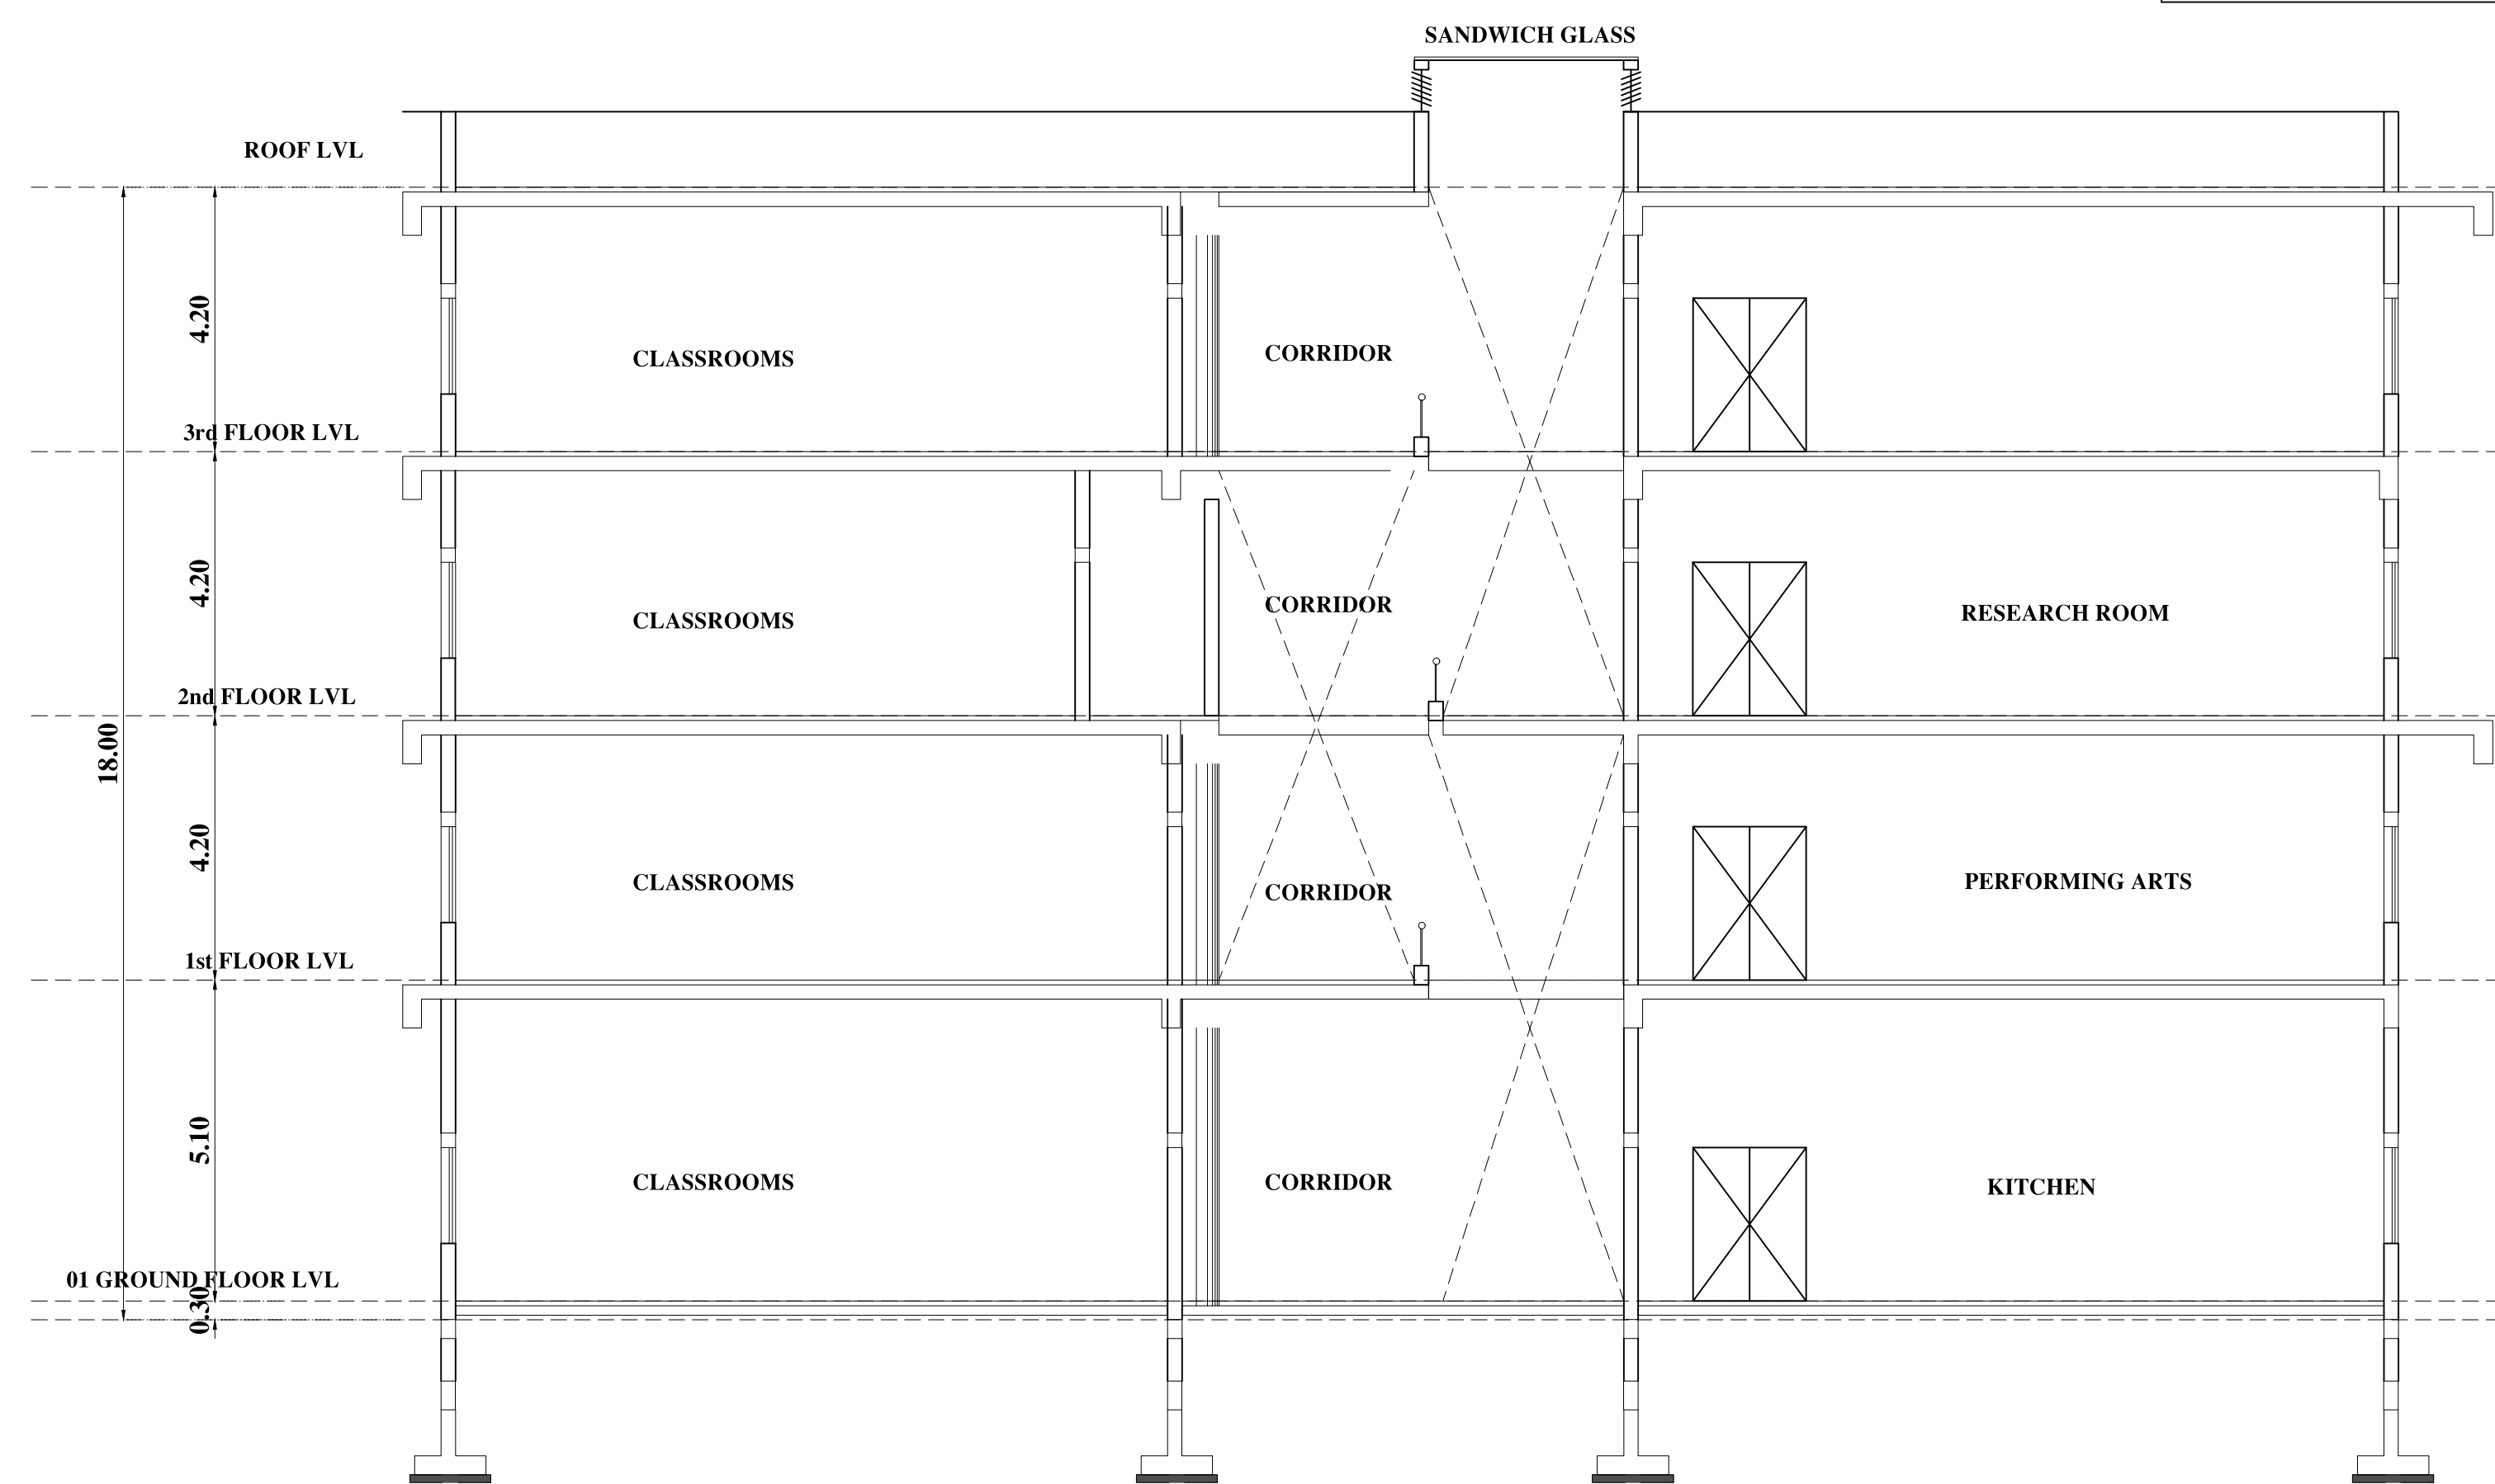

**PLAN SHOWING THE EXISTING
APPROVED AND PROPOSED SCHOOL
BUILDING IN SURVEY NOS: 71/1, 72/2,
72/1C2 OF PATTANAM VILLAGE, SULUR
TALUK, COIMBATORE DISTRICT.**

NOTE : ALL DIMENSIONS AREA IN METER

SPECIFICATION :

FOUNDATION : RCC 1:1/2:3 M25 Concrete Column footing Laid Over sand filling and PCC 1:4:8.

RCC WORK : All Column, Beams, Roof Slab, Lintel, & Sunshade are in CC 1:1/2:3(M-25)

BRICKWORK : B.W in Basement & Superstructure are in CM 1:5.

JOINERY : Joineries are made with Steel (or) first class teak wood.

WEATHERING : 9" x 9" Pressed Tiles laid over the Brick Jelly with Lime mortar and sloped with water proofing compound.

PLASTERING : Ceiling plastering with CM 1:3 Inside & Outside walls are plastering with CM 1:4.

PAINTING : White washing with two coats over the one coat of primer for Ceiling Colour washing with two coats over one coat of primer for all Walls.

JOINERY SCHEDULE


DD	1.80 x 2.90	DOUBLE DOOR
D1	1.22 x 2.90	DOUBLE DOOR
D2	1.07 x 2.10	DOOR
D3	0.75 x 2.10	DOOR
D4	0.90 x 2.10	DOOR
W	3.05 x 1.50	WINDOW
W1	3.00 x 1.50	WINDOW
W2	0.90 x 1.45	WINDOW
W3	2.30 x 1.50	WINDOW
V1		VENTILATOR

COLOUR INDEX :

PROPOSED	
BOUNDARY	
ROAD	
DRIVEWAY	

REFERENCE :

SCALE	: 1:100
DATE	: 28 FEB 2023

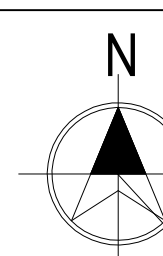

NUMBER OF STUDENTS - EACH CLASS ROOM 25 STUDENTS

DESCRIPTION	NO.OF CLASS ROOM	BOYS	GIRLS
GROUND FLOOR	06	90	60
FIRST FLOOR	13	195	130
SECOND FLOOR	08	120	80
THIRD FLOOR	14	210	140
TOTAL	41	615	410

**MECHANICAL VENTILATION AND FIRE PROTECTION SYSTEM
PROVIDED FOR ENTIRE BUILDING**

APPLICANT :


For SRISHA FOUNDATION
Director
Director

ARCHITECT / REGISTERED ENGINEER :


Architect
R. ANBU RAJA B.Arch.,
Reg. No : CA200638622
CBEI, P.O. RAJAPURAM, COIMBATORE
Email : apkarchitects@gmail.com
Mob : 9442405556
No.27/2, 1st Floor, Vankunichi Road,
Near Kamala Prakasham Hospital,
Kasapatti, Coimbatore - 641 048

REGISTERED STRUCTURAL ENGINEER :

Structural Engineer
H. BALASUBRAMANIAM, M.E., P.E.,
STRUCTURE & SOIL SPECIALITY, B.Arch.,
COLLECTOR'S PANEL ENGINEER CLASS-1A
LPA / SE / GR-II / 19/04/015
107, 4A-A, Sarajithi Complex,
Sankade, Kattur Street,
Near by Women's Polytechnic College,
P.N. Palayam, Coimbatore - 641 037,
Mobile No: 98432 65083

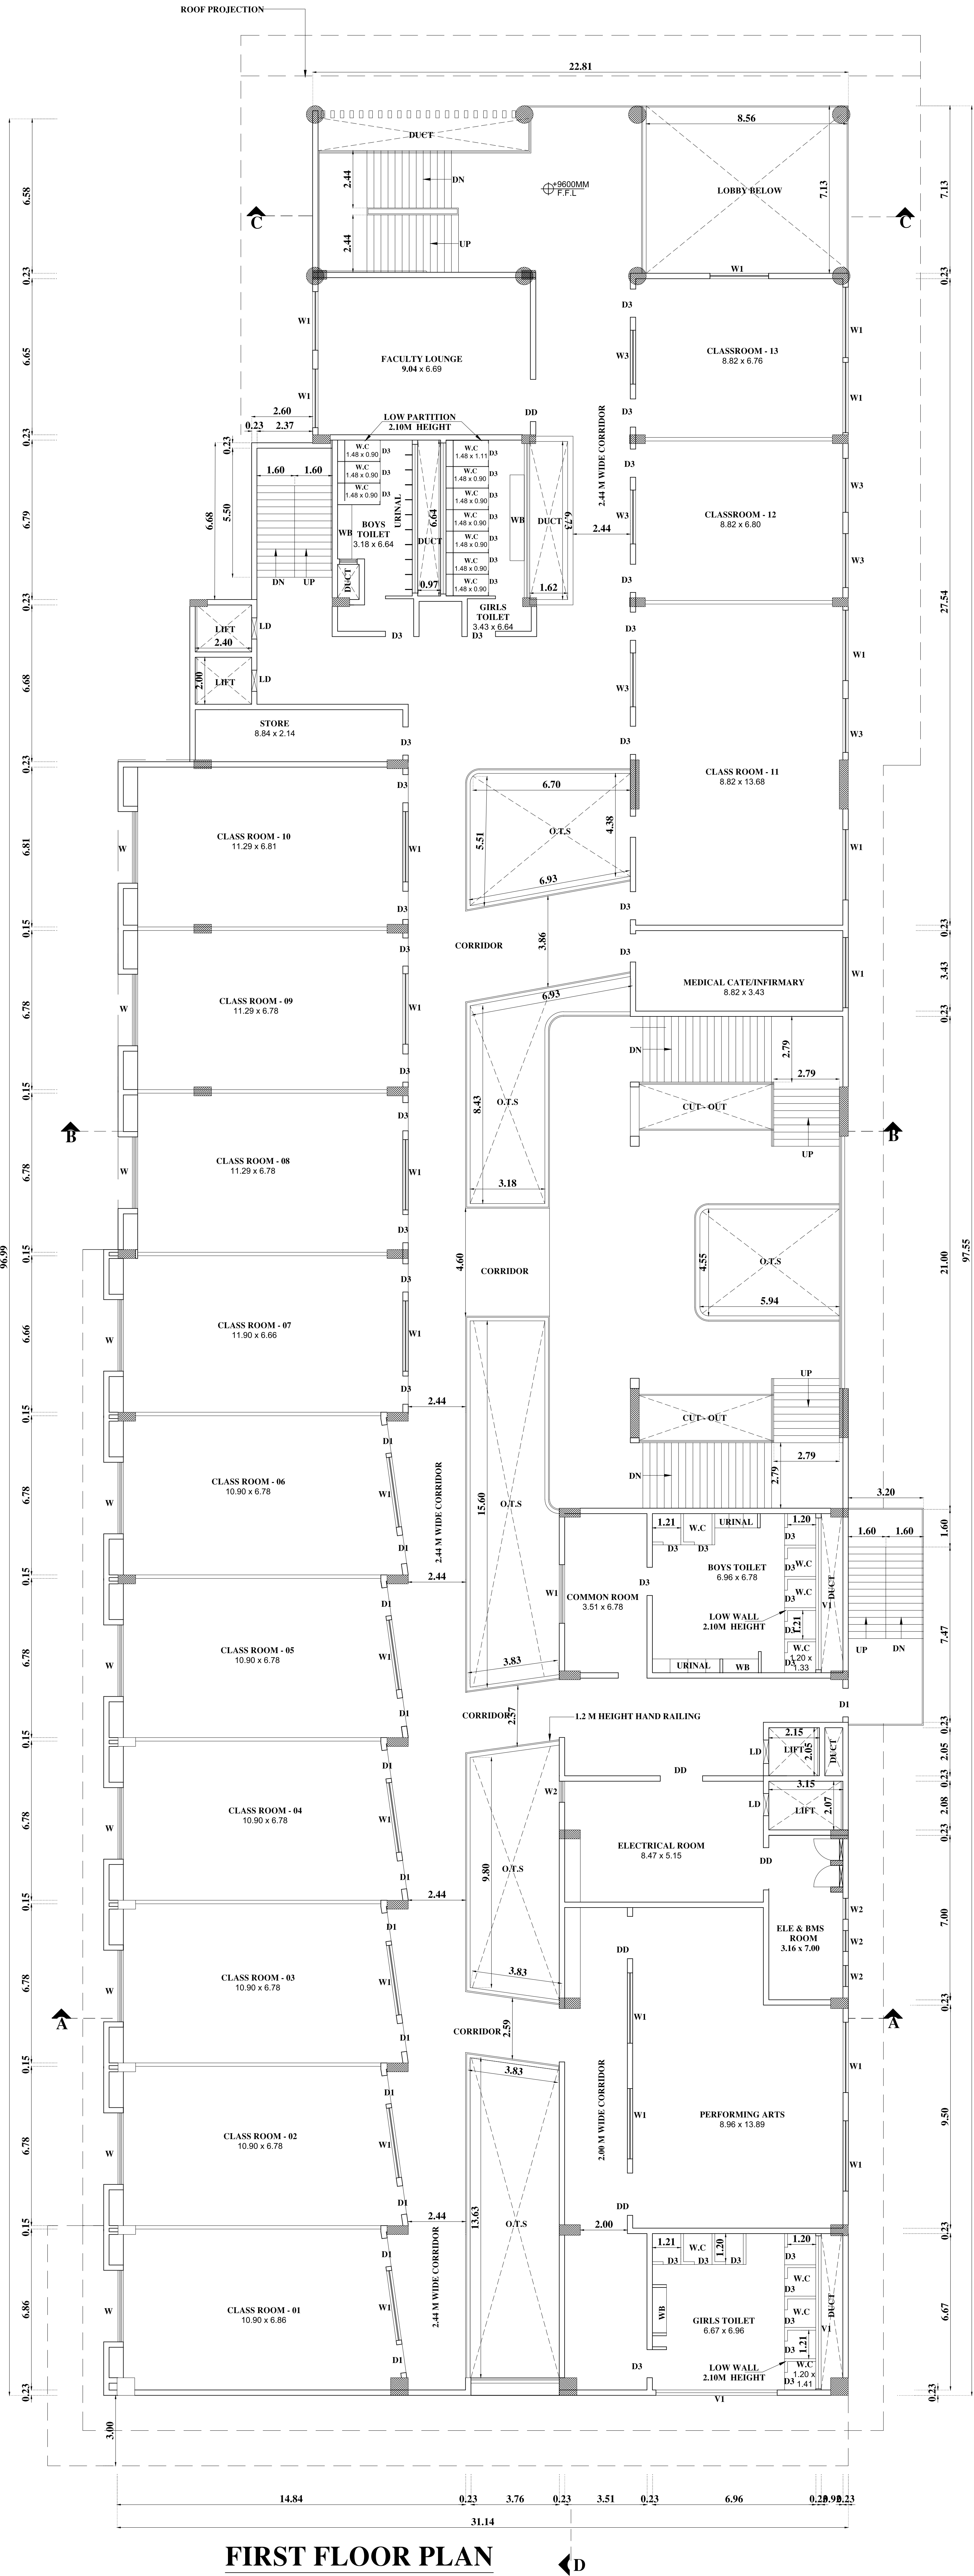

FIRST FLOOR PLAN

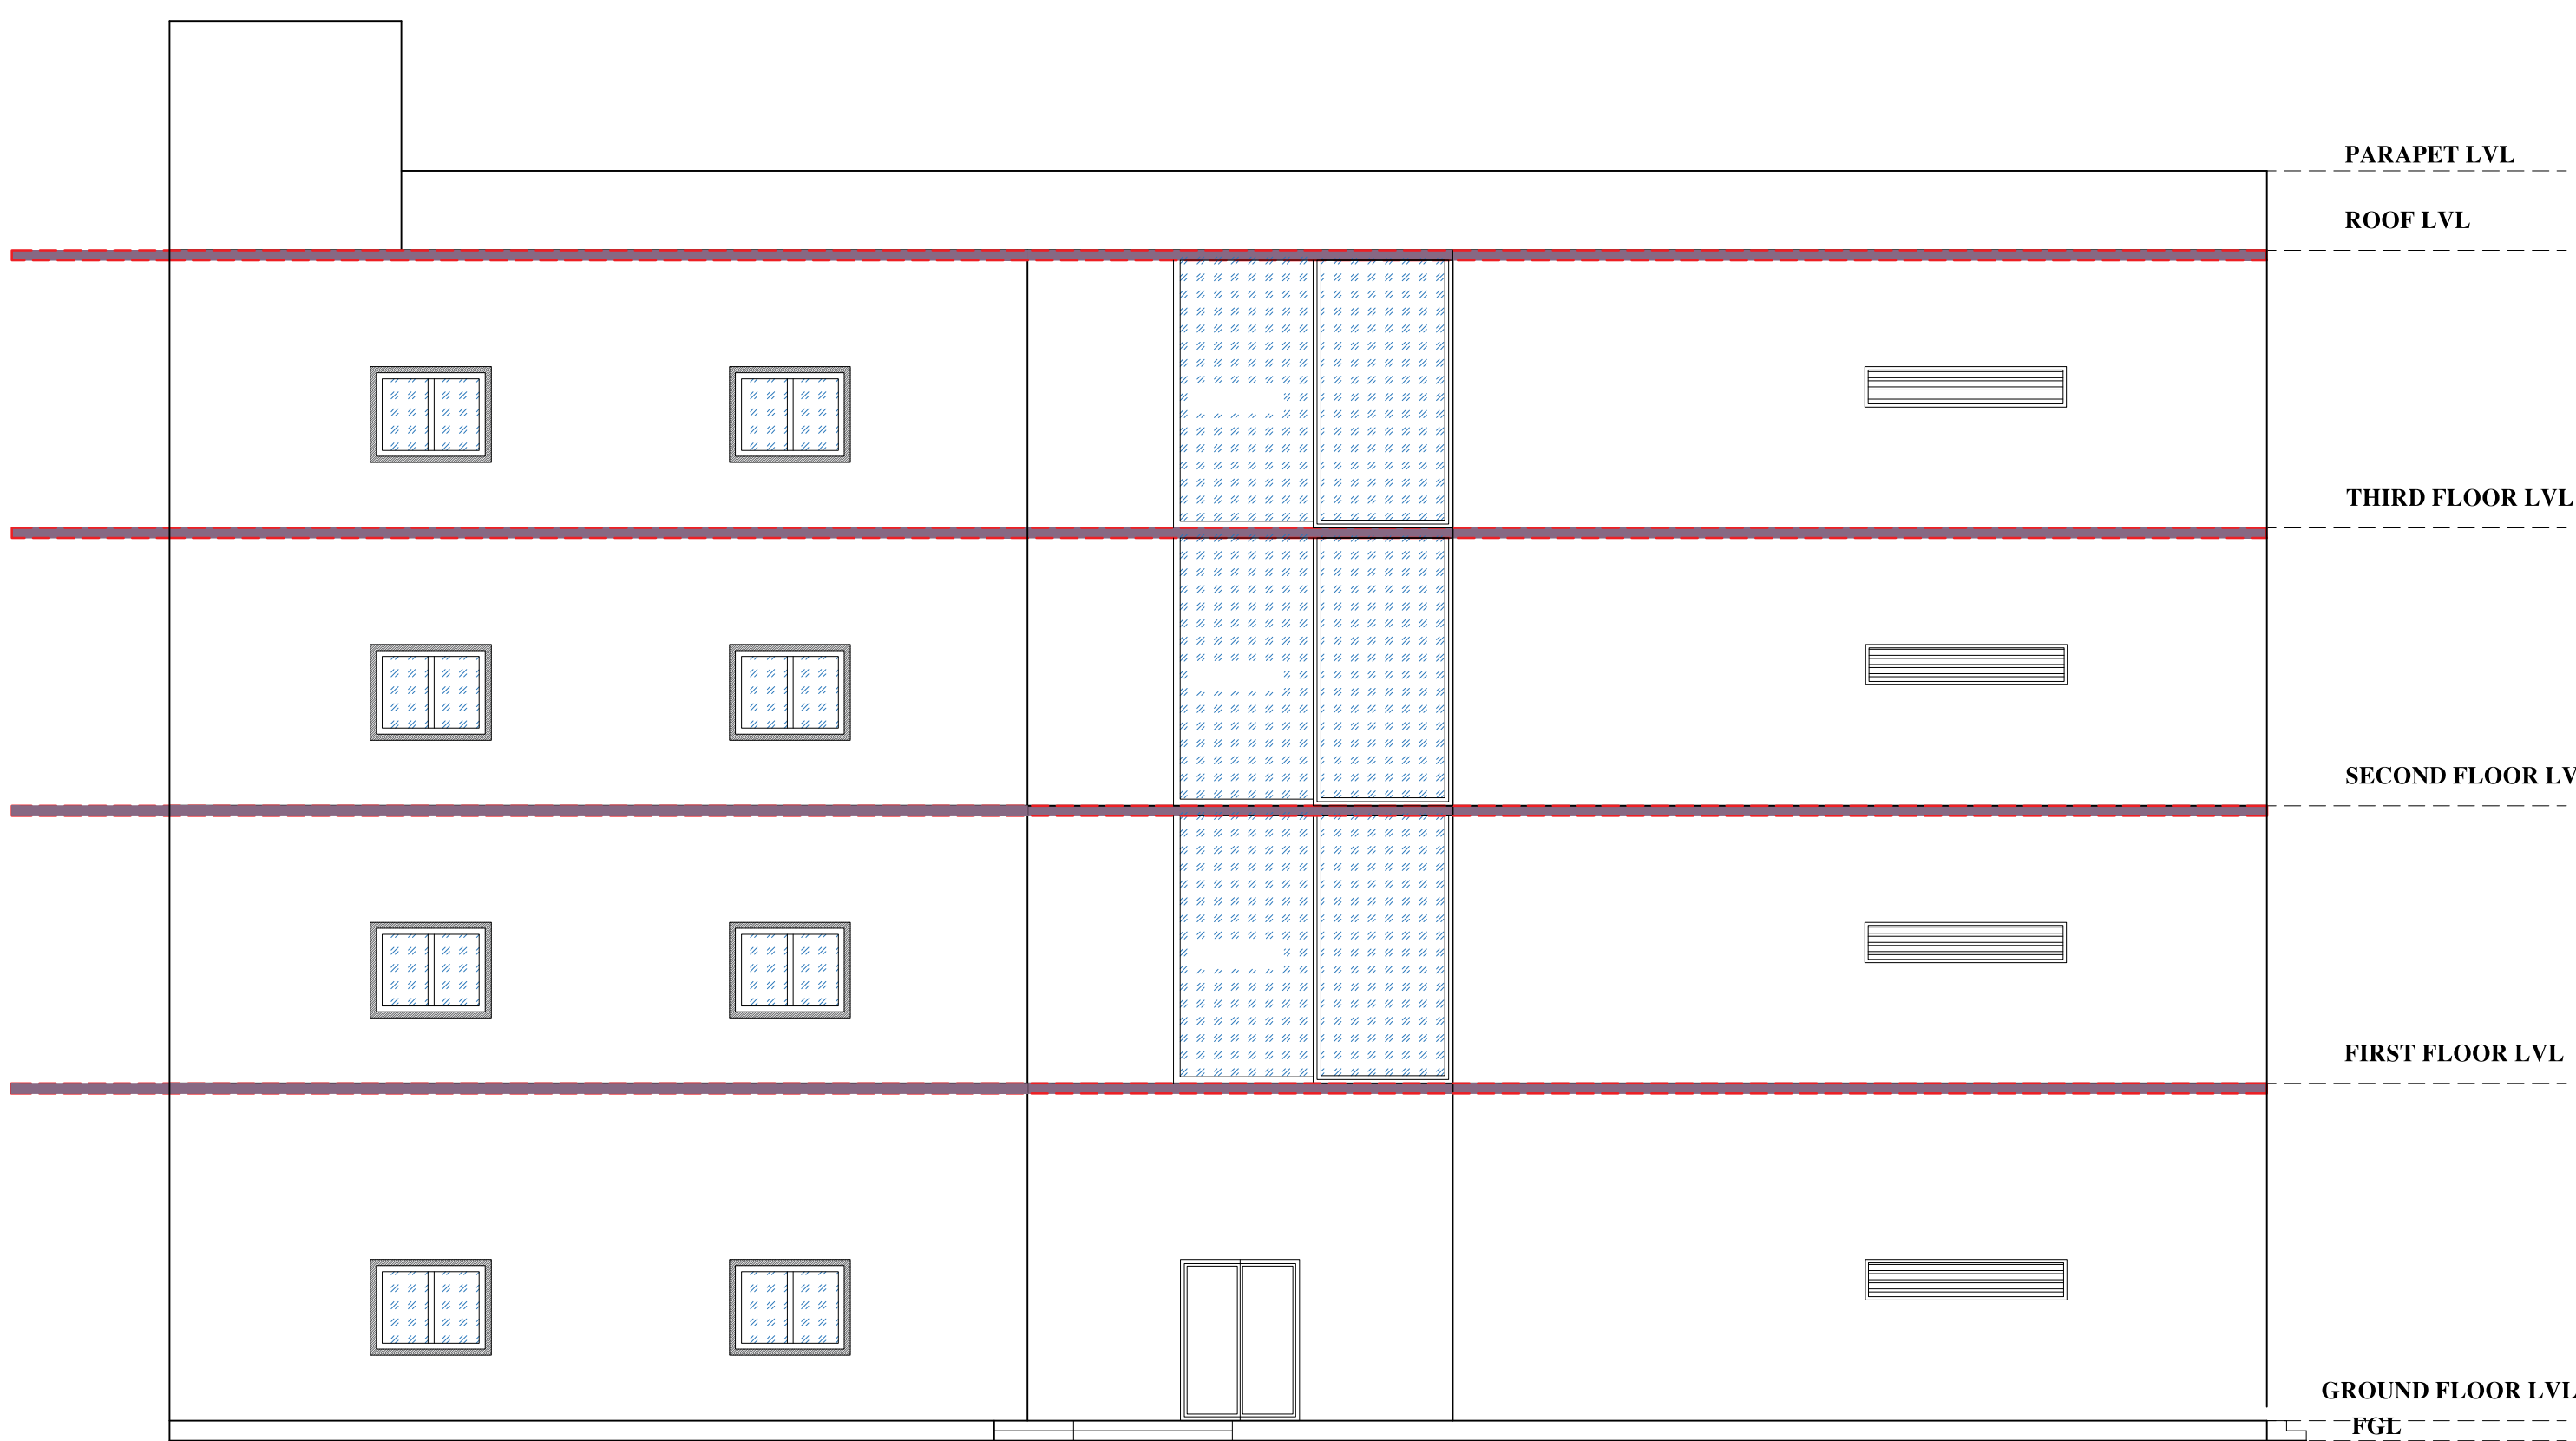

SOUTH SIDE ELEVATION

PLAN SHOWING THE EXISTING
APPROVED AND PROPOSED SCHOOL
BUILDING IN SURVEY NOS: 71/1, 72/2,
72/1C2 OF PATTANAM VILLAGE, SULUR
TALUK, COIMBATORE DISTRICT.

NOTE : ALL DIMENSIONS AREA IN METER

SPECIFICATION :

FOUNDATION : RCC 1:11/2:3 M25 Concrete Column footing Laid Over sand filling and PCC 1:4:8.

RCC WORK : All Column, Beams, Roof Slab, Lintel, & Sunshade are in CC 1:11/2:3(M-25)

BRICKWORK : B.W in Basement & Superstructure are in CM 1:5.

JOINERY : Joineries are made with Steel (or) first class teak wood.

WEATHERING : 9" x 9" Pressed Tiles laid over the Brick Jelly with Lime mortar and sloped with water proofing compound.

PLASTERING : Ceiling plastering with CM 1:3 Inside & Outside walls are plastering with CM 1:4.

PAINTING : White washing with two coats over the one coat of primer for Ceiling. Colour washing with two coats over one coat of primer for all Walls.

JOINERY SCHEDULE

DD	1.80 x 2.90	DOUBLE DOOR
D1	1.22 x 2.90	DOUBLE DOOR
D2	1.07 x 2.10	DOOR
D3	0.75 x 2.10	DOOR
D4	0.90 x 2.10	DOOR
W	3.05 x 1.50	WINDOW
W1	2.50 x 1.50	WINDOW
W2	0.90 x 1.45	WINDOW
V1		VENTILATOR

COLOUR INDEX :

PROPOSED

BOUNDARY

ROAD

DRIVEWAY

REFERENCE :

SCALE : 1:100

DATE : 28 FEB 2023



NUMBER OF STUDENTS - EACH CLASS ROOM 25 STUDENTS

DESCRIPTION	NO.OF CLASS ROOM	BOYS	GIRLS
GROUND FLOOR	06	90	60
FIRST FLOOR	13	195	130
SECOND FLOOR	08	120	80
THIRD FLOOR	14	210	140
TOTAL	41	615	410

MECHANICAL VENTILATION AND FIRE PROTECTION SYSTEM
PROVIDED FOR ENTIRE BUILDING

APPLICANT :

For SRISHA FOUNDATION

Director

ARCHITECT / REGISTERED ENGINEER :


R. ANBU RAJA B Arch.,
Reg. No. : CA2006/38523
CHIEF ARCHITECT/19/03/2004
Email : apkarchitects@gmail.com
Mob : 9442405550
No. 27/2, 1st Floor, Vankarachi Road,
Near Kamala Prakasham Hospital,
Kallangudi, Coimbatore - 641 048

REGISTERED STRUCTURAL ENGINEER :

H. BALASUBRAMANIAM, M.E., M.F.P.C. Eng.,
STRUCTURE & SOIL SPECIALITY RANK VALUER
COLLECTOR'S PANEL ENGINEER CLASS-1A
LPA / SE / CR-II / 19/04/015
103, 84-A, Saravali Complex,
Sankarachi, Kallangudi Street,
Near by Women Polytechnic College,
124, Palayam, Coimbatore - 641 037.
Mobile No: 98452 65983




SECOND FLOOR PLAN

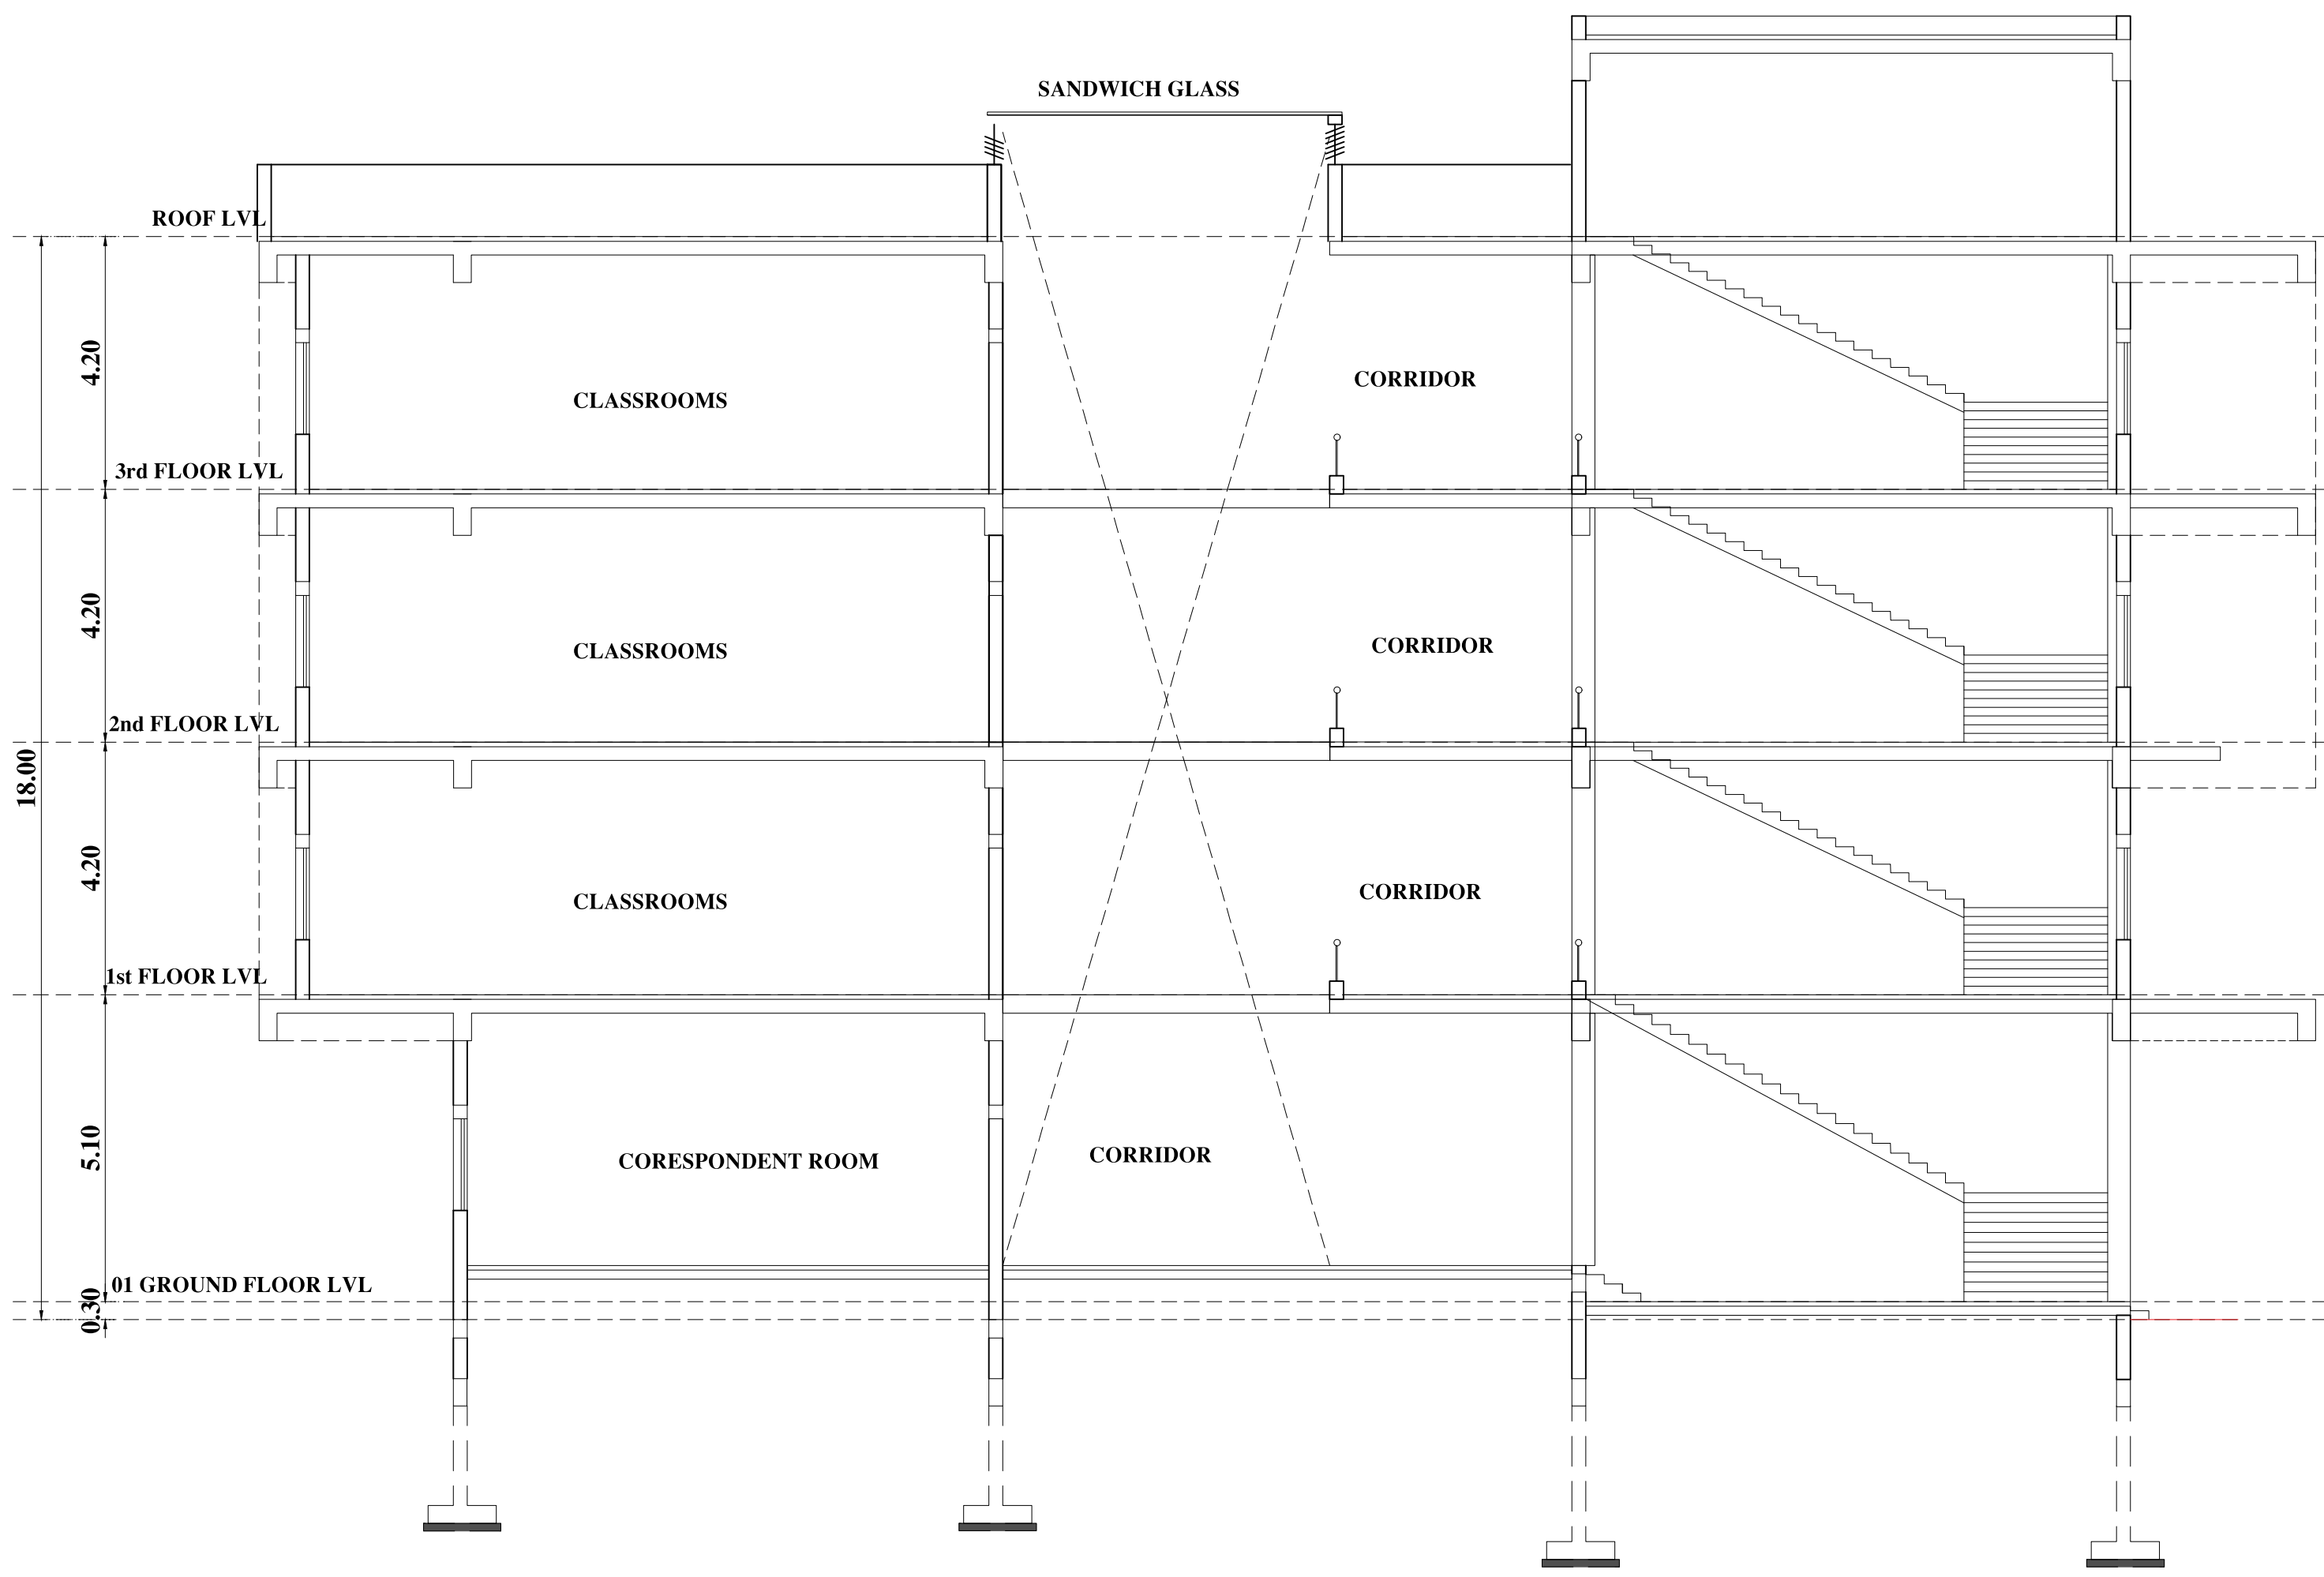

SECTION - "BB"

PLAN SHOWING THE EXISTING
APPROVED AND PROPOSED SCHOOL
BUILDING IN SURVEY NOS: 71/1, 72/2,
72/1C2 OF PATTANAM VILLAGE, SULUR
TALUK, COIMBATORE DISTRICT.

- NOTE : ALL DIMENSIONS AREA IN METER
- SPECIFICATION :
- FOUNDATION : RCC 1:11/2:3 M25 Concrete Column footing Laid Over sand filling and PCC 1:4:8.
- RCC WORK : All Column, Beams, Roof Slab, Lintel, & Sunshade are in CC 1:11/2:3(M-25)
- BRICKWORK : B.W in Basement & Superstructure are in CM 1:5.
- JOINERY : Joineries are made with Steel (or) first class teak wood.
- WEATHERING : 9" x 9" Pressed Tiles laid over the Brick Jelly with Lime mortar and sloped with water proofing compound.
- PLASTERING : Ceiling plastering with CM 1:3;Inside & Outside walls are plastering with CM 1:4.
- PAINTING : White washing with two coats over the one coat of primer for Ceiling.Colour washing with two coats over one coat of primer for all Walls.

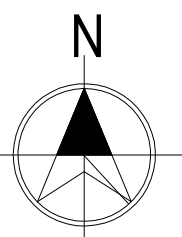JOINERY SCHEDULE			
DD	1.80 x 2.90	DOUBLE DOOR	
D1	1.22 x 2.90	DOUBLE DOOR	
D2	1.07 x 2.10	DOOR	
D3	0.75 x 2.10	DOOR	
D4	0.90 x 2.10	DOOR	
W	3.05 x 1.50	WINDOW	
W1	2.50 x 1.50	WINDOW	
W2	0.90 x 1.45	WINDOW	
V1	VENTILATOR		
COLOUR INDEX :		REFERENCE :	
PROPOSED		SCALE	: 1:100
BOUNDARY		DATE	: 28 FEB 2023
ROAD			
DRIVEWAY			

NUMBER OF STUDENTS - EACH CLASS ROOM 25 STUDENTS			
DESCRIPTION	NO.OF CLASS ROOM	BOYS	GIRLS
GROUND FLOOR	06	90	60
FIRST FLOOR	13	195	130
SECOND FLOOR	08	120	80
THIRD FLOOR	14	210	140
TOTAL	41	615	410

MECHANICAL VENTILATION AND FIRE PROTECTION SYSTEM
PROVIDED FOR ENTIRE BUILDING

APPLICANT :

For SRISHA FOUNDATION



Director

ARCHITECT / REGISTERED ENGINEER :

R. ANBU RAJA B.Arch.,
Reg No : CA/2006/38523
CBEI,Dharmapuri-641004
Email : apkarthitects@gmail.com
Mob : 9442405956
No 27/2, 1st Floor, Vaniakurichi Road,
Near Kamala Prakasham Hospital,
Kallappatti, Coimbatore - 641 048

REGISTERED STRUCTURAL ENGINEER :

R. BALASUBRAMANIAN, MIED, MIE, MICE, ENG.
STRUCTURE & SOIL, STABILITY BANK VALUER
COLLECTOR'S PANEL, ENGINEER CLASS-1A
LPA / SE / GR-1 / 19/04/015
103, 84-A, Sarojini Complex,
Seshadri, Kattankulathur,
Near by Vignesh Psychiatric College,
P. Palayam, Coimbatore - 641 047,
Mobile No: 99432 65083

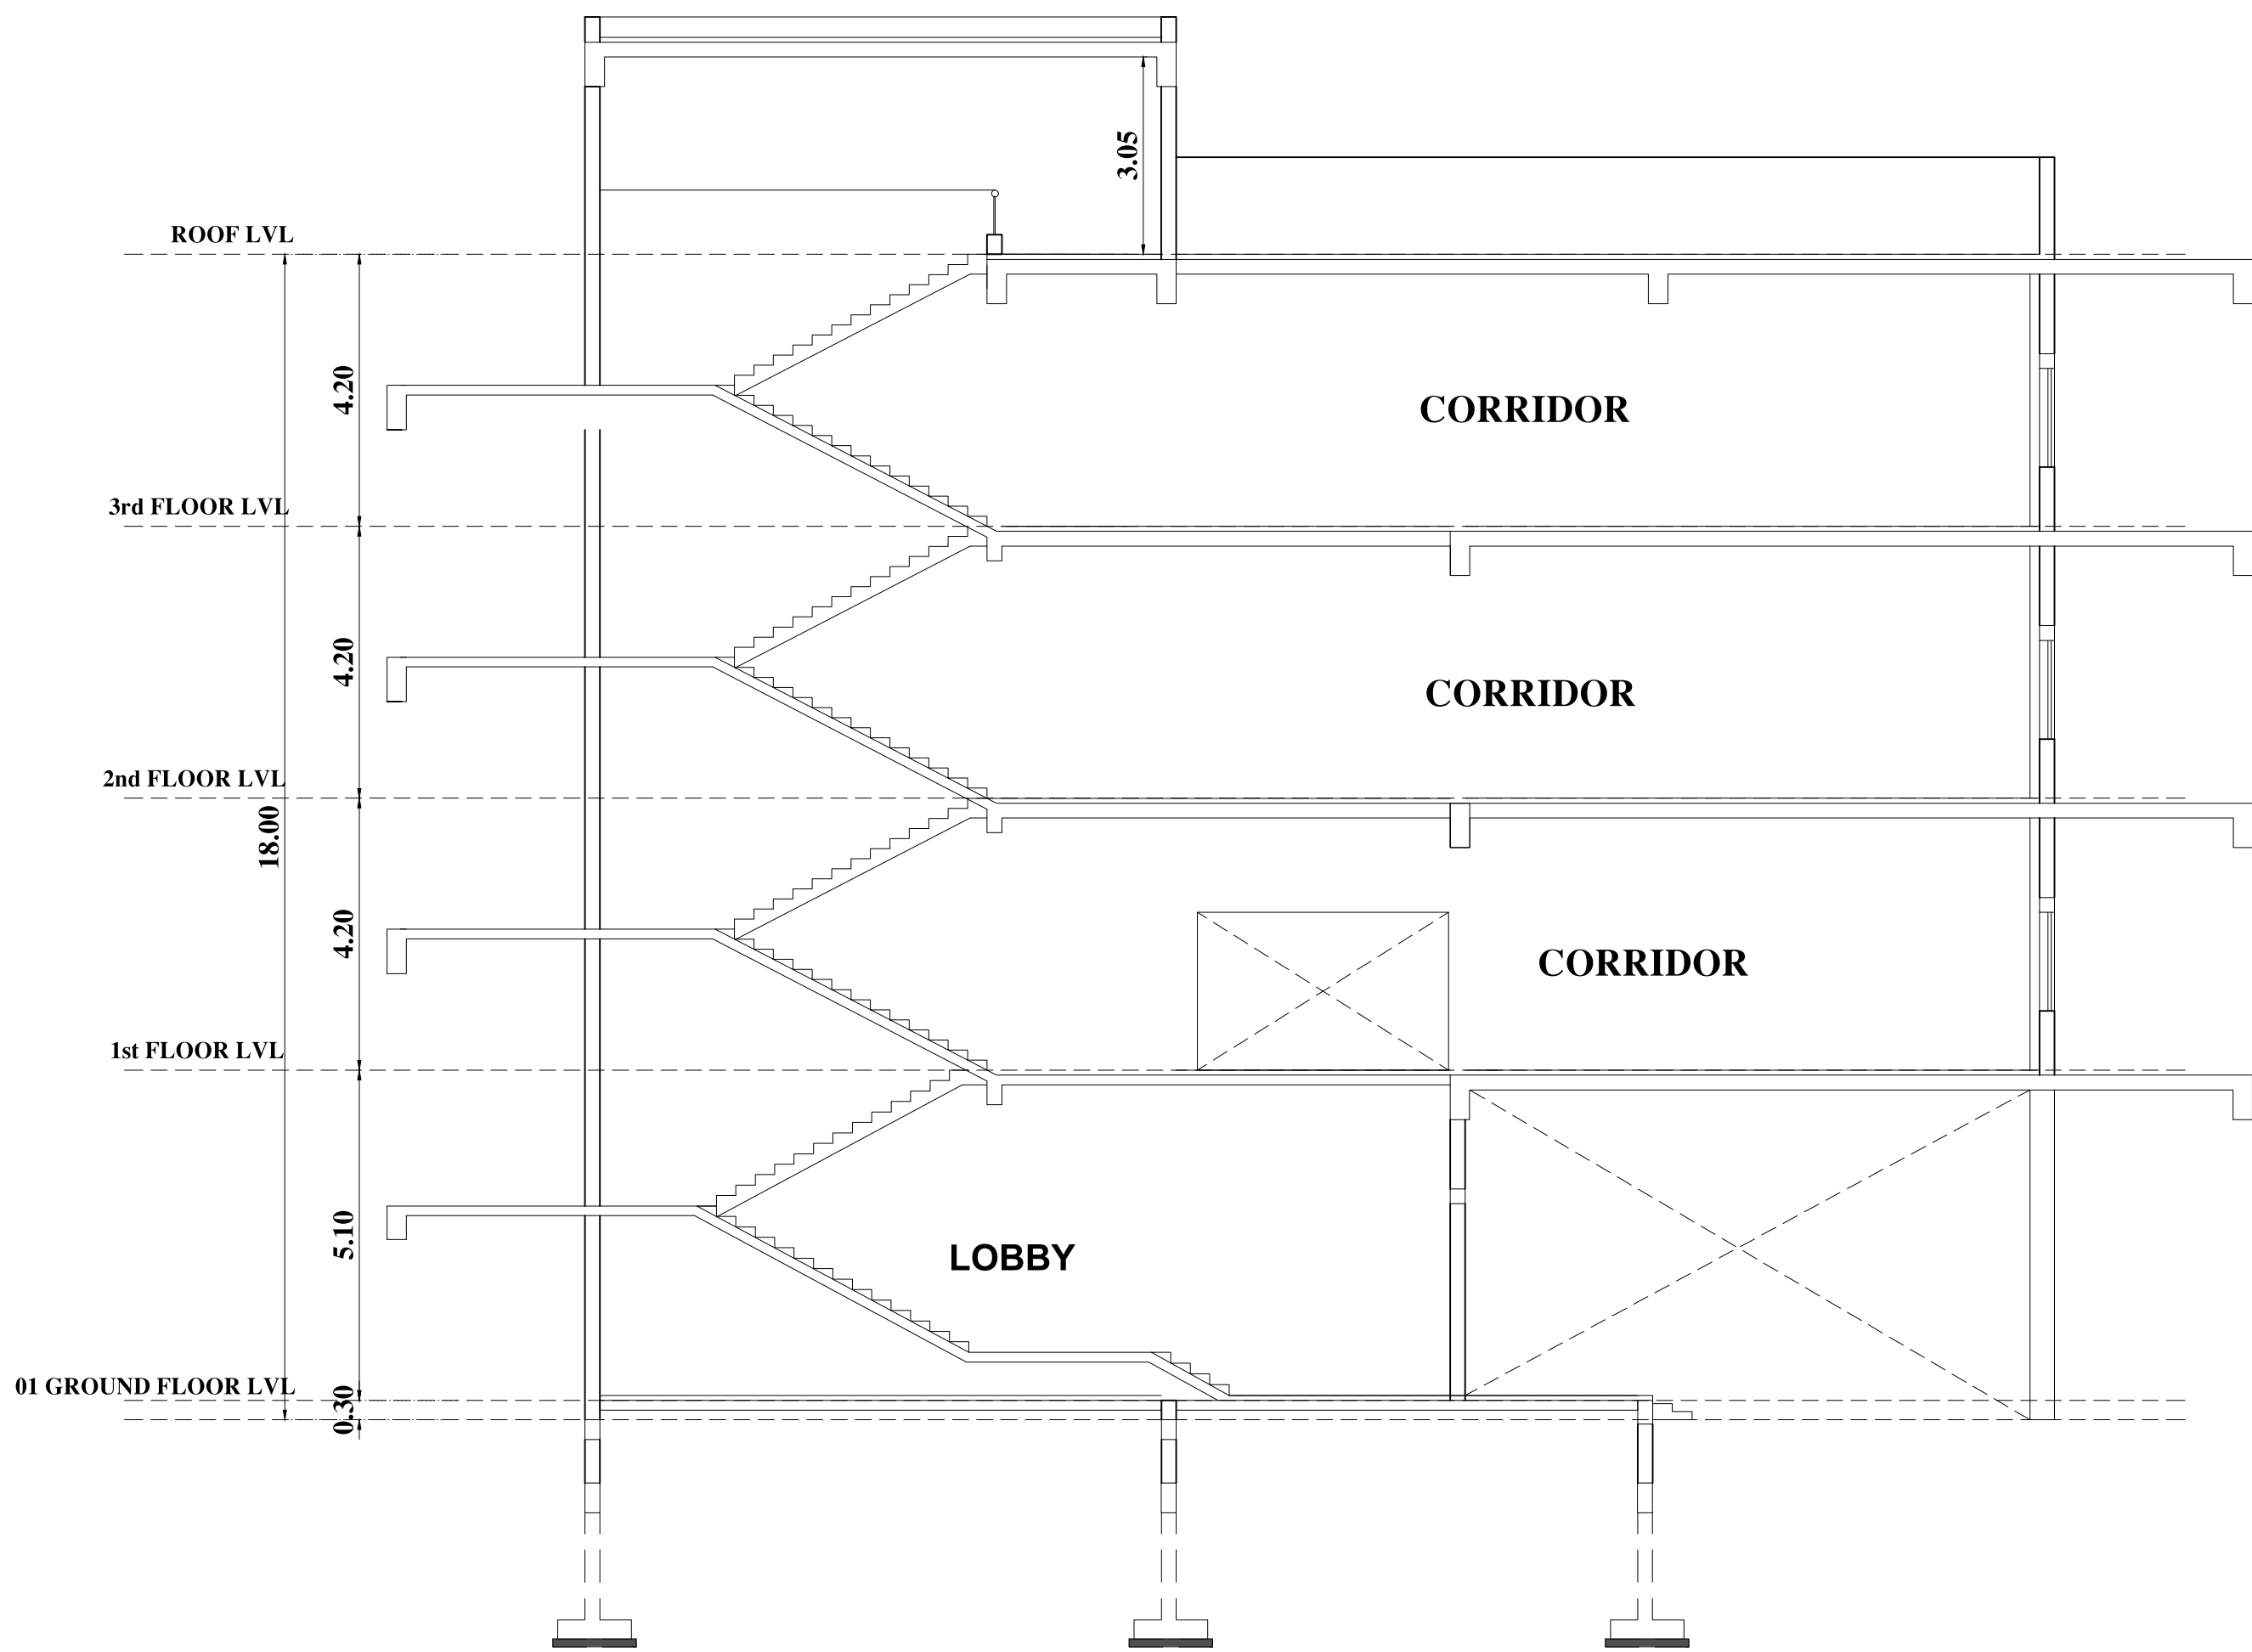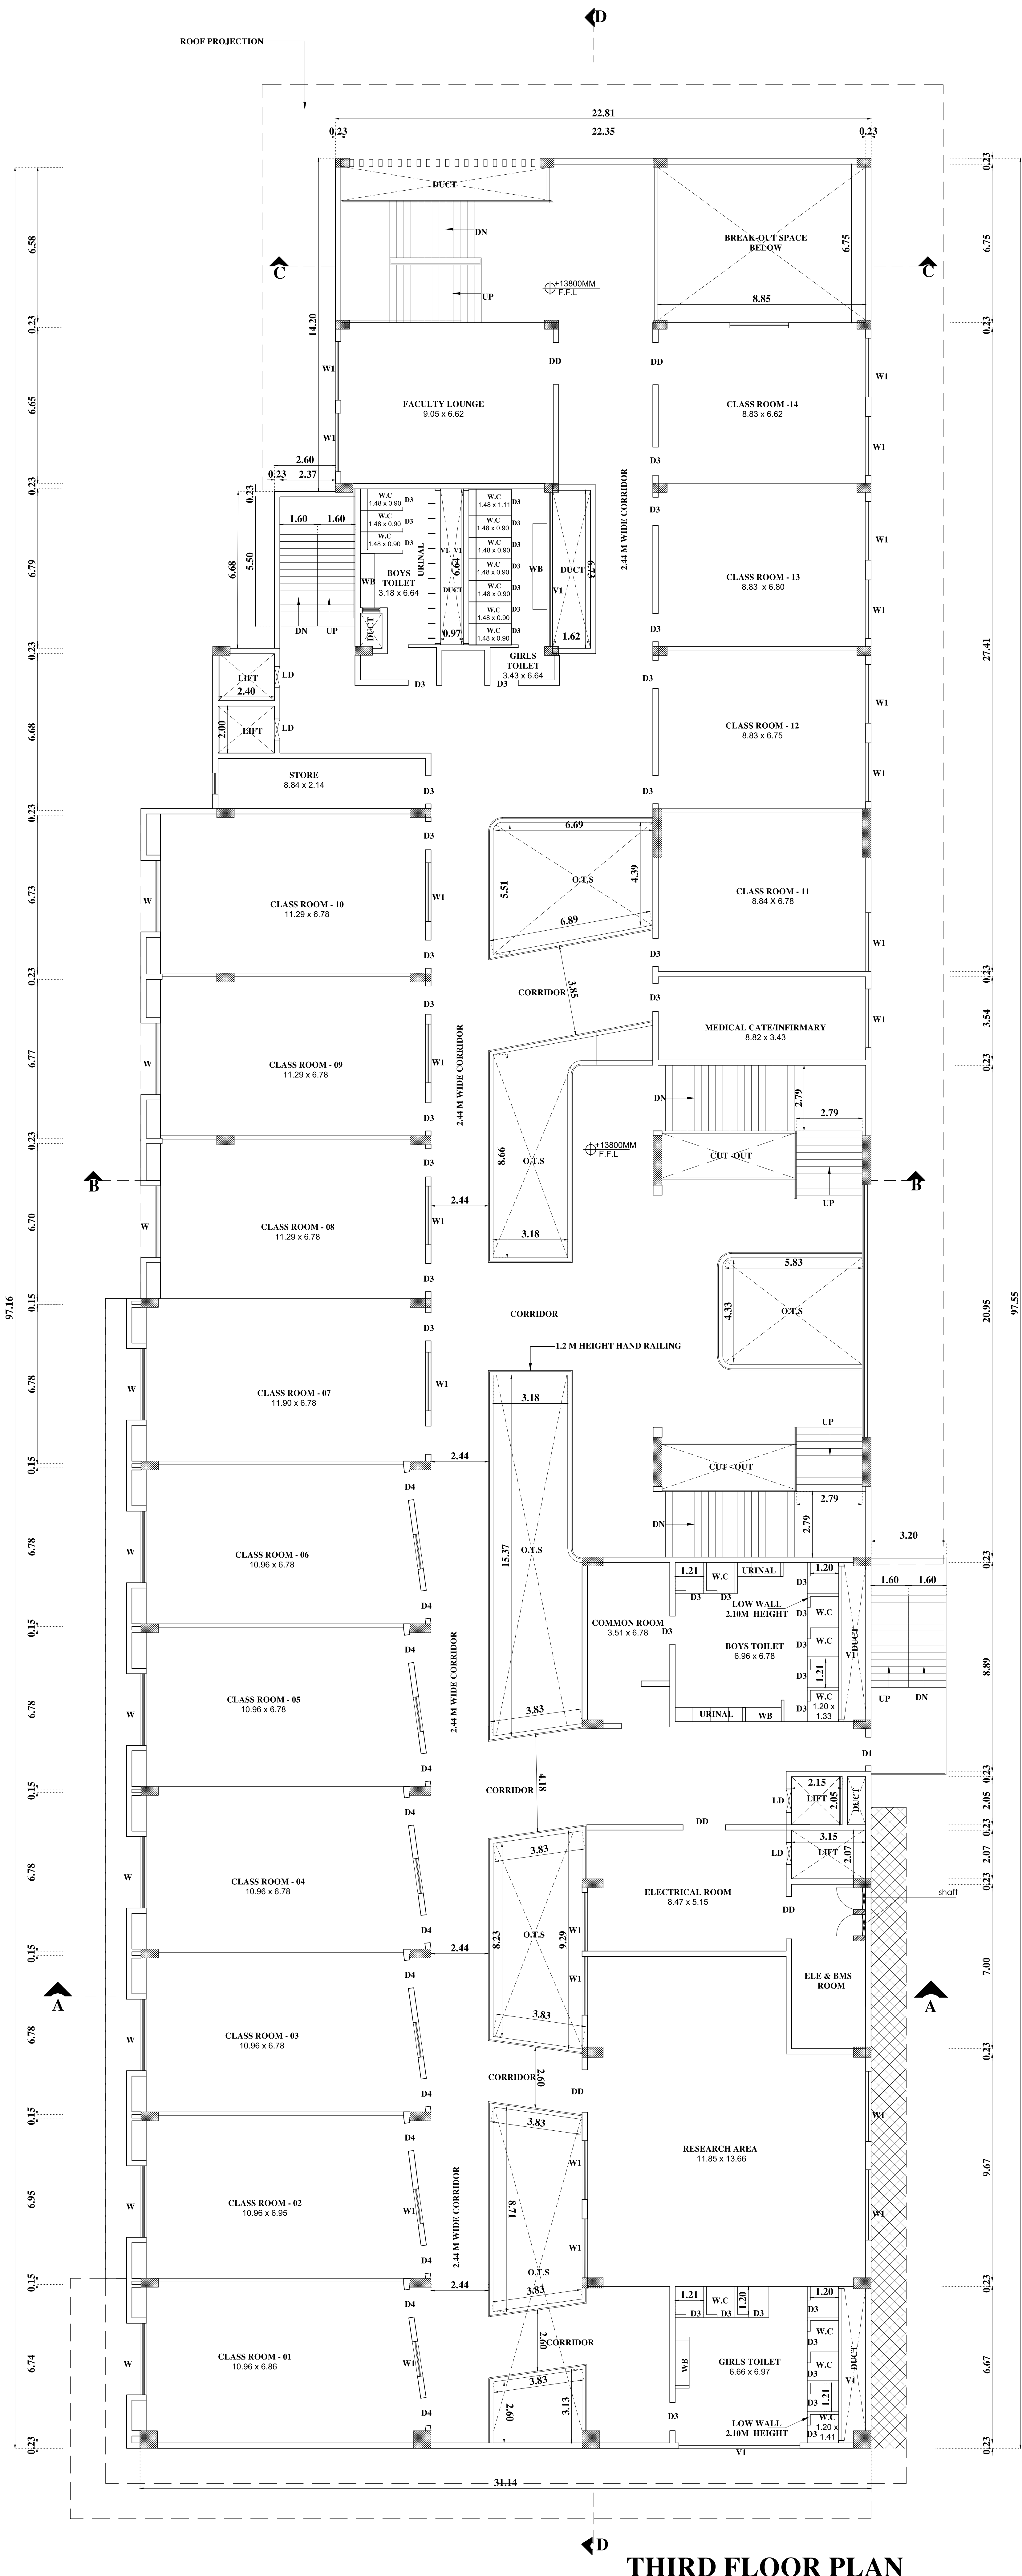

SECTION - "CC"

PLAN SHOWING THE EXISTING
APPROVED AND PROPOSED SCHOOL
BUILDING IN SURVEY NOS: 71/1, 72/2,
72/1C2 OF PATTANAM VILLAGE, SULUR
TALUK, COIMBATORE DISTRICT.

NOTE : ALL DIMENSIONS AREA IN METER

SPECIFICATION :

- FOUNDATION : RCC 1:11/2:3 M25 Concrete Column footing Laid Over sand filling and PCC 1:4:8.
- RCC WORK : All Column, Beams, Roof Slab, Lintel,& Sunshade are in CC 1:11/2:3(M-25)
- BRICKWORK : B.W in Basement & Superstructure are in CM 1:5.
- JOINERY : Joineries are made with Steel (or) first class teak wood.
- WEATHERING : 9" x 9" Pressed Tiles laid over the Brick Jelly with Lime mortar and sloped with water proofing compound.
- PLASTERING : Ceiling plastering with CM 1:3:Inside & Outside walls are plastering with CM 1:4.
- PAINTING : White washing with two coats over the one coat of primer for Ceiling.Colour washing with two coats over one coat of primer for all Walls.

JOINERY SCHEDULE


DD	1.80 x 2.90	DOUBLE DOOR
D1	1.22 x 2.90	DOUBLE DOOR
D2	1.07 x 2.10	DOOR
D3	0.75 x 2.10	DOOR
D4	0.90 x 2.10	DOOR
W	3.05 x 1.50	WINDOW
W1	2.50 x 1.50	WINDOW
W2	0.90 x 1.45	WINDOW
V1		VENTILATOR

COLOUR INDEX :

- PROPOSED ☐
- BOUNDARY ☐
- ROAD ☐
- DRIVEWAY ☐

REFERENCE :

- SCALE : 1:100
- DATE : 28 FEB 2023

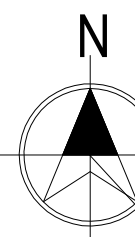

NUMBER OF STUDENTS - EACH CLASS ROOM 25 STUDENTS

DESCRIPTION	NO.OF CLASS ROOM	BOYS	GIRLS
GROUND FLOOR	06	90	60
FIRST FLOOR	13	195	130
SECOND FLOOR	08	120	80
THIRD FLOOR	14	210	140
TOTAL	41	615	410

MECHANICAL VENTILATION AND FIRE PROTECTION SYSTEM
PROVIDED FOR ENTIRE BUILDING

APPLICANT :


For SRISHA FOUNDATION
Director
Director

ARCHITECT / REGISTERED ENGINEER :

R. Anbu Raja B Arch.
R. ANBU RAJA B Arch.,
Reg No: CA200638523
CBE/DP/RA/GR-1/18/03004
Email: apkanthitect@gmail.com
Mob: 9442425566
No.27/2, 1st Floor, Vankurichi Road,
Near Kamala Prabakaran Hospital,
Kankapatti, Coimbatore - 641 048

REGISTERED STRUCTURAL ENGINEER :

R. Balasubramanian
R. BALASUBRAMANIAN, MEMBER, MIE/IN/2006,
STRUCTURE & SOIL SPECIALITY, BAWK WADIA
COLLECTOR'S PANEL ENGINEER, CLASS-1A
LPA / SE / GR-II / 19/04/015
102, S.A.A. Sanghvi Complex,
Sedraadu, Kattoor Street,
Near by Women's Polytechnic College,
P.N. Palayam, Coimbatore - 641 037,
Mobile No: 94432 65083

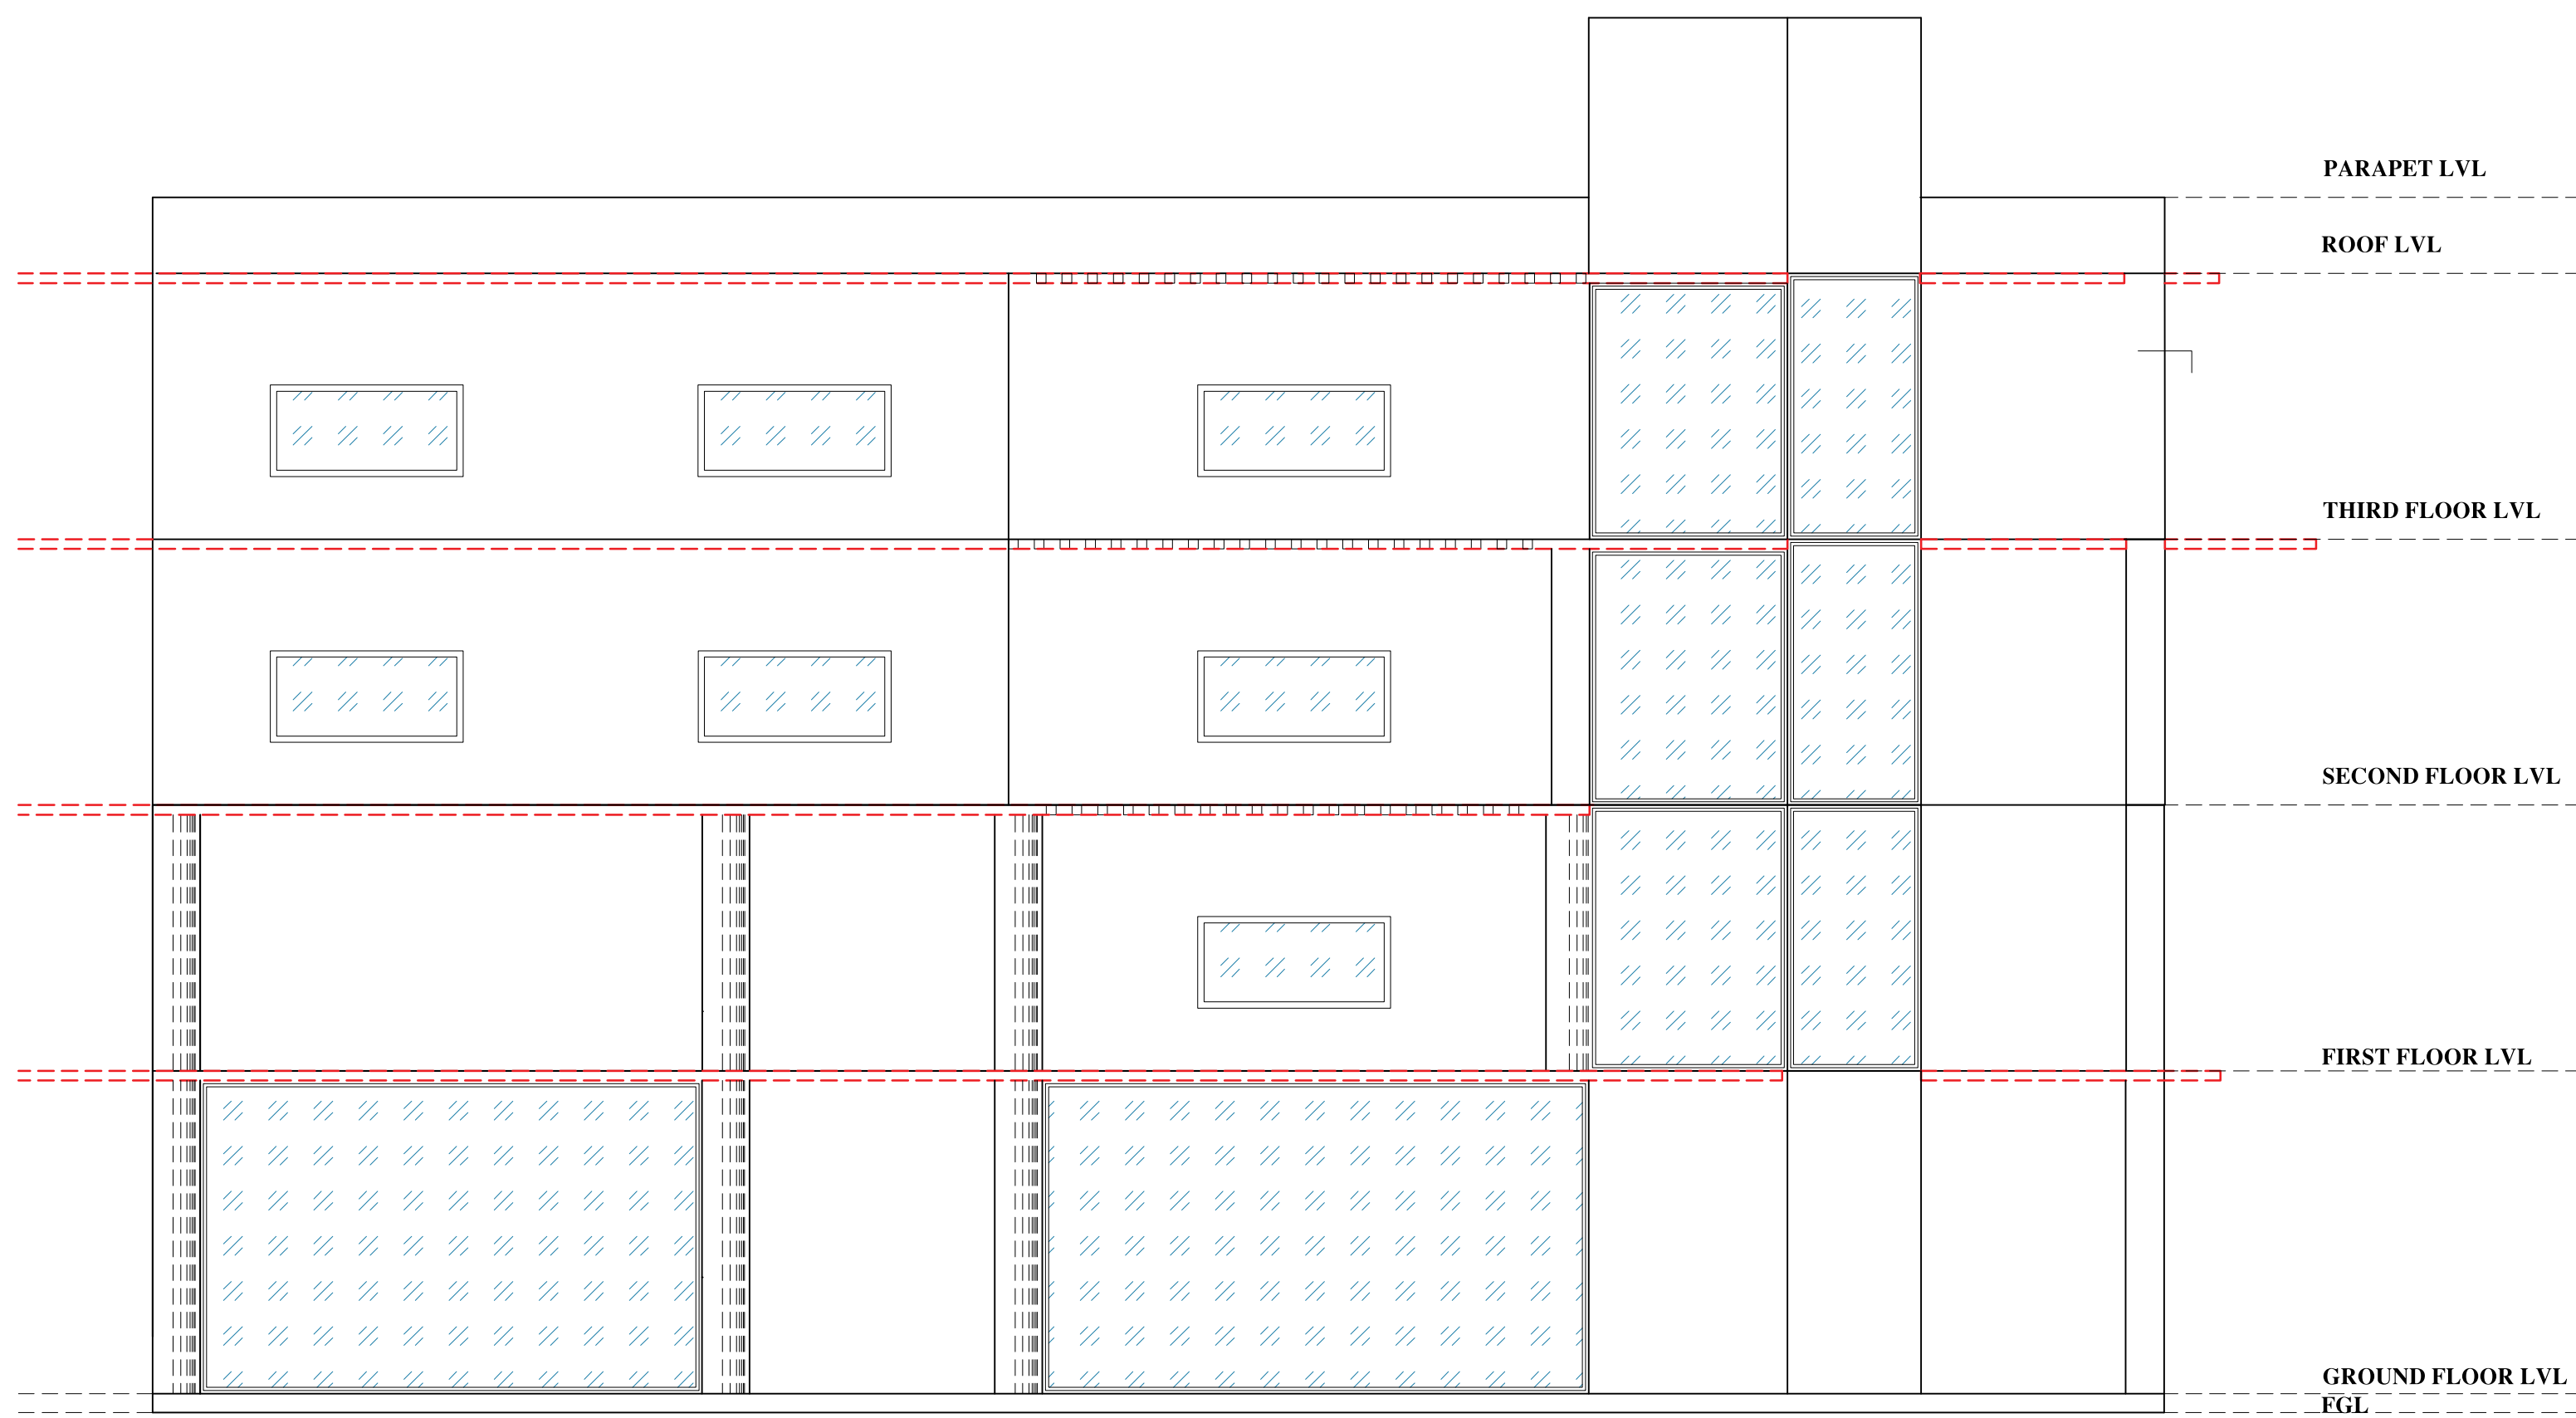

NORTH SIDE ELEVATION

PLAN SHOWING THE EXISTING
APPROVED AND PROPOSED SCHOOL
BUILDING IN SURVEY NOS: 71/1, 72/2,
72/1C2 OF PATTANAM VILLAGE, SULUR
TALUK, COIMBATORE DISTRICT.

NOTE : ALL DIMENSIONS AREA IN METER

SPECIFICATION :

FOUNDATION : RCC 1:11/2:3 M25 Concrete Column footing Laid Over sand filling and PCC 1:4:8.

RCC WORK : All Column, Beams, Roof Slab, Lintel,& Sunshade are in CC 1:11/2:3(M-25)

BRICKWORK : B.W in Basement & Superstructure are in CM 1:5.

JOINERY : Joineries are made with Steel (or) first class teak wood.

WEATHERING : 9" x 9" Pressed Tiles laid over the Brick Jelly with Lime mortar and sloped with water proofing compound.


PLASTERING : Ceiling plastering with CM 1:3Inside & Outside walls are plastering with CM 1:4.

PAINTING : White washing with two coats over the one coat of primer for Ceiling.Colour washing with two coats over one coat of primer for all Walls.

JOINERY SCHEDULE

DD	1.80 x 2.90	DOUBLE DOOR
D1	1.22 x 2.90	DOUBLE DOOR
D2	1.07 x 2.10	DOOR
D3	0.75 x 2.10	DOOR
D4	0.90 x 2.10	DOOR
W	3.05 x 1.50	WINDOW
W1	2.50 x 1.50	WINDOW
W2	0.90 x 1.45	WINDOW
V1		VENTILATOR

COLOUR INDEX :	REFERENCE :
PROPOSED ☐	SCALE : 1:100
BOUNDARY ☐	DATE : 28 FEB 2023
ROAD ☐	
DRIVEWAY ☐	

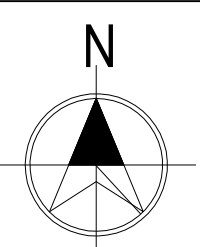

NUMBER OF STUDENTS - EACH CLASS ROOM 25 STUDENTS

DESCRIPTION	NO.OF CLASS ROOM	BOYS	GIRLS
GROUND FLOOR	06	90	60
FIRST FLOOR	13	195	130
SECOND FLOOR	08	120	80
THIRD FLOOR	14	210	140
TOTAL	41	615	410

MECHANICAL VENTILATION AND FIRE PROTECTION SYSTEM
PROVIDED FOR ENTIRE BUILDING

APPLICANT :


For SRISHA FOUNDATION
[Signature]
Director

ARCHITECT / REGISTERED ENGINEER :

[Signature]
R. ANBU RAJA B.Arch.,
Reg No : CA200638523
CBE/PA/PA/GR-11/03/004
Email : apkarchitects@gmail.com
Mob : 9442405566
No.27/2, 1st Floor, Vignaneswari Road,
Near Kamala Prakasham Hospital,
Kaisapatti, Coimbatore - 641 048

REGISTERED STRUCTURAL ENGINEER :

[Signature]
H. BALASUBRAMANIAM, MESHU, M.E.P.W.C.Eng.,
STRUCTURE & SOIL STABILITY ANALYSE
COLLECTOR'S PAPER, ENGINEER CLASS-1A
LPA / SE / GR-II / 19/04/015
101, 84-A, Saravali Complex,
Sekkathi, Kuzoor Street,
Near by Women Polytechnic College,
12A, Pattanam, Coimbatore - 641 037,
Mobile No: 98432 65983

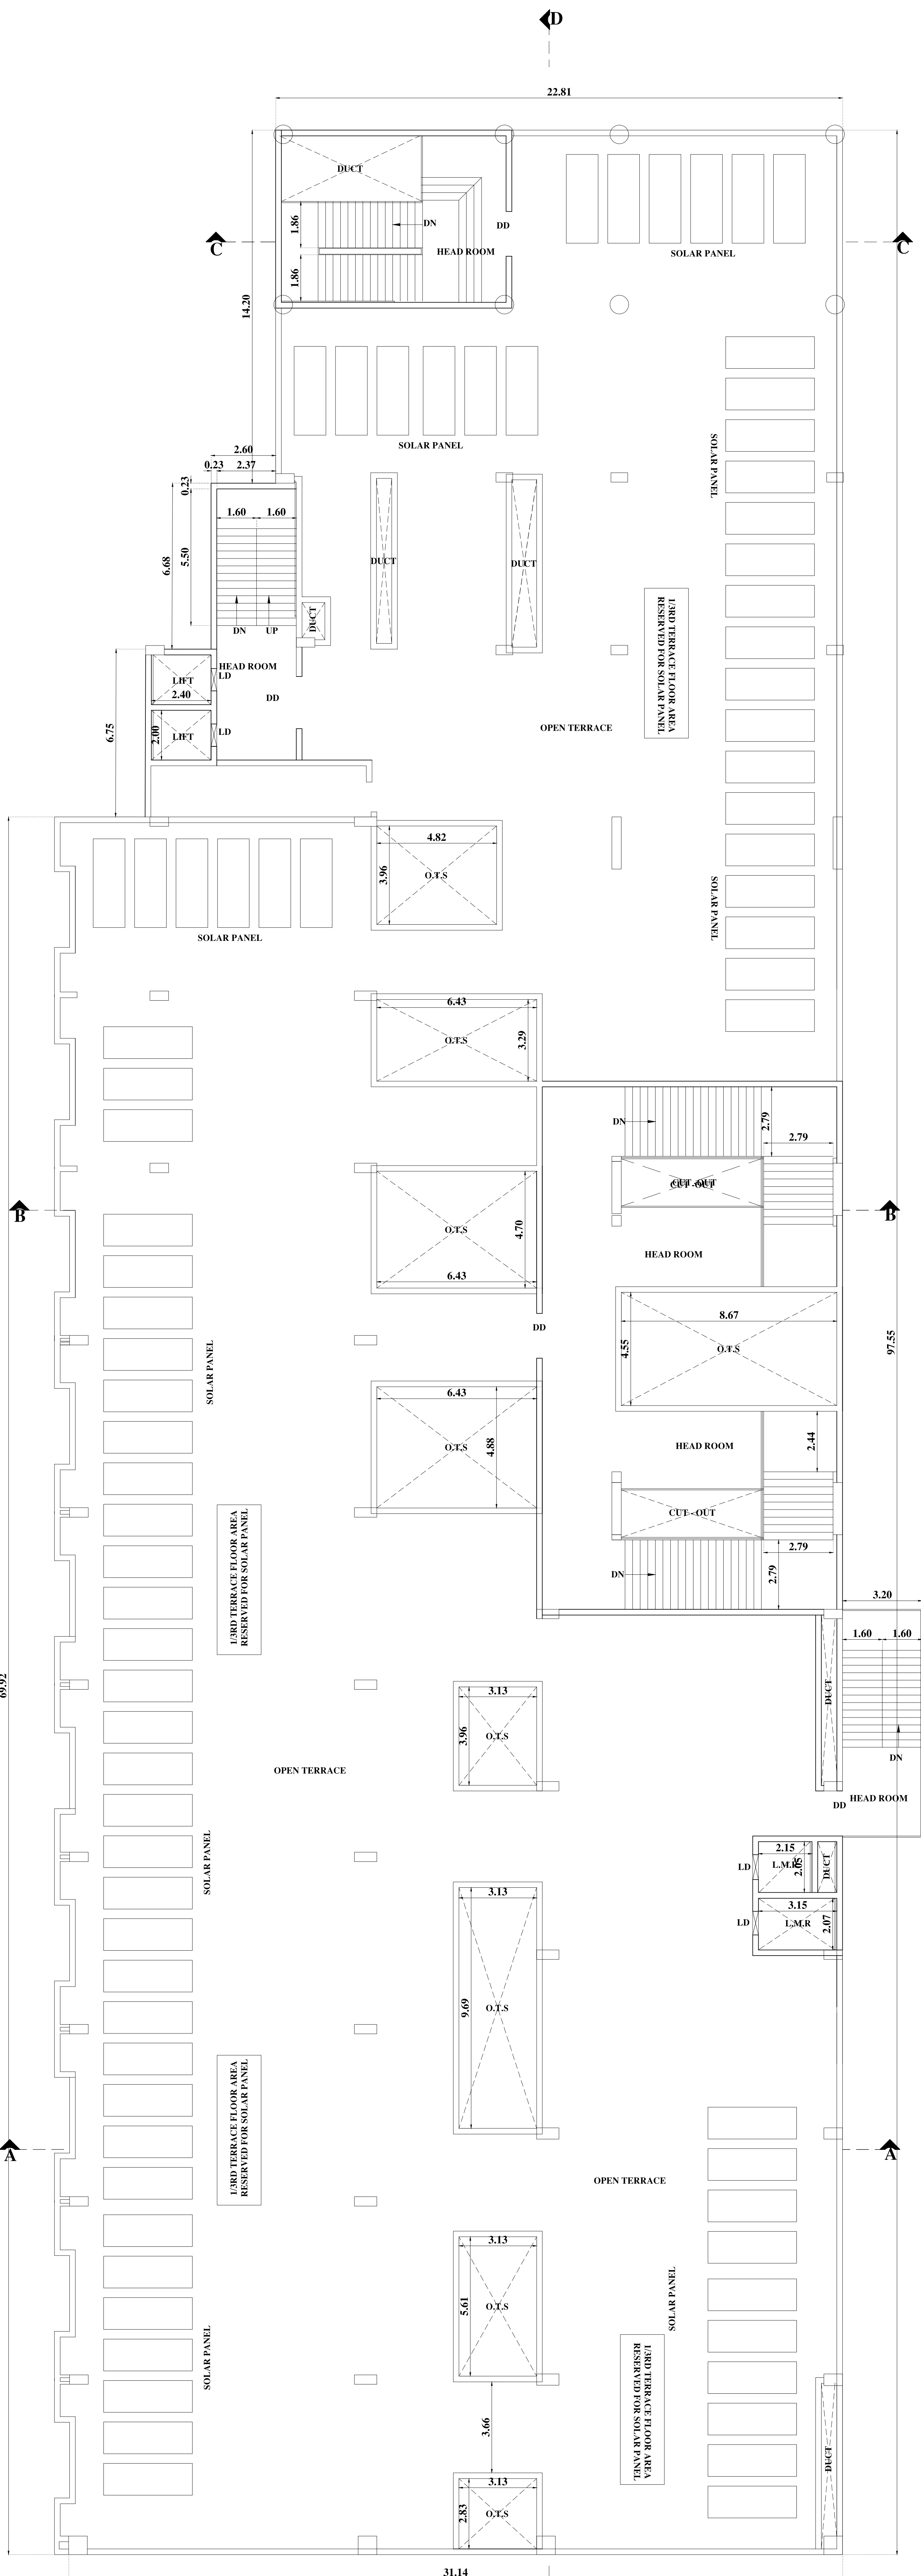

TERRACE FLOOR PLAN

PLAN SHOWING THE EXISTING
APPROVED AND PROPOSED SCHOOL
BUILDING IN SURVEY NOS: 71/1, 72/2,
72/1C2 OF PATTANAM VILLAGE, SULUR
TALUK, COIMBATORE DISTRICT.

NOTE : ALL DIMENSIONS AREA IN METER


SPECIFICATION :

- FOUNDATION : RCC 1:11/2:3 M25 Concrete Column footing Laid Over sand filling and PCC 1:4:8.
- RCC WORK : All Column, Beams, Roof Slab, Lintel& Sunshade are in CC 1:11/2:3(M-25)
- BRICKWORK : B.W in Basement & Superstructure are in CM 1:5.
- JOINERY : Joineries are made with Steel (or) first class teak wood.
- WEATHERING : 9" x 9" Pressed Tiles laid over the Brick Jelly with Lime mortar and sloped with water proofing compound.
- PLASTERING : Ceiling plastering with CM 1:3:Inside & Outside walls are plastering with CM 1:4.
- PAINTING : White washing with two coats over the one coat of primer for Ceiling.Colour washing with two coats over one coat of primer for all Walls.

JOINERY SCHEDULE

DD	1.80 x 2.90	DOUBLE DOOR
D1	1.22 x 2.90	DOUBLE DOOR
D2	1.07 x 2.10	DOOR
D3	0.75 x 2.10	DOOR
D4	0.90 x 2.10	DOOR
W	1.38 x 1.45	WINDOW
W1	1.50 x 1.45	WINDOW
W2	0.90 x 1.45	WINDOW
V1		VENTILATOR

COLOUR INDEX :

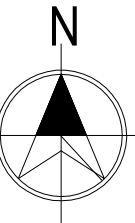PROPOSED	SCALE : 1:100	
BOUNDARY	DATE : 28 FEB 2023	
ROAD		
DRIVEWAY		

NUMBER OF STUDENTS - EACH CLASS ROOM 25 STUDENTS

DESCRIPTION	NO.OF CLASS ROOM	BOYS	GIRLS
GROUND FLOOR	06	90	60
FIRST FLOOR	13	195	130
SECOND FLOOR	08	120	80
THIRD FLOOR	14	210	140
TOTAL	41	615	410


MECHANICAL VENTILATION AND FIRE PROTECTION SYSTEM
PROVIDED FOR ENTIRE BUILDING

APPLICANT :

For SRISHA FOUNDATION


Director

ARCHITECT / REGISTERED ENGINEER :

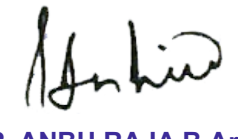
R. ANBU RAJA B.Arch.,
Reg. No: CA-200803823
OBE/PA/RA/GR-119/03/004
Email : apkarcholects@gmail.com
Mob: 9842405566
No.27/2, 1st Floor, Viankurichi Road,
Near Kanaka Prakasham Hospital,
Kalaspathi, Coimbatore - 641 048

REGISTERED STRUCTURAL ENGINEER :


H. BALASUBRAMANIAN HESHU M.E.PUC(Engg.)
STRUCTURE & SOIL STABILITY BANK VALUER
COLLECTOR'S PANEL ENGINEER CLASS-1A
LPA / SE / CR-1 / 19/04/015
10, 8-A, Sarojini Complex,
Gandhi, Kallikot Street,
Near by Women's Polytechnic College,
P.K. Palayam, Coimbatore - 641 037
Mobile No: 98432 65083

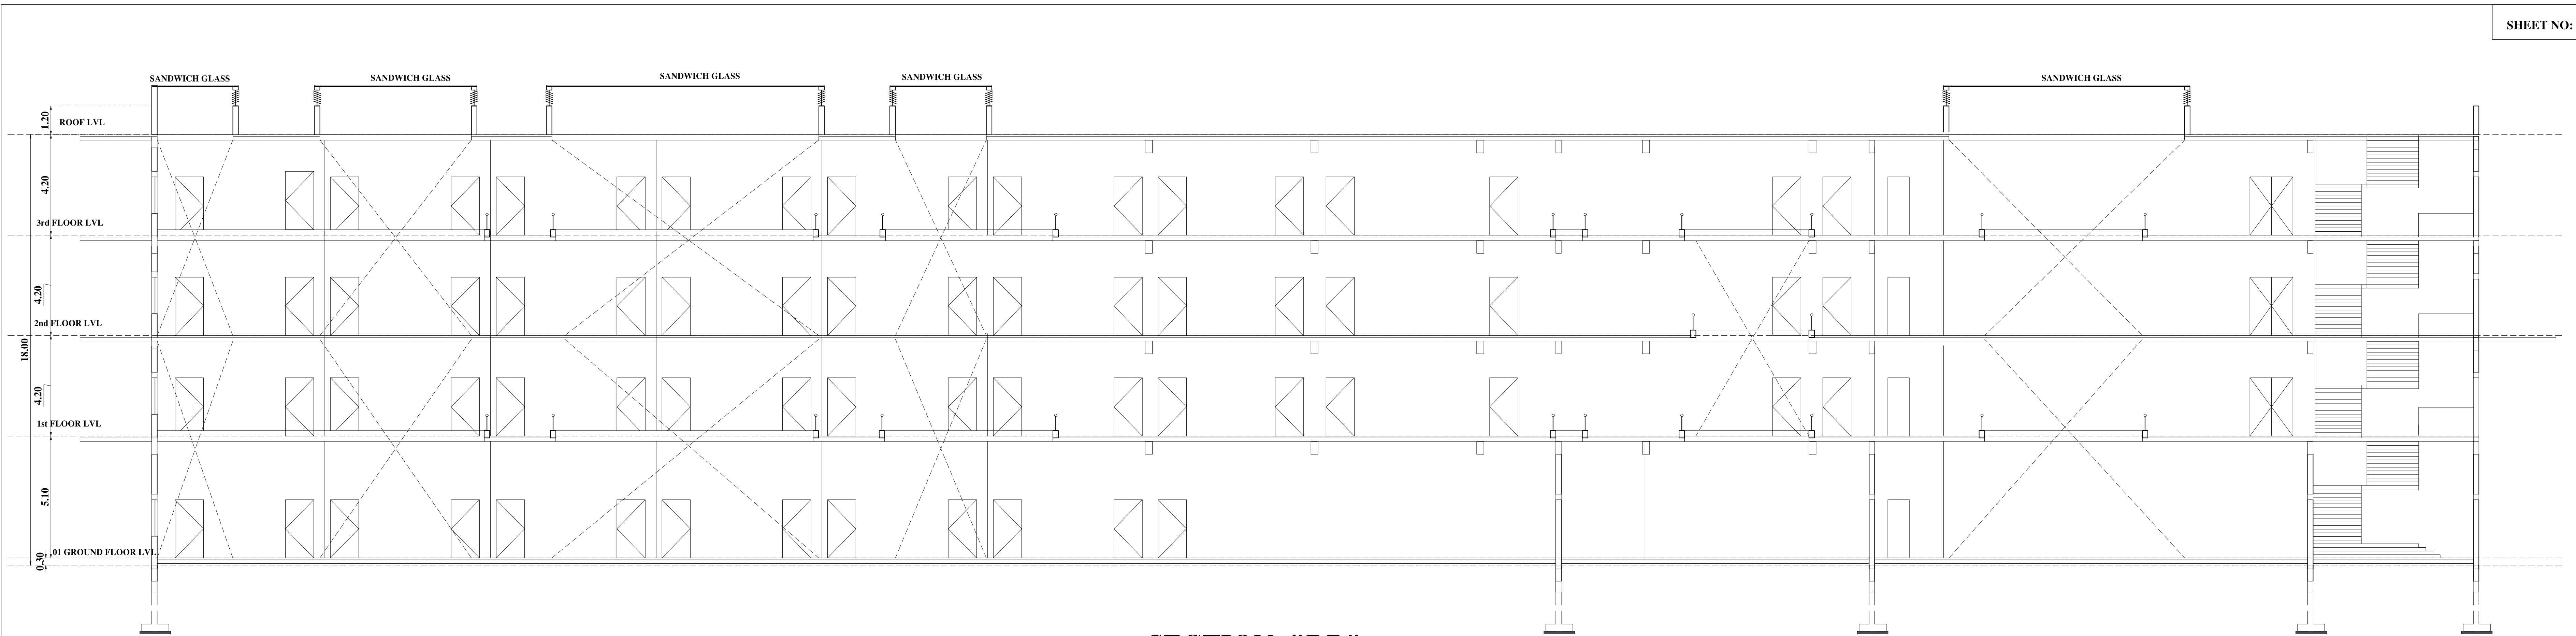

SECTION -"DD"



WEST SIDE ELEVATION



EAST SIDE ELEVATION

