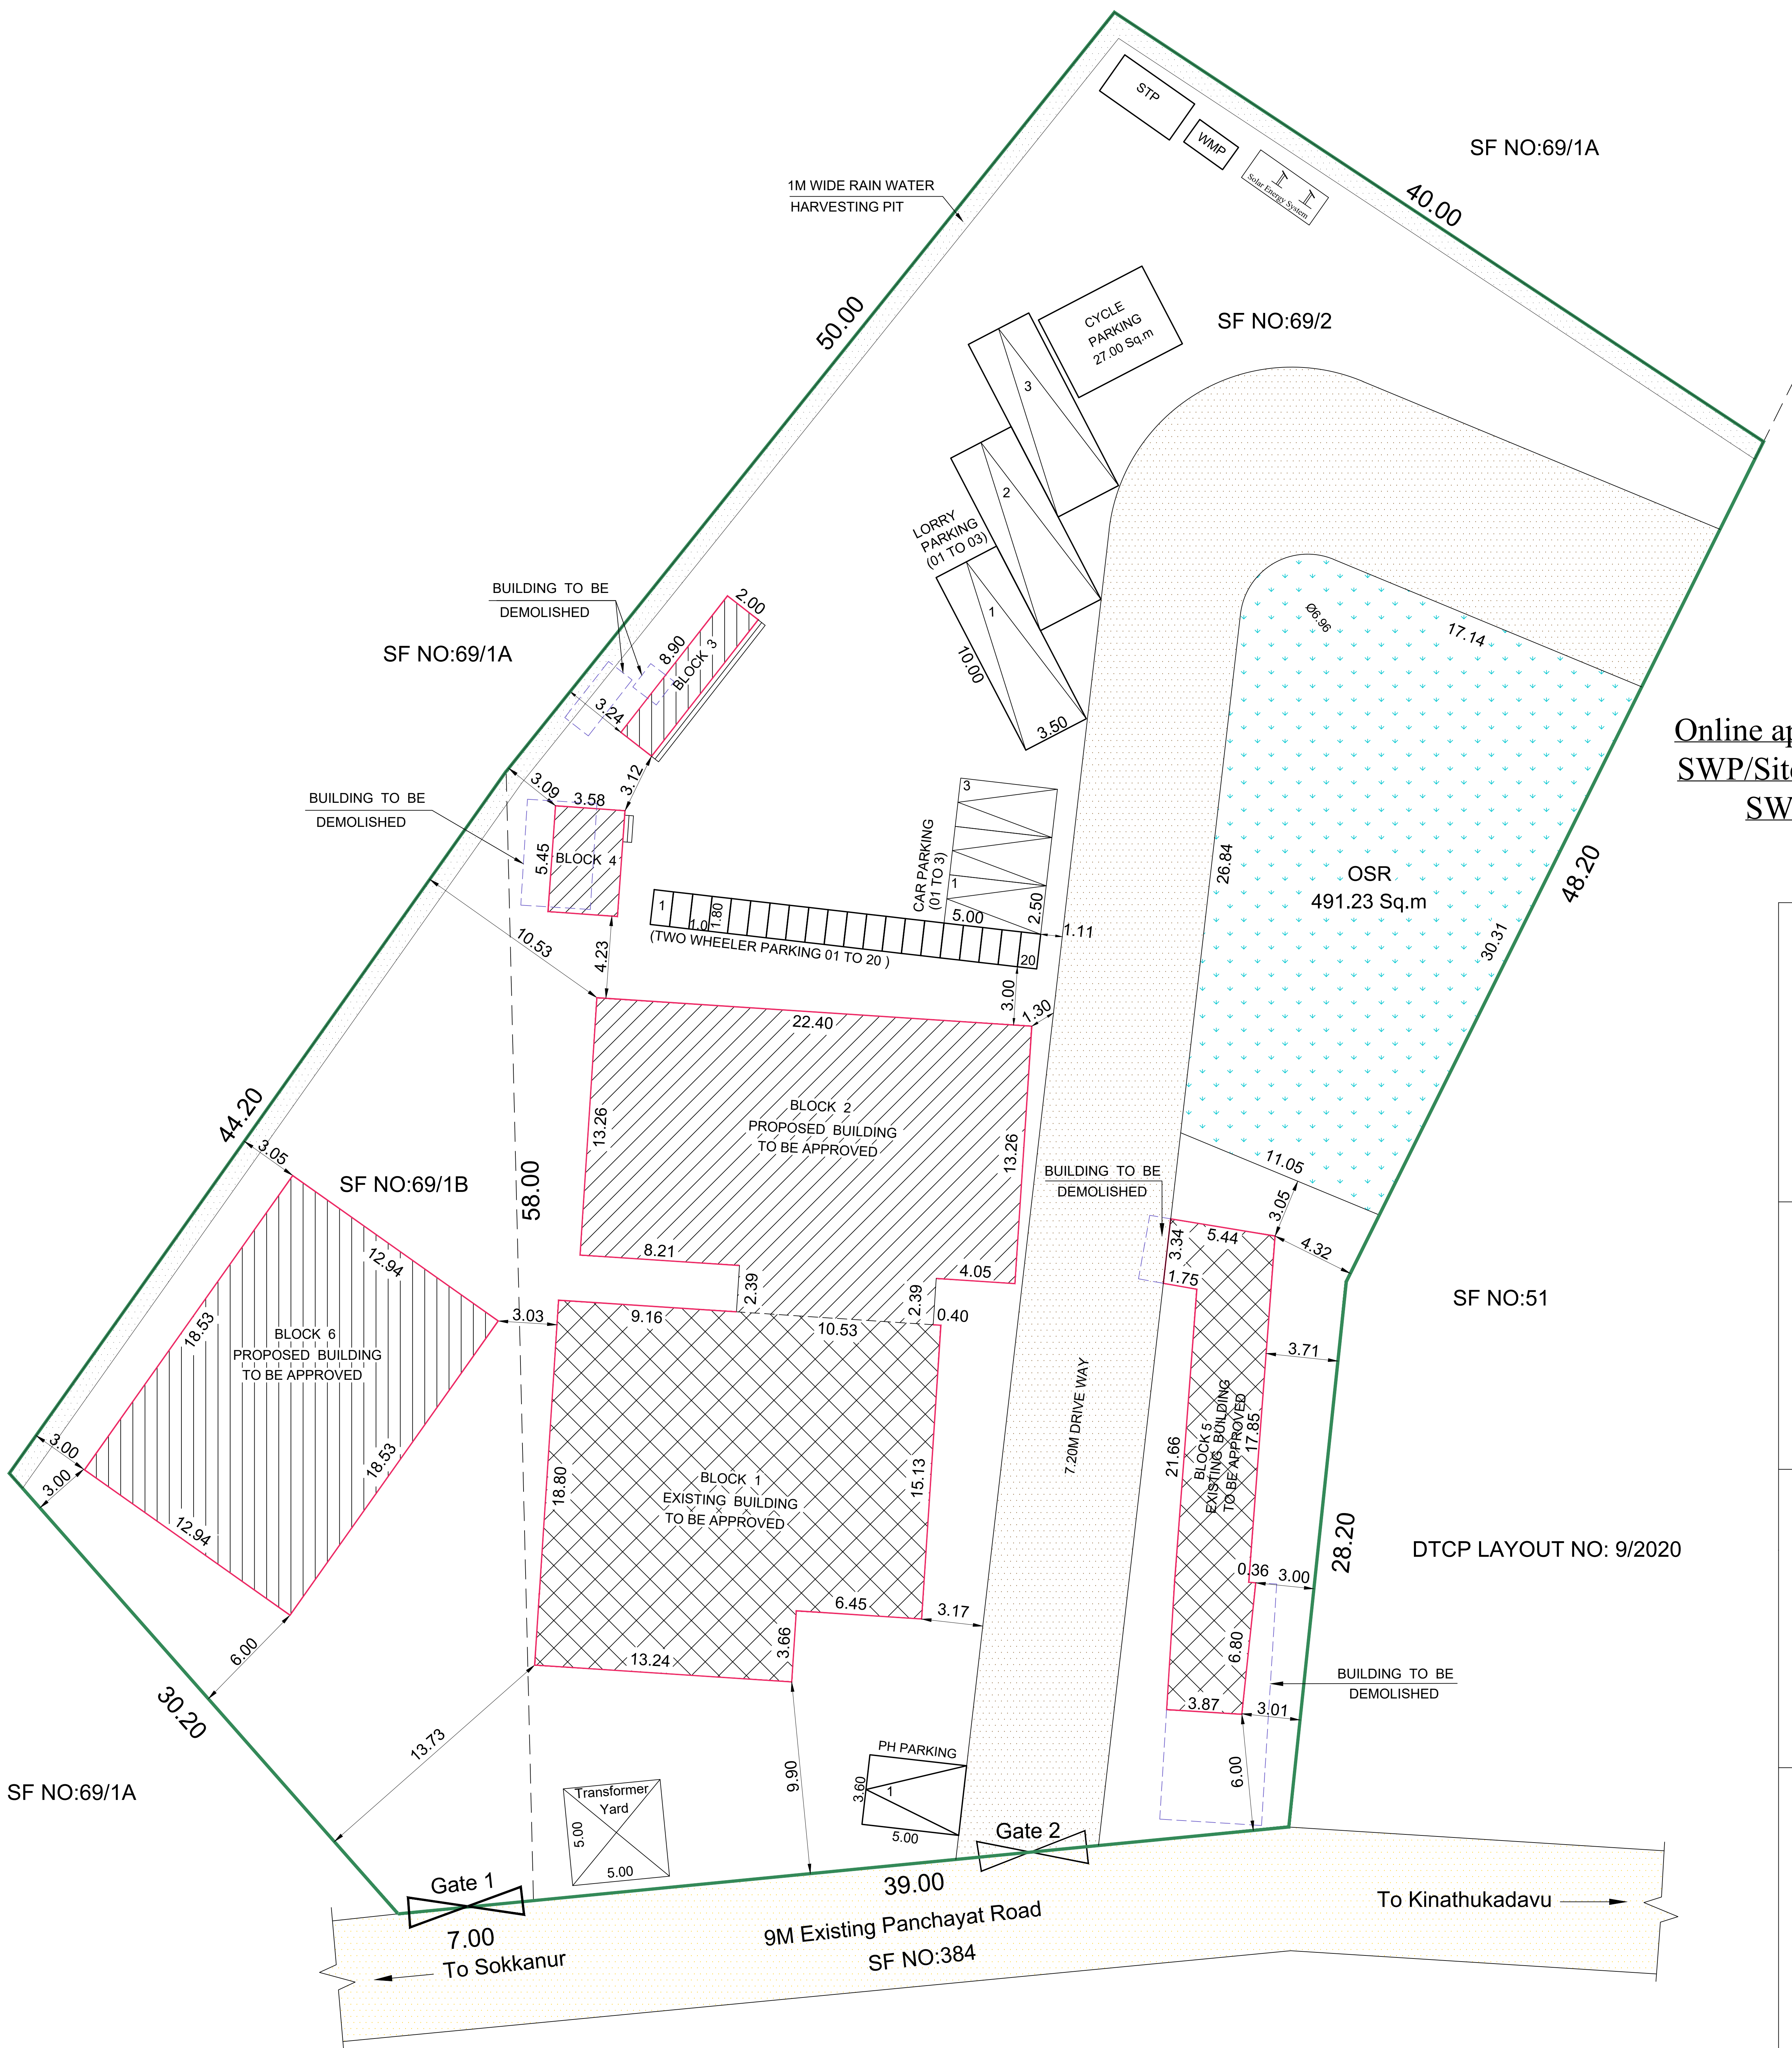




Online application No:SWP/BPA/003301/2022
SWP/Site approval/DTCP-LP(C)No: 314/2022
SWP/PP/DTCP -LP(C) No: 59/2022

Ar. V. SRINATH
Reg No Coimbatore LPA/RA/GR-I/19/04/018
EMPHORA ASSOCIATES
#66P Poonga Nagar, Civil Aerodrome Post, Coimbatore - 641014.
Ph 9486141272
Email: emphoraassociates@gmail.com

Architect

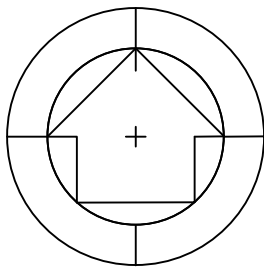
 
 
 
Er. HARINI, P.S. ME.(Str.), ML
Reg No Coimbatore LPA / SE / GR-I / 00
PRIME PROFDCC CONSULTANTS PVT
29, Palani Vilam, Sundaram Brothers Lane,
Ramarathapuram, Coimbatore - 641014
Ph 7373371000
Email: harini.prondoc@gmail.com

Structural Engineer

Er. S. SIVARAJ
Reg No Coimbatore LPA/RE/GR-I/19/04/018
EMPHORA ASSOCIATES
660, Poonga Nagar, Civil Aerodrome Post, Coimbatore - 641014
Ph : 9486141272
Email: emphoraassociates@gmail.com

Registered Engineer

For iMate Engineering Pvt Ltd.,
Managing Director
Applicant

SITE PLAN			SHEET 1 OF 2		
PLAN SHOWING THE PROPOSED INDUSTRIAL BUILDING FOR M/S.IMATE ENGINEERING PVT LTD, "JOBING AND MACHINING "GREEN CATEGORY, IN SF NO: 69/1B,2, AT VADAPUDUR VILLAGE, KINATHUKADAVU TALUK, COIMBATORE DISTRICT.					
North 			Scale 1 : 500		
AREA DETAILS (LAND)					
AREA OF SITE AS PER PATTA			-	4896.70 SQM	
AREA OF SITE AS PER DOCUMENT			-	4896.70 SQM	
SUPER IMPOSED AREA			-	4834.86 SQM	
EXISTING BUILDING FOR APPROVAL (BLOCK : 1 & 5)					
S.NO	AREA DETAILS		NON FSI SQM	FSI SQM	TOTAL BUILDUP AREA
1.	BLOCK 1 (ADMIN & MACHINARY WORK SHOP)		(HEAD ROOM) 22.15	438.89	
	G.F	346.48			
	F.F	92.41			
2.	BLOCK 5 (SECURITY,POWER ROOM & WORKING SHED)		-	101.53	
TOTAL			22.15	540.42	562.57
PROPOSED BUILDING FOR APPROVAL (BLOCK : 2,3,4,6)					
S.NO	AREA DETAILS		NON FSI SQM	FSI SQM	TOTAL BUILDUP AREA
1.	BLOCK 2 - (ADMIN & MACHINARY WORKSHOP (GROUND FLOOR EXTENSION)		-	321.17	
2.	BLOCK 3 - (TOILET)		-	17.81	
3.	BLOCK 4 - (DINING)		-	19.51	
4.	BLOCK 6 - (STORAGE GODOWN)		-	479.56	
	G.F	239.78			
	F.F	239.78			
TOTAL			22.15	838.05	
ALL DIMENSIONS ARE IN METERS					
TOTAL FSI = $\frac{1378.47}{4896.70} = 0.282$					
REFERENCE :-					
SITE BOUNDARY					
EXISTING ROAD					
PROPOSED DRIVE WAY					
PROPOSED BUILDING FOR APPROVAL (BLOCK : 1 & 5)					
EXISTING BUILDING FOR APPROVAL (BLOCK : 2,3,4,6)					
OSR AREA					
EXISTING BUILDING TO BE DEMOLISHED					
OSR Details:					
OSR Required (10.00%) = 489.67 Sq.m			OSR Provided (10.03%) = 491.23 Sq.m		
Parking Details:					
Description			Required	Provided	
Lorry Parking			3 Nos	3 Nos	
Car Parking			Nil	3 Nos	
Two wheeler Parking			18 Nos	20 Nos	
Cycle Parking			18 Sq.m	27 Sq.m	
PH Parking			1 Nos	1 Nos	
Machinery Details:					
Machine Name			Size	HP	
Doosan (HMC HM3600) Fanuc			9.0 x 4.2 x 3.5	22	
Kafo (VMC 16100) Fanuc			5.0 x 3.6 x 4.0	20	
Hartfort (VMC - 1270) Fanuc			3.4 x 4.0 x 3.0	15	
Mazak (HMC - HN40003R)			5.0 x 4.0 x 3.0	20	
BFW VTL Super			2.5 x 4.0 x 3.2	15	
LMW JV 130			3.6 x 3.6 x 3.6	16	
Compressor			1.2 x 1.0 x 0.5	7.5	
Total HP				115.5	
No of Labours : 20 Nos					
NO CHILD LABOUR IN THE INDUSTRY					

