


WEST SIDE ELEVATION

SECTION - AA

PLAN SHOWING THE PROPOSED ADDITIONAL AND ALTERATION OF EXISTING GROUND FLOOR PROFESSIONAL CONSULTING OFFICE AND EXISTING FIRST FLOOR RESIDENTIAL BUILDING IN T.S.No. 11, BLOCK No.17, WARD No.E AT MAHALINGAPURAM "A" COLONY, POLLACHI TALUK, POLLACHI MUNICIPALITY, COIMBATORE DISTRICT.

- FA - FIRST AID BOX
- FE - FIRE EXTINGUISHER
- EA - EMERGENCY ALARM
- SB - SAND BUCKET

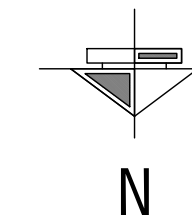

SCALE : 1 : 100
ALL DIMENSION ARE IN " M "

SITE AREA	IN SQ.M
SITE AREA T.S.No.11 (AS PER DOCUMENT)	796.45
SITE AREA T.S.No.11 (AS PER TSLR)	824.50
SITE AREA T.S.No.11 (AS PER SITE)	790.46


BUILDING AREA DETAILS			
FLOOR NAME	FSI AREA IN SQ.M.	DEDUCTION AREA IN SQ.M.	TOTAL AREA IN SQ.M.
EXISTING GROUND FLOOR	290.77	--	290.77
EXISTING FIRST FLOOR	157.22	--	157.22
TOTAL	447.99	--	447.99

SCHEDULE OF JOINERY		IN METER
MD	MAIN DOOR	1.50 x 2.43
D	DOOR	1.50 x 2.13
D1	DOOR	1.00 x 2.13
D2	DOOR	1.20 x 2.13
D3	DOOR	0.75 x 2.13
W	WINDOW	2.43 x 1.52
W1	WINDOW	1.83 x 1.37
W2	WINDOW	1.22 x 1.37
W3	WINDOW	2.00 x 1.37
W4	WINDOW	1.20 x 1.37
W5	WINDOW	0.75 x 1.37
V	VENTILATOR	1.82 x 0.60
V1	VENTILATOR	0.60 x 0.60


FLOOR SPACE INDEX	451.24 SQM	=	0.571
	790.46 SQM		

REFERENCE :	
Site Boundary	- [Green line]
Existing Building Proposed Addl. and Alteration	- [Red hatched area]
Drive Way	- [Blue line]
Existing Building To be Removed	- [Yellow dashed area]
Existing Road	- [Yellow area]


PARKING DETAILS	COMMERCIAL		RESIDENTIAL	
PARKING NAME	REQUIRED	PROVIDED	REQUIRED	PROVIDED
CAR	03	03	02	02
TWO WHEELER	12	12	--	--

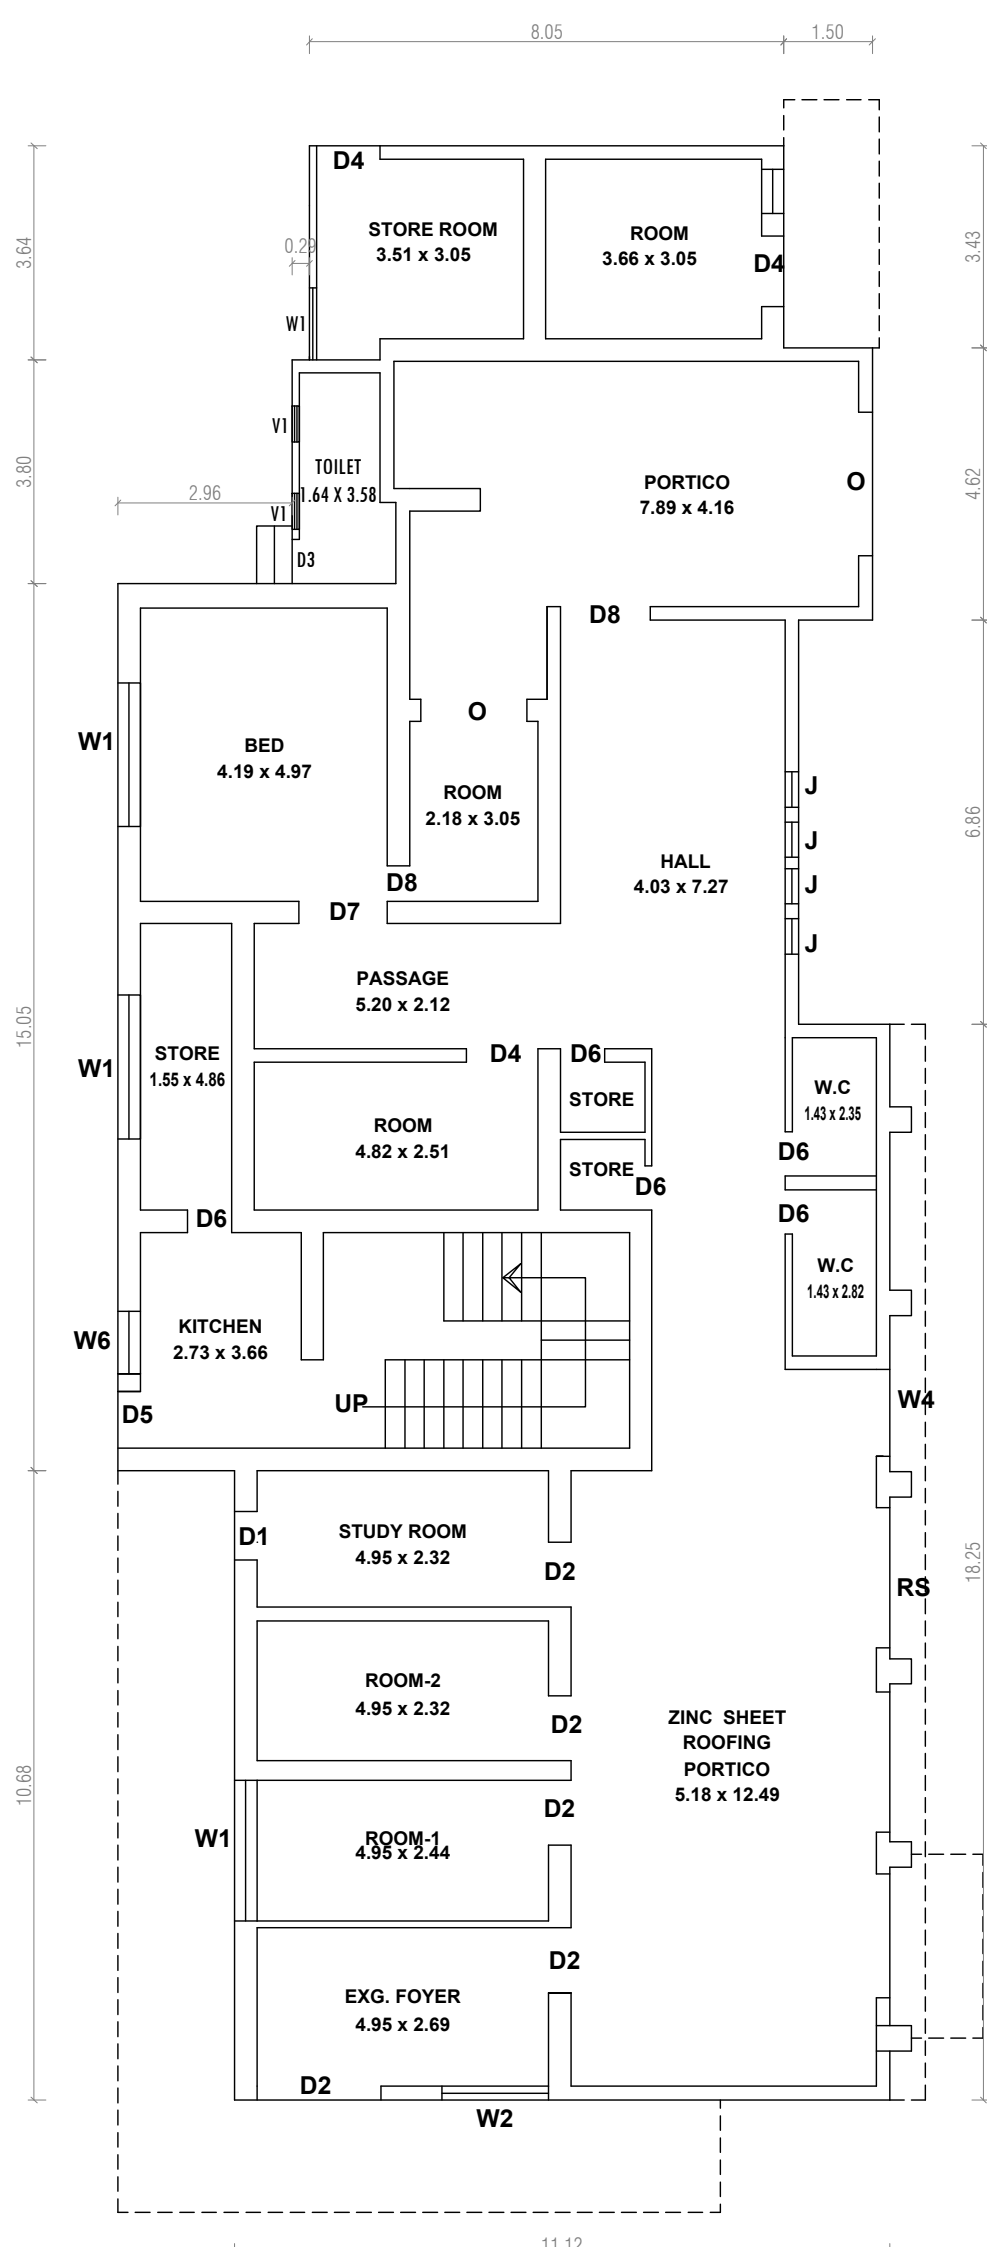


EXISTING GROUND FLOOR PLAN (BEFORE DEMOLISHING ACTUAL EXISTING BUILDING)

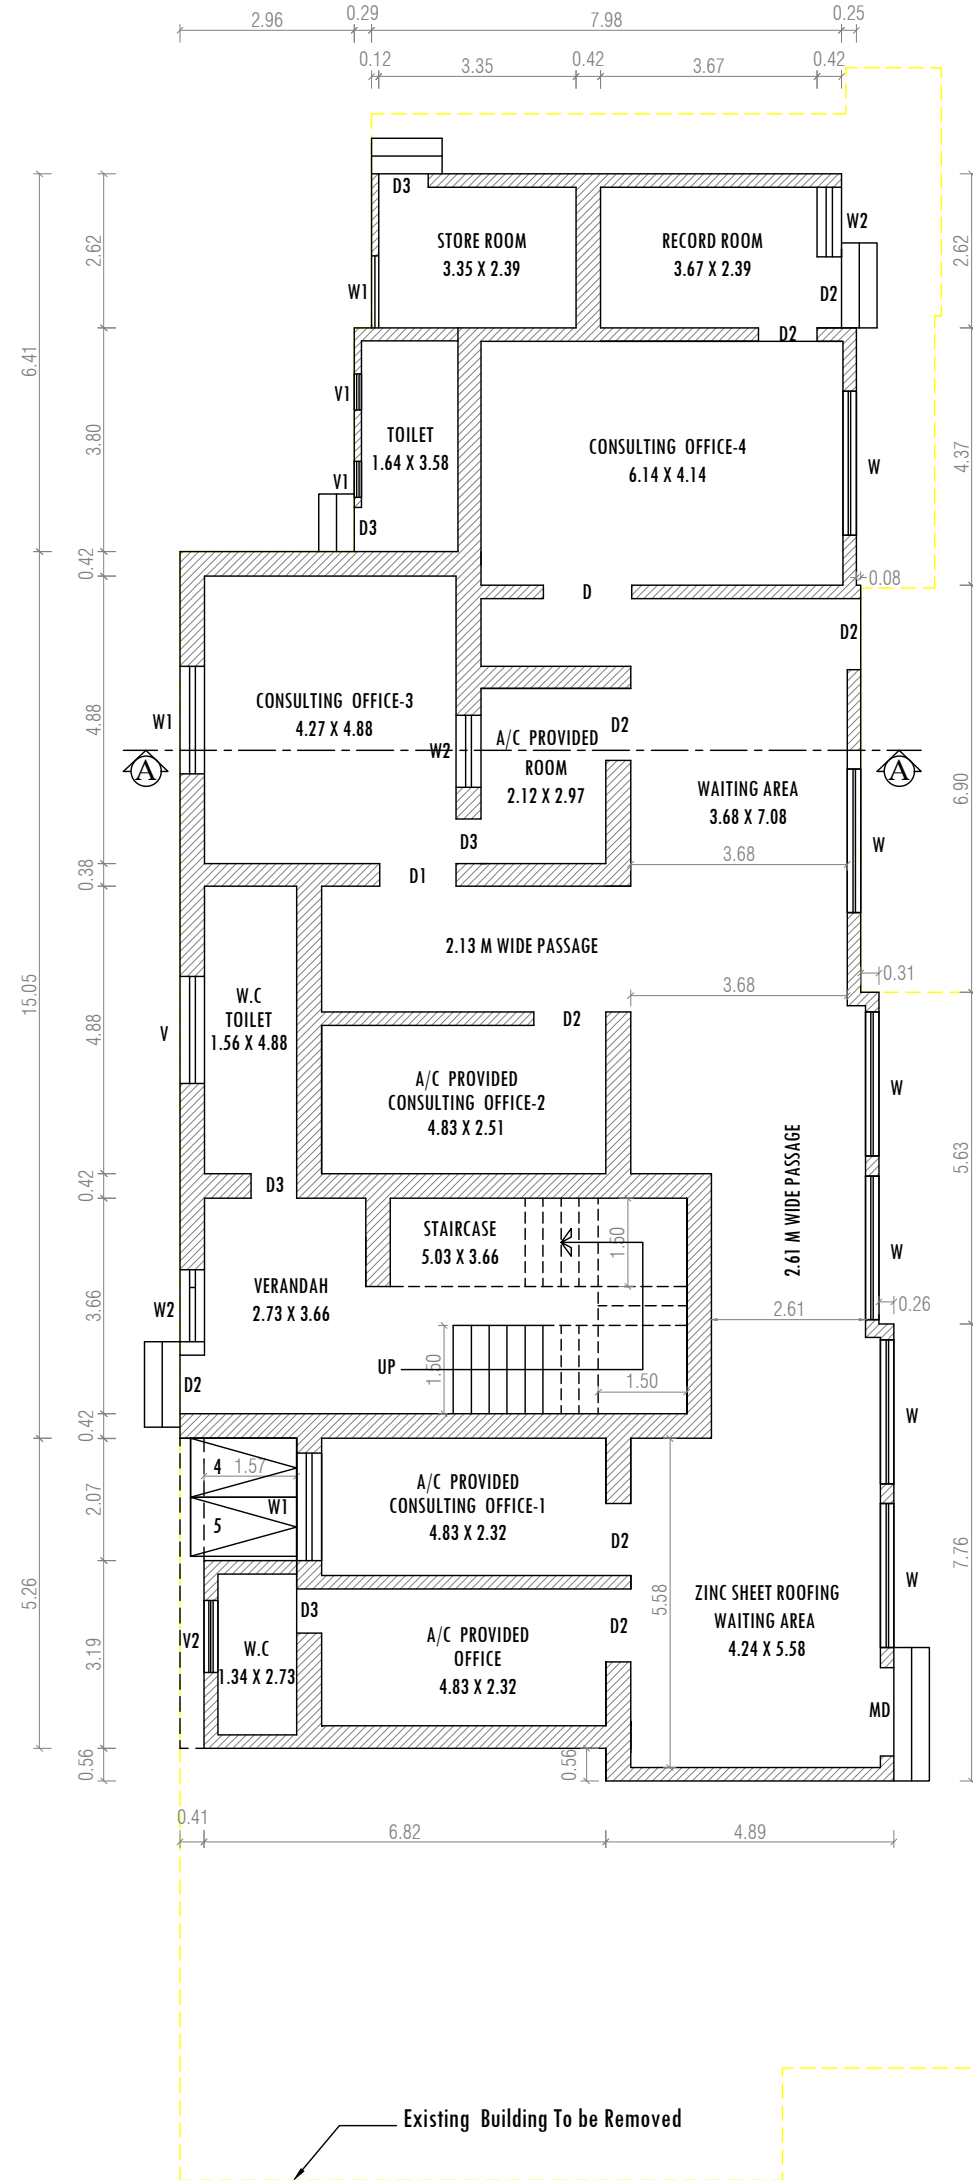


GROUND FLOOR PLAN PROFESSIONAL CONSULTING OFFICE (AFTER DEMOLISHED & PROPOSED ALTERATION BUILDING)

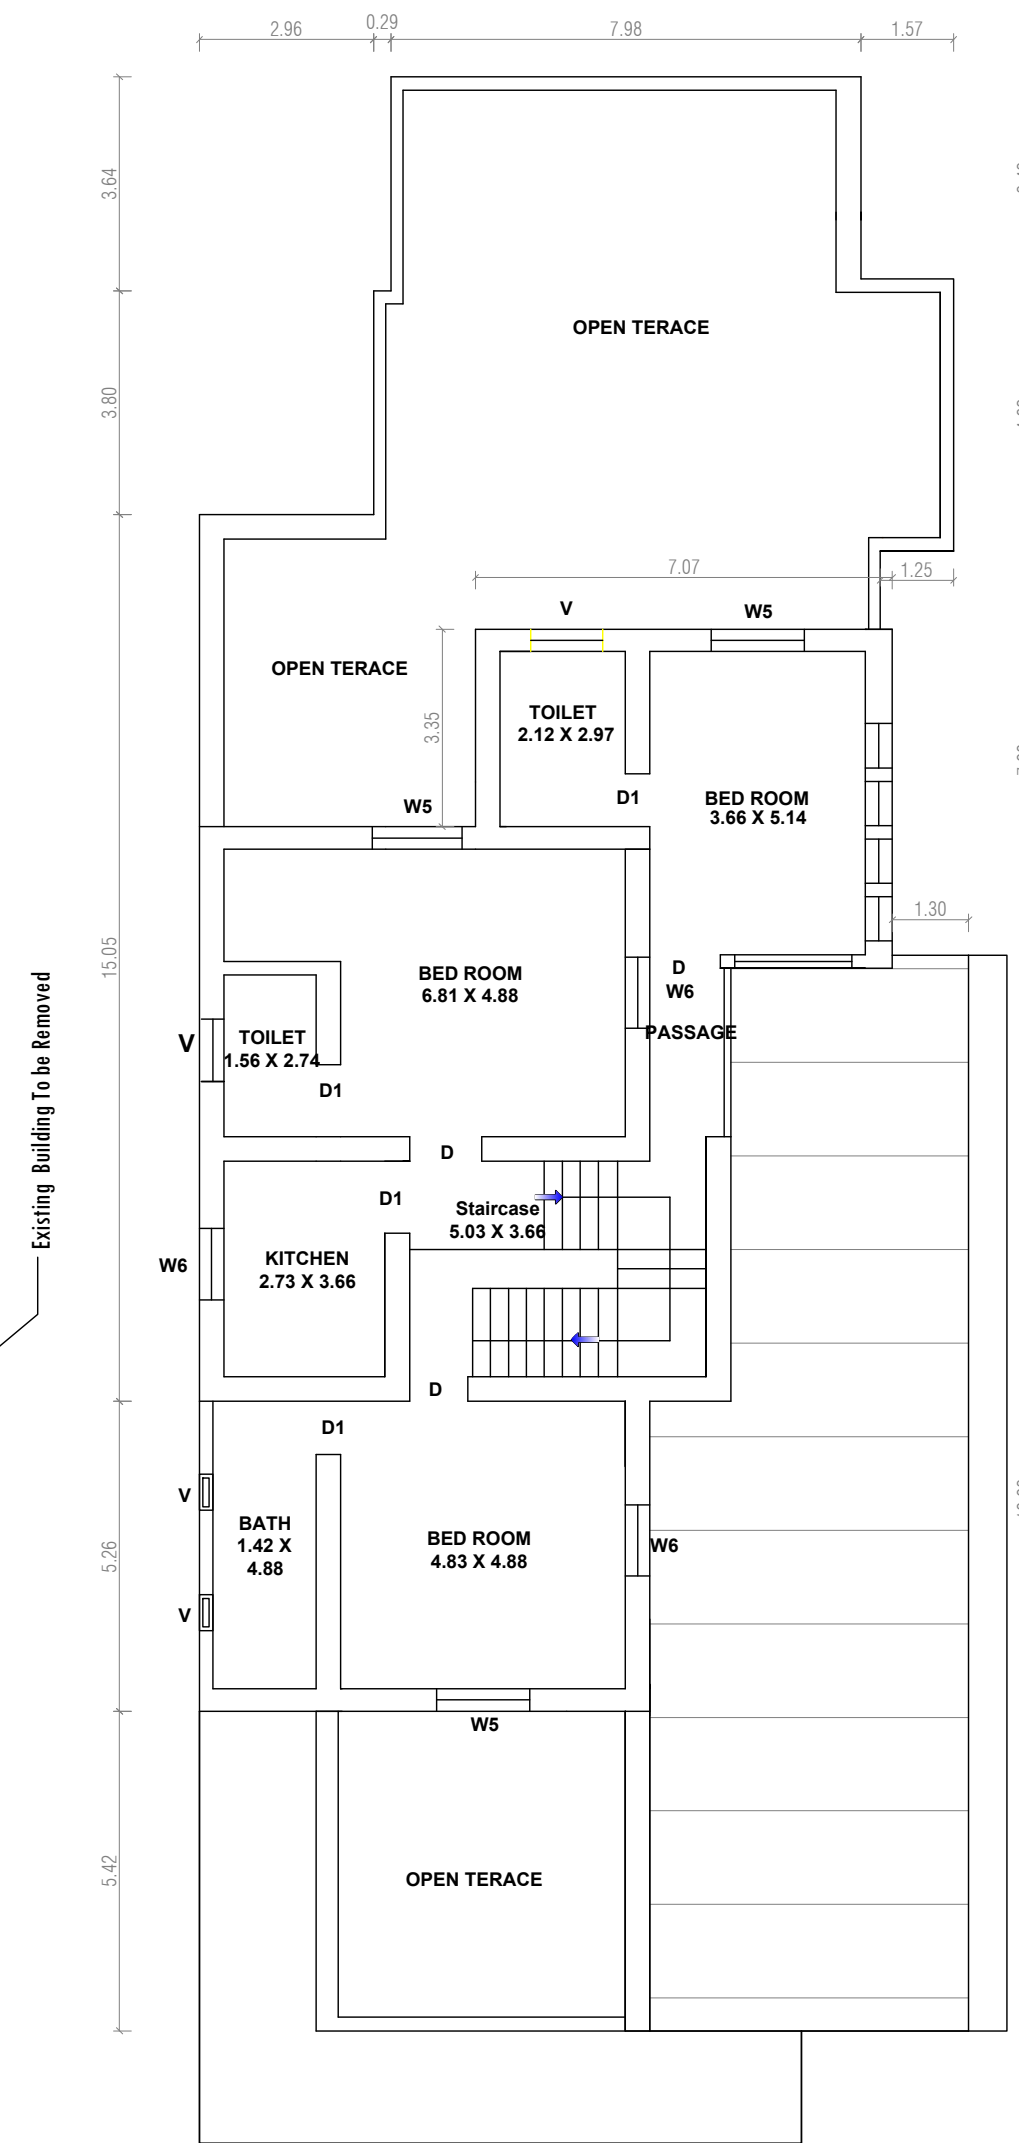

EXISTING FIRST FLOOR PLAN (BEFORE DEMOLISHING ACTUAL EXISTING BUILDING)

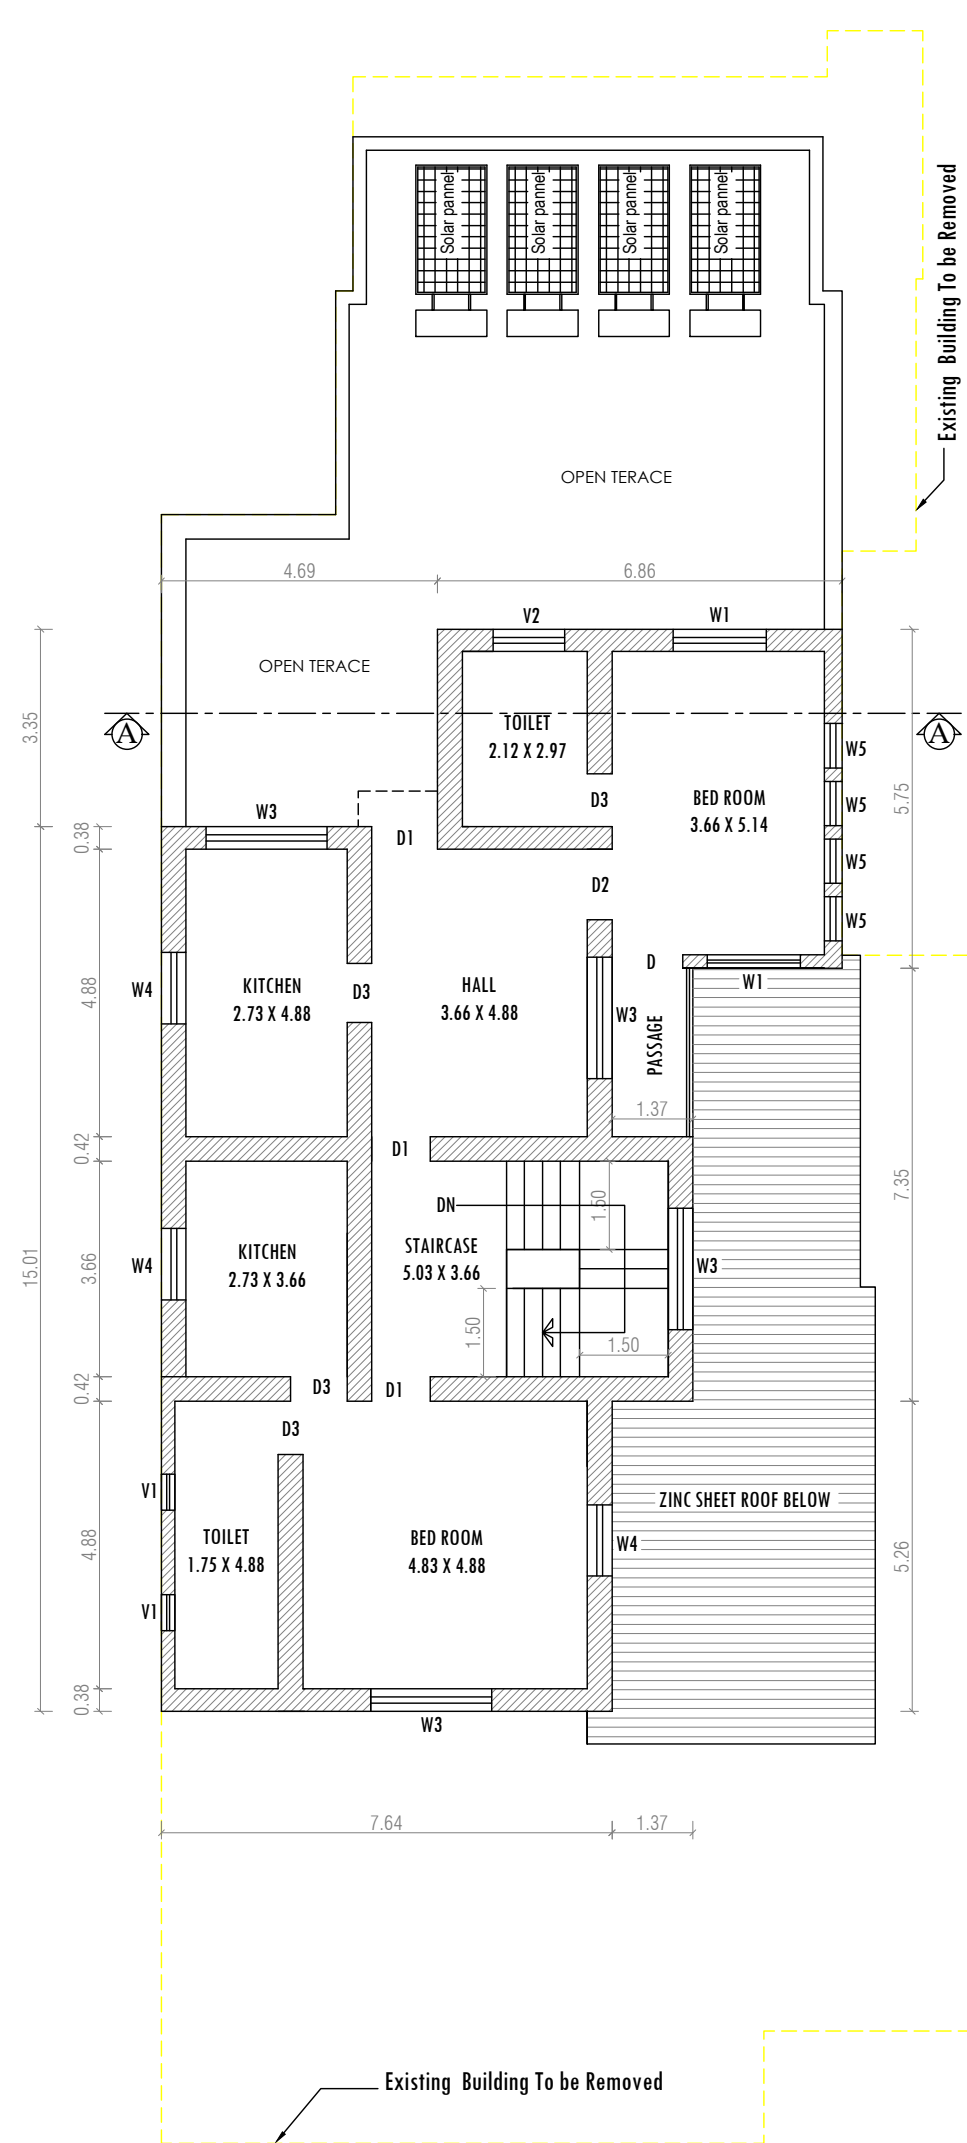









FIRST FLOOR PLAN RESIDENTIAL (AFTER DEMOLISHED & PROPOSED ALTERATION BUILDING)

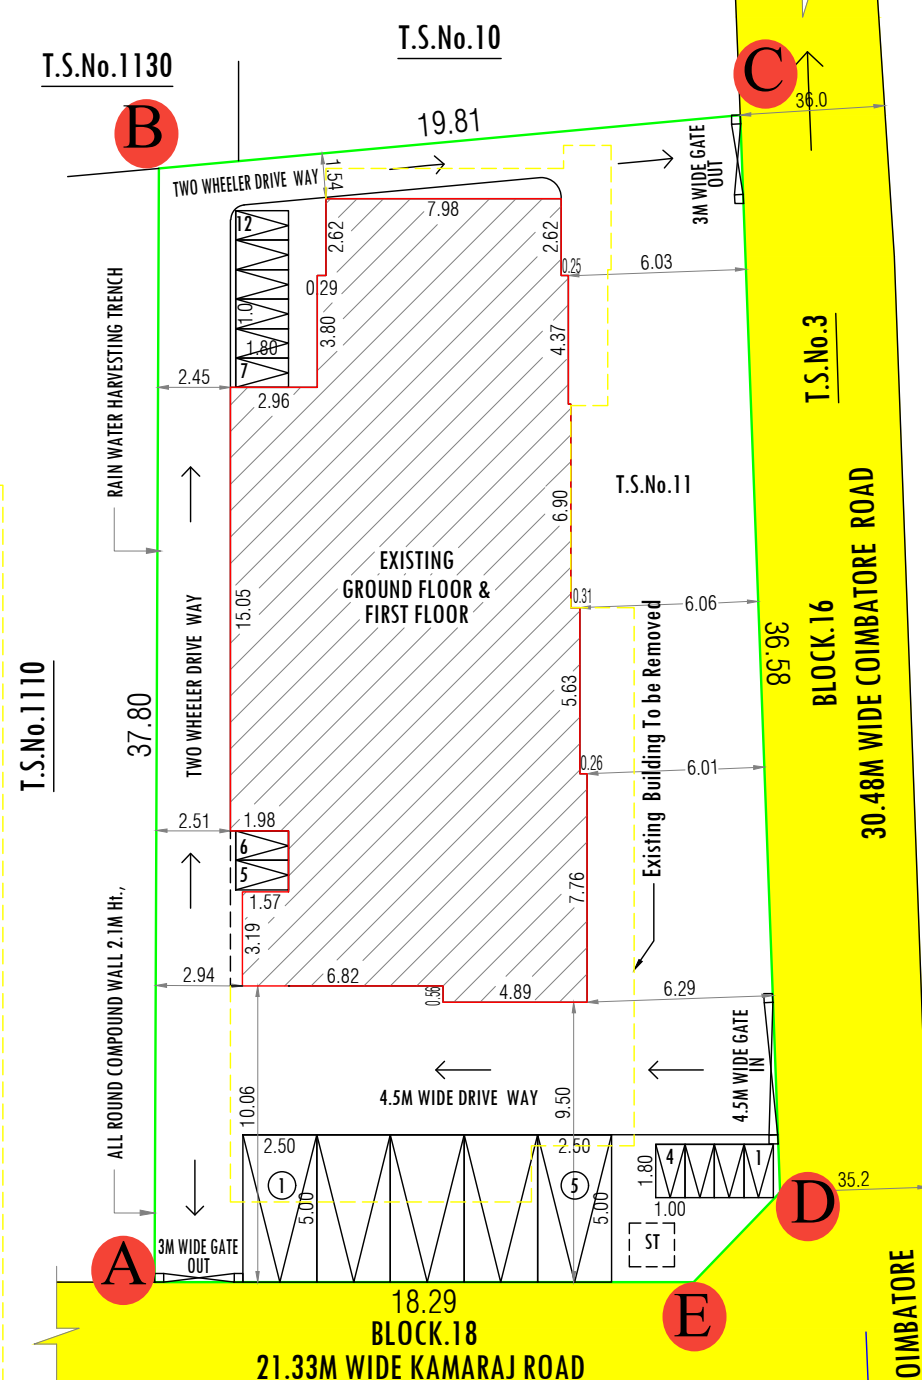

SITE PLAN (SCALE - 1 : 200)

ONLINE APPLICATION No. - SWP / BPA / 003587 / 2022
SWP / SITE APPROVAL / DTCP / R (C) No. 97 / 2023
SWP / PP / DTCP / R (C) No. 12 / 2023

STAIR CASE DETAILS (NOT TO SCALE)

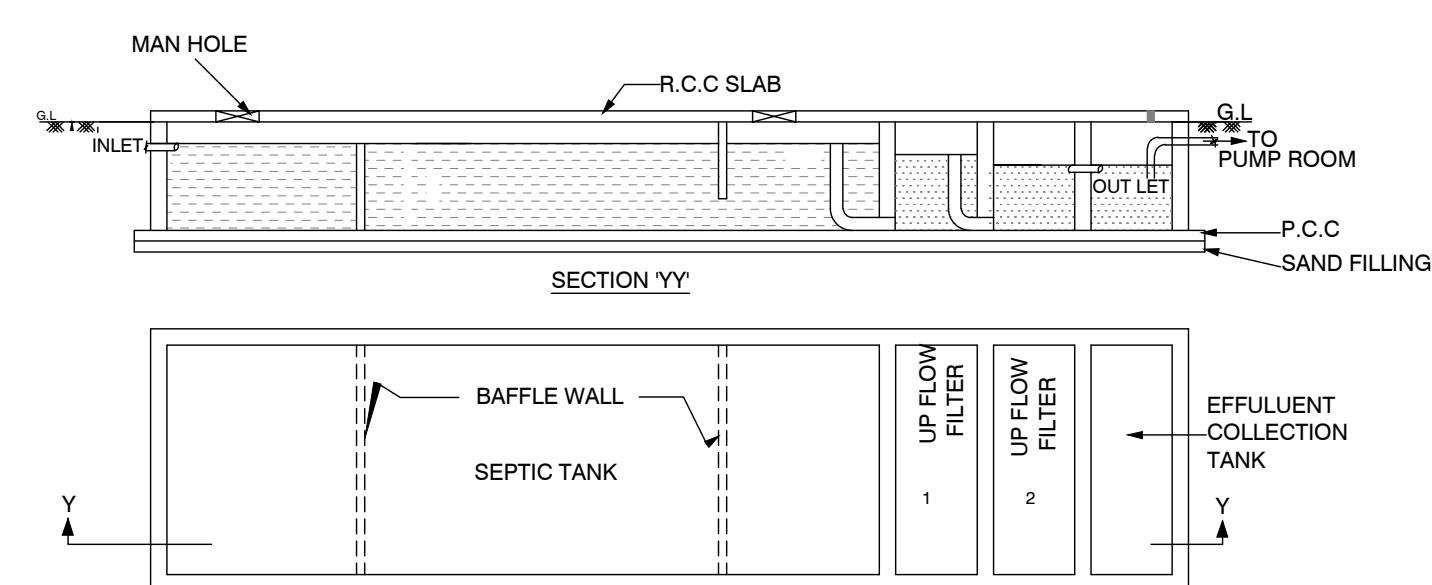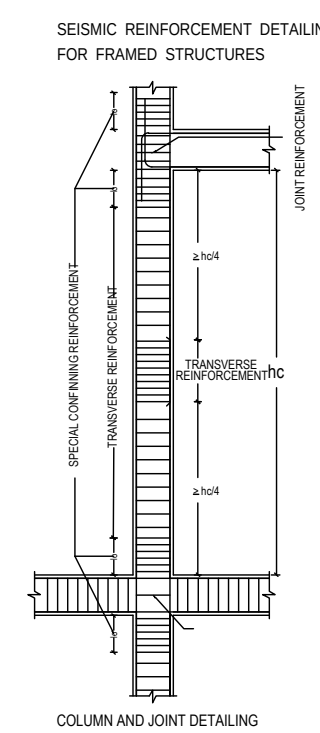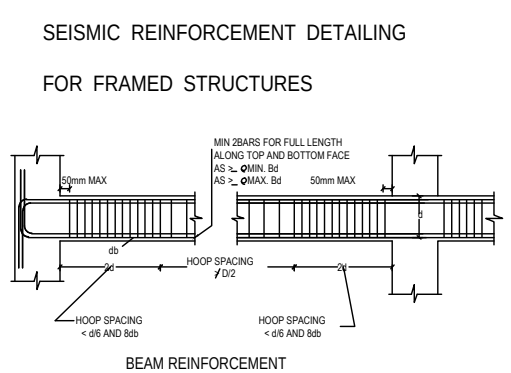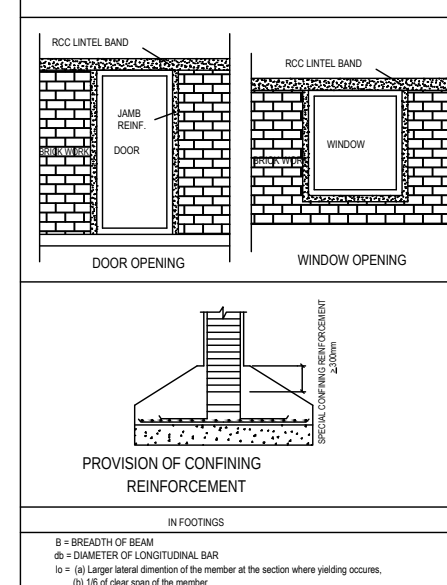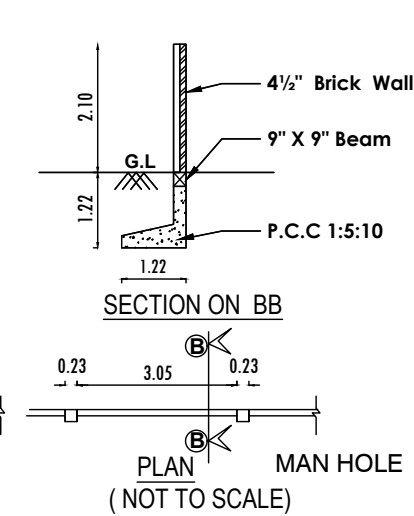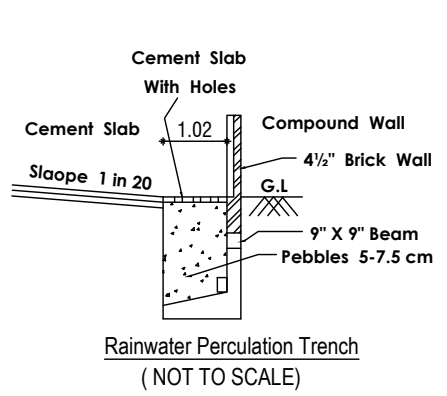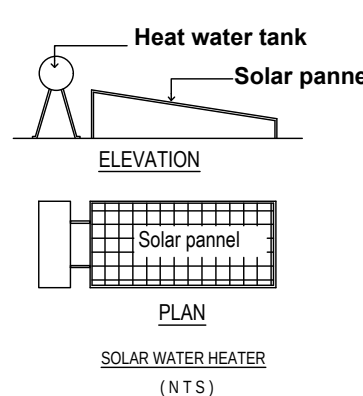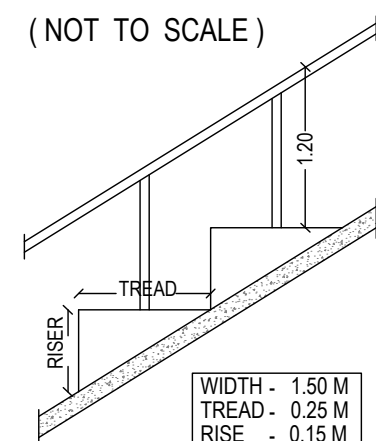

PLAN OF SEPTIC TANK

S.A.BRINOVASANTH (B.E.)(Civil)(Struct)
No.16, Vettaikaran Kovil Thottam, S.M. Palayam
G.N.Mills, Coimbatore - 641 029
Cell : 9940900916
Coimbatore LPA/SGR-1/20/02/004

STRUCTURAL ENGINEER

Er. THARANIPATHI. C
38, Boyer Street No. 1,
Singanallor (Po), Coimbatore-641 005.
Cell : 98422 69879
CBE.L.PA/RE/GR-1/19/04/033

ARCHITECT