

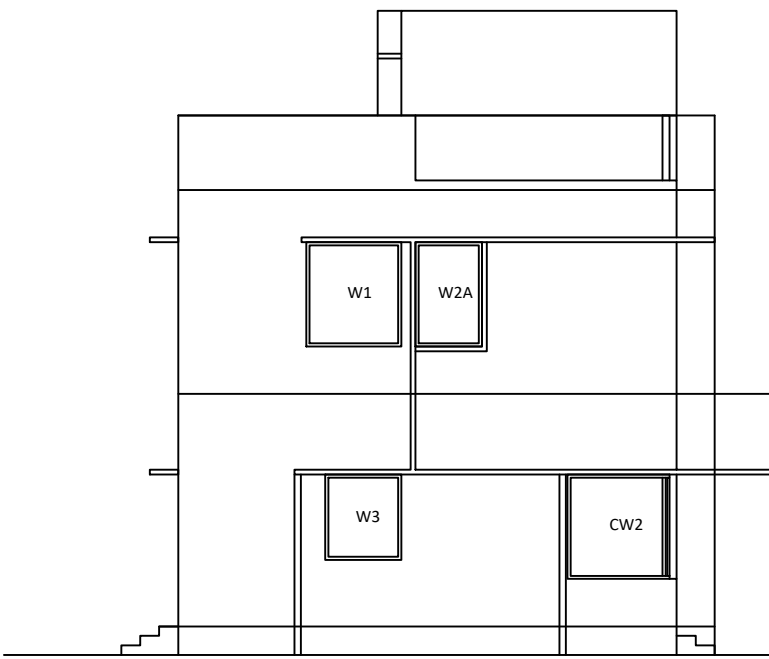


REVISED PLAN SHOWING THE UNDER CONSTRUCTION GROUP HOUSE RESIDENTIAL BUILDING IN T.S. Nos. : 11/3 & 11/6, [OLD S.F. No : 626 PT],
WARD No : 30, BLOCK No : 4, AT NANJUNDAPURAM ROAD, UPPLIPALAYAM VILLAGE, COIMBATORE CORPORATION.

SINGANALLUR D.D. PLAN No : 45 SCALE : 1 : 100

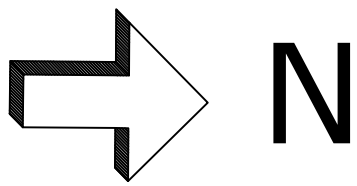



EAST WIDE ELEVATION

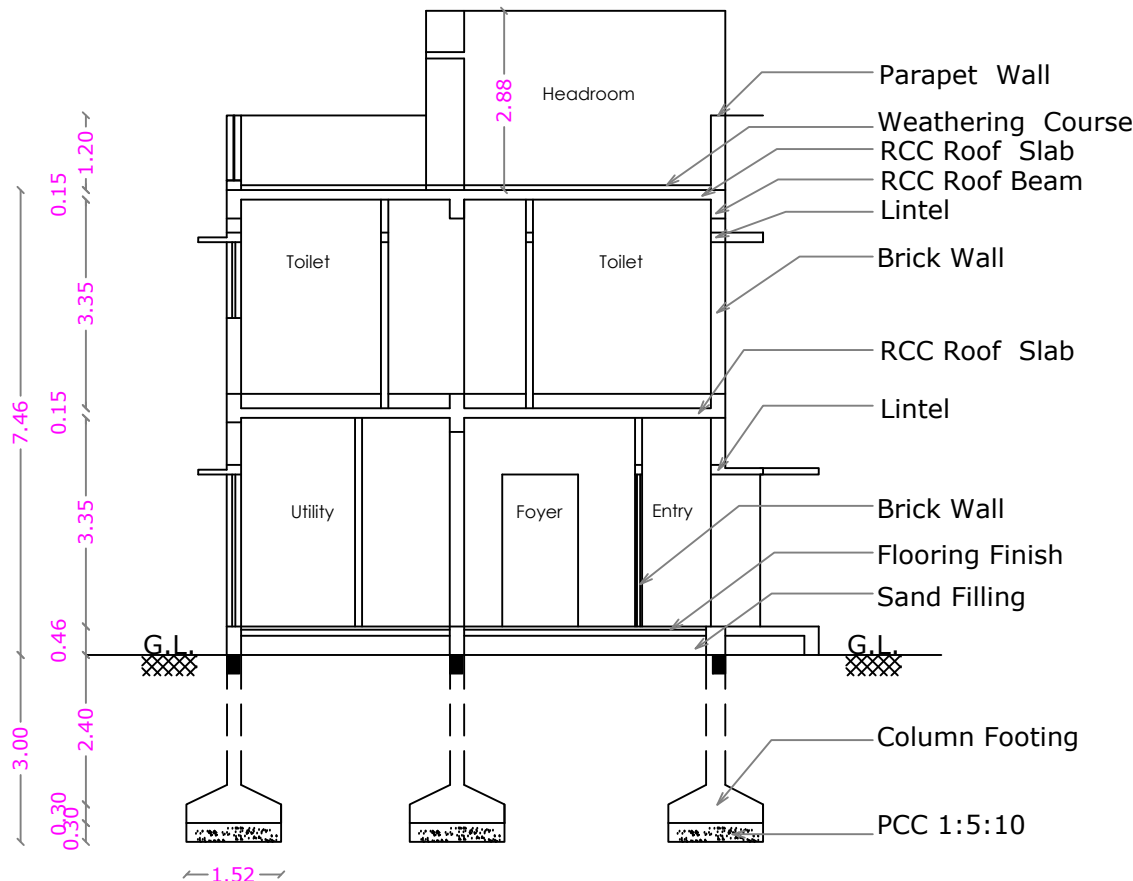


SECTION ON B B

STAIRCASE DETAILS


WIDTH - 1.07 m
TREAD - 0.30 m
RISE - 0.15 m

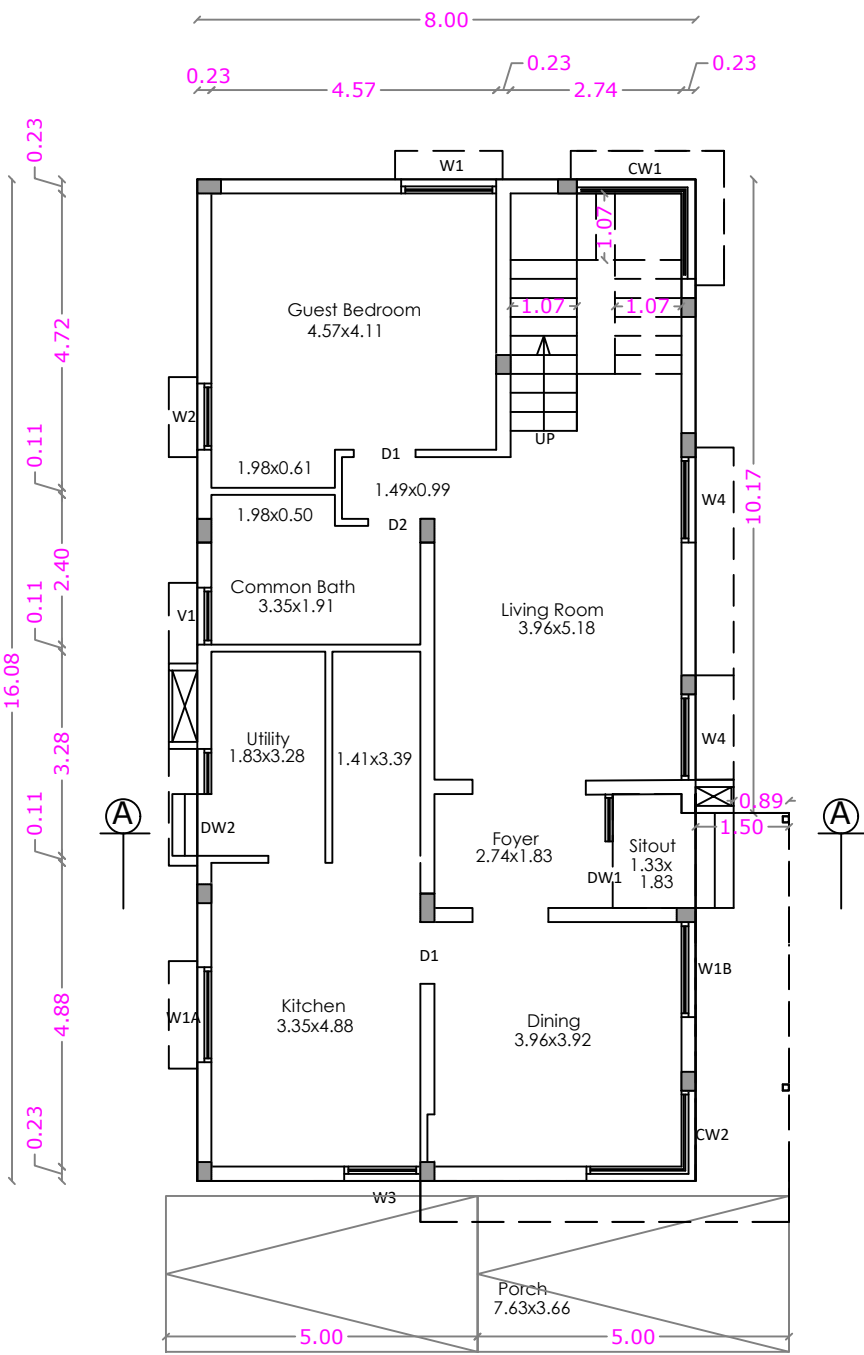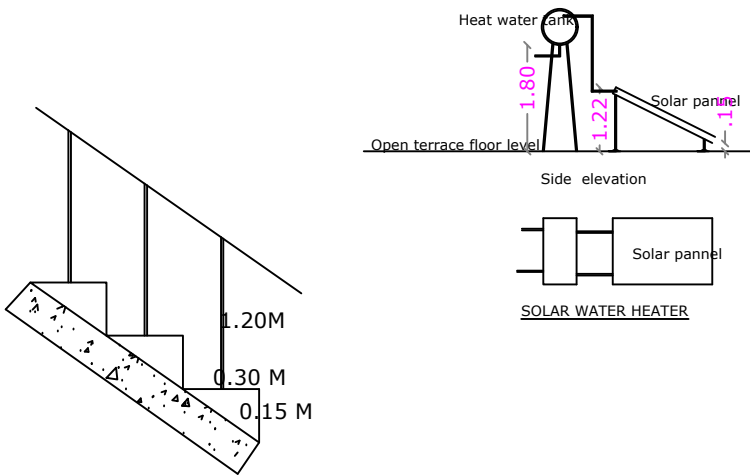

GROUND FLOOR PLAN

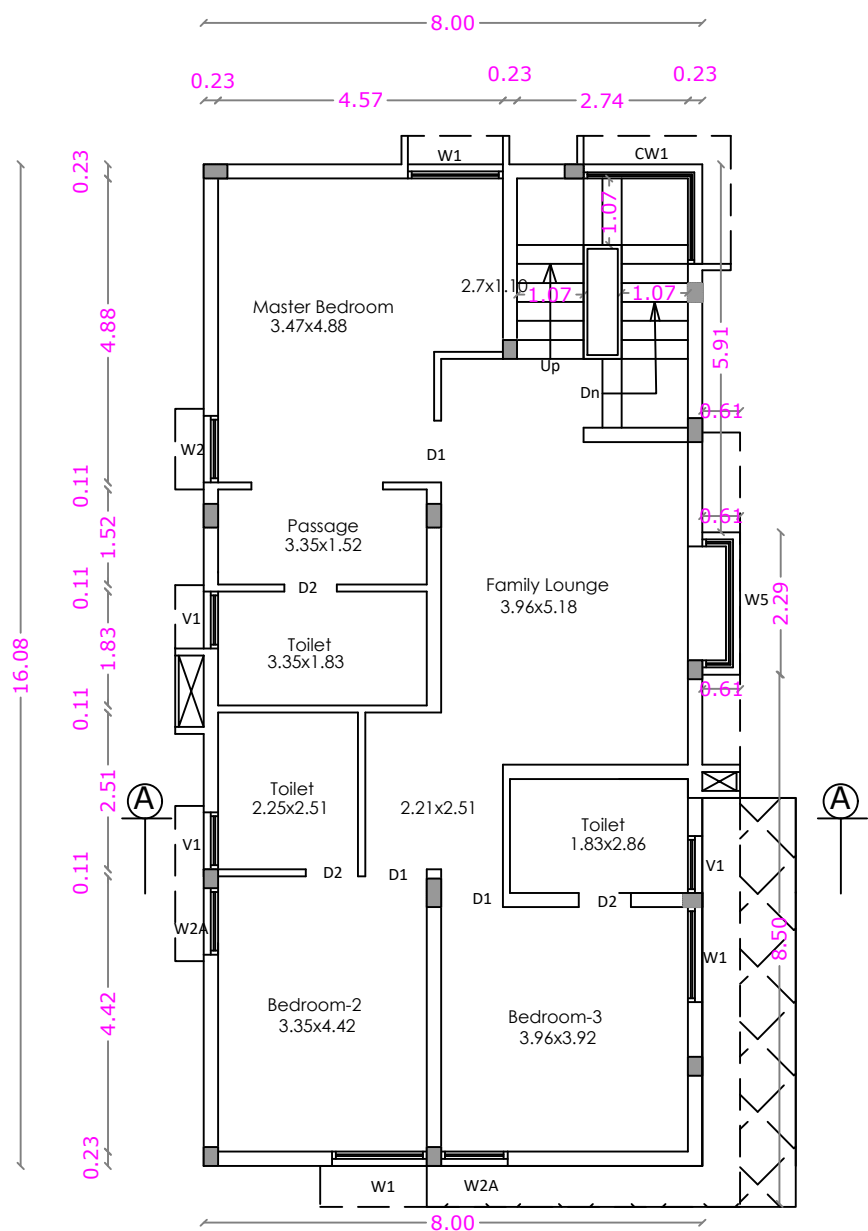

FIRST FLOOR PLAN

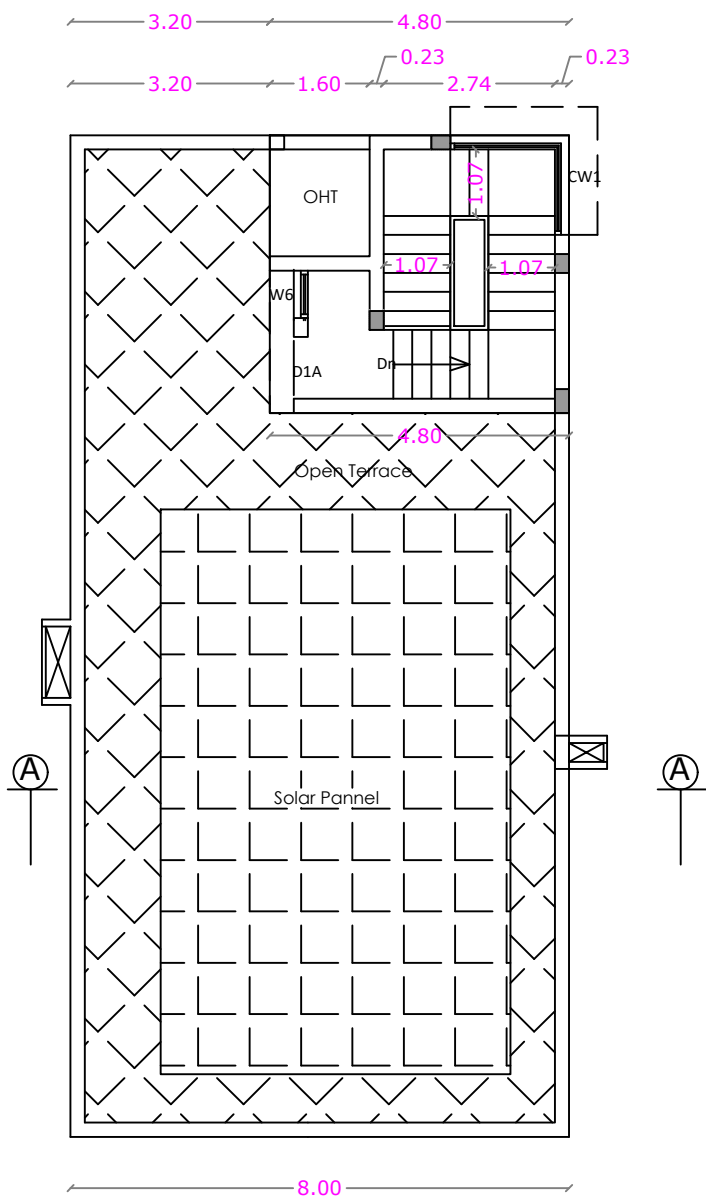

TERRACE FLOOR PLAN

BLOCK - A1

SHEET No : 2

AREA STATEMENT

TYPE - A1	F.S.I. AREA SQM	NON F.S.I. AREA SQM	TOTAL AREA SQM
GROUND FLOOR	144.96		144.96
FIRST FLOOR	140.25	-----	140.25
TERRACE FLOOR	-----	21.40	21.40
TOTAL all Floors	285.21	21.40	306.61

TOTAL F.S.I. AREA 285.21 Sqm

HEIGHT OF THE BUILDING 7.46 m

SCHEDULE OF JOINERY

		METRE
D/W1	MAIN DOOR/WINDOW	1.83 x 2.44
D/W2	MAIN DOOR/WINDOW	1.71 x 2.44
D1	DOOR	1.00 x 2.44
D2	DOOR	0.84 x 2.44
SF1	DOOR	3.35x 2.44
W1	WINDOW	1.52 x 1.68
W1A	WINDOW	1.52 x 1.37
W1B	WINDOW	1.52 x 1.37
W2	WINDOW	1.07 x 1.68
W2A	WINDOW	1.07 x 1.68
W3	WINDOW	1.22 x 1.37
W4	WINDOW	1.37 x 2.29
W5	WINDOW	0.61+2.29+ x 2.29
W6	WINDOW	0.76 x 1.37
CW1	CORNER WINDOW	1.60+1.90 x 1.68
CW2	CORNER WINDOW	1.75+1.45 x 1.68
V	VENTILATOR	0.91 x 1.07



STRUCTURAL ENGINEER

APPLICANT


LBS/ REGISTERED ENGINEER

REVISED PLAN SHOWING THE UNDER CONSTRUCTION GROUP HOUSE RESIDENTIAL BUILDING IN T.S. Nos. : 11/3 & 11/6, [OLD S.F. No : 626 PT],
WARD No : 30, BLOCK No : 4, AT NANJUNDAPURAM ROAD, UPPLIPALAYAM VILLAGE, COIMBATORE CORPORATION.

SINGANALLUR D.D. PLAN No : 45 SCALE : 1 : 100

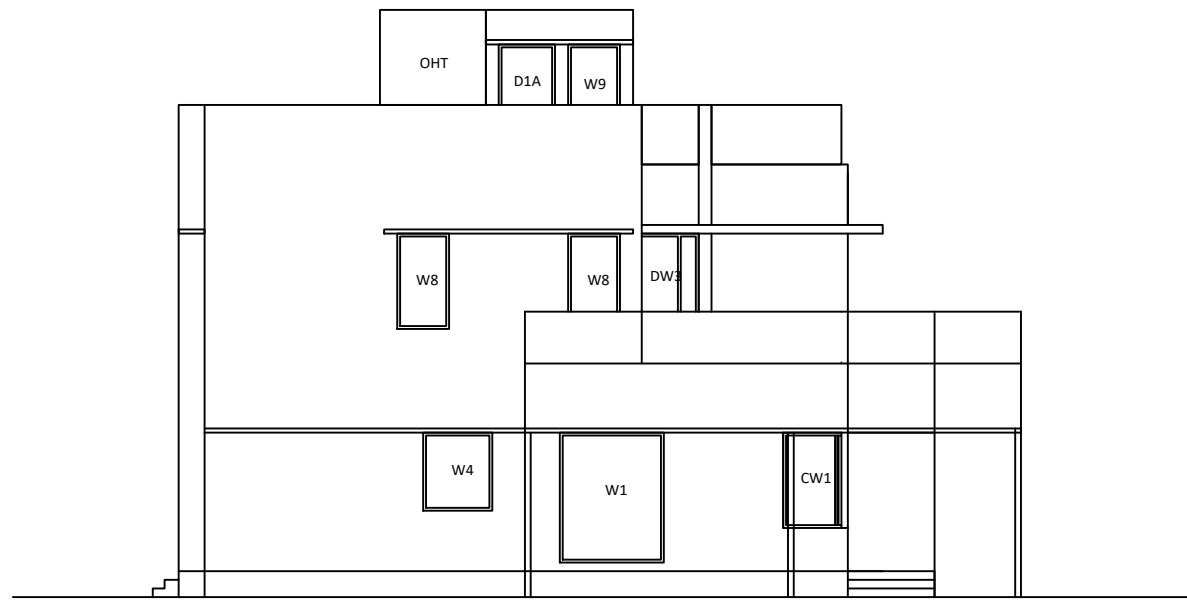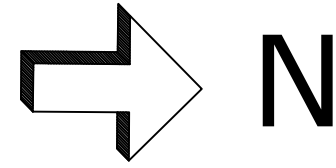




EAST WIDE ELEVATION

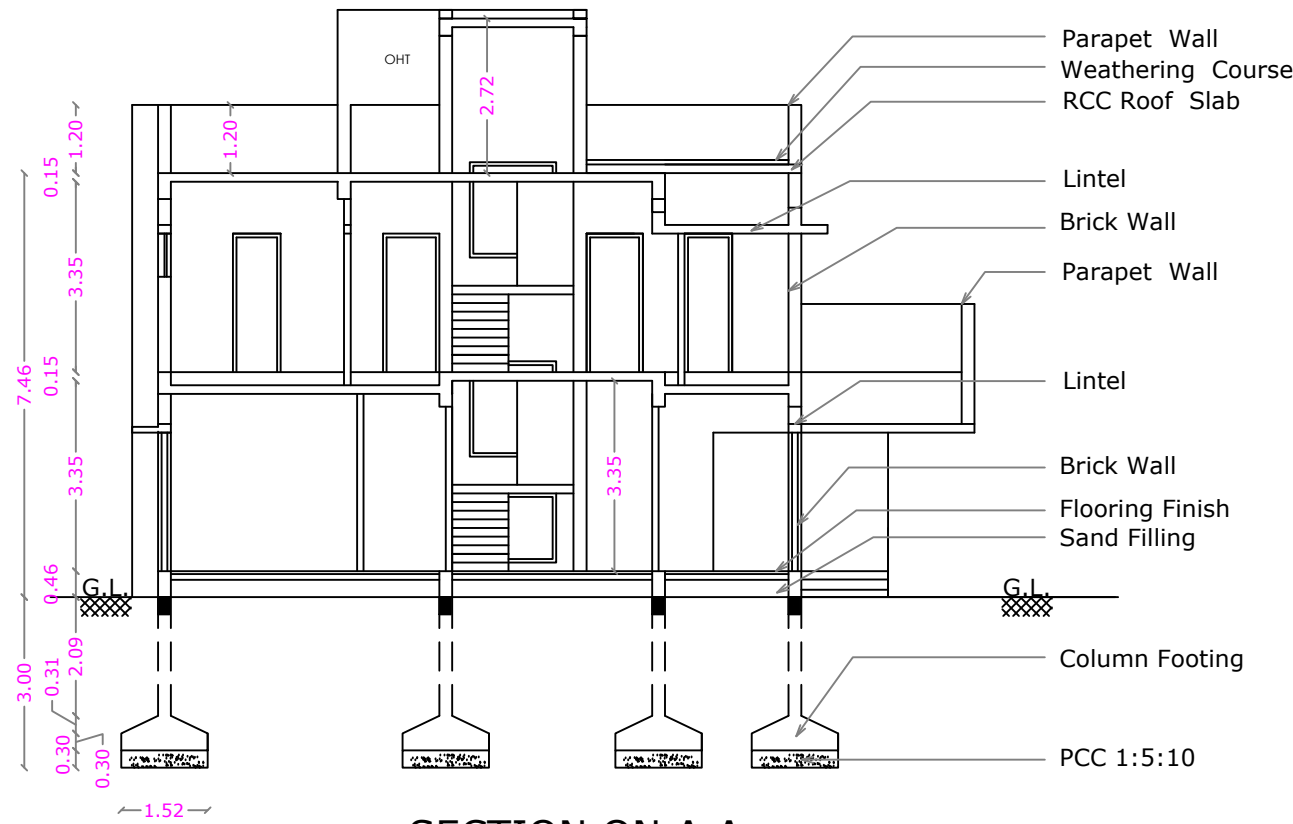


SECTION ON A A

STAIRCASE DETAILS


WIDTH - 0.99 m
TREAD - 0.30 m
RISE - 0.15 m

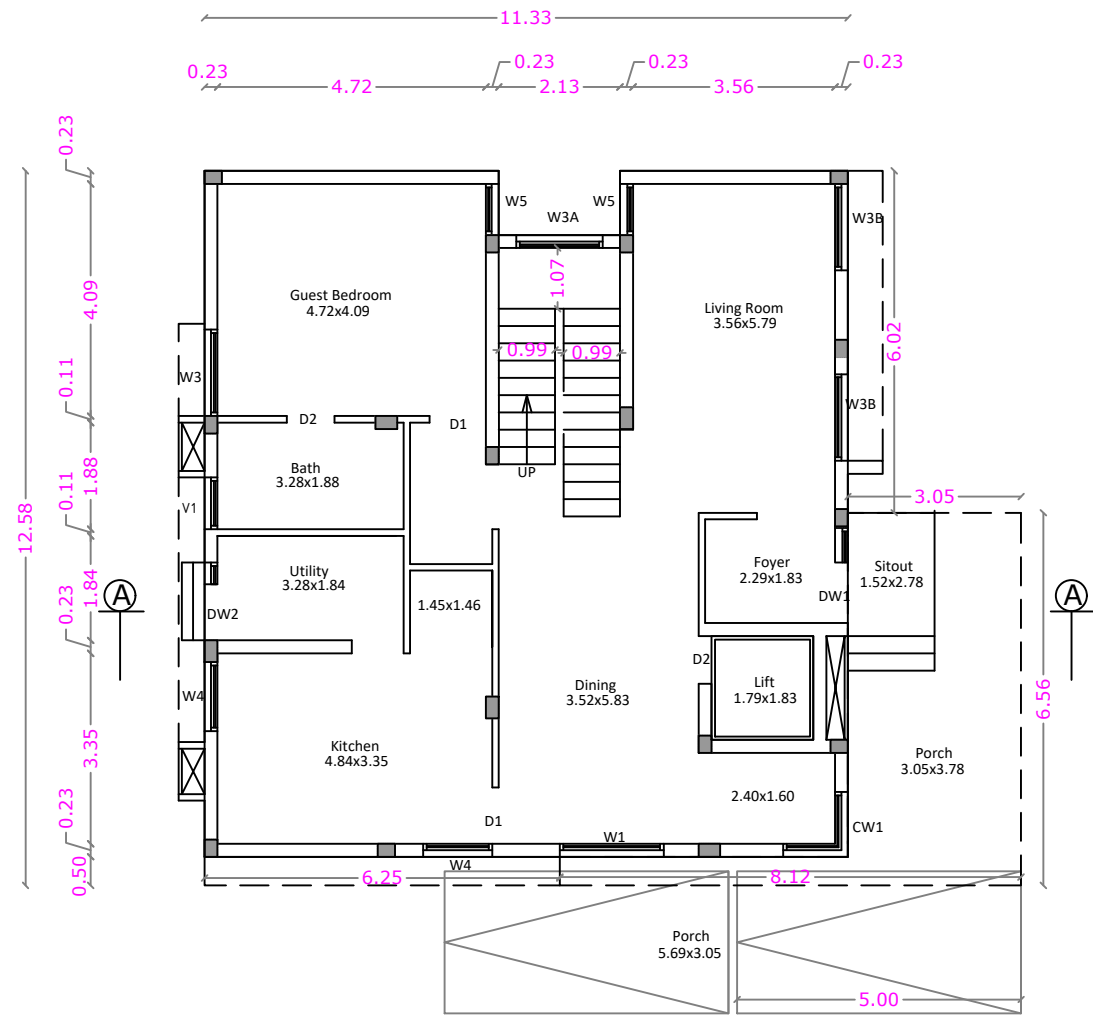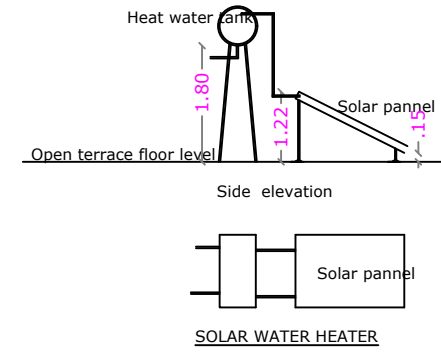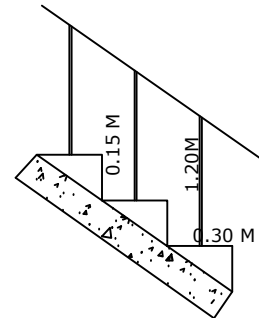

GROUND FLOOR PLAN

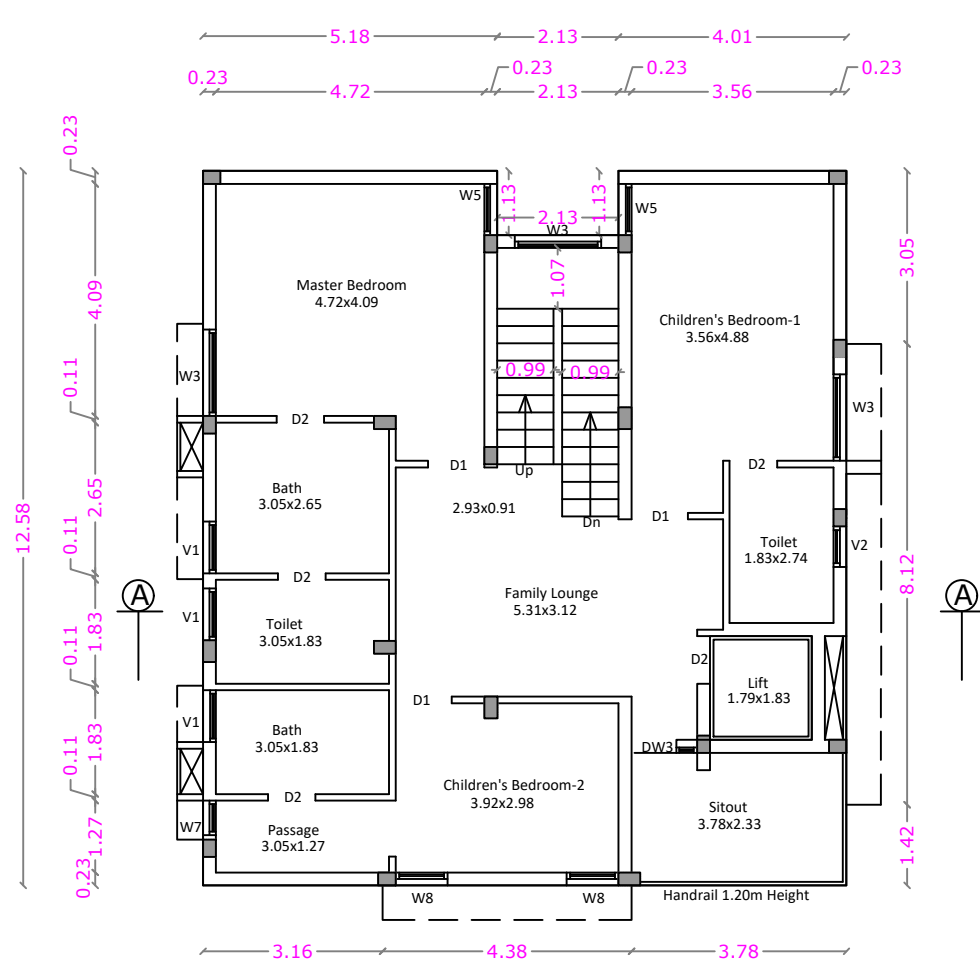

FIRST FLOOR PLAN

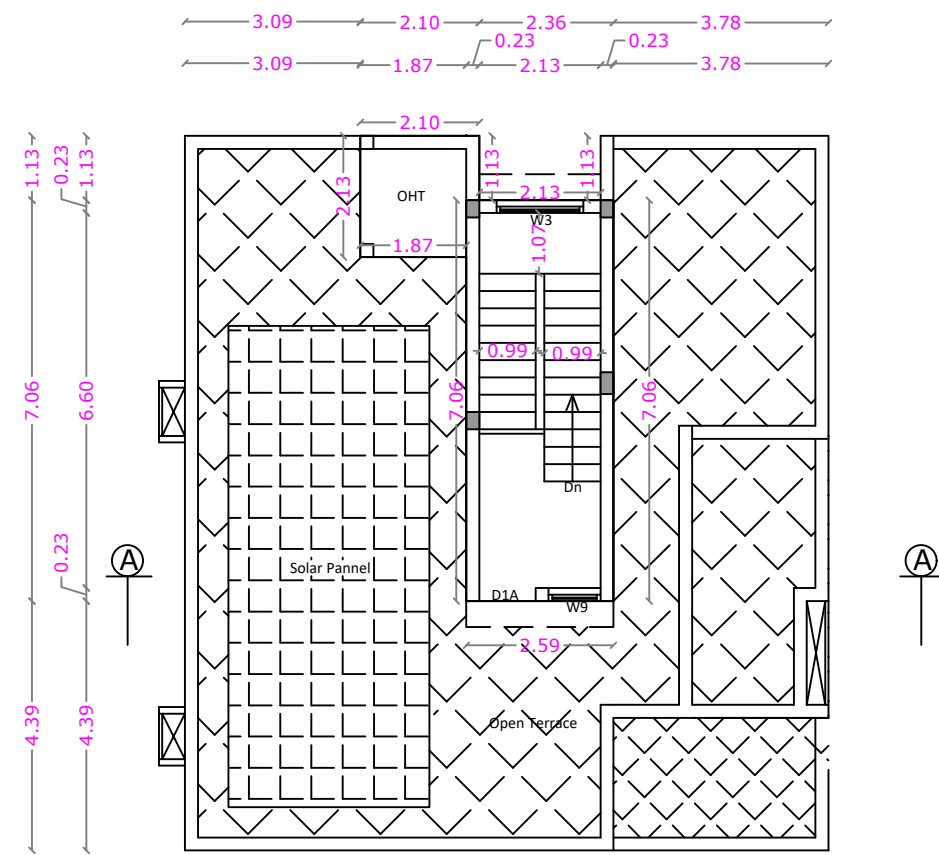

TERRACE FLOOR PLAN

BLOCK - A2 SHEET No : 3

AREA STATEMENT

TYPE - A2	F.S.I. AREA SQM	NON F.S.I. AREA SQM	TOTAL AREA SQM
GROUND FLOOR	160.13	-----	160.13
FIRST FLOOR	142.80	-----	142.80
TERRACE FLOOR	-----	22.54	22.54
TOTAL all Floors	302.93	22.54	325.47

TOTAL F.S.I. AREA 302.93 Sqm
HEIGHT OF THE BUILDING 7.46 m

SCHEDULE OF JOINERY

		METRE
D/W1	MAIN DOOR/WINDOW	1.68 x 2.44
D/W2	MAIN DOOR/WINDOW	1.37 x 2.44
D1	DOOR	1.00 x 2.44
D2	DOOR	0.84 x 2.44
W1	WINDOW	1.83 x 2.29
W3	WINDOW	1.52 x 1.68
W3A	WINDOW	1.52 x 1.07
W3B	WINDOW	1.52 x 2.29
W4	WINDOW	1.22 x 1.37
W5	WINDOW	0.90 x 1.68
W7	WINDOW	0.76 x 1.07
W8	WINDOW	0.91 x 1.37
W9	WINDOW	0.91 x 1.37
CW1	CORNER WINDOW	1.14 + 1.14 x 1.68
V	VENTILATOR	0.91 x 1.07
V1	VENTILATOR	0.71 x 1.07


STRUCTURAL ENGINEER

APPLICANT

LBS/ REGISTERED ENGINEER

SINGANALLUR D.D. PLAN No : 45 SCALE : 1 : 100

WIDTH - 0.99 m
TREAD - 0.30 m
RISE - 0.15 m

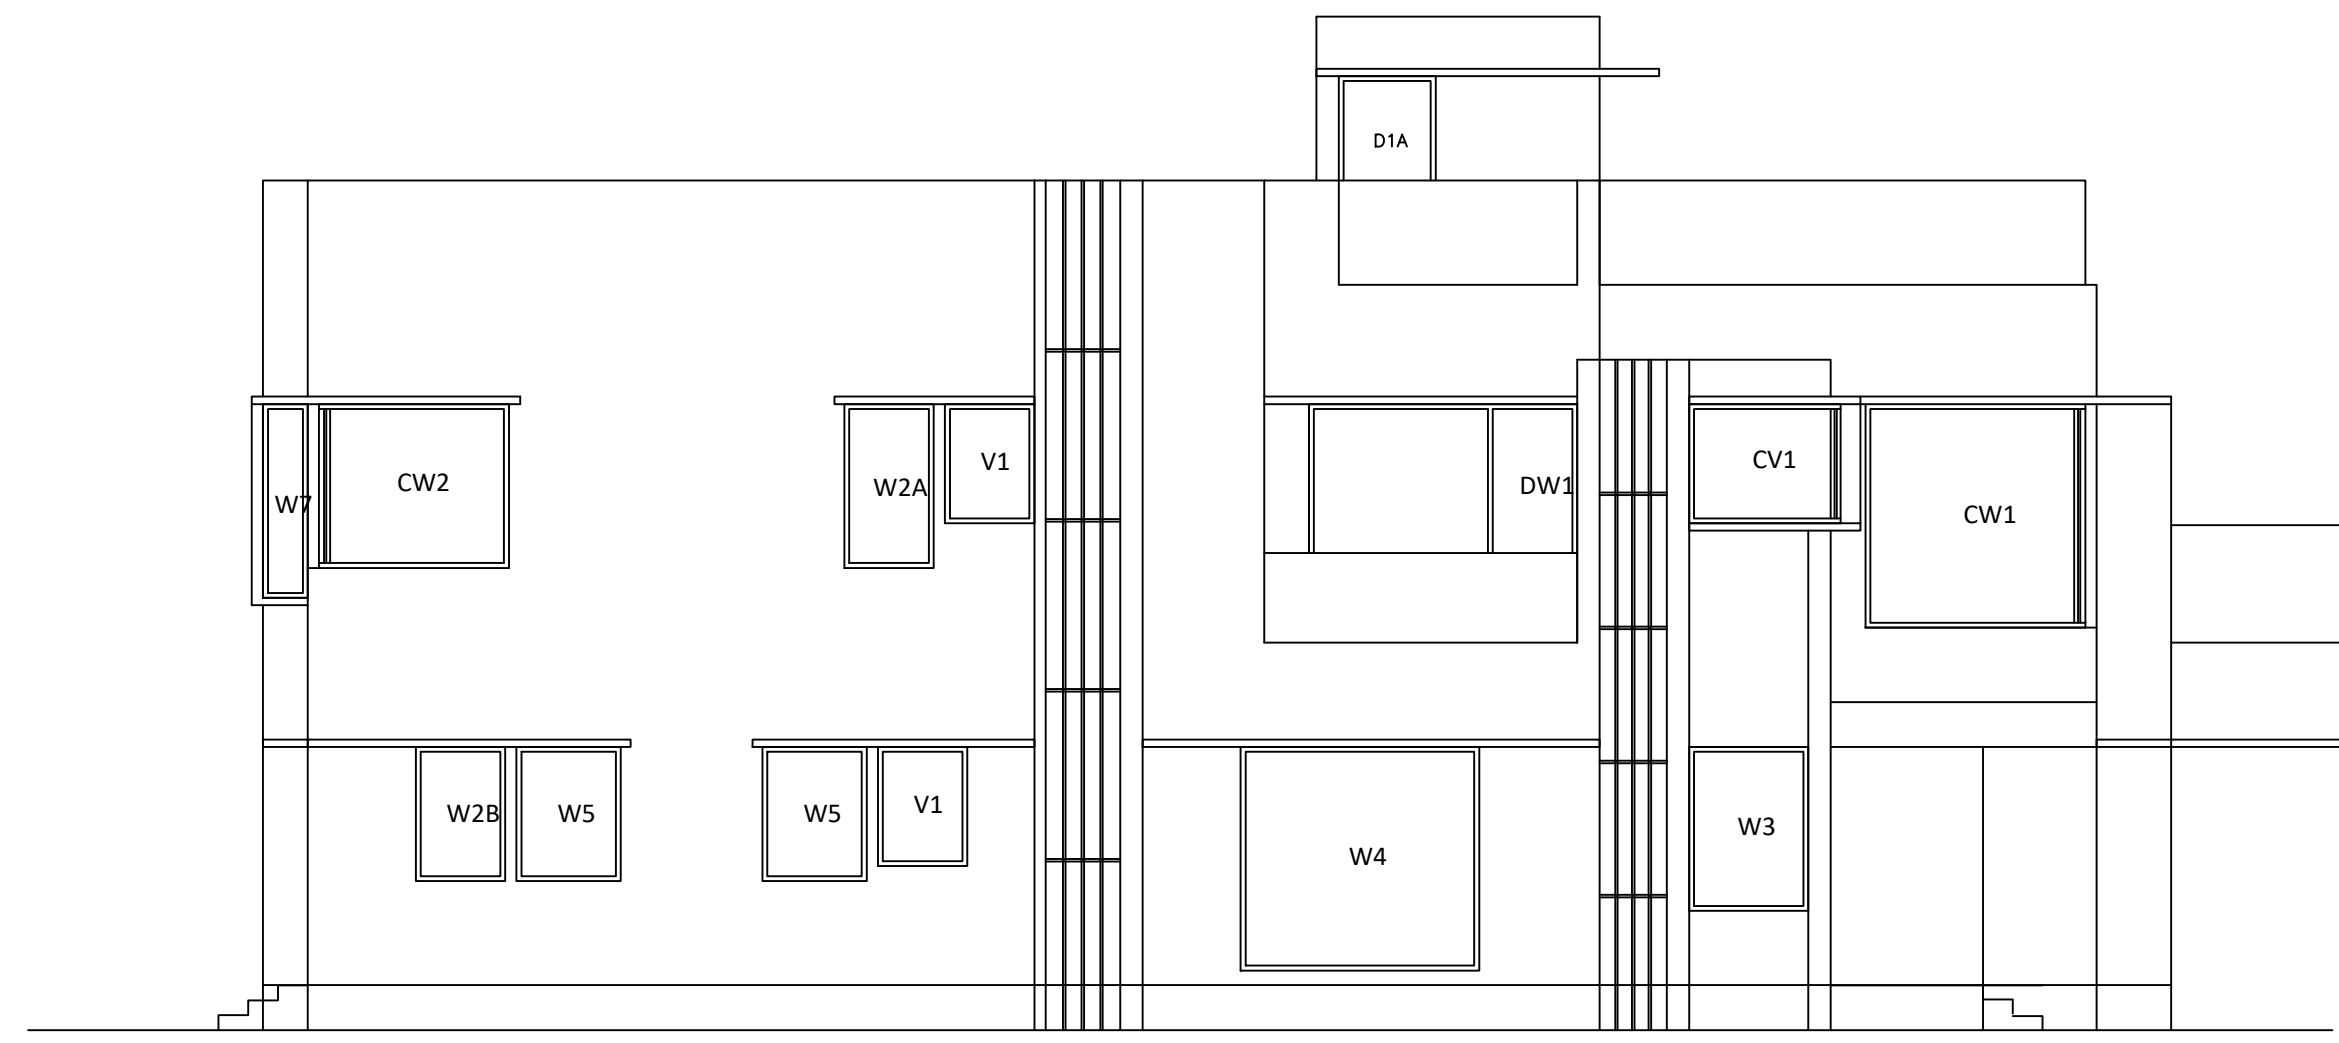

Parapet Wall

Weathering Course

Head Room

RCC Roof Slab

Brick Wall

Lintel

Brick Wall

Lintel

Flooring Finish

Sand Filling

Column Footing

PCC 1:5:10

Staircase

Staircase

Dining

Family Lounge


Sitout

G.L.

G.L.

G.L.

Dimensions (m): 0.15, 1.20, 2.59, 0.15, 3.35, 0.46, 3.35, 7.46, 3.00, 3.00, 3.00

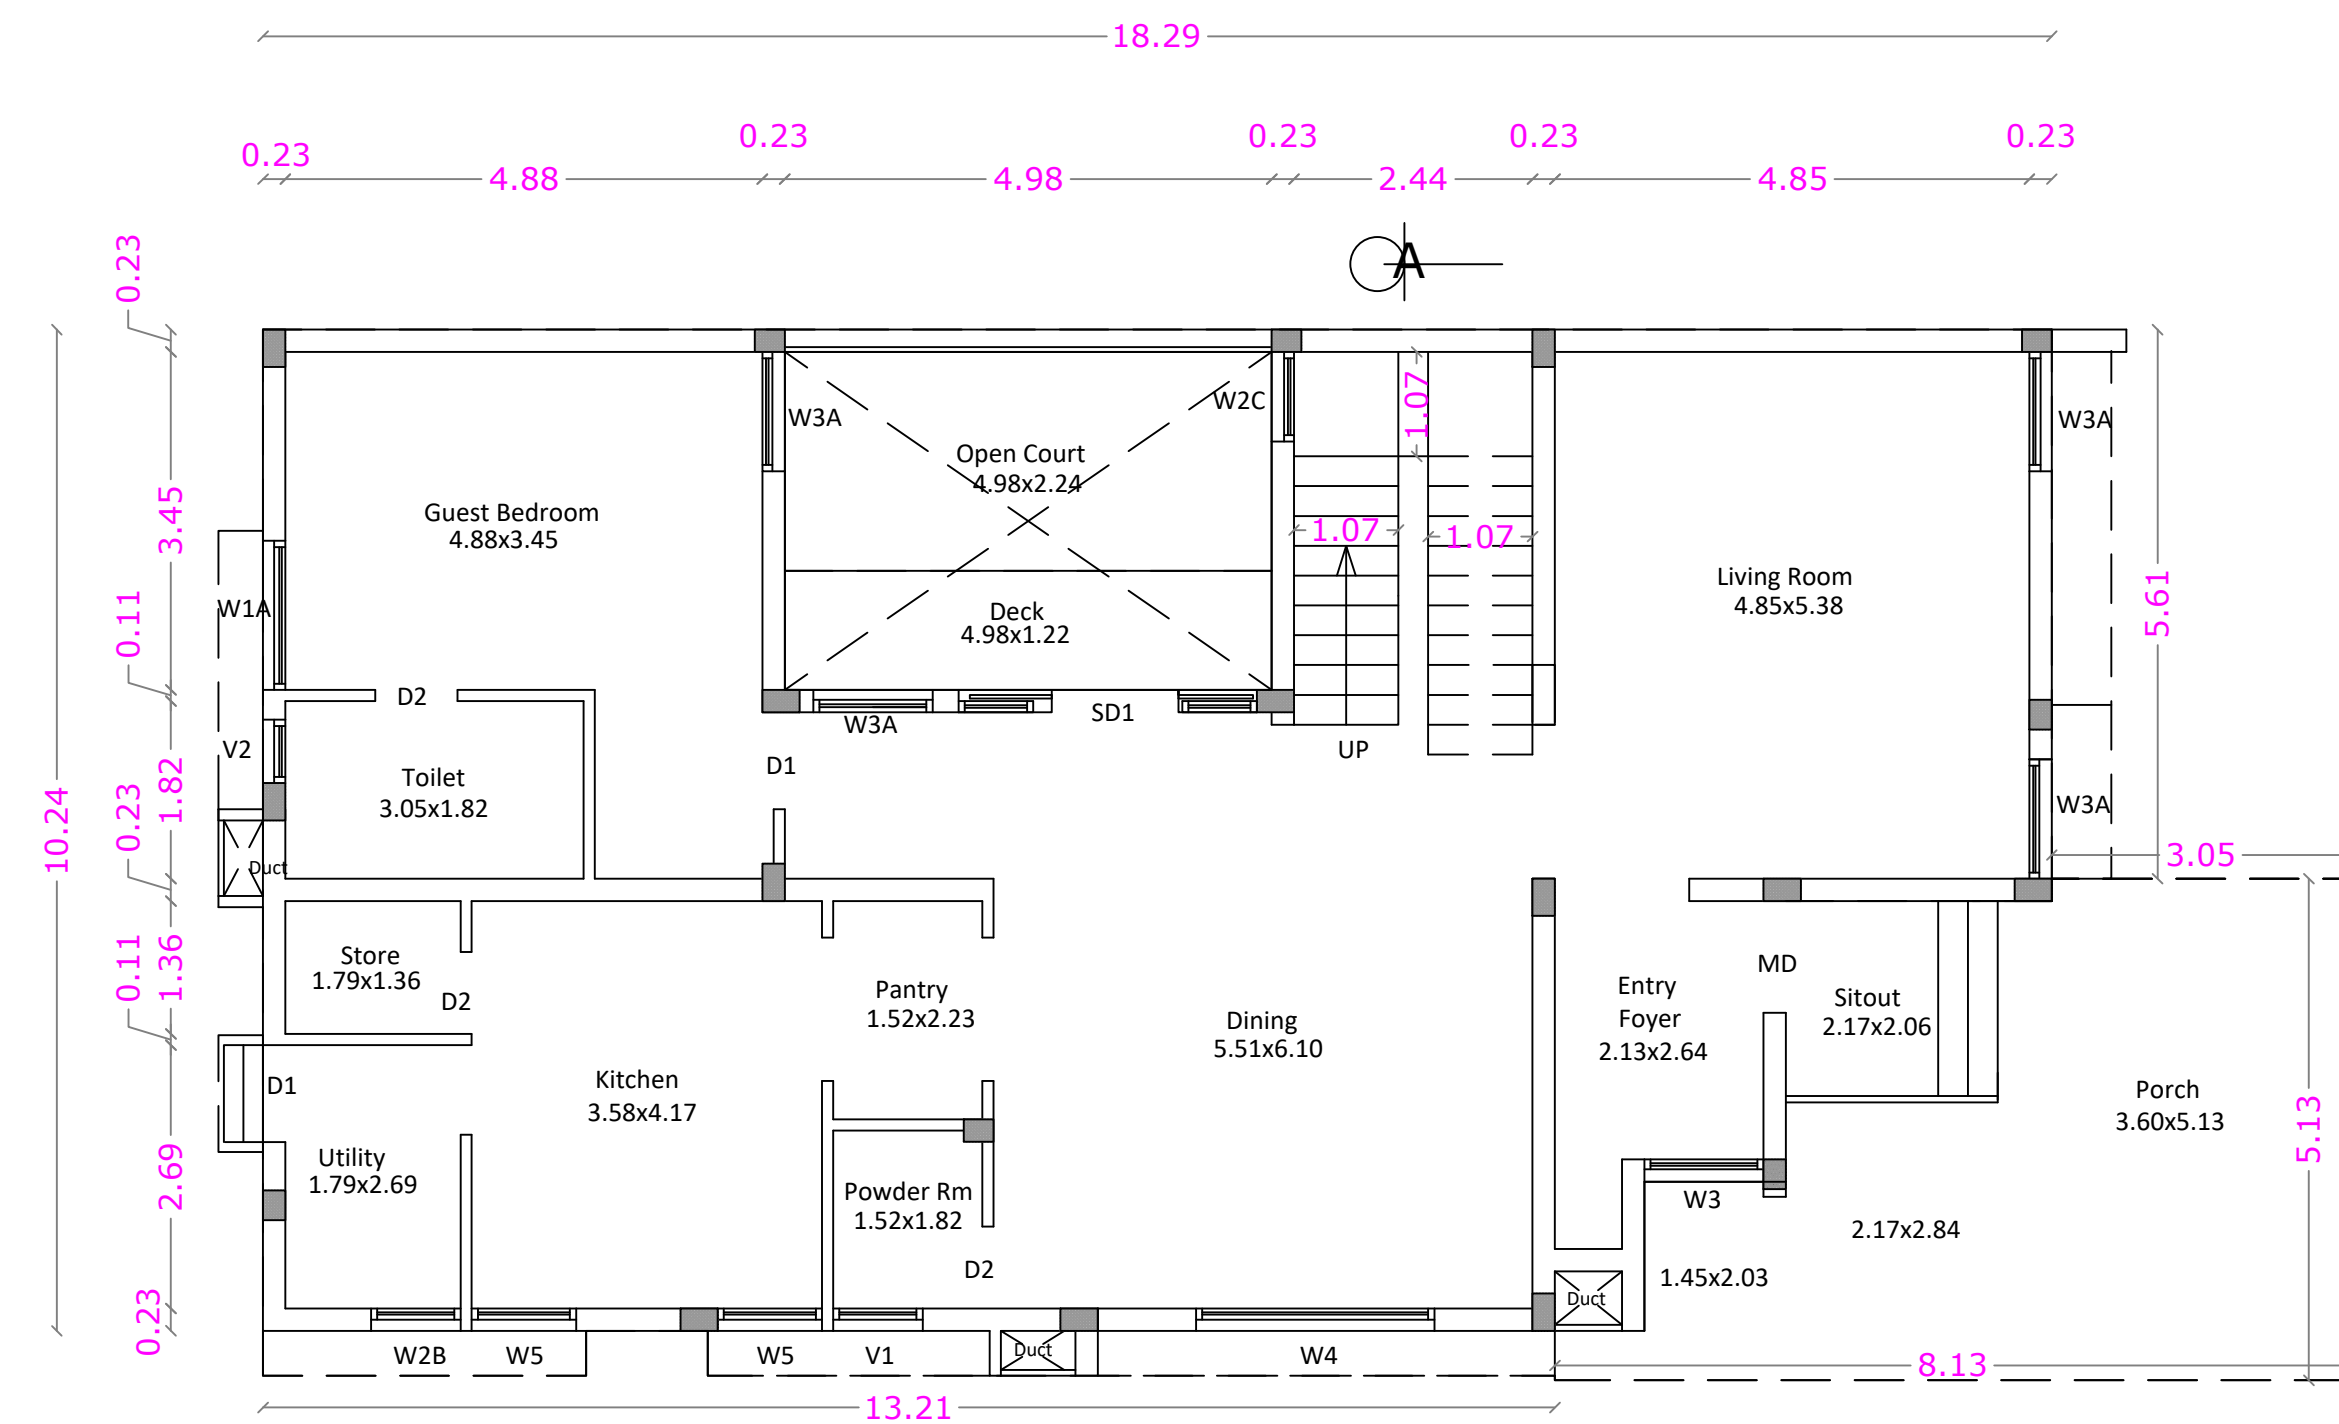

This is a detailed floor plan for a 1500 sq ft house. The overall dimensions are 18.29m in width and 10.24m in depth. The plan includes the following rooms and features:

- Master Bedroom:** 4.88x4.67, featuring a window (W8), a door (D1), and a closet (W10).
- Master Toilet:** 2.41x2.67, featuring a window (W3).
- Children's Bedroom - 1:** 4.85x5.38, featuring a window (W5) and a closet (CW1).
- Children's Bedroom - 2:** 3.64x3.35, featuring a door (D2) and a closet (CW2).
- Family Lounge:** 6.46x4.16, featuring a door (D1) and a window (W9).
- Open Court:** 4.88x4.67, featuring a door (D1) and a window (W10).
- Toilet:** 2.13x3.56, featuring a door (D2) and a window (W7).
- Open Terrace:** 3.24x2.72, featuring a door (D2) and a window (W7).
- Handrail:** 1.20m Height, located near the entrance.
- Staircase:** Located in the center, featuring a door (D1) and a window (W10).
- Passage:** 2.35x1.52, featuring a door (D1) and a window (W10).
- Sitout:** 3.20x1.92, featuring a door (D1) and a window (W10).
- Windows:** W3, W5, W7, W8, W9, W10.
- Doors:** D1, D2.
- Closets:** CW1, CW2.
- Handrail:** 1.20m Height.

TYPE - A3	F.S.I. AREA SQM	NON F.S.I. AREA SQM	TOTAL AREA SQM
GROUND FLOOR	188.22	----	188.21
FIRST FLOOR	162.93	----	162.94
TERRACE FLOOR	----	20.63	20.63
TOTAL all Floors	351.15	20.63	371.78

SCHEDULE OF JOINERY		METRE
D/W1	MAIN DOOR/WINDOW	2.74 x 2.44
MD	MAIN DOOR	1.14 x 2.44
SD1	DOOR/WINDOW	3.05 x 2.40
D1	DOOR	1.00 x 2.44
D2	DOOR	0.84 x 2.44
W1A	WINDOW	1.52 x 1.68
W2A	WINDOW	0.91 x 1.68
W2B	WINDOW	0.91 x 1.37
W2C	WINDOW	0.91 x 1.68
W2D	WINDOW	0.91 x 1.98
W3	WINDOW	1.22 x 1.68
W3A	WINDOW	1.22 x 1.68
W4	WINDOW	2.44 x 2.29
W5	WINDOW	1.07 x 1.37
W7	WINDOW	0.46 x 1.83
W8	WINDOW	1.37 x 2.29
W9	WINDOW	3.05 x 2.29
W10	WINDOW	1.83 x 2.29
CW1	CORNER WINDOW	1.45+2.36 x 2.29
CW2	CORNER WINDOW	2.06+1.13 x 2.29
CV1	CORNER VENTILATOR	1.57+1.30 x 1.07
V1	VENTILATOR	0.91 x 1.07
V2	VENTILATOR	0.65 x 1.07


LBS/ REGISTERED ENGINEER

REVISED PLAN SHOWING THE UNDER CONSTRUCTION GROUP HOUSE RESIDENTIAL BUILDING IN T.S. Nos. : 11/3 & 11/6, [OLD S.F. No : 626 PT],
WARD No : 30, BLOCK No : 4, AT NANJUNDAPURAM ROAD, UPPLIPALAYAM VILLAGE, COIMBATORE CORPORATION.

SINGANALLUR D.D. PLAN No : 45 SCALE : 1 : 100







EAST SIDE ELEVATION

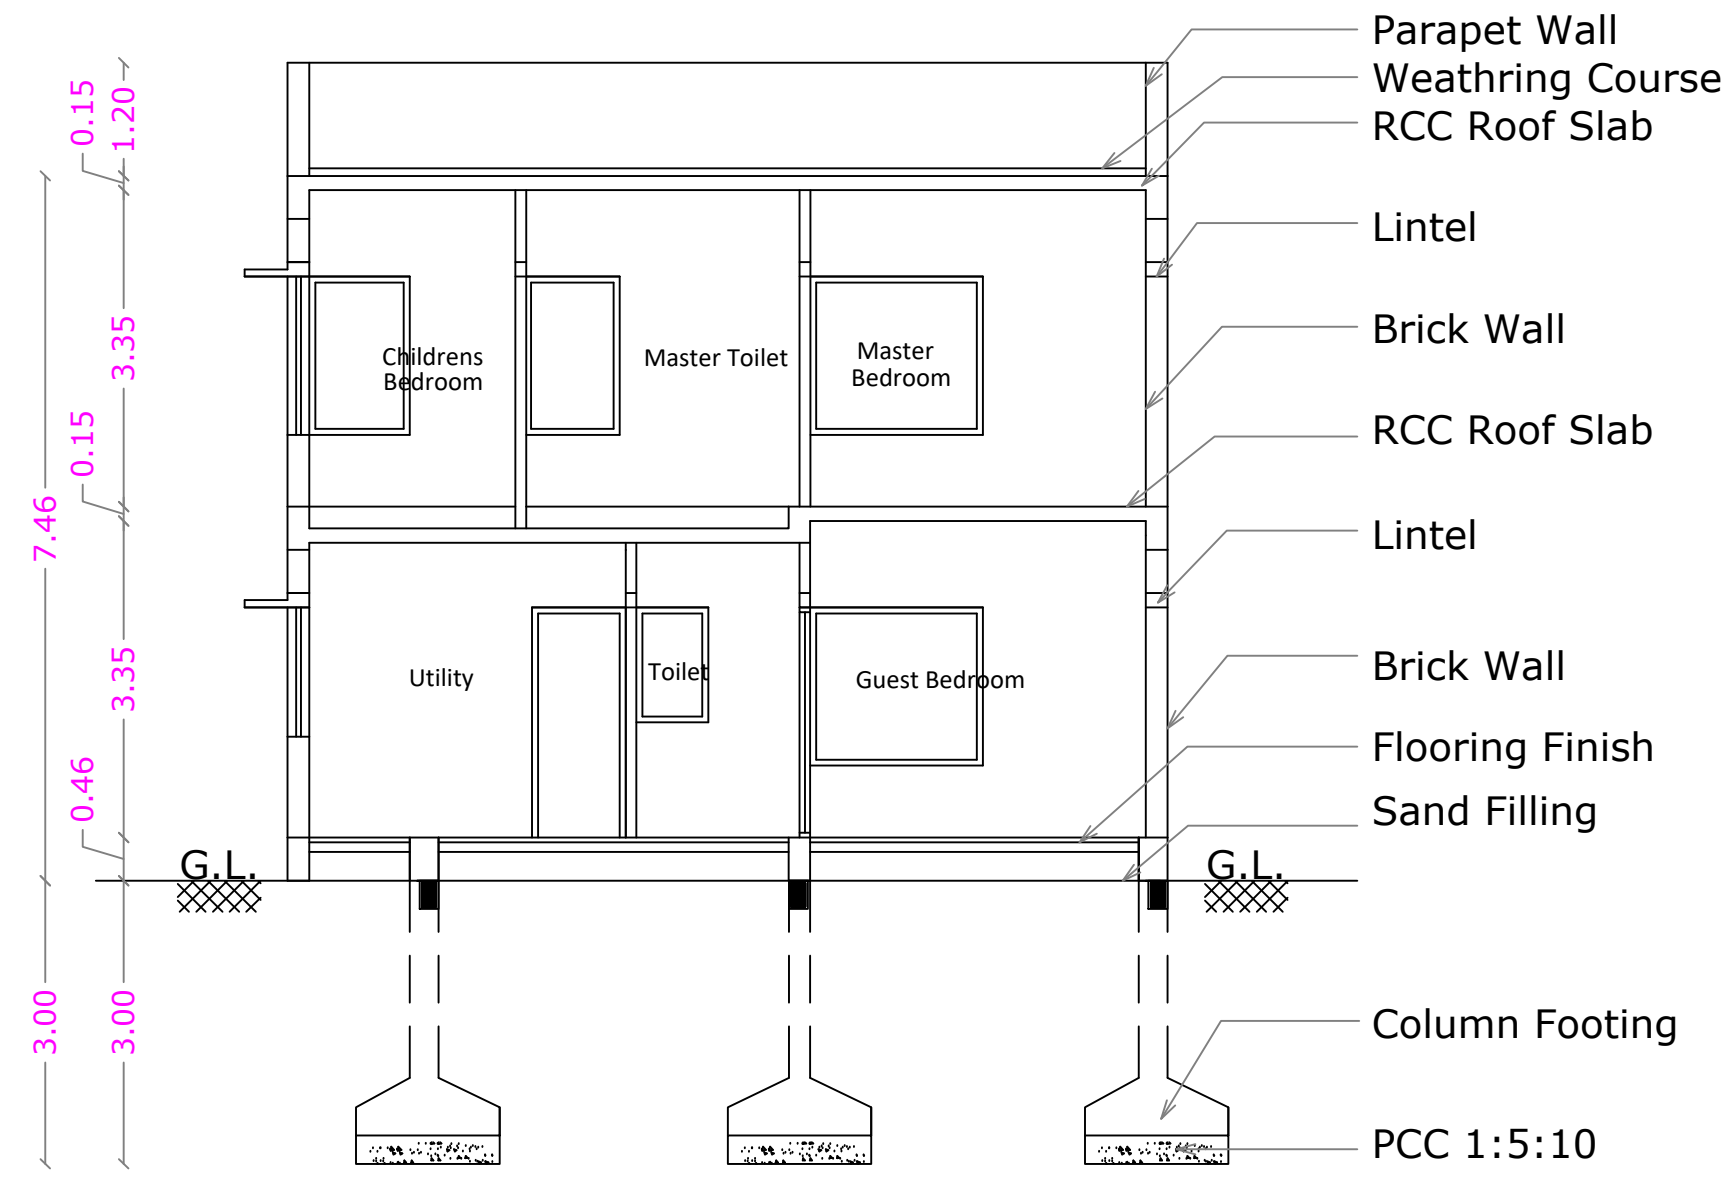


SECTION ON A A

STAIRCASE DETAILS


WIDTH - 1.07 m
TREAD - 0.30 m
RISE - 0.15 m

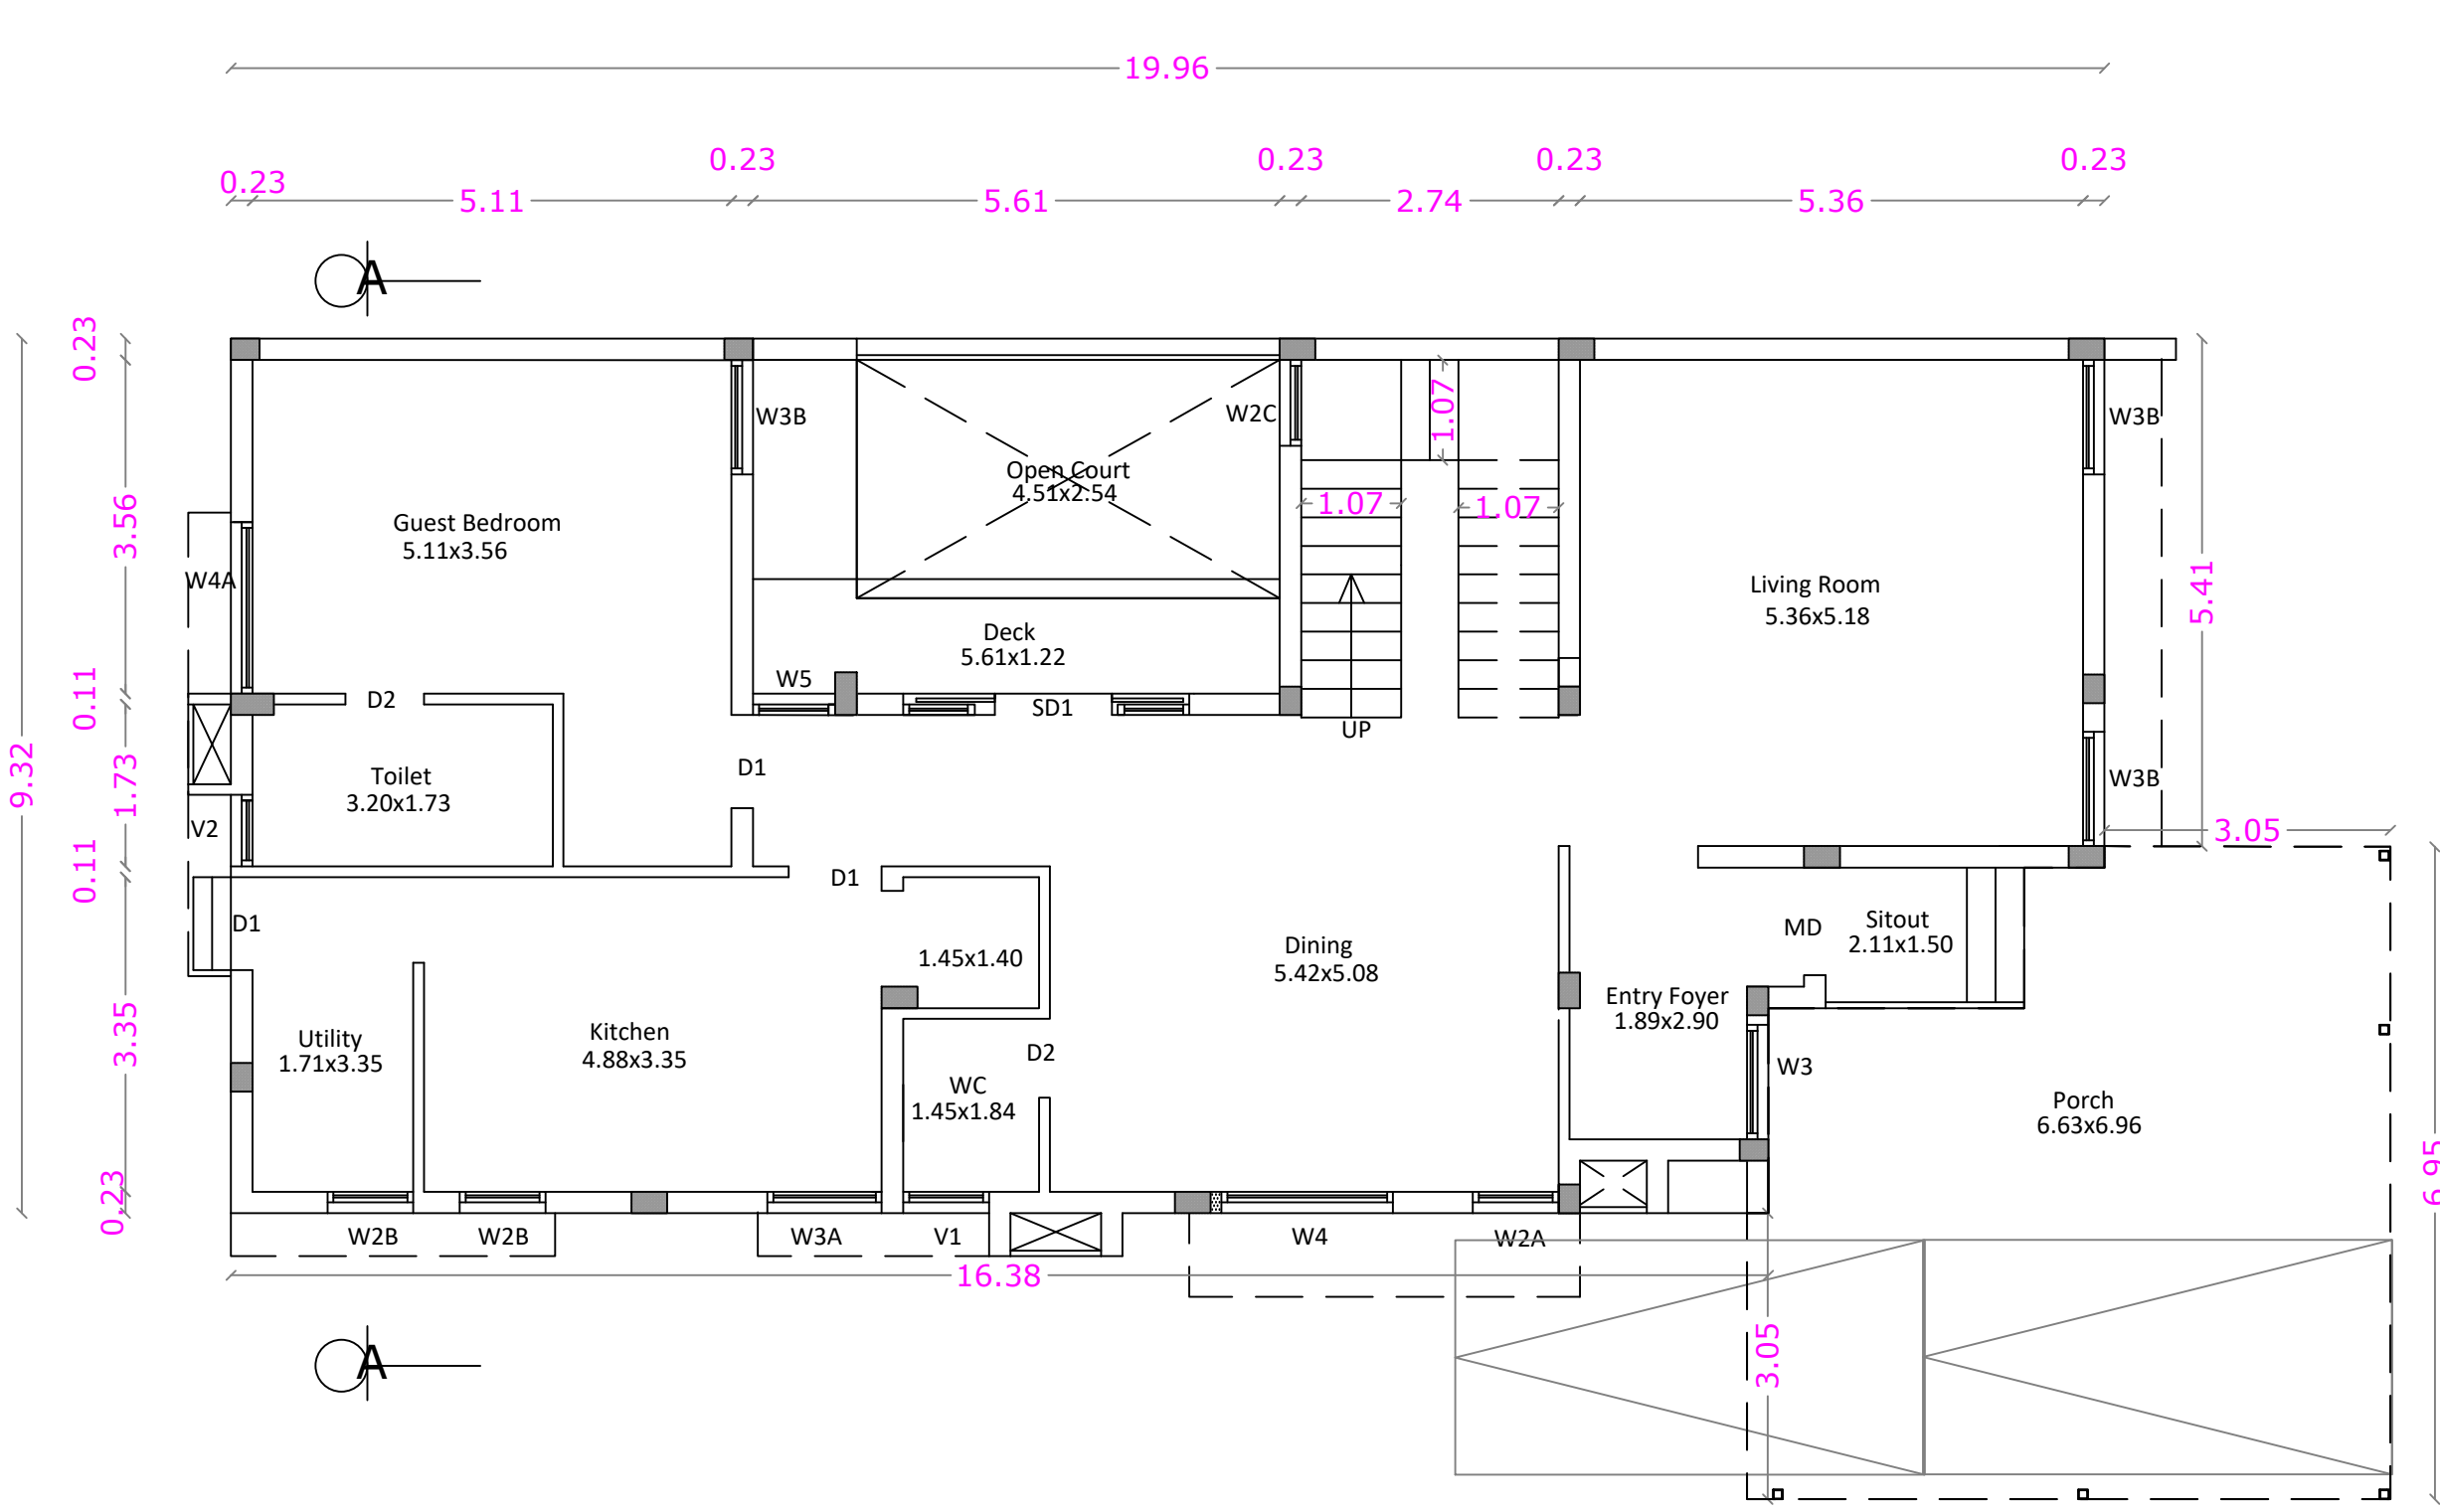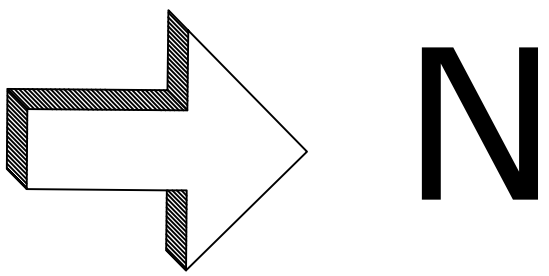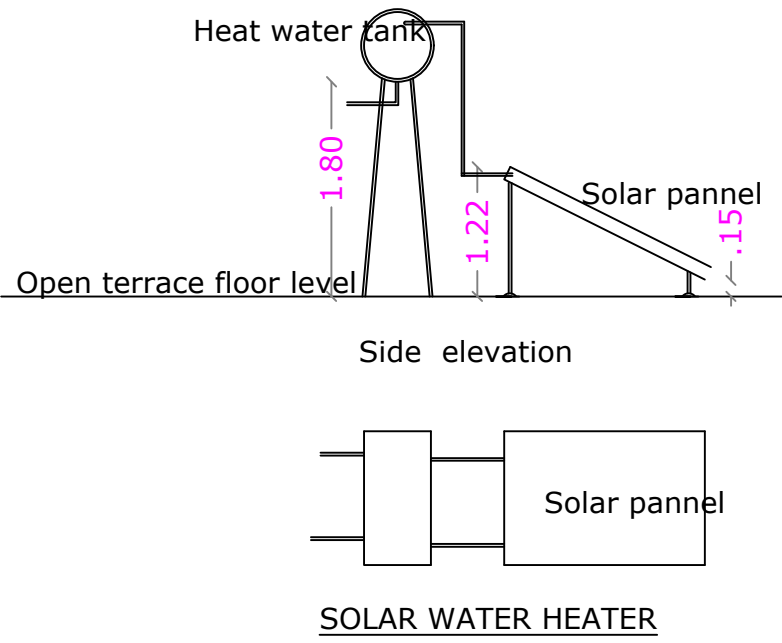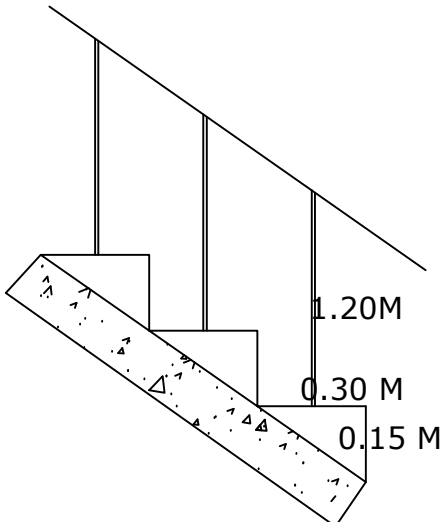

GROUND FLOOR PLAN

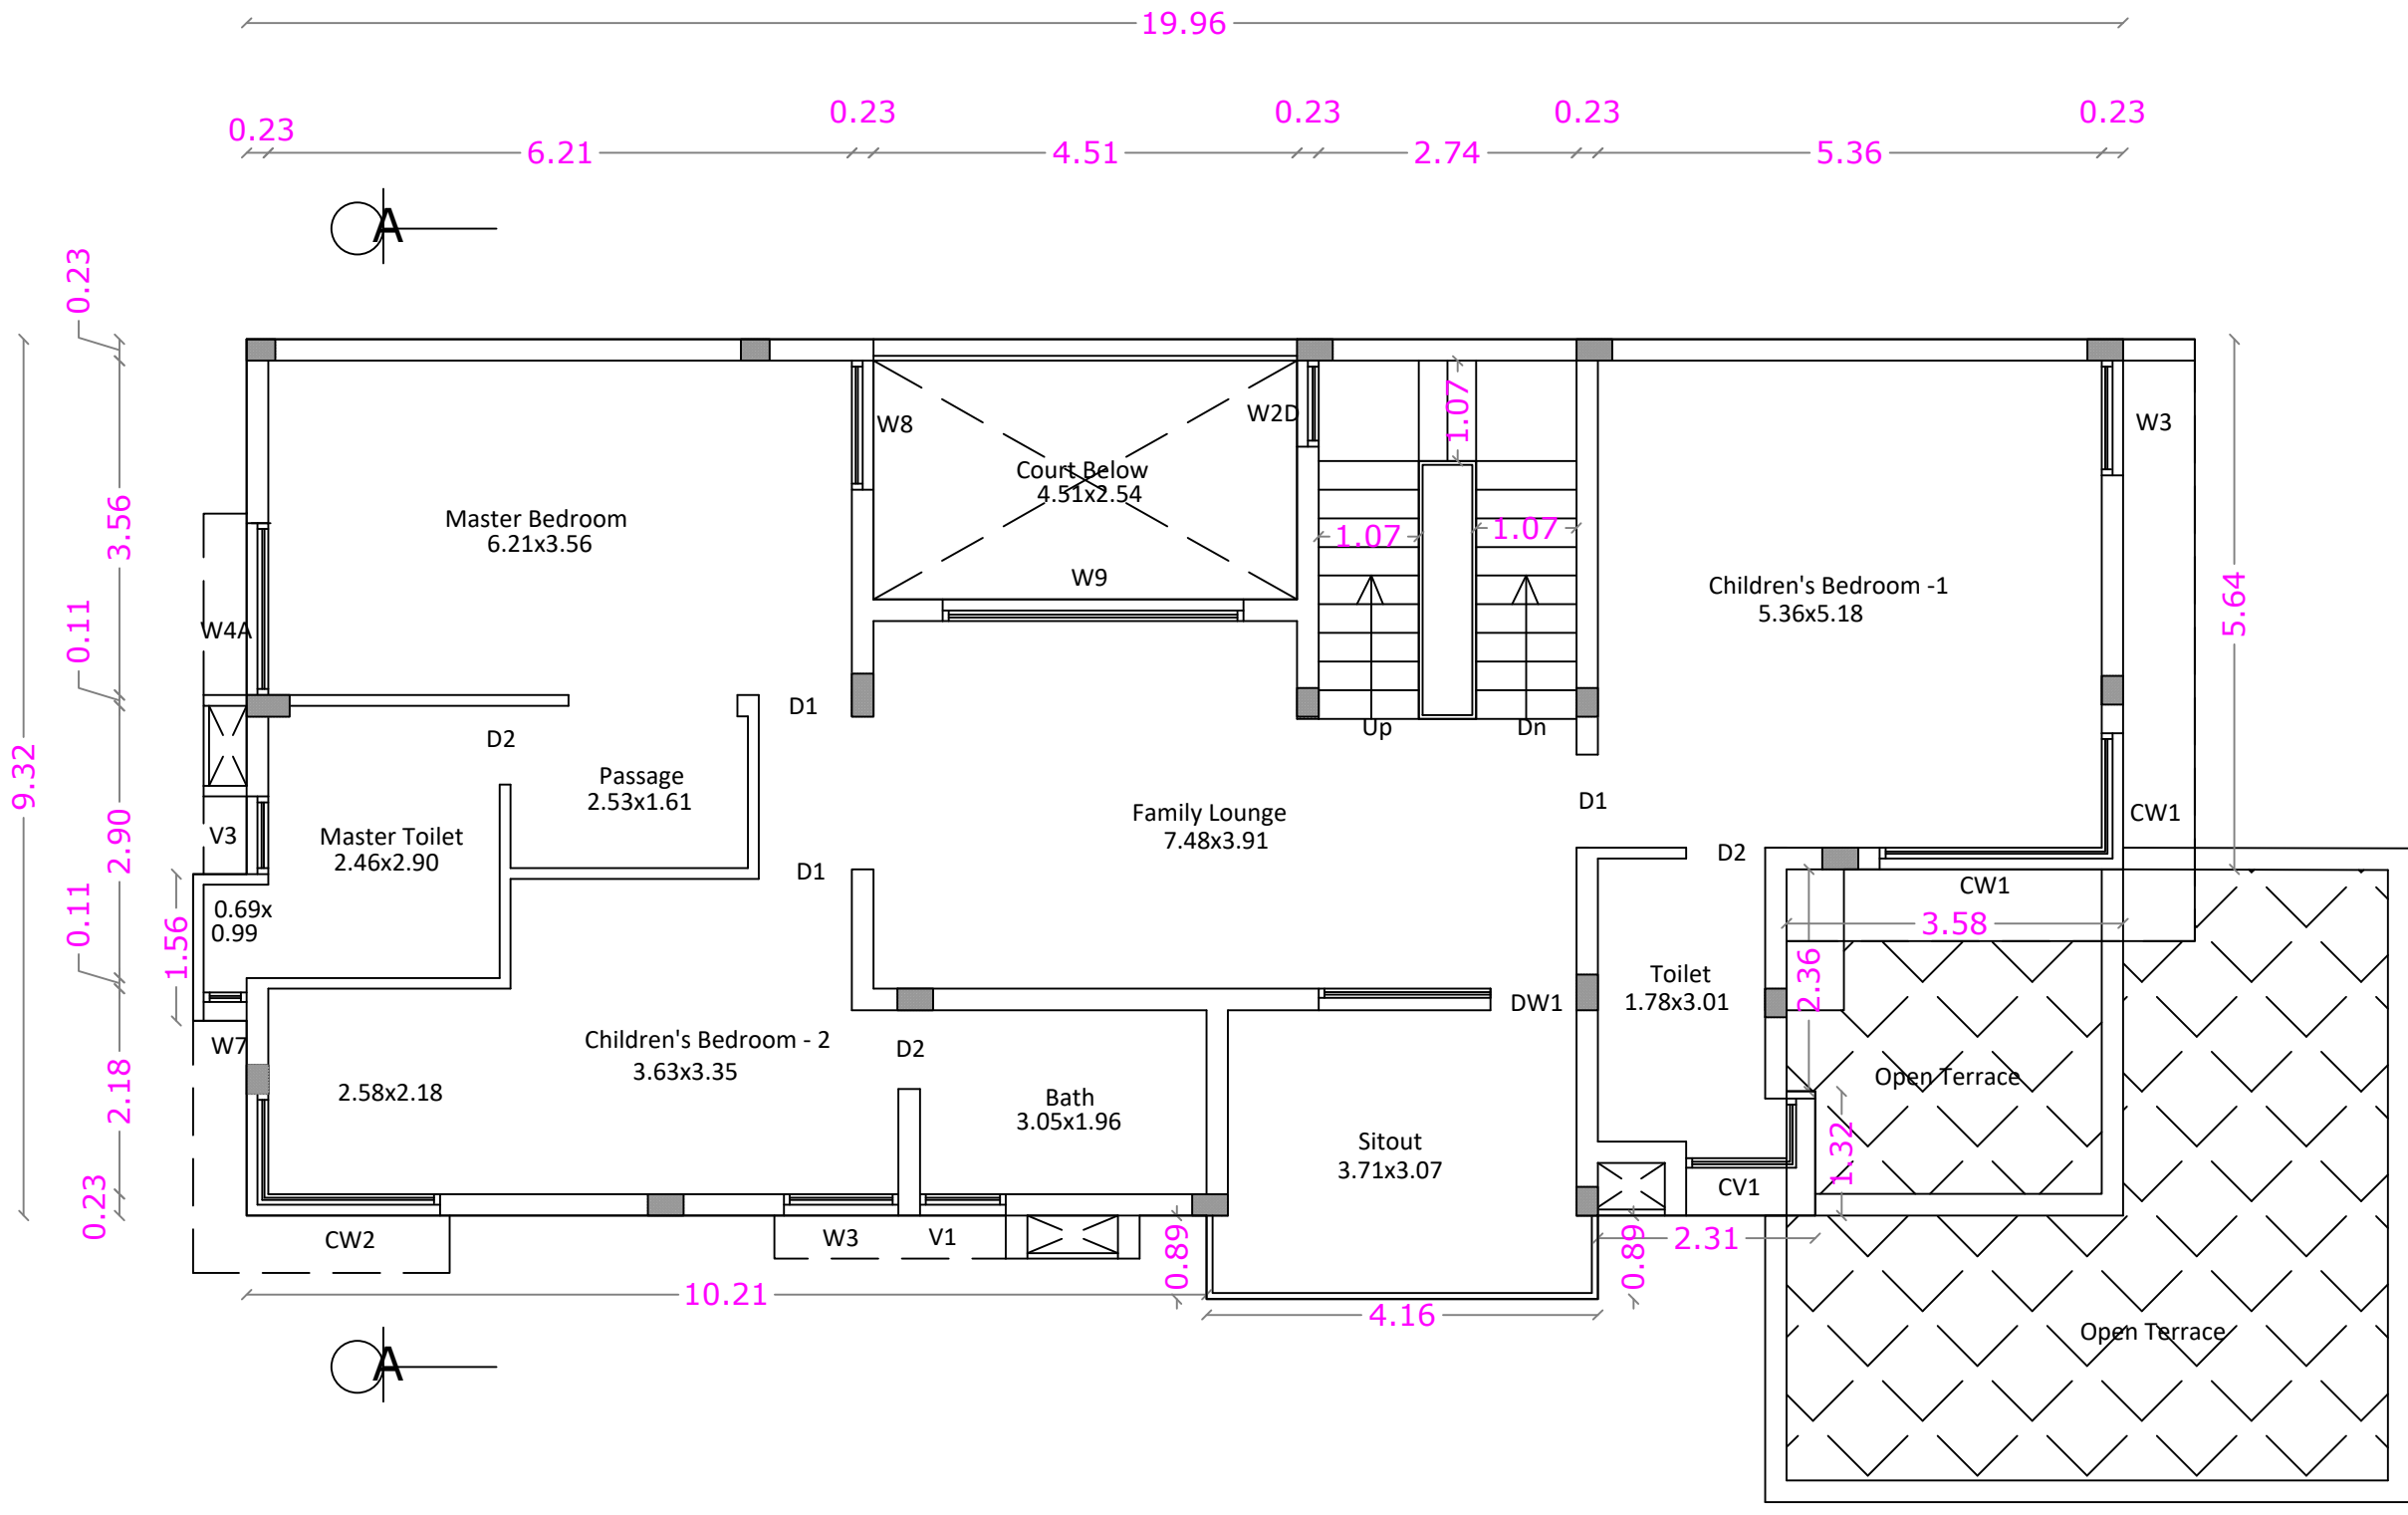

FIRST FLOOR PLAN

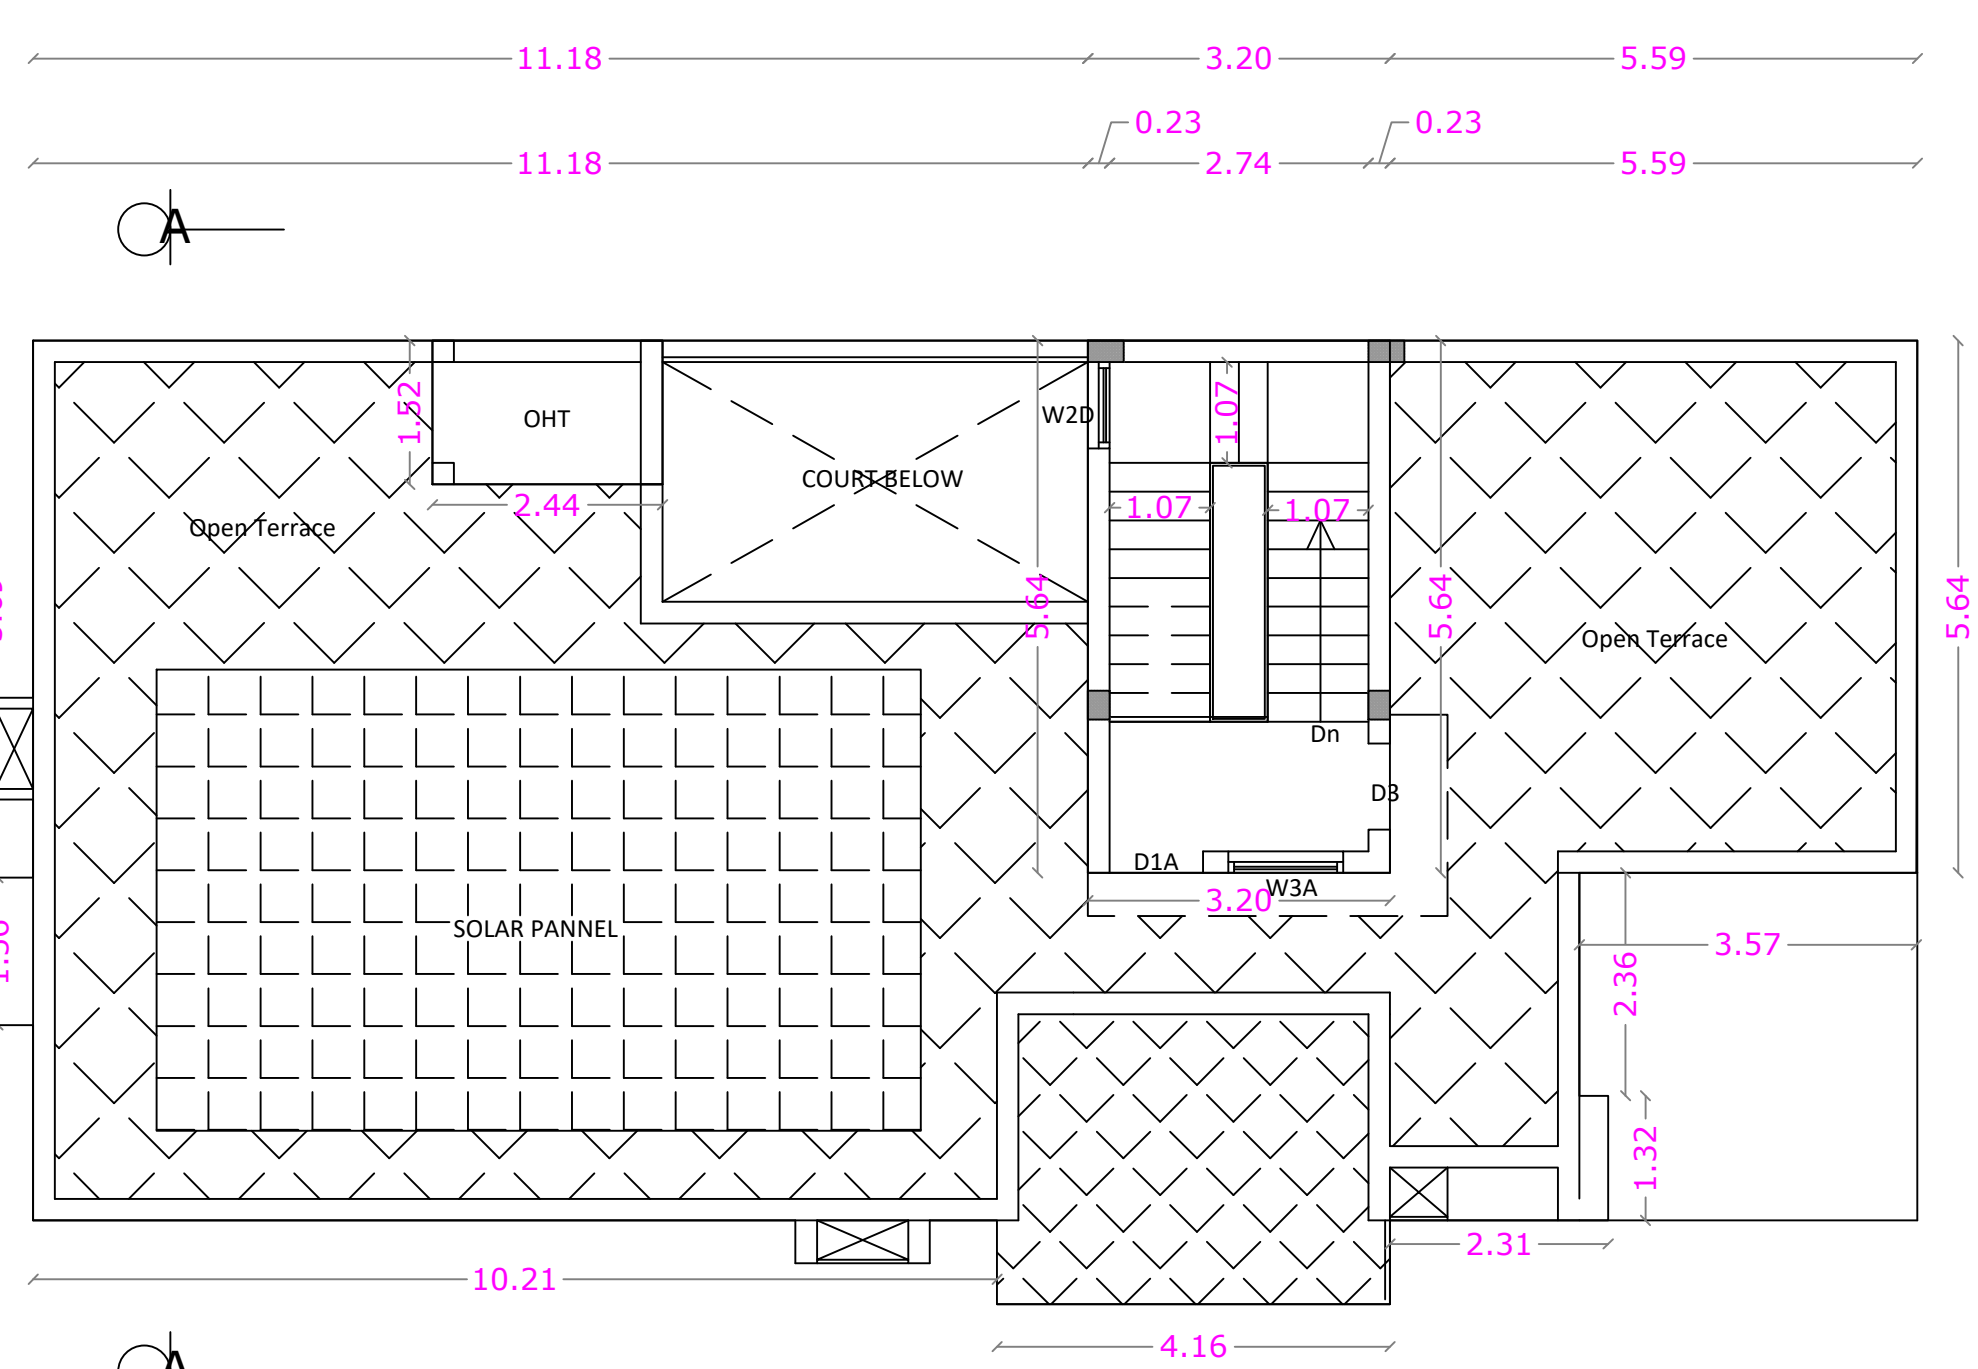

TERRACE FLOOR PLAN

BLOCK - A4

SHEET No : 5

AREA STATEMENT

TYPE - A4	F.S.I. AREA SQM	NON F.S.I. AREA SQM	TOTAL AREA SQM
GROUND FLOOR	214.48	-----	214.48
FIRST FLOOR	174.07	-----	174.07
TERRACE FLOOR	-----	21.77	21.77
TOTAL all Floors	388.55	21.77	410.32

TOTAL F.S.I. AREA 388.55 Sqm

HEIGHT OF THE BUILDING 7.46 m

SCHEDULE OF JOINERY


		METRE
D/W1	MAIN DOOR/WINDOW	2.74 x 2.44
MD	MAIN DOOR	1.00 x 2.44
SD1	DOOR/WINDOW	3.10 x 2.44
D1	DOOR	1.00 x 2.44
D2	DOOR	0.84 x 2.44
W2A	WINDOW	0.91 x 1.68
W2B	WINDOW	0.91 x 1.37
W2C	WINDOW	0.91 x 1.68
W2D	WINDOW	0.91 x 1.98
W3	WINDOW	1.22 x 1.68
W3A	WINDOW	1.22 x 1.37
W4	WINDOW	1.83 x 2.29
W4A	WINDOW	1.83 x 1.68
W5	WINDOW	0.88 x 2.29
W7	WINDOW	0.46 x 1.83
W8	WINDOW	1.37 x 2.29
W9	WINDOW	3.20 x 2.29
CW1	CORNER WINDOW	2.59+1.45 x 2.29
CW2	CORNER WINDOW	2.06+1.29 x 2.29
CV1	CORNER VENTILATOR	1.37+1.24 x 1.07
V1	VENTILATOR	0.91 x 1.07
V2	VENTILATOR	0.65 x 1.07

STRUCTURAL ENGINEER


APPLICANT

LBS/ REGISTERED ENGINEER

REVISED PLAN SHOWING THE UNDER CONSTRUCTION GROUP HOUSE RESIDENTIAL BUILDING IN T.S. Nos. : 11/3 & 11/6, [OLD S.F. No : 626 PT],
WARD No : 30, BLOCK No : 4, AT NANJUNDAPURAM ROAD, UPPLIPALAYAM VILLAGE, COIMBATORE CORPORATION.
SINGANALLUR D.D. PLAN No : 45 SCALE : 1 : 100

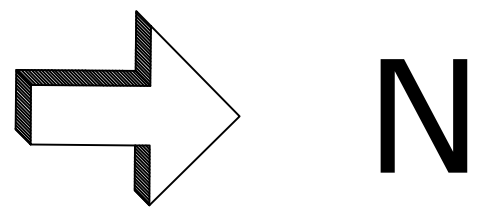




ELEVATION

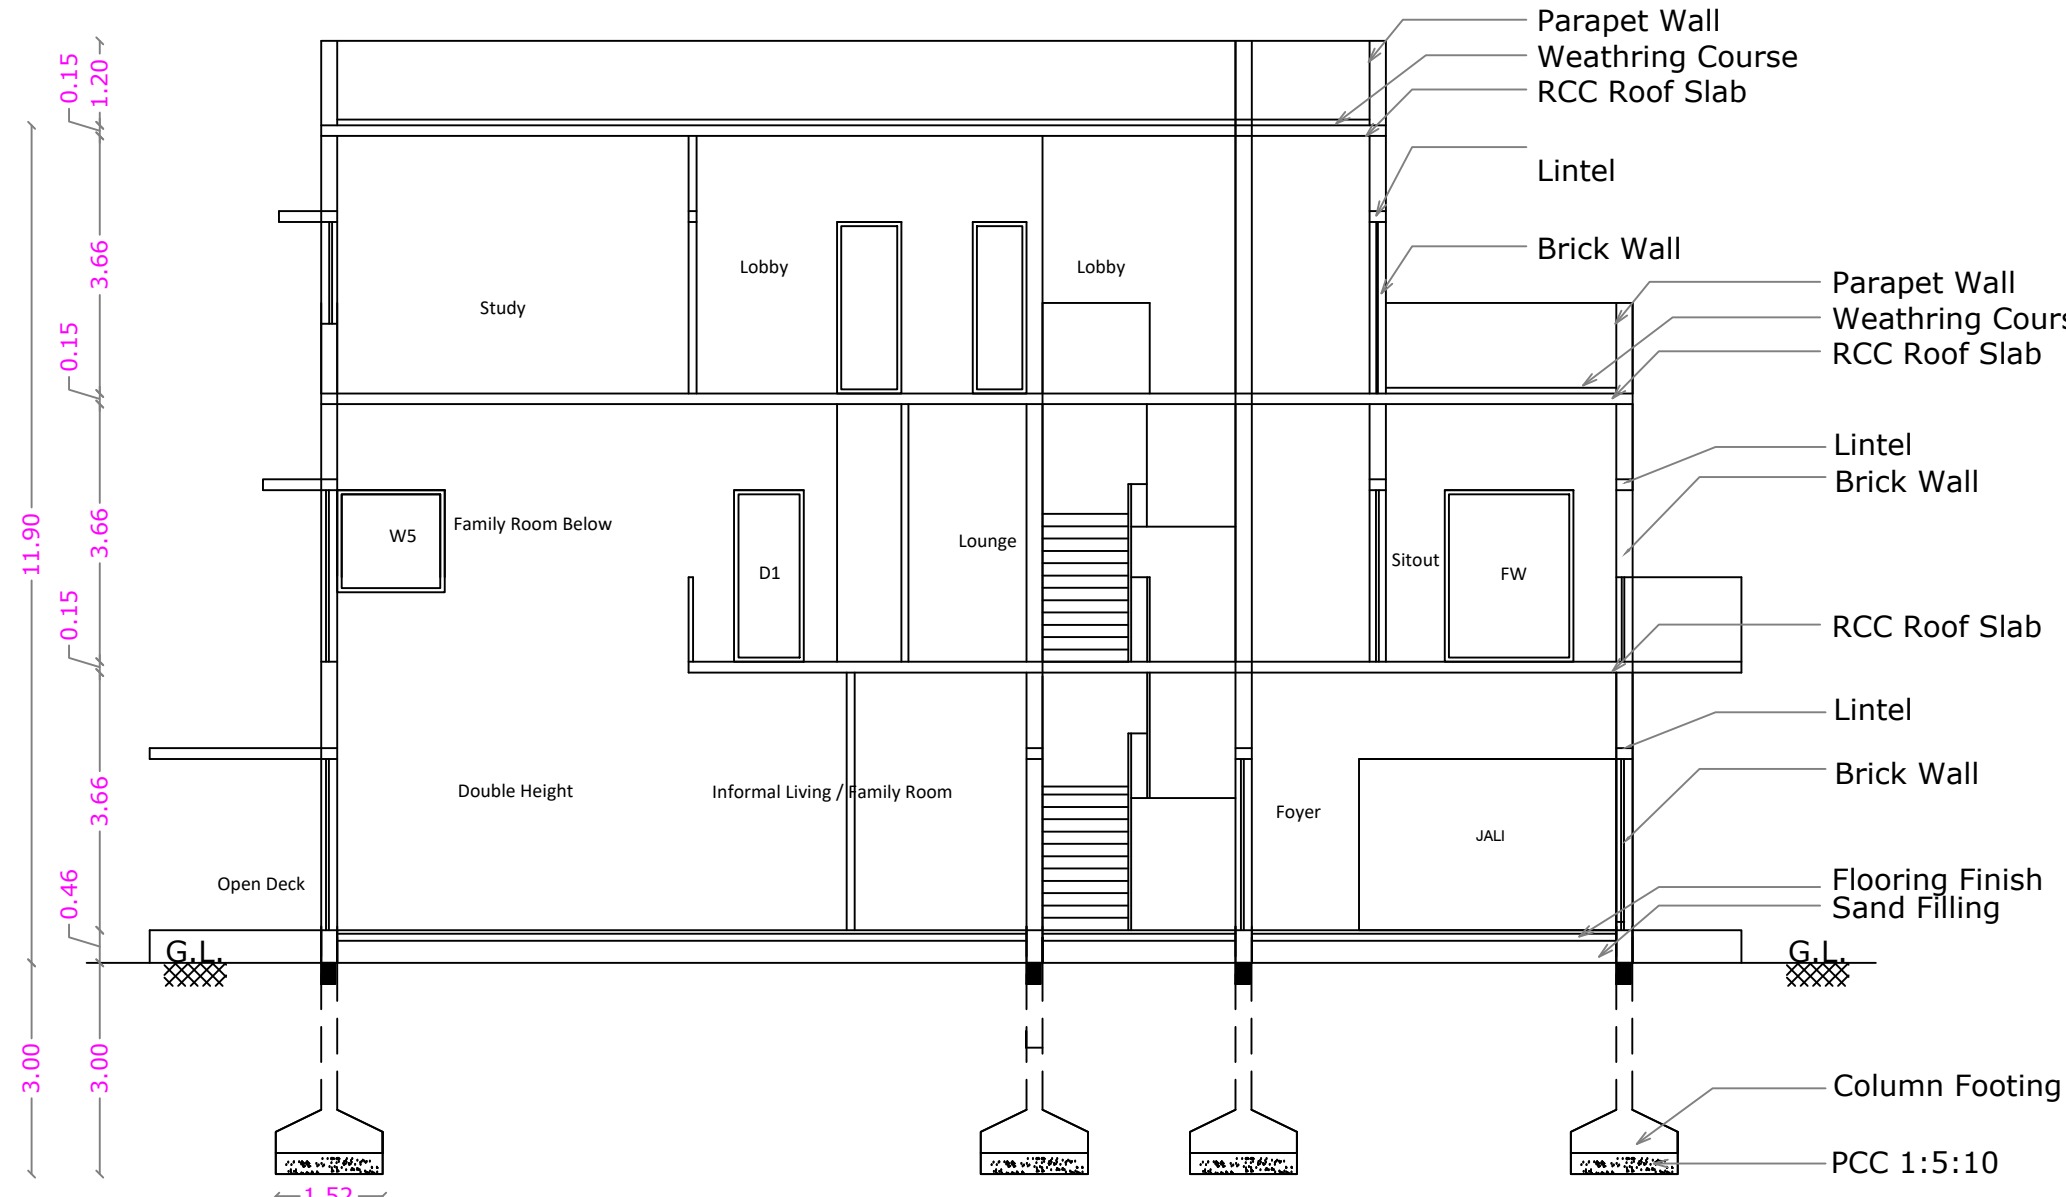


SECTION ON A A

STAIRCASE DETAILS


WIDTH - 1.22 m
TREAD - 0.30 m
RISE - 0.15 m

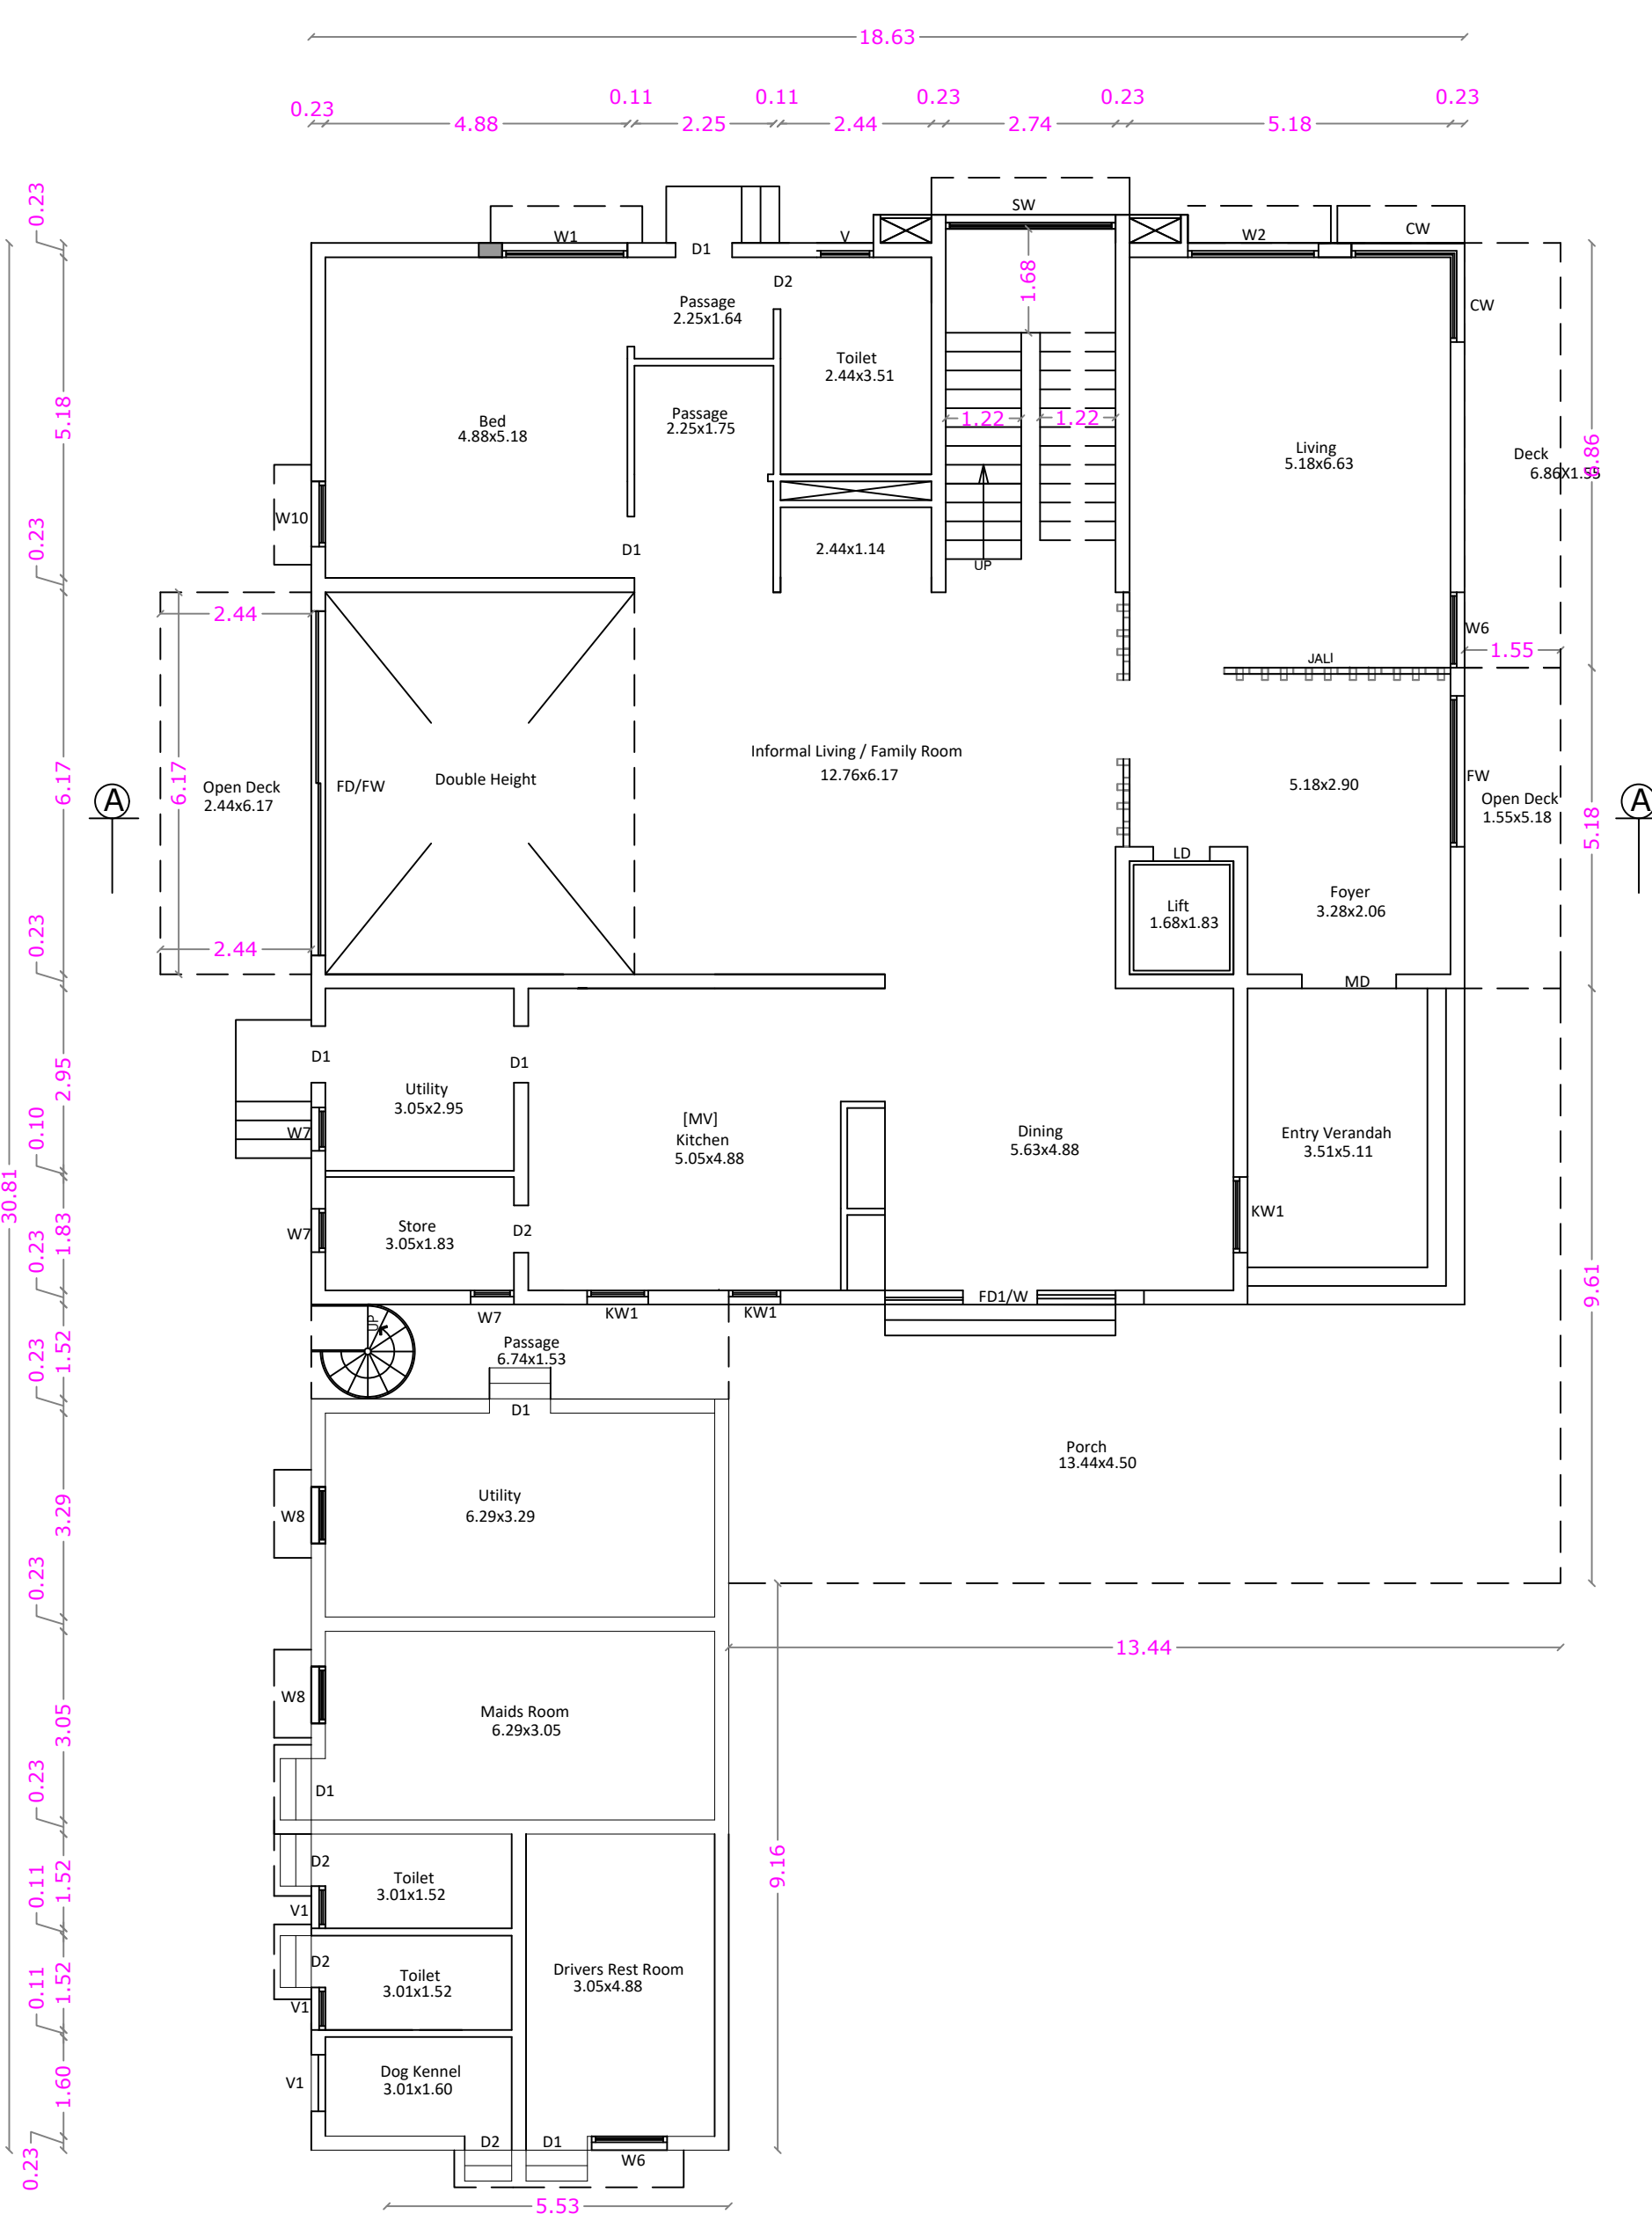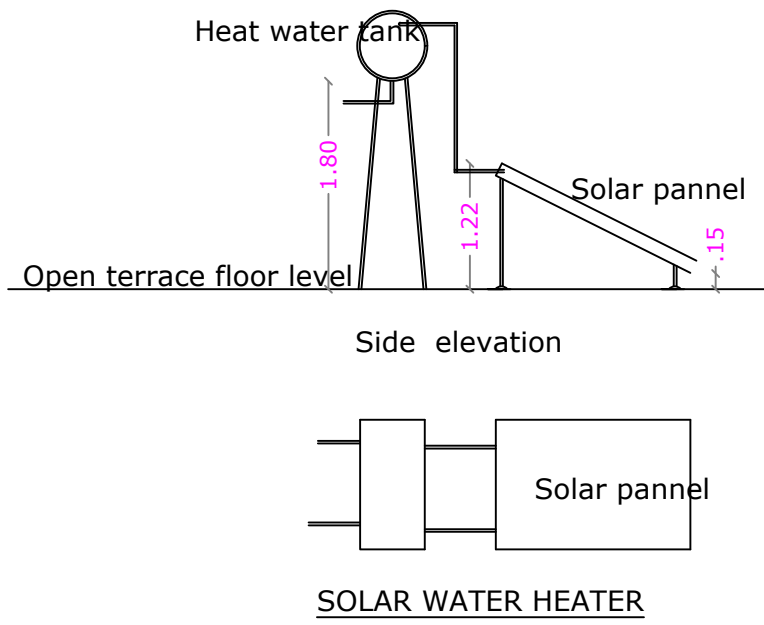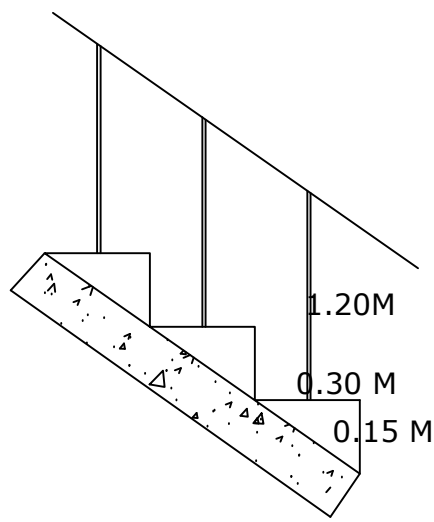


GROUND FLOOR PLAN

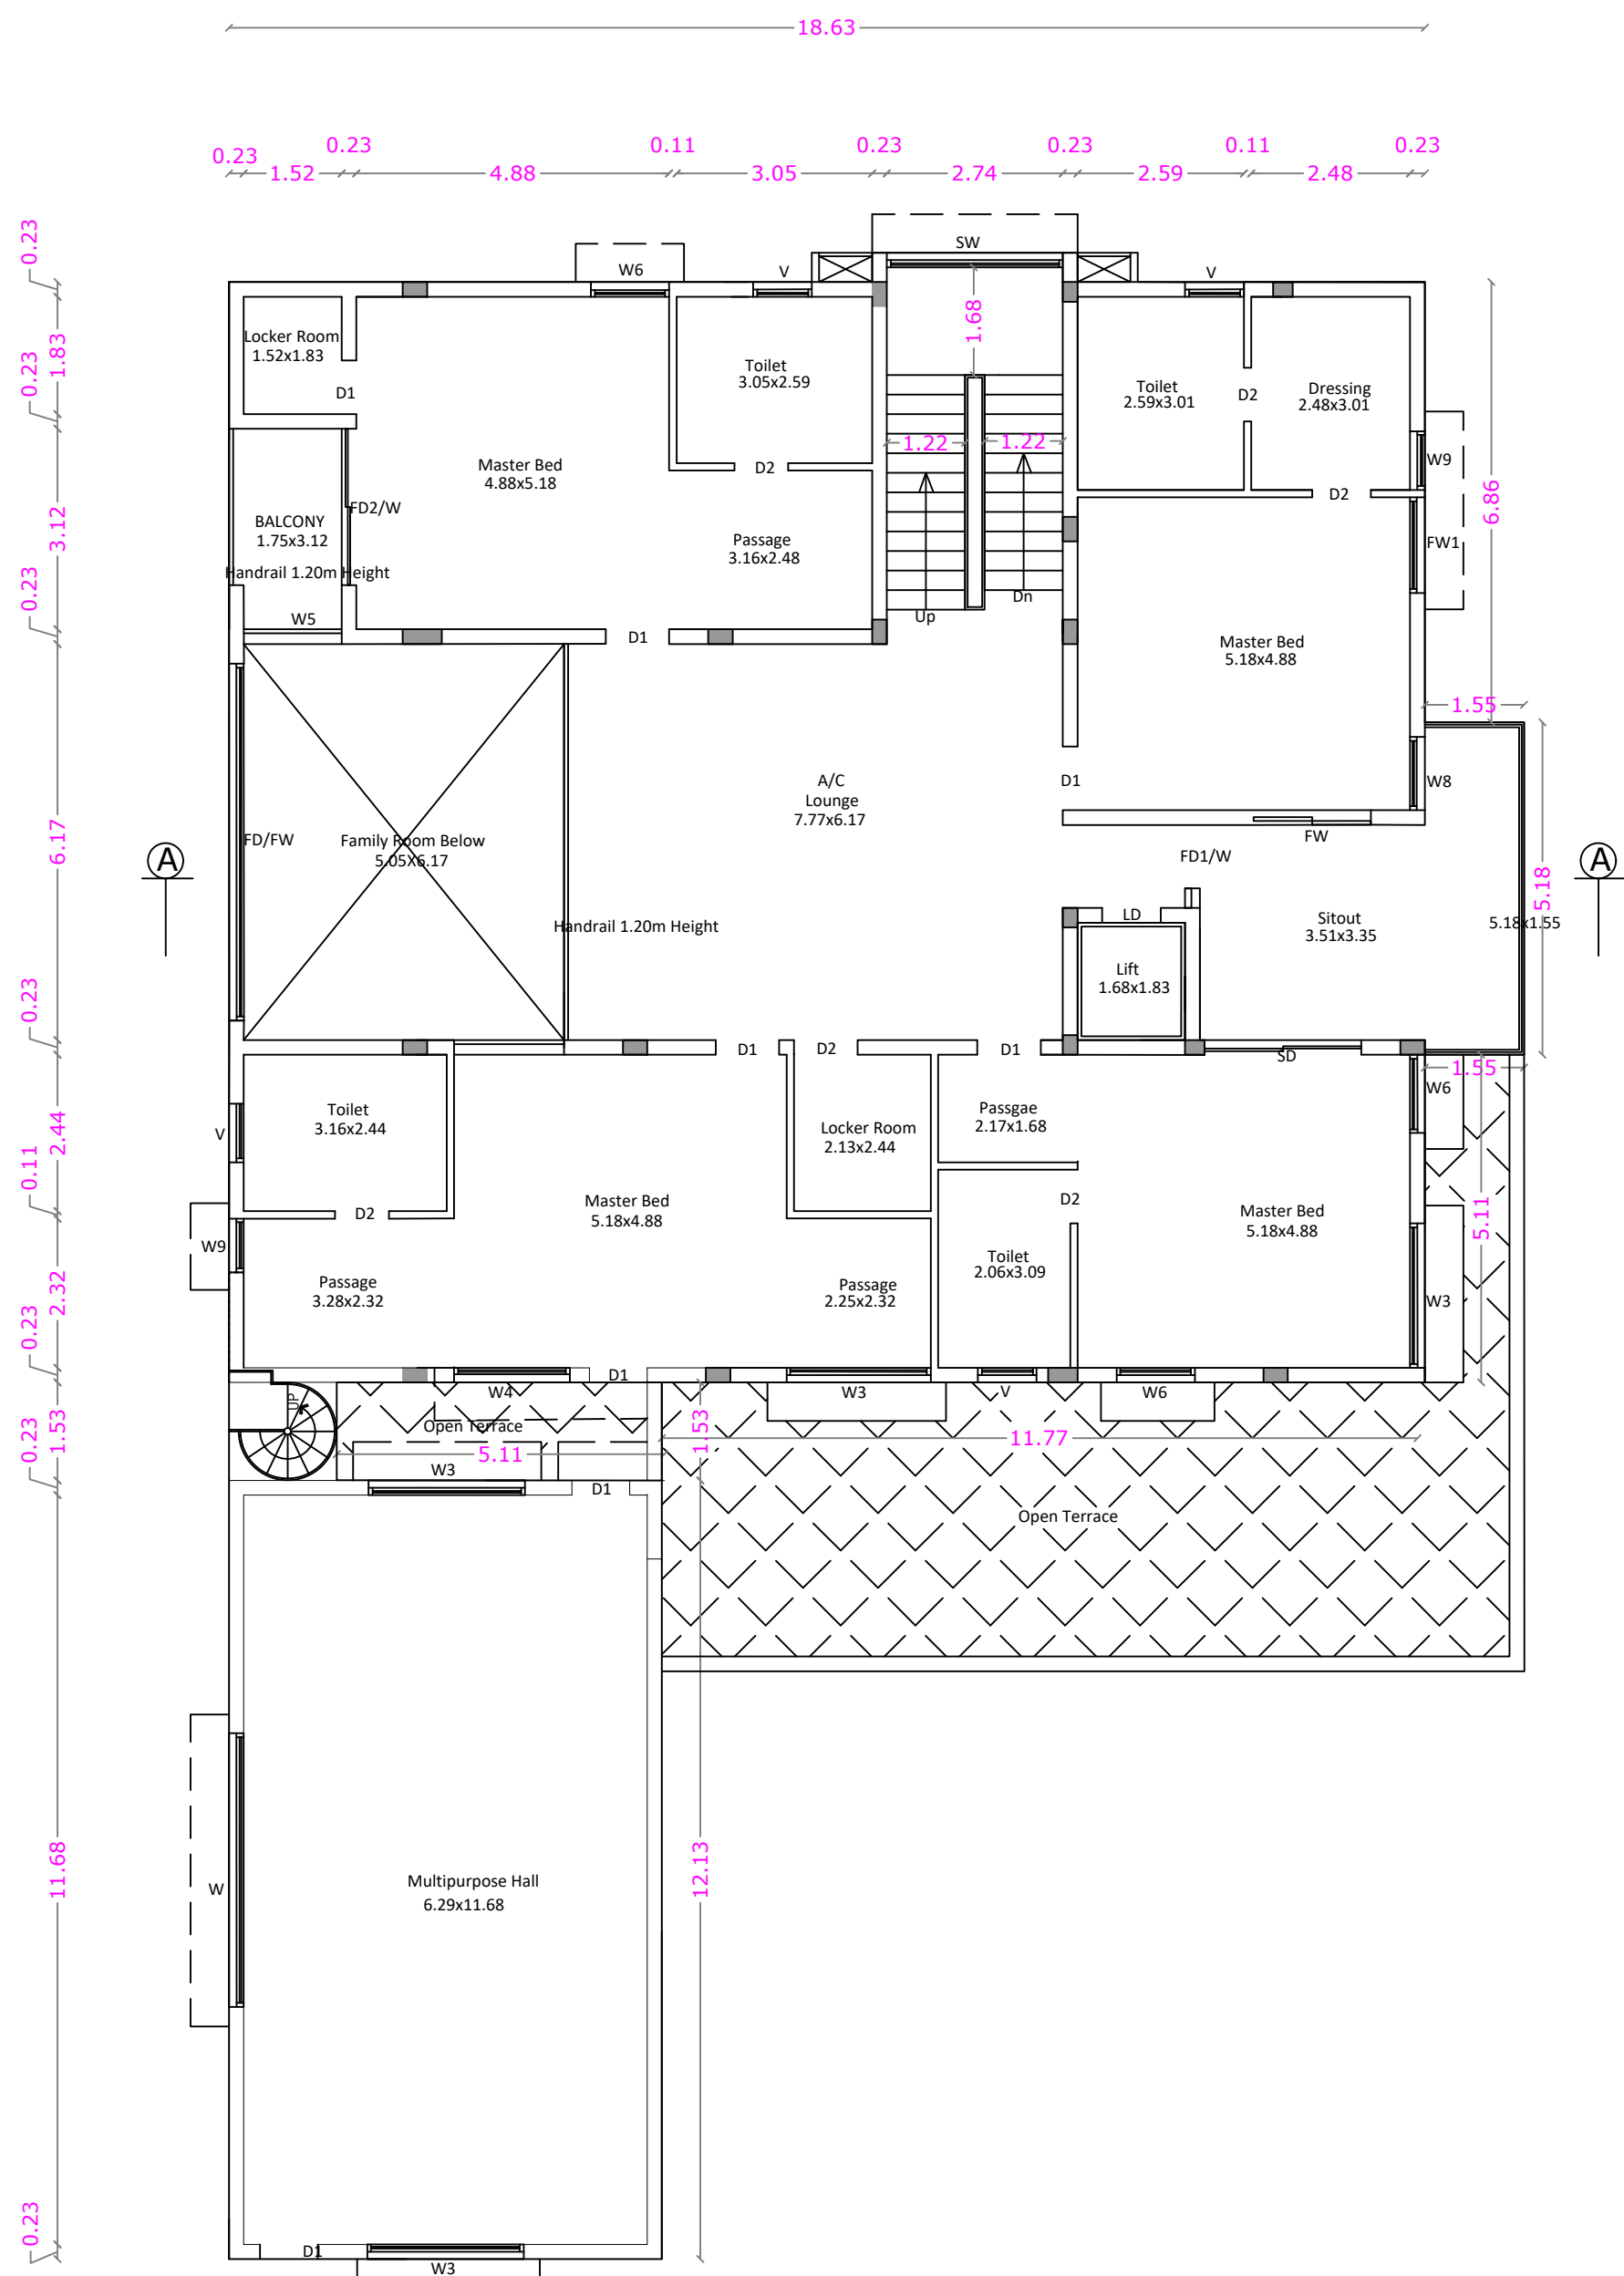

FIRST FLOOR PLAN

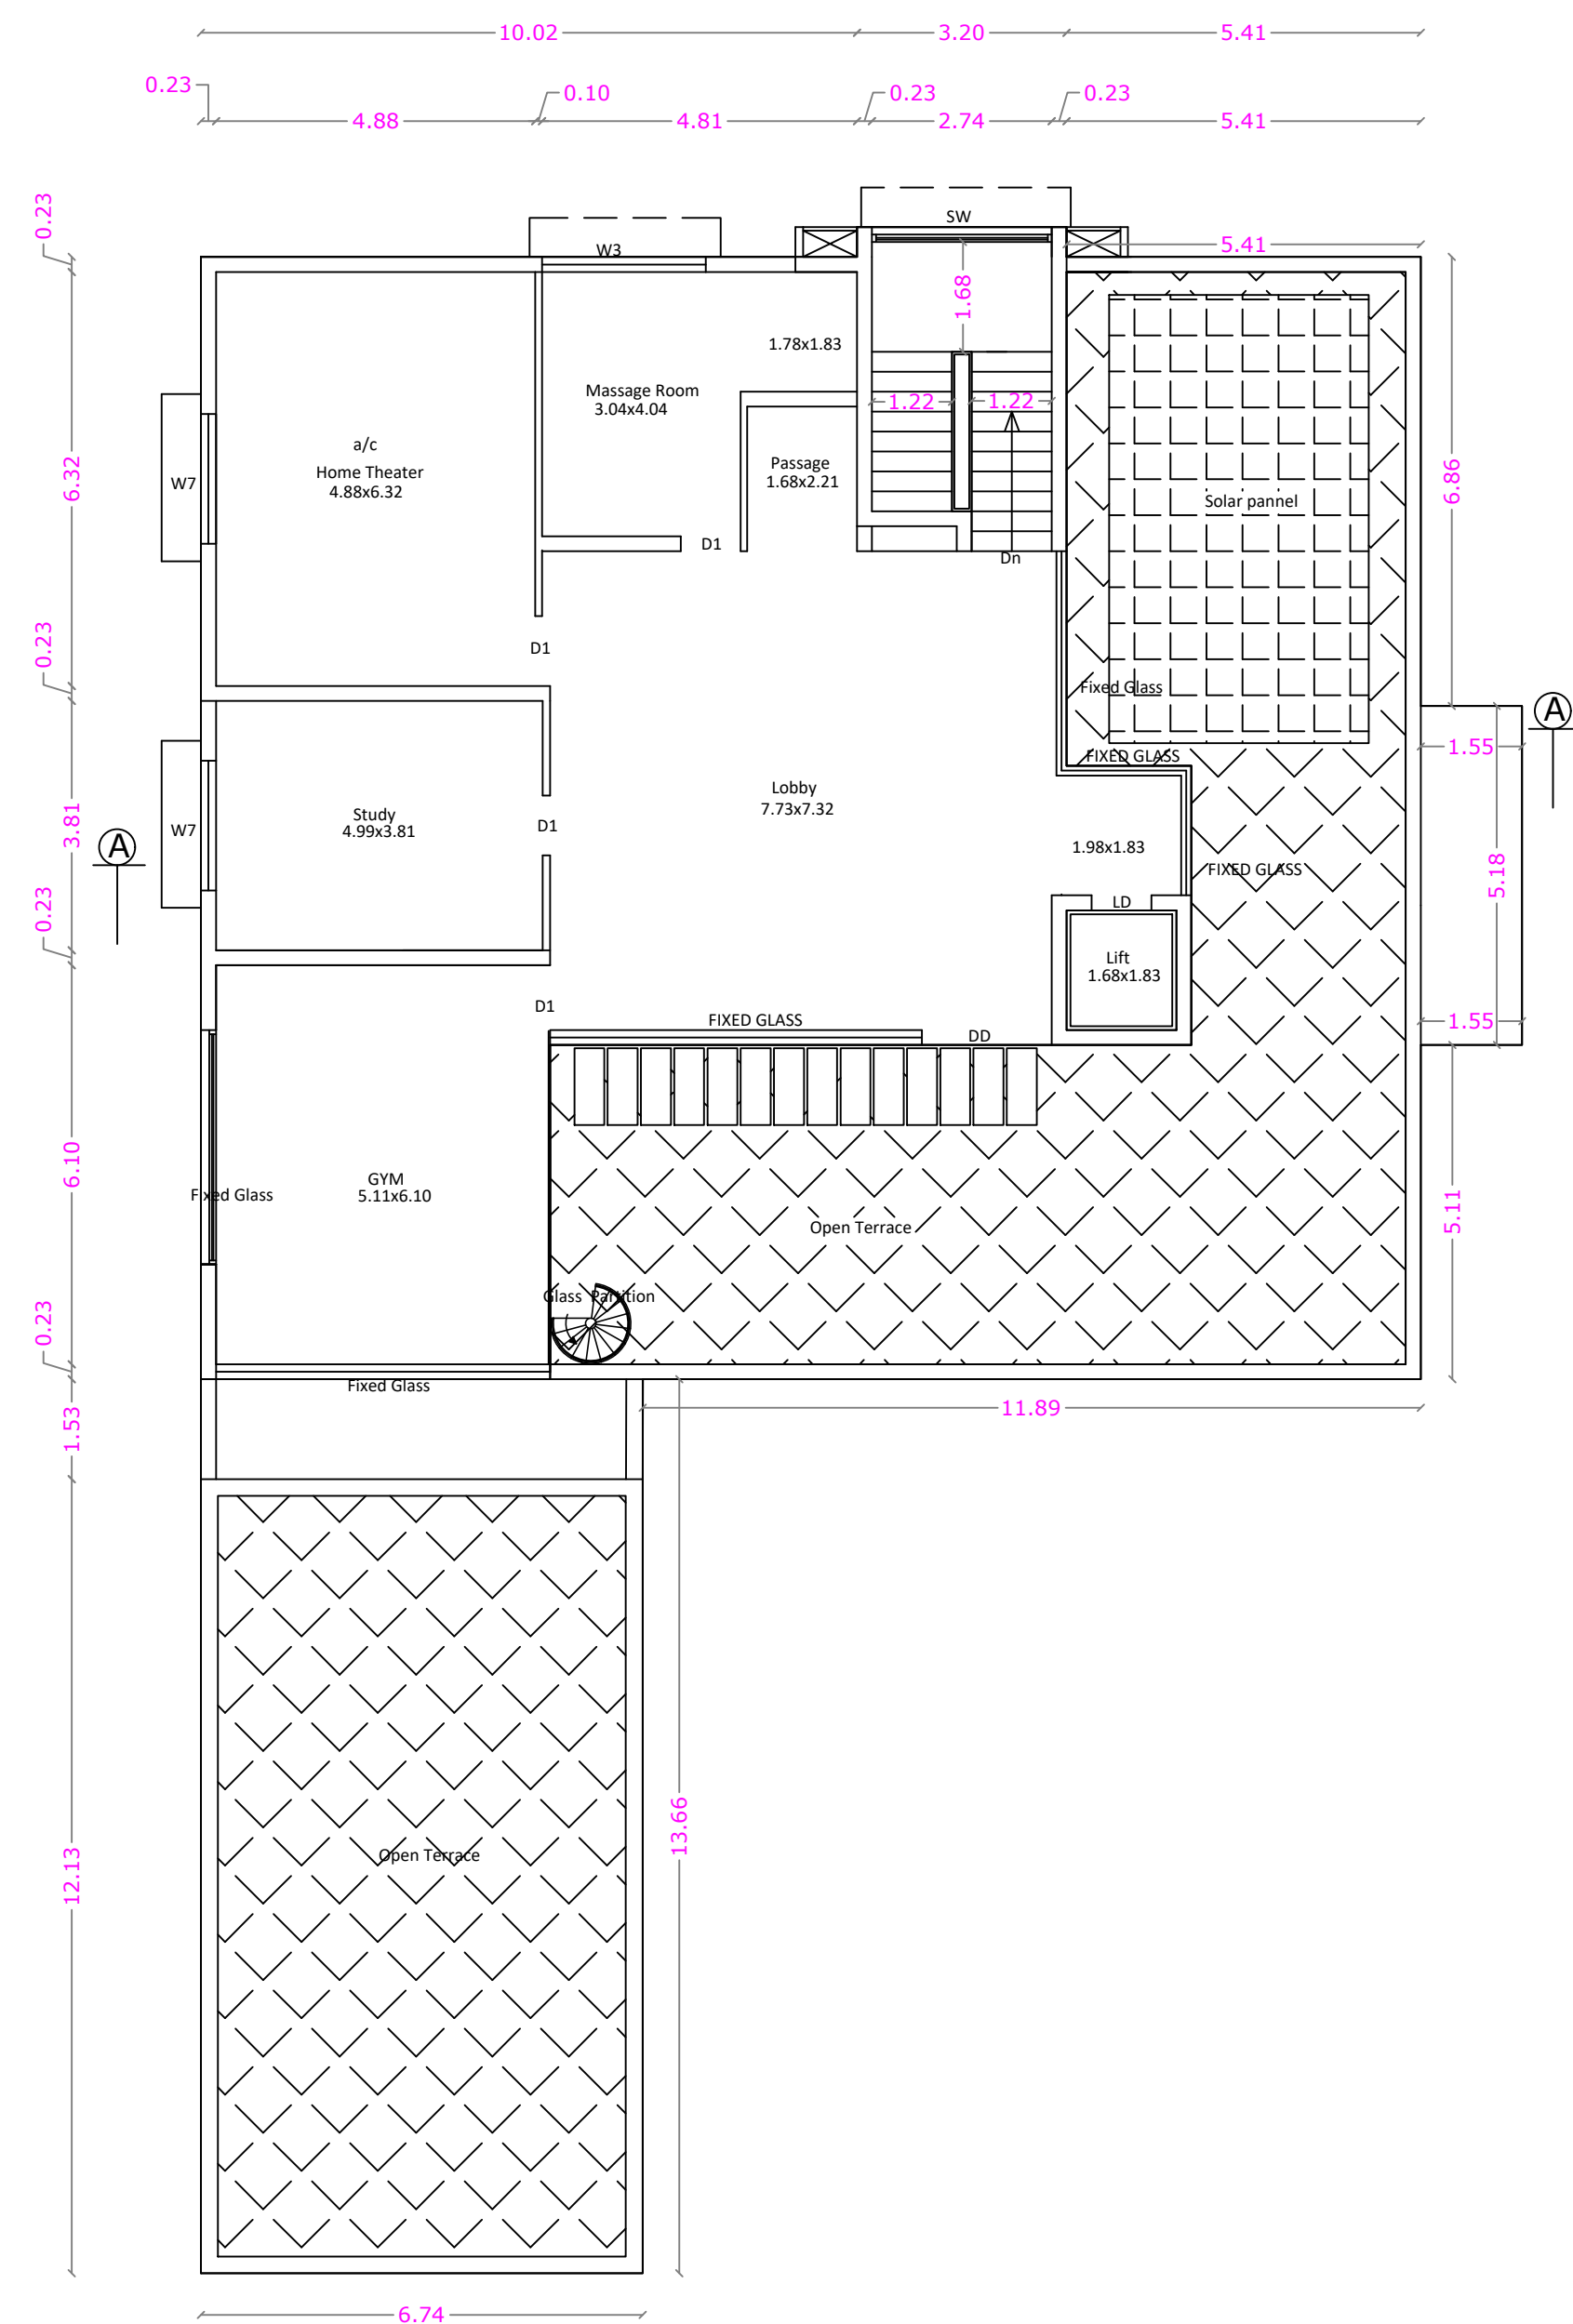

SECOND FLOOR PLAN

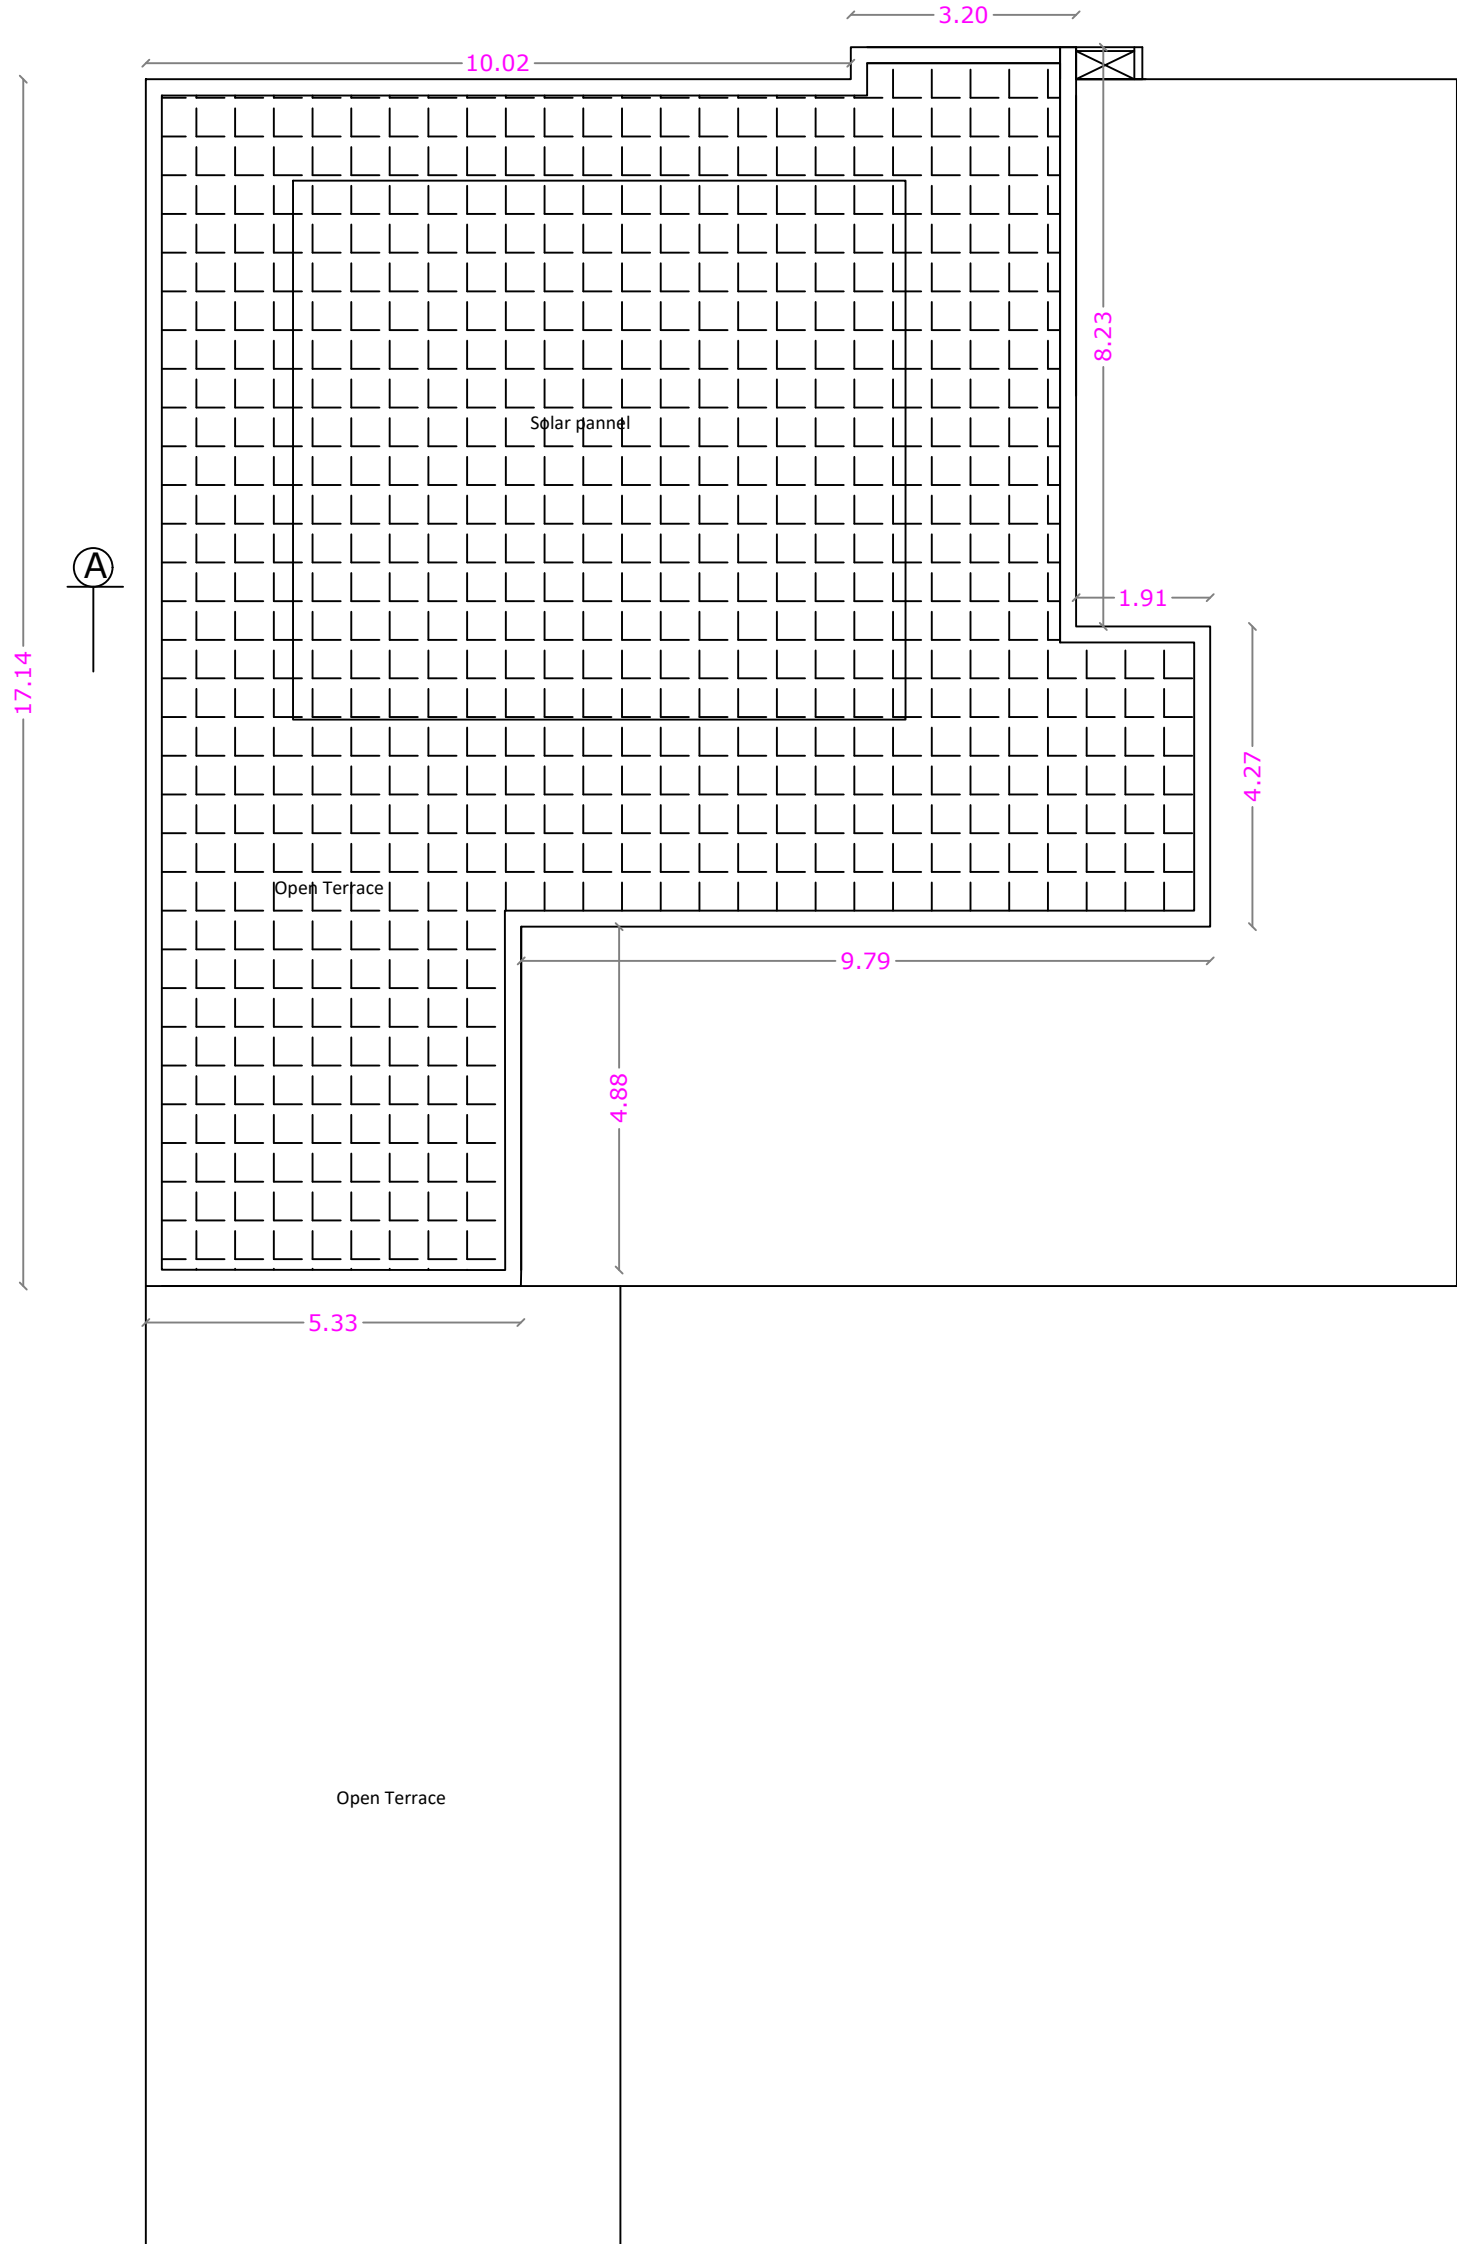

TERRACE FLOOR PLAN

BLOCK - A5

SHEET No : 6

AREA STATEMENT

TYPE - A5	F.S.I. AREA SQM	NON F.S.I. AREA SQM	TOTAL AREA SQM
GROUND FLOOR	515.09	-----	515.09
FIRST FLOOR	413.28	-----	413.28
SECOND FLOOR	196.00	-----	196.00
TOTAL all Floors	1124.37	-----	1124.37

TOTAL F.S.I. AREA	1124.37 Sqm
HEIGHT OF THE BUILDING	11.90 m

SCHEDULE OF JOINERY

		METRE
MD	MAIN DOOR	1.83 x 2.44
FD/W	FRENCH DOOR/ WINDOW	5.56 x 2.44
FD1/W	FRENCH DOOR/ WINDOW	3.73 x 2.44
FD2/W	FRENCH DOOR/ WINDOW	2.44 x 2.44
SD	SLIDING DOOR	2.51 x 2.51
D	DOOR	1.30 x 2.51
D1	DOOR	0.91 x 2.51
D2	DOOR	0.76 x 2.51
W	WINDOW	4.27 x 1.45
W1	WINDOW	2.02 x 1.45
W2	WINDOW	2.12 x 2.60
W3	WINDOW	2.25 x 1.45
W4	WINDOW	1.80 x 1.45
W5	WINDOW	1.50 x 1.45
W6	WINDOW	1.22 x 1.45
W7	WINDOW	0.70 x 1.45
W8	WINDOW	1.14 x 1.45
W9	WINDOW	0.91 x 1.45
W10	WINDOW	1.05 x 1.45
KW	KITCHEN WINDOW	1.22 x 1.45
KW1	KITCHEN WINDOW	0.98 x 1.45
CW	CORNER WINDOW	1.60 x 1.37 x 2.90
FW	FRENCH WINDOW	2.44 x 2.10
FW1	FRENCH WINDOW	1.49 x 2.10
SW	STAIR WINDOW	2.74 x 1.68
V	VENTILATOR	0.90 x 0.90
V1	VENTILATOR	0.90 x 0.60


STRUCTURAL ENGINEER

APPLICANT


LBS/ REGISTERED ENGINEER

REVISED PLAN SHOWING THE UNDER CONSTRUCTION GROUP HOUSE RESIDENTIAL BUILDING IN T.S. Nos. : 11/3 & 11/6, [OLD S.F. No : 626 PT],
WARD No : 30, BLOCK No : 4, AT NANJUNDAPURAM ROAD, UPPLIPALAYAM VILLAGE, COIMBATORE CORPORATION.

SINGANALLUR D.D. PLAN No : 45 SCALE : 1 : 100

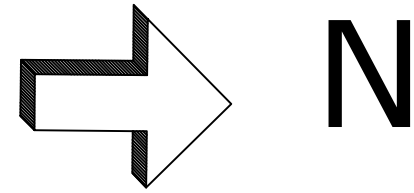




EAST SIDE ELEVATION

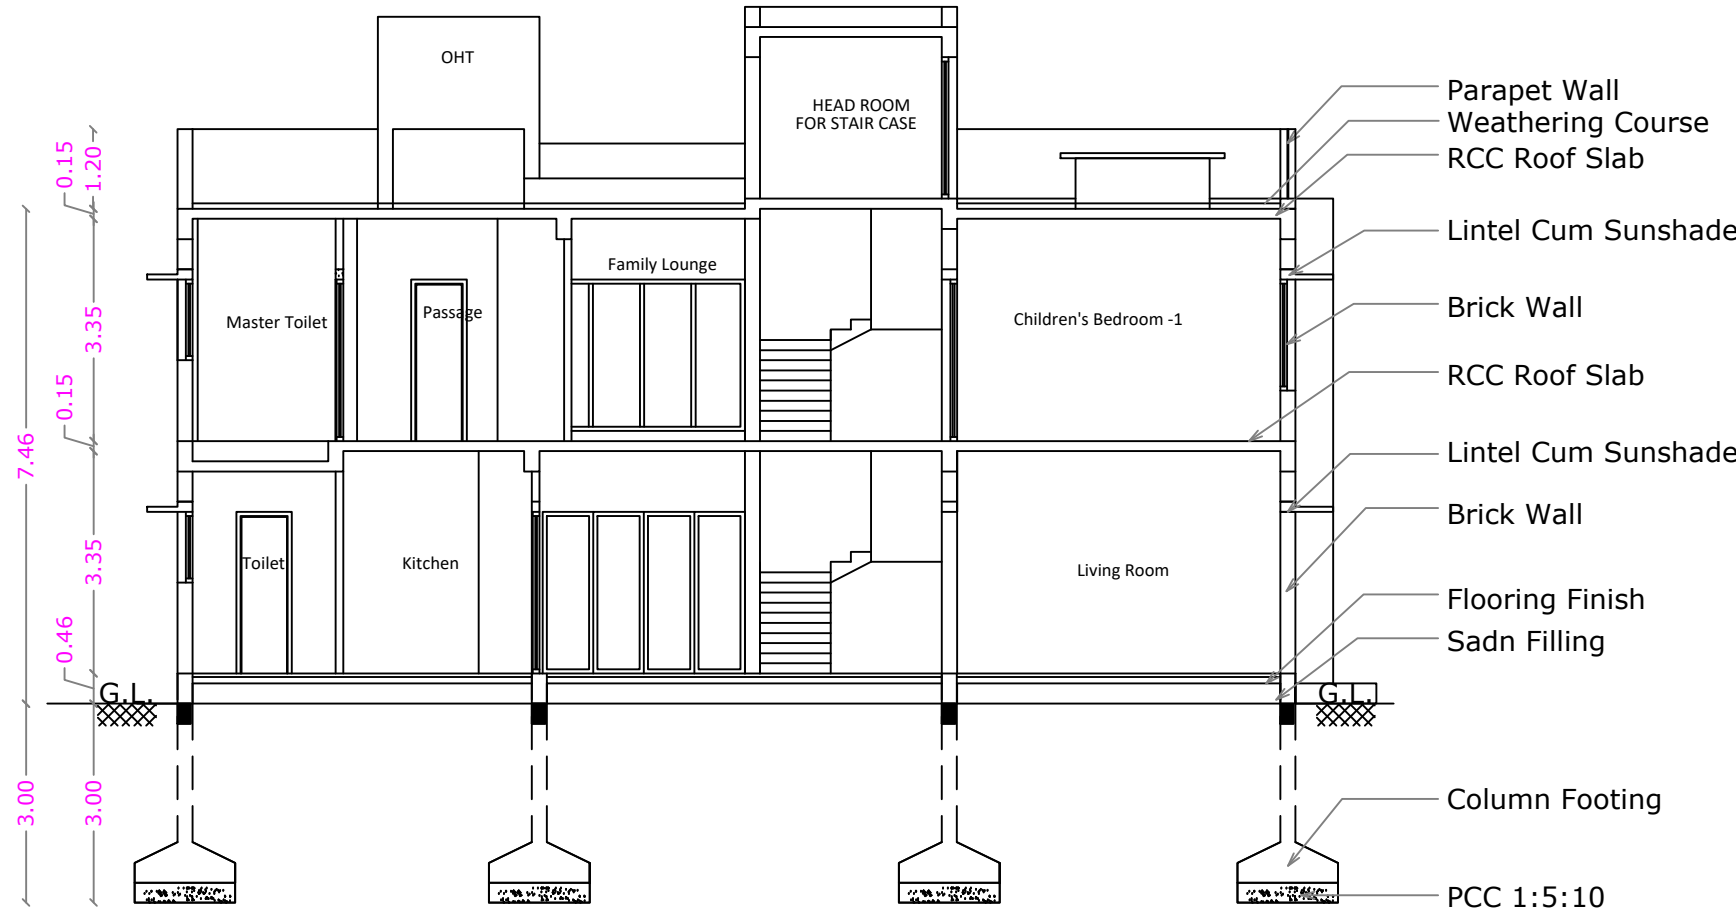


SECTION ON A A

STAIRCASE DETAILS


WIDTH - 1.07 m
TREAD - 0.30 m
RISE - 0.15 m

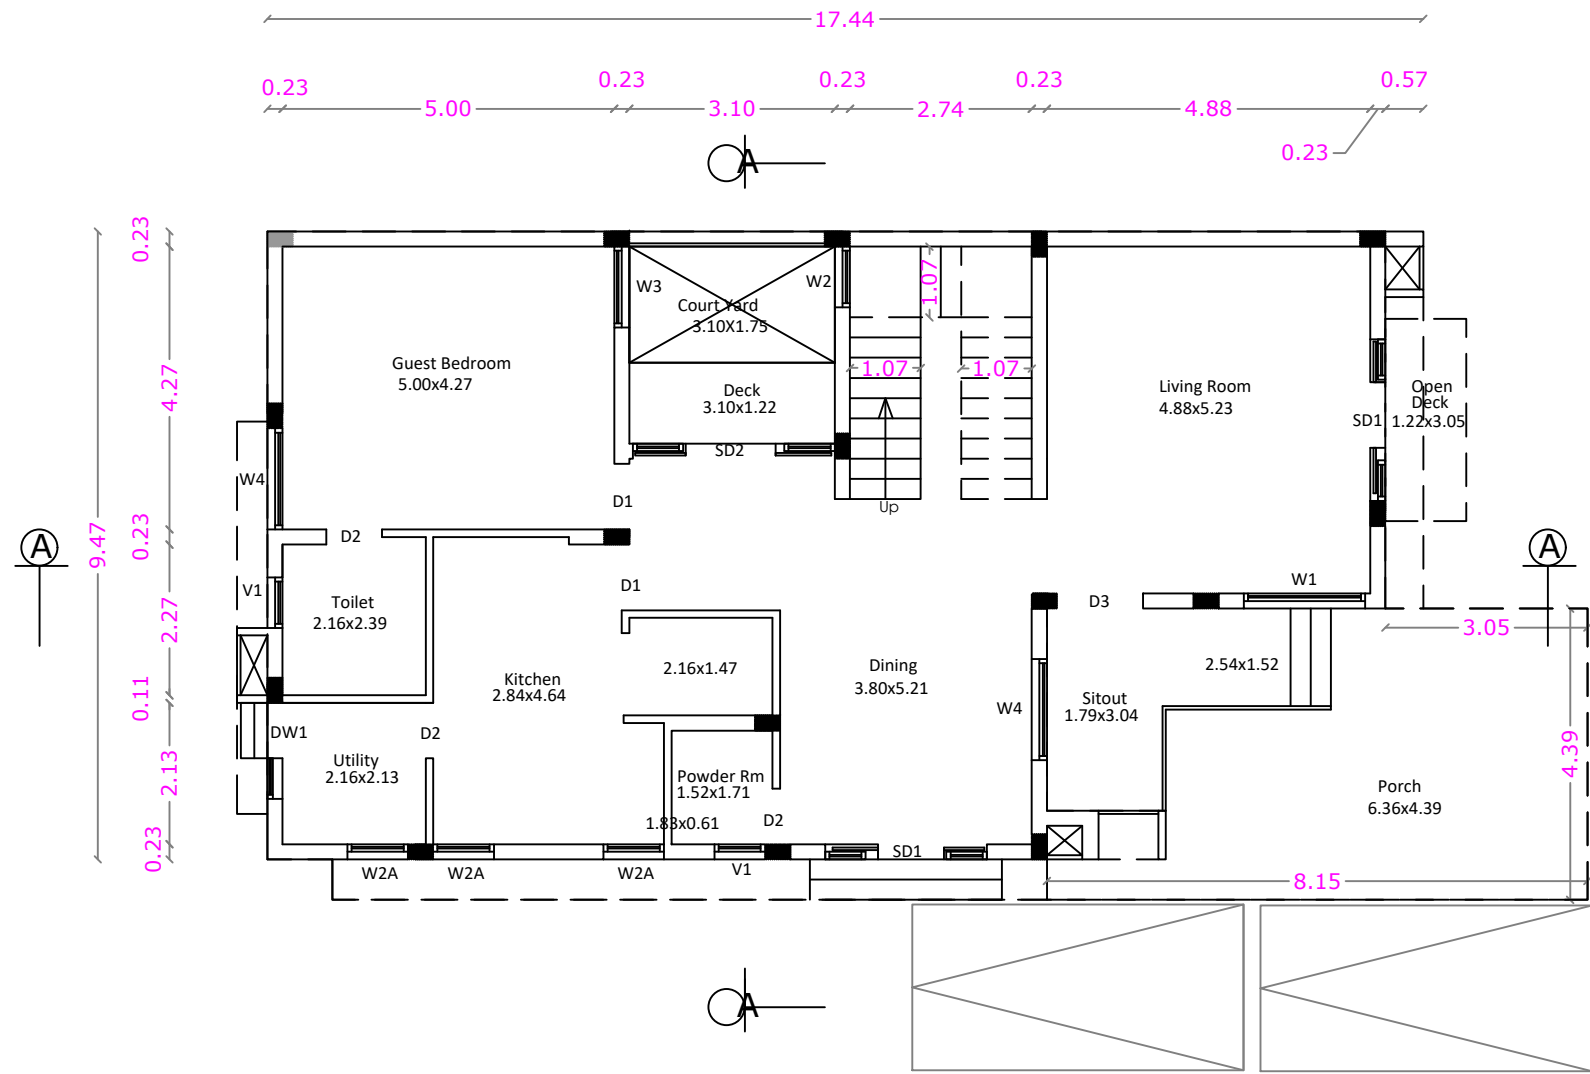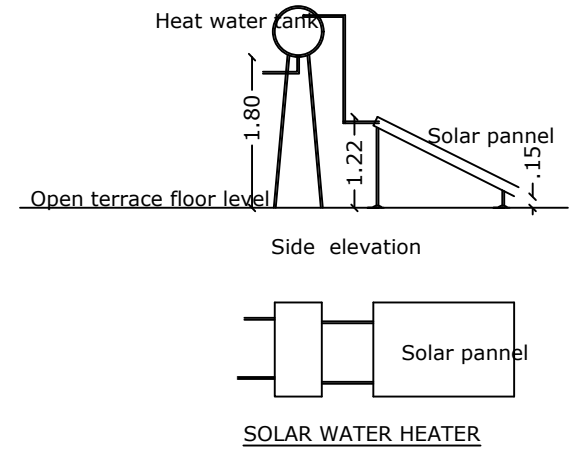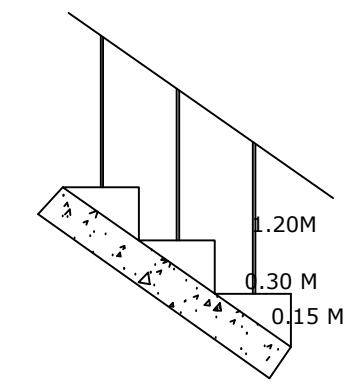

GROUND FLOOR PLAN

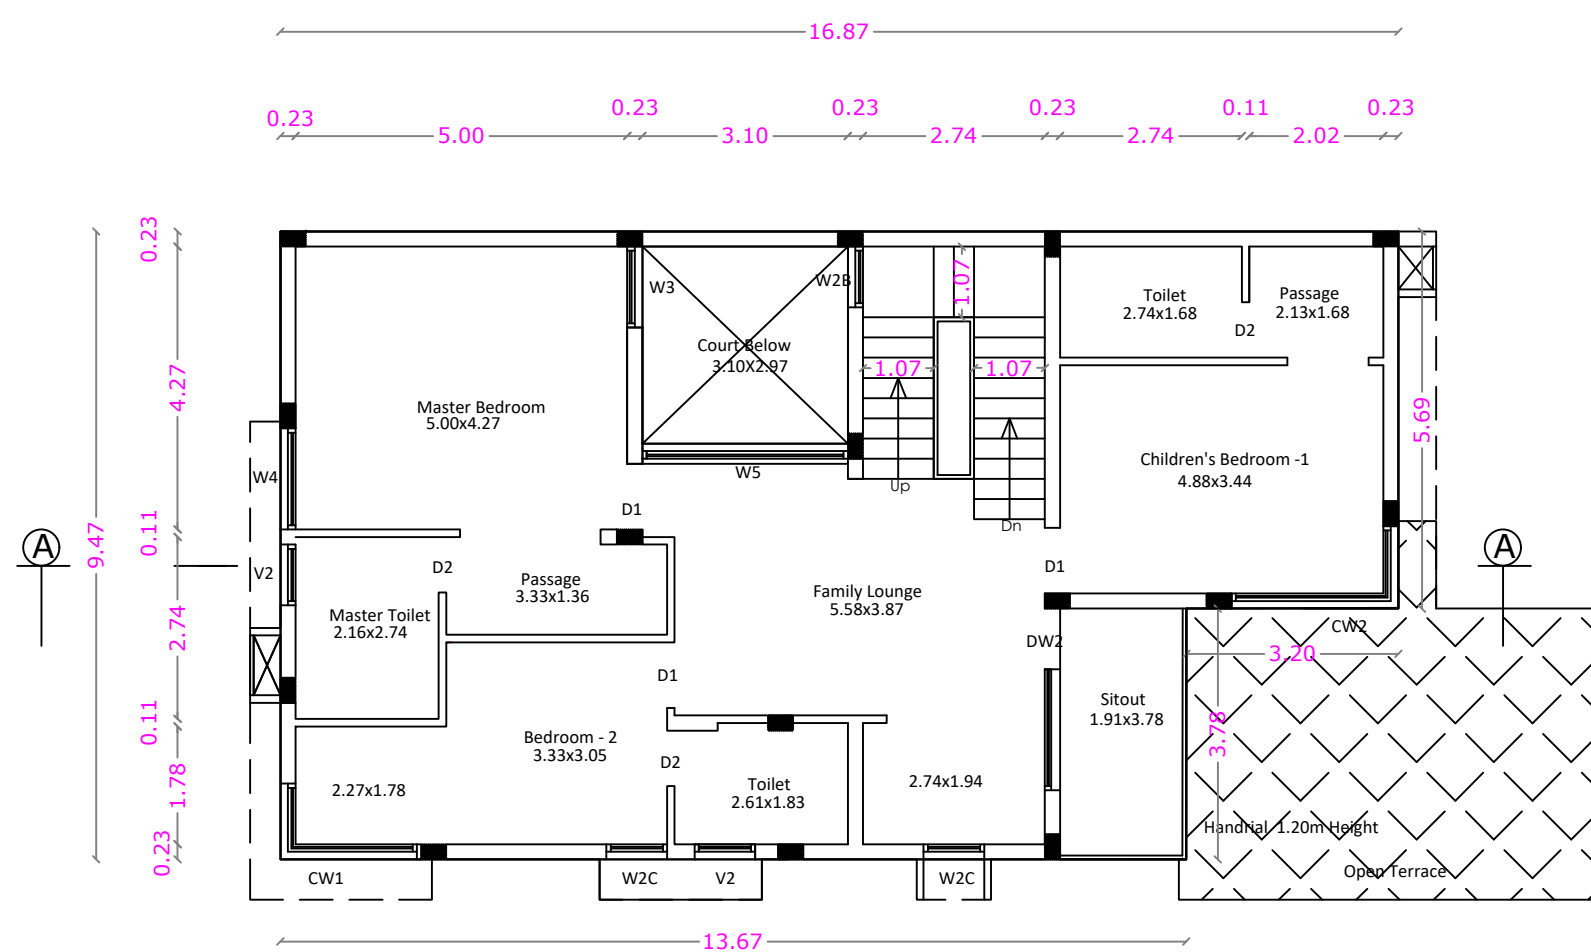

FIRST FLOOR PLAN

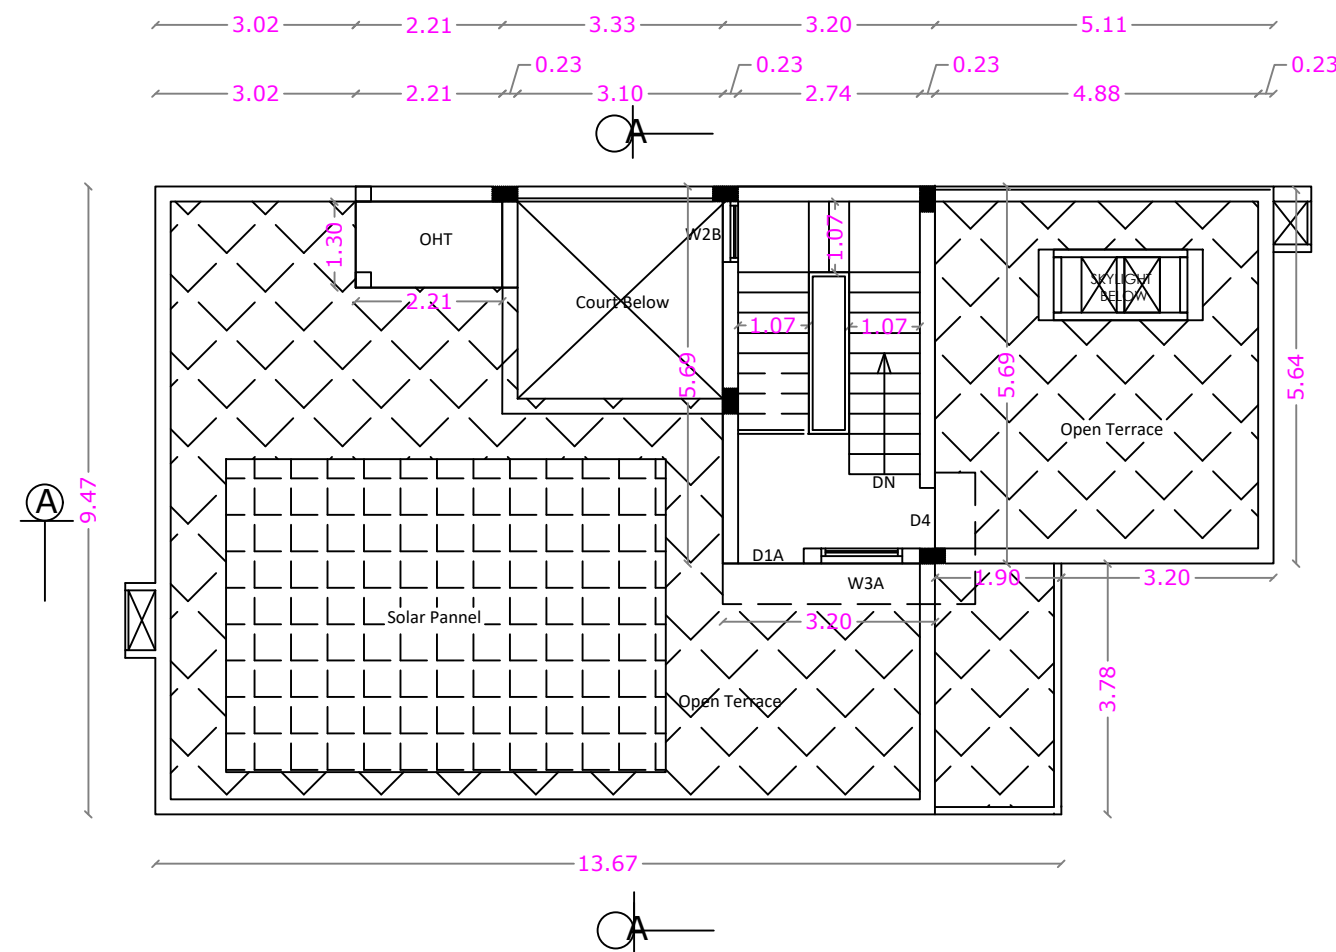

TERRACE FLOOR PLAN

BLOCK - A6 SHEET No : 7

AREA STATEMENT			
TYPE - A6	F.S.I. AREA SQM	NON F.S.I. AREA SQM	TOTAL AREA SQM
GROUND FLOOR	177.44	-----	177.44
FIRST FLOOR	139.95	-----	139.95
TERRACE FLOOR	-----	21.07	21.07
TOTAL all Floors	317.39	21.07	338.46

TOTAL F.S.I. AREA	317.39 Sqm
HEIGHT OF THE BUILDING	7.46 m

SCHEDULE OF JOINERY		
		METRE
SD1	SLIDING DOOR/WINDOW	2.44 x 2.44
SD2	SLIDING DOOR/WINDOW	3.05 x 2.44
DW1	DOOR/WINDOW	1.45 x 2.44
DW2	DOOR/WINDOW	2.74 x 2.44
D1	DOOR	1.00 x 2.44
D2	DOOR	0.84 x 2.40
W1	WINDOW	1.83 x 1.68
W2	WINDOW	0.91 x 1.07
W2A	WINDOW	0.91 x 1.68
W2	WINDOW	1.07 x 1.37
W2A	WINDOW	1.07 x 1.68
W2B	WINDOW	0.91 x 1.98
W2C	WINDOW	0.91 x 1.68
W3	WINDOW	1.22 x 2.29
W4	WINDOW	1.52 x 1.68
W5	WINDOW	3.10 x 2.29
CW1	CORNER WINDOW	1.14+2.06 x 1.68
CW2	CORNER WINDOW	2.51+1.24 x 1.68
V1	VENTILATOR	0.76 x 1.07
V2	VENTILATOR	0.91 x 1.07



STRUCTURAL ENGINEER

APPLICANT


LBS/ REGISTERED ENGINEER

REVISED PLAN SHOWING THE UNDER CONSTRUCTION GROUP HOUSE RESIDENTIAL BUILDING IN T.S. Nos. : 11/3 & 11/6, [OLD S.F. No : 626 PT],
WARD No : 30, BLOCK No : 4, AT NANJUNDAPURAM ROAD, UPPLIPALAYAM VILLAGE, COIMBATORE CORPORATION.


SINGANALLUR D.D. PLAN No : 45 SCALE : 1 : 100

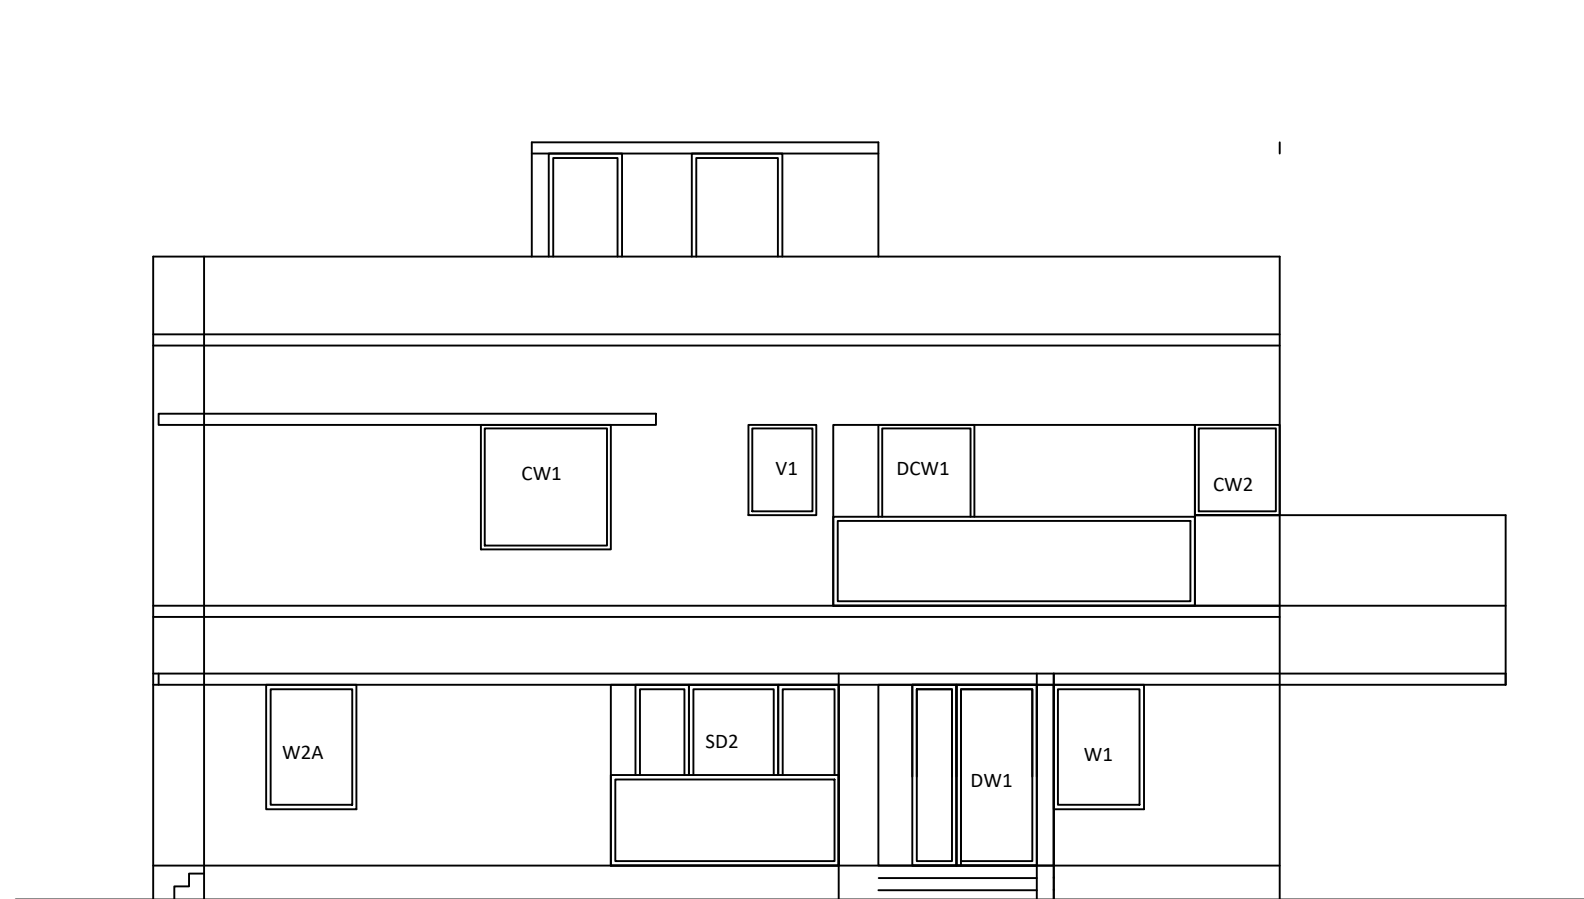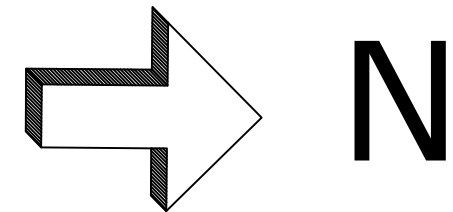

EAST SIDE ELEVATION


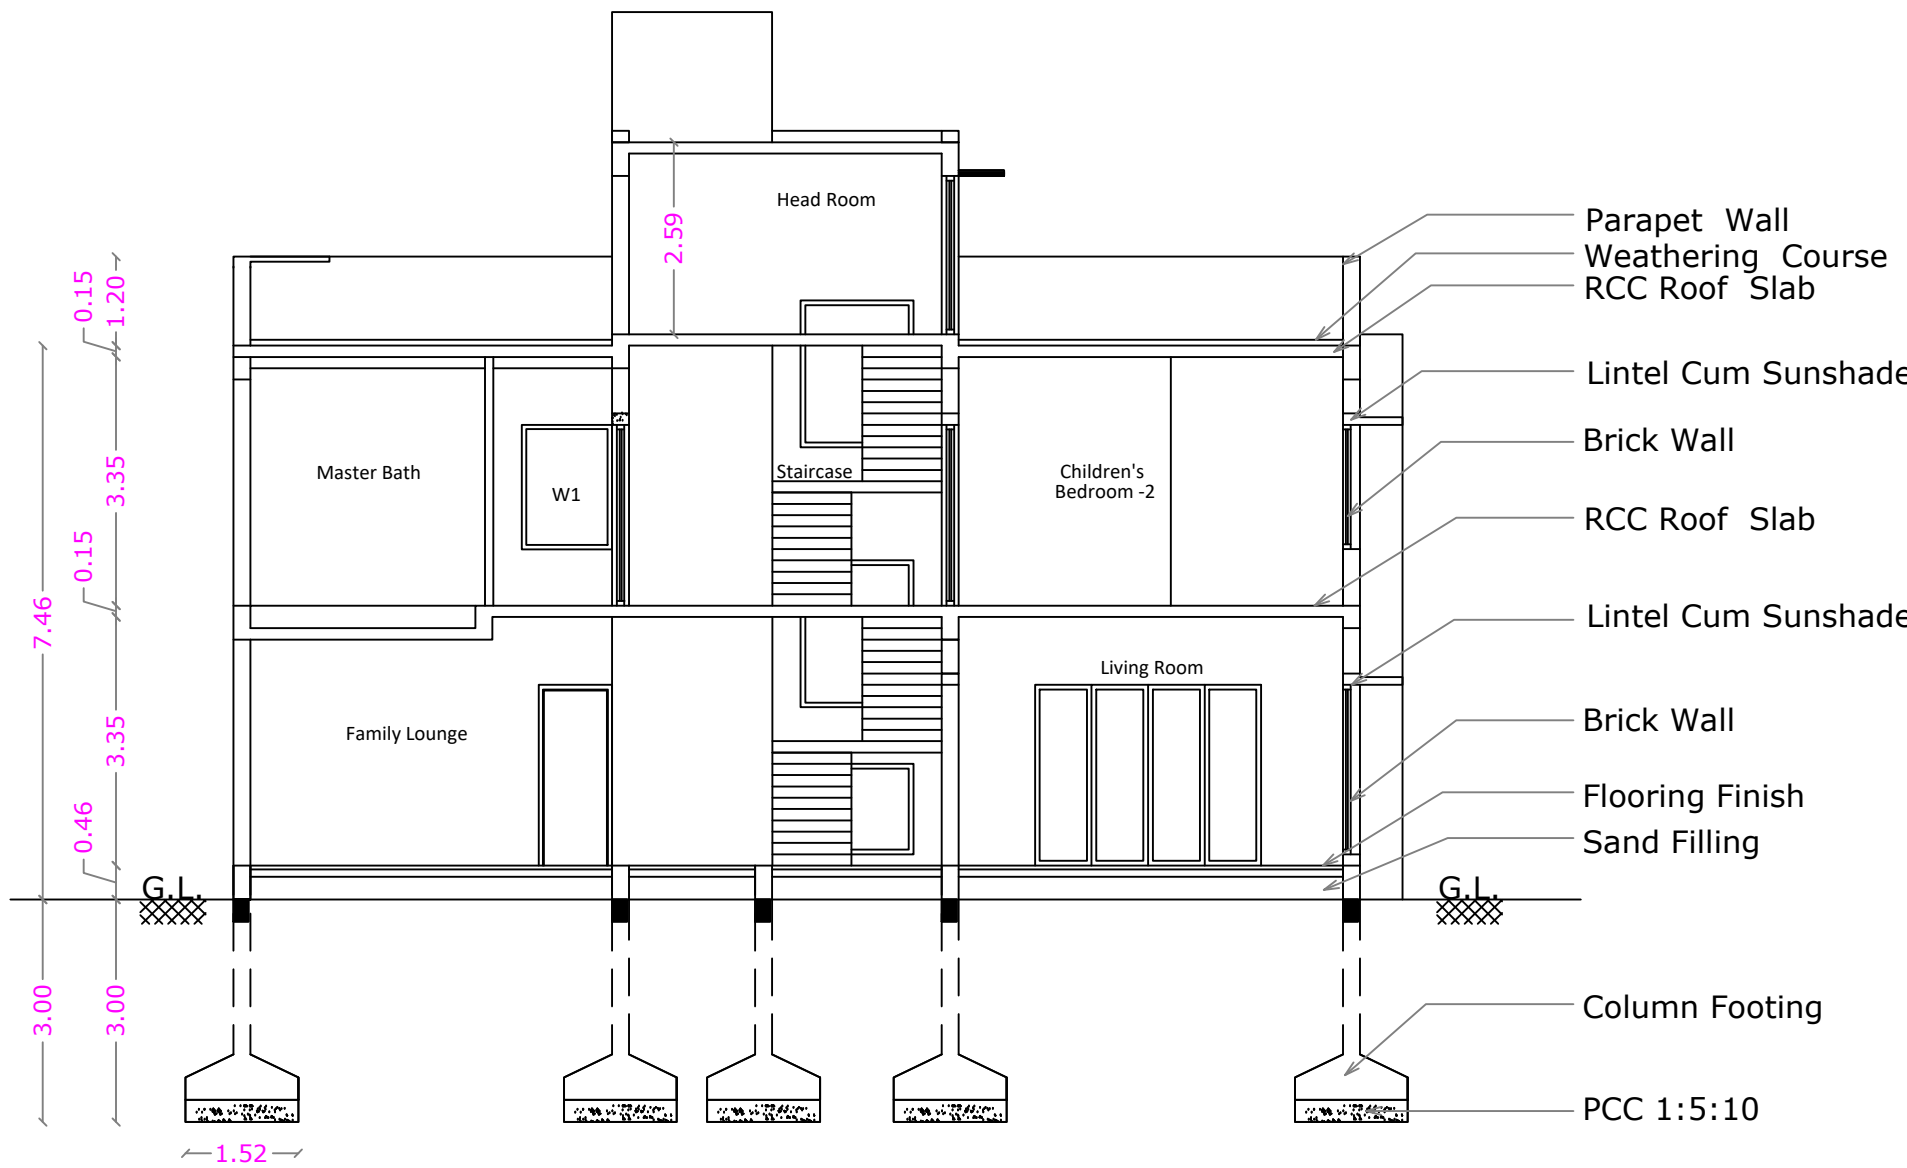


SECTION ON A A

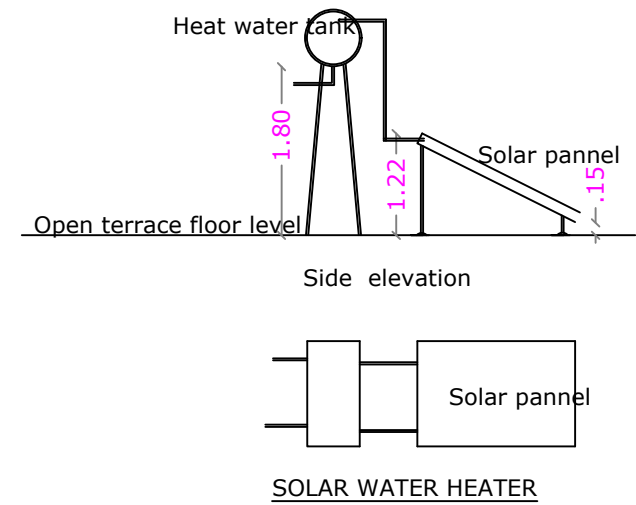


STAIRCASE DETAILS


WIDTH - 1.07 m
TREAD - 0.30 m
RISE - 0.15 m

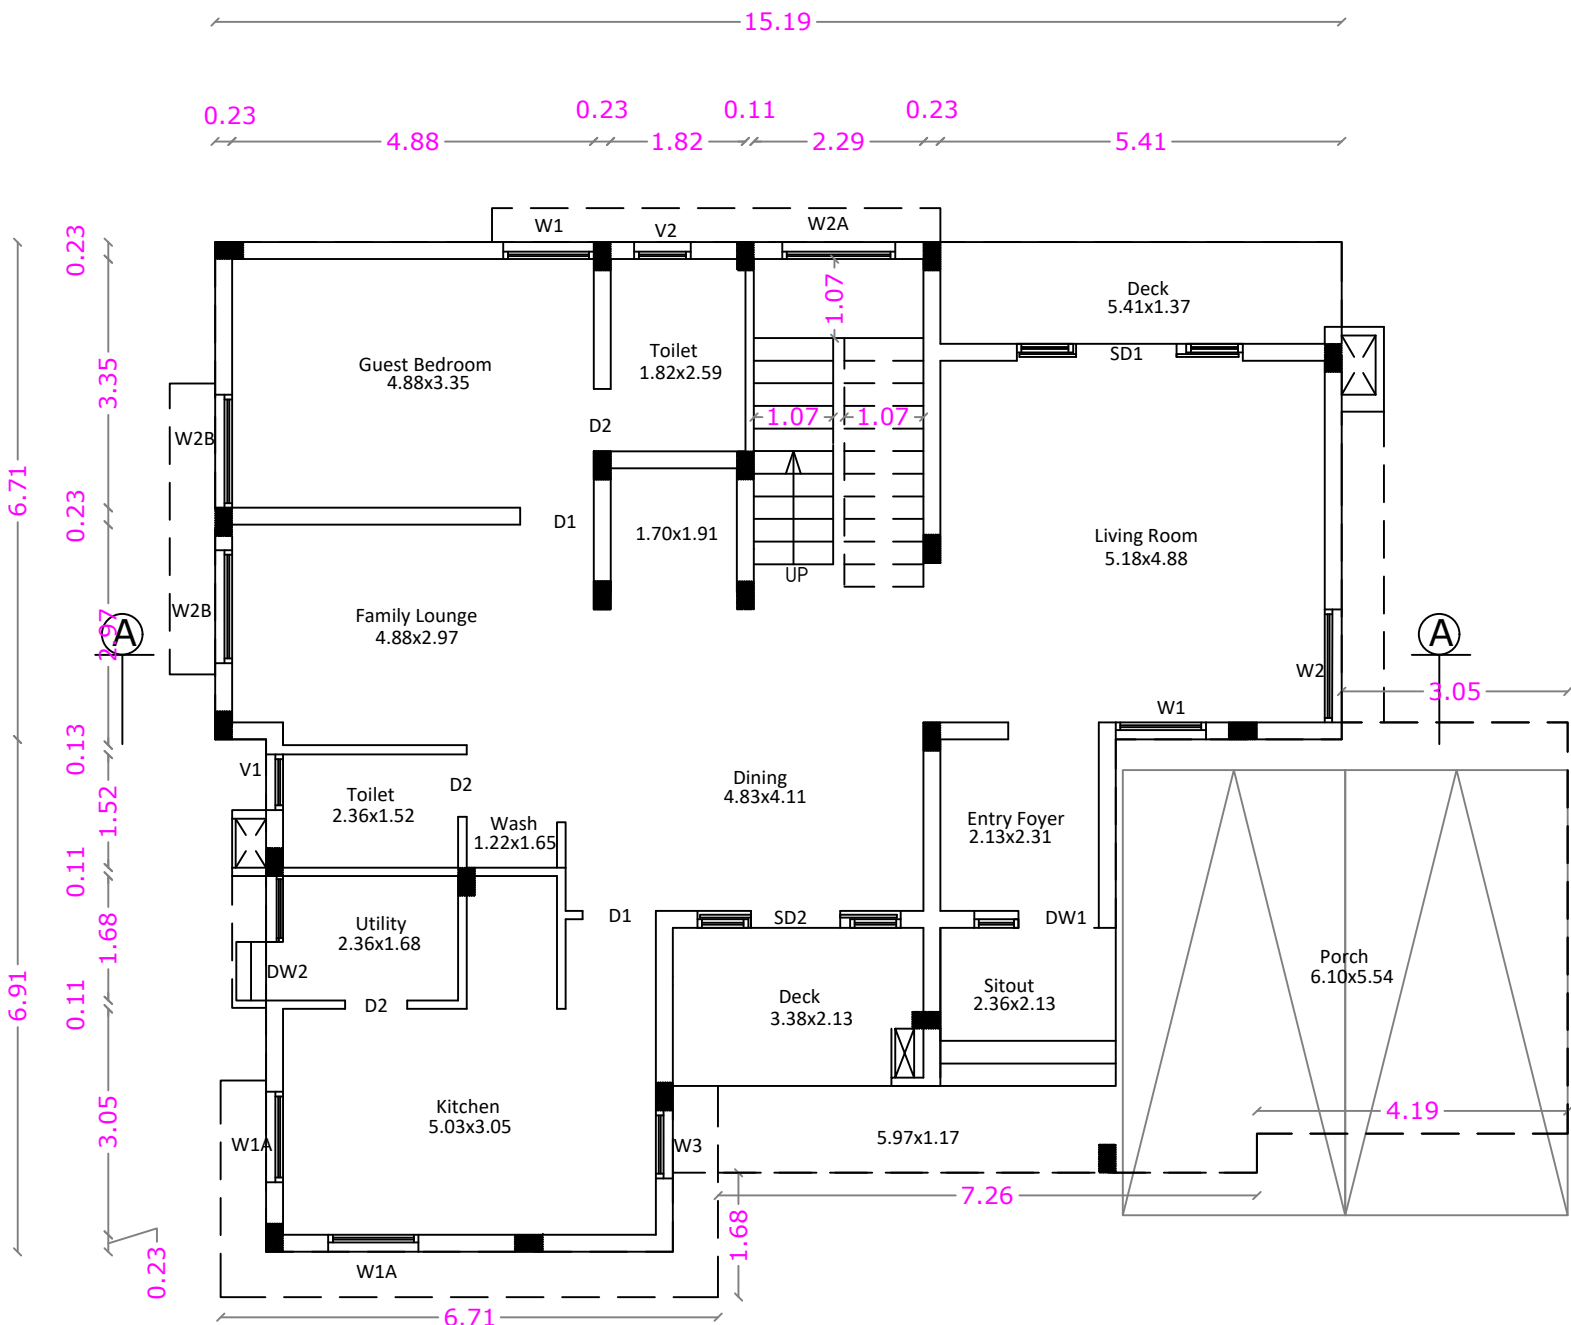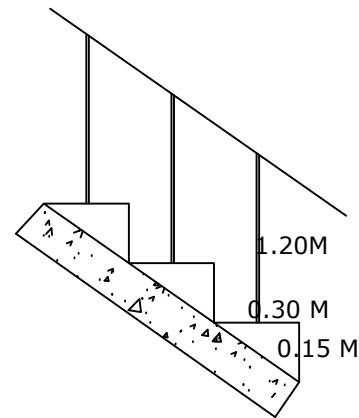

GROUND FLOOR PLAN

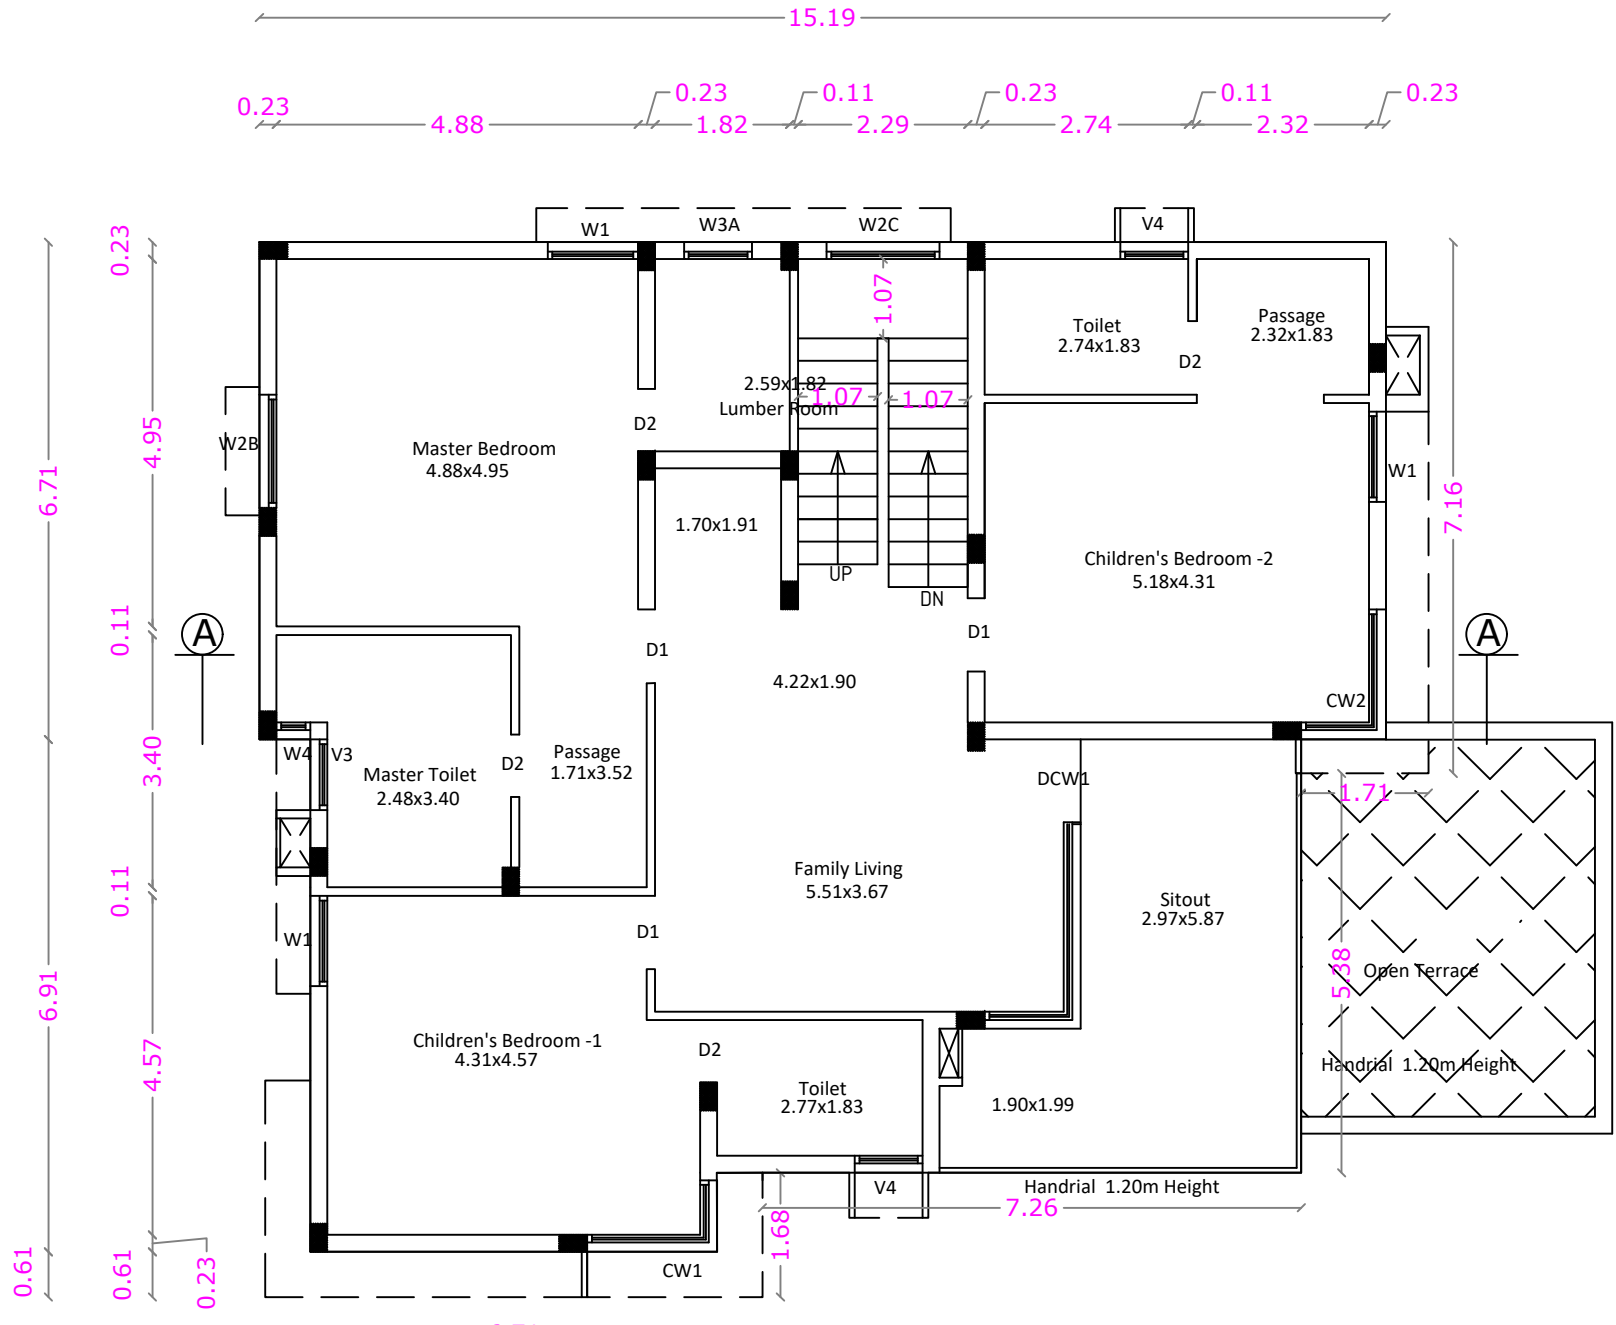

FIRST FLOOR PLAN

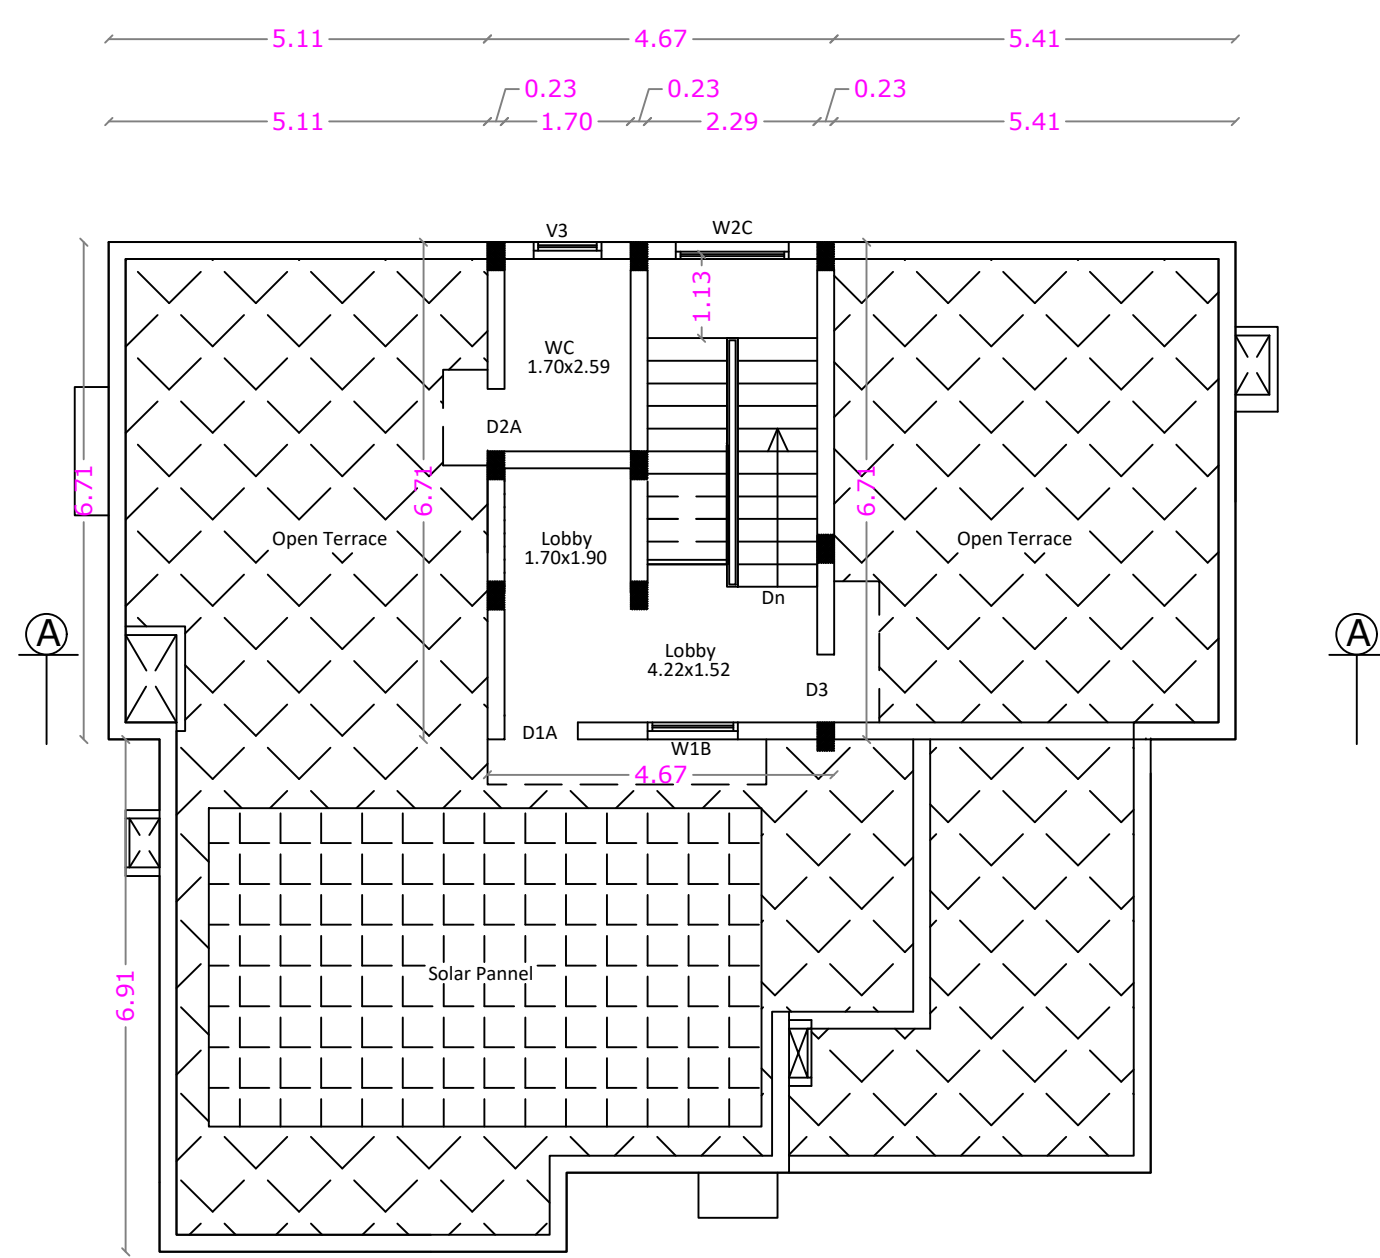

TERRACE FLOOR PLAN

BLOCK - A7

SHEET No : 8

AREA STATEMENT

TYPE - A7	F.S.I. AREA SQM	NON F.S.I. AREA SQM	TOTAL AREA SQM
GROUND FLOOR	208.73	-----	208.73
FIRST FLOOR	185.76	-----	185.76
TERRACE FLOOR	-----	31.34	31.34
TOTAL all Floors	394.49	31.34	425.83

TOTAL F.S.I. AREA 394.49 Sqm

HEIGHT OF THE BUILDING 7.46 m

SCHEDULE OF JOINERY

		METRE
D/W1	MAIN DOOR/WINDOW	1.68 x 2.44
D/W2	DOOR/WINDOW	1.68 x 2.44
DCW1	DOOR/CORNERWINDOW	3.90+1.29 x 2.44
SD1	SLIDING DOOR/WINDOW	3.05 x 2.44
SD2	SLIDING DOOR/WINDOW	2.74 x 2.44
D1	DOOR	1.00 x 2.44
D1A	DOOR	0.84 x 2.13
D2	DOOR	0.84 x 2.44
D2A	DOOR	0.84x 2.13
W1	WINDOW	1.22 x 1.68
W1A	WINDOW	1.52 x 2.29
W1B	WINDOW	1.52 x 1.98
W2A	WINDOW	1.52 x 1.22
W2B	WINDOW	1.52 x 1.68
W2C	WINDOW	1.52 x 1.98
W3A	WINDOW	0.91 x 1.68
W4	WINDOW	0.46 x 1.98
W6	WINDOW	0.76 x 1.37
CW1	CORNER WINDOW	1.75+0.97 x 1.68
CW2	CORNER WINDOW	1.75+1.14 x 1.68
V1	VENTILATOR	0.76 x 1.07
V2	VENTILATOR	0.76 x 1.07
V3	VENTILATOR	0.95 x 1.07
V4	VENTILATOR	0.91 x 1.07


STRUCTURAL ENGINEER

APPLICANT


LBS/ REGISTERED ENGINEER

REVISED PLAN SHOWING THE UNDER CONSTRUCTION GROUP HOUSE RESIDENTIAL BUILDING IN T.S. Nos. : 11/3 & 11/6, [OLD S.F. No : 626 PT],
WARD No : 30, BLOCK No : 4, AT NANJUNDAPURAM ROAD, UPPLIPALAYAM VILLAGE, COIMBATORE CORPORATION.


SINGANALLUR D.D. PLAN No : 45 SCALE : 1 : 100

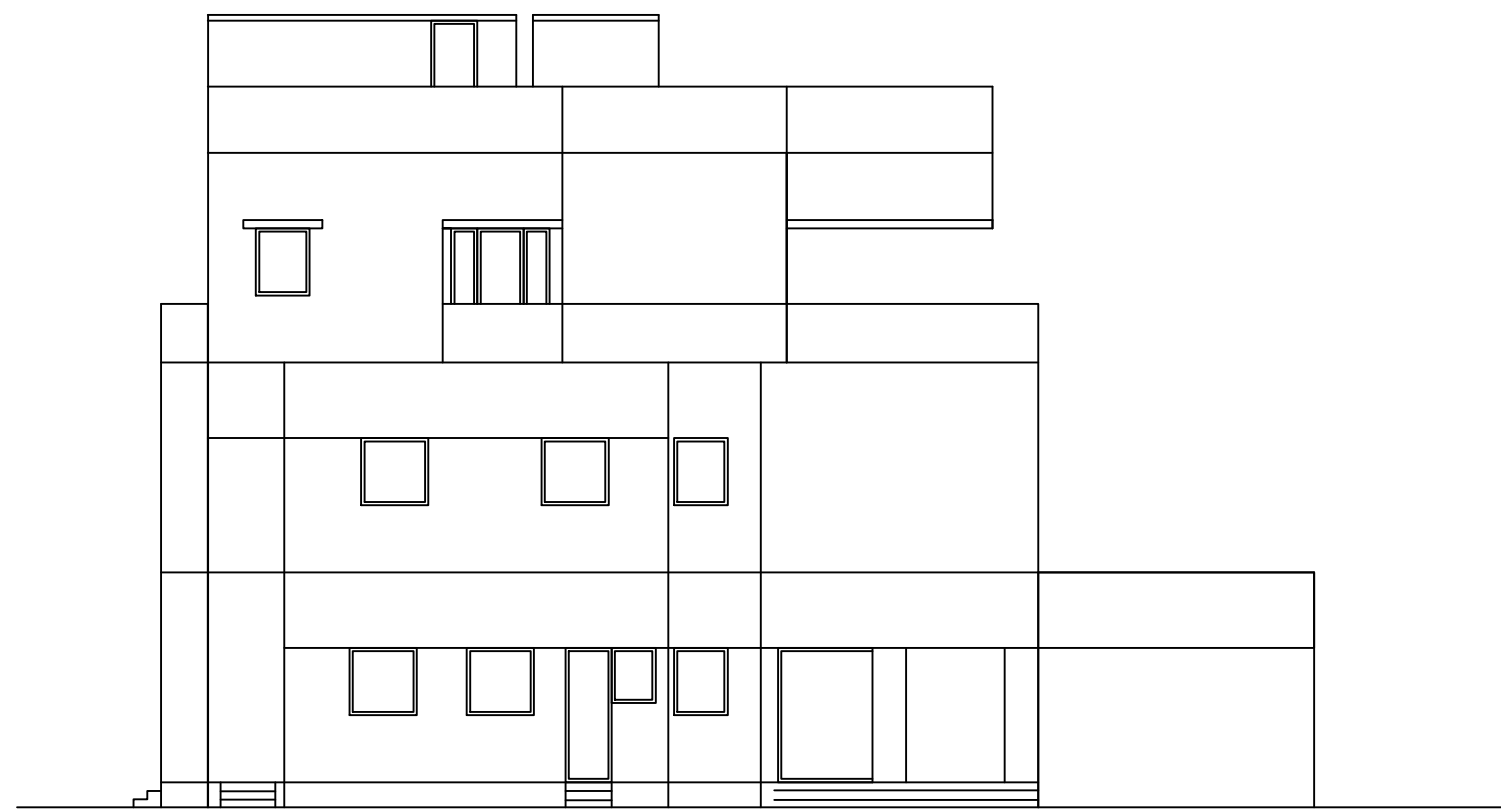


EAST SIDE ELEVATION

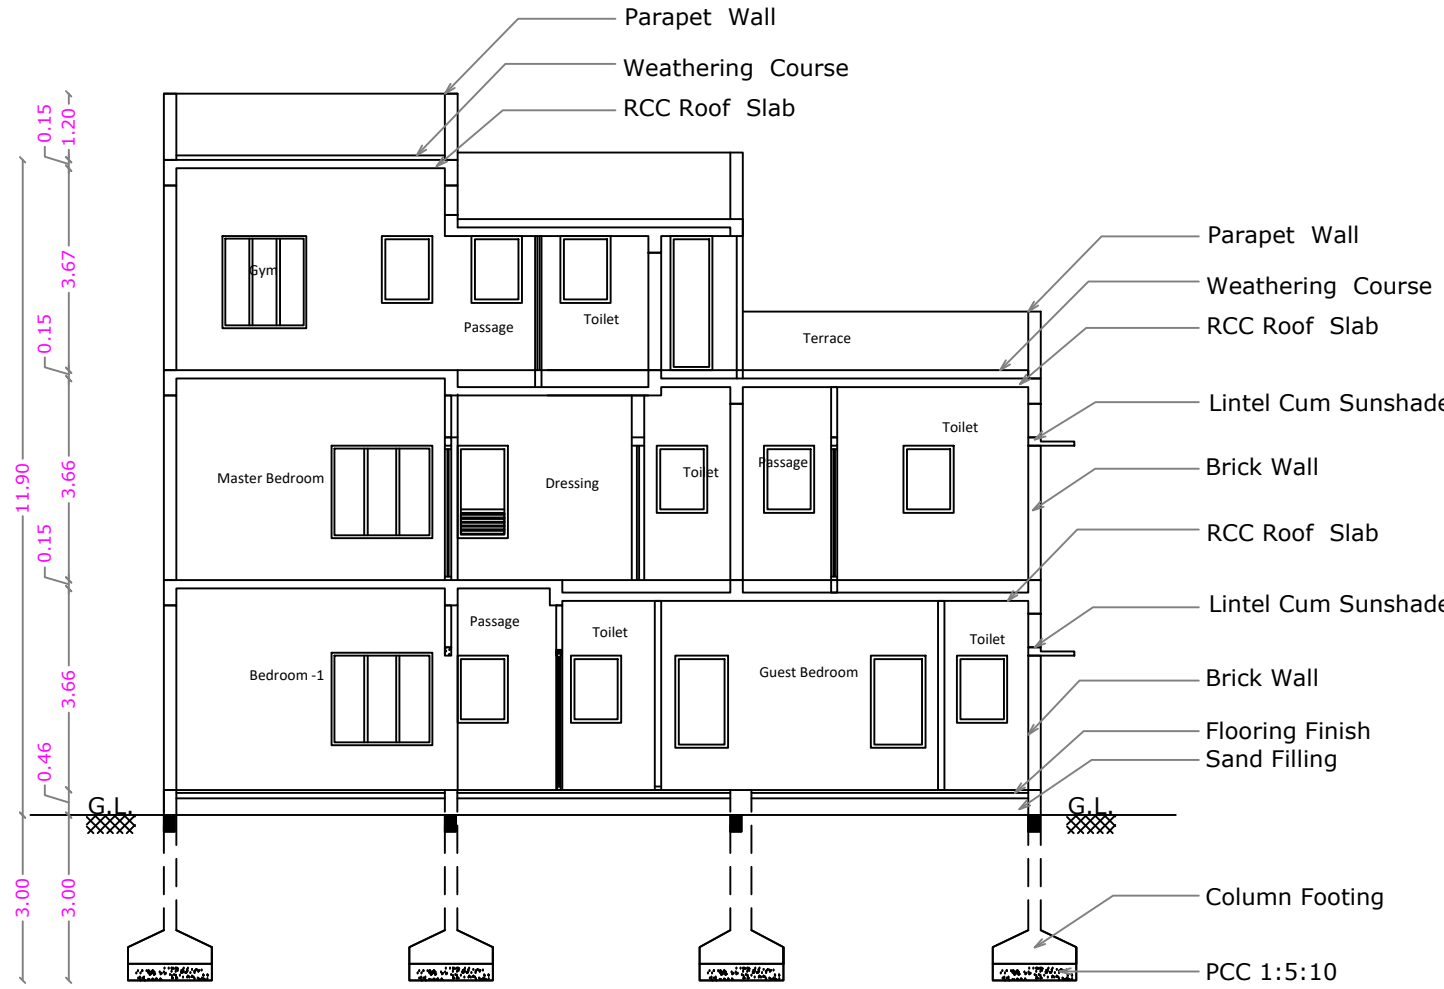

SECTION ON A A


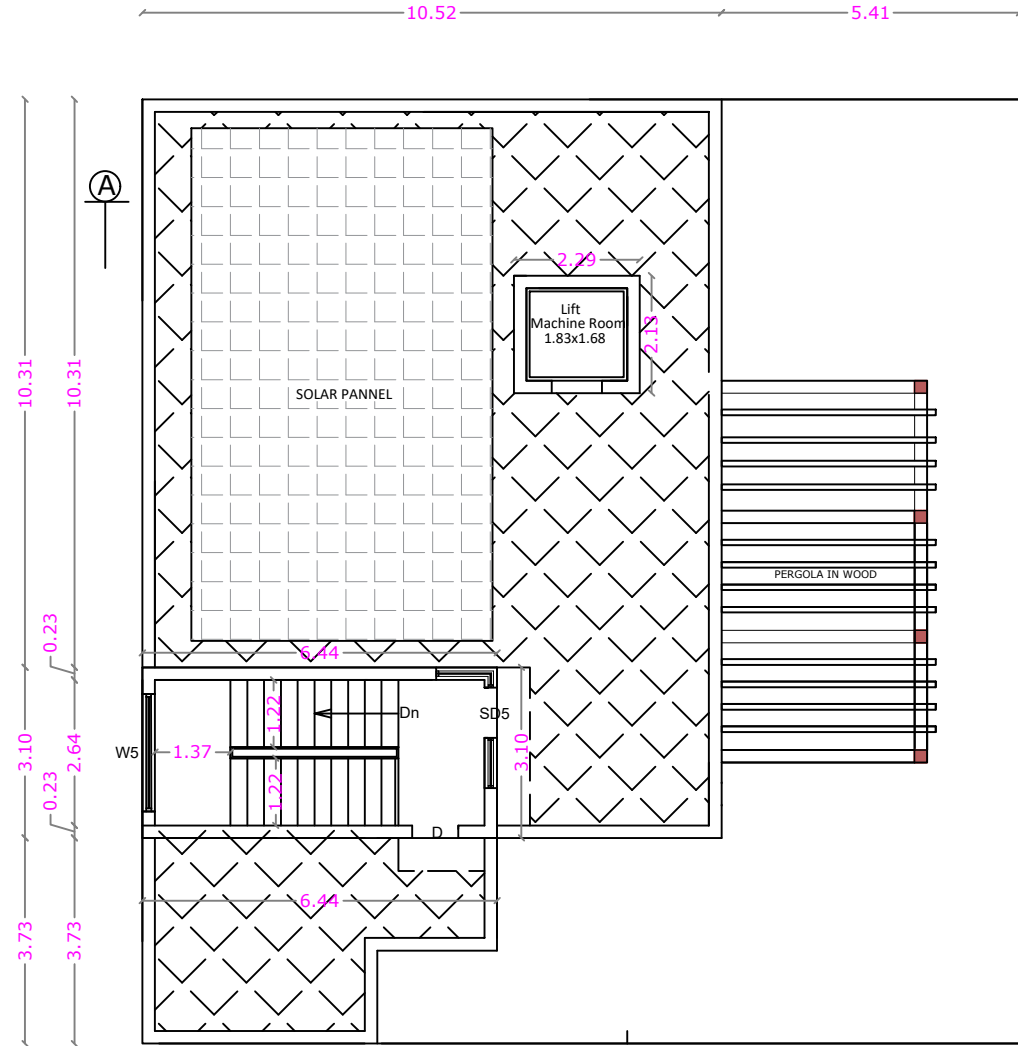


TERRACE FLOOR PLAN

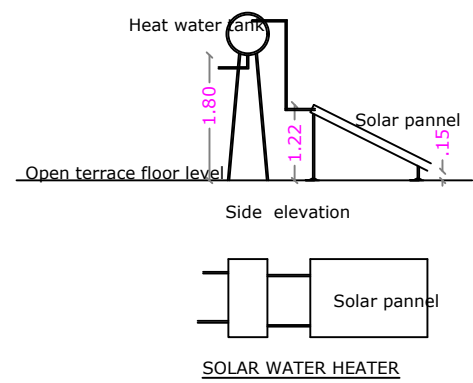


STAIRCASE DETAILS


WIDTH - 1.22 m
TREAD - 0.30 m
RISE - 0.15 m

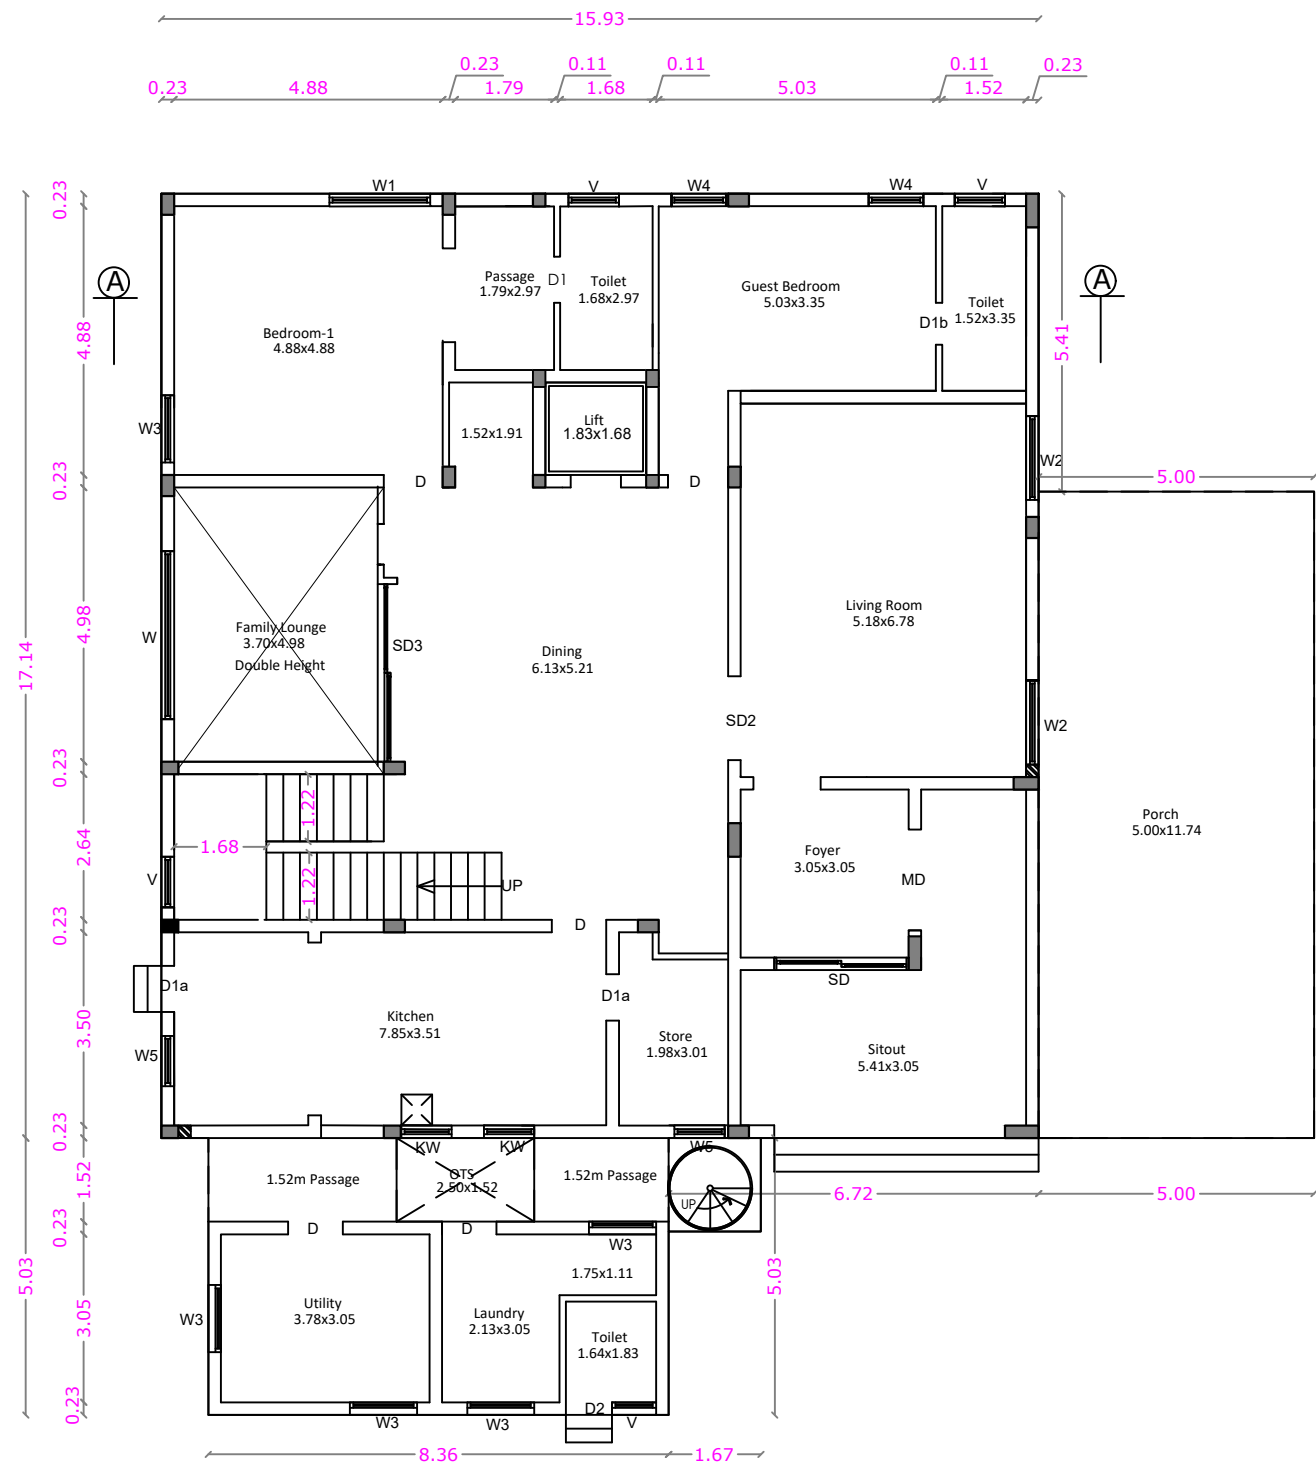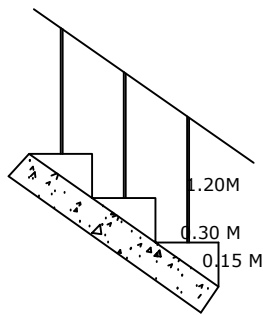

GROUND FLOOR PLAN

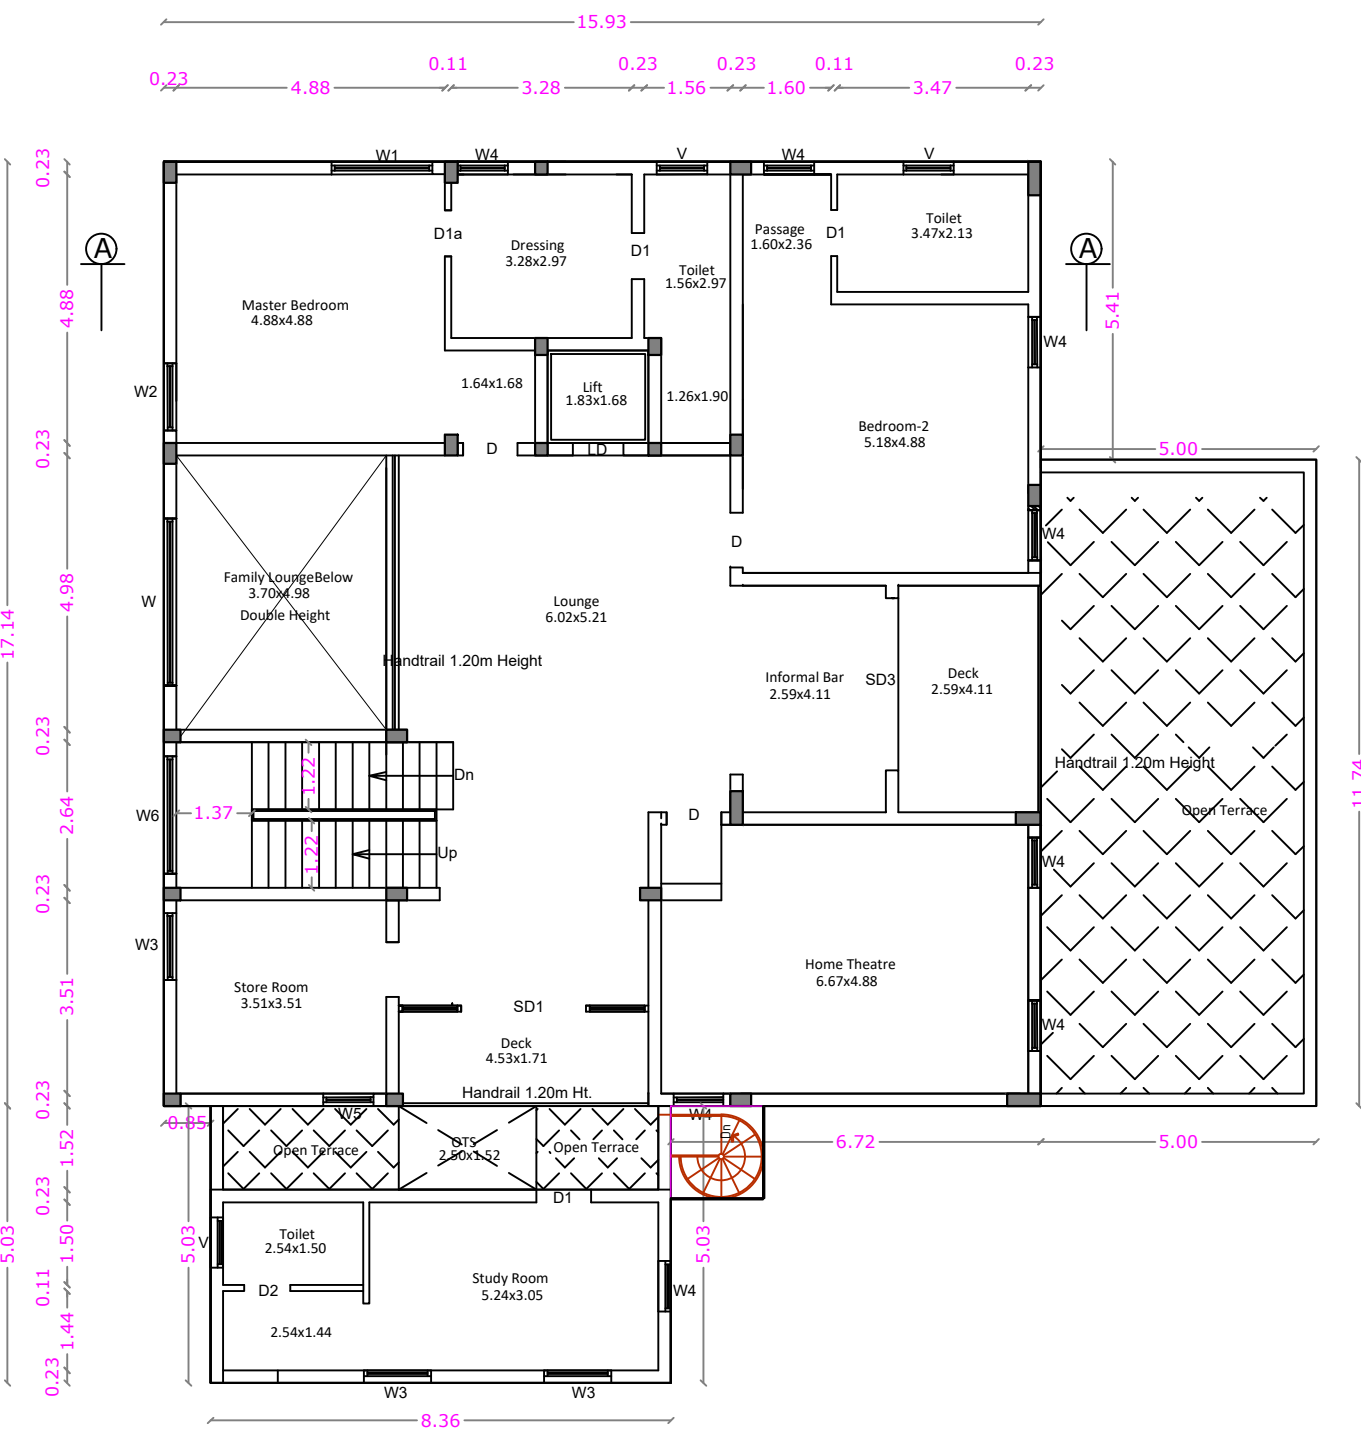

FIRST FLOOR PLAN

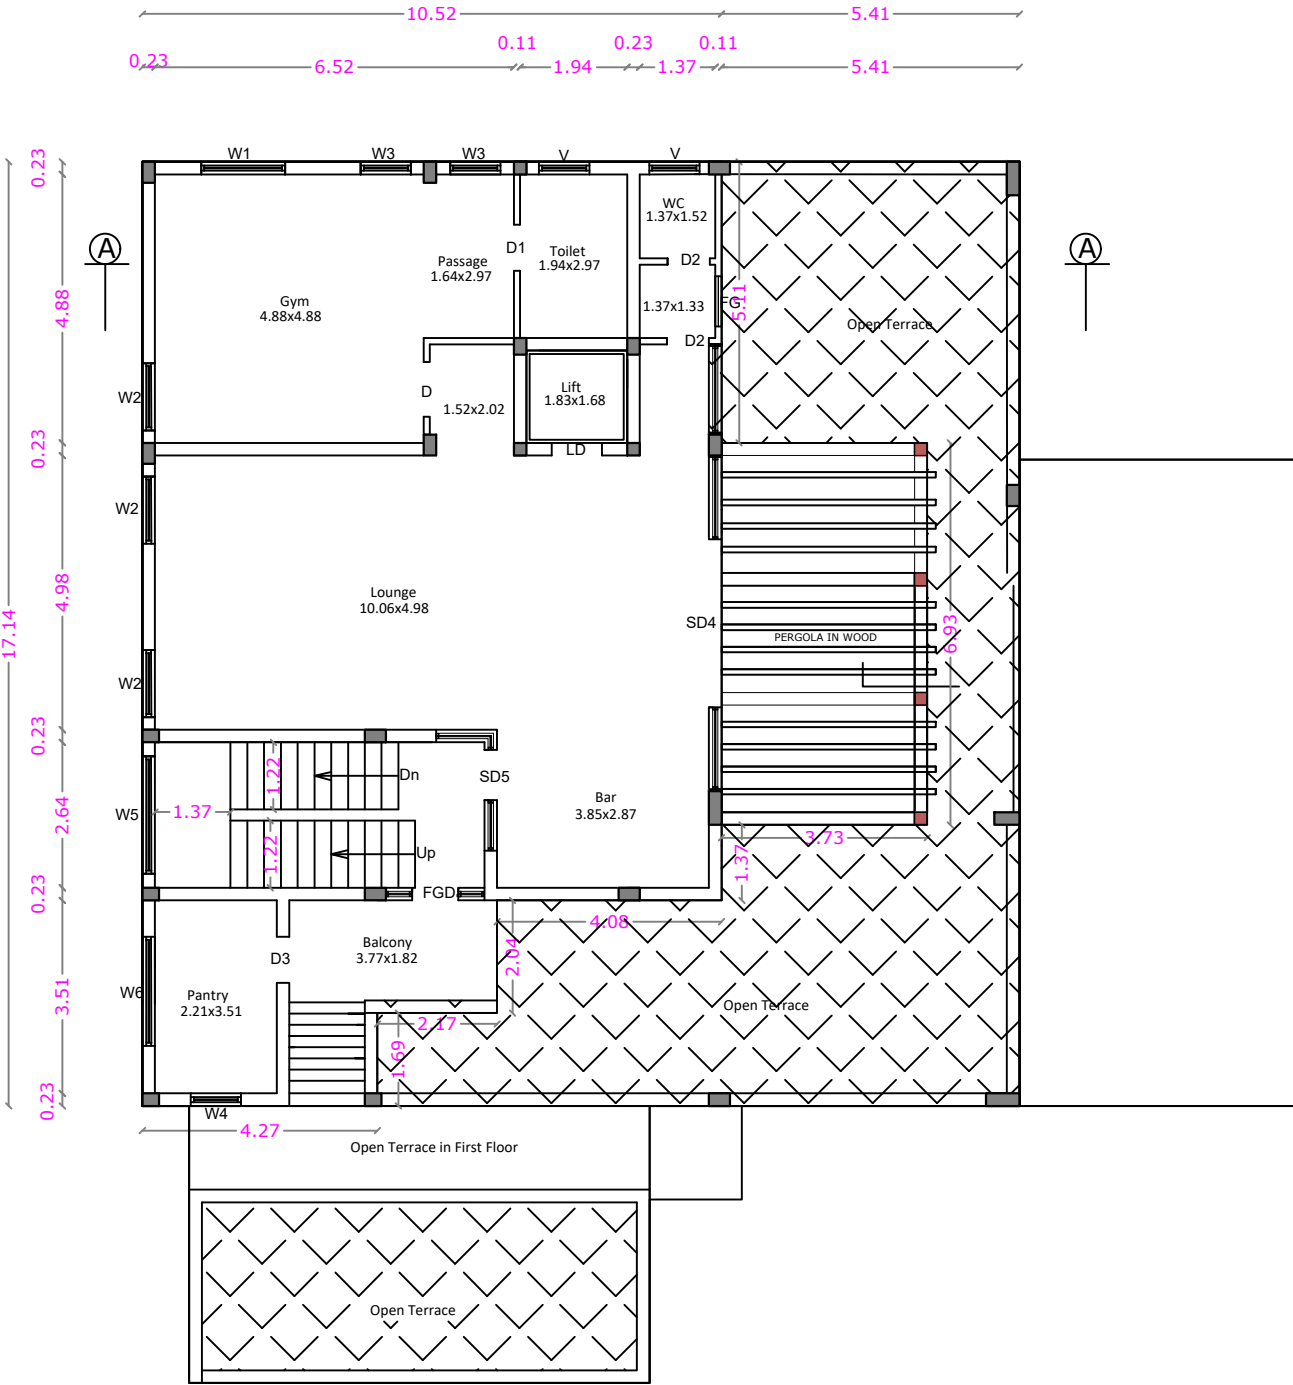

SECOND FLOOR PLAN

BLOCK - A9

SHEET No : 9

AREA STATEMENT

TYPE - A9	F.S.I. AREA SQM	NON F.S.I. AREA SQM	TOTAL AREA SQM
GROUND FLOOR	372.76	-----	372.76
FIRST FLOOR	305.92	-----	305.92
SECOND FLOOR	187.13	-----	187.13
TERRACE FLOOR	-----	19.95	19.95
TOTAL all Floors	865.81	19.95	885.76

TOTAL F.S.I. AREA	865.81 Sqm
HEIGHT OF THE BUILDING	11.90 m

SCHEDULE OF JOINERY

	METRE
MD	MAIN DOOR/WINDOW 1.83 x 2.74
SD	SLIDING DOOR/WINDOW 2.44 x 2.74
SD1	SLIDING DOOR/WINDOW 4.53 x 2.74
SD2	SLIDING DOOR/WINDOW 2.44 x 2.74
SD3	SLIDING DOOR/WINDOW 3.12 x 2.74
SD4	SLIDING DOOR/WINDOW 6.10 x 2.74
SD5	DOOR 2.50 x 2.74
D1	DOOR 1.00 x 2.44
D1 & D1a	DOOR 0.84 x 2.44
D1b	DOOR 0.76 x 2.40
LD	LIFT DOOR 0.91 x 2.40
W	WINDOW 3.05 x 1.52
W1	WINDOW 1.83 x 1.52
W2	WINDOW 1.52 x 2.13
W3	WINDOW 1.22 x 1.52
W4	WINDOW 1.00 x 1.52
W5	WINDOW 0.91 x 1.37
W6	WINDOW 1.83 x 1.98
KW	KITCHEN WINDOW 0.91 x 1.37
V	VENTILATOR 0.91 x 1.07

STRUCTURAL ENGINEER

APPLICANT

LBS/ REGISTERED ENGINEER



BUILDING APPROVED No :
NA.KA. No : 4044/2019/LPA
P.P. No: 121 A to J/ 2021
Date : 18.03.2021

SHEET No. :-1

REFERENCE

DESCRIPTION	CALCULATION	REQUIRED	PROVIDED
FLOOR AREA RATIO	4029.90 / 5340.00	2.00	0.755
PARKING AREA		60+ 6=66 Cars	66 Cars

AREA STATEMENT

AREA OF THE SITE	[As per T.S.L.R.]	5340.00
T.S. No : 11/3		4121.00
T.S. No : 11/6		856.00
T.S. No : 11/5		363.00
TOTAL AREA OF THE SITE	[As per T.S.L.R.]	5340.00
AREA OF THE SITE	[As per Document] [1.3190 Acres]	5340.00
[A - Q]		
SUPER IMPOSED PLOT AREA		5532.33
SCHEME ROAD ALREADY HANDED OVER TO LOCAL BODY [C - D - E - P] [DOCUMENT No : 2472/2021]		362.86
NET AREA OF THE SITE		4977.14

FLOOR NAME	F.S.I	Non F.S.I	TOTAL
GROUND FLOOR	1981.81	----	1981.81
FIRST FLOOR	1664.96	----	1664.96
SECOND FLOOR	383.13	----	383.13
TERRACE FLOOR	----	158.70	158.70
TOTAL AREA	4029.90	158.70	4188.60

EXISTING BUILDING AREA DETAILS				REVISED BUILDING AREA DETAILS				REQUIRED
EXG. BLDG. NAME	No.of	ALREADY APP. AREA		REVISED BUILDING NAM	No.of	PRO.ADDL. AREA		
TYPE - A1	Dwellings	F.S.I.	Non F.S.I.	BLOCK - A1	Dwellings	F.S.I.	Non F.S.I.	CAR PARKING
GROUND FLOOR		141.42	----	GROUND FLOOR	1	144.96	----	
FIRST FLOOR		135.99	----	FIRST FLOOR		140.25	----	
TERRACE FLOOR		----	15.70	TERRACE FLOOR			21.40	
TOTAL	1	277.41	15.70	TOTAL	1	285.21	21.40	4
TYPE - A2		F.S.I.	Non F.S.I.	BLOCK - A2	Dwellings	F.S.I.	Non F.S.I.	
GROUND FLOOR		159.34	----	GROUND FLOOR	1	160.13	----	
FIRST FLOOR		146.14	----	FIRST FLOOR		142.80	----	
TERRACE FLOOR		----	14.84	TERRACE FLOOR			22.54	
TOTAL	1	305.48	14.84	TOTAL	1	302.93	22.54	5
TYPE - A3		F.S.I.	Non F.S.I.	BLOCK - A3	Dwellings	F.S.I.	Non F.S.I.	
GROUND FLOOR		187.12	----	GROUND FLOOR	1	188.22	----	
FIRST FLOOR		164.66	----	FIRST FLOOR		162.93	----	
TERRACE FLOOR		----	16.92	TERRACE FLOOR			20.63	
TOTAL	1	351.78	16.92	TOTAL	1	351.15	20.63	5
TYPE - A4		F.S.I.	Non F.S.I.	BLOCK - A4	Dwellings	F.S.I.	Non F.S.I.	
GROUND FLOOR		207.47	----	GROUND FLOOR	1	214.48	----	
FIRST FLOOR		173.46	----	FIRST FLOOR		174.07	----	
TERRACE FLOOR		----	18.05	TERRACE FLOOR			21.77	
TOTAL	1	380.93	18.05	TOTAL	1	388.55	21.77	6
TYPE - A5		F.S.I.	Non F.S.I.	BLOCK - A5	Dwellings	F.S.I.	Non F.S.I.	
GROUND FLOOR		297.40	----	GROUND FLOOR	1	515.09	----	
FIRST FLOOR		241.07	----	FIRST FLOOR		413.28	----	
SECOND FLOOR		----	19.71	SECOND FLOOR		196.00	----	
TOTAL	1			TOTAL	1	1124.37	----	16
TYPE - A6		F.S.I.	Non F.S.I.	BLOCK - A6	Dwellings	F.S.I.	Non F.S.I.	
GROUND FLOOR		175.61	----	GROUND FLOOR	1	177.44	----	
FIRST FLOOR		154.91	----	FIRST FLOOR		139.95	----	
SECOND FLOOR		----	18.21	SECOND FLOOR			21.07	
TERRACE FLOOR		----	37.92	TERRACE FLOOR				
TOTAL	1	868.99	37.92	TOTAL	1	317.39	21.07	5
TYPE - A7		F.S.I.	Non F.S.I.	BLOCK - A7	Dwellings	F.S.I.	Non F.S.I.	
GROUND FLOOR		171.74	----	GROUND FLOOR	1	208.73	----	
FIRST FLOOR		149.31	----	FIRST FLOOR		185.76	----	
TERRACE FLOOR		----	17.88	TERRACE FLOOR			31.34	
TOTAL	1	321.05	17.88	TOTAL	1	394.49	31.34	6
TYPE - A8		F.S.I.	Non F.S.I.	BLOCK - A9	Dwellings	F.S.I.	Non F.S.I.	
GROUND FLOOR		208.76	----	GROUND FLOOR	1	372.76	----	
FIRST FLOOR		191.50	----	FIRST FLOOR		305.92	----	
SECOND FLOOR		----	22.26	SECOND FLOOR		187.13	----	
TERRACE FLOOR		400.26	22.26	TERRACE FLOOR			19.95	
TOTAL				TOTAL	8	865.81	19.95	13
TYPE - A9		F.S.I.	Non F.S.I.					
GROUND FLOOR		303.63	----					
FIRST FLOOR		249.38	----					
SECOND FLOOR		----	23.69					
TERRACE FLOOR		1	23.69					
TOTAL	9	553.01	23.69					

TOTAL F.S.I. AREA	4029.90 Sqm
HEIGHT OF THE BUILDING	7.46 m & 11.90m
NO. OF DWELLINGS	8 Nos

FE :- FIRE DETECTING AND EXTINGUISHING SYSTEM PROVIDED.
EA :- EMERGENCY ALARAM PROVIDED.
SAND BUCKTS PROVIDED.

COLOUR INDEX

EXISTING ROAD	-	
SITE BOUNDARY	-	
PROPOSED BUILDING	-	
SCHEME ROAD WIDENING	-	
FIRE HYDRANT	-	

STRUCTURAL ENGINEER

APPLICANT

LBS/ REG. ENGINEER