

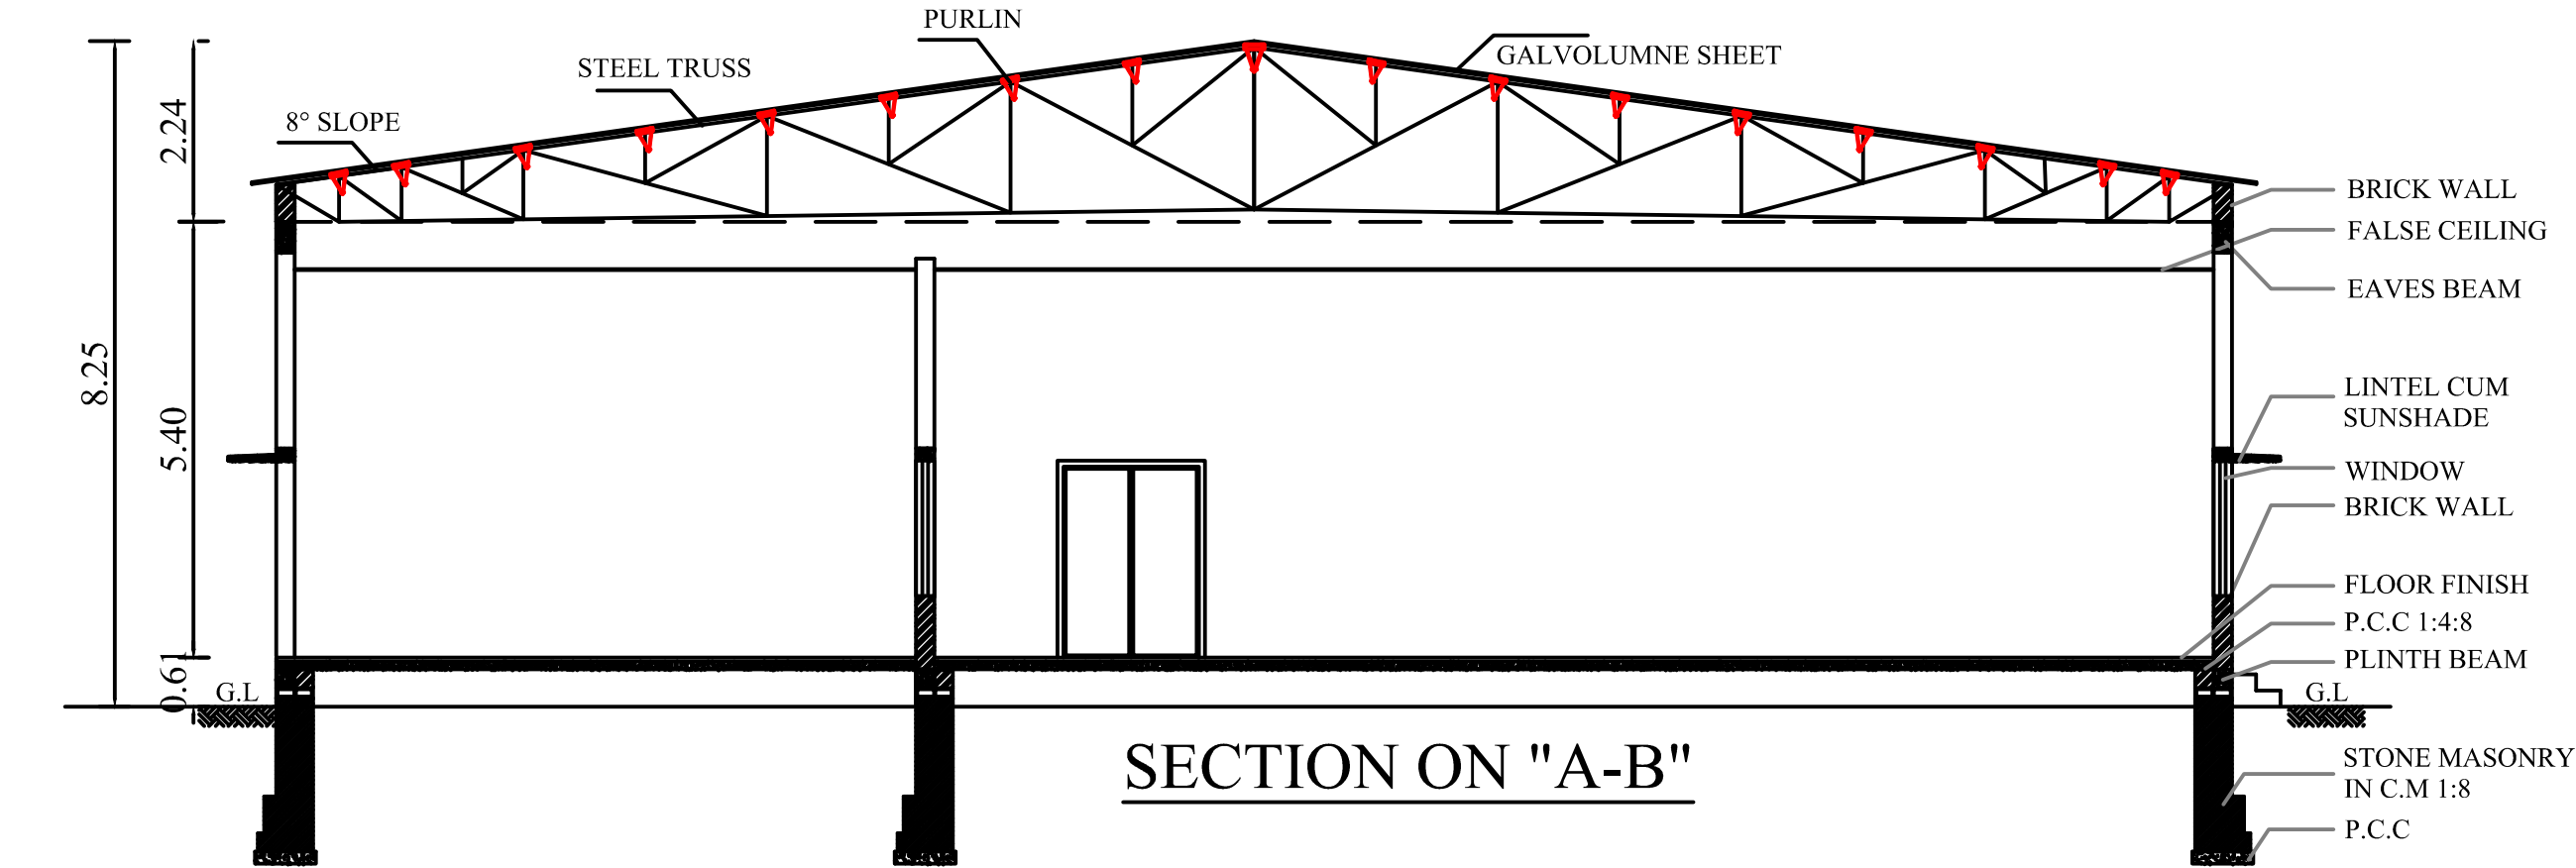
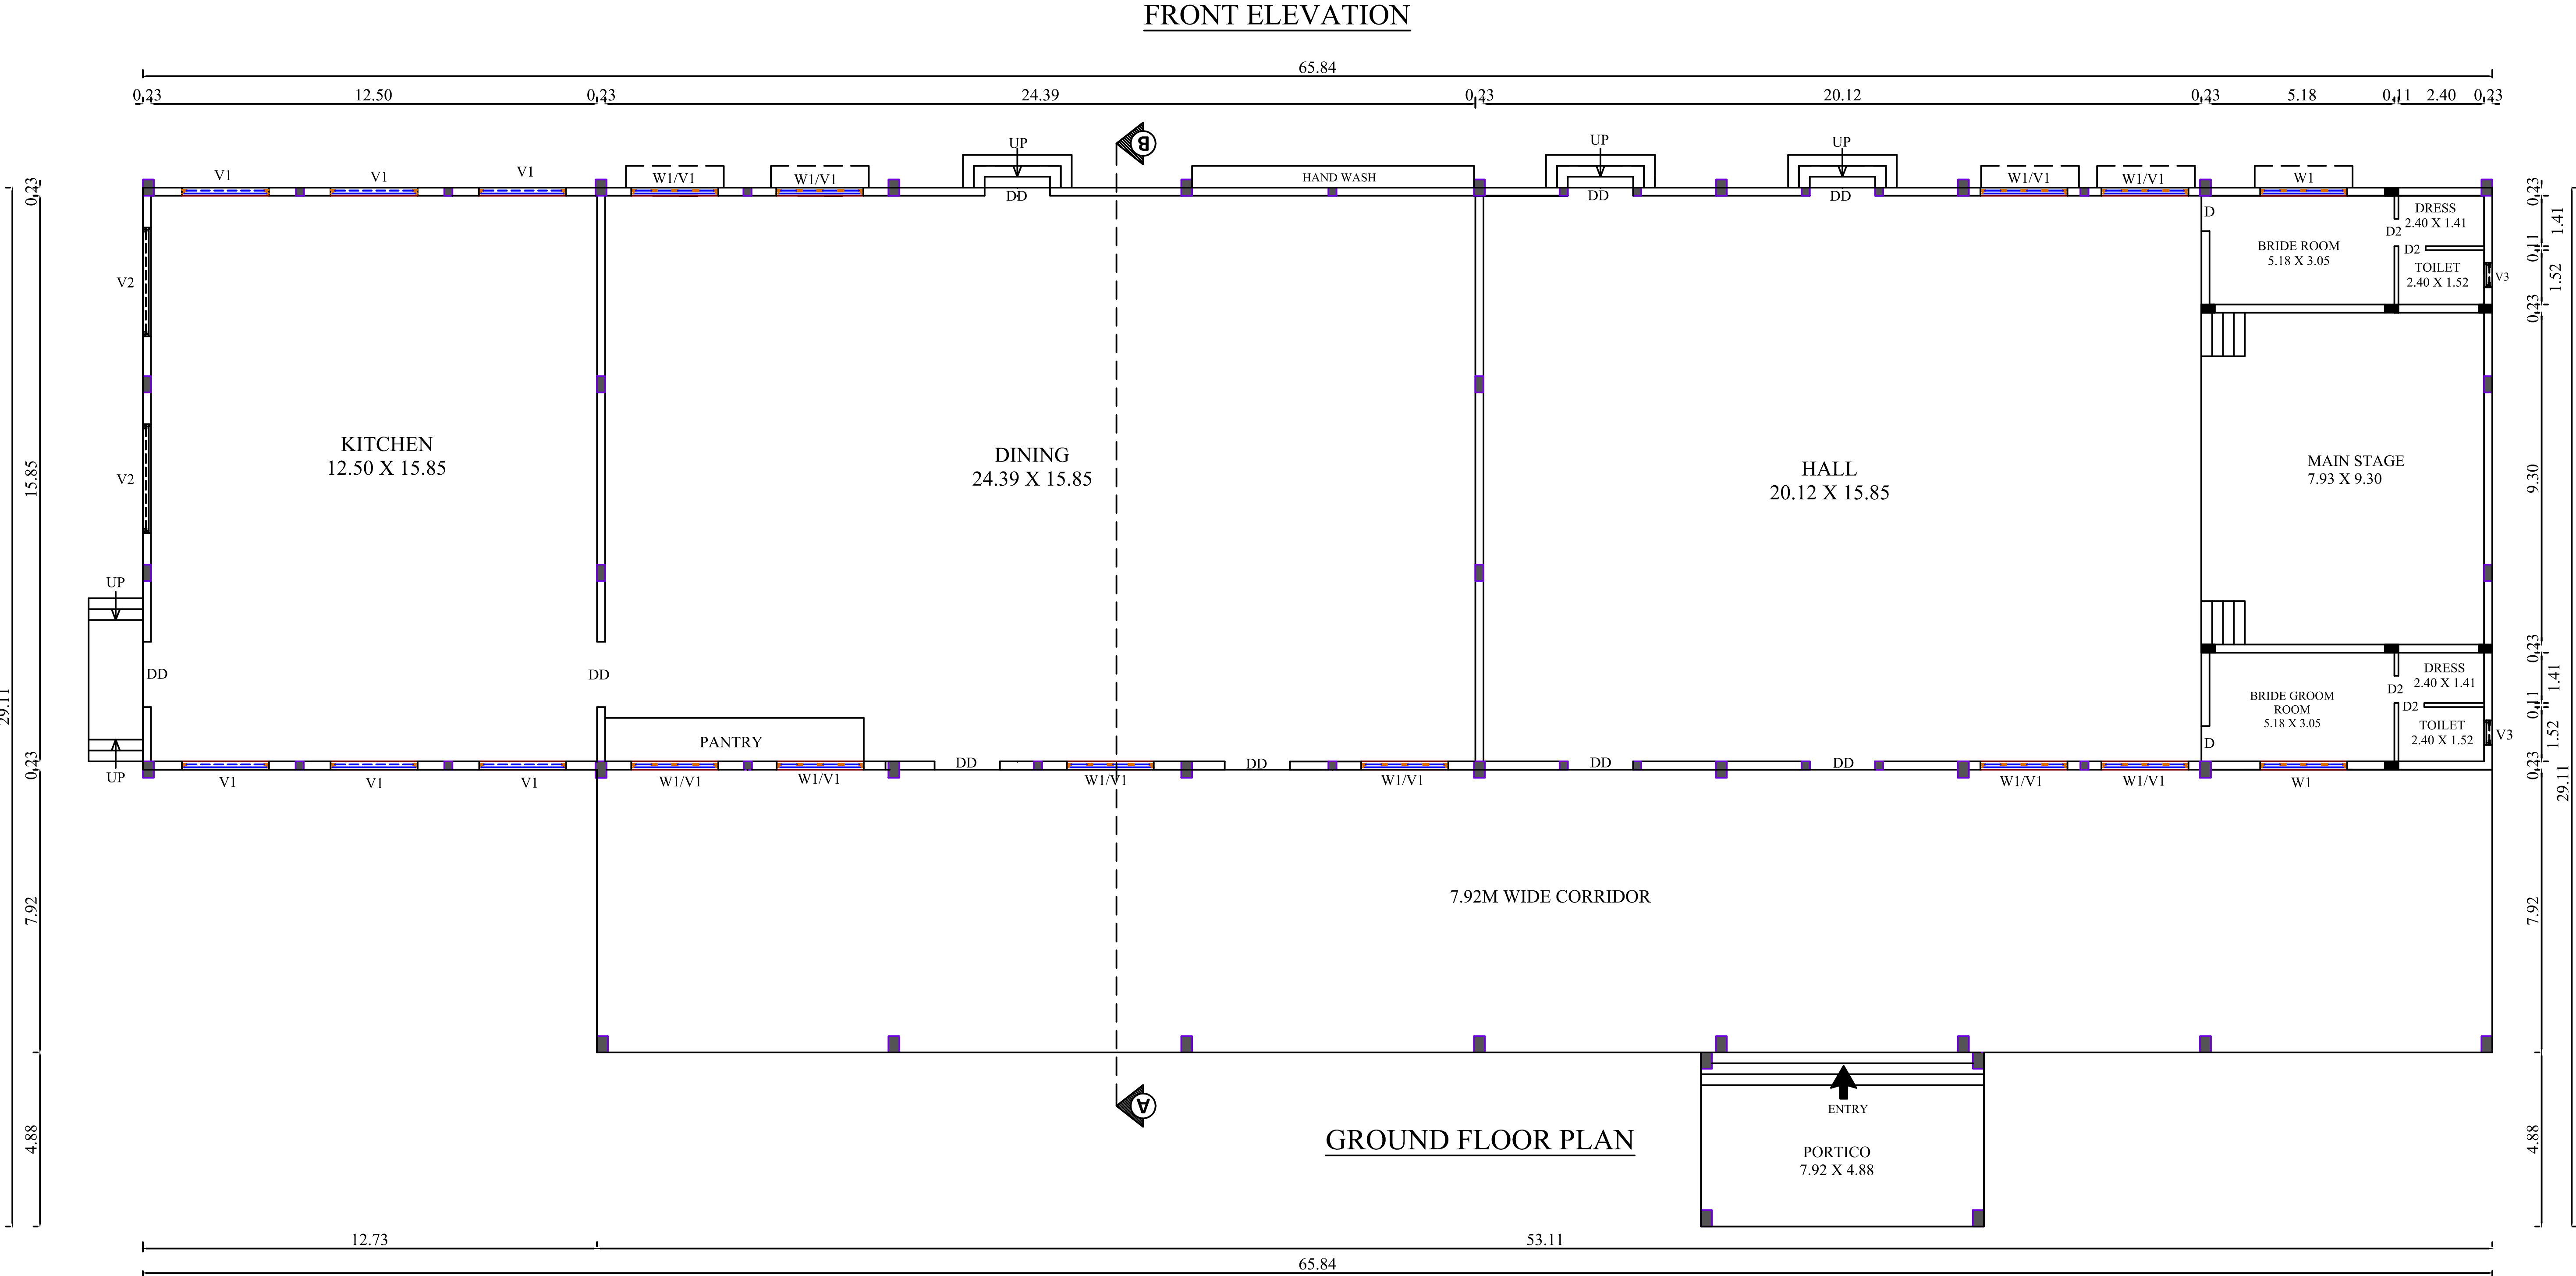
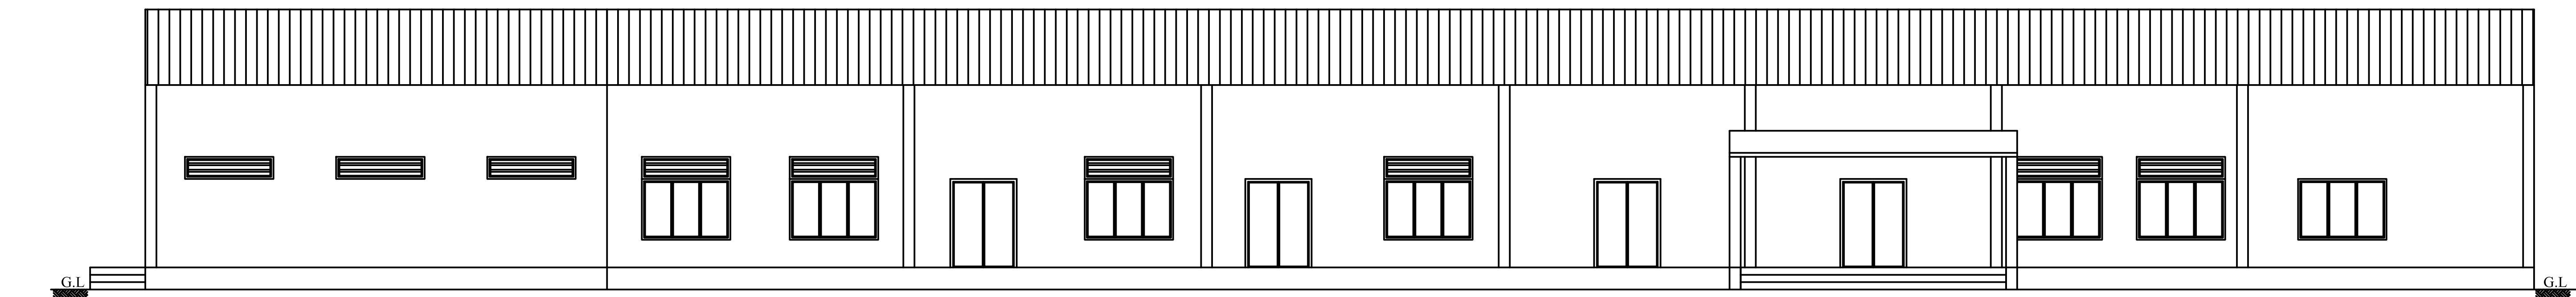
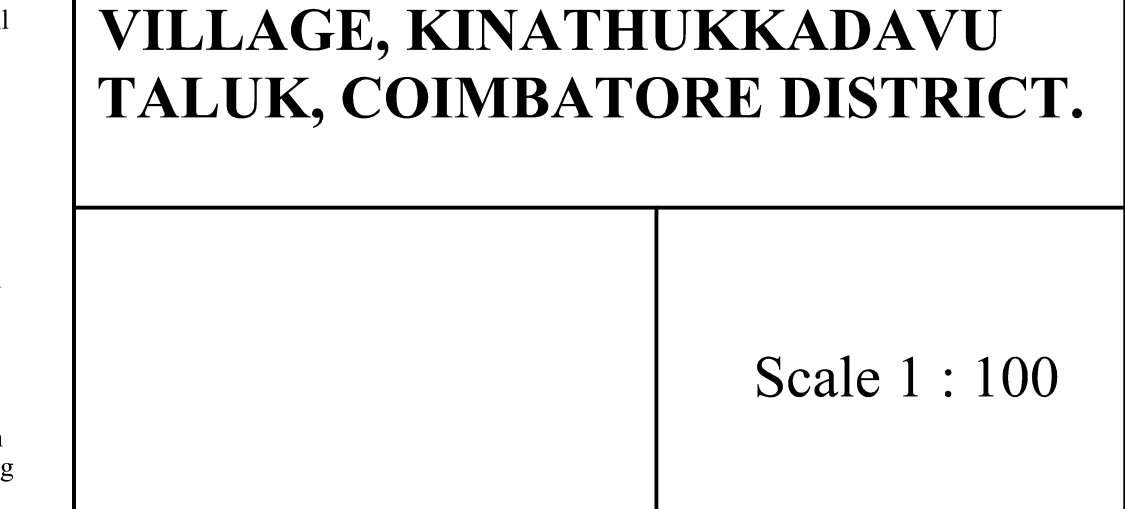


BLOCK-1

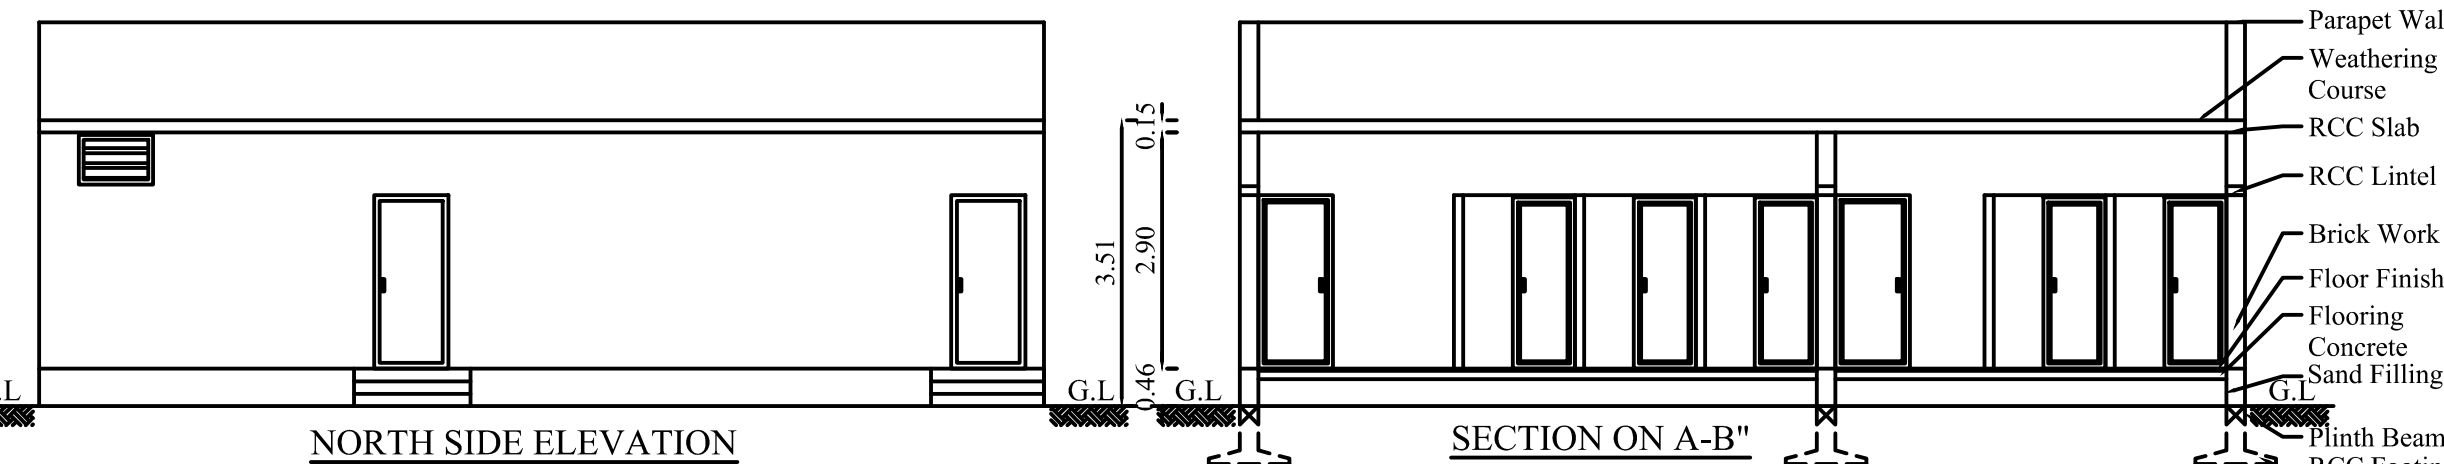

BLOCK-2

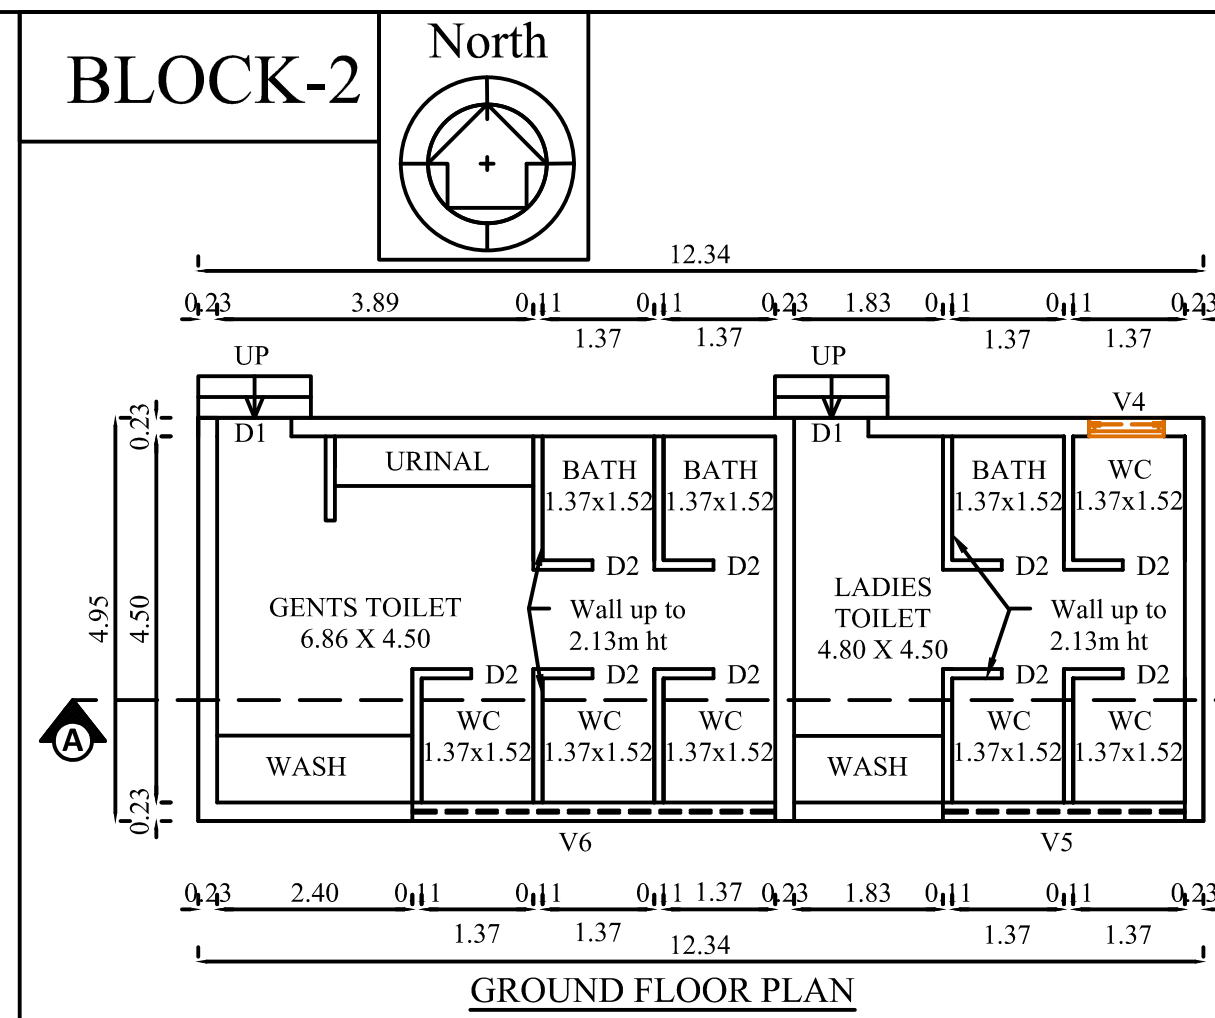

APPROVAL DETAILS:
ON-LINE APPLICATION No : SWP/BPA/004857/2022
SWP/SITE APPROVAL/LP/R(C) No : 126 / 2023
SWP/BP/DTCP/R(C)No : 24 / 2023
SITE BOUNDARY SHOWN AS "A TO F"

Mr.S.PADMANABAN
SUPERVISOR

BLOCK - 1 & 2 SHEET NO: 2/2

PLAN SHOWING THE PROPOSED CONSTRUCTION OF KALYANAMANDAPAM BUILDING IN S.F.NO: 352/1B AT SOKKANUR VILLAGE, KINATHUKKADAVU TALUK, COIMBATORE DISTRICT.

Scale 1 : 100

AREA DETAILS:

BLOCK - 1 (KALYANA MANDAPAM)			
Floor Name	FSI Area (in Sqm)	Non-FSI Area (in Sqm)	Total Area (in Sqm)
GROUND FLOOR	1533.21	-	1533.21

BLOCK -2 (TOILET)			
Floor Name	FSI Area (in Sqm)	Non-FSI Area (in Sqm)	Total Area (in Sqm)
GROUND FLOOR	61.14	-	61.14

JOINERIES DETAILS

TYPE	DESCRIPTION	SIZE
DD	DOUBLE DOOR	1.83 X 2.44
D	DOOR	0.99 X 2.13
D1	DOOR 1	0.91 X 2.13
D2	DOOR 2	0.76 X 2.13
W1	WINDOW 1	2.44 X 1.68
V1	VENTILATOR 1	2.44 X 0.61
V2	VENTILATOR 2	3.06 X 0.61
V3	VENTILATOR 3	0.69 X 0.91
V4	VENTILATOR 4	0.91 X 0.61
V5	VENTILATOR 5	2.97 X 0.61
V6	VENTILATOR 6	4.46 X 0.61

R. Vinodh Kumar
R. VINODH KUMAR M.E.,
Registered Engineer Grade -I (RE)
Reg.No. CBE Rgn/RE/Gr-I/2019/07/008
9/38, CTC Colony, Aliyar Nagar,
Aliyar Post, Pollachi - 642 101.

Registered Engineer

T.K. Arun Kumar
T.K.ARUN KUMAR M.E.,(Structures),
Structural Engineer Grade -I (SE)
Reg.No. CBE Rgn/SE/Gr-I/2019/05/002
CREATORS
1531, Trichy Road, Coimbatore - 641018.

Structural Engineer

S. Padmanaban
S. PADMANABAN

Applicant


APPROVAL DETAILS:

ON-LINE APPLICATION No : SWP/BPA/004857/2022


SWP/SITE APPROVAL/LP/R(C) No : 126 / 2023

SWP/BP/DTCP/R(C)No : 24 / 2023

SITE BOUNDARY SHOWN AS "A TO F"

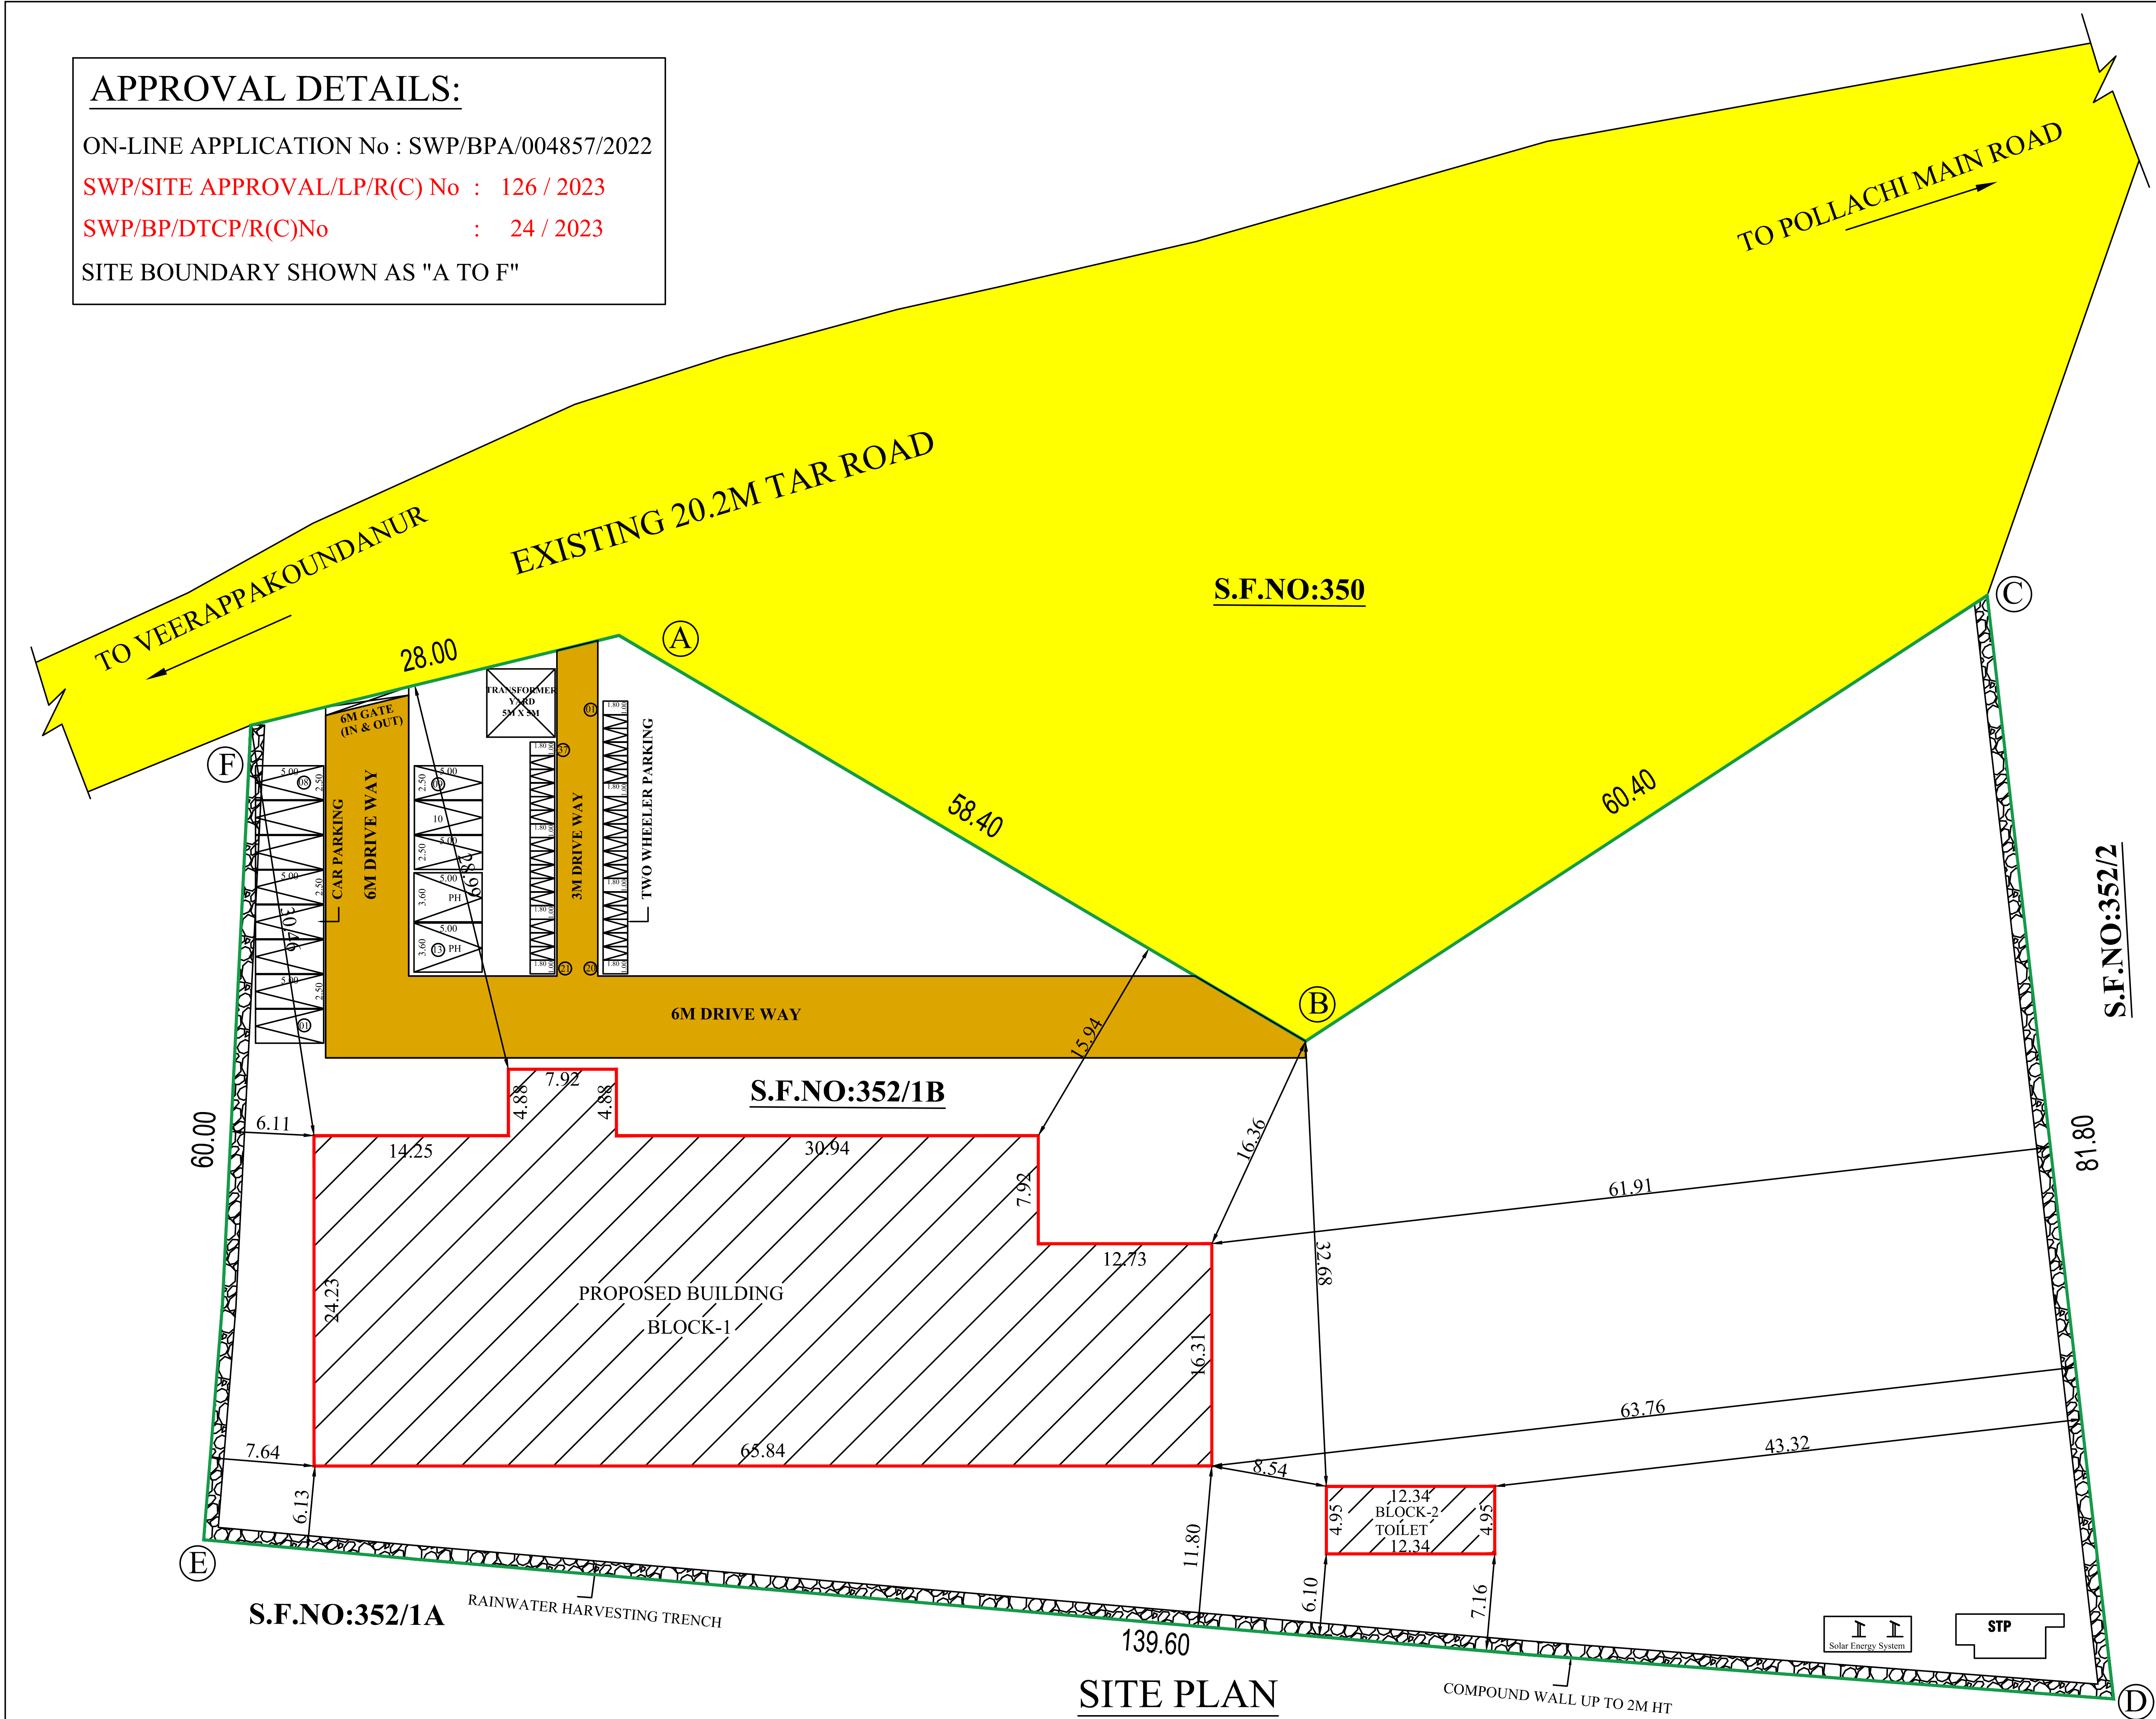

Mr.S.PADMANABAN
SUPERVISOR

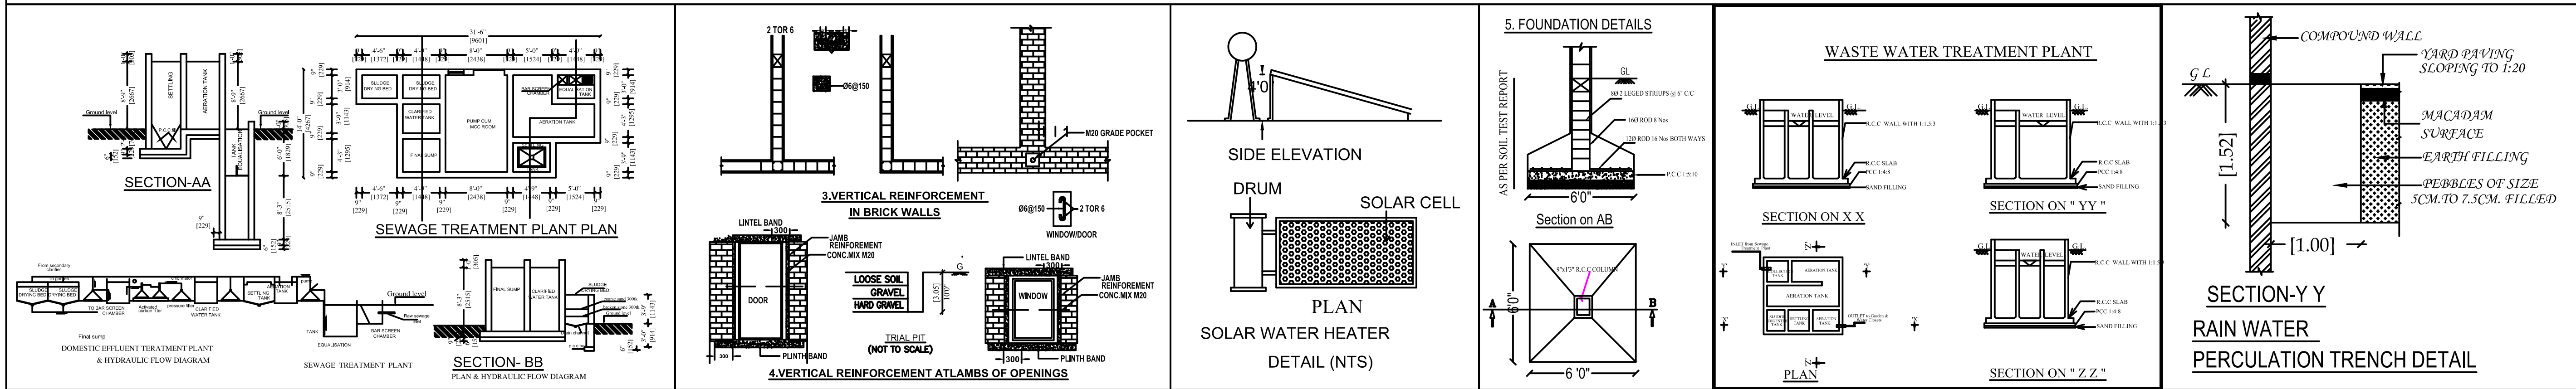

SITE PLAN

SHEET NO: 1/2

PLAN SHOWING THE PROPOSED CONSTRUCTION OF KALYANAMANDAPAM BUILDING IN S.F.NO: 352/1B AT SOKKANUR VILLAGE, KINATHUKKADAVU TALUK, COIMBATORE DISTRICT.

N

Scale 1:200

AREA DETAILS:-

AREA DETAILS:
AREA OF THE SITE : 8094.00 Sqm

BLOCK - 1 (KALYANA MANDAPAM)

Floor Name	FSI Area (in Sqm)	Non-FSI Area (in Sqm)	Total Area (in Sqm)
GROUND FLOOR	1533.21	-	1533.21

BLOCK -2 (TOILET)

Floor Name	FSI Area (in Sqm)	Non-FSI Area (in Sqm)	Total Area (in Sqm)
GROUND FLOOR	61.14	-	61.14

GRAND TOTAL

1594.35	-	1594.35
---------	---	---------

AREA OF OPEN SPACE : 6499.65 Sqm

NOTE:
FSI = $\frac{1594.35}{8094.00}$ = 0.20

PARKING DETAILS:

PARKING NAME	REQUIRED	PROVIDED
CAR	07	13 (PH Included)
TWO WHEELER	07	37

PHYSICALLY HANDICAPPED PARKING PROVIDED - 2 Nos.

ALL DIMENSIONS ARE IN METERS

REFERENCE
- SITE BOUNDARY (A,B,CF)
- PROPOSED BUILDING
- EXISTING ROAD

R. Vinodh Kumar M.E.,
Registered Engineer Grade -I (RE)
Reg.No. CBE Rgn/RE/Gr-I/2019/07/008
9/38, CTC Colony, Aliyar Nagar,
Aliyar Post, Pollachi - 642 101.

Registered Engineer

T.K.Arun Kumar M.E.,(Structures),
Structural Engineer Grade -I (SE)
Reg.No. CBE Rgn/SE/Gr-I/2019/05/002
CREATORS
1531, Trichy Road, Coimbatore - 641018.

Structural Engineer

[Signature]
D. [Name]

Applicant