


THE PLAN SHOWING THE PROPOSED
CONSTRUCTION OF RCC ROOF (MANUFACTURE
OF POWER DRIVEN PUMPS) BUILDING IN
SF.NO-825/1B2A,CHIKKAMPALAYAM VILLAGE ,
METTUPALAYAM TALUK,COIMBATORE DISTRICT.

DRG No : 2

SHEET No : 2

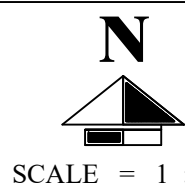

SCALE = 1 : 100

BUILDING TYPE - MANUFACTURE OF POWER
DRIVEN PUMPS
BUILDING CATEGORY - RED

AREA DETAILS :

Area of the Site - 4049.00 sq.mt

Floor Name	Total Build up Area	Total FSI Area
Area of the Ground Floor	1855.33	1855.33
Area of the First Floor	444.58	444.58
Area of the Second Floor	273.05	273.05
Area of the Third Floor	273.05	273.05
Head Room Area (Non FSI Area)	14.67	-
Total	2860.68	2846.01

JOINERY DETAILS

Sym.	DESCRIPTION	IN METER	IN FEET
RS	Rolling Shutter	2.44 x 2.44	8'0" x 8'0"
RS1	Rolling Shutter	2.00 x 2.44	6'6" x 8'0"
MD	Door	1.67 x 2.13	5'6" x 7'0"
D	Door	1.22 x 2.13	4'0" x 7'0"
D1	Door	0.76 x 2.13	2'6" x 7'0"
W	Window	2.44 x 1.83	8'0" x 6'0"
W1	Window	2.44 x 1.52	8'0" x 5'0"
V	Ventilator	2.44 x 0.91	8'0" x 3'0"
V1	Ventilator	0.91 x 0.61	3'0" x 2'0"

At
R. S. YUVARAJ
Reg. No. Coimbatore LPA/RA/GR-1/19/04/018
EMPHORA ASSOCIATES
605, Pongra Nagar, Civil Aerodrome Post, Coimbatore-641 014
Ph: 9465141272
Email: emphoraassociates@gmail.com

ARCHITECT

Er. S. YUVARAJ
Reg. No. Coimbatore LPA/CE/19/03/007
EMPHORA ASSOCIATES
605, Pongra Nagar, Civil Aerodrome Post, Coimbatore-641 014
Ph: 994337 41272, 94651 41272
Email: emphoraassociates@gmail.com


STRUCTURAL ENGINEER

Er. S. YUVARAJ
Reg. No. Coimbatore LPA/CE/19/08/095
EMPHORA ASSOCIATES
605, Pongra Nagar, Civil Aerodrome Post, Coimbatore-641 014
Ph: 9465141272
E-mail: emphoraassociates@gmail.com


ENGINEER / LBS

R. Radhe



APPLICANT / OWNER

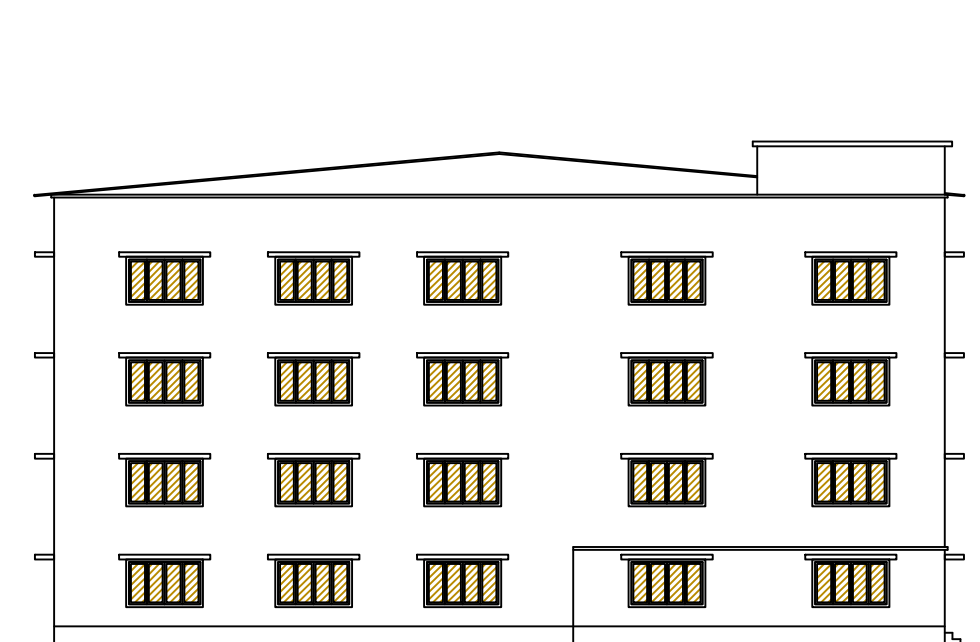


FRONT ELEVATION

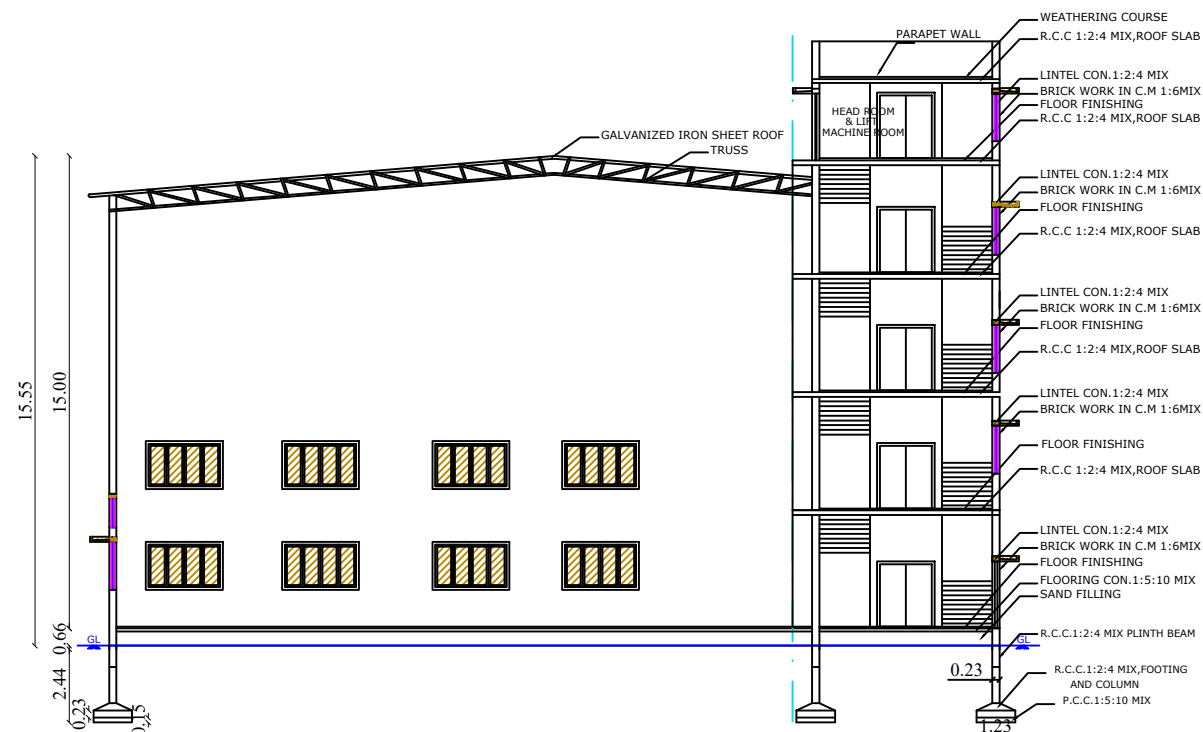



SECTION AA

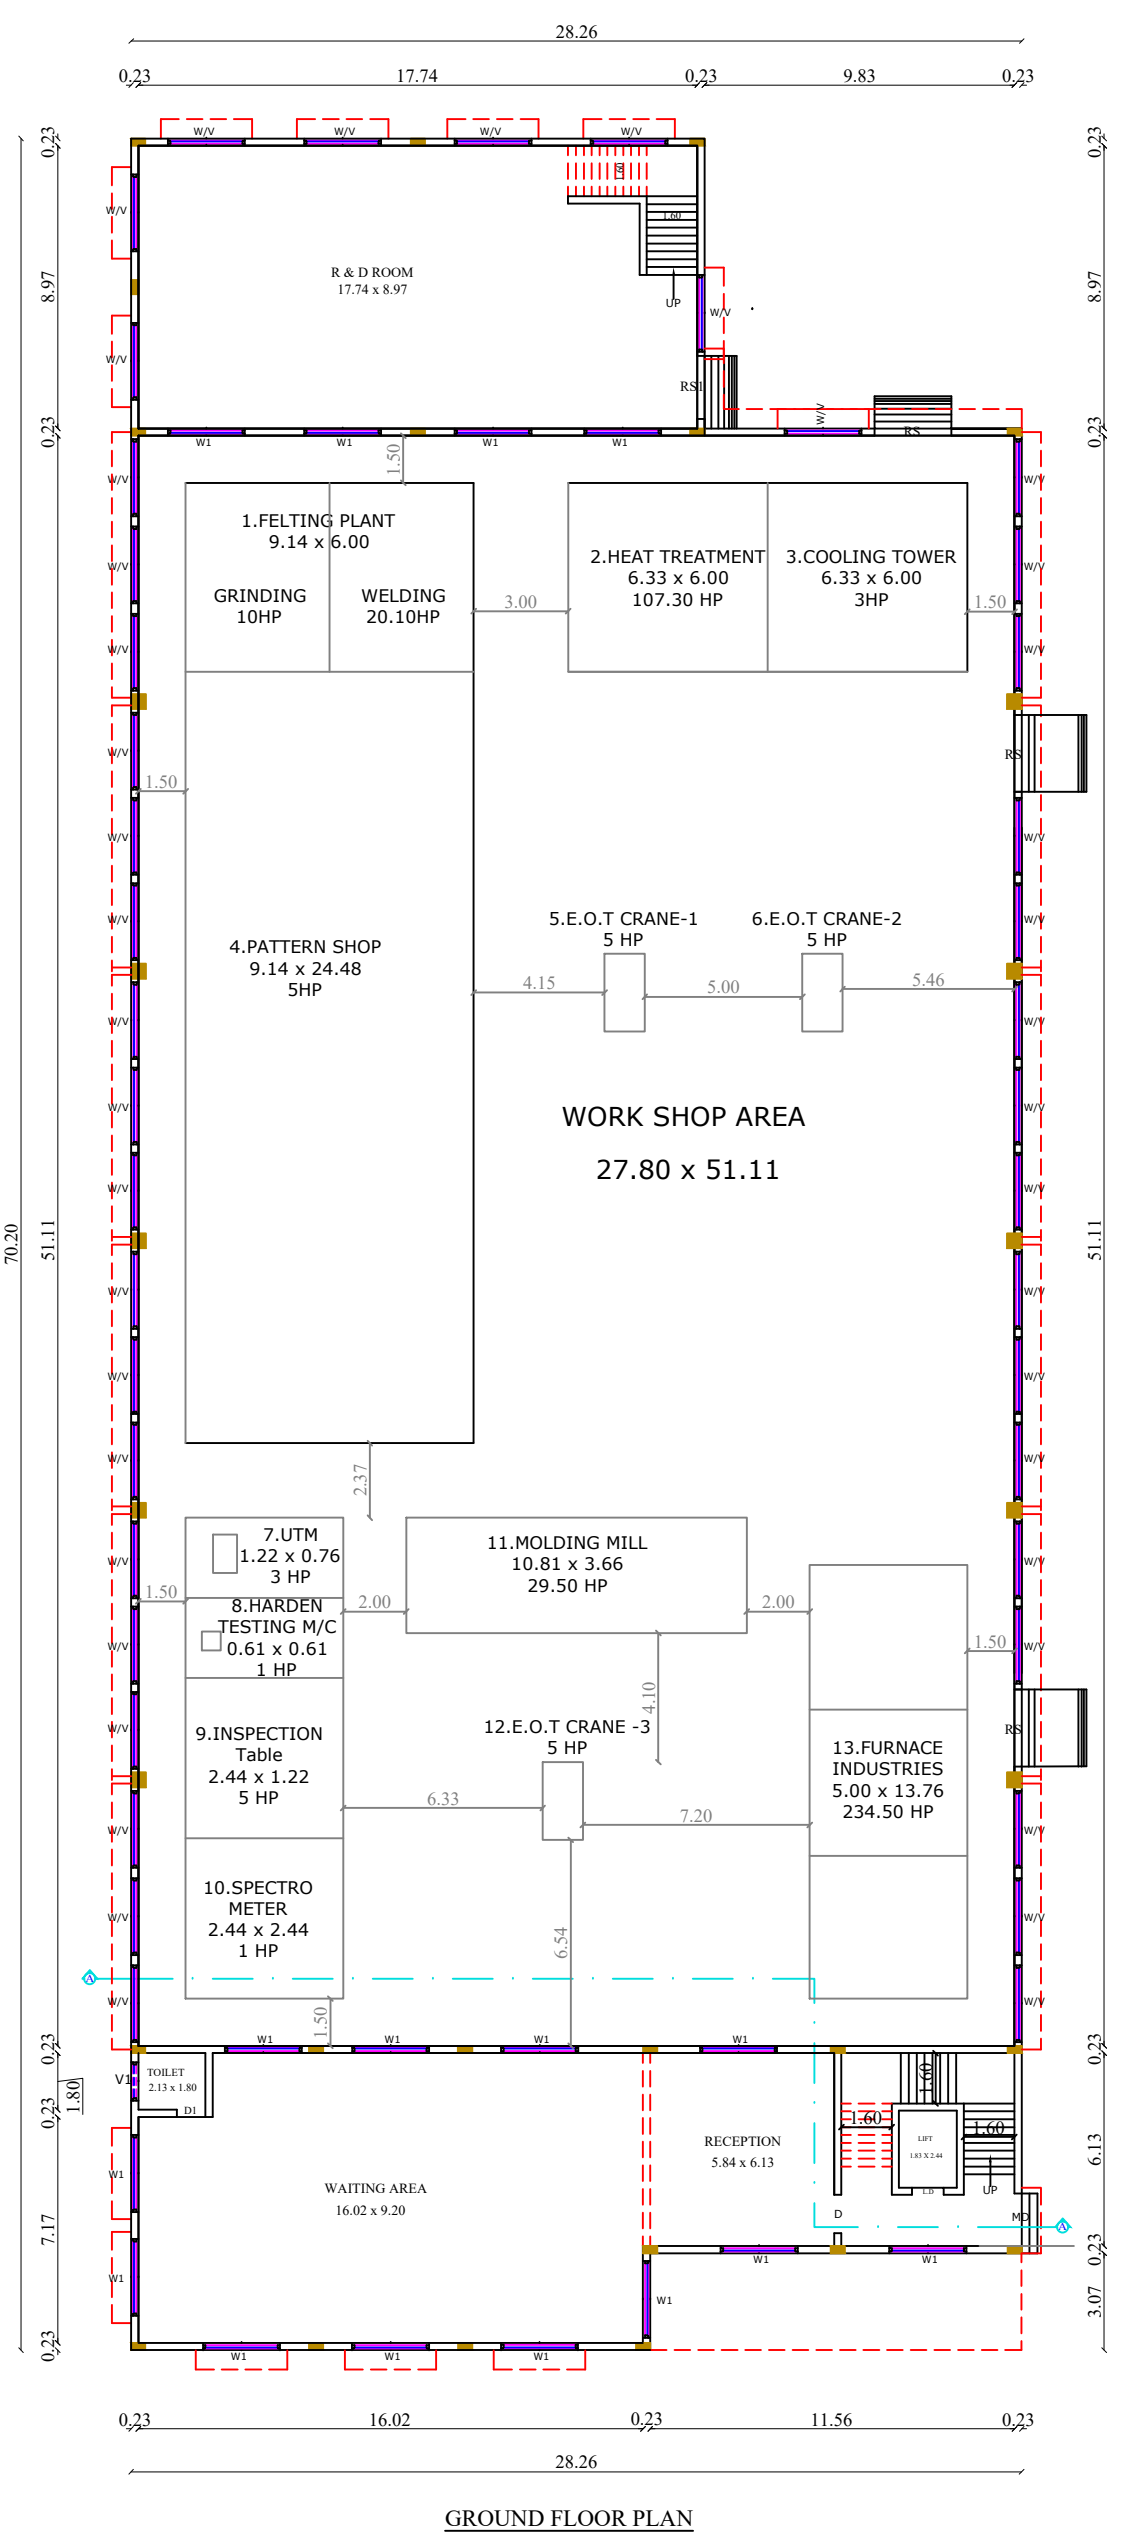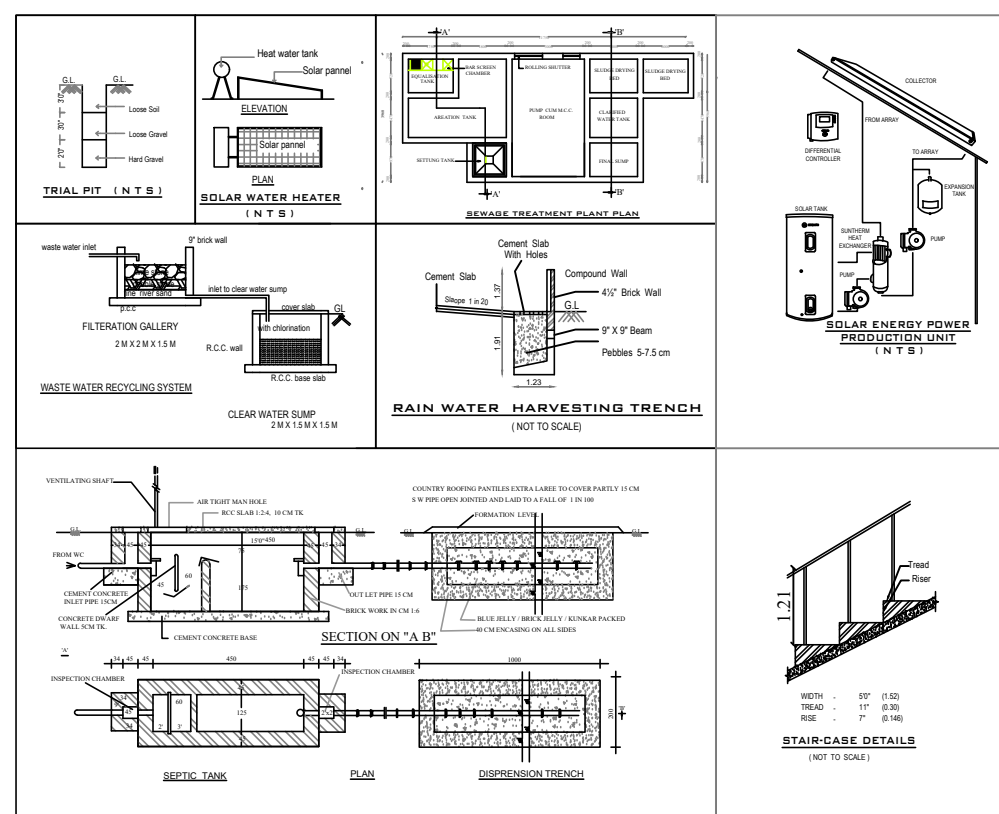

GROUND FLOOR PLAN

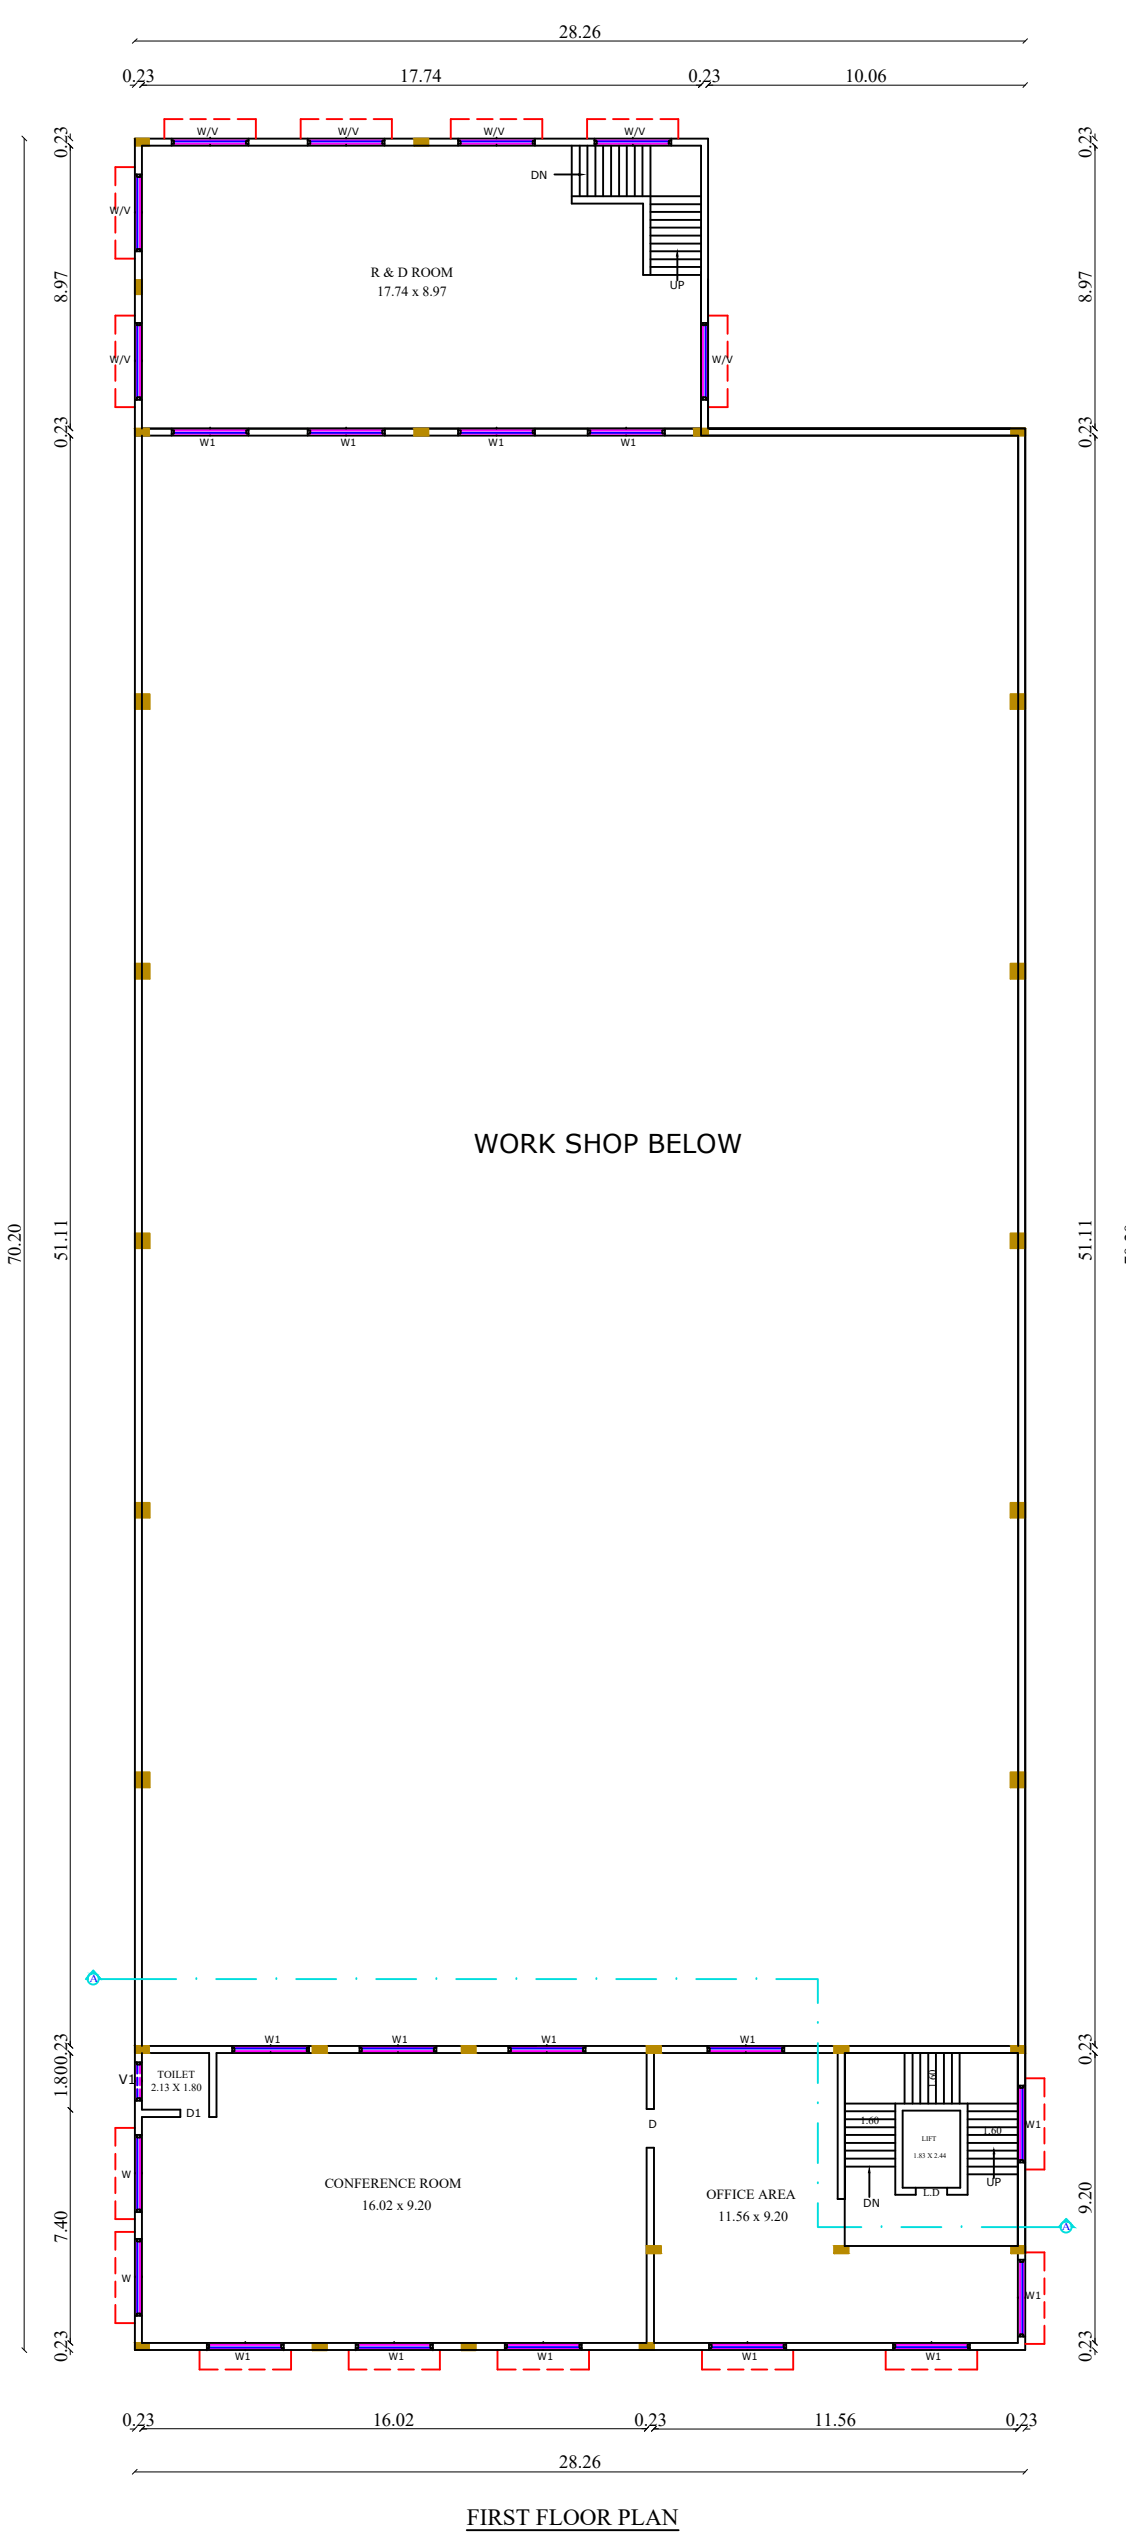

FIRST FLOOR PLAN

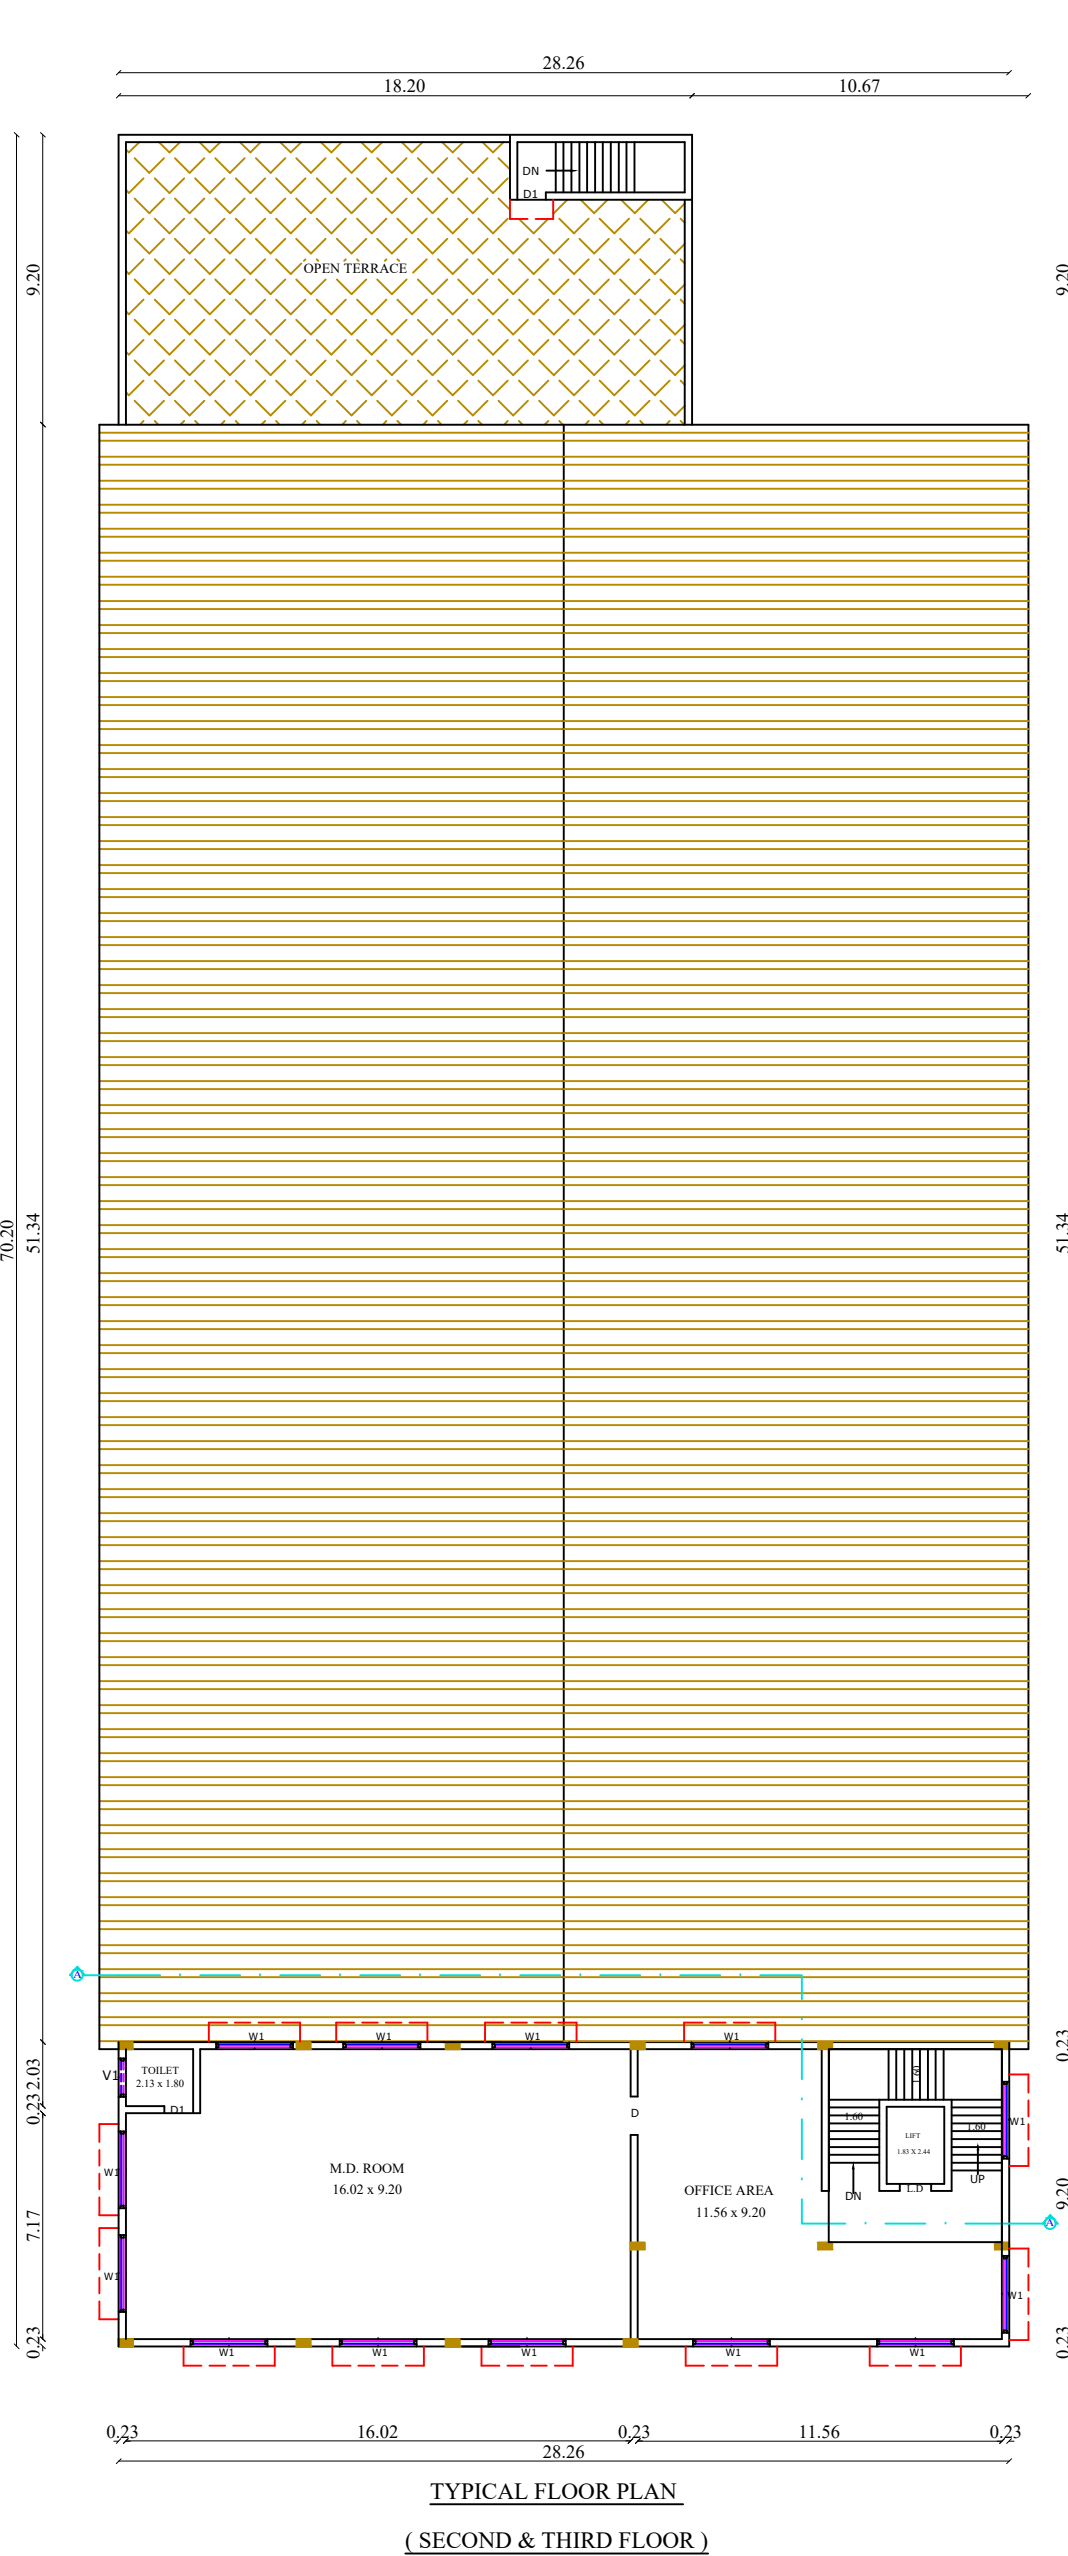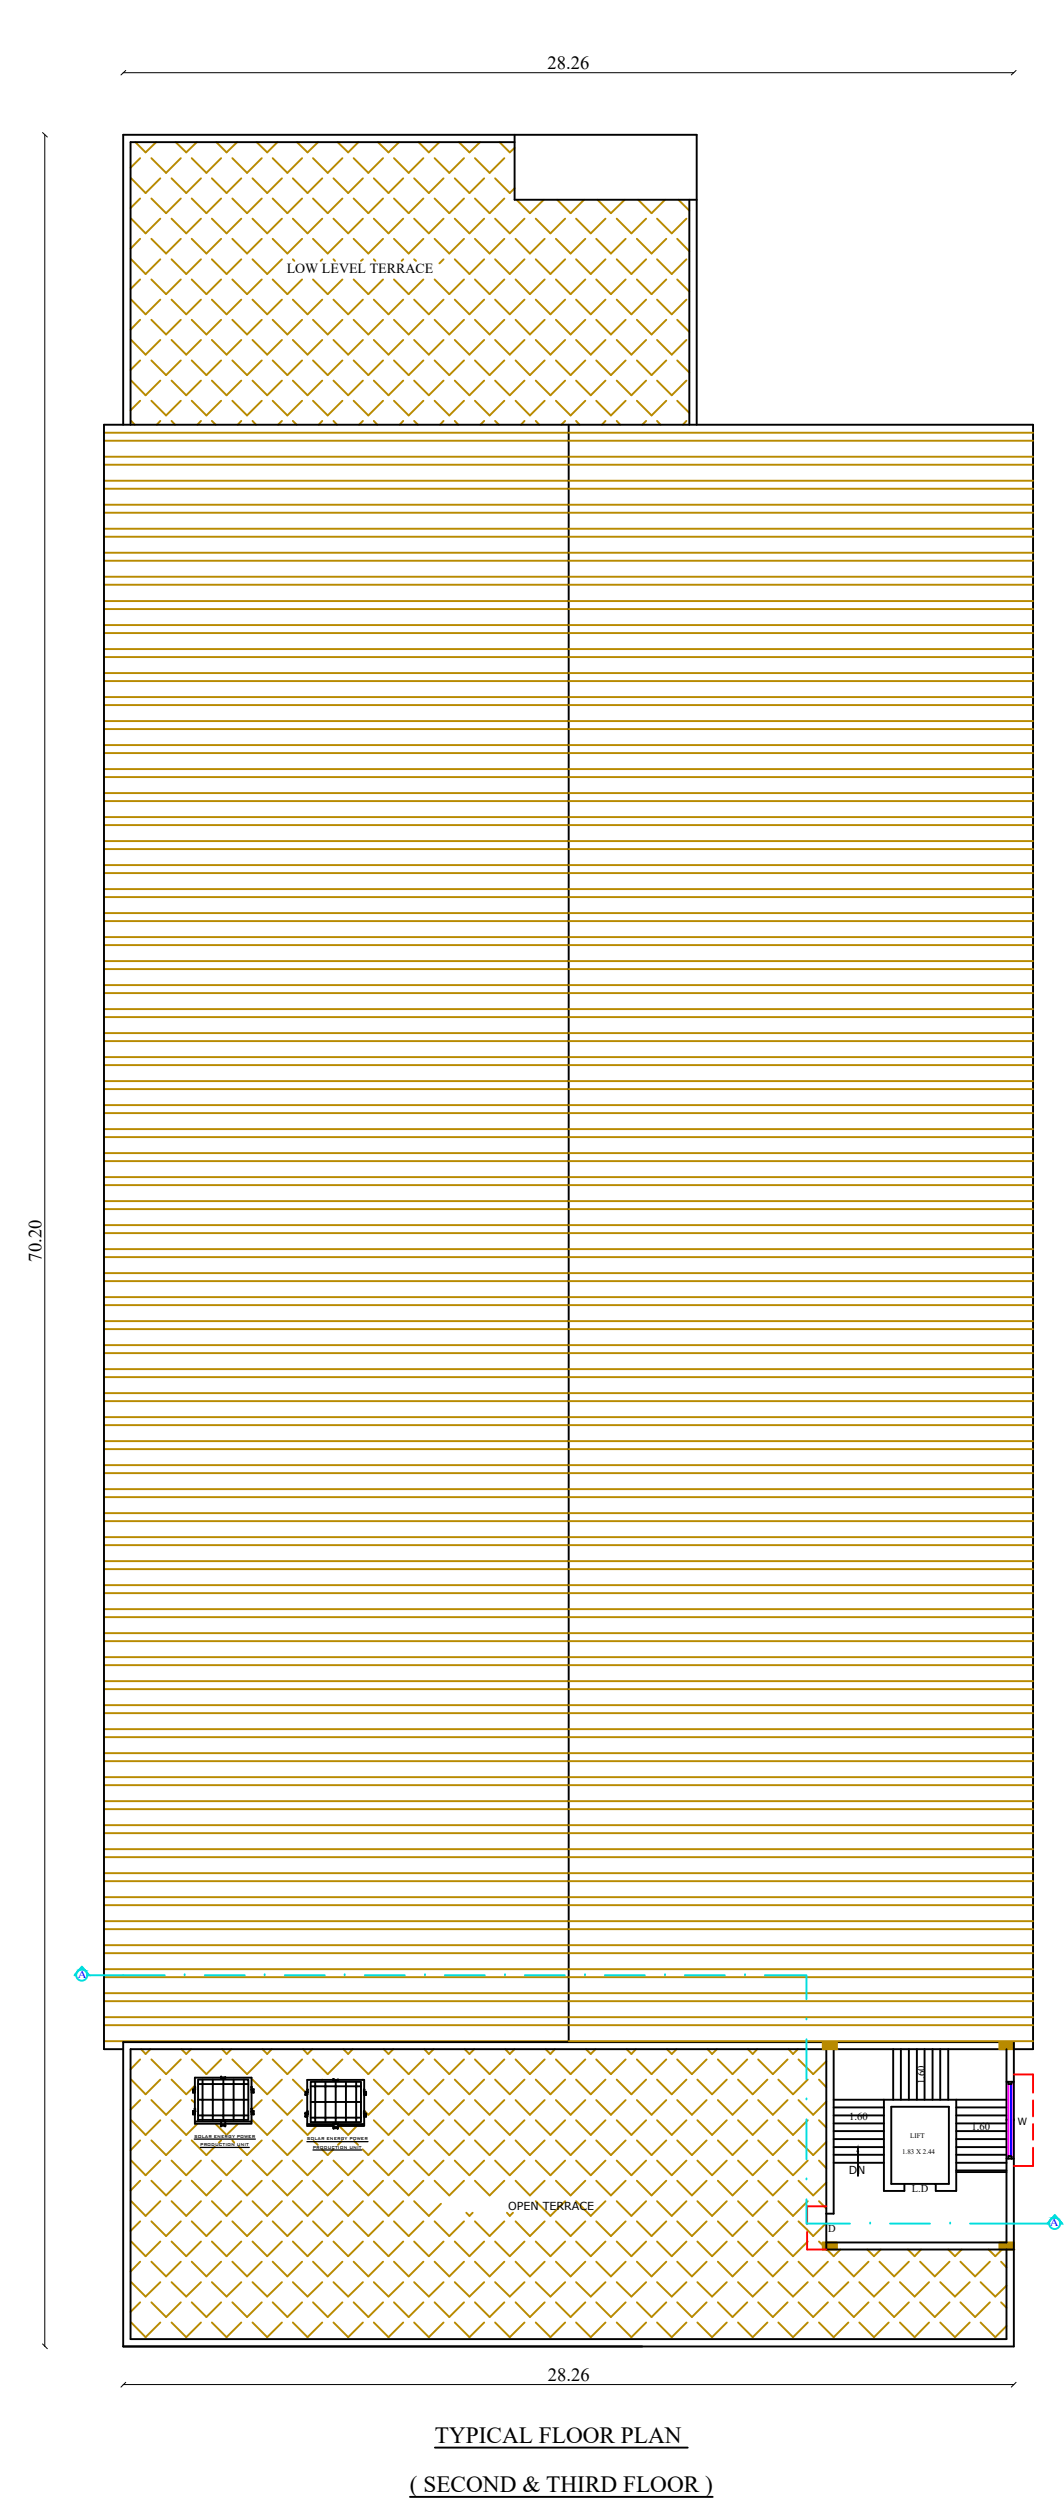TYPICAL FLOOR PLAN
(SECOND & THIRD FLOOR)TYPICAL FLOOR PLAN
(SECOND & THIRD FLOOR)