


BLOCK - 1


PLAN SHOWING THE EXISTING OFFICE BUILDING FOR "THE AGRICULTURAL PRODUCERS
CO-OPERATIVE MARKETING SOCIETY LTD.,No.K.666" IN S.F.No.61/6A1, 6A2, 91/1A, ZAMIN UHTUKULI
VILLAGE AND TOWN PANCHAYAT, POLLACHI TALUK, COIMBATORE DISTRICT.

AREA DETAILS:
AREA OF EXISTING GROUND FLOOR : 129.14SQM
AREA OF EXISTING FIRST FLOOR : 129.14SQM
AREA OF PROPOSED HEAD ROOM : 16.86SQM


JOINERIES	METER
Door - D	1.22 x 2.13
Door - D1	1.00 x 2.13
Window - W1	1.22 x 1.22
Ventilator - V1	0.61 x 0.61

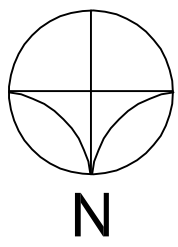


Scale : 1:100

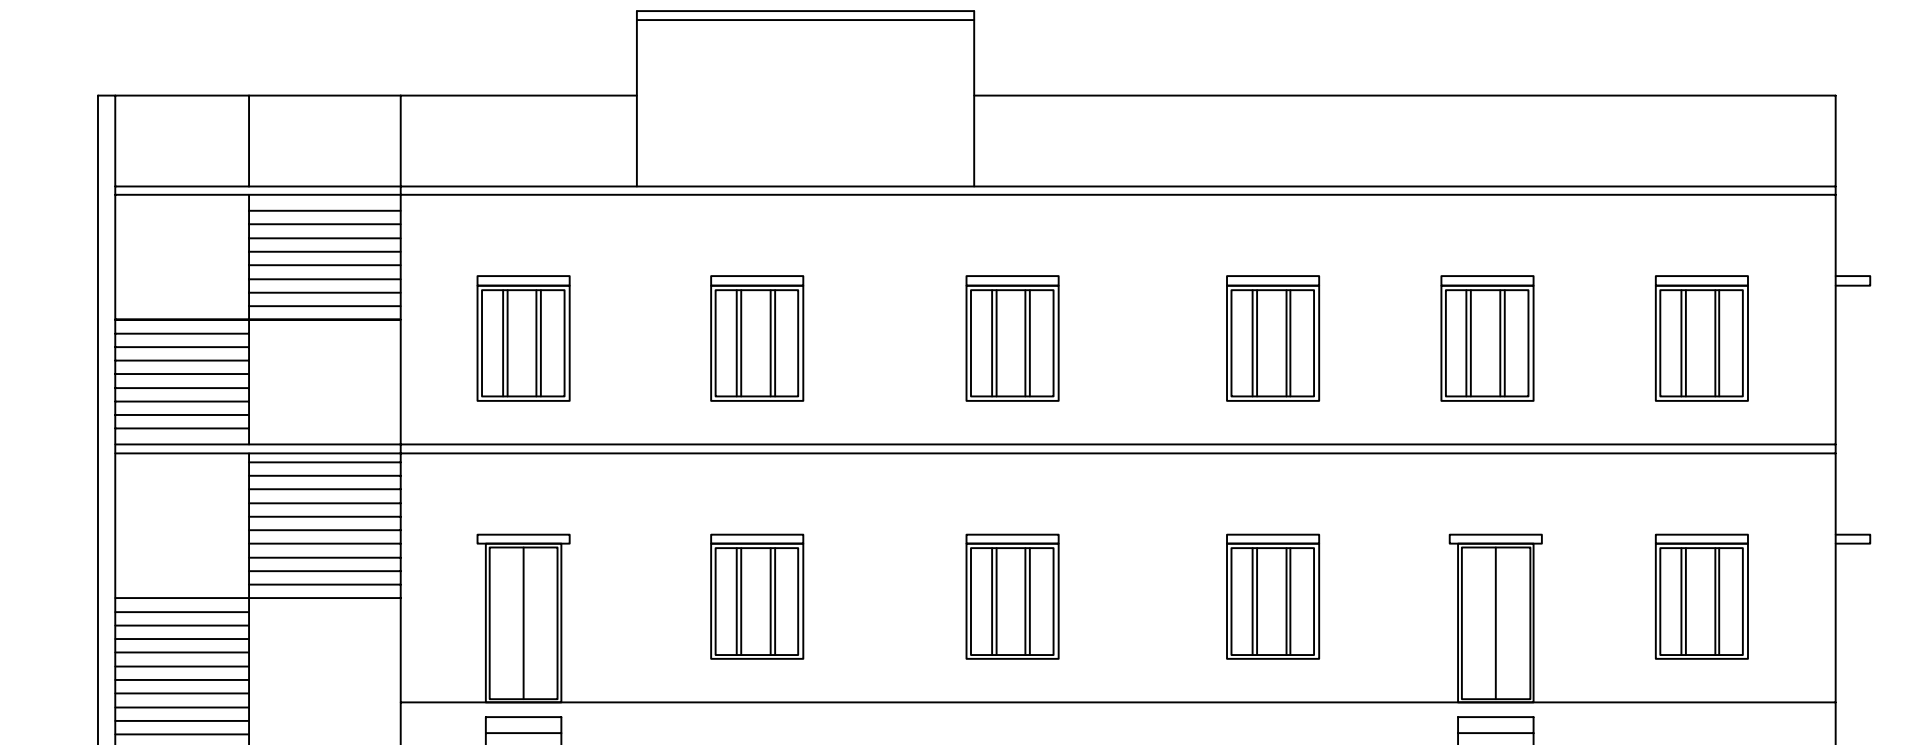


ELEVATION

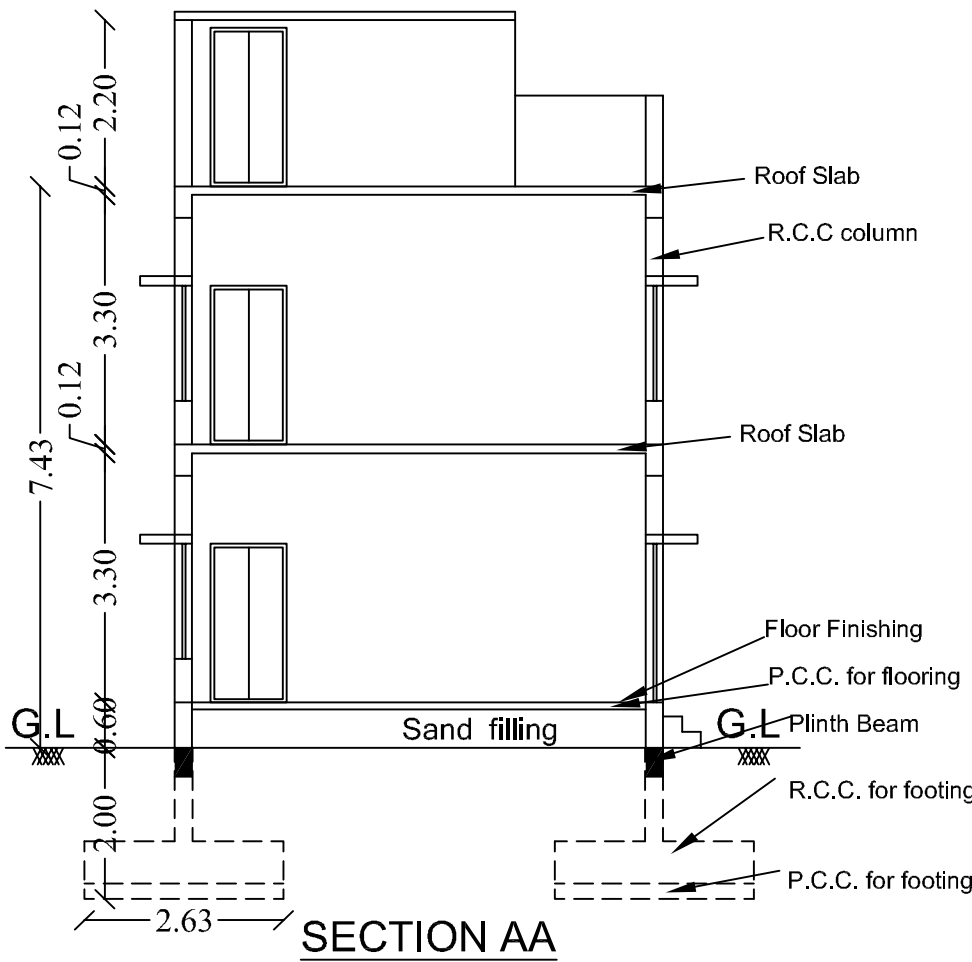


SECTION AA

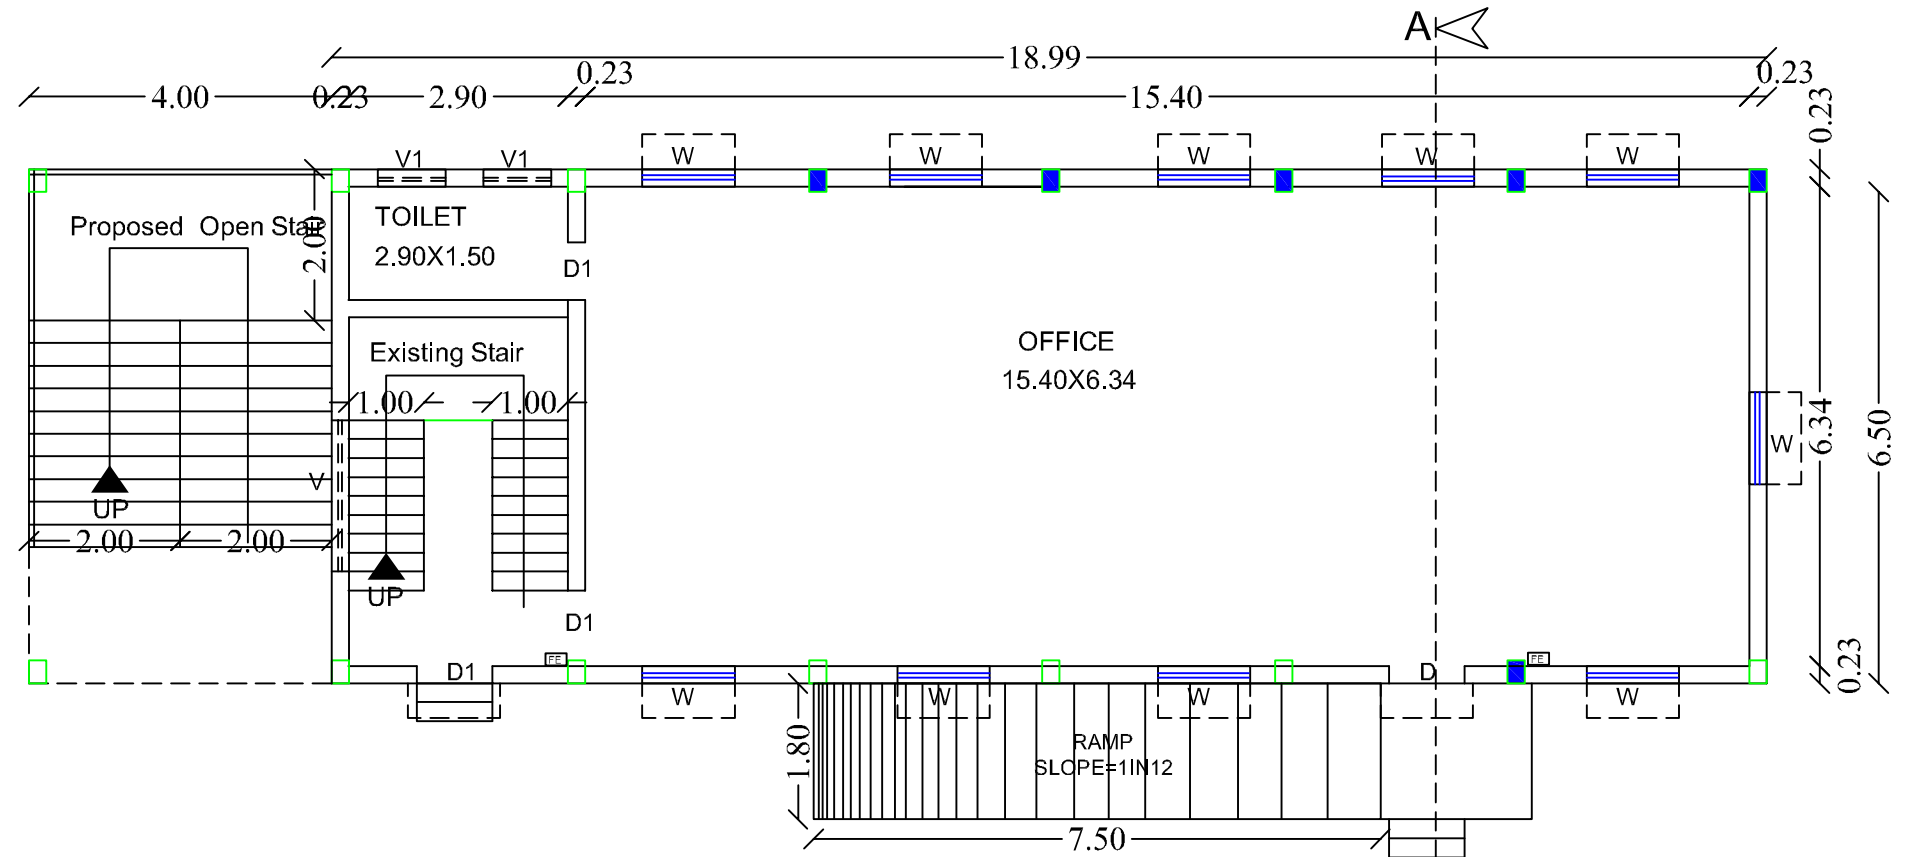

GROUND FLOOR PLAN

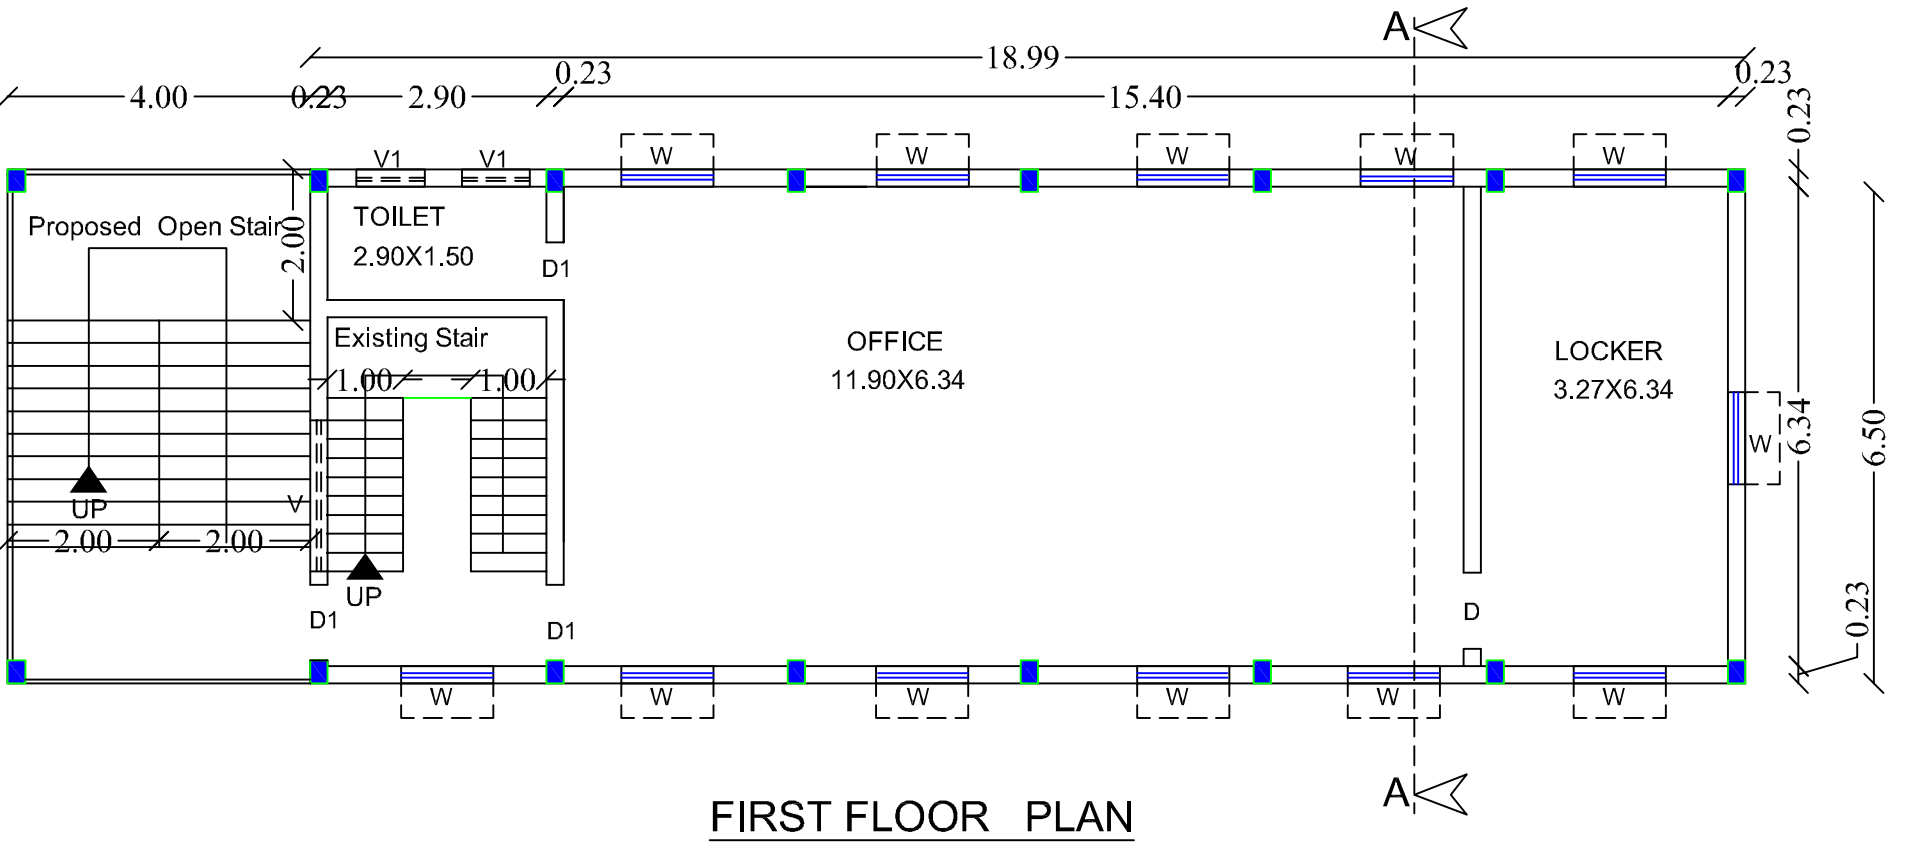

FIRST FLOOR PLAN

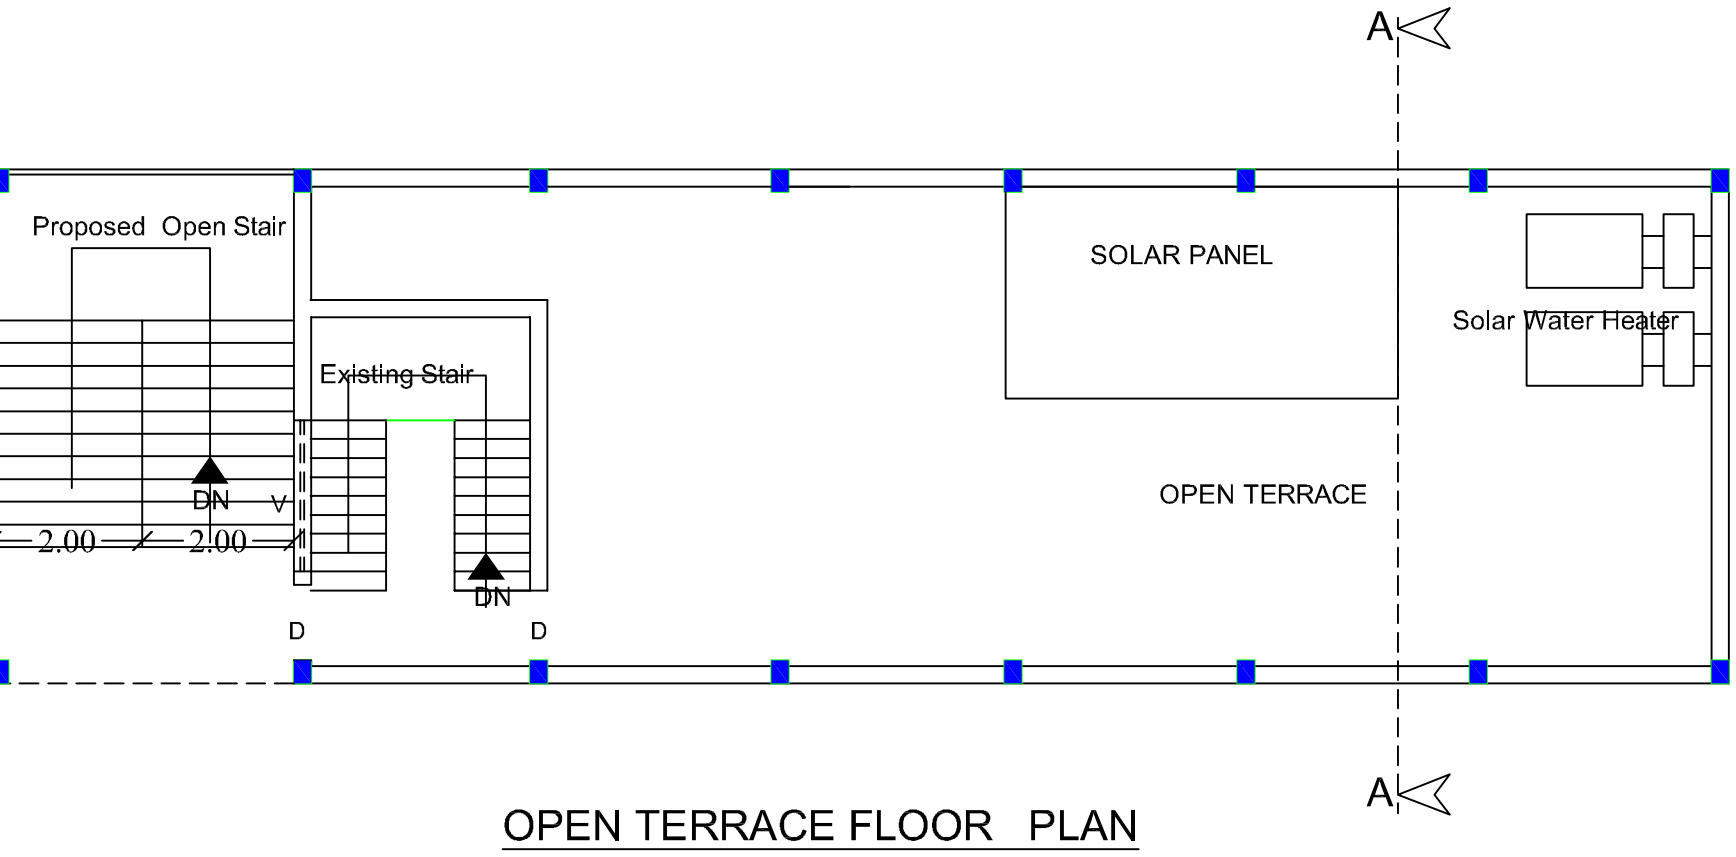

OPEN TERRACE FLOOR PLAN

ONLINE APP. No..SWP/BPA/007565/2023
SWP / SITE APPROVAL / DTCP LP/R(C)No.295/2023
SWP/BP/DTCPR(C)No.46/2023

S.DIVYA
SURVEYOR/ASSISTANT DRAUGHTSMAN


M.VALARMATHI
PLANNING ASSISTANT


Er. BA. KANNA CHOCKKALINGAM
M.E(Structures), AIV., AMIE., MISTE
REGISTERED ENGINEER
Reg. No: Coimbatore LPA/RE/GR-II/19/04/007
D. No: 400, Bharathiyar Road,
New Siddhapudur, Coimbatore - 641 044.
Ph: 0422 - 4399772, Mob: +91 9363115772

REGISTERED ENGINEER


Er. BA. KANNA CHOCKKALINGAM
M.E (Structures), AIV., AMIE., MISTE
Registered Structural Engineer
Reg No: Coimbatore LPA / SE / GR-I /19/04/018
No: 400, Bharathiyar Road, New Siddhapudur,
Coimbatore - 641 044.
Ph: 0422-4399772, Mob: +91 9363115772


REGISTERED STRUCTURAL ENGINEER

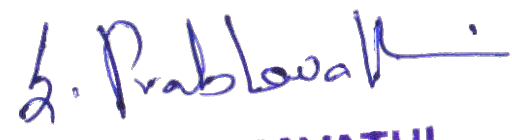
Er. S. PRABHAVATHI
M.E (Geotech)., M.I.G.S,
Construction Engineer
Reg No: Coimbatore LPA/CE/19/06/045
401, Bharathiyar Road, New Siddhapudur,
Coimbatore - 641 044. Ph: 0422-4399772
Mob: +91 9600558700

REGISTERED CONSTRUCTION ENGINEER

For The Pollachi Agricultural Producers
Co-operative Marketing Society Ltd. K.666


Managing Director
APPLICANT

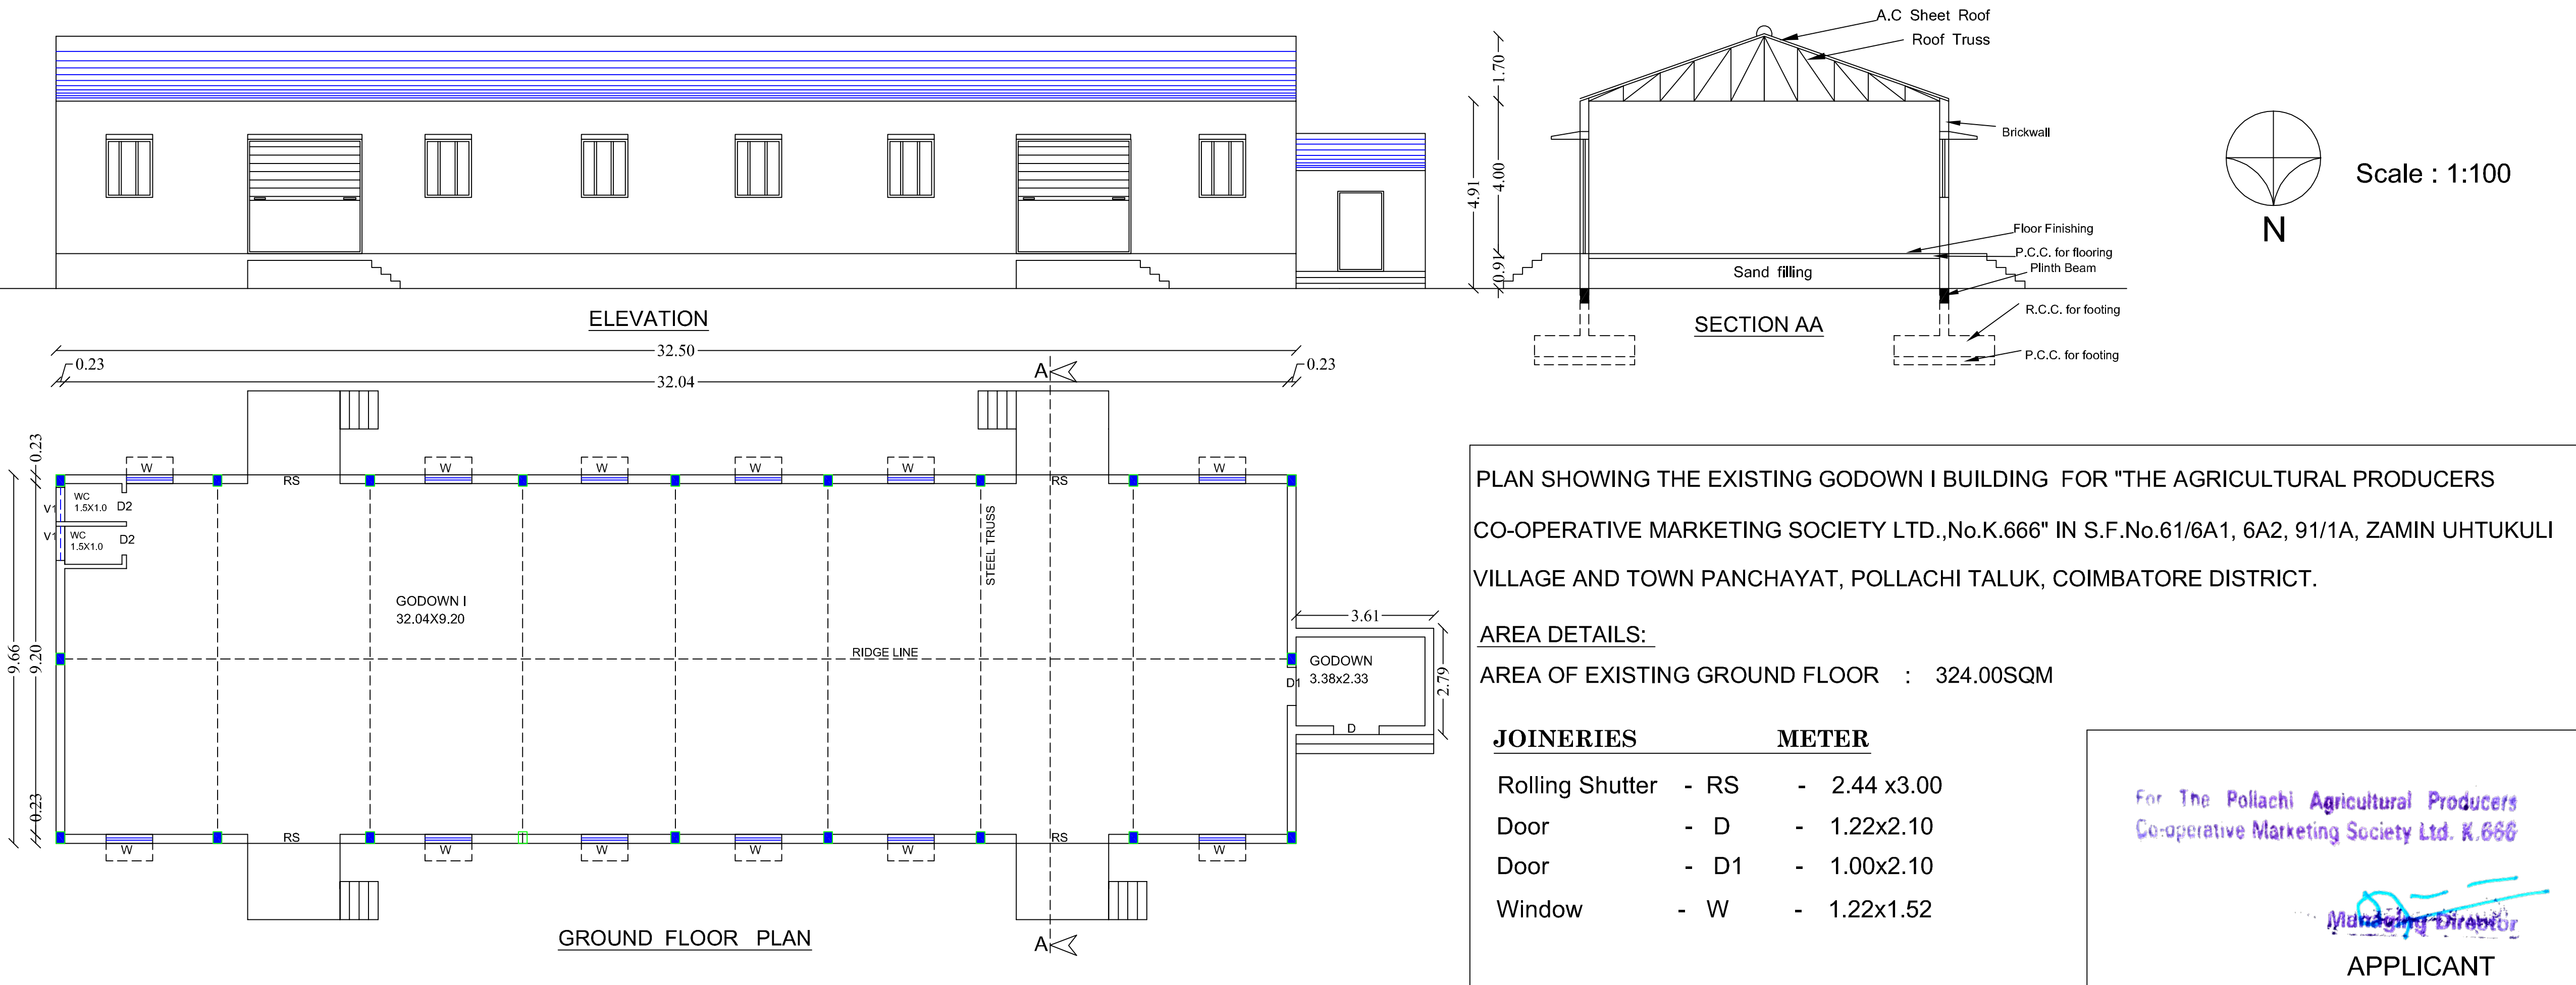

ONLINE APP. No..SWP/BPA/007565/2023
SWP / SITE APPROVAL / DTCP LP/R(C)No.295/2023
SWP/BP/DTCP(R)No.46/2023

S.DIVYA
SURVEYOR/ASSISTANT DRAUGHTSMAN

M.VALARMATHI
PLANNING ASSISTANT

Er. S. PRABHAVATHI
M.E (Geotech) , M.I.G.S,
Construction Engineer
Reg No: Coimbatore LPA/CE/19/06/045
401, Bharathiyar Road, New Siddhapudur,
Coimbatore - 641 044. Ph: 0422-4399772
Mob: +91 9600558700

Er. S. PRABHAVATHI
REGISTERED CONSTRUCTION ENGINEER

BA.KANNA CHOCKKALINGAM
M.E (Structures), AIV., AMIE., MISTE
Registered Structural Engineer
Reg No: Coimbatore LPA / SE / GR-I /19/04/018
No: 400, Bharathiyar Road, New Siddhapudur,
Coimbatore - 641 044.
Ph: 0422-4399772, Mob: +91 9363115772

BA.KANNA CHOCKKALINGAM
REGISTERED STRUCTURAL ENGINEER

Er. BA. KANNA CHOCKKALINGAM
M.E(Structures), AIV., AMIE., MISTE
REGISTERED ENGINEER
Reg. No: Coimbatore LPA/RE/GR-II/19/04/007
D. No: 400, Bharathiyar Road,
New Siddhapudur, Coimbatore - 641 044.
Ph: 0422 - 4399772, Mob : + 91 9363115772


Er. BA. KANNA CHOCKKALINGAM
REGISTERED ENGINEER




M.VALARMATHI
PLANNING ASSISTANT




APPLICANT

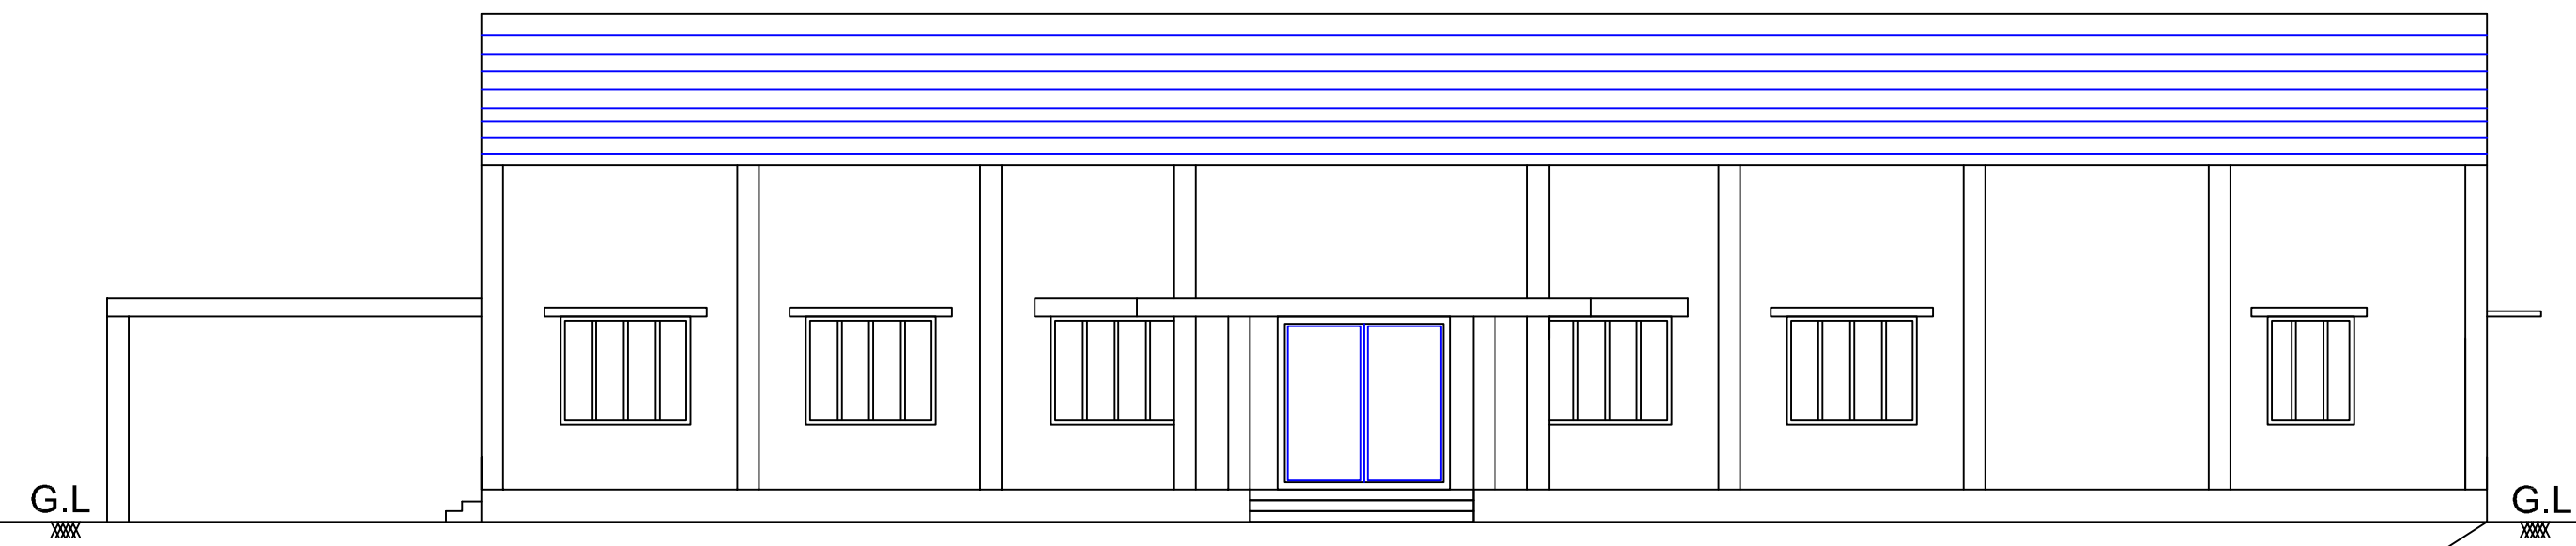


ELEVATION

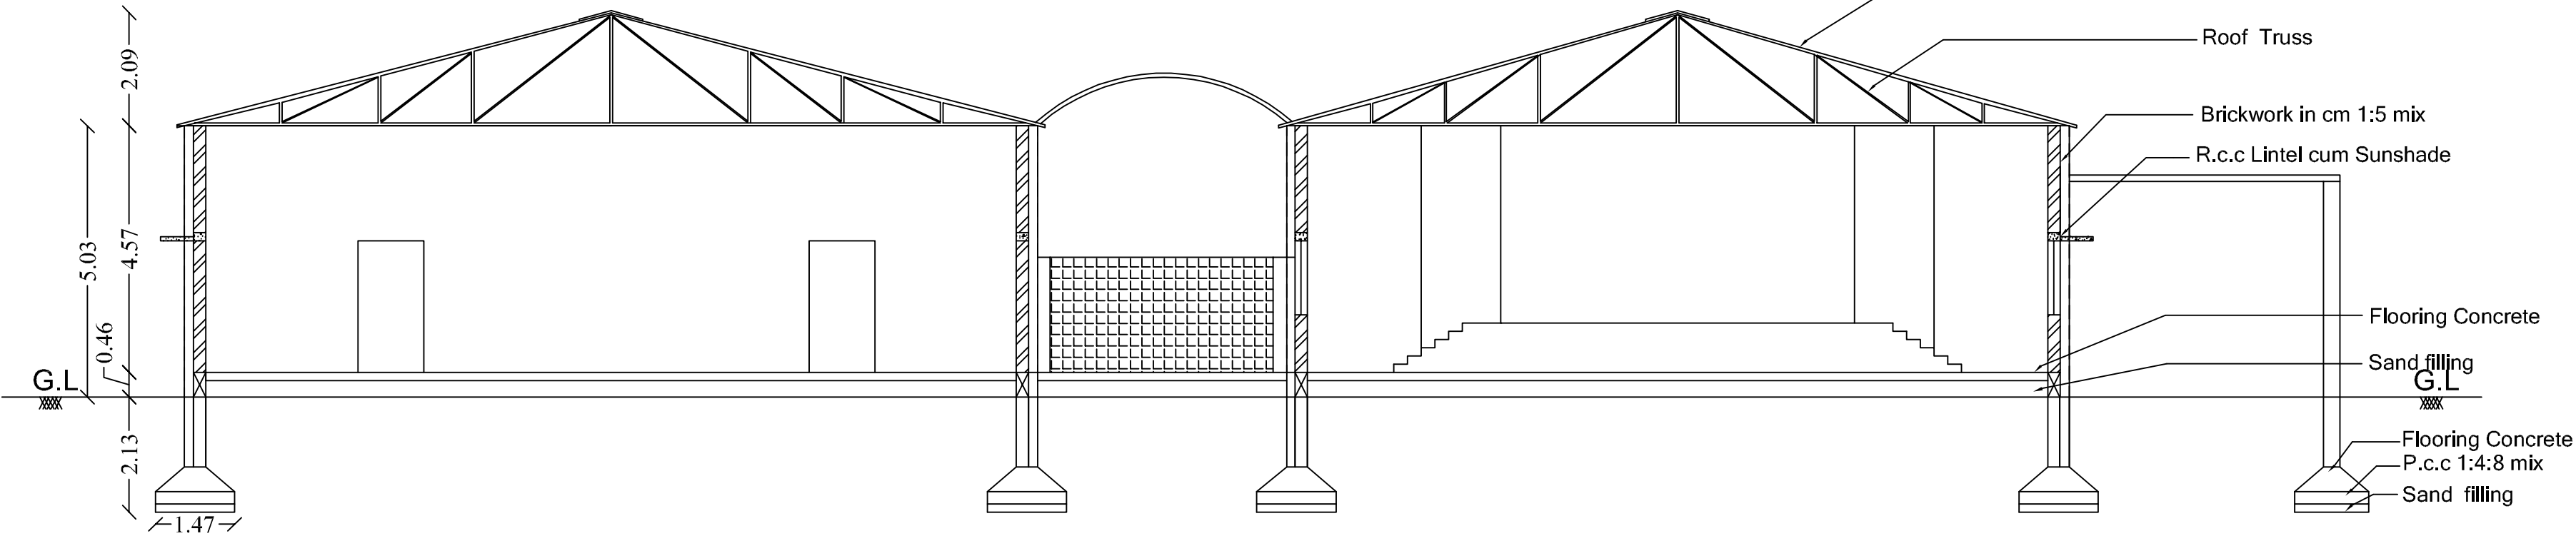

SECTION ON "AB"

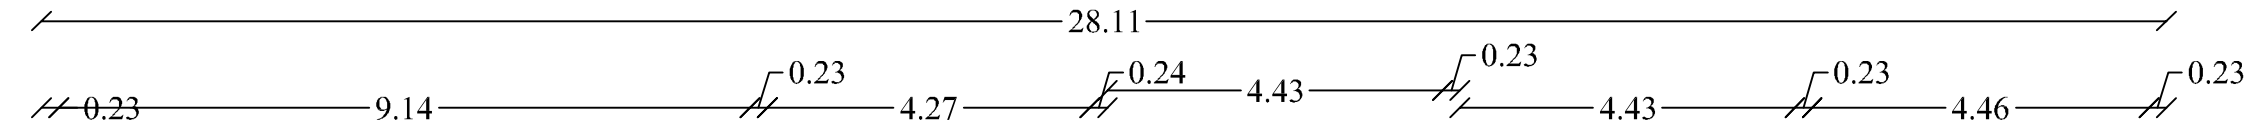

A

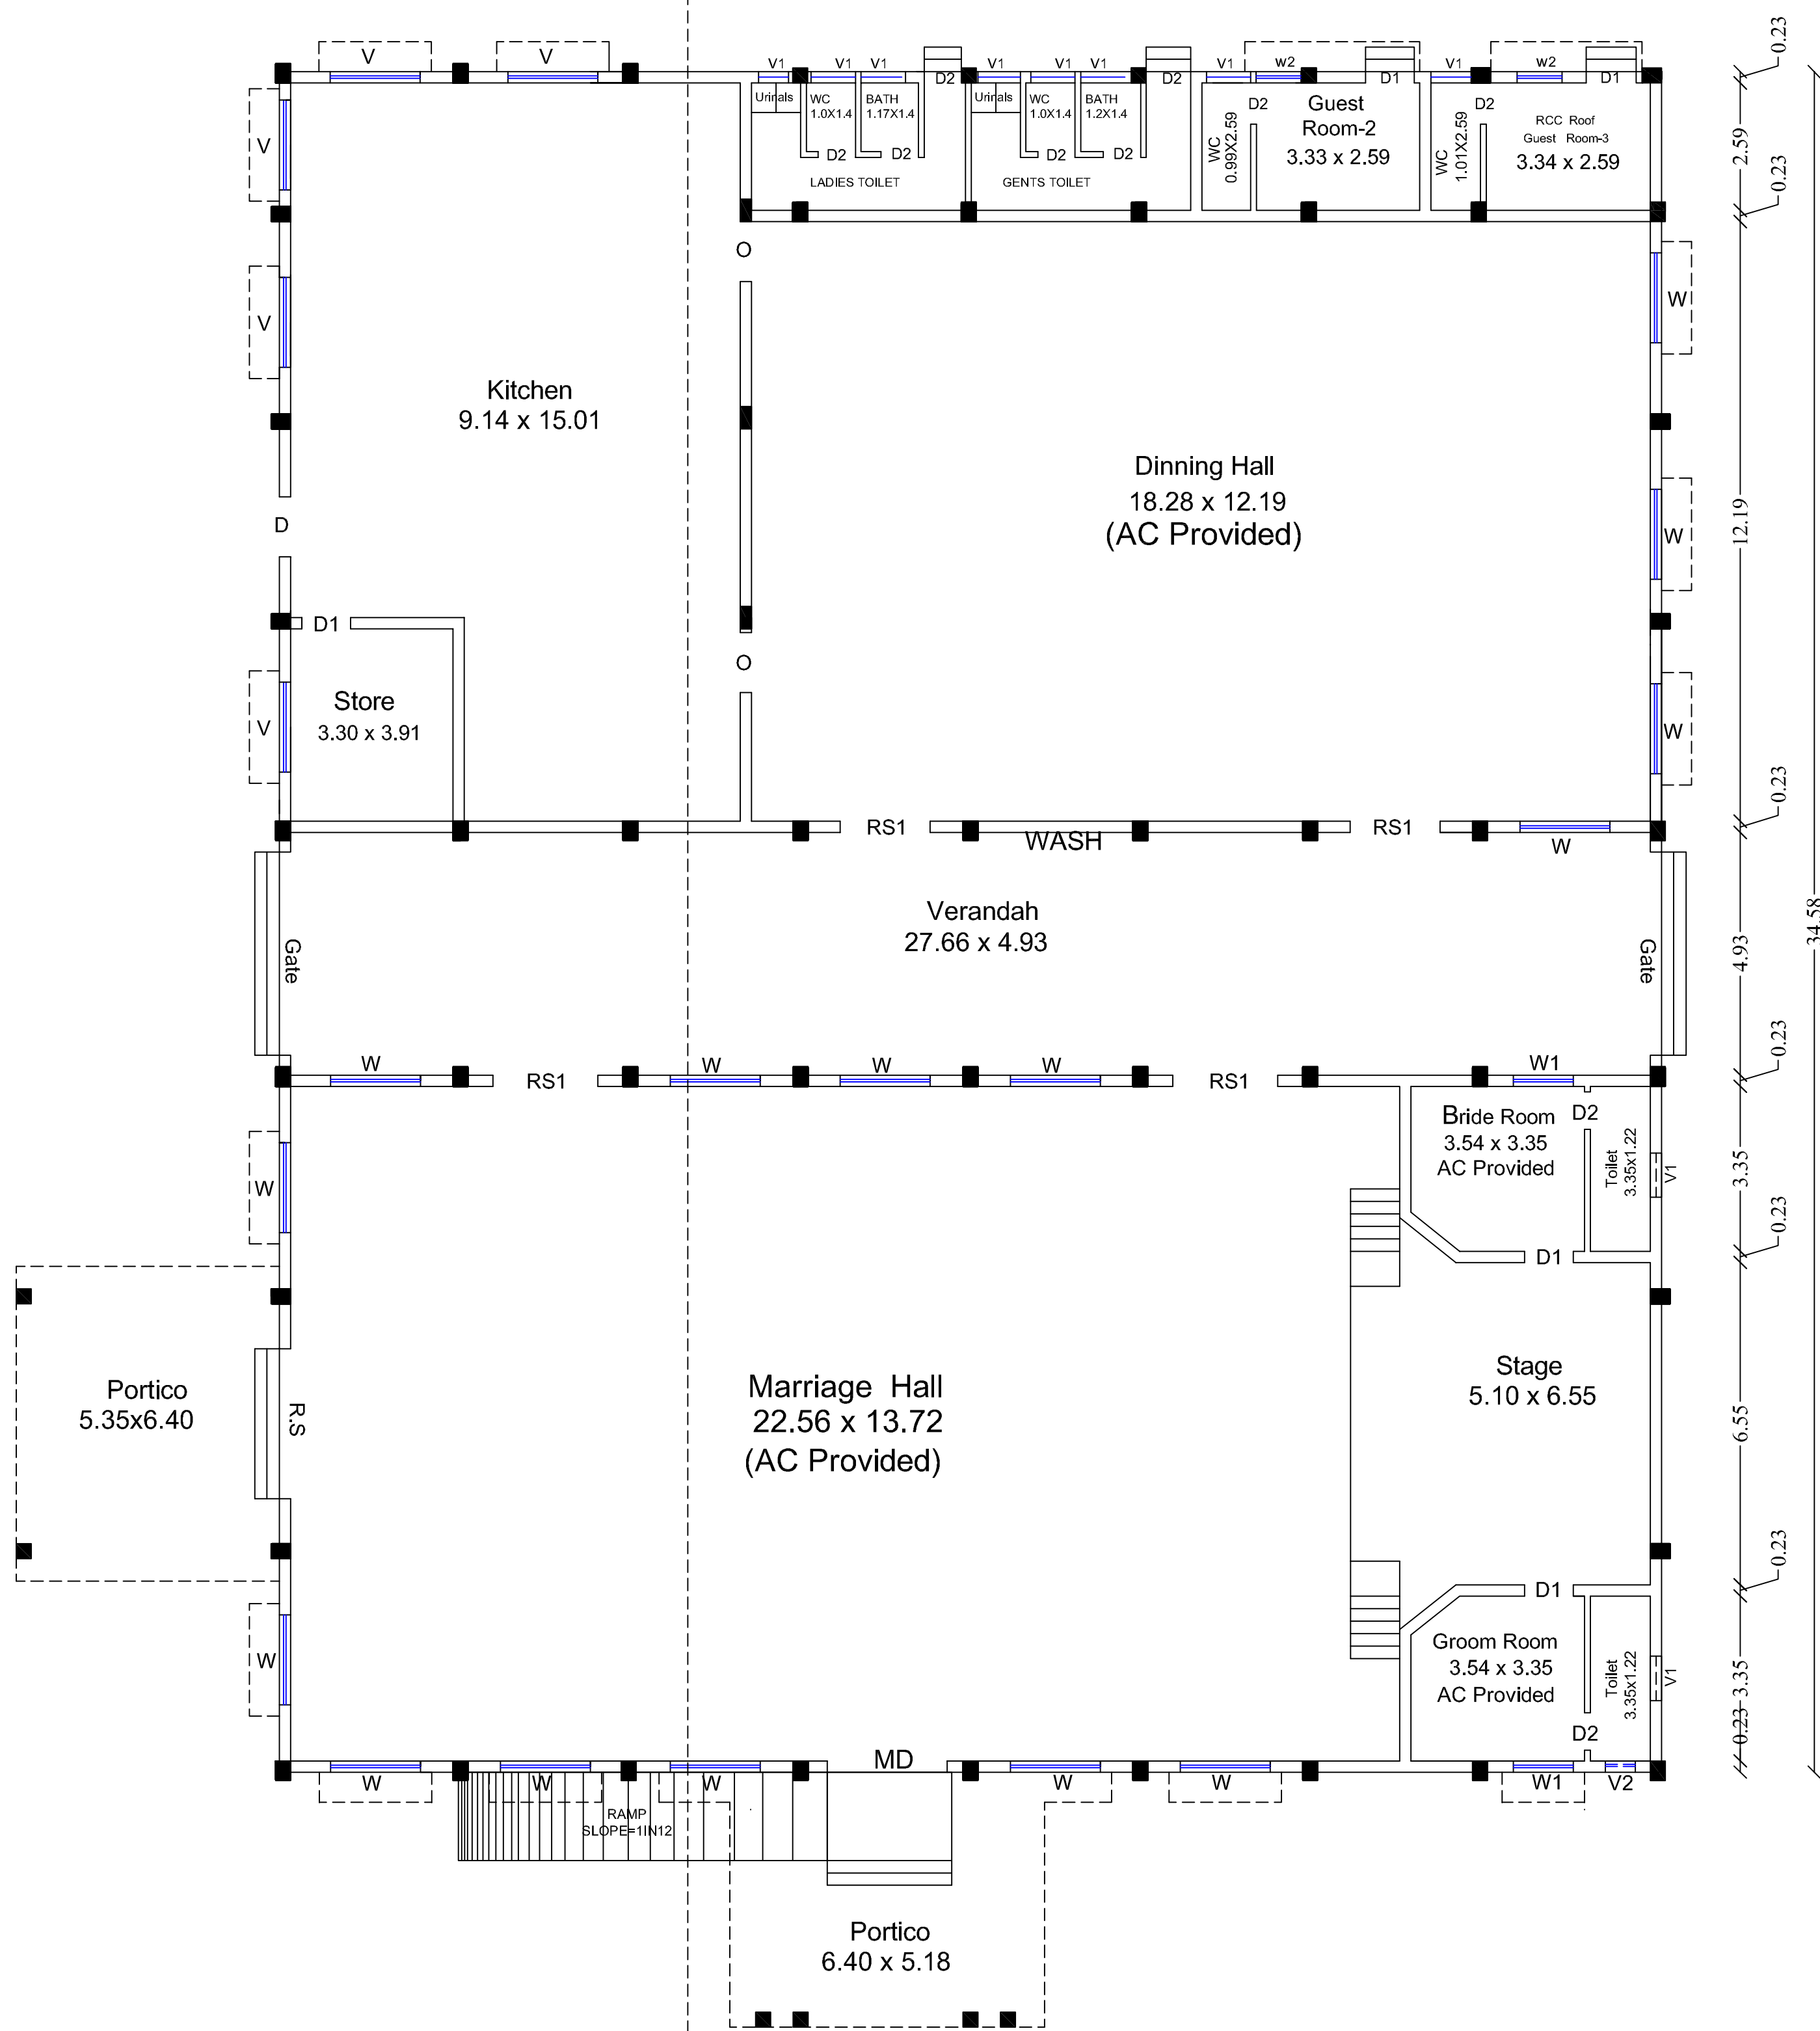

B

GROUND FLOOR PLAN


PLAN SHOWING THE PROPOSED CONSTRUCTION OF MARRIAGE HALL FOR "THE AGRICULTURAL PRODUCERS CO-OPERATIVE MARKETING SOCIETY LTD.,No.K.666" IN S.F.No.61/6A1, 6A2, 91/1A, ZAMIN UHTUKULI VILLAGE AND TOWN PANCHAYAT, POLLACHI TALUK, COIMBATORE DISTRICT.

AREA DETAILS:

AREA OF PROPOSED KALYANA MANDAPAM : 1039.34SQM

JOINERIES		METER
Main Door	- MD	- 2.44 x 2.44
Door	- D	- 1.22 x 2.13
Door	- D1	- 0.99 x 2.13
Door	- D2	- 0.76 x 2.13
Open	- O	- 1.22 x 2.44
Window	- W	- 1.83 x 1.52
Window	- W1	- 1.22 x 1.22
Window	- W2	- 0.91 x 1.22
Ventilator	- V	- 1.83 x 0.61
Ventilator	- V1	- 0.91 x 0.61
Rolling Shutter	- RS	- 3.05 x 2.44
Rolling Shutter	- RS1	- 2.13 x 2.44

ONLINE APP. No..SWP/BPA/007565/2023
SWP / SITE APPROVAL / DTCP LP/R(C)No.295/2023
SWP/BP/DTCP(R(C)No.46/2023

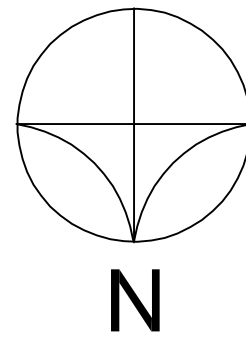

Scale : 1:100

[Signature]
Er. BA. KANNA CHOCKKALINGAM
M.E.(Structures), AIV., AMIE., MISTE
REGISTERED ENGINEER
Reg. No: Coimbatore LPA/RE/GR-II/19/04/007
D. No: 400, Bharathiyar Road,
New Siddhapudur, Coimbatore - 641 044.
Ph-0422-4399772, Mob: +91 9363115772

[Signature]
BA.KANNA CHOCKKALINGAM
M.E (Structures), AIV., AMIE.,MISTE
Registered Structural Engineer
Reg No: Coimbatore LPA / SE / GR-I /19/04/018
No: 400, Bharathiyar Road, New Siddhapudur,
Coimbatore - 641 044.
Ph: 0422-4399772, Mob: +91 9363115772

REGISTERED STRUCTURAL ENGINEER

[Signature]
Er. S. PRABHAVATHI
M.E (Geotech), M.I.G.S,
Construction Engineer
Reg No: Coimbatore LPA/CE/19/06/045
401, Bharathiyar Road, New Siddhapudur,
Coimbatore - 641 044. Ph: 0422-4399772
Mob: +91 9600558700

REGISTERED CONSTRUCTION ENGINEER

For The Pollachi Agricultural Producers
Co-operative Marketing Society Ltd. K.666

[Signature]
Managing Director

APPLICANT

S.DIVYA
SURVEYOR/ASSISTANT DRAUGHTSMAN

M.VALARMATHI
PLANNING ASSISTANT

