


PLAN SHOWING THE PROPOSED
PUBLIC BUILDING SHOP, RESTAURANT
& LODGE IN S.F.NOS.113/1A1, AT
SOLAVAMPALAYAM VILLAGE,
KINATHUKADAVU TALUK,
COIMBATORE DISTRICT.

ONLINE APPLICATION NO : SWP / BPA / 008465 / 2023

FA - FIRST AID BOX
FE - FIRE EXTINGUISHER
EA - EMERGENCY ALARM
SB - SAND BUCKET

SCALE : 1 : 100

ALL DIMENSION ARE IN "METER "

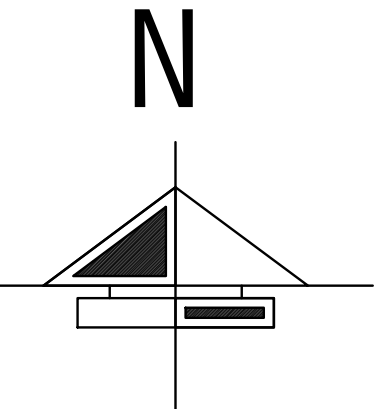

SCHEDULE OF JOINERY


IN METER

D	DOOR	1.83 x 2.13
D1	DOOR	1.00 x 2.13
D2	DOOR	0.76 x 2.13
D3	DOOR	0.91 x 2.13
DD	DOUBLE DOOR	3.00 x 2.13
FW	FRENCH WINDOW	2.03 x 1.52
W	WINDOW	1.83 x 1.83
W1	WINDOW	2.13 x 1.52
V1	VENTILATOR	0.91 x 0.61
V2	VENTILATOR	7.86 x 0.61
V3	VENTILATOR	9.33 x 0.61
V	VENTILATOR	3.34 x 0.61
V4	VENTILATOR	0.61 x 0.61


APPLICANT

S.A.BRUNOVASANTH(B.E.(Civil)M.E (Struct)
No.16, Vettaikaran Kovil Thottam, S.M. Palayam
G.N.Mills, Coimbatore - 641 029
Cell : 9940900056
Coimbatore L.P./RE/GR-1/19/04/033
ENGINEER (SE)


Er. THARANIPATHI. C
38, Boyer Street No: 1,
Singanallor (Po), Coimbatore-641 005.
Cell : 98422 69679
CBE.L.P./RE/GR-1/19/04/033
ENGINEER (RE)

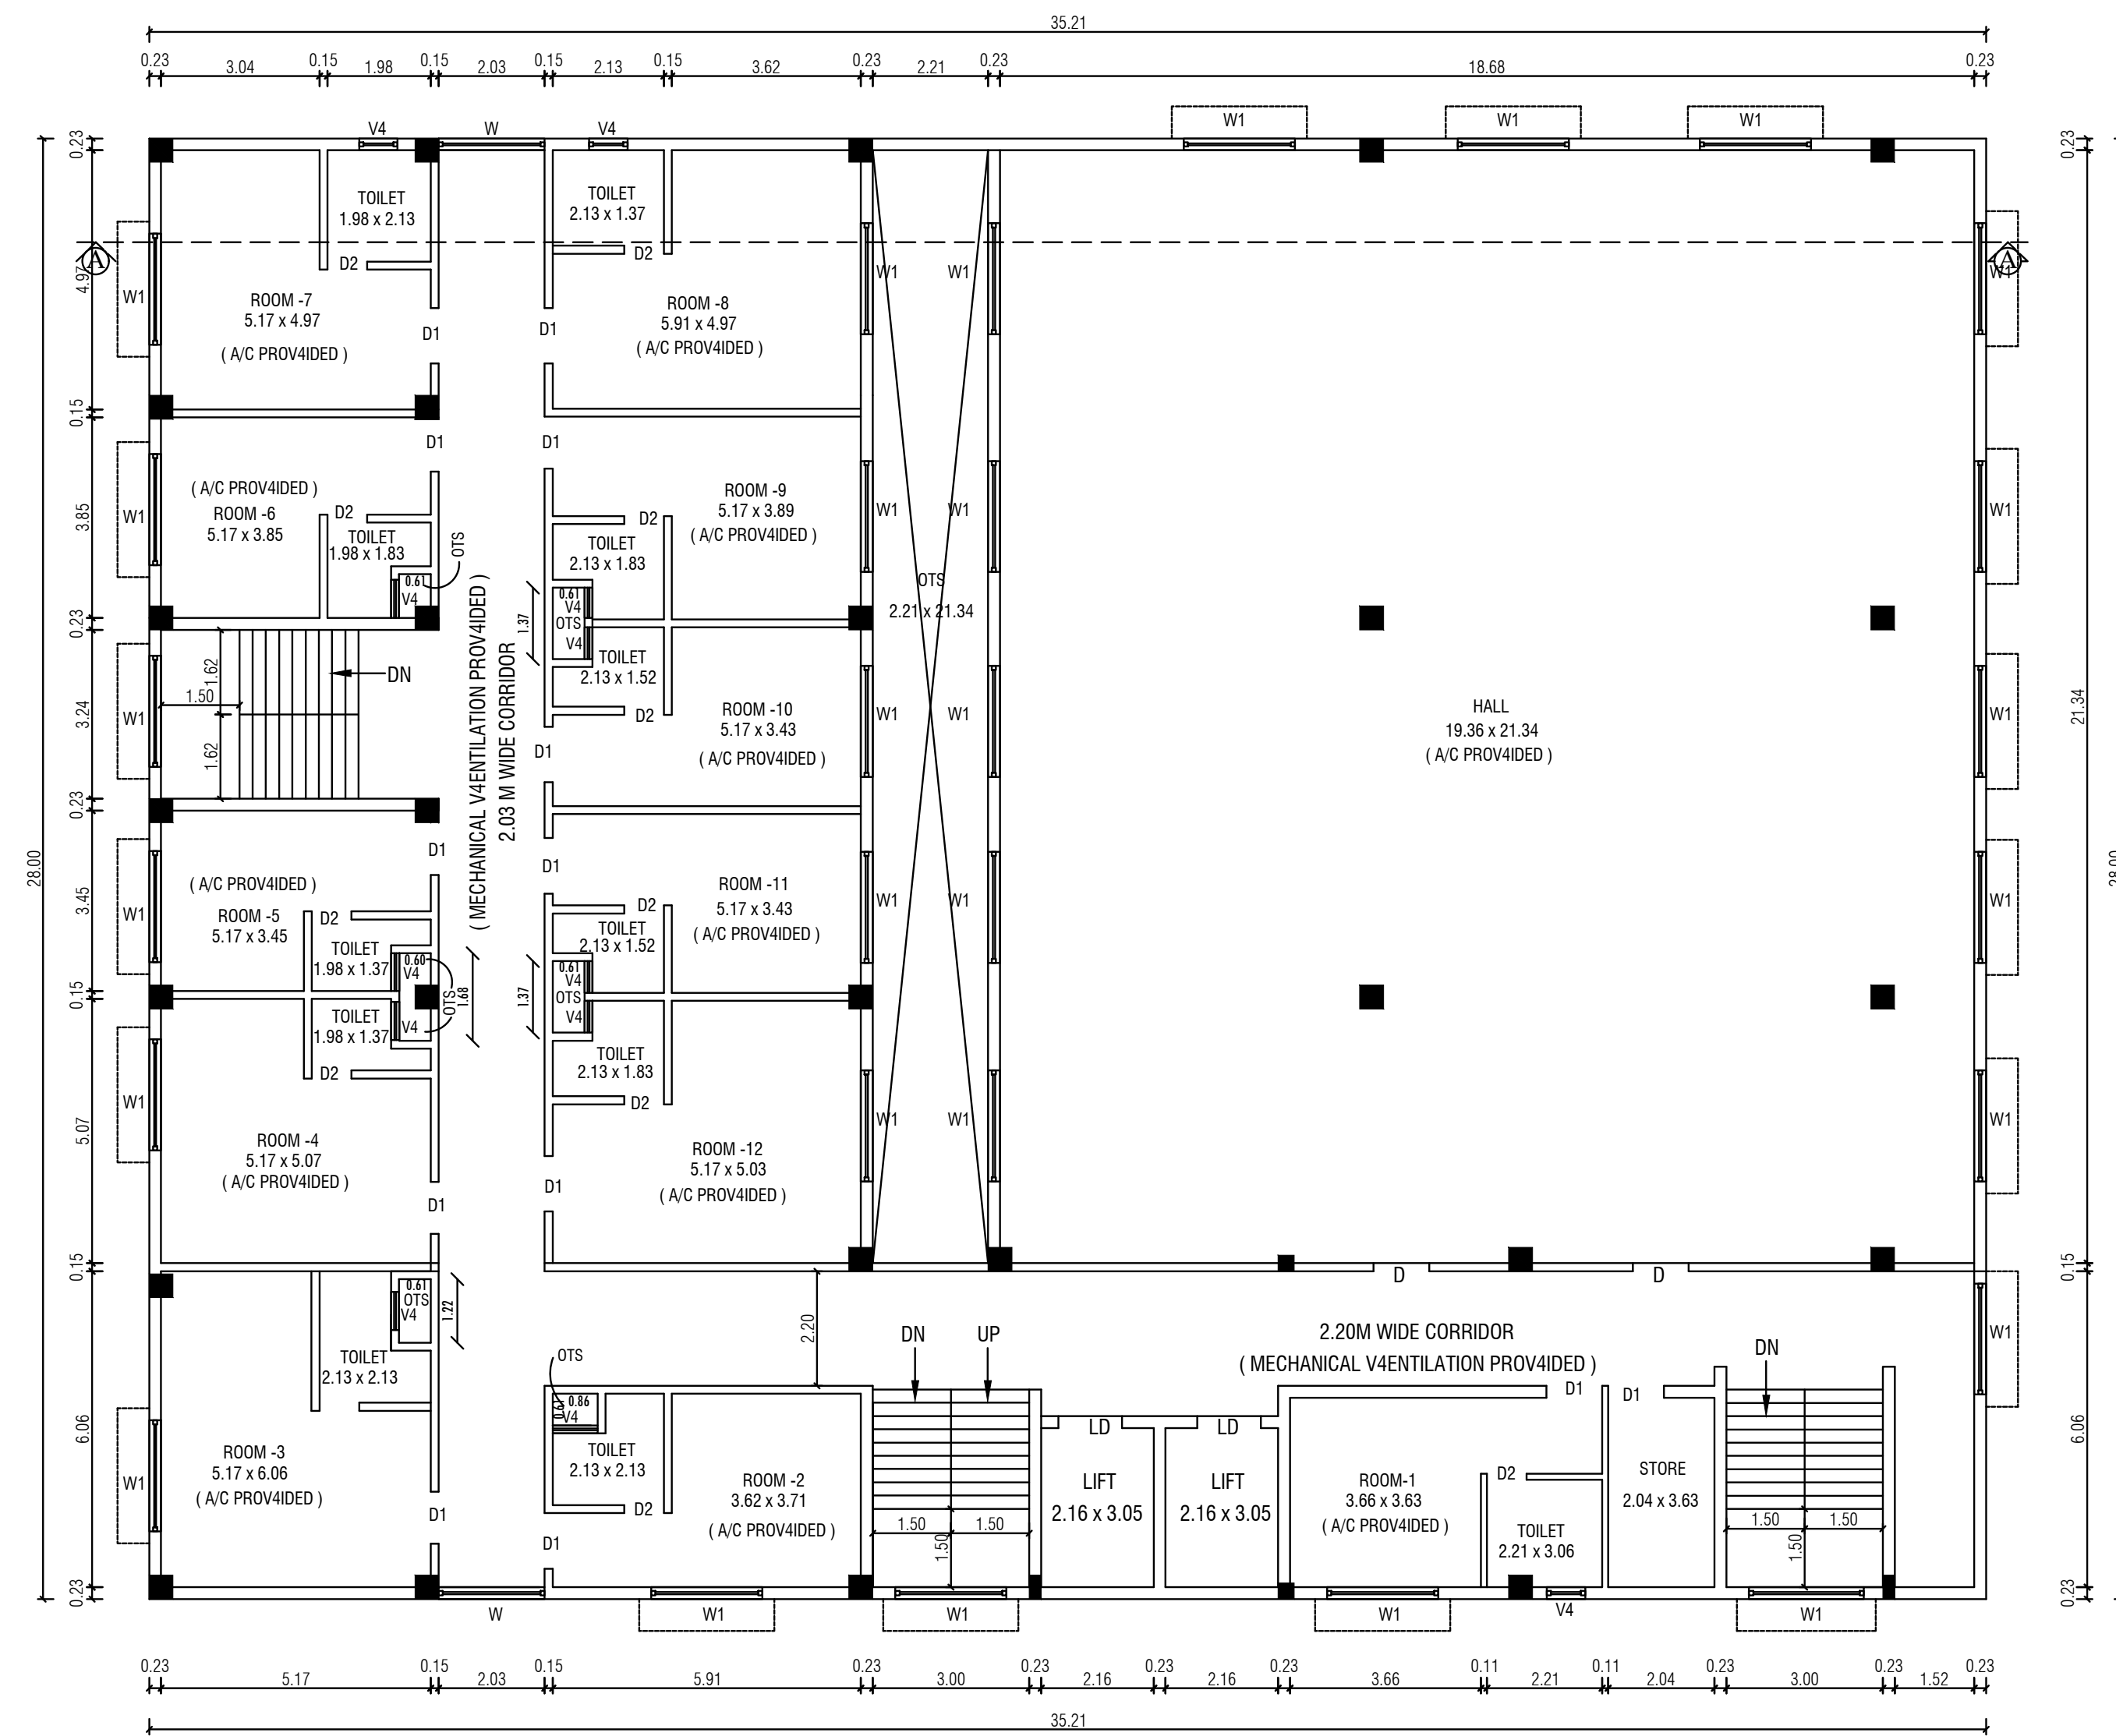


FIRST FLOOR PLAN

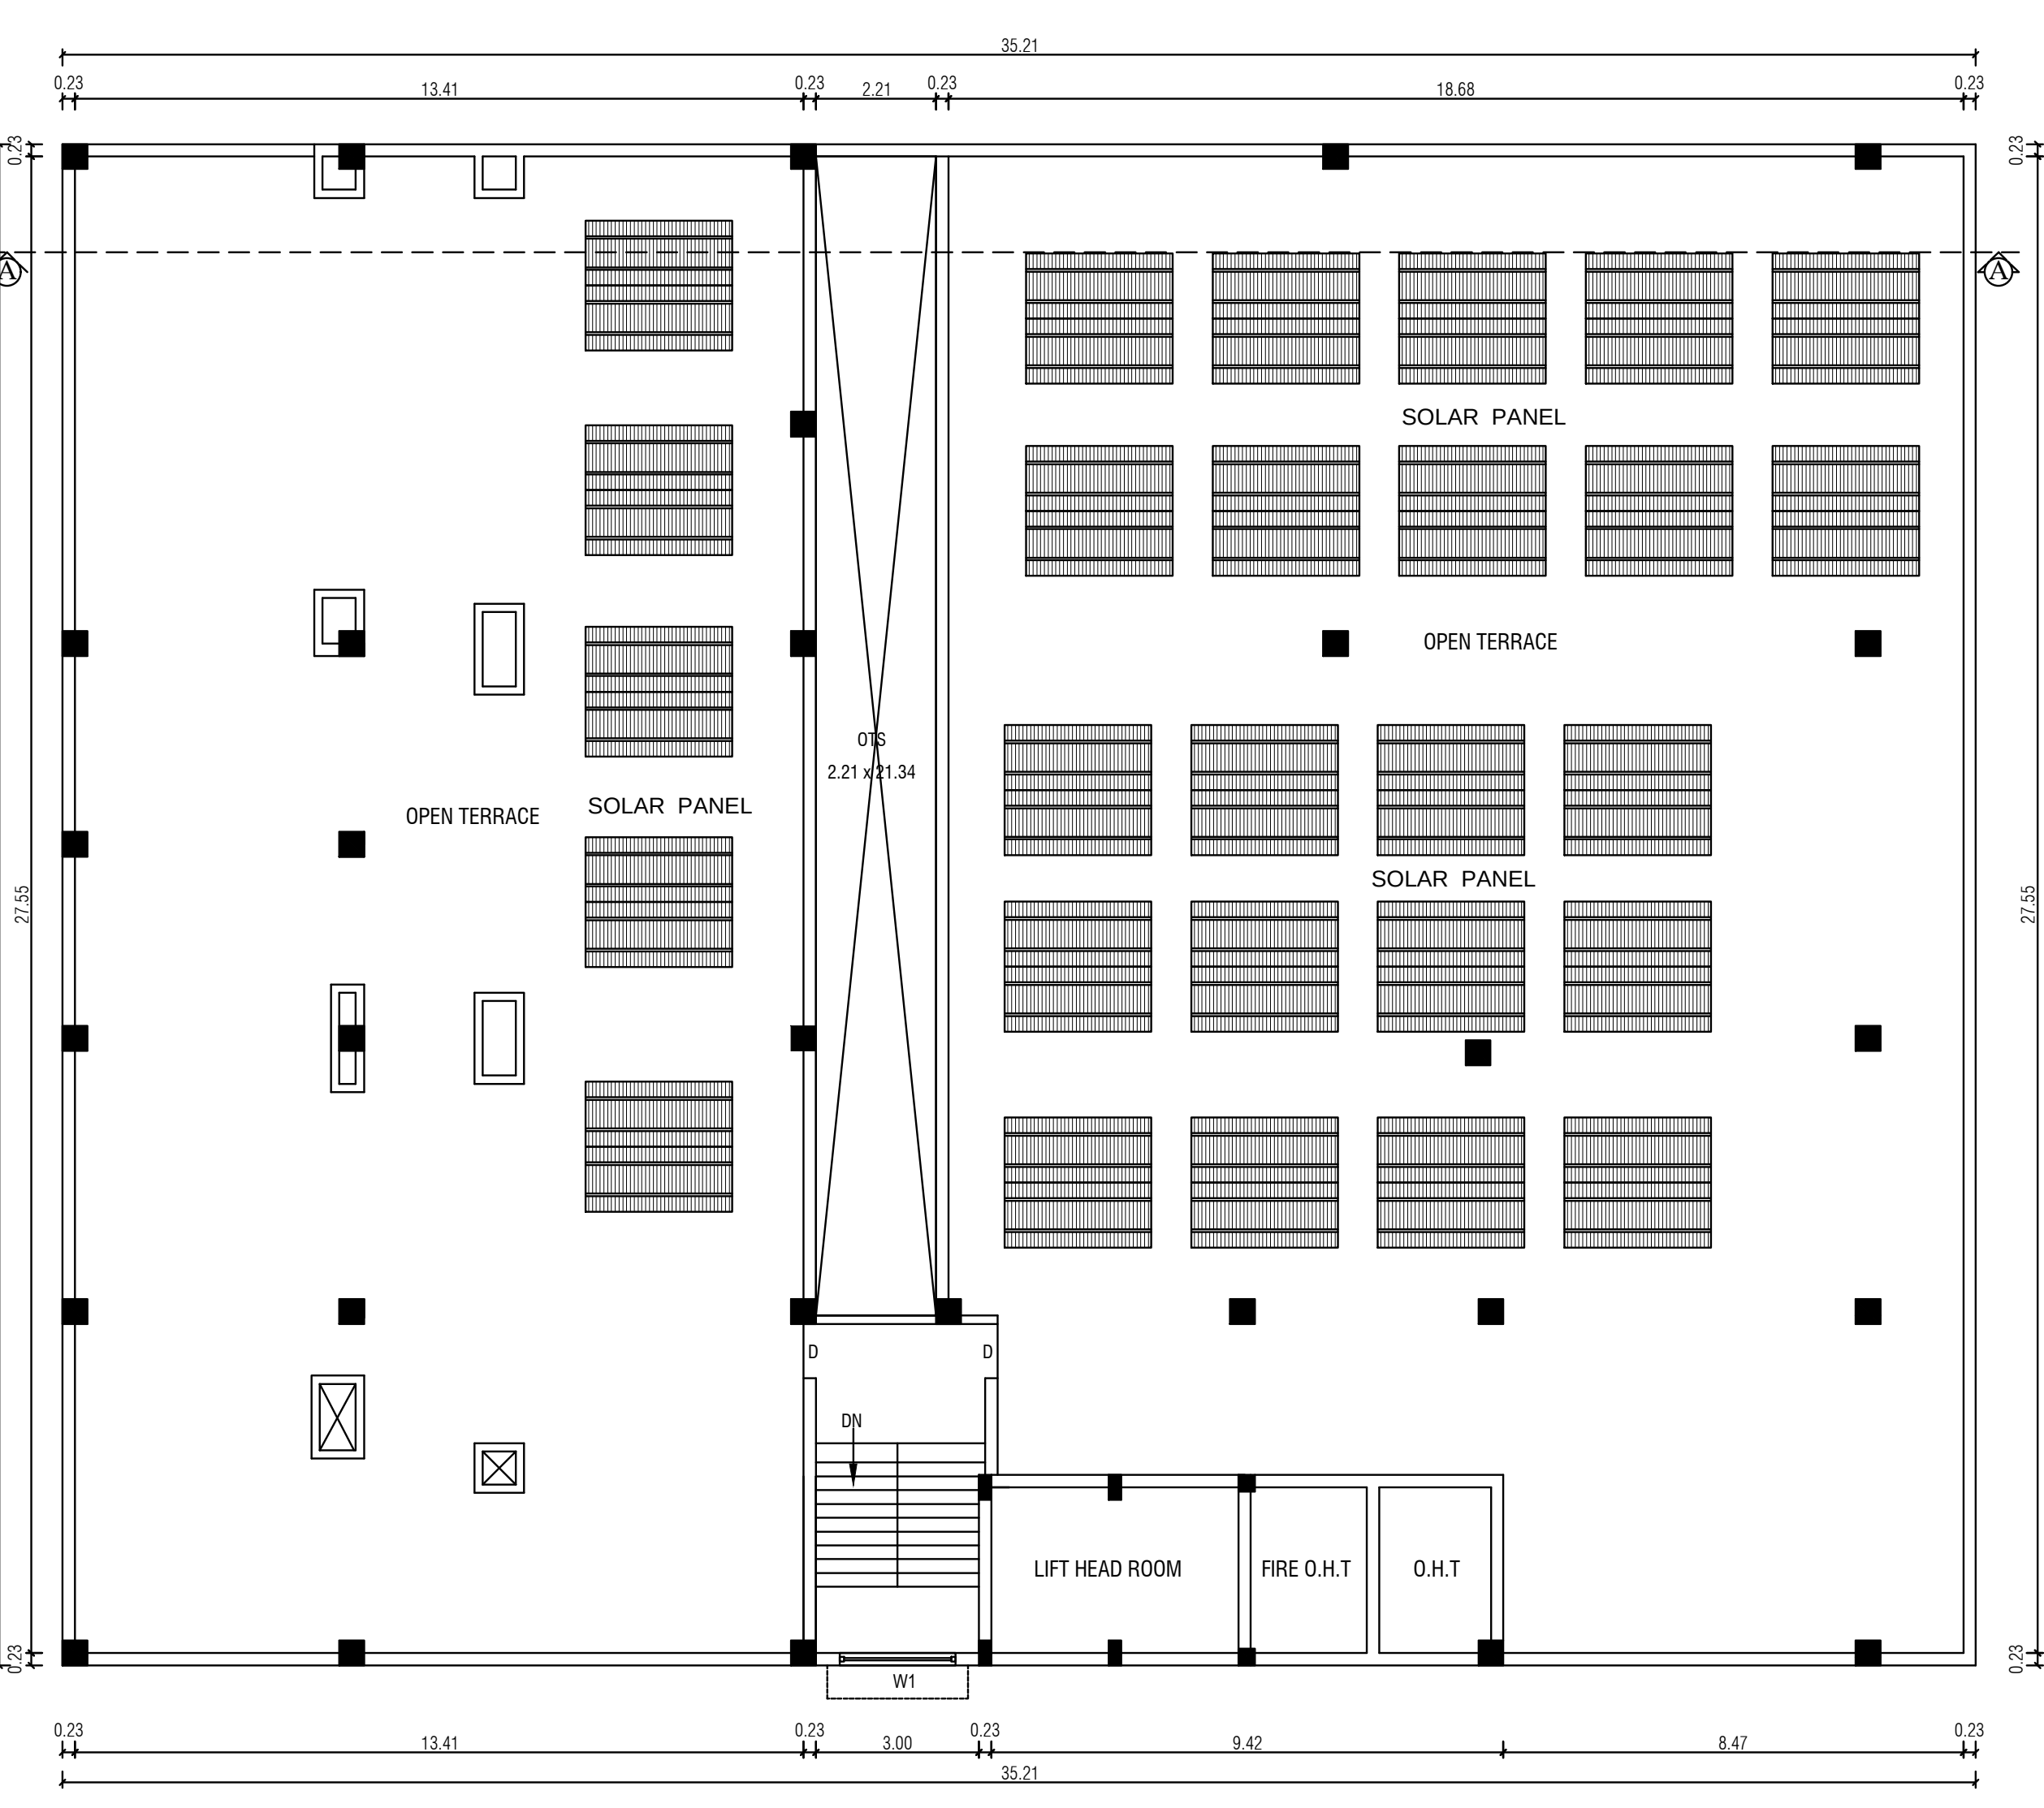

TERRACE FLOOR PLAN

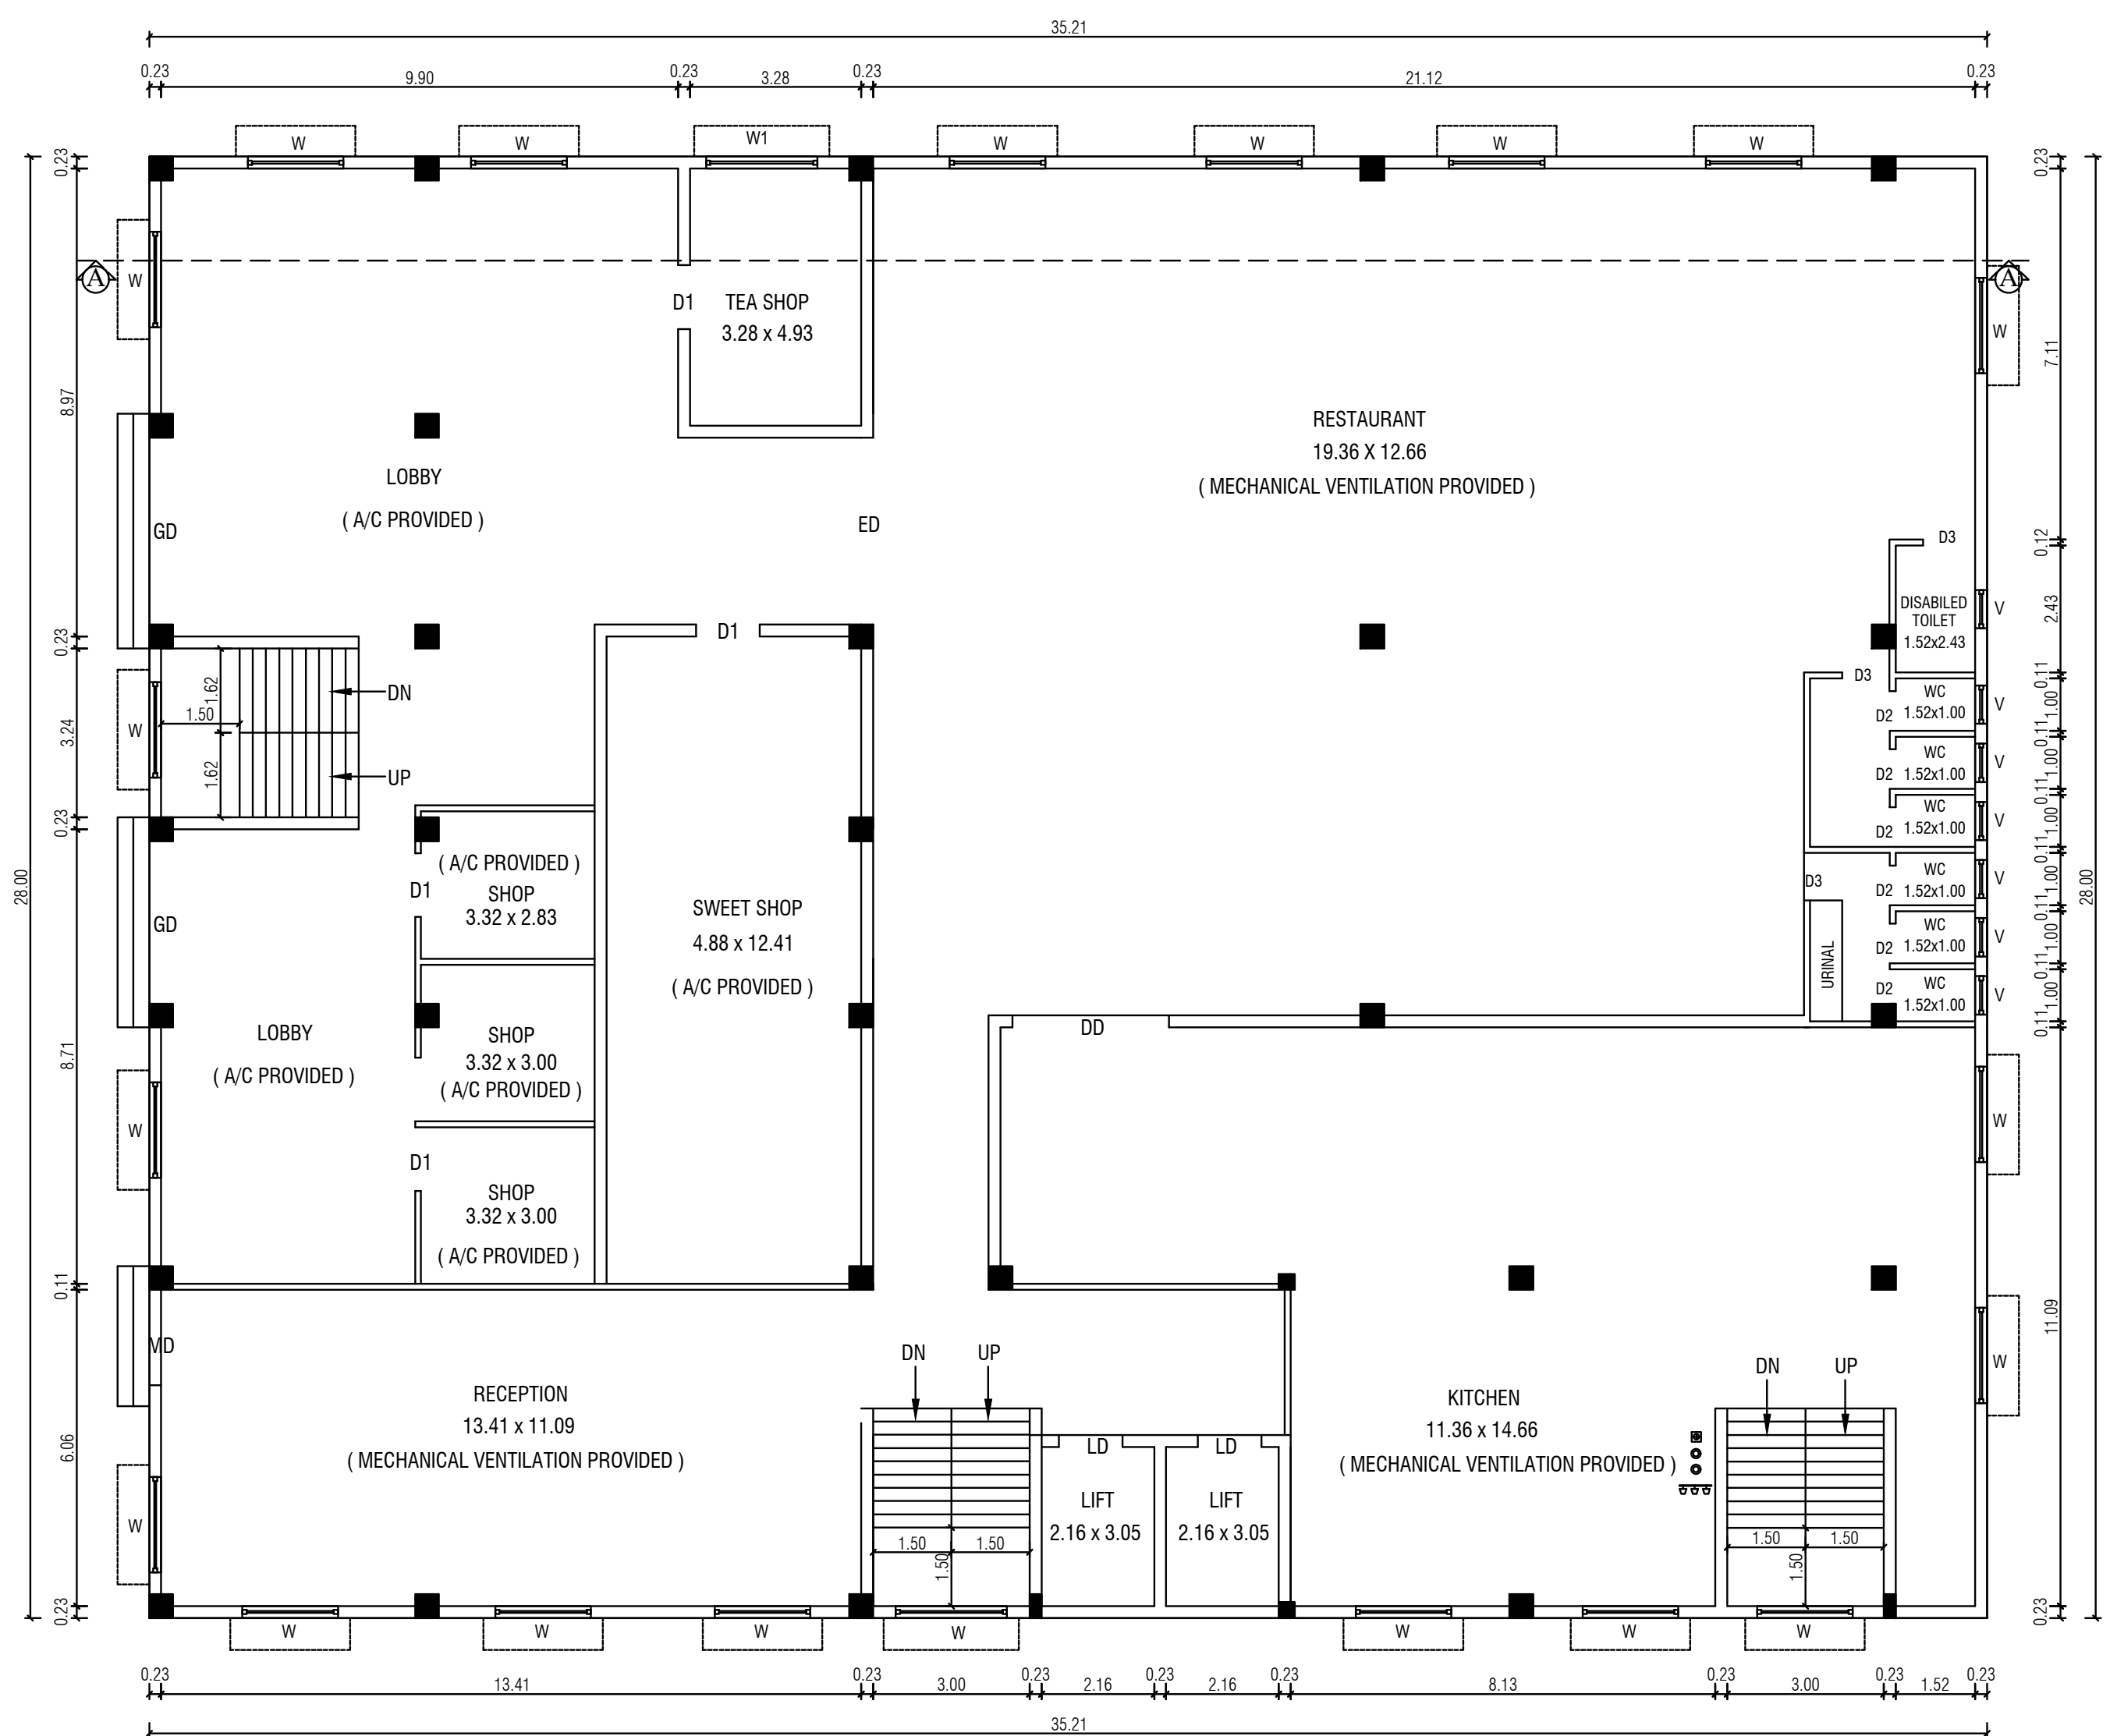

GROUND FLOOR PLAN

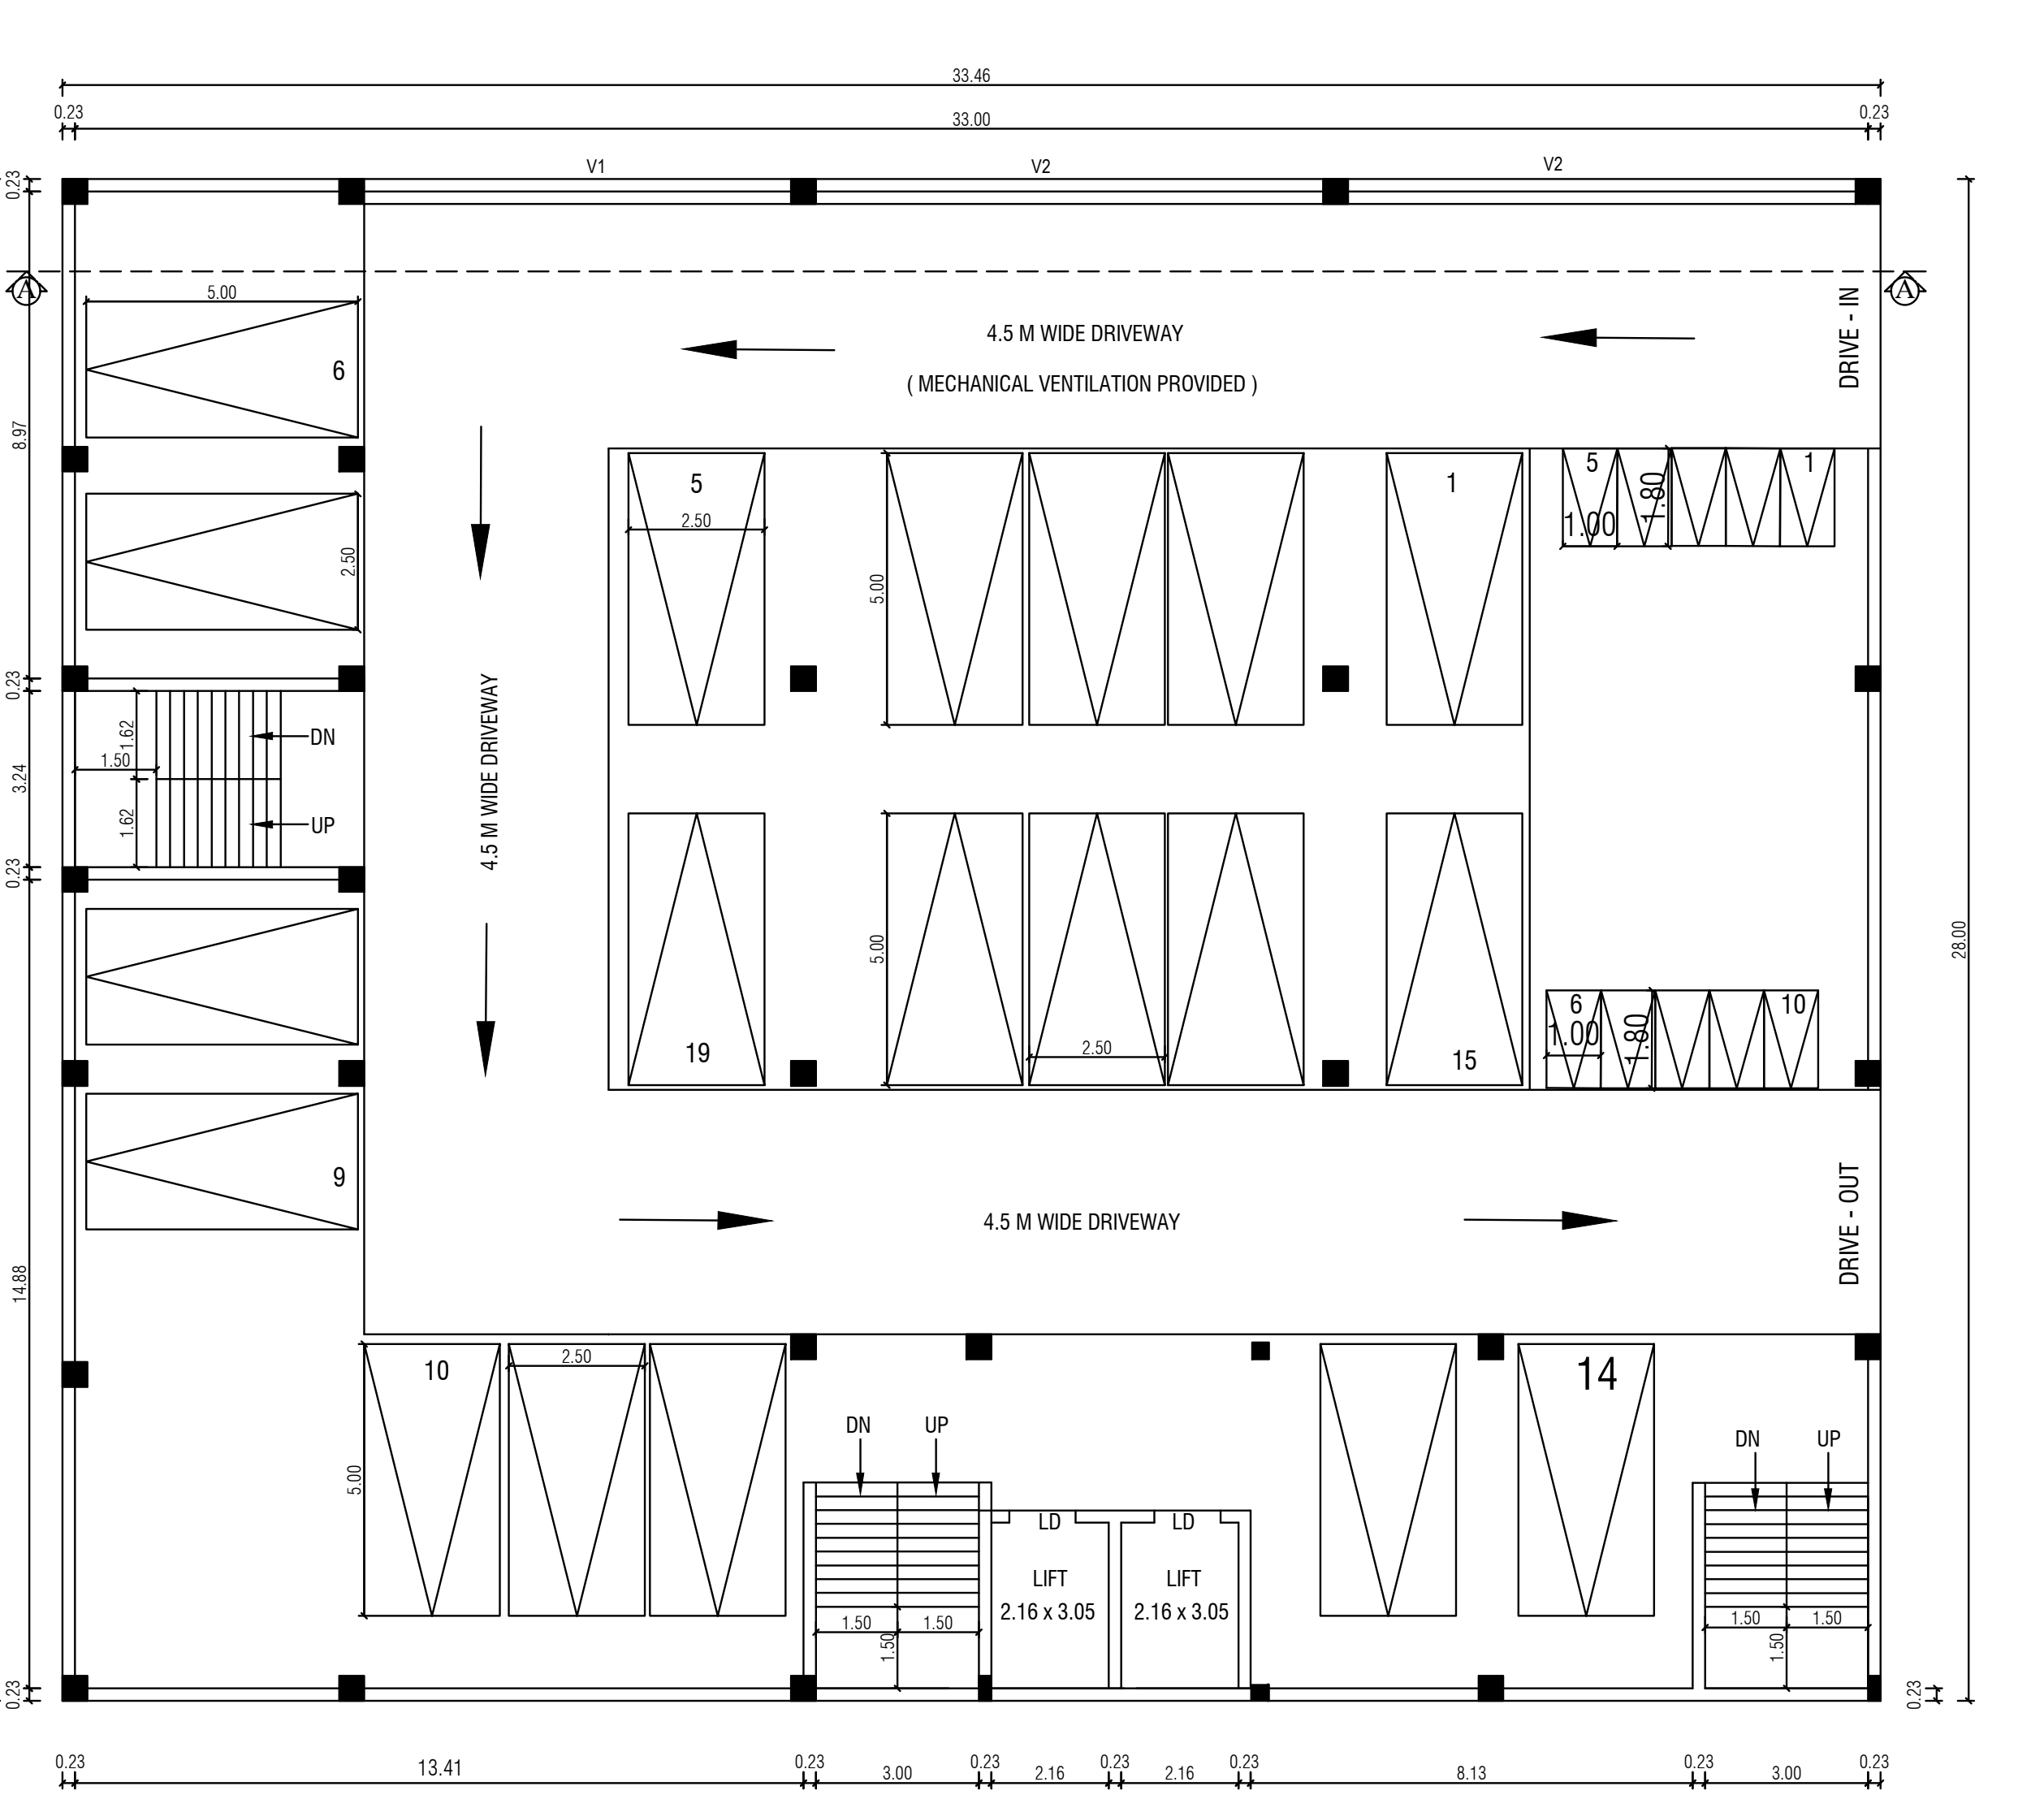


BASEMENT FLOOR PLAN
(MECHANICAL VENTILATION PROVIDED)

ONLINE APPLICATION NO : SWP / BPA / 008465 / 2023
SWP / SITE APPROVAL / DTCP L.P / R(C) NO: 272 / 2023
SWP / BP / DTCP L.P/R(C) NO : 43 / 2023

க. திவ்யா
அளவீ / உதவி வரைவாளர்

மு. வளம்நதி
கட்டிடகலை / திட்ட உதவியாளர்

	FA - FIRST AID BOX
	FE - FIRE EXTINGUISHER
	EA - EMERGENCY ALARM
	SB - SAND BUCKET

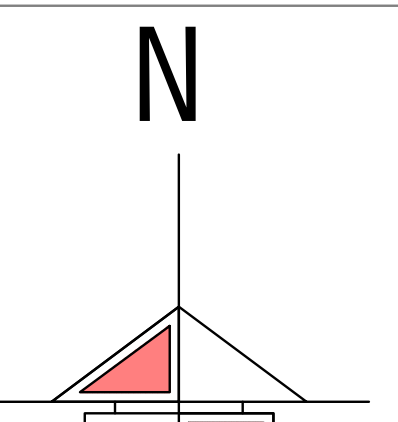

ALL DIMENSION ARE IN " METER "

S.A. BRUNOVASANTH (B.E. (Civil) M.E. (Struct))
No.16, Vettaikaran Kovil Thottam, S.M. Palayam
G.N.Mills, Coimbatore - 641 029
Cell : 9940900916
Coimbatore LPA/SE/GR/20/02/004
ENGINEER (SE)


Er. THARANIPATHI. C
38, Boyer Street No: 1,
Singanallor (Po), Coimbatore-641 005.
Cell : 98422 69679
CBE.L.P.A/RE/GR-I/19/04/033




க. திவ்யா
அளவர் / உதவி வரைவாளர்

மு. வளம்மதி
கட்டிடகலை / திட்ட உதவியாளர்

SITE PLAN SHOWING THE PROPOSED
PUBLIC BUILDING SHOP, RESTAURANT
& LODGE IN S.F.NOS.113/1A1, AT
SOLAVAMPALAYAM VILLAGE,
KINATHUKADAVU TALUK,
COIMBATORE DISTRICT.

ONLINE APPLICATION NO : SWP / BPA / 008465 / 2023

- FA - FIRST AID BOX
 FE - FIRE EXTINGUISHER
 EA - EMERGENCY ALARM
 SB - SAND BUCKET

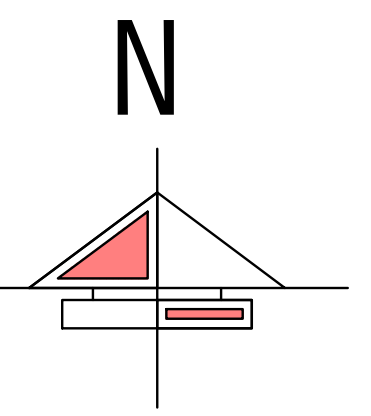

SCALE : 1 : 100

ALL DIMENSION ARE IN " METER "

SITE AREA - 4047.00SQ.M

BUILDING AREA DETAILS AS PER EDCR

FLOOR NAME	Total Built Up IN SQ.M	Deduction IN SQ.M	Total FSI AREA IN SQ.M
BASEMENT FLOOR AREA	937.00	937.00	--
GROUND FLOOR AREA	992.33	6.25	986.08
FIRST FLOOR AREA	986.08	51.77	934.31
HEAD ROOM AREA	55.62	55.62	--
TOTAL AREA	2971.03	1050.64	1920.39

PARKING DETAILS	SHOPS		RESTAURANT		LODGE	
	REQUIRED	PROVIDED	REQUIRED	PROVIDED	REQUIRED	PROVIDED
TWO WHEELER	02	03	21	22	11	15
CAR PARKING	02	02	11	12	06	07
TOTAL PARKING						
PARKING DETAILS REQUIRED		PROVIDED	FSI AREA - 1920.39 = 0.47 4047.00			
TWO WHEELER	34	40				
CAR PARKING	19	21	OSR AREA = 405.00 SQ.M (BUYBACK)			


REFERENCE :

- Site Boundary -
 Proposed Building -
 Drive Way -
 Existing Road -
 Exg. Building To be Removed -


APPLICANT

S.A.BRUNOVASANTH(B.E.(Civil))M.E (Struct)
 No.16, Vettaikaran Kovil Thottam, S.M. Palayam
 G.N.Mills, Coimbatore - 641 029
 Cell : 9940900916
 Coimbatore 641029, 20/02/2024
 ENGINEER (SE)


Er. THARANIPATHI. C
 38, Boyer Street No. 1,
 Singanailor (Po), Coimbatore-641 005.
 Cell : 98422 69679
 CBE.L.P/RE/GR-1/1/2024
 ENGINEER (RE)

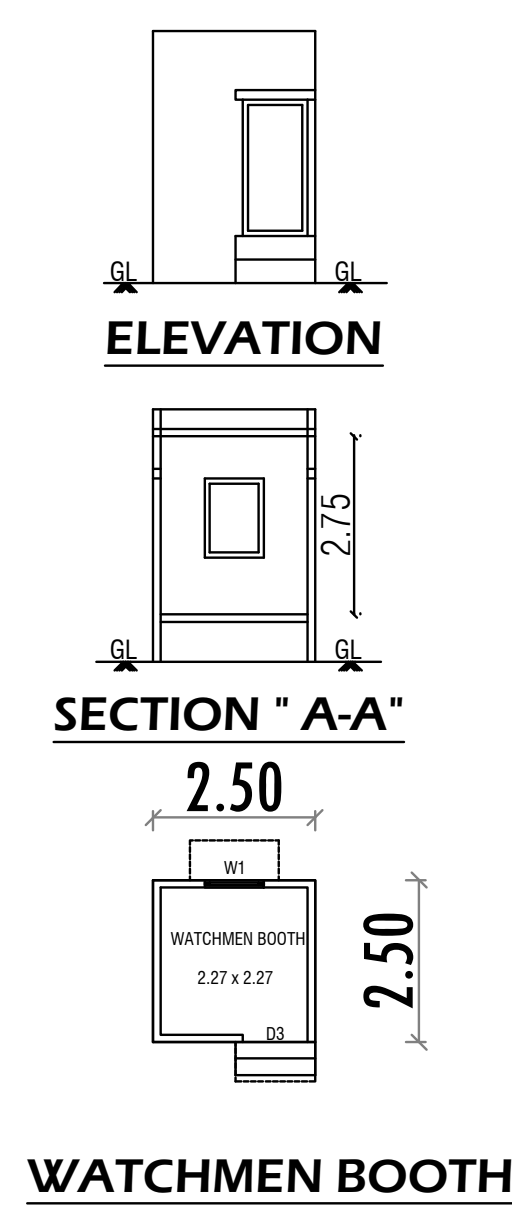


WATCHMEN BOOTH

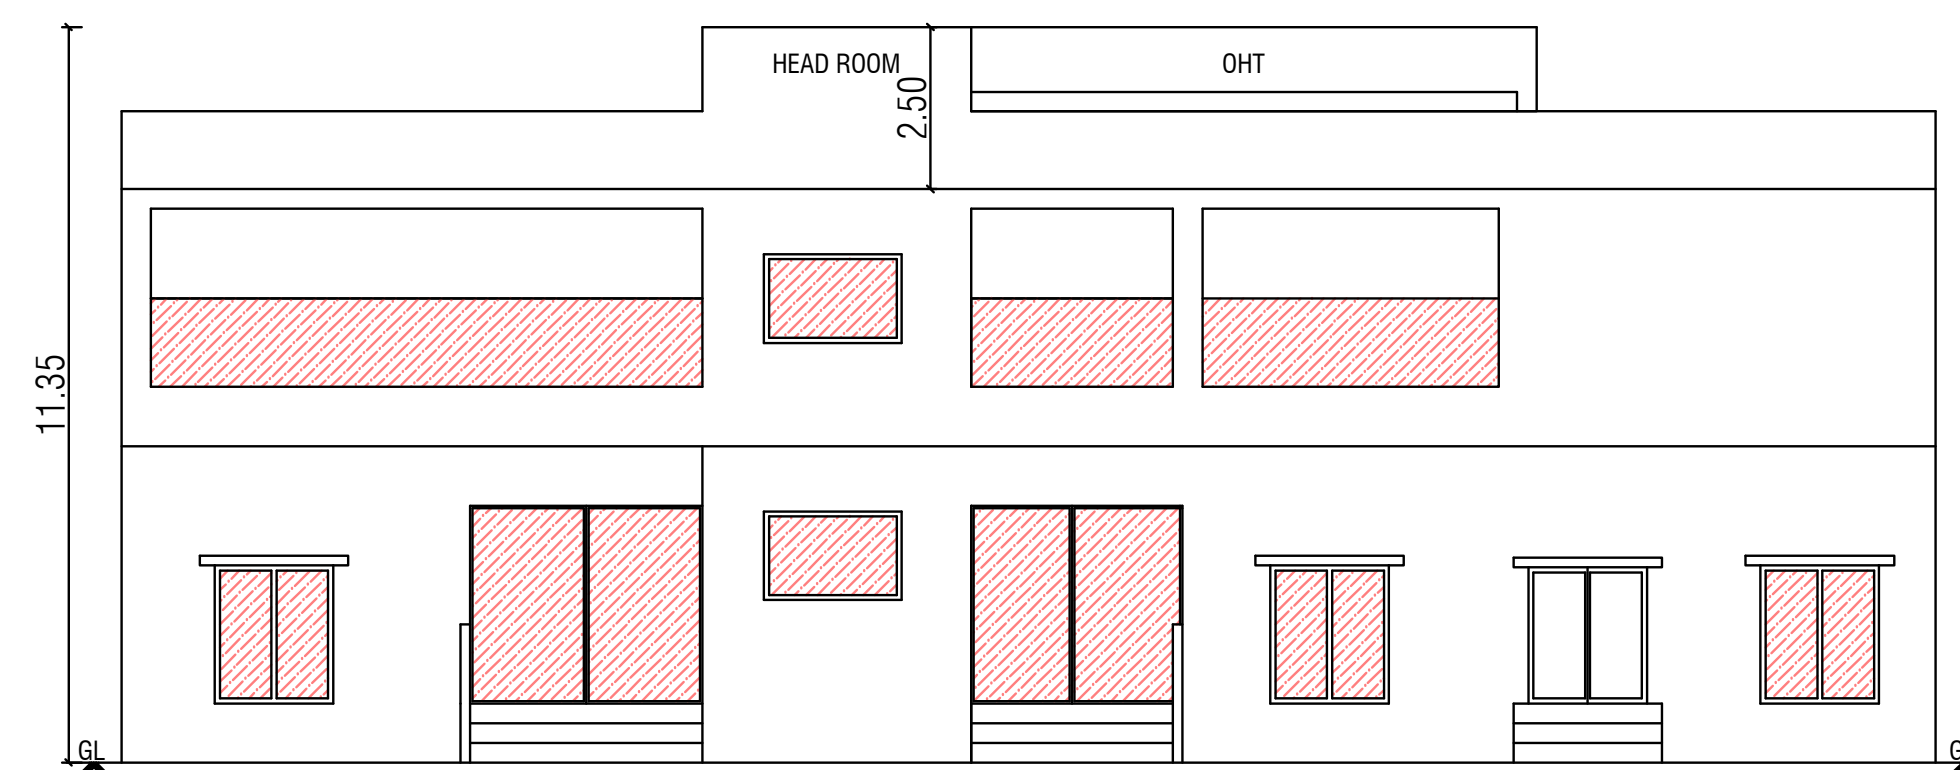

ELEVATION

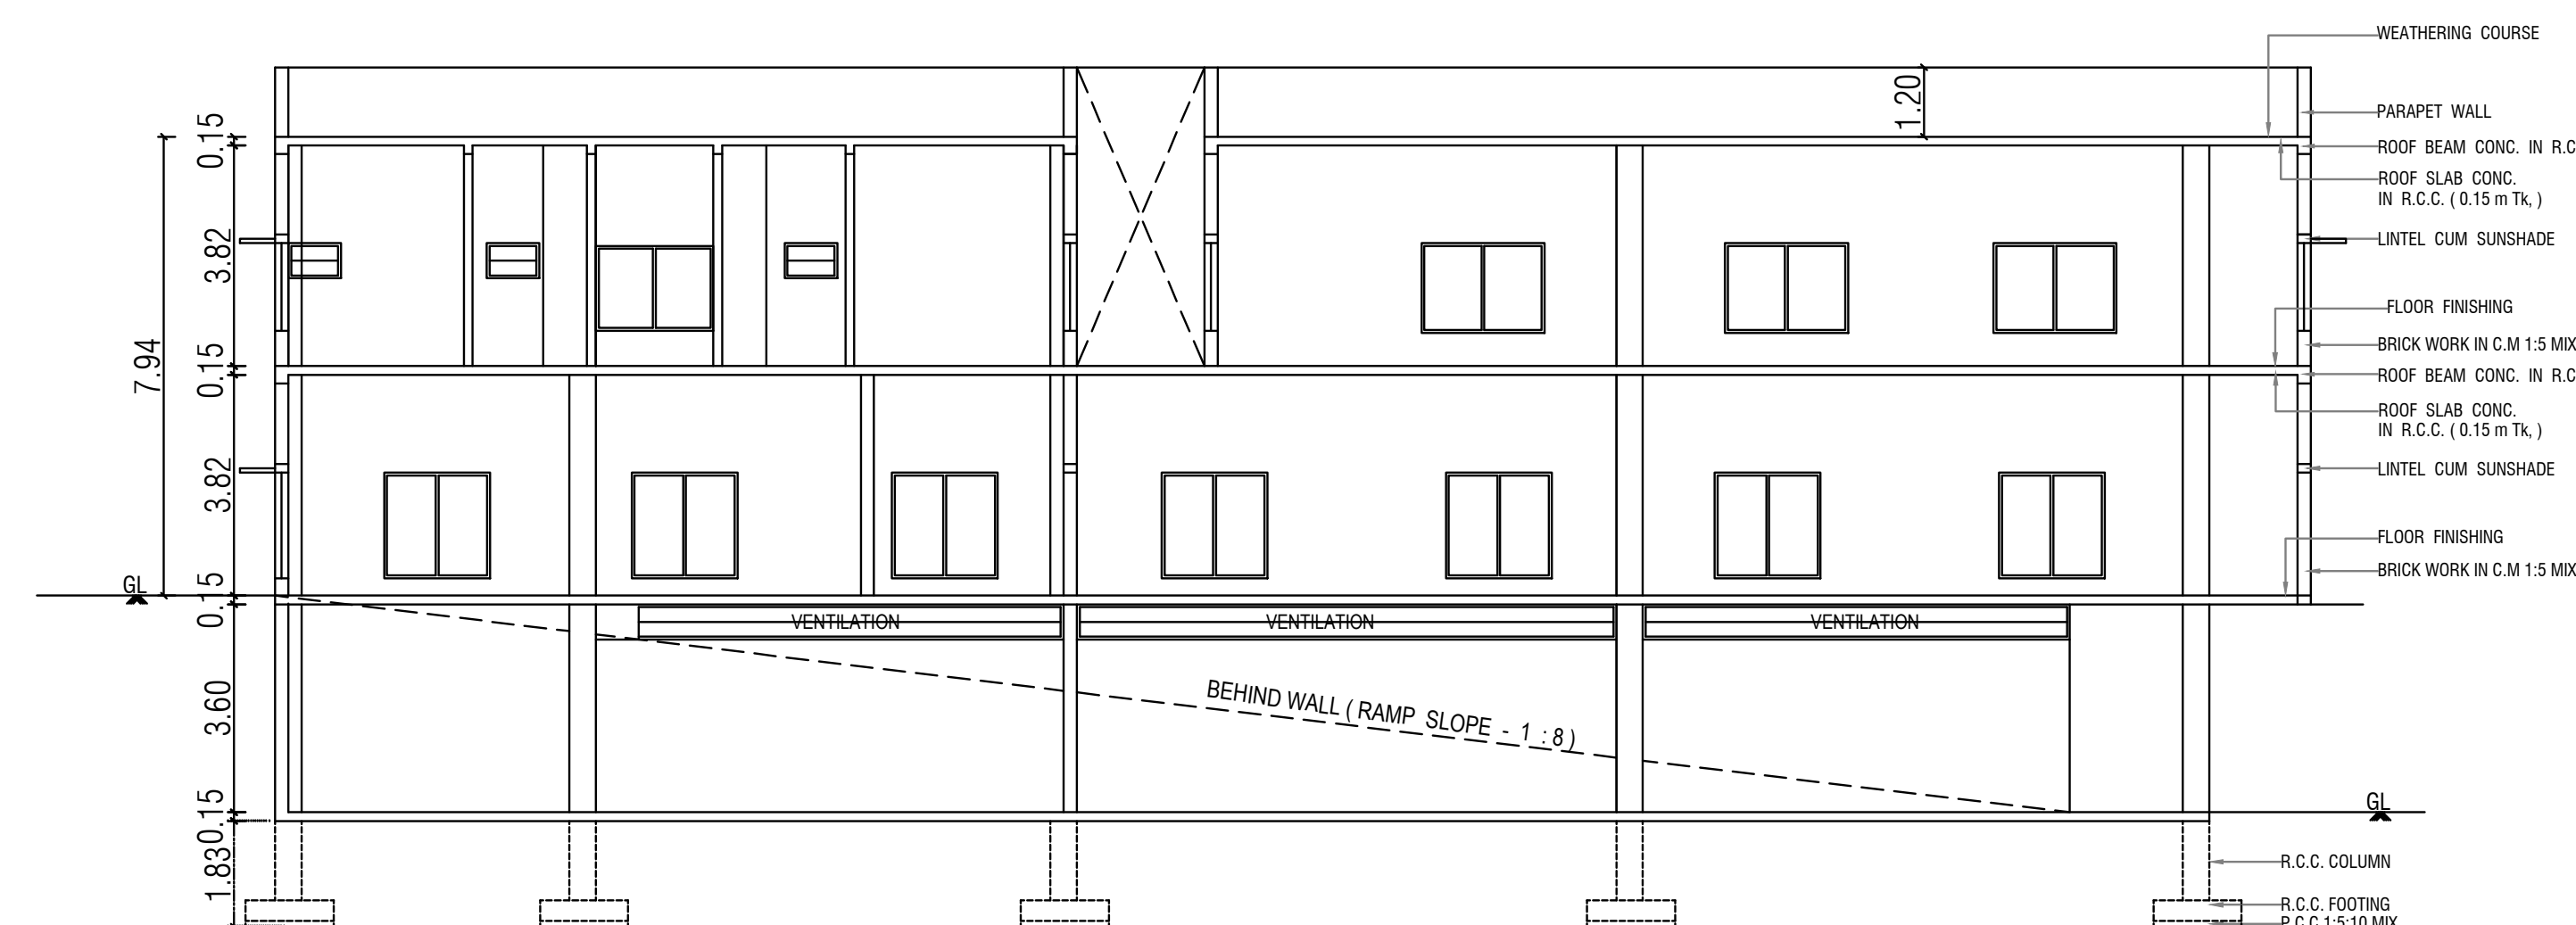

SECTION " A-A "

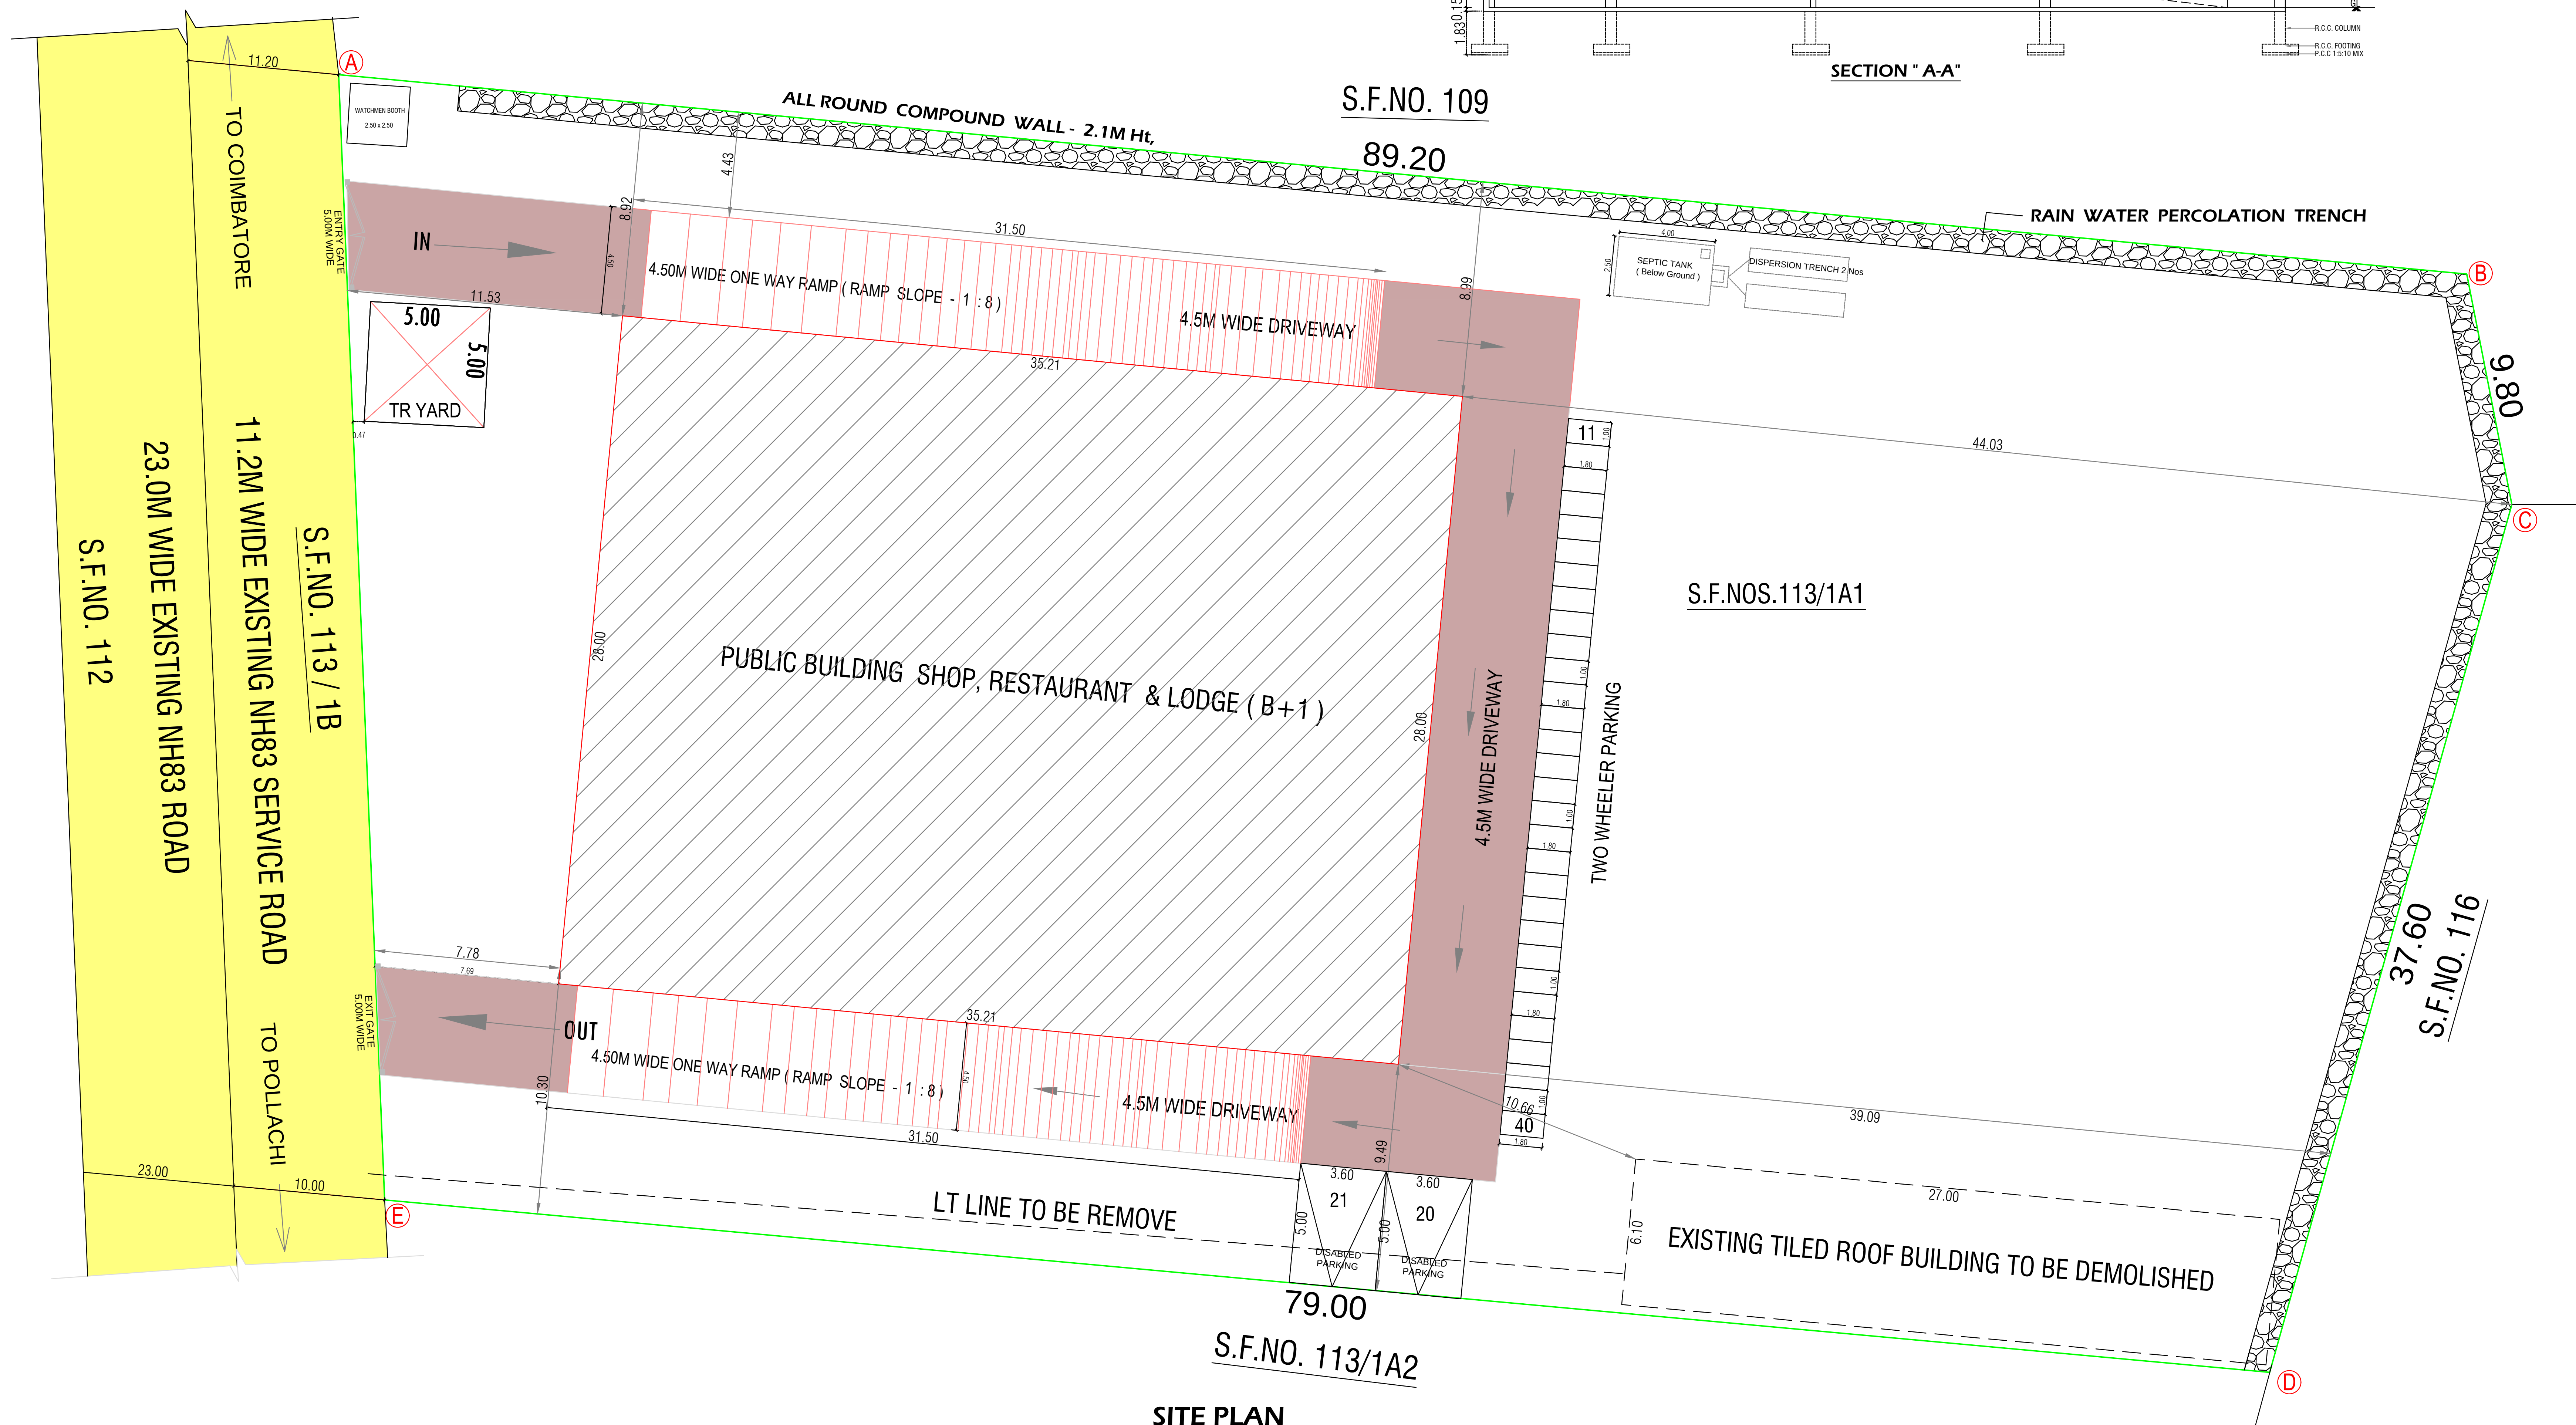

SITE PLAN

க. திவ்யா
 அளவீ / உதவி வரைபடம்

மு. வளம்நதி
 கட்டிடகலை / திட்ட உதவியாளர்

ONLINE APPLICATION NO : SWP / BPA / 008465 / 2023
 SWP / SITE APPROVAL / DTCP L.P / R(C) NO : : 272 / 2023
 SWP / BP / DTCP L.P/R(C) NO : 43 / 2023