




BLOCK - 1

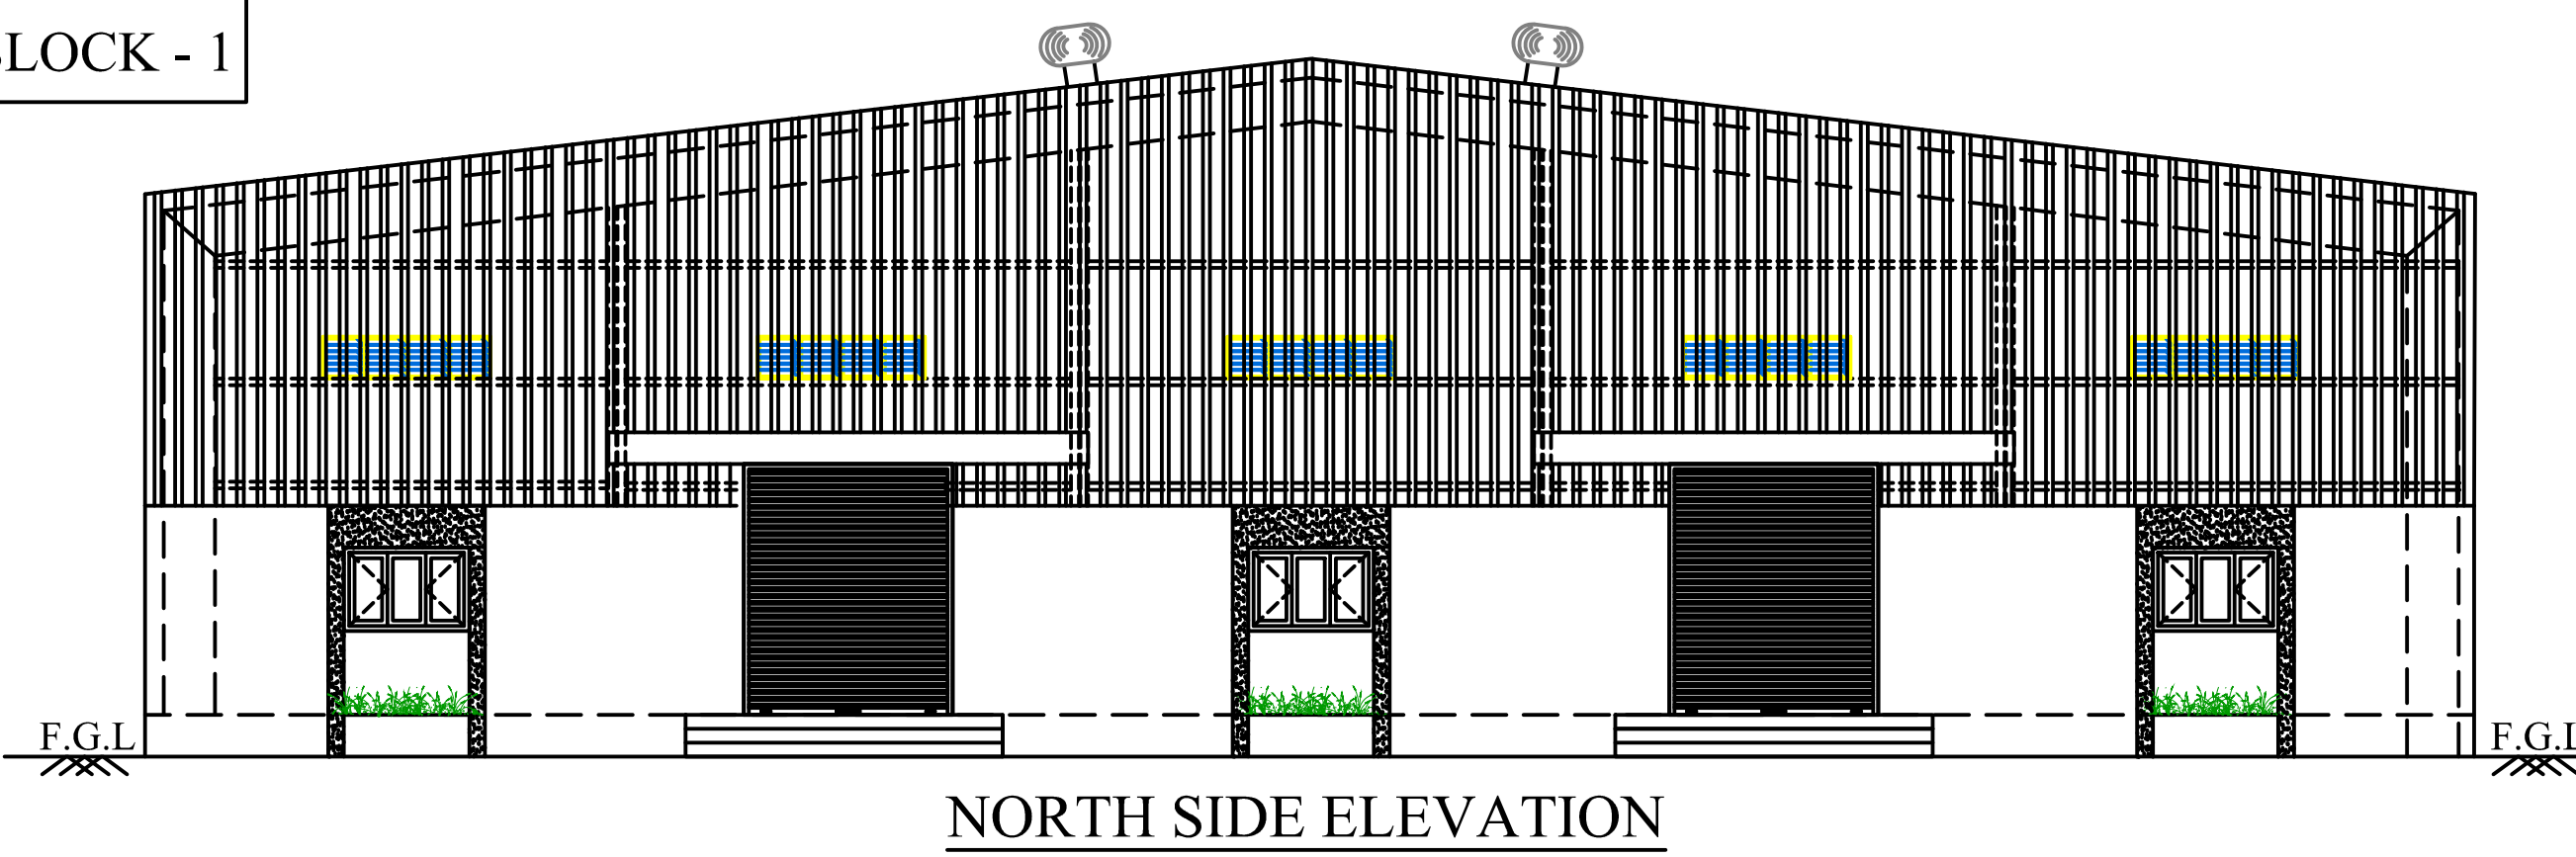

NORTH SIDE ELEVATION

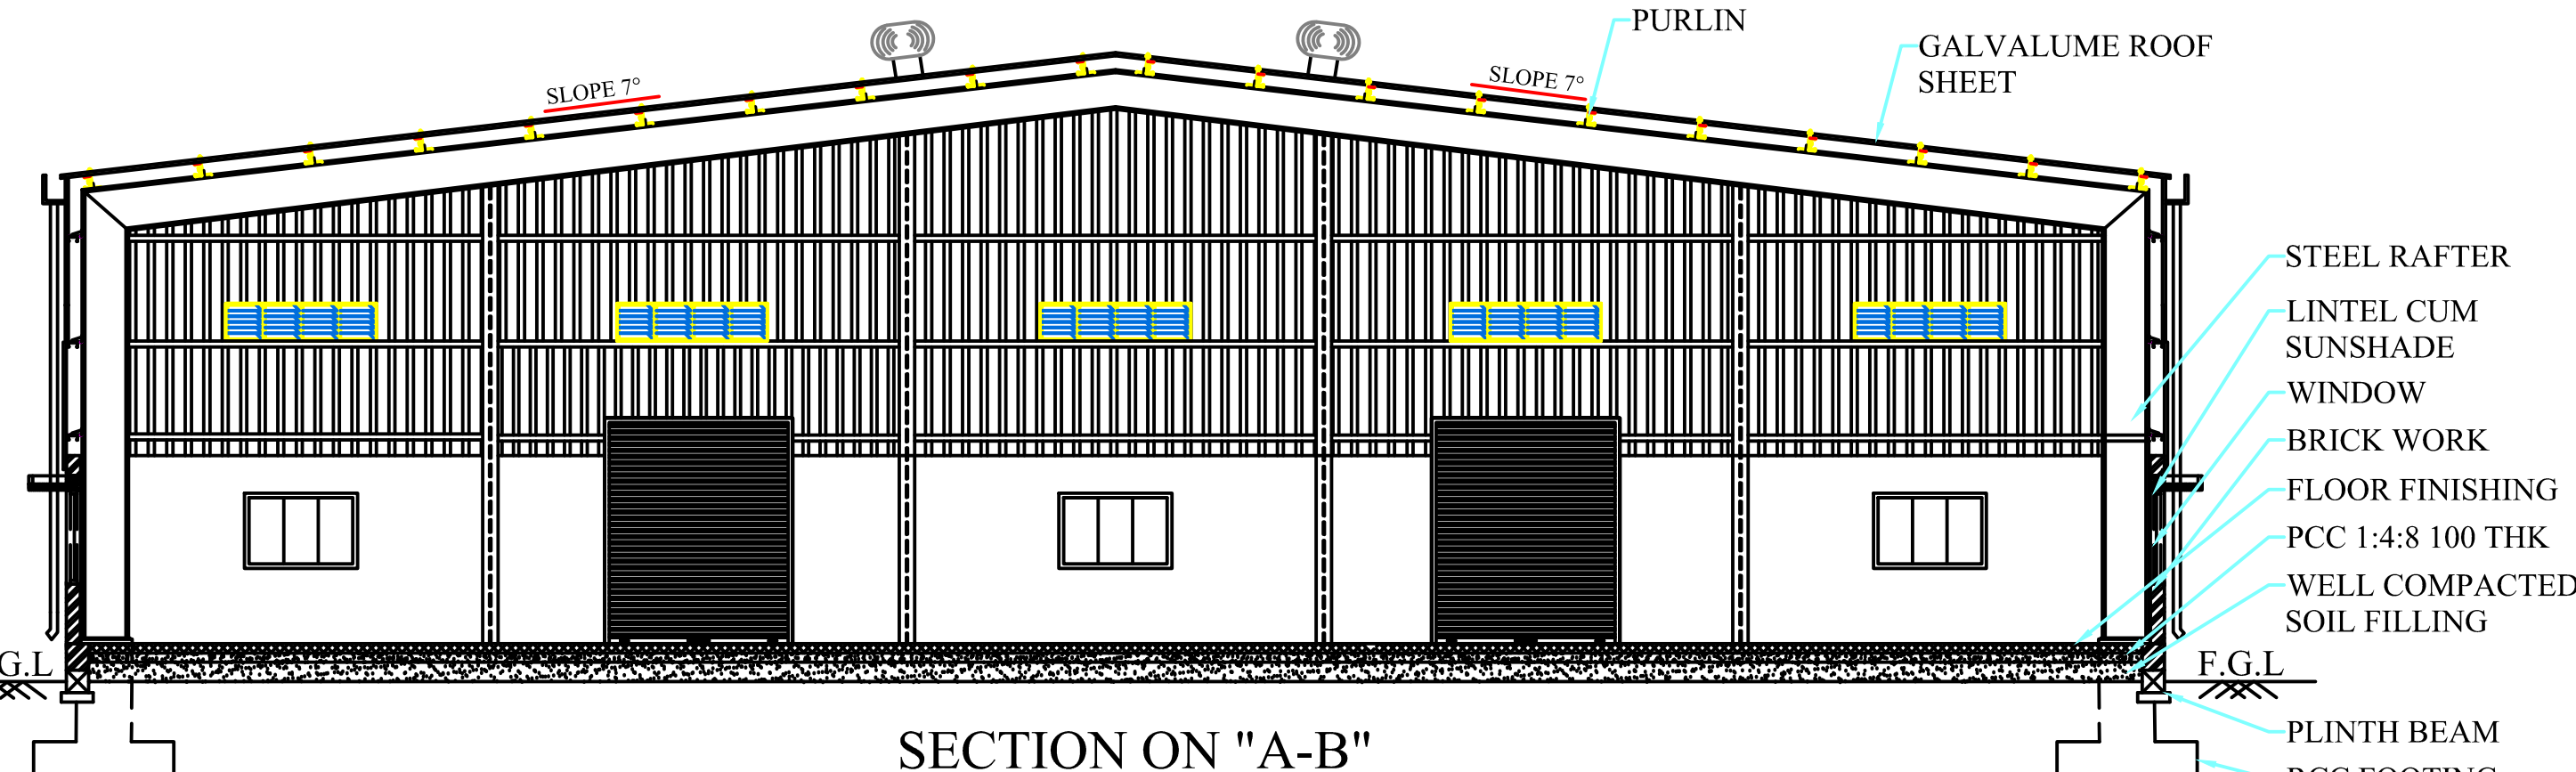


SECTION ON "A-B"

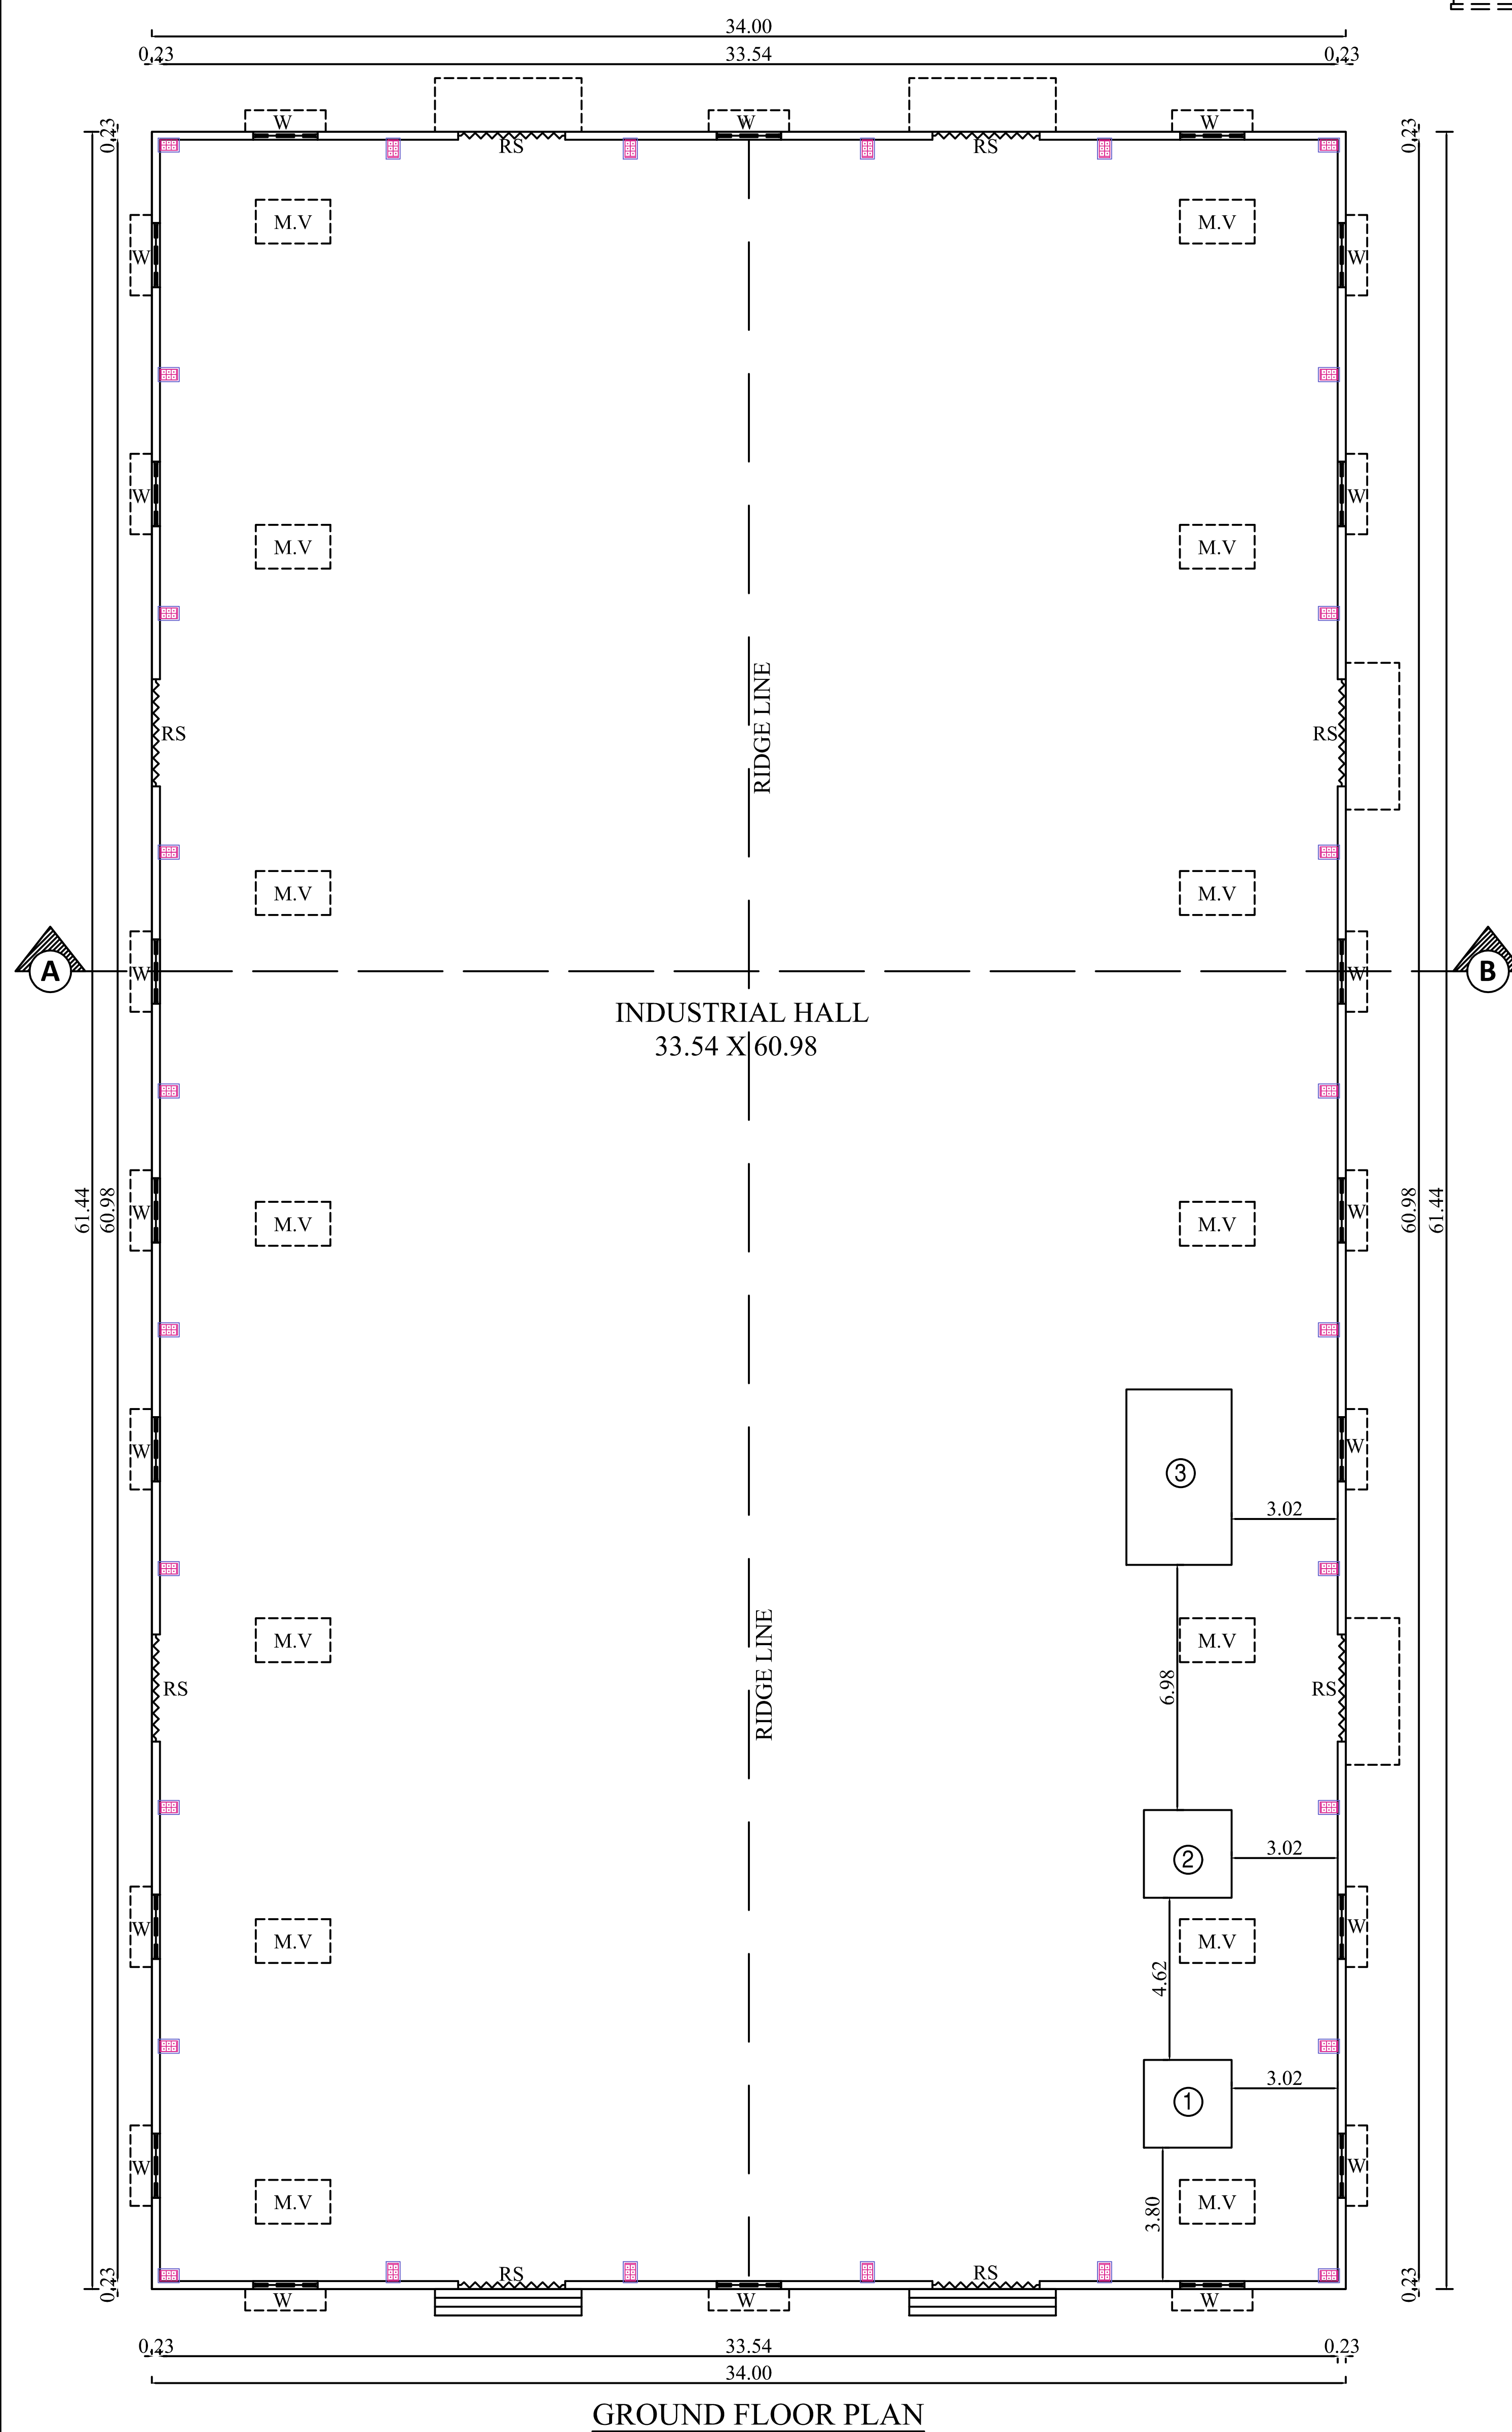
INDUSTRIAL HALL
33.54 X 60.98

GROUND FLOOR PLAN


BLOCK - 2

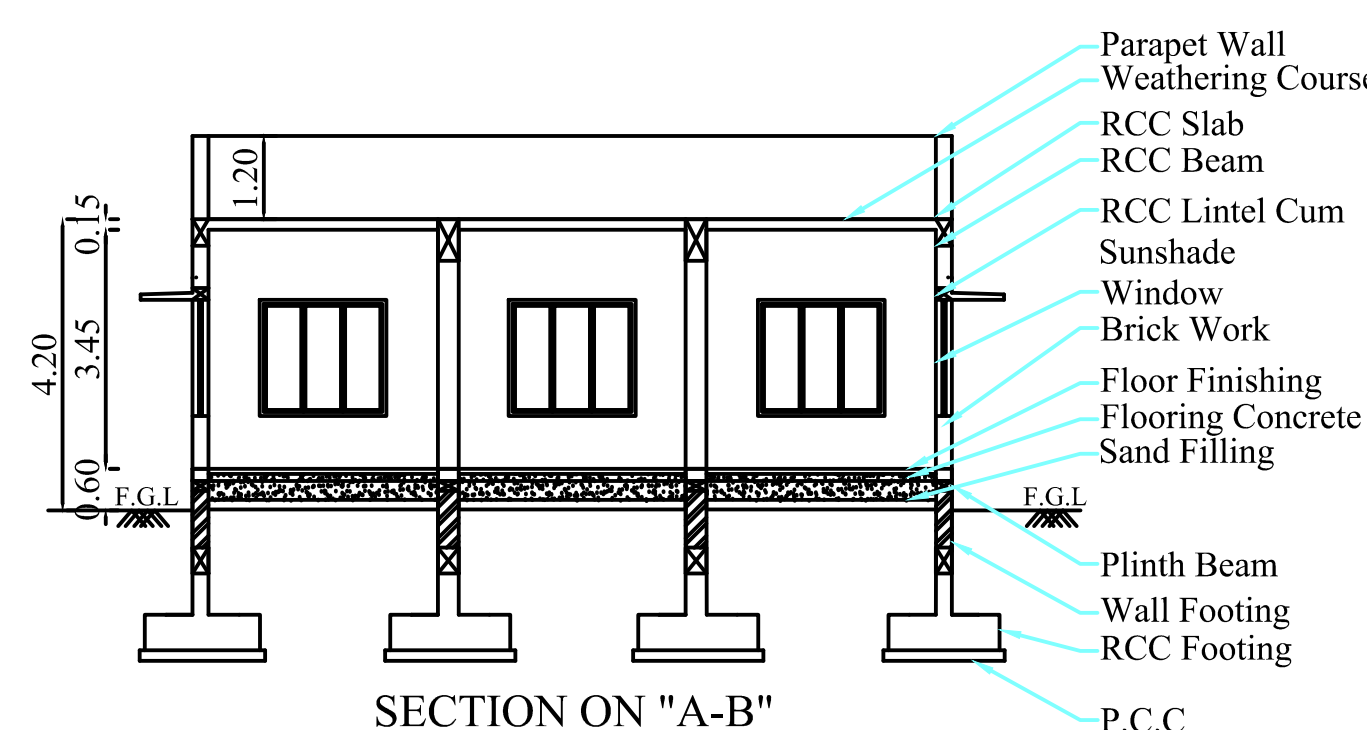

SECTION ON "A-B"

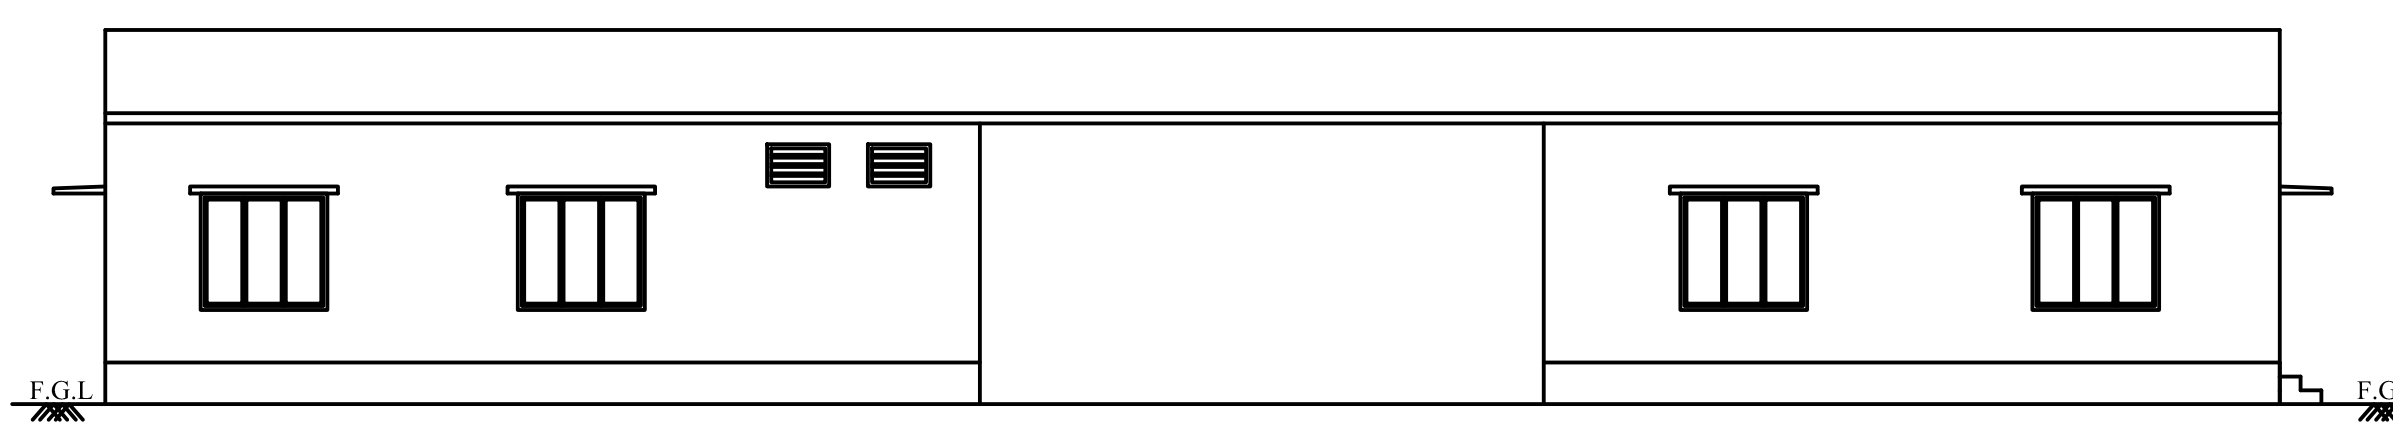


NORTH SIDE ELEVATION

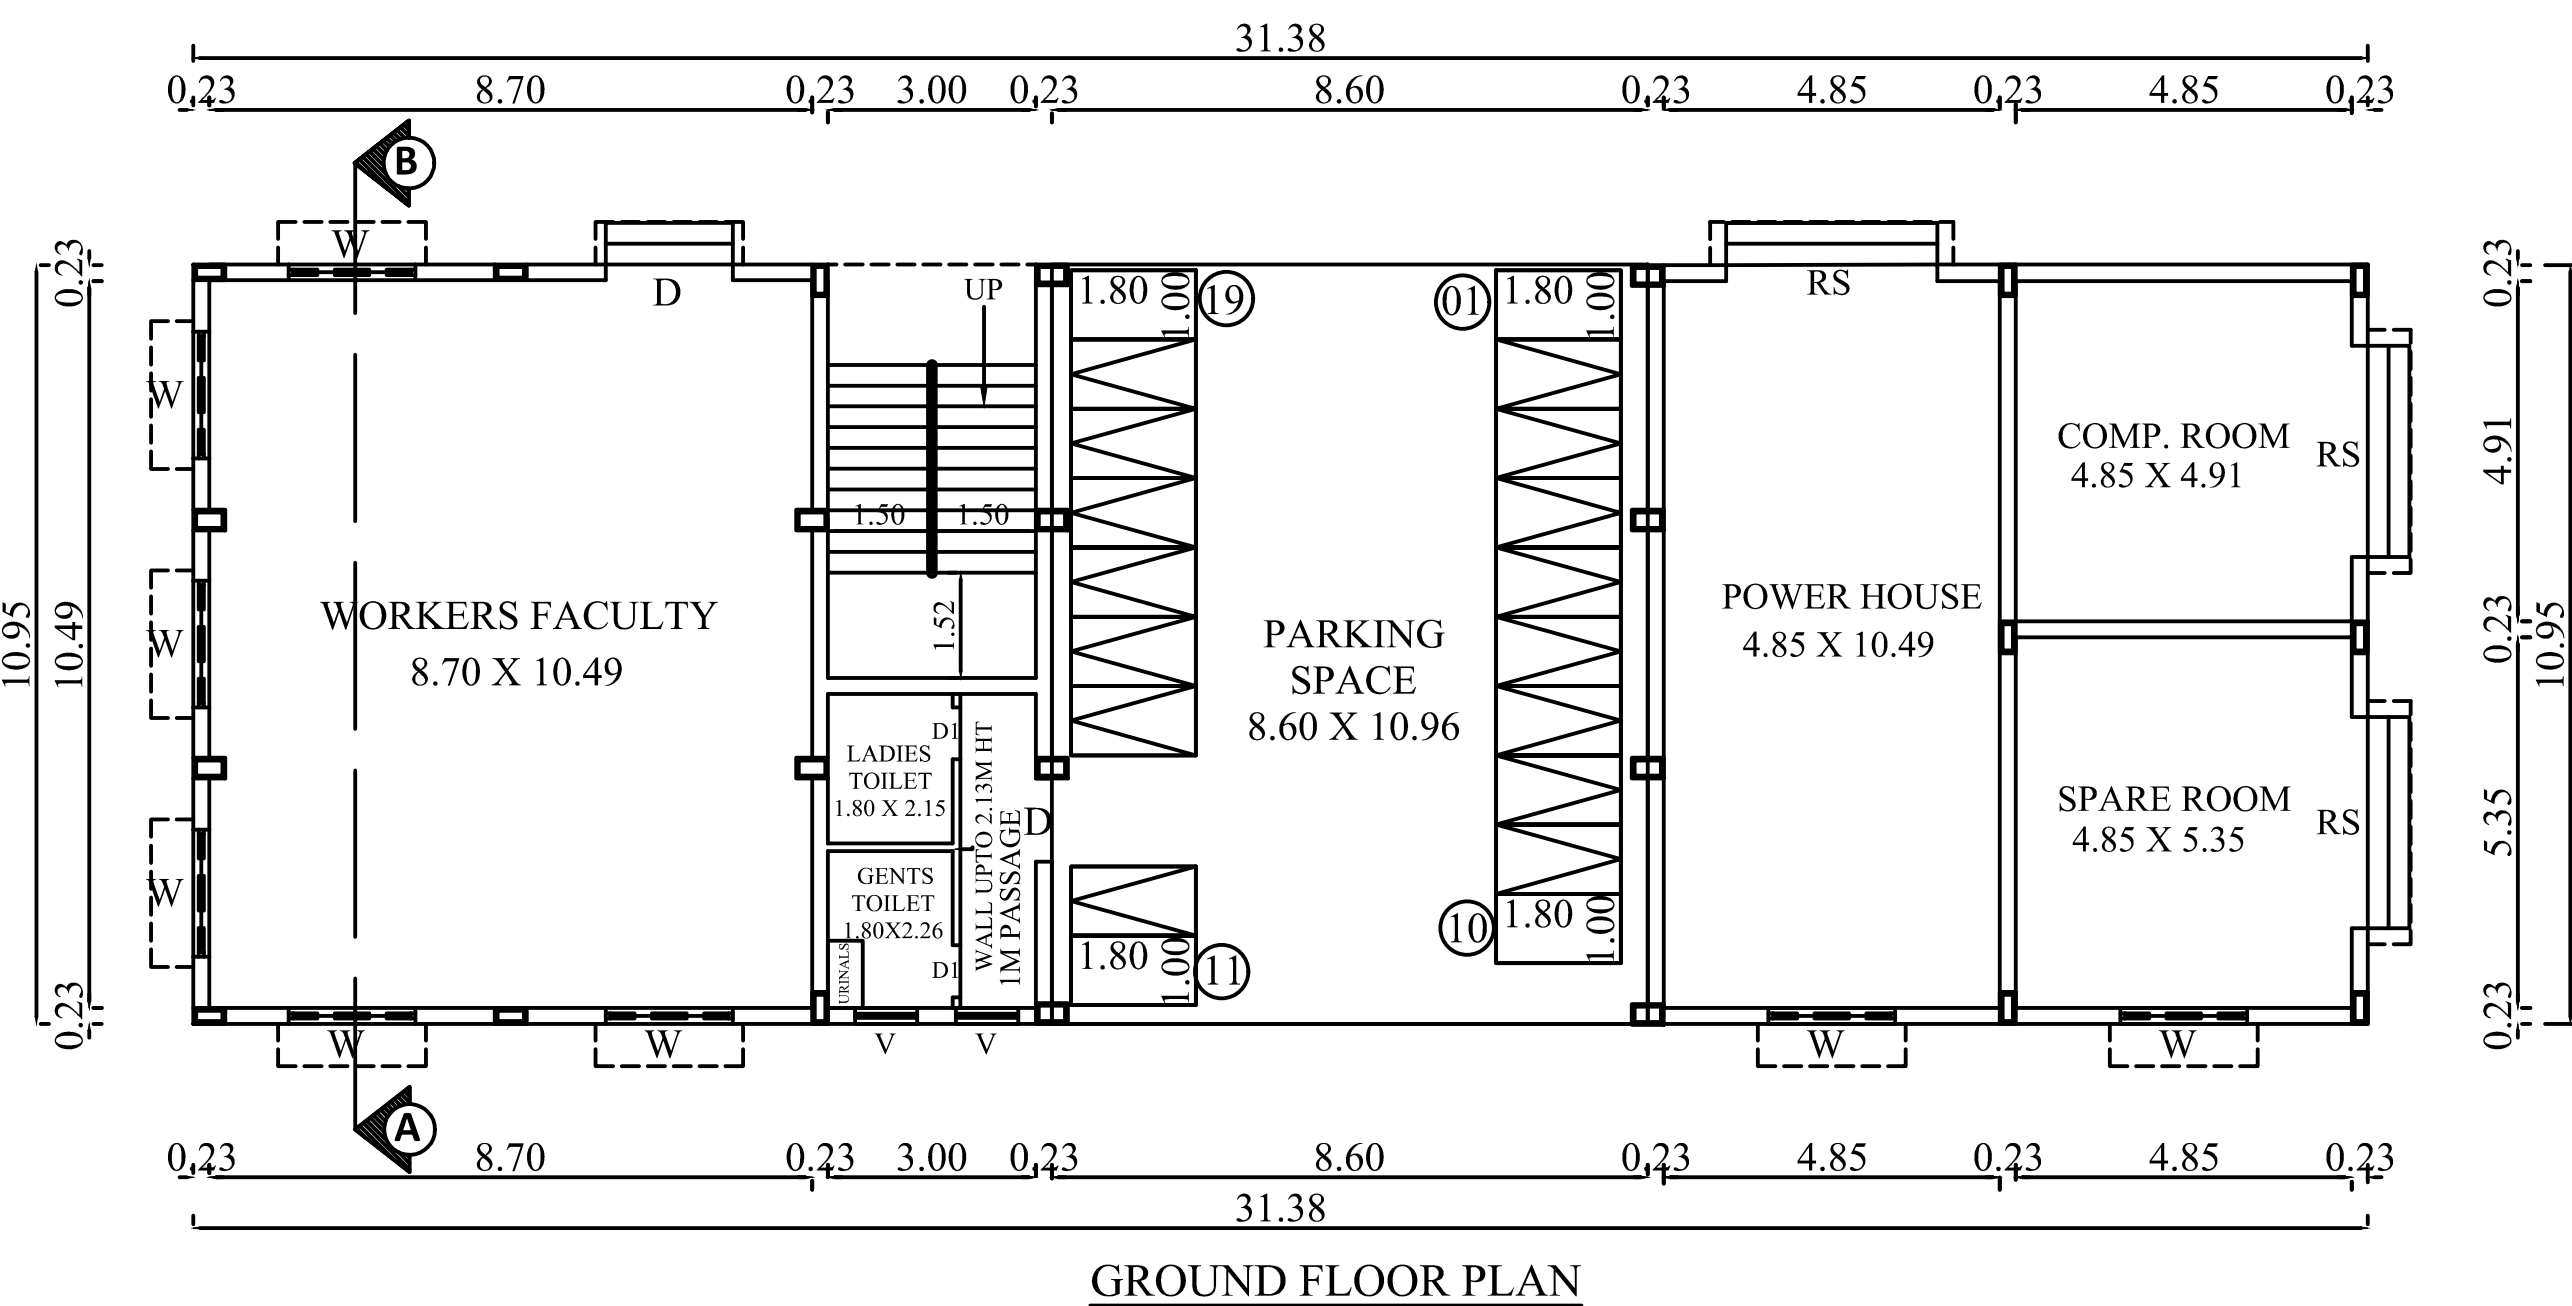


GROUND FLOOR PLAN


WATCHMEN BOOTH

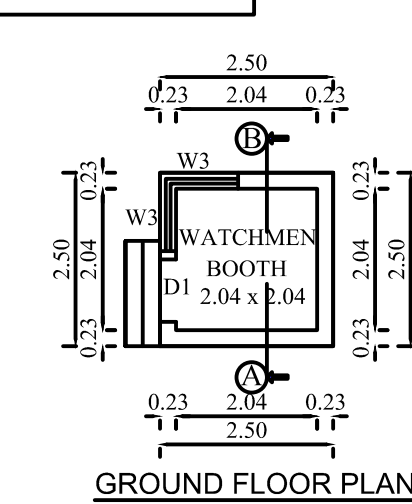

GROUND FLOOR PLAN

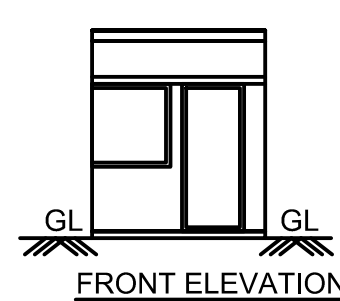

FRONT ELEVATION

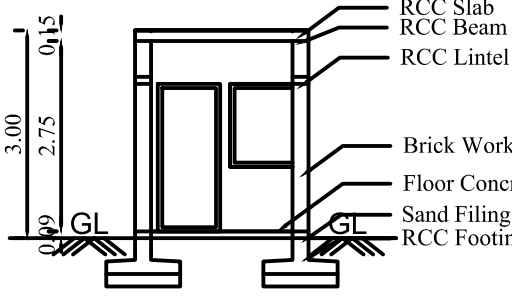

SECTION ON A-B

SITE APPROVAL

Online Application No : SWP/BPA/008543/2023
Site Boundary Shown as "A to D" and numbered
as SWP / DTCP / COIMBATORE/
Site Approval No. : 197 / 2023

PLANNING PERMISSION

Online Application No : SWP/BPA/008543/2023
Planning Permission No. : 226/2023


Mr.P.PARTHIBAN
SURVEYOR/ASSISTANT DRAUGHTSMAN

Mrs.U.BHARATHY
DRAUGHTSMAN GRADE - II

BLOCK-1,2 &
WATCHMEN BOOTH

SHEET NO: 2/2

PLAN SHOWING THE PROPOSED
CONSTRUCTION OF INDUSTRIAL
BUILDING (NO:31. ELECTRONIC
EQUIPMENT (ASSEMBLY)) IN S.F.NO:36/4
AT PERIYANAICKEN PALAYAM VILLAGE
& TOWN PANCHAYAT, NORTH TALUK,
COIMBATORE DISTRICT.

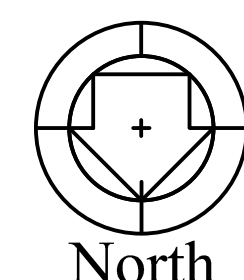

Scale 1 : 100

AREA DETAILS

FLOOR NAME	FSI AREA (in Sqm)	NON-FSI AREA (in Sqm)	TOTAL AREA (in Sqm)
BLOCK - 1			
GROUND FLOOR	2088.96	-	2088.96
BLOCK - 2			
GROUND FLOOR	343.86	-	343.86
WATCHMEN BOOTH	-	6.25	6.25
GRAND TOTAL	2432.82	6.25	2439.07


JOINERIES DETAILS

TYPE	DESCRIPTION	SIZE
RS	ROLLING SHUTTER	3.05 X 3.66
W	WINDOW	1.83 X 1.22
D	DOOR	1.22 X 2.13
D1	DOOR	0.76 X 2.13
V	VENTILATOR	0.90 X 0.60

M.V - MECHANICAL VENTILATION PROVIDED

MACHINERIES DETAILS


S.NO	MACHINE NAME	SIZE	TOTAL POWER (HP)
1	CNC MILLING MACHINE	2.50 X 2.50	10
2	CNC TURNING MACHINE	2.50 X 2.50	10
3	COMPRESSOR-1	3.00 X 5.00	10
TOTAL LOAD			30

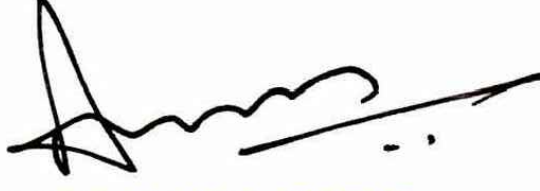
SIDDARTH GOPALA SANKAR, MARCH, E.I.A.,
Registered Architect As
L.B.S. GRADE-I
L.S. ARCHITECT No. CA/2005/36220
Coimbatore LPA/RA/GR-I/19/04/016

Architect


V.P. PONNUSWAMI, I.E., (CIVIL) E.I.E.,
Chartered Engineer F-125939-5
Structural Engineer Grade-II
Coimbatore LPA/SE/Gr.II/19/07/042
Licensed Building Surveyor.

Structural Engineer

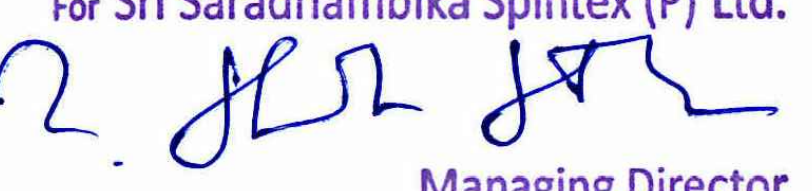For Sri Saradhambika Spintex (P) Ltd.

Managing Director

Applicant

