
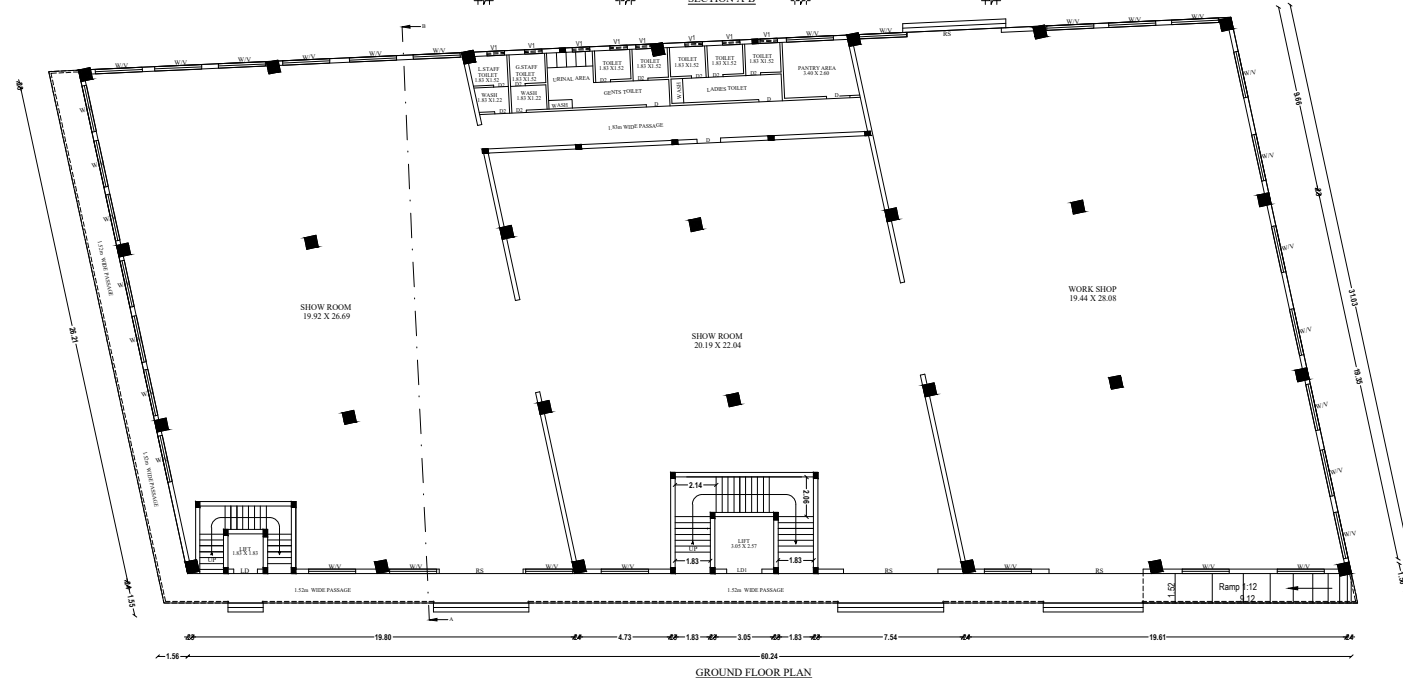
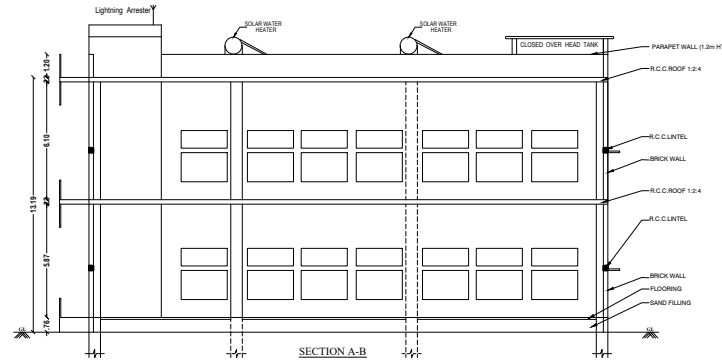


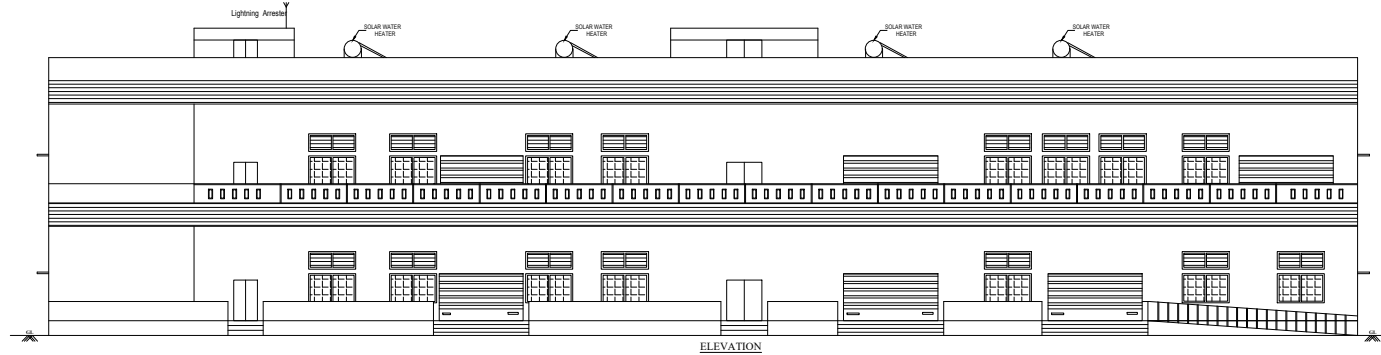

PLAN SHOWING THE PROPOSED
CONSTRUCTION OF "AUTOMOBILE SHOWROOM"
BUILDING IN S.NO:68/1B1, AT THUDIYALUR
VILLAGE, COIMBATORE CORPORATION,
COIMBATORE NORTH TALUK,
COIMBATORE DISTRICT.

THUDIYALUR D.D PLAN NO:2
ALL DIMENSIONS ARE IN METER
SCALE 1:100

AREA DETAILS	SQ.MT	SQ.FT
GROUND FLOOR	1787.43	19239.90
FIRST FLOOR	1787.43	19239.90
HEAD ROOM	59.33	638.63
TOTAL FLOOR	3634.19	39118.43

SCHEDULE OF JOINERY			
TYPE	DESCRIPTION	IN METRE	IN FEET
RS	ROLLING SHUTTER	4.88 X 3.05	16' 0" X 10' 0"
D	DOOR	1.22 X 2.12	4' 0" X 7' 0"
D2	TOILET DOOR	0.76 X 2.12	2' 6" X 7' 0"
LD	LIFT DOOR	0.76 X 2.12	4' 0" X 10' 0"
LD1	LIFT DOOR	0.76 X 2.12	8' 0" X 10' 0"
W1	WINDOW	1.52 X 1.52	5' 0" X 5' 0"
V1	VENTILATOR	1.83 X 0.91	6' 0" X 3' 0"

NOTES
1. Rain water filtration pit
2. Filtered rain water collection sump
3. Waste water collection sump
4. Percolation Pit
5. Plinth boundary percolation pit
6. Fire extinguishers to be provided
7. Emergency alarm
8. Solar power assistant heating water system
9. Solid waste tank
10. Septic Tank
11. Sand bucket to be provided

SAND BUCKETS (N.T.S.)


FIRE EXTINGUISHER (N.T.S.)

OFFICE USE
Er. K. KAVITHA, BE.,
Registered Construction Engineer
S PRANEET CONSTRUCTIONS
Plot No. 1, Karmapattam Nagar,
Civil Aerodrome Post, SHS Colony,
Coimbatore - 641 014 Ph : 98944 45783
Consultant: 19A/CE/1986/2007


CONSTRUCTION
Er. T Suresh M.E.,
Registered Structural Engineer
CBE Rgn/SE/G-I/2019/07/005
Mobile: 9854107864

APPLICANT
Er. V. SANTHOSH KUMAR, BE
OFFICE: REGISTERED ENGINEER-
STRUCTURAL ASSOCIATE
No: 17A/CE/LAN/2019/07/005
Ph: 9880 09745, 98810 8985

ENGINEER

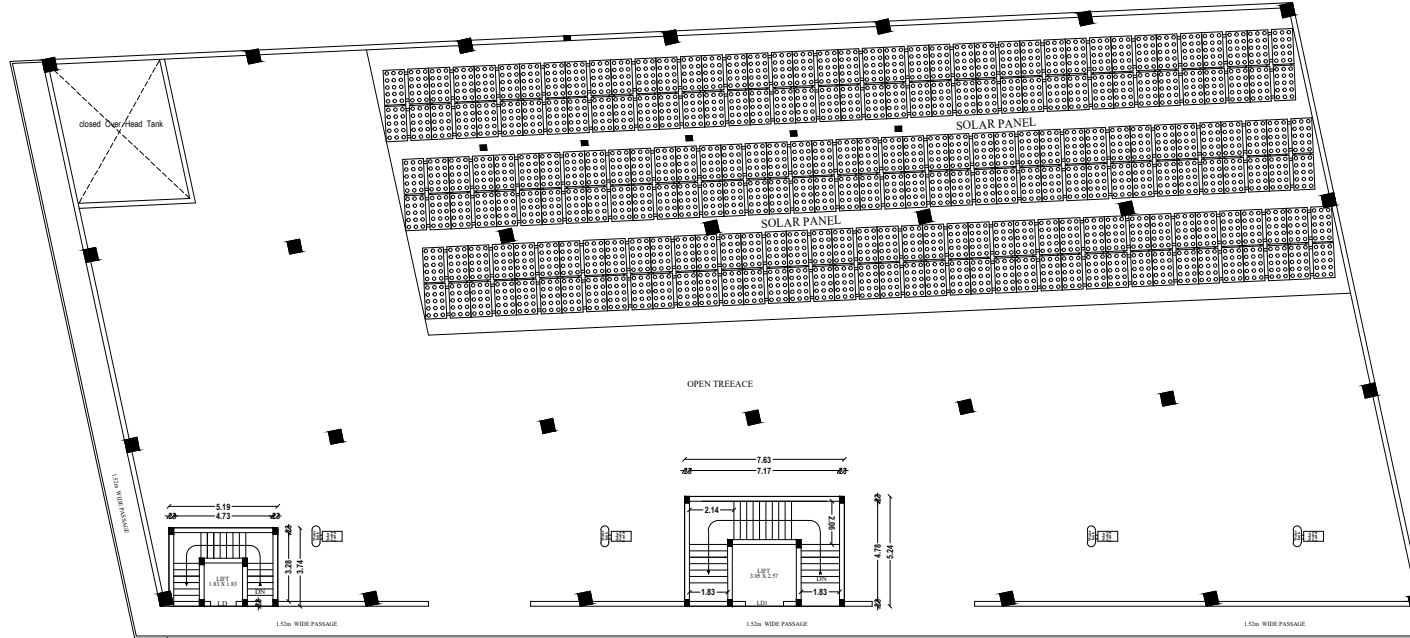

HEAD ROOM PLAN

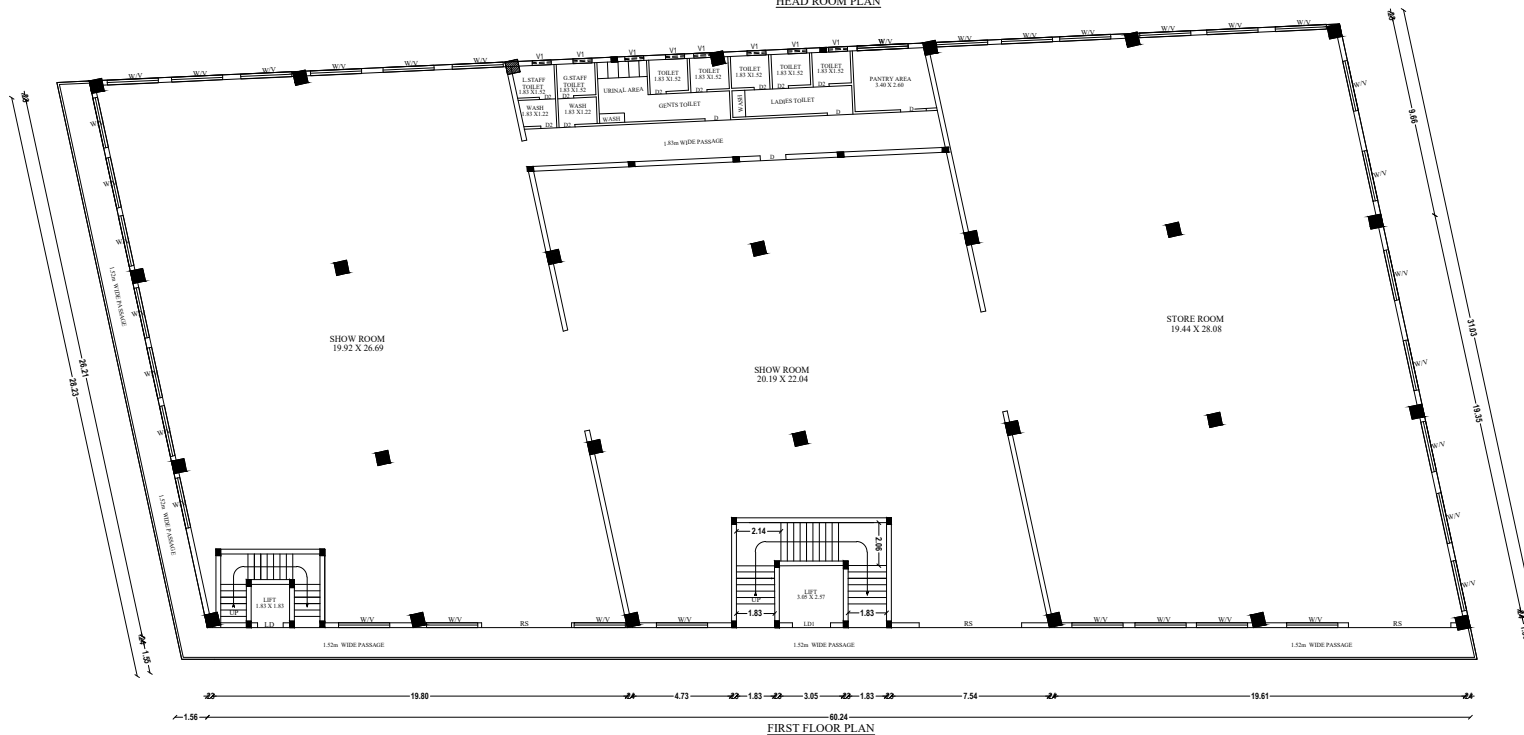

FIRST FLOOR PLAN


SHEET NO-03

**PLAN SHOWING THE PROPOSED
CONSTRUCTION OF "AUTOMOBILE SHOWROOM"
BUILDING IN S.NO:68/1B1, AT THUDIYALUR
VILLAGE, COIMBATORE CORPORATION,
COIMBATORE NORTH TALUK,
COIMBATORE DISTRICT.**

THUDIYALUR D.D PLAN NO:2		
ALL DIMENSIONS ARE IN METER SCALE 1:100		
AREA DETAILS	SQ.MT	SQ.FT
GROUND FLOOR	1787.43	19239.90
FIRST FLOOR	1787.43	19239.90
HEAD ROOM	59.33	638.63
TOTAL FLOOR	3634.19	39118.43




SCHEDULE OF JOINERY			
TYPE	DESCRIPTION	IN FEET	IN METRE
RS	ROLLING SHUTTER	16' 0" X 10' 0"	4.88 X 3.05
D	DOOR	4'0" X 7' 0"	1.22 X 2.12
D2	TOILET DOOR	2'6" X 7' 0"	0.76 X 2.12
LD	LIFT DOOR	4'0" X 10' 0"	0.76 X 2.12
LD1	LIFT DOOR	8'0" X 10' 0"	0.76 X 2.12
W1	WINDOW	5' 0" X 5' 0"	1.52 X 1.52
V1	VENTILATOR	6' 0" X 3' 0"	1.83 X 0.91

- NOTES**
1. Rain water filtration pit
 2. Filtered rain water collection sump
 3. Waste water collection sump
 4. Percolation Pit
 5. Plinth boundary percolation pit
 6. Fire extinguishers to be provided
 7. Emergency alarm
 8. Solar power assistant heating water system
 9. Solid waste tub
 10. Septic Tank
 11. Sand bucket to be provided

 

OFFICE USE

Er. K. KAVITHA, BE., (Registered Construction Engineer) S PRAANEET CONSTRUCTIONS Site No: 3, Karampalli Nagar, Civil Aerodrome Post, SHS Colony, Coimbatore - 641 014. Ph: 98844 45783 Coimbatore 1/PA/CI/006/2022	Er. T.Suresh M.E., Registered Structural Engineer CBE RegNo:SE-19-II-221907005 Mobile: 9885410764
CONSTRUCTION	STRUCTURAL
APPLICANT	ENGINEER

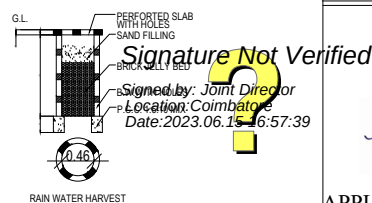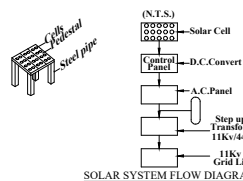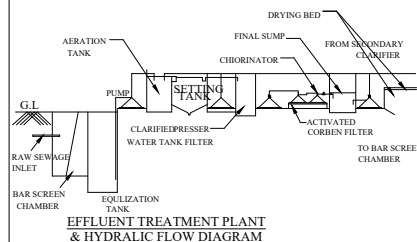
$$\begin{aligned} &= \frac{G.F.+F.F}{\text{SITE AREA}} \\ &= \frac{3574.86}{3403.00} \\ \text{FSI} &= 1.05 < 2.0 \end{aligned}$$

ENGINEER

