


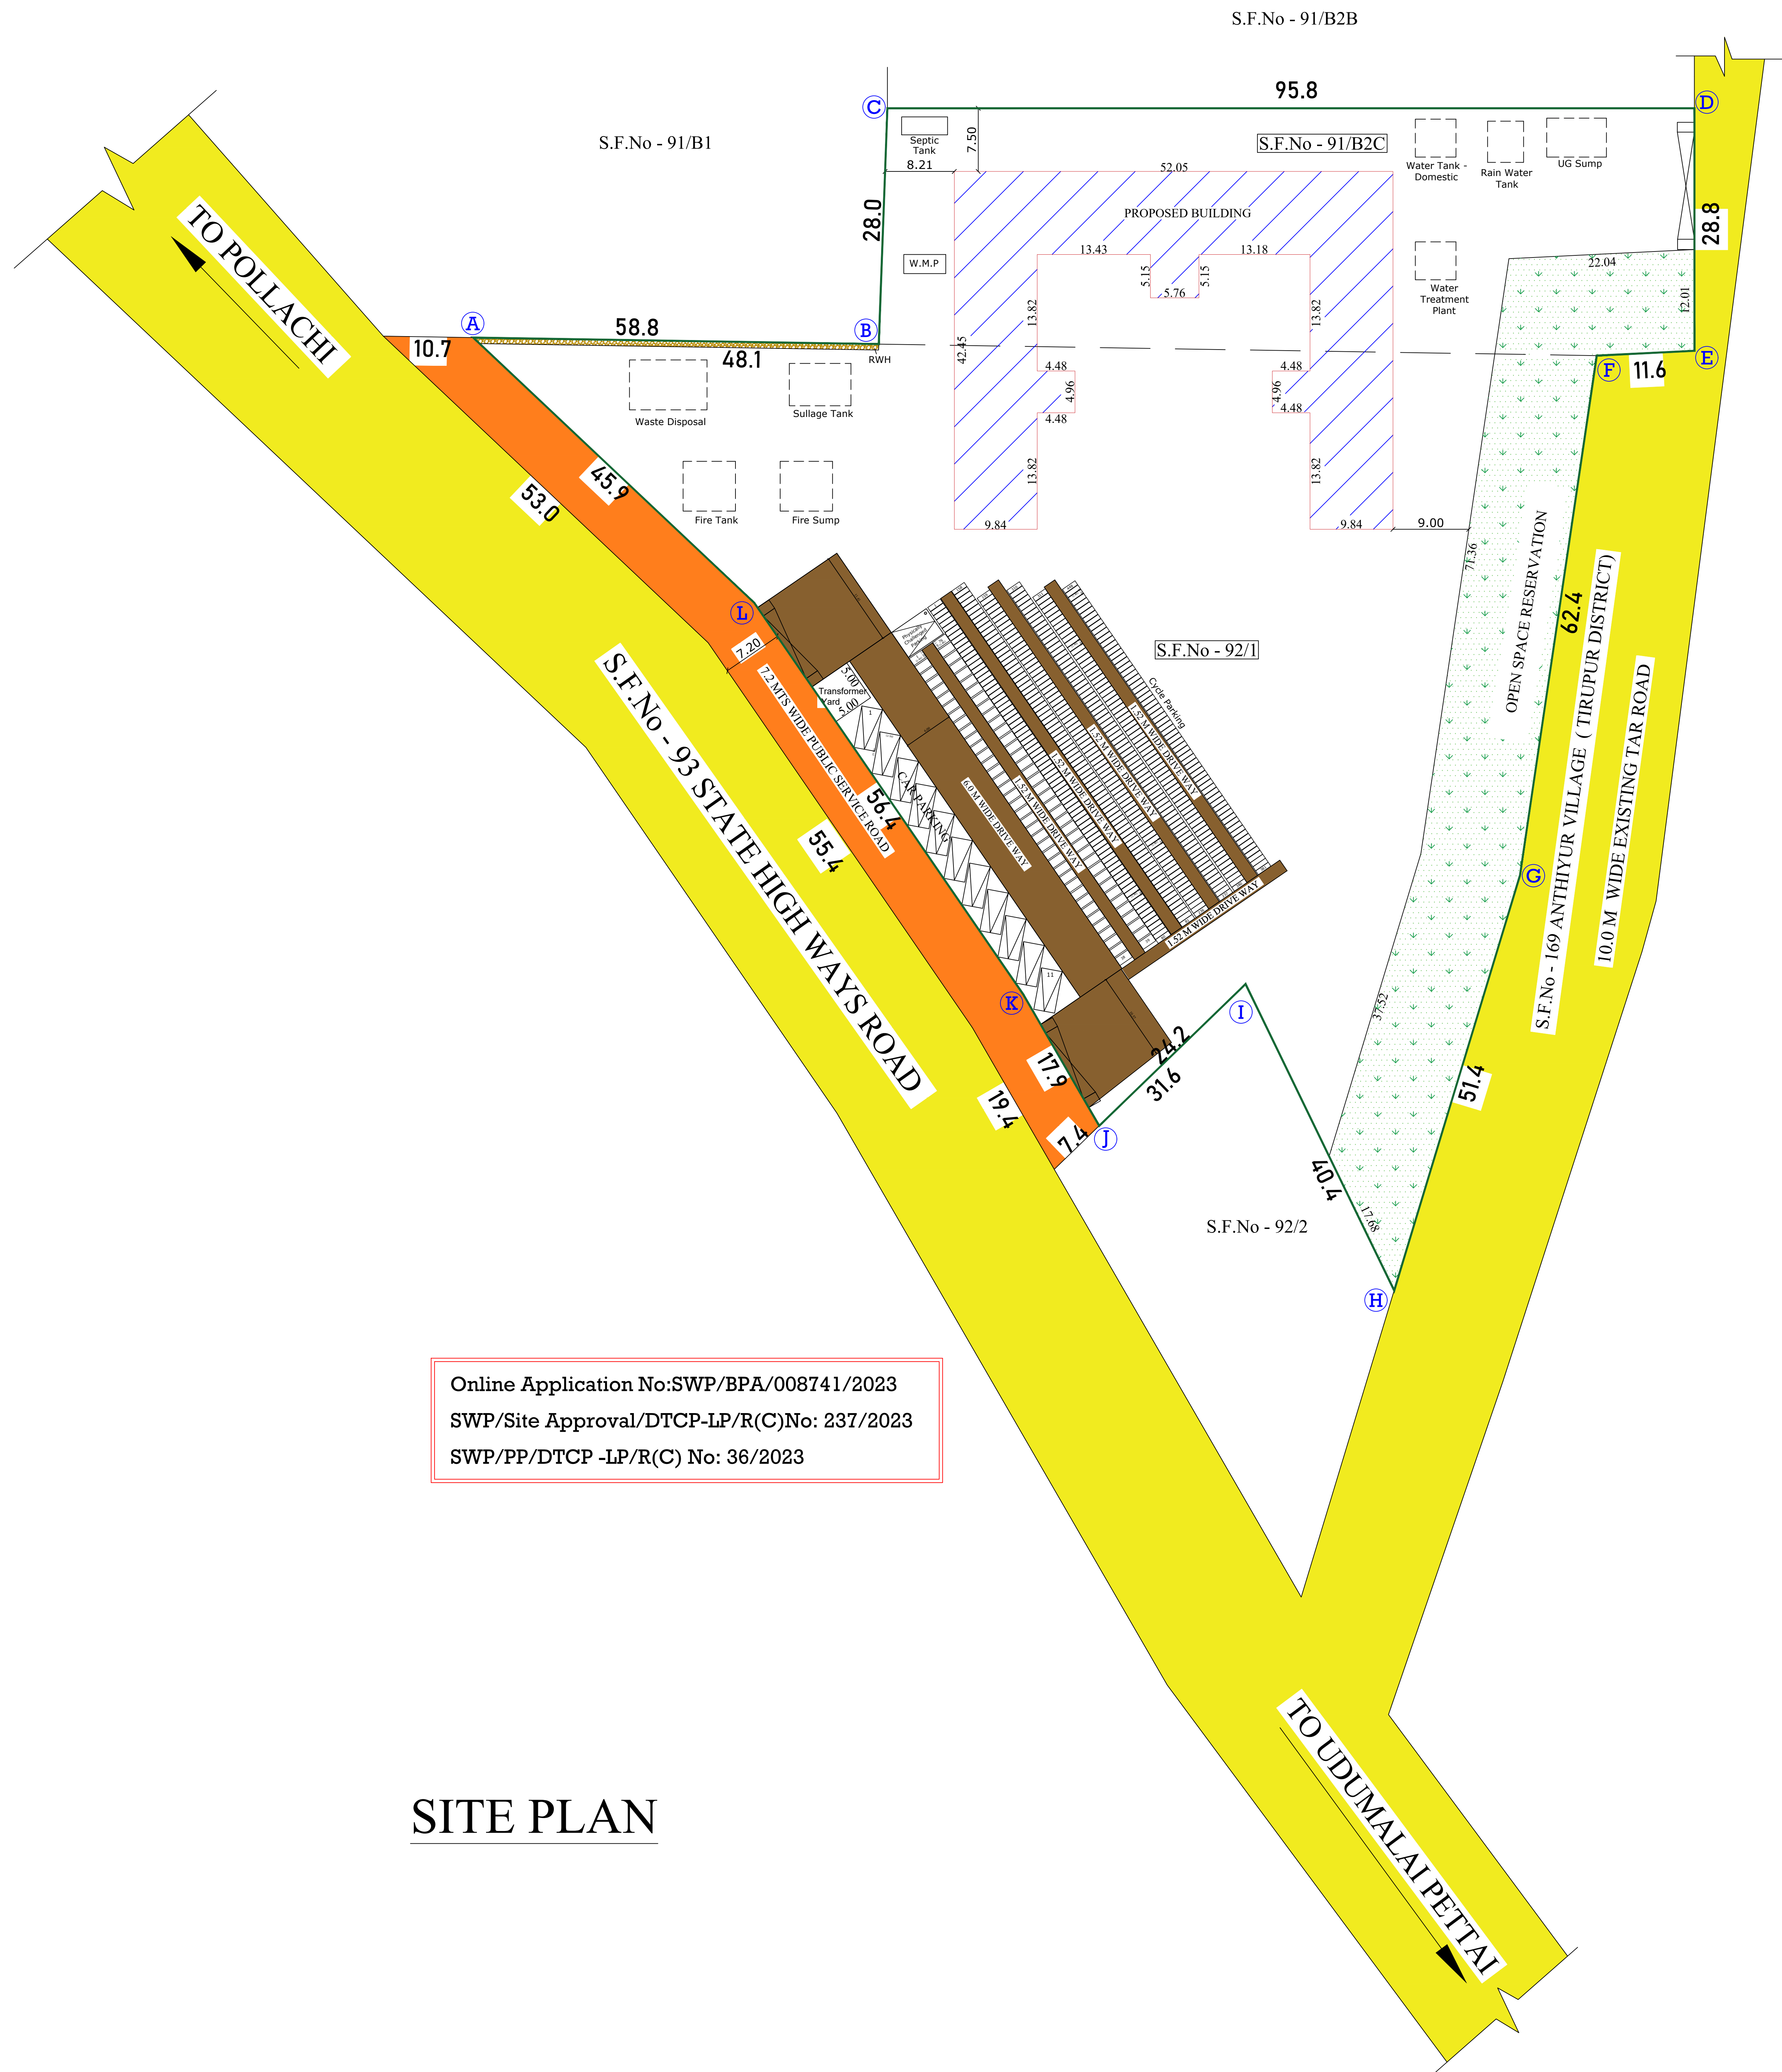

SITE PLAN SHOWING THE PROPOSED CONSTRUCTION OF SCHOOL BUILDING IN S.F.No-91/B2C & 92/1 AT GOMANGALAMPUDUR VILLAGE & PANCHAYAT , POLLACHI TALUK , COIMBATORE DISTRICT.

DRG No : 1	N SCALE = 1 : 100
SHEET No : 1	

AREA DETAILS :

Area of the Site As Per Document	- 11402.00 sq.mt
(Less) Area of the Service Road Handled Over to Local Body	- 892.86 sq.mt
Hence Total Land Area	- 10509.14 sq.mt

Floor Name	Total Build up Area	Total FSI Area
Area of the Ground Floor	1235.71	1235.71
Area of the First Floor	1235.71	1235.71
Area of the Second Floor	1235.71	1235.71
Head Room Area (Non FSI Area)	98.89	-
Total	3806.02	3707.13
Area of open space	- 9273.43 sq.m	
Plot Coverage (PC)	- 11.75%	
Floor Spce Index (FSI)	- 0.352	

Parking Standards

Description	Required	Provided
Car Parking	7	11
Physically Challenged Car Parking	0	1
Two Wheeler Parking	40	76
Cycle Parking	400	448

COLOR INDEX :

EXISTING ROAD	
BOUNDARY OF THE SITE	
PROPOSED BUILDING	
PUBLIC SERVICE ROAD	
DRIVE WAY	
OSR	
RWH	

Ar. V. SRINATH
Reg. No. Coimbatore LPA/RA/GR-1/19/04/018
EMPHORA ASSOCIATES
660, Poonga Nagar, Civil Aerodrome Post, Coimbatore-641 014
Ph: 9486141272
Email: emphoraassociates@gmail.com

ARCHITECT

Er. S. YUVARAJ, M.E(III), A.M.E., A.V., MISE., MICS., MITT(Arb).
Reg. No. Coimbatore LPA/SE/GR-1/19/03/007
EMPHORA ASSOCIATES
660, Poonga Nagar, Civil Aerodrome Post, Coimbatore-641 014
Ph: 99437 41272, 94861 41272
Email: emphoraassociates@gmail.com

STRUCTURAL ENGINEER

S.SINDHU MAHALAKSHMI, B.Tech.
Regn. No. CDTCP/CE/003/2021

ENGINEER / LBS


Sundar Haldar

APPLICANT / OWNER

PLAN SHOWING THE PROPOSED CONSTRUCTION
OF SCHOOL BUILDING IN S.F.No-91/B2C & 92/1 AT
GOMANGALAMPUDUR VILLAGE & PANCHAYAT ,
POLLACHI TALUK , COIMBATORE DISTRICT.

Drg No - 02

SCALE :- 1" = 8'0"
1 : 100

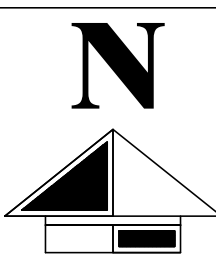

AREA DETAILS :

Area of the Site - 11402.00 sq.mt

Floor Name	Total Build up Area	Total FSI Area
Area of the Ground Floor	1235.71	1235.71
Area of the First Floor	1235.71	1235.71
Area of the Second Floor	1235.71	1235.71
Head Room Area (Non FSI Area)	98.89	-
Total	3806.02	3707.13

JOINERIES

Description	In Metre	In Feet
D - Door	1.22 x 2.44	4'0" x 8'0"
D1 - Door	1.07 x 2.44	3'6" x 8'0"
D2 - Door	0.91 x 2.44	3'0" x 8'0"
D3 - Door	0.76 x 2.44	2'6" x 8'0"
W - Windows	2.13 x 1.52	7'0" x 5'0"
W1 - Windows	1.83 x 1.83	6'0" x 6'0"
V - Ventilator	2.13 x 0.61	7'0" x 2'0"
V1 - Ventilator	1.52 x 0.61	5'0" x 2'0"
V1 - Ventilator	0.91 x 0.61	3'0" x 2'0"

FE - Fire Extinguisher

EA - Emergency Alarm

Ar. V. SRINATH

Reg. No. Coimbatore LPN/RA/GR-1/19/04/018
EMPORA ASSOCIATES
660, Poonga Nagar, Civil Aerodrome Post, Coimbatore-641 014
Ph: 9486141272
Email: emporassociates@gmail.com

ARCHITECT

Er. S. YUVARAJ (CIVIL) AME, AM, MISE, MIGS, MIT (AMB)
Reg. No. Coimbatore LPN/RA/SE/GR-1/19/03/007
EMPORA ASSOCIATES
660, Poonga Nagar, Civil Aerodrome Post, Coimbatore-641 014
Ph: 99437 41272, 94861 41272
Email: emporassociates@gmail.com

STRUCTURAL ENGINEER


S. SINDHU

S.SINDHU MAHALAKSHMI, B.Tech.
Regn. No. CD7CP/CE/003/2021


ENGINEER / LBS

Sundar D. Haldar


APPLICANT / OWNER

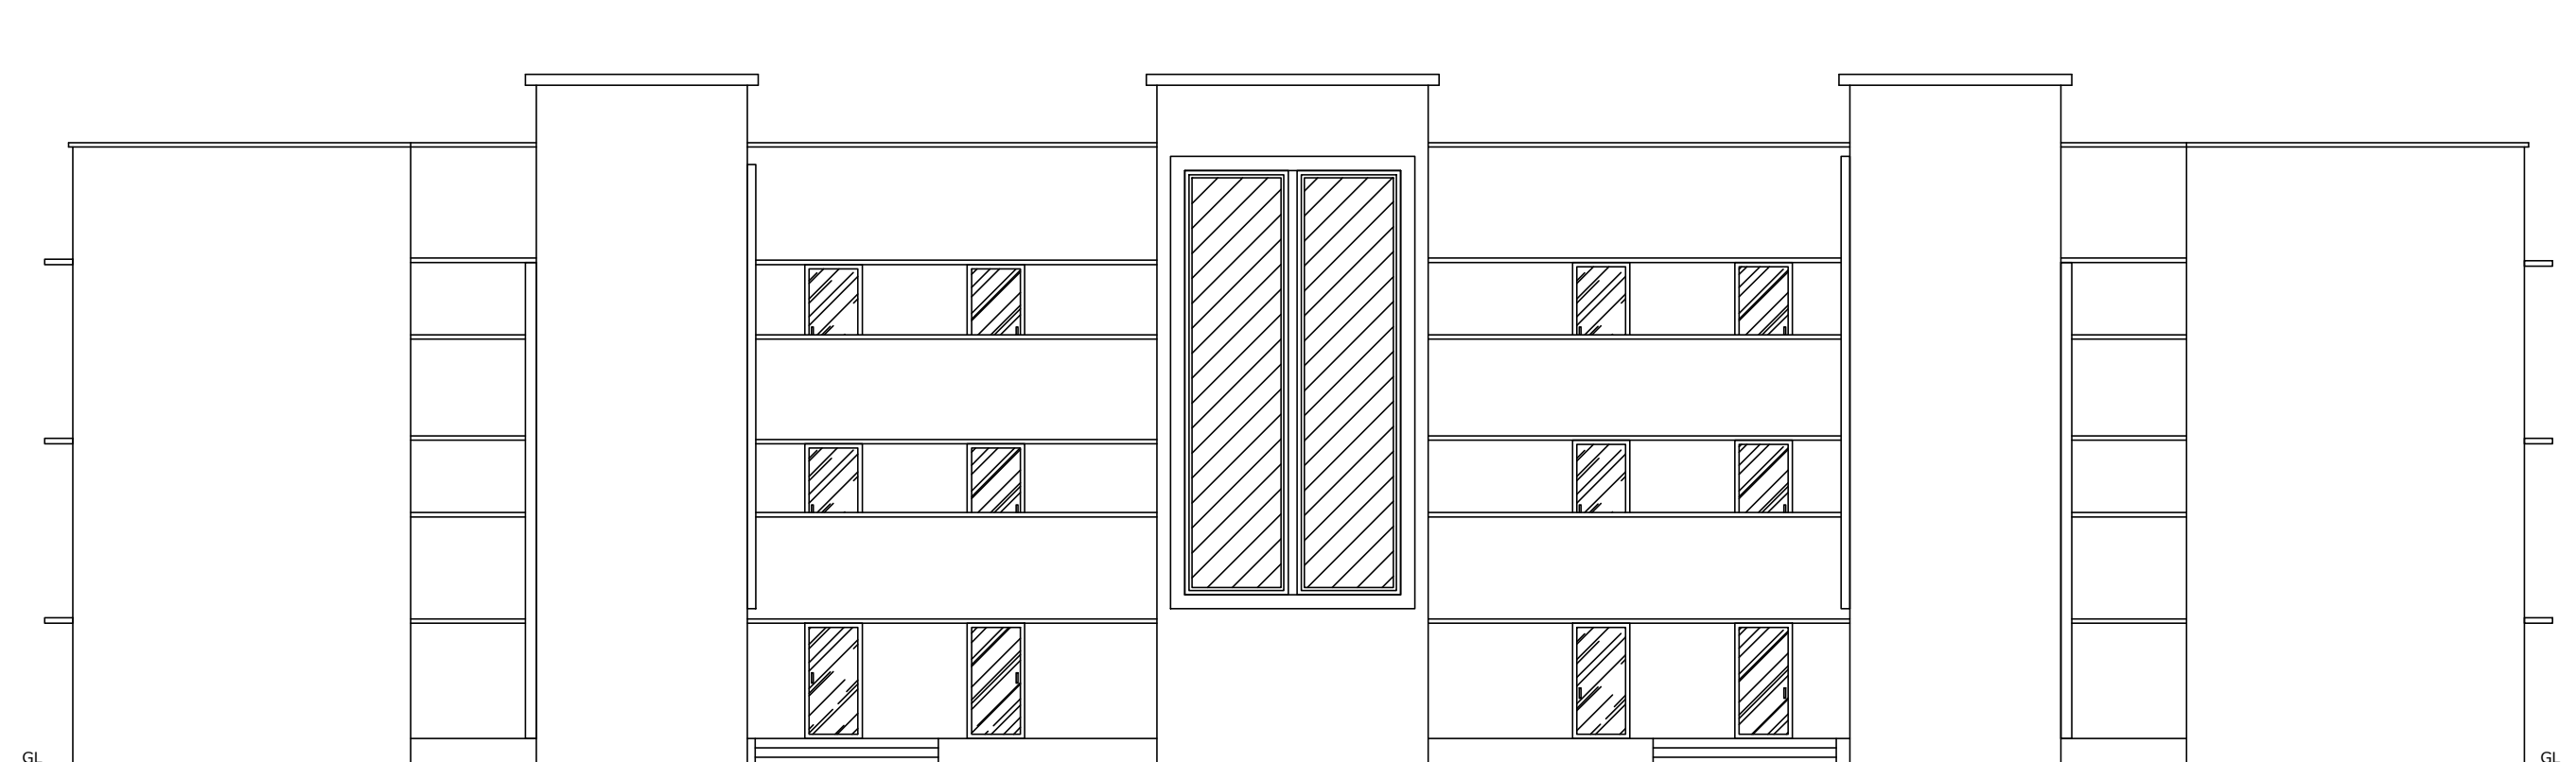


FRONT ELEVATION

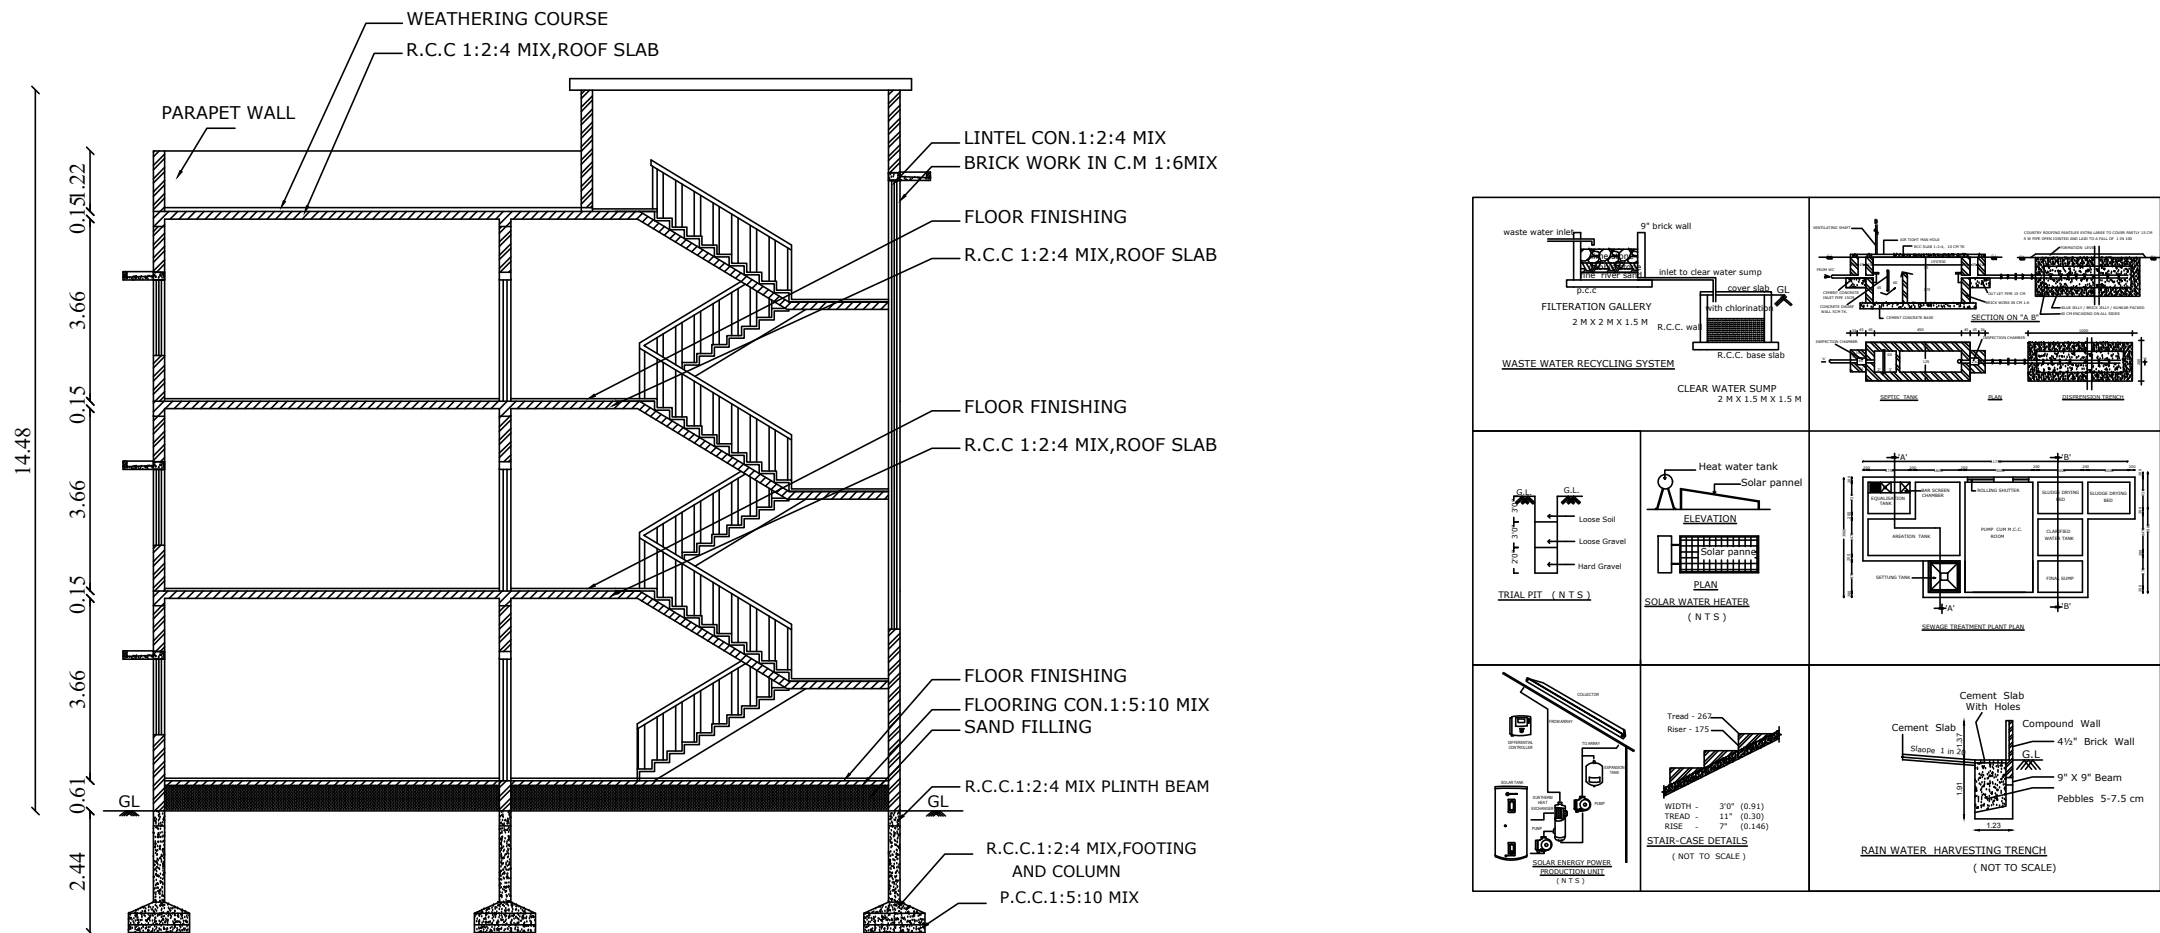


SECTION-AA

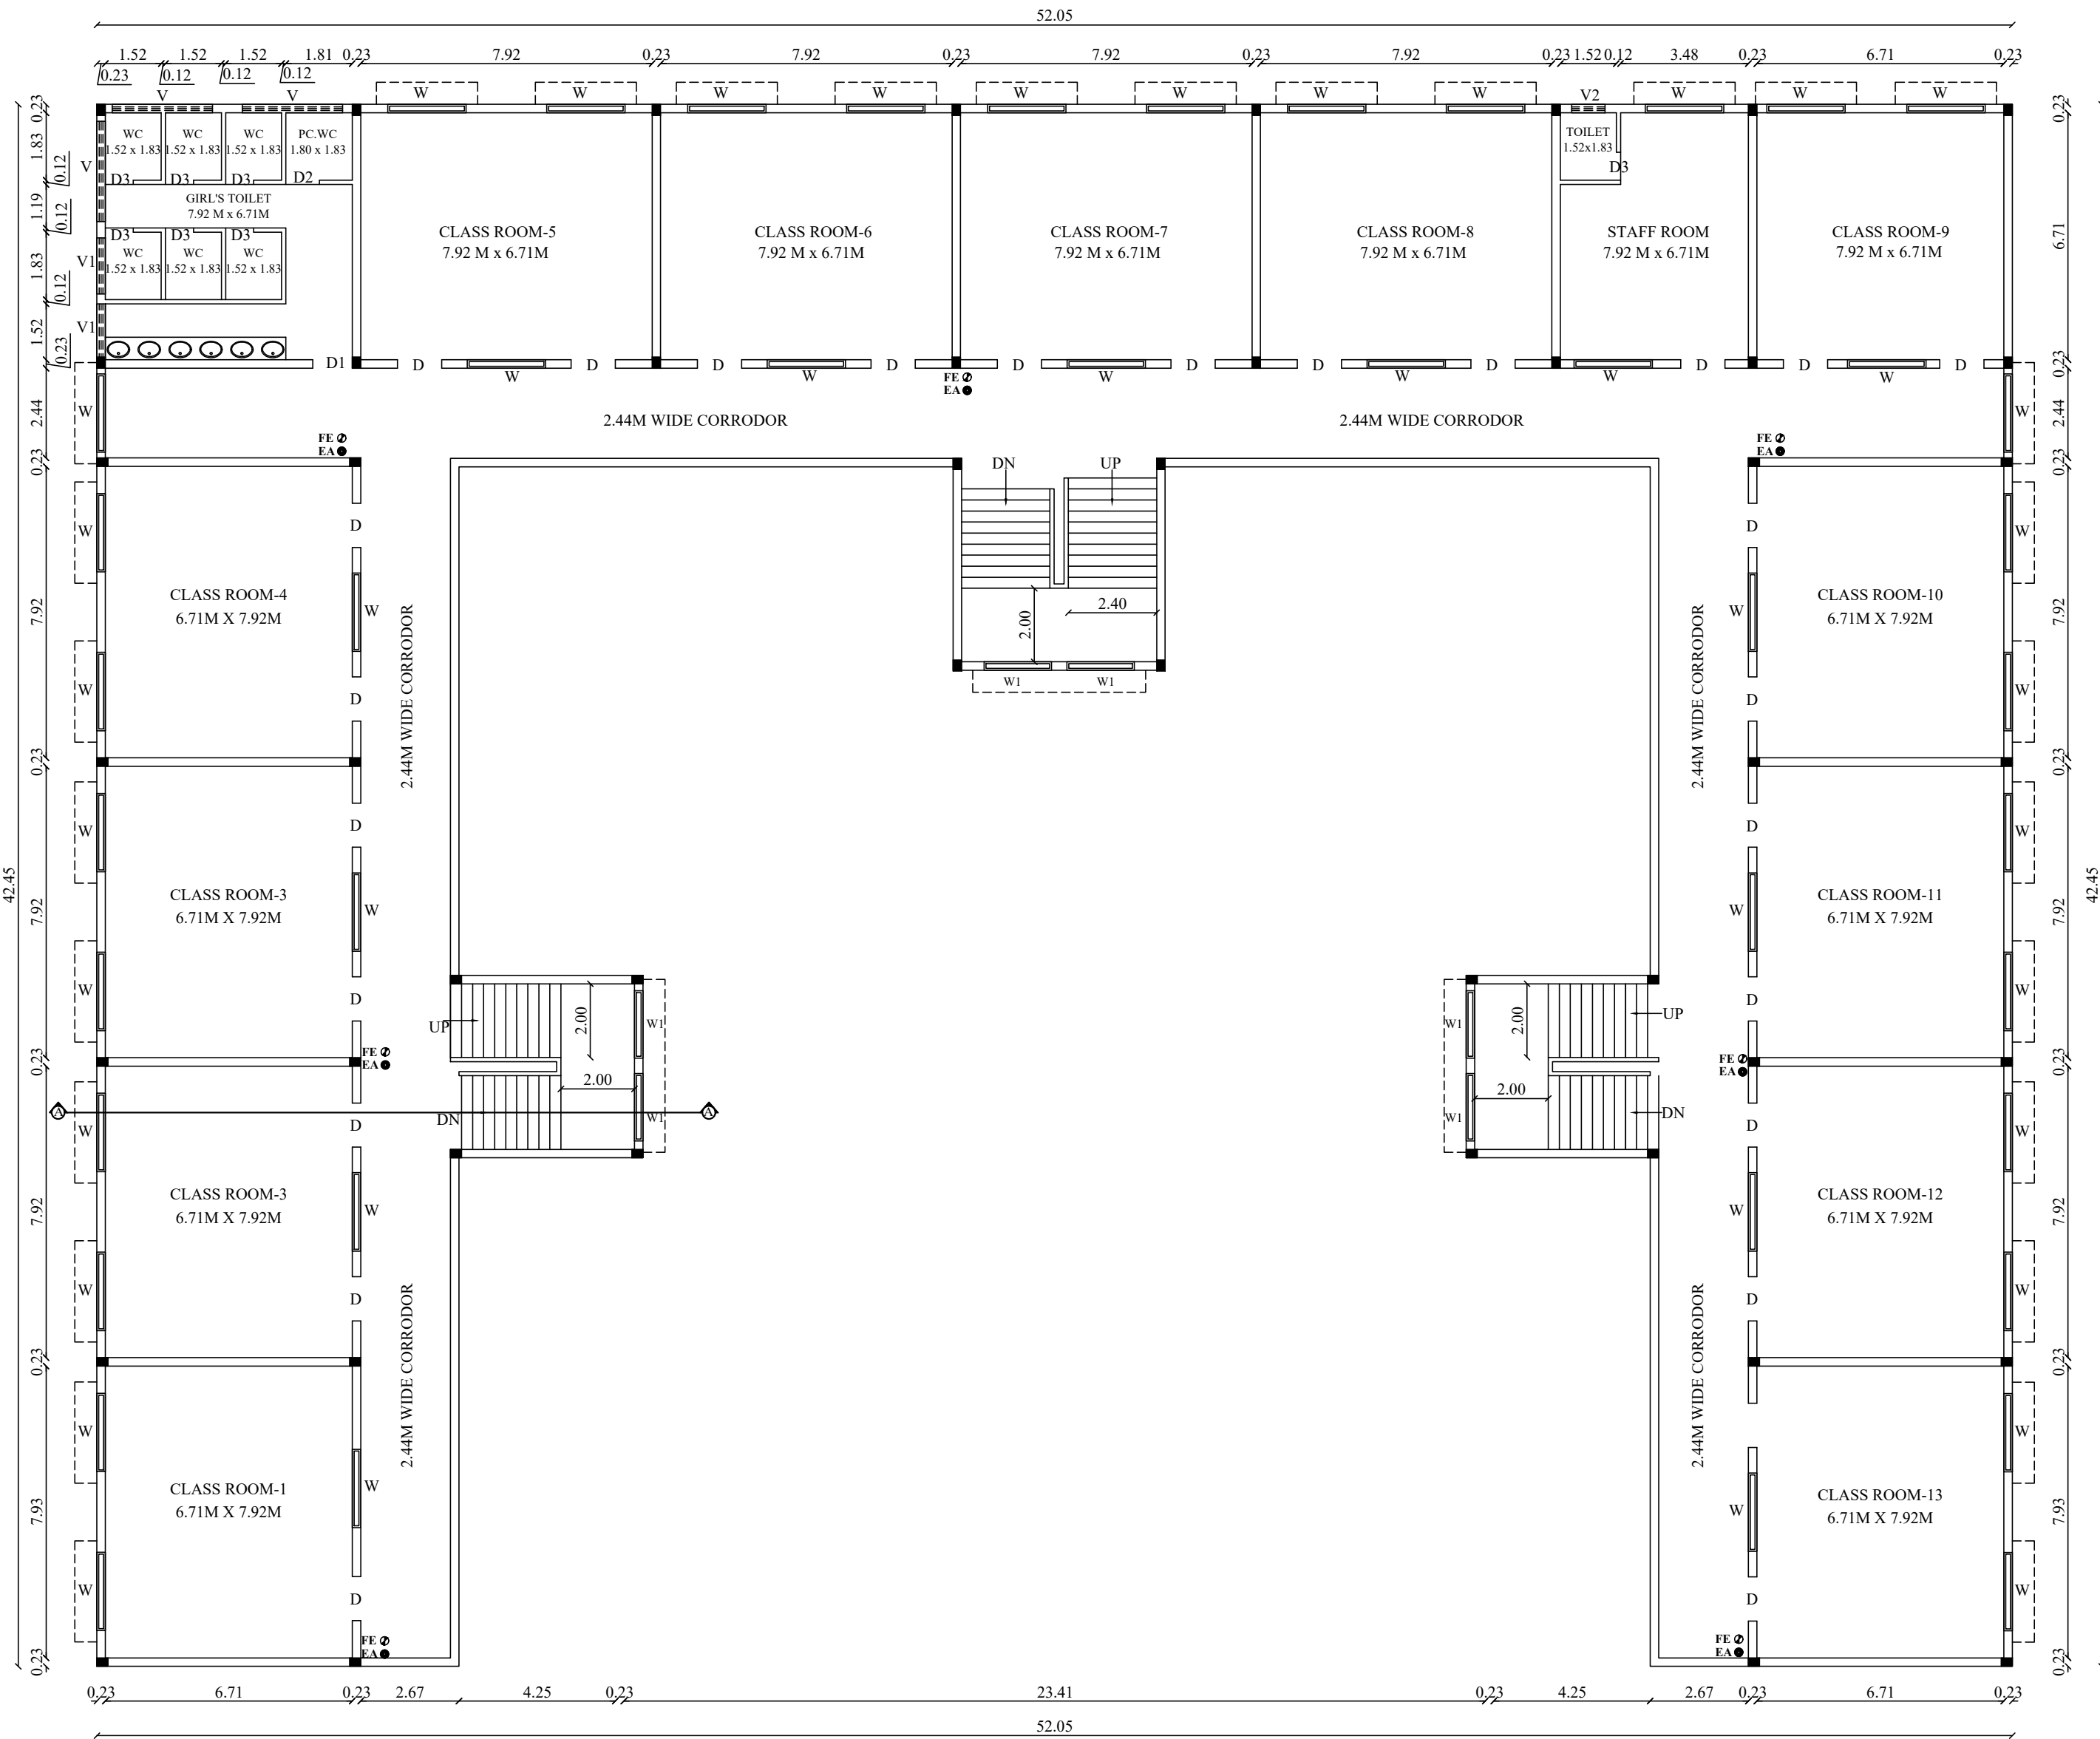


SECOND FLOOR PLAN

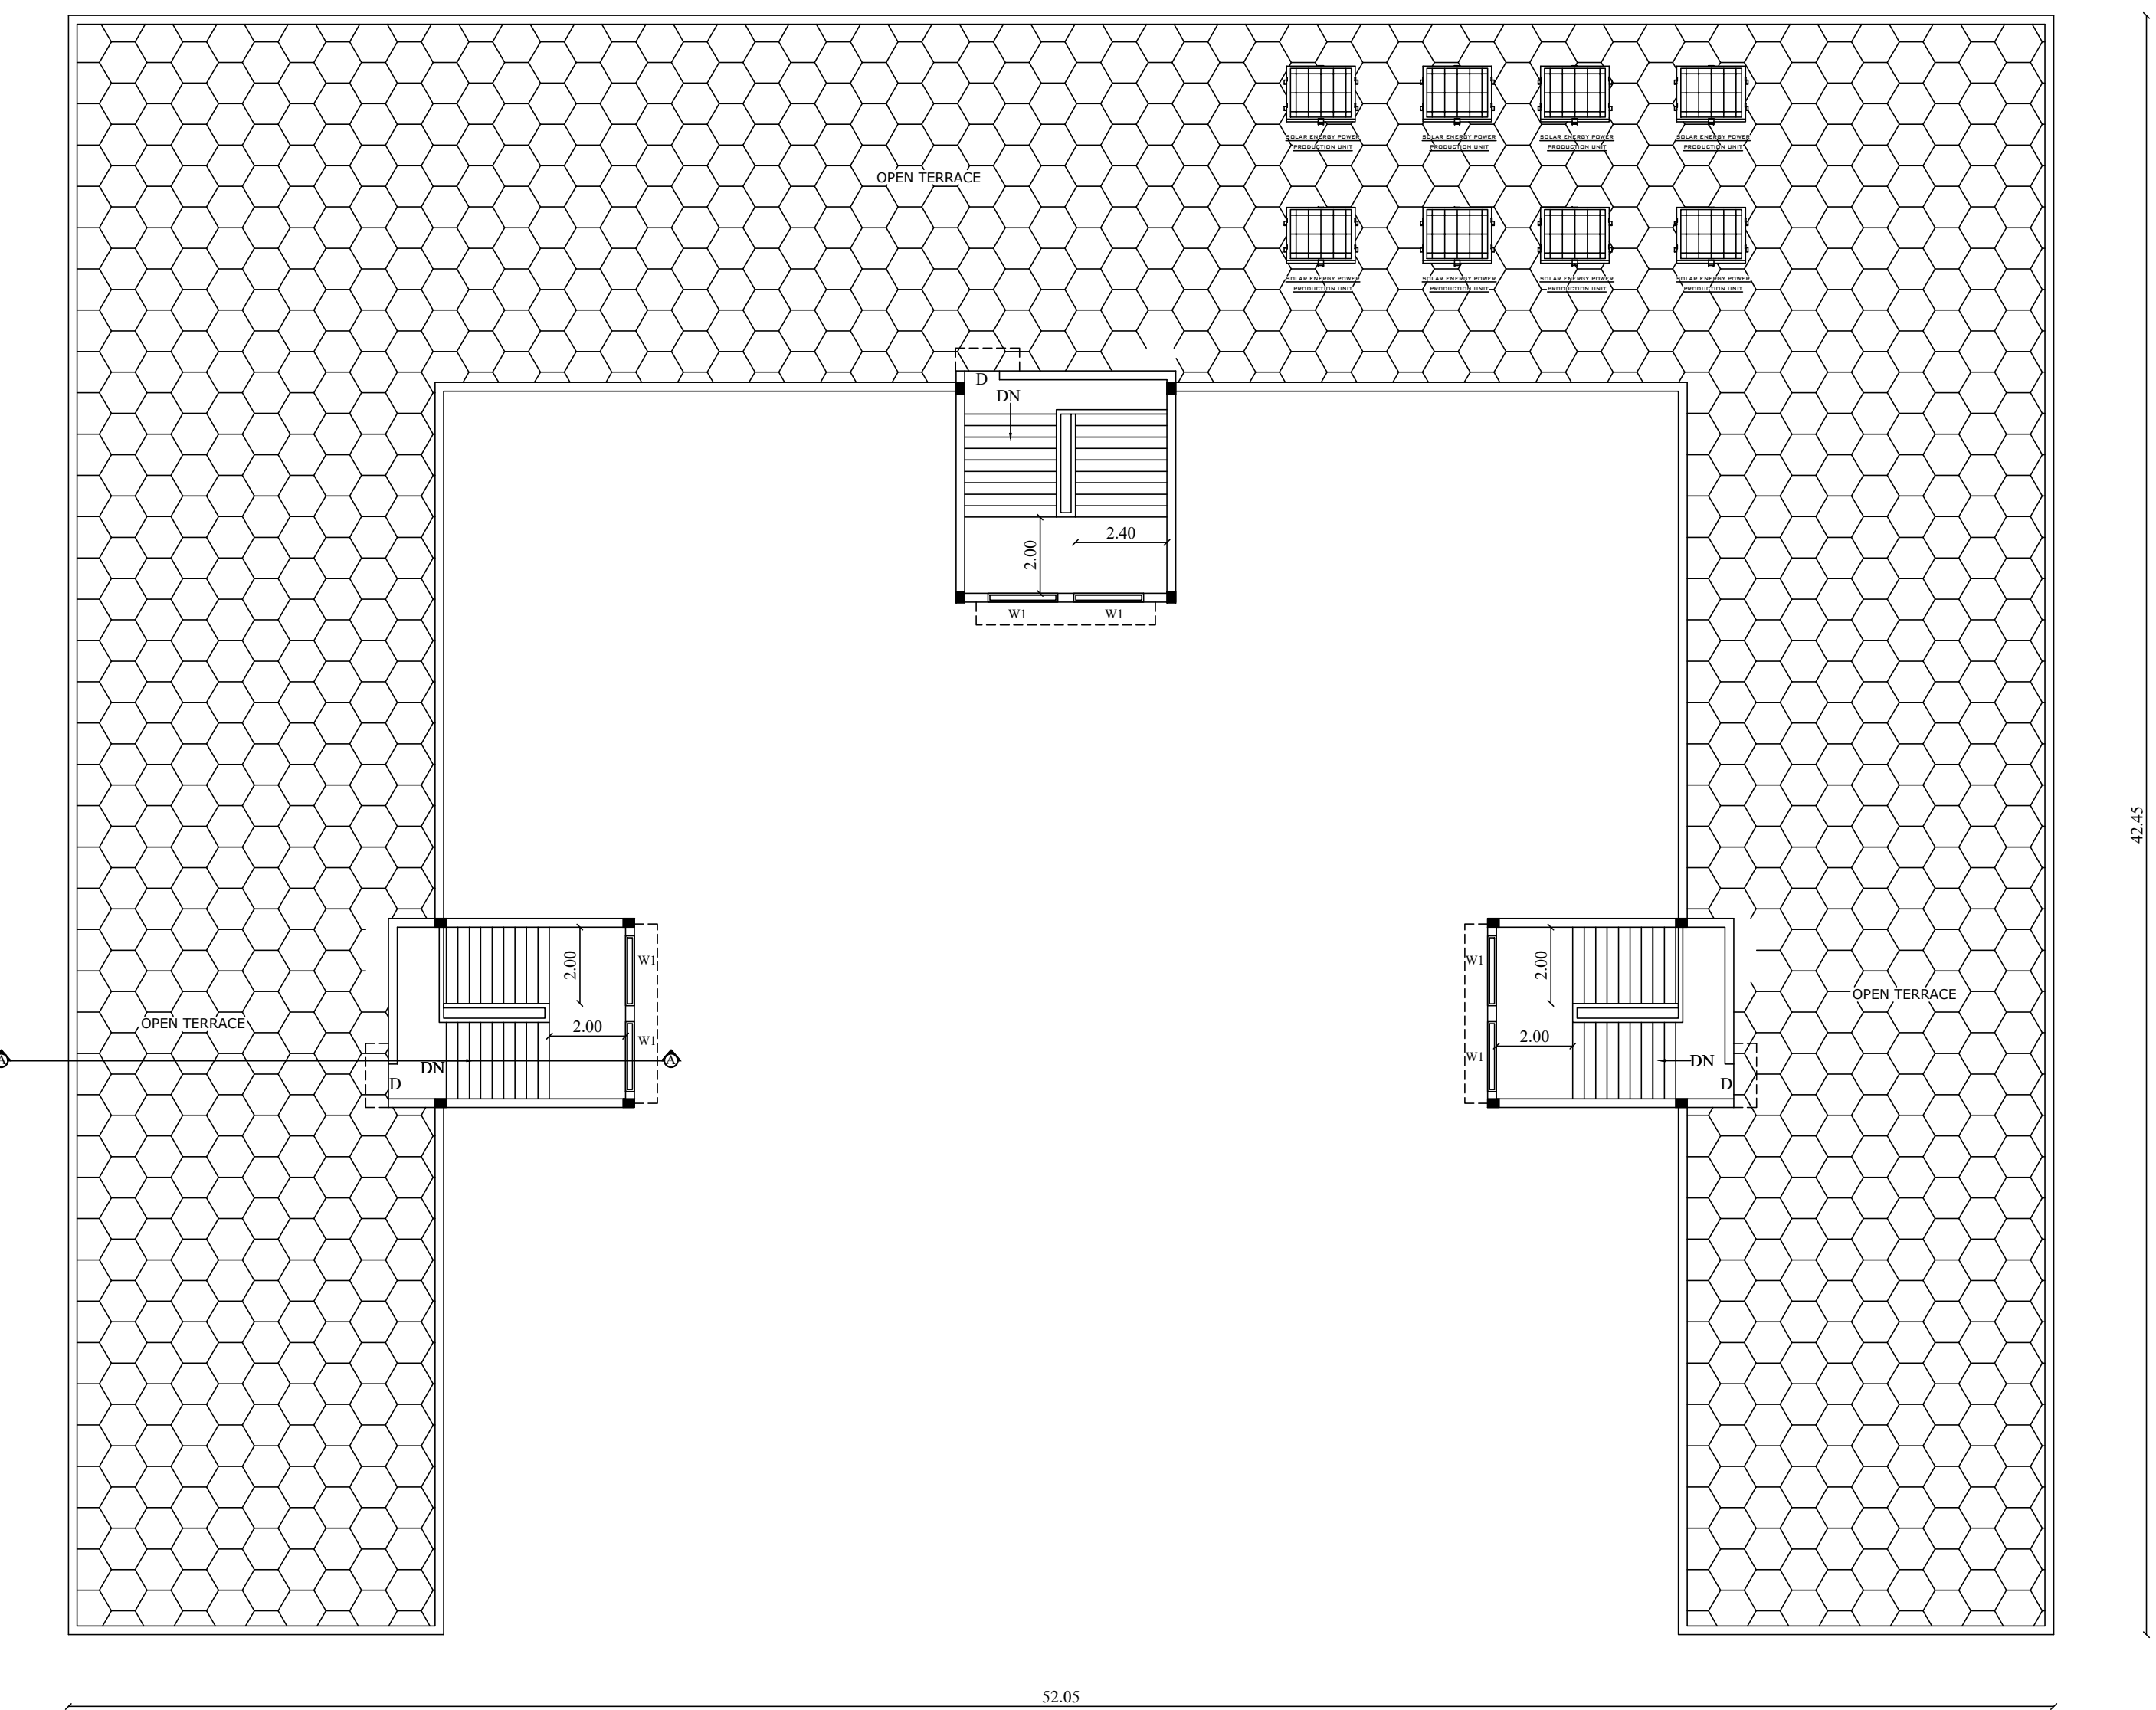

TERRACE FLOOR PLAN

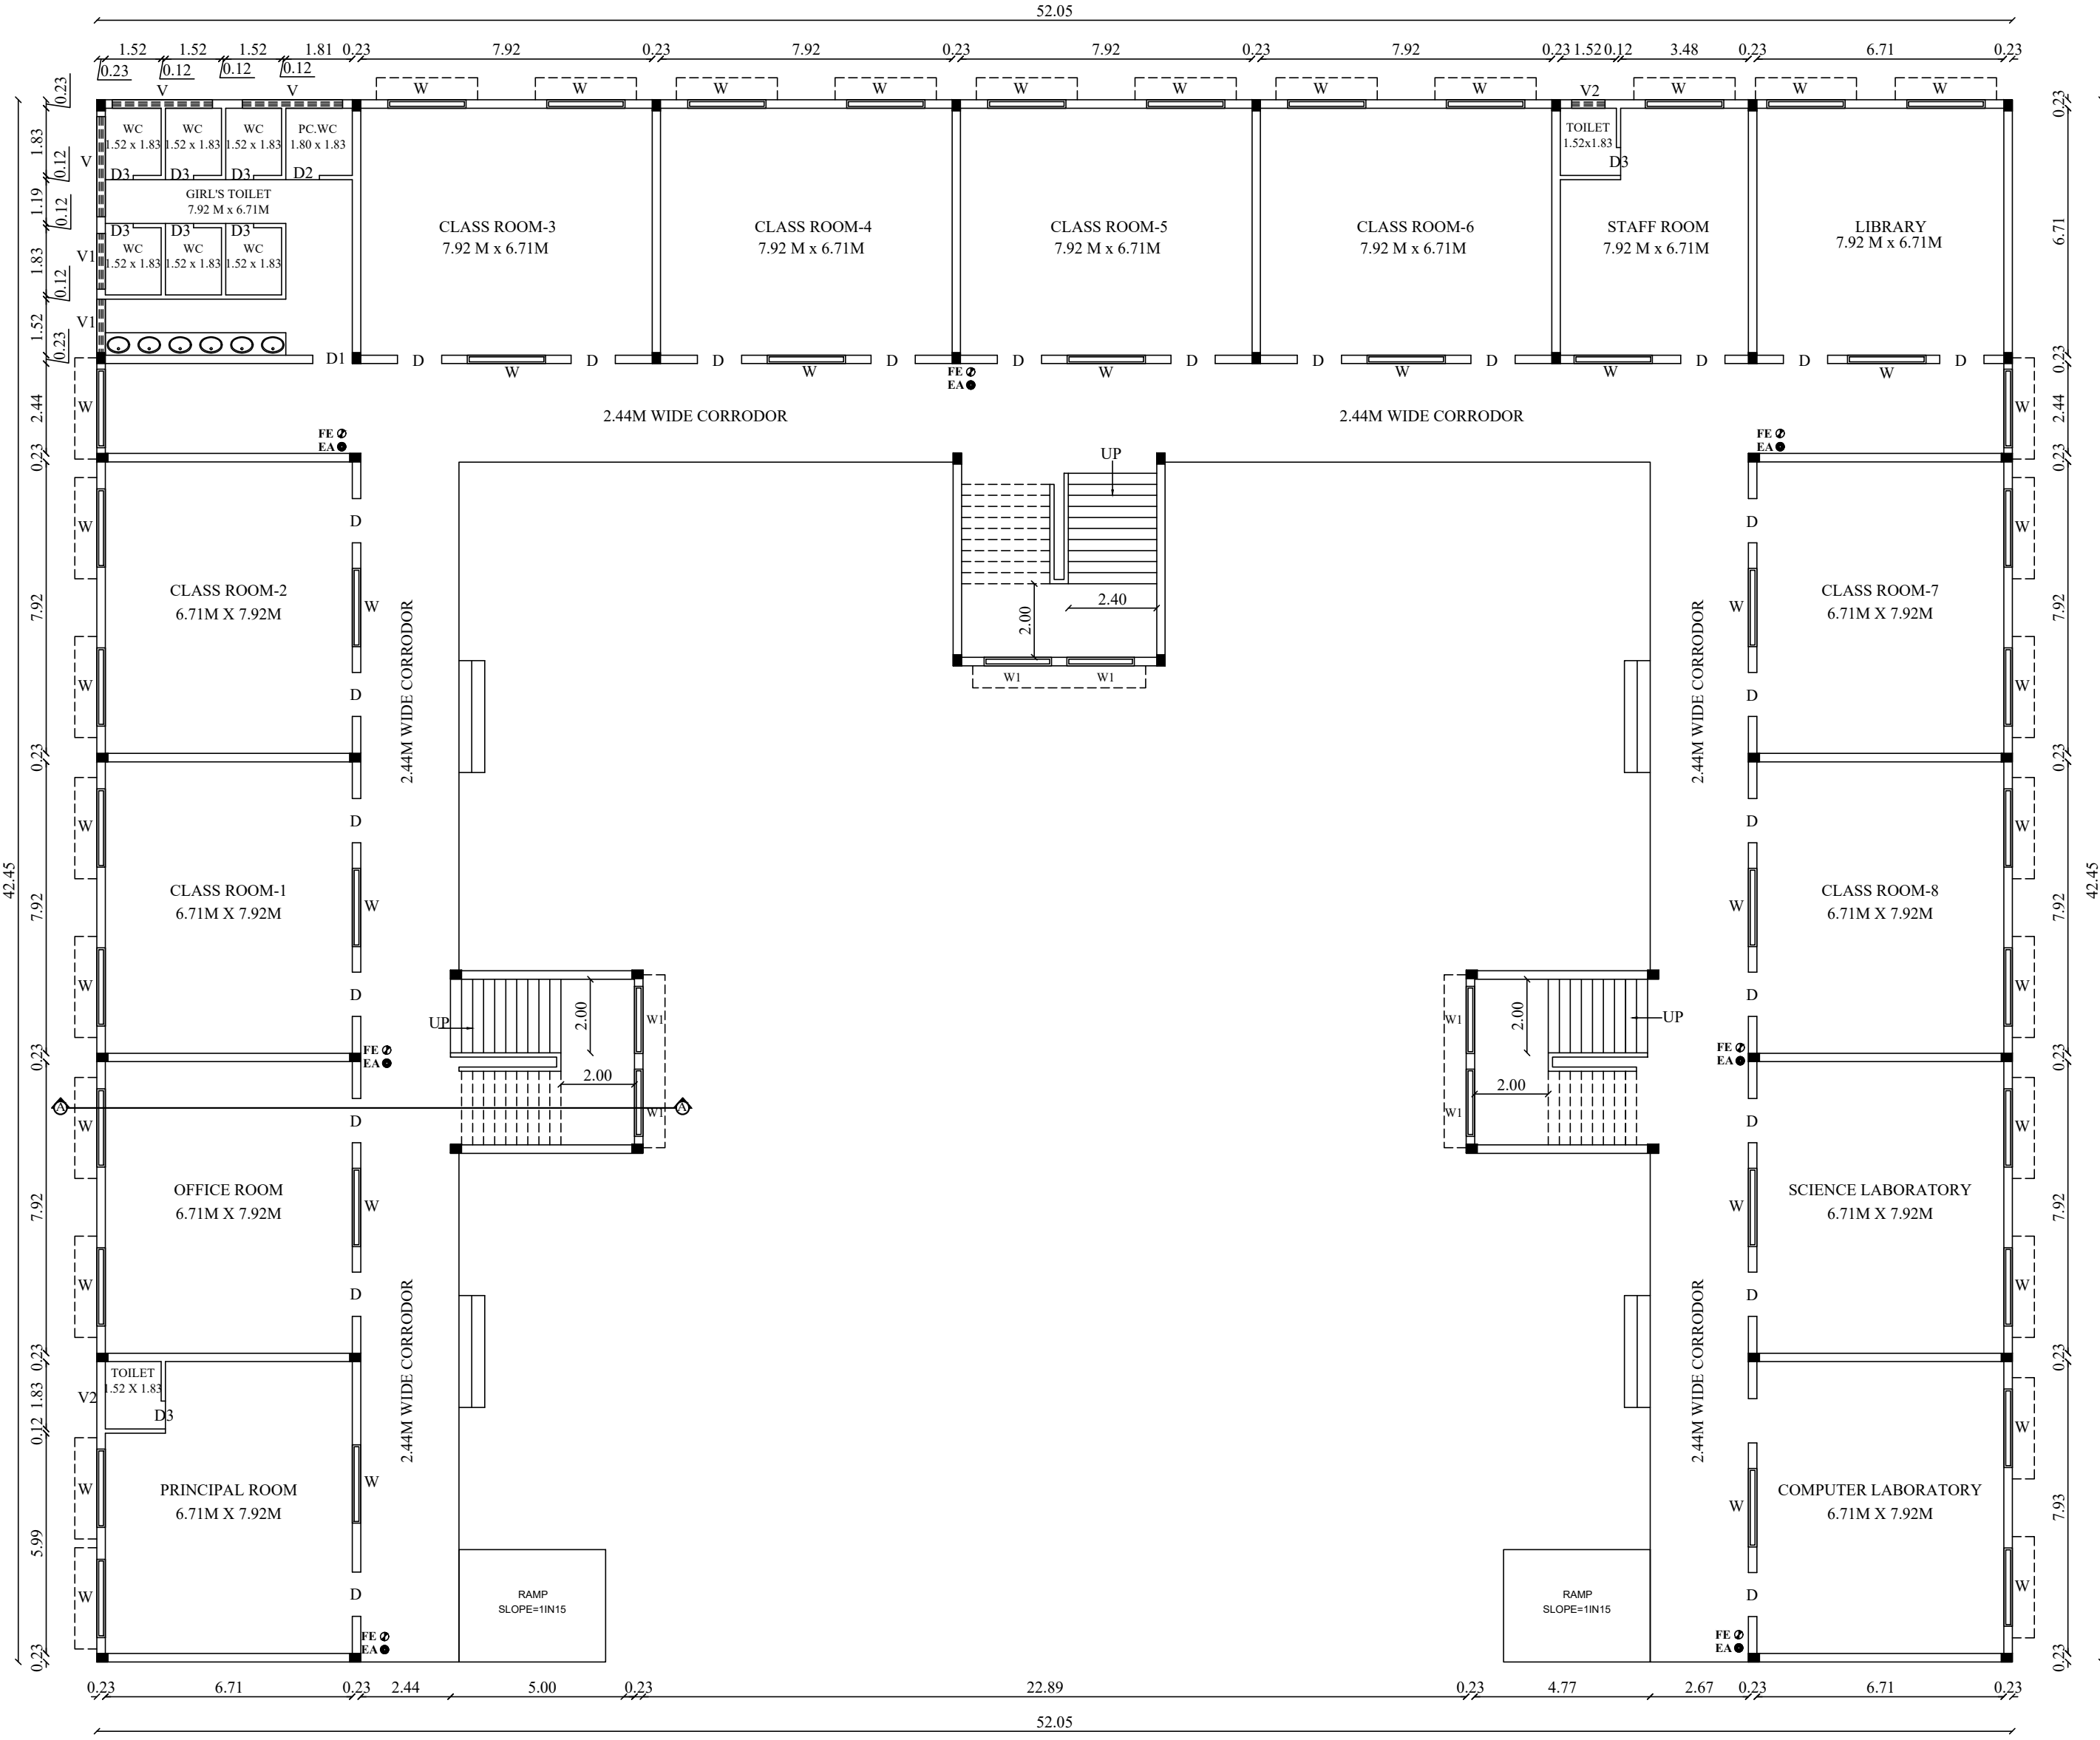

GROUND FLOOR PLAN

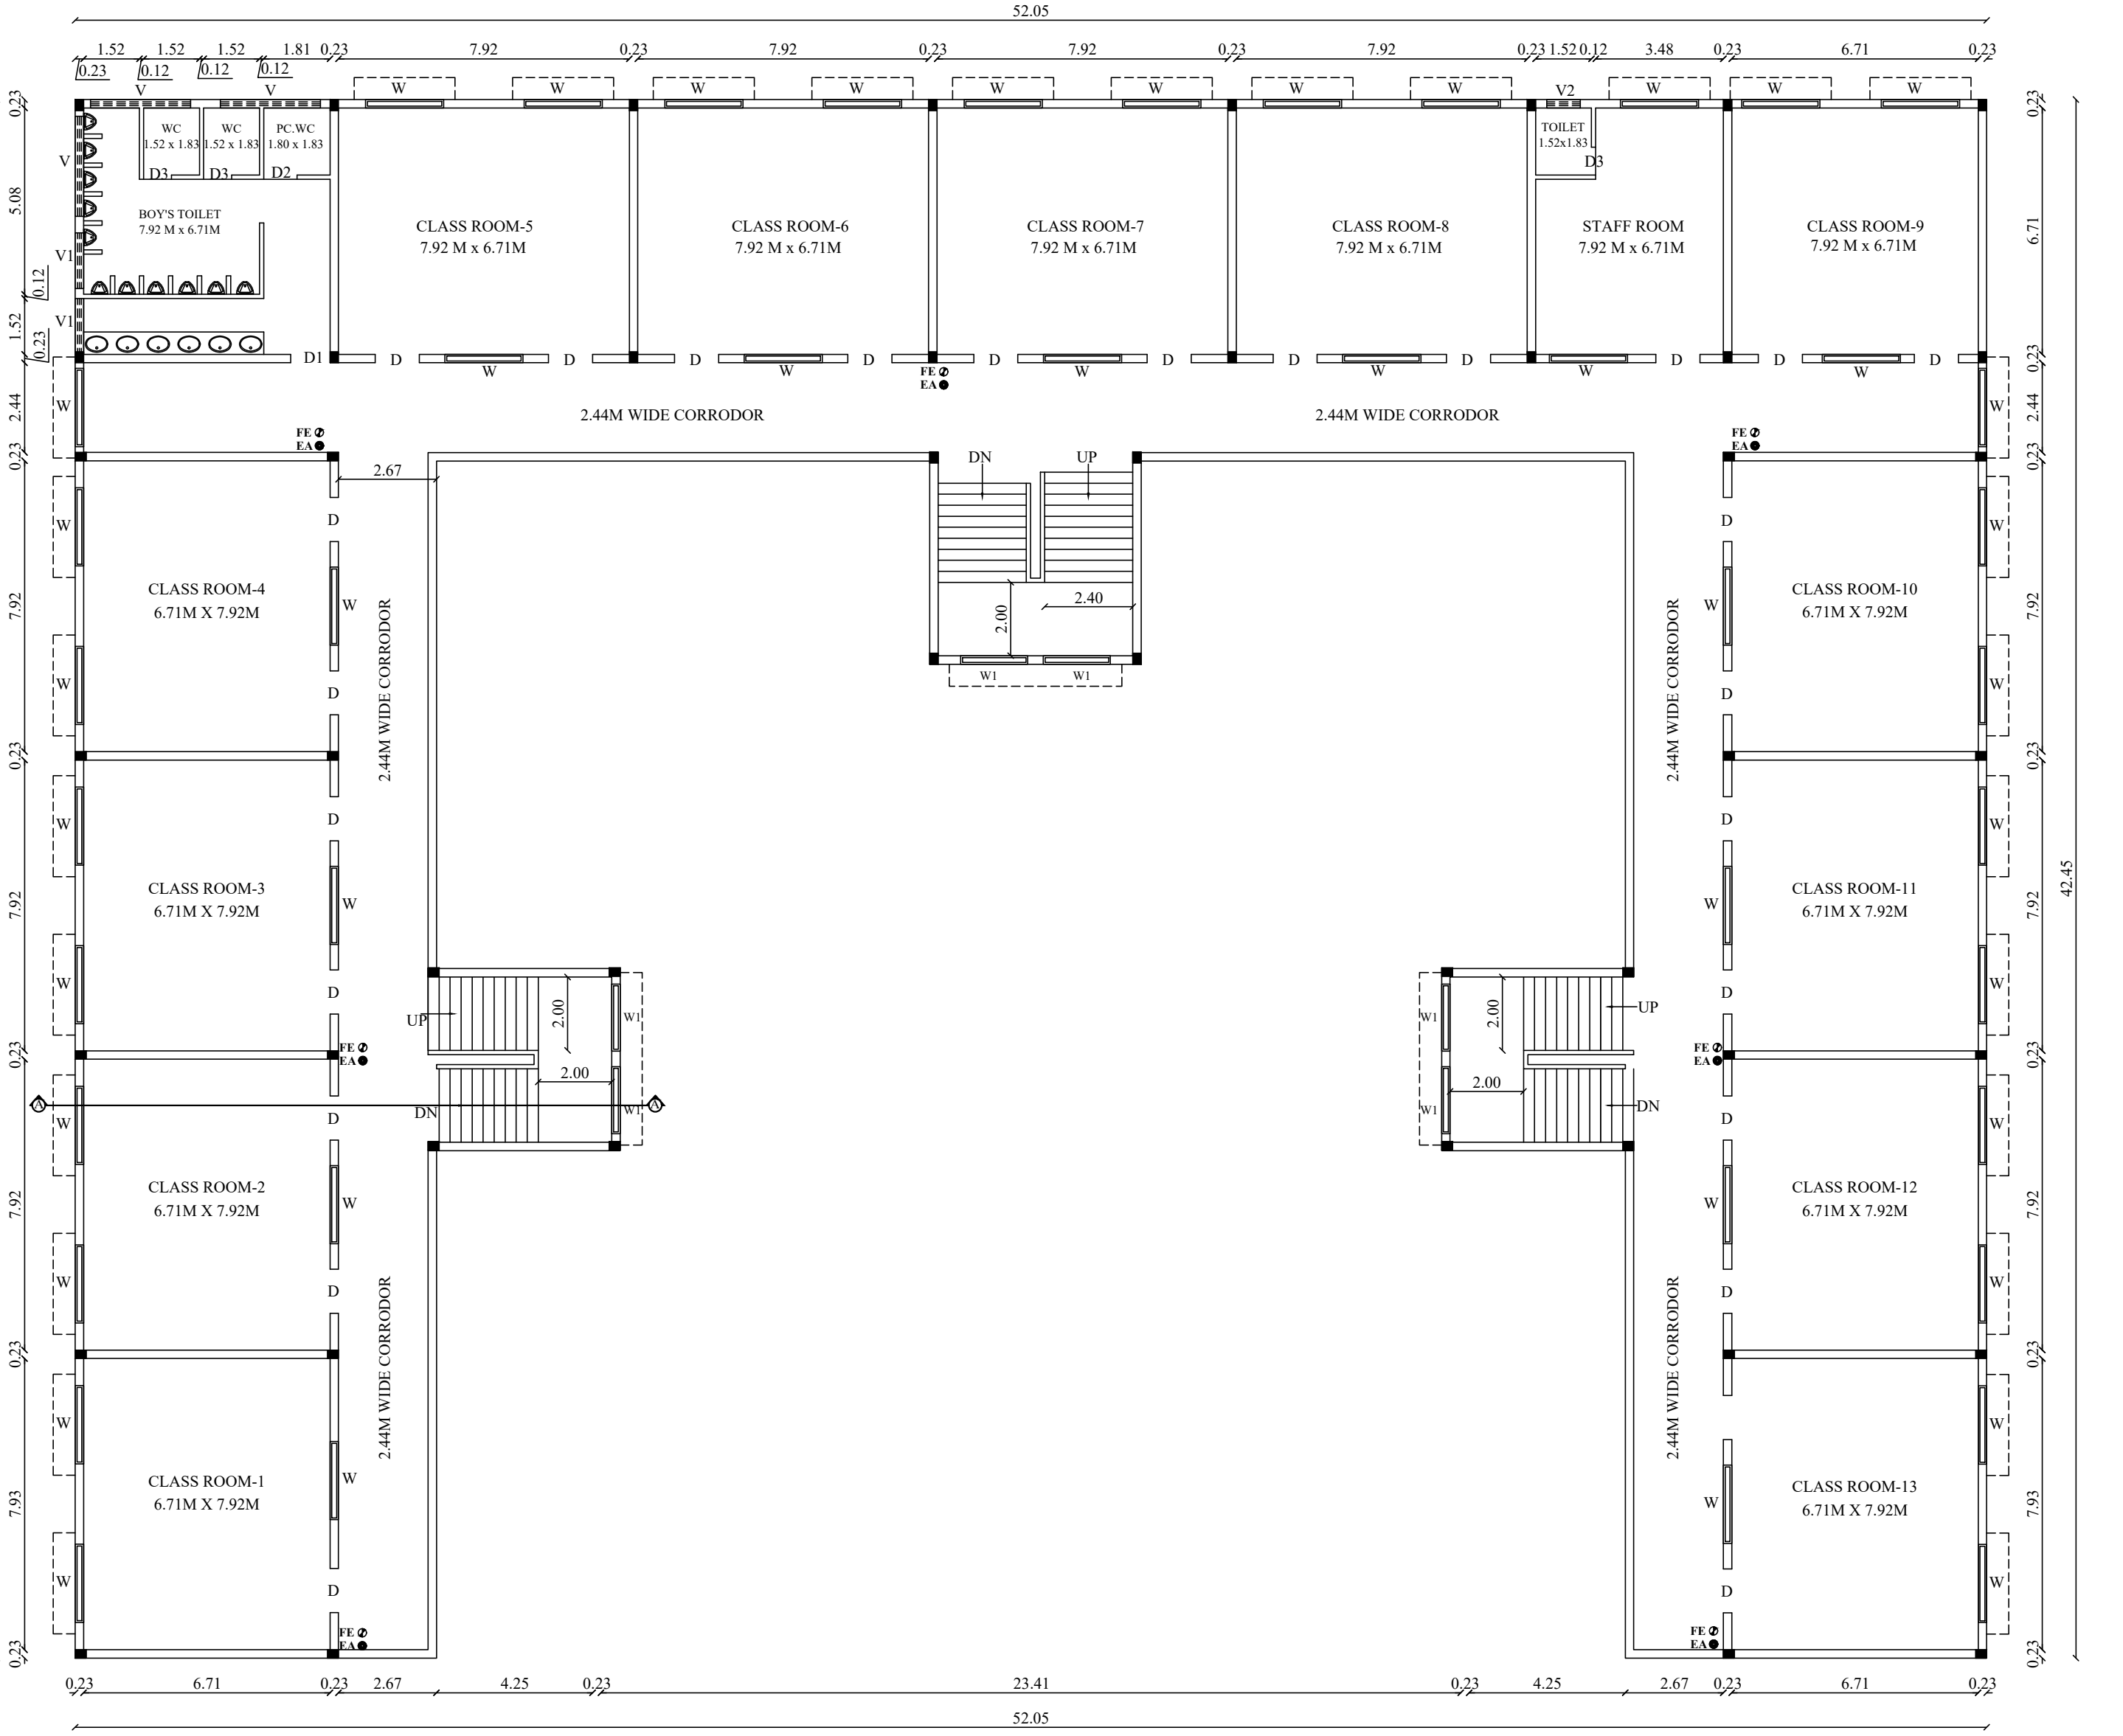

FIRST FLOOR PLAN