


ALL DIMENSION ARE IN " METER "







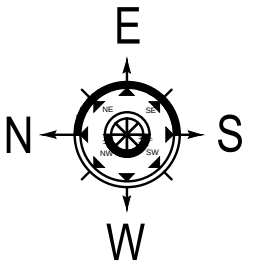


SCHEDULE OF JOINERY		IN METER
R.S	ROLLING SHUTTER	4.84 x 3.66
D	DOOR	1.00 x 2.13
D1	DOOR	0.90 x 2.13
D2	DOOR	0.75 x 2.13
W	WINDOW	1.83 x 1.22
V	VENTILATOR	1.83 x 0.61
V1	VENTILATOR	1.31 x 0.91

S.A. Bruno Vasanth
S.A. BRUNOVASANTH (B.E. (Civil) M.E. (Struct)
No.16, Vettaikaran Kovil Thottam, S.M. Palayam
G.N.Mills, Coimbatore - 641 029
Cell : 9940900916
Coimbatore I.P.A./SE/GR-1/20/02/004

STRUCTURAL ENGINEER

APPLICANT

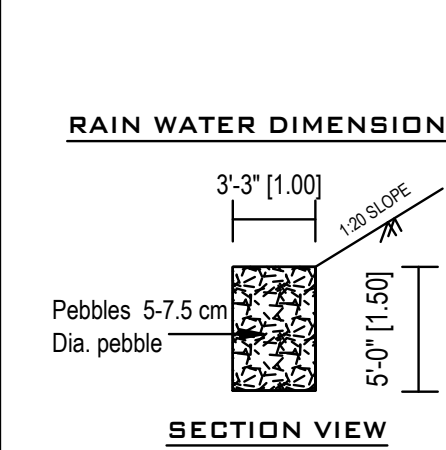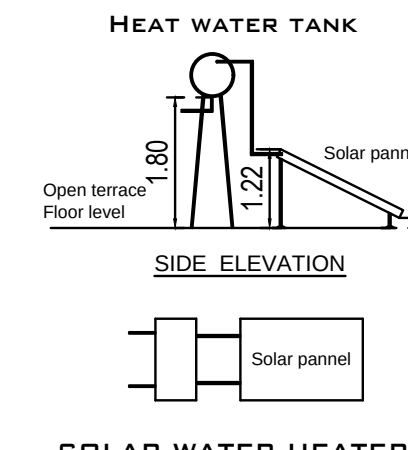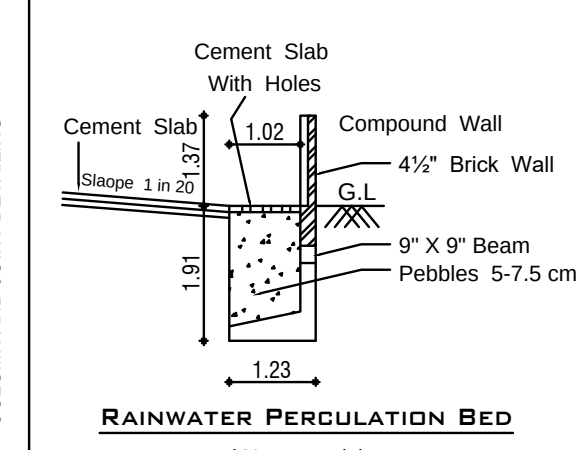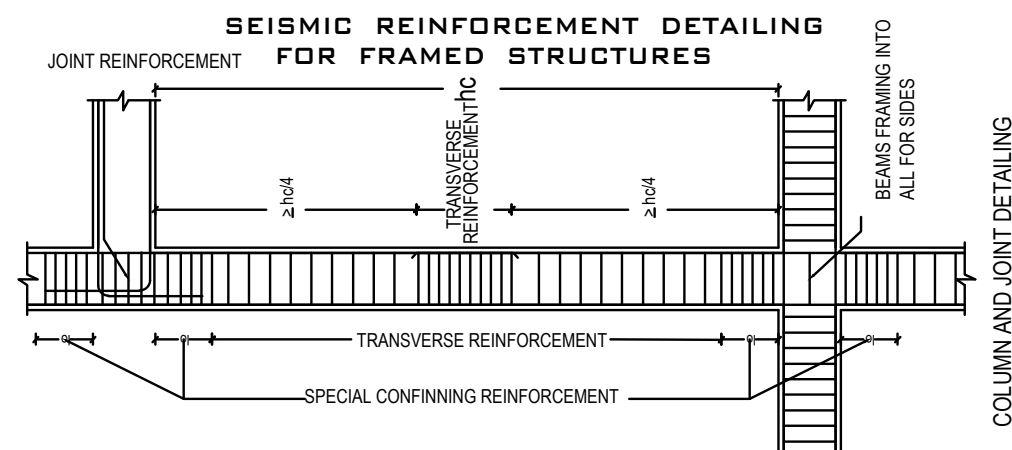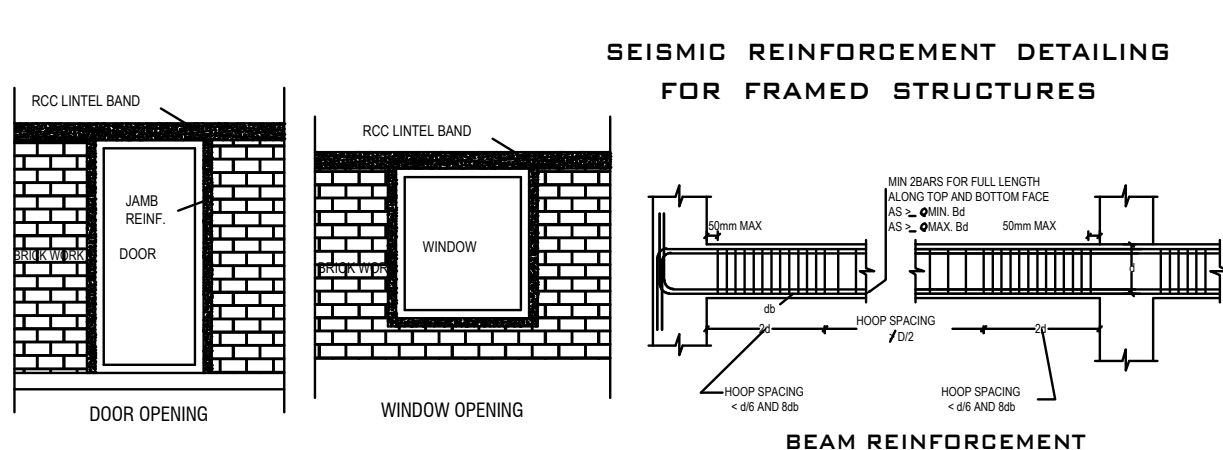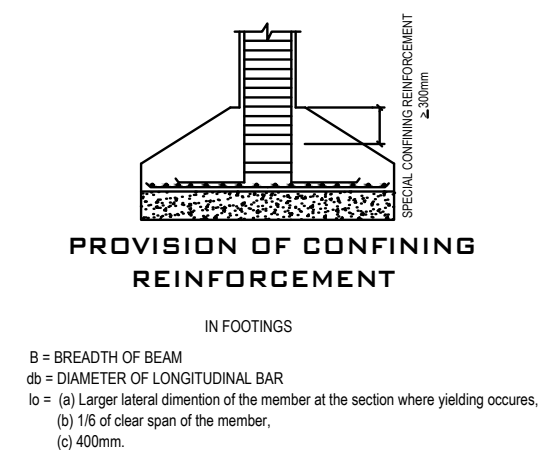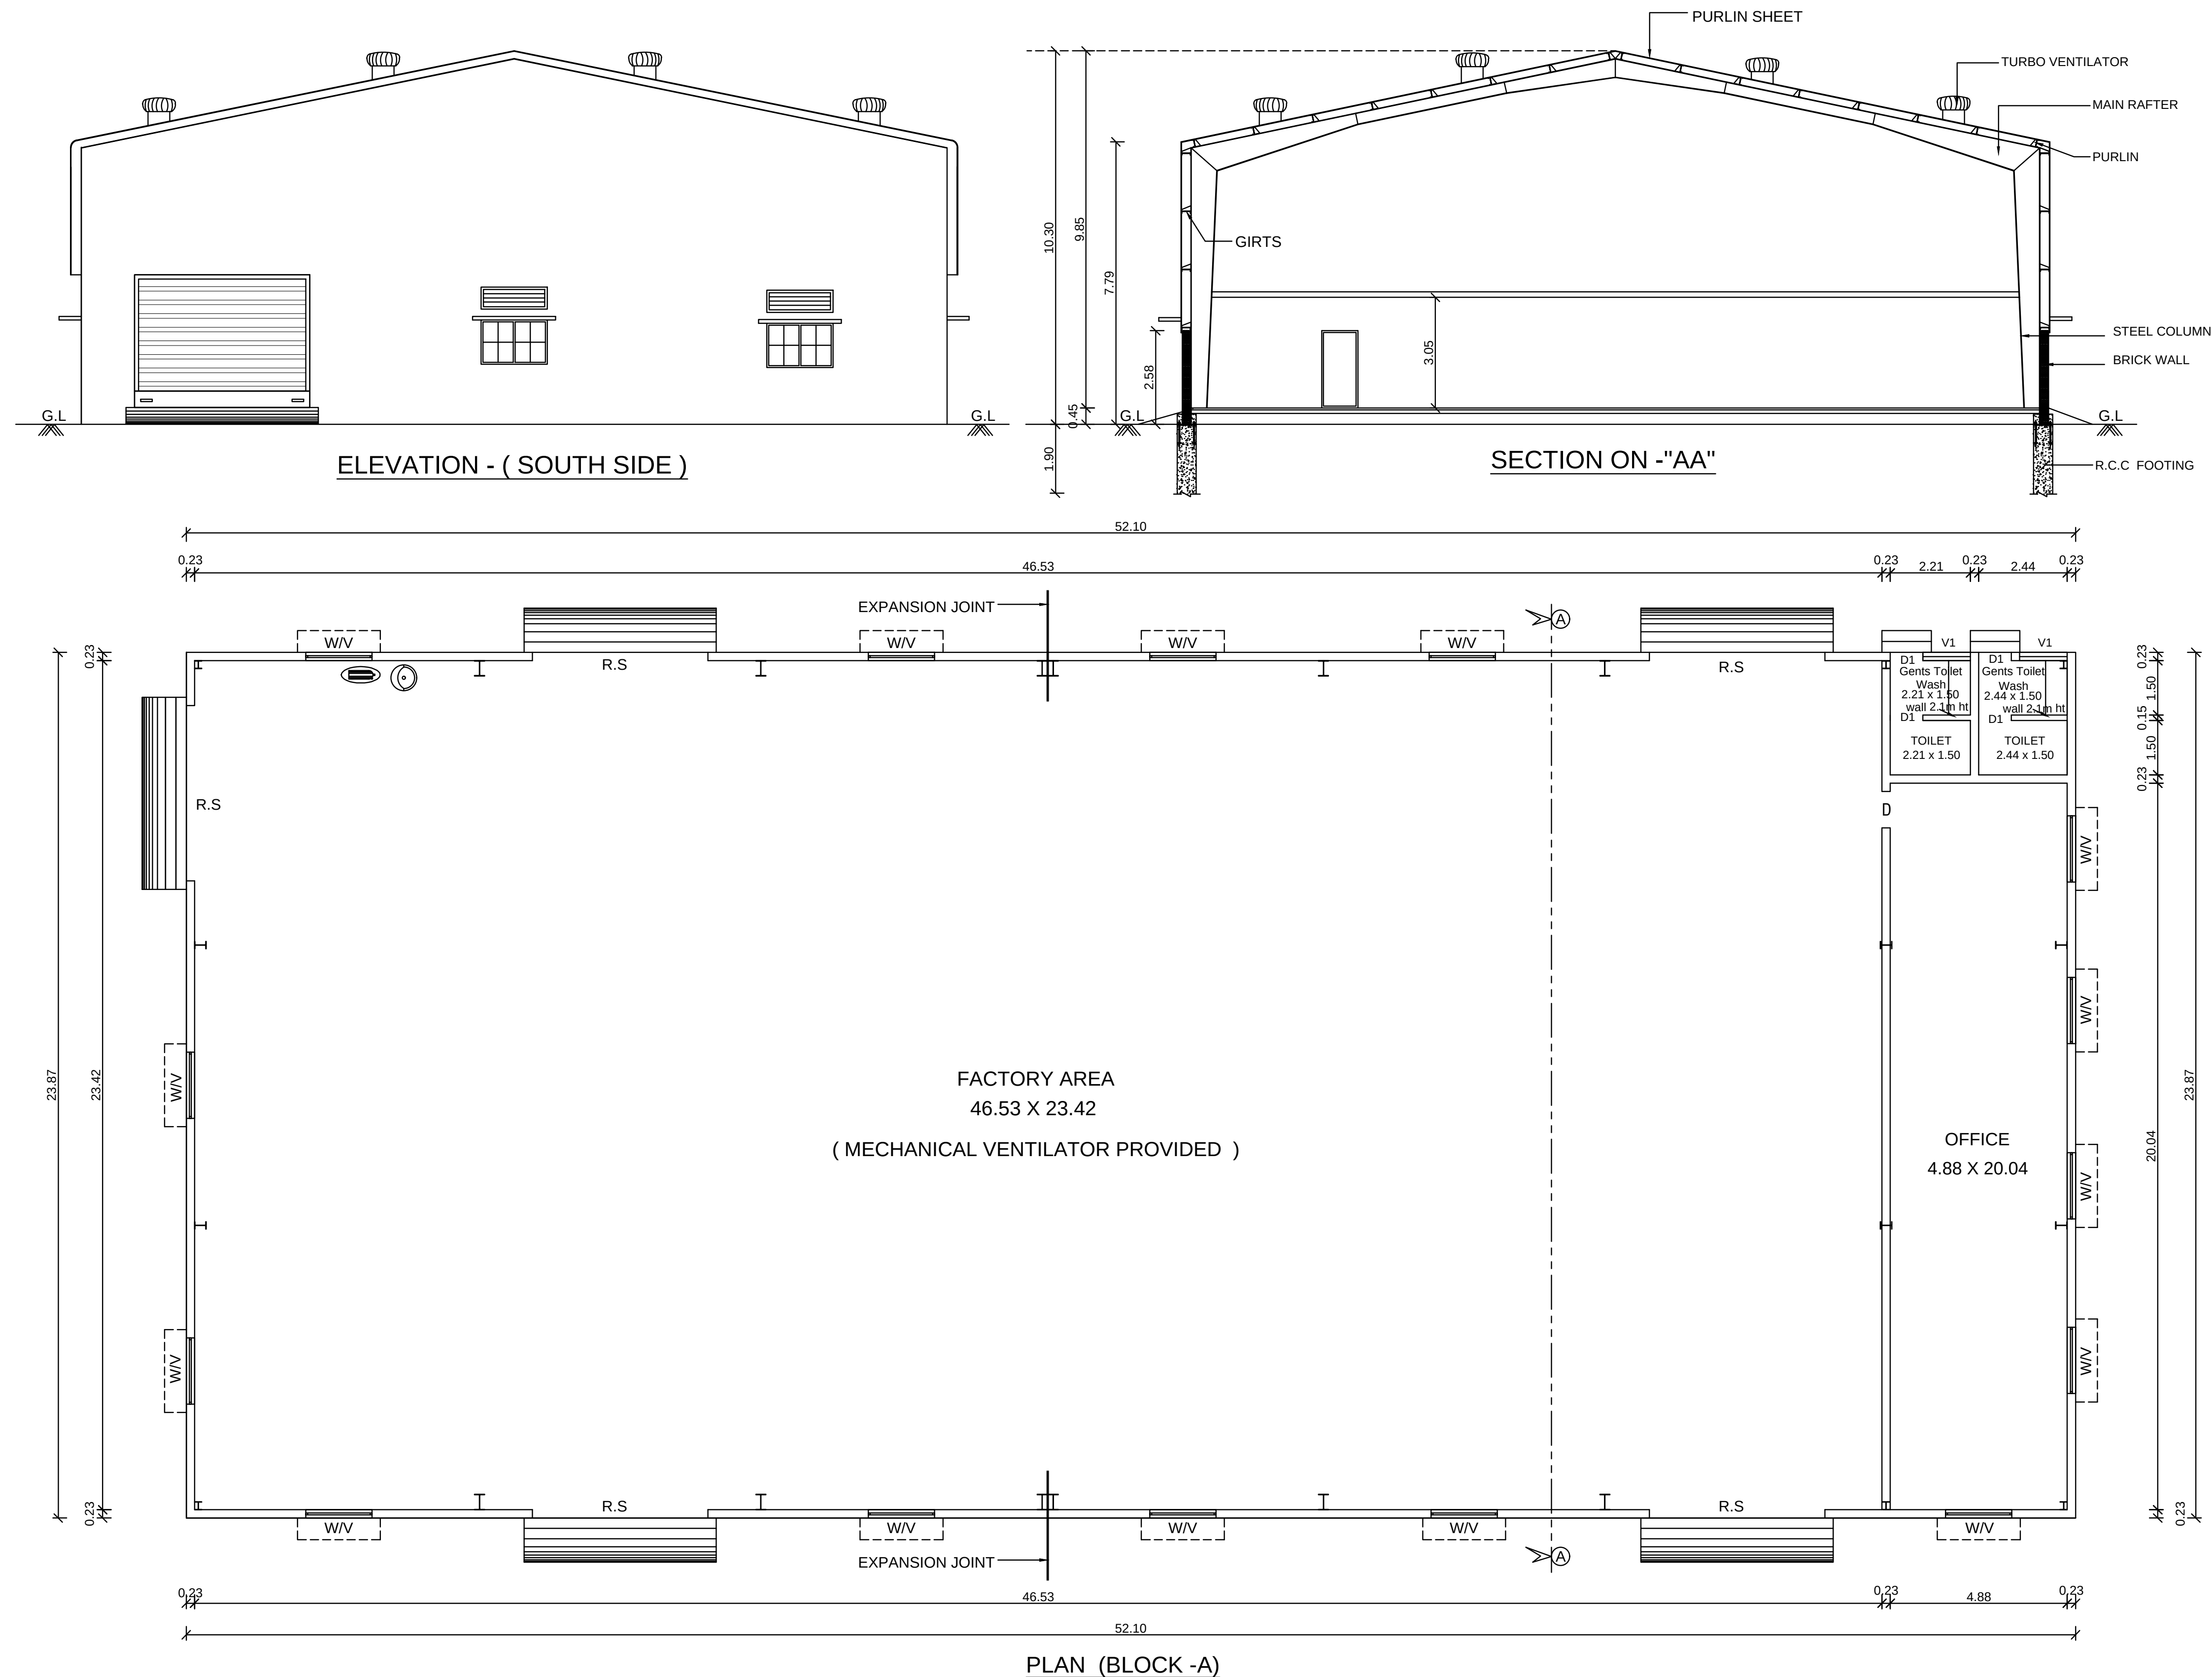


PLAN SHOWING THE PROPOSED
CONSTRUCTION OF G.I. SHEET ROOF
INDUSTRIAL BUILDING (SPORTS GOODS)
IN S.F.Nos.355/ 1A, 355/ 1B, 355/ 2A &
355/ 2B AT NARASIMMANAICKENPALAYAM
VILLAGE & TOWN PANCHAYAT, COIMBATORE
NORTH TALUK, COIMBATORE DISTRICT.

SCALE :- 1 : 100

CATEGORY :- GREEN

ALL DIMENSION ARE IN "METER "

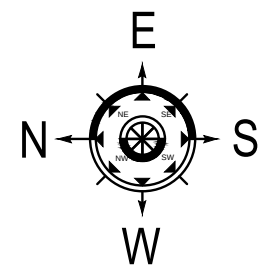

BLOCK -B








SCHEDULE OF JOINERY		IN METER
R.S	ROLLING SHUTTER	4.84 x 3.66
D	DOOR	1.00 x 2.13
D1	DOOR	0.90 x 2.13
D2	DOOR	0.75 x 2.13
W	WINDOW	1.83 x 1.22
V	VENTILATOR	1.83 x 0.61
V1	VENTILATOR	1.31 x 0.91

Tharani
ER. THARANIPATHI. C
38, Boyer Street No. 1,
Singanailor (Po), Coimbatore-641 005.
Cell : 98422 99779
CBE L.P.A/E/GR-1/19/040333
ARCHITECT / REGISTERED ENGINEER


S.A. BRUNOVASANTH
S.A.BRUNOVASANTH (B.E. (Civil) M.E. (Struct))
No.16, Vetrakaran Koril Thottam, S.M. Palayam
G.N.Mulla, Coimbatore - 641 029
Cell : 9940900916
Coimbatore L.P.A/19/GR-1/20/02/004

STRUCTURAL ENGINEER

APPLICANT

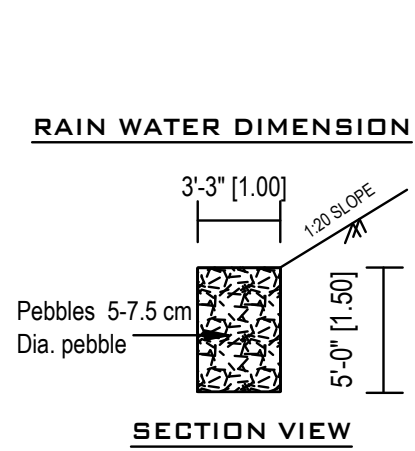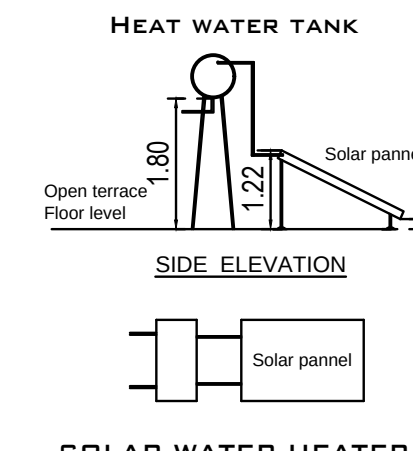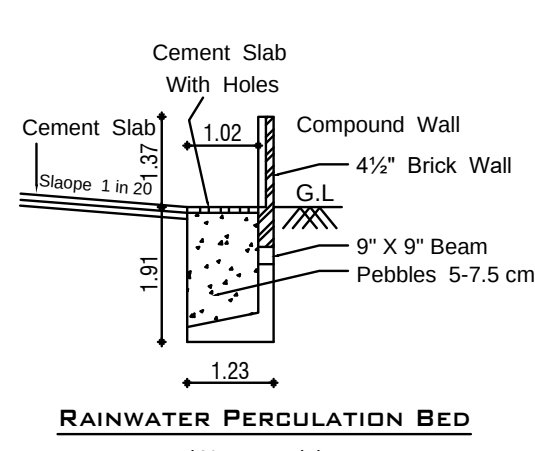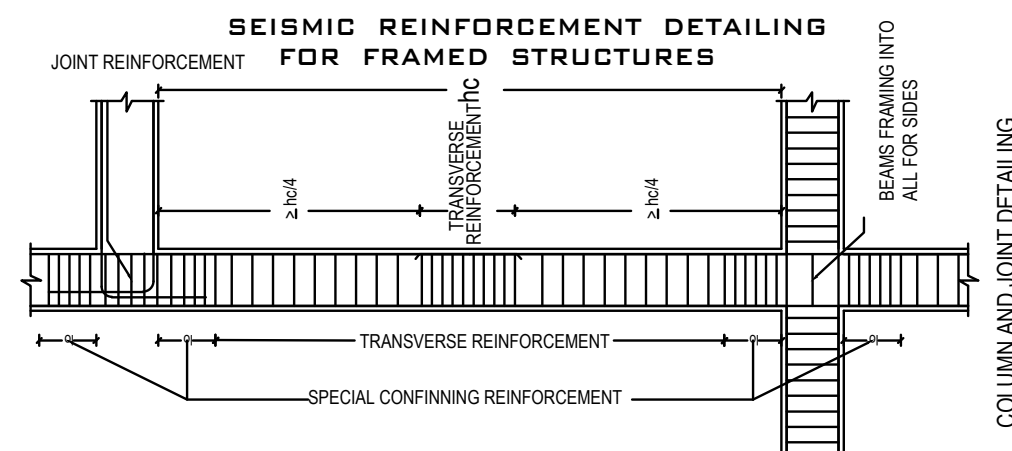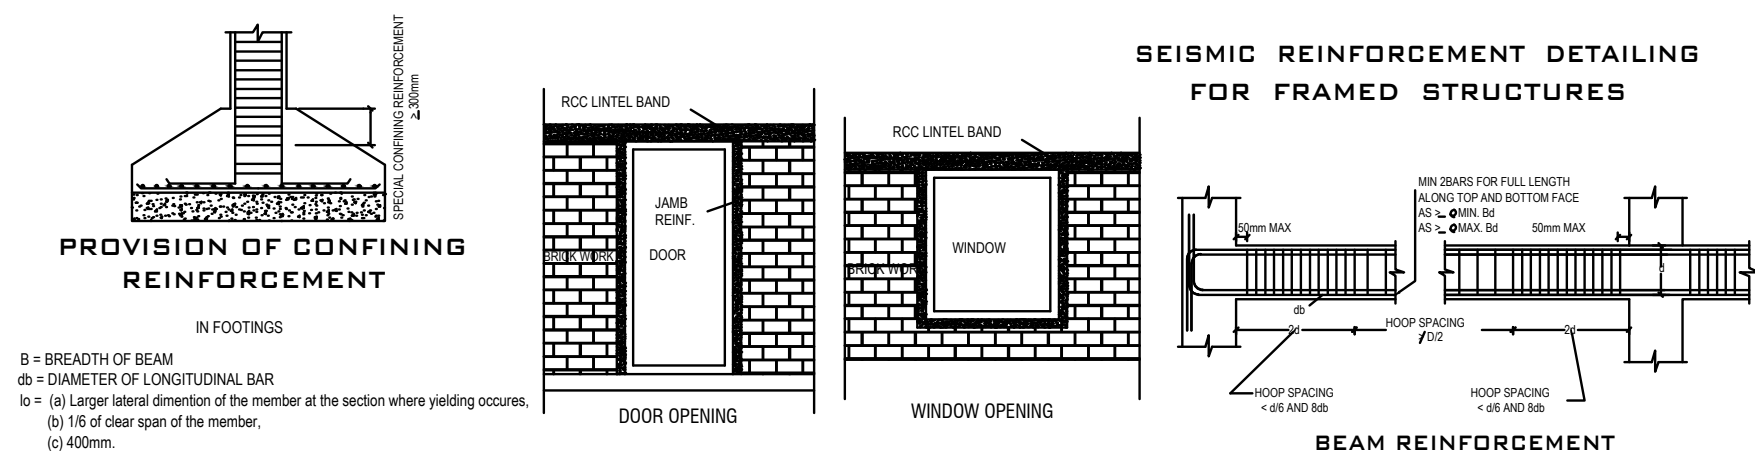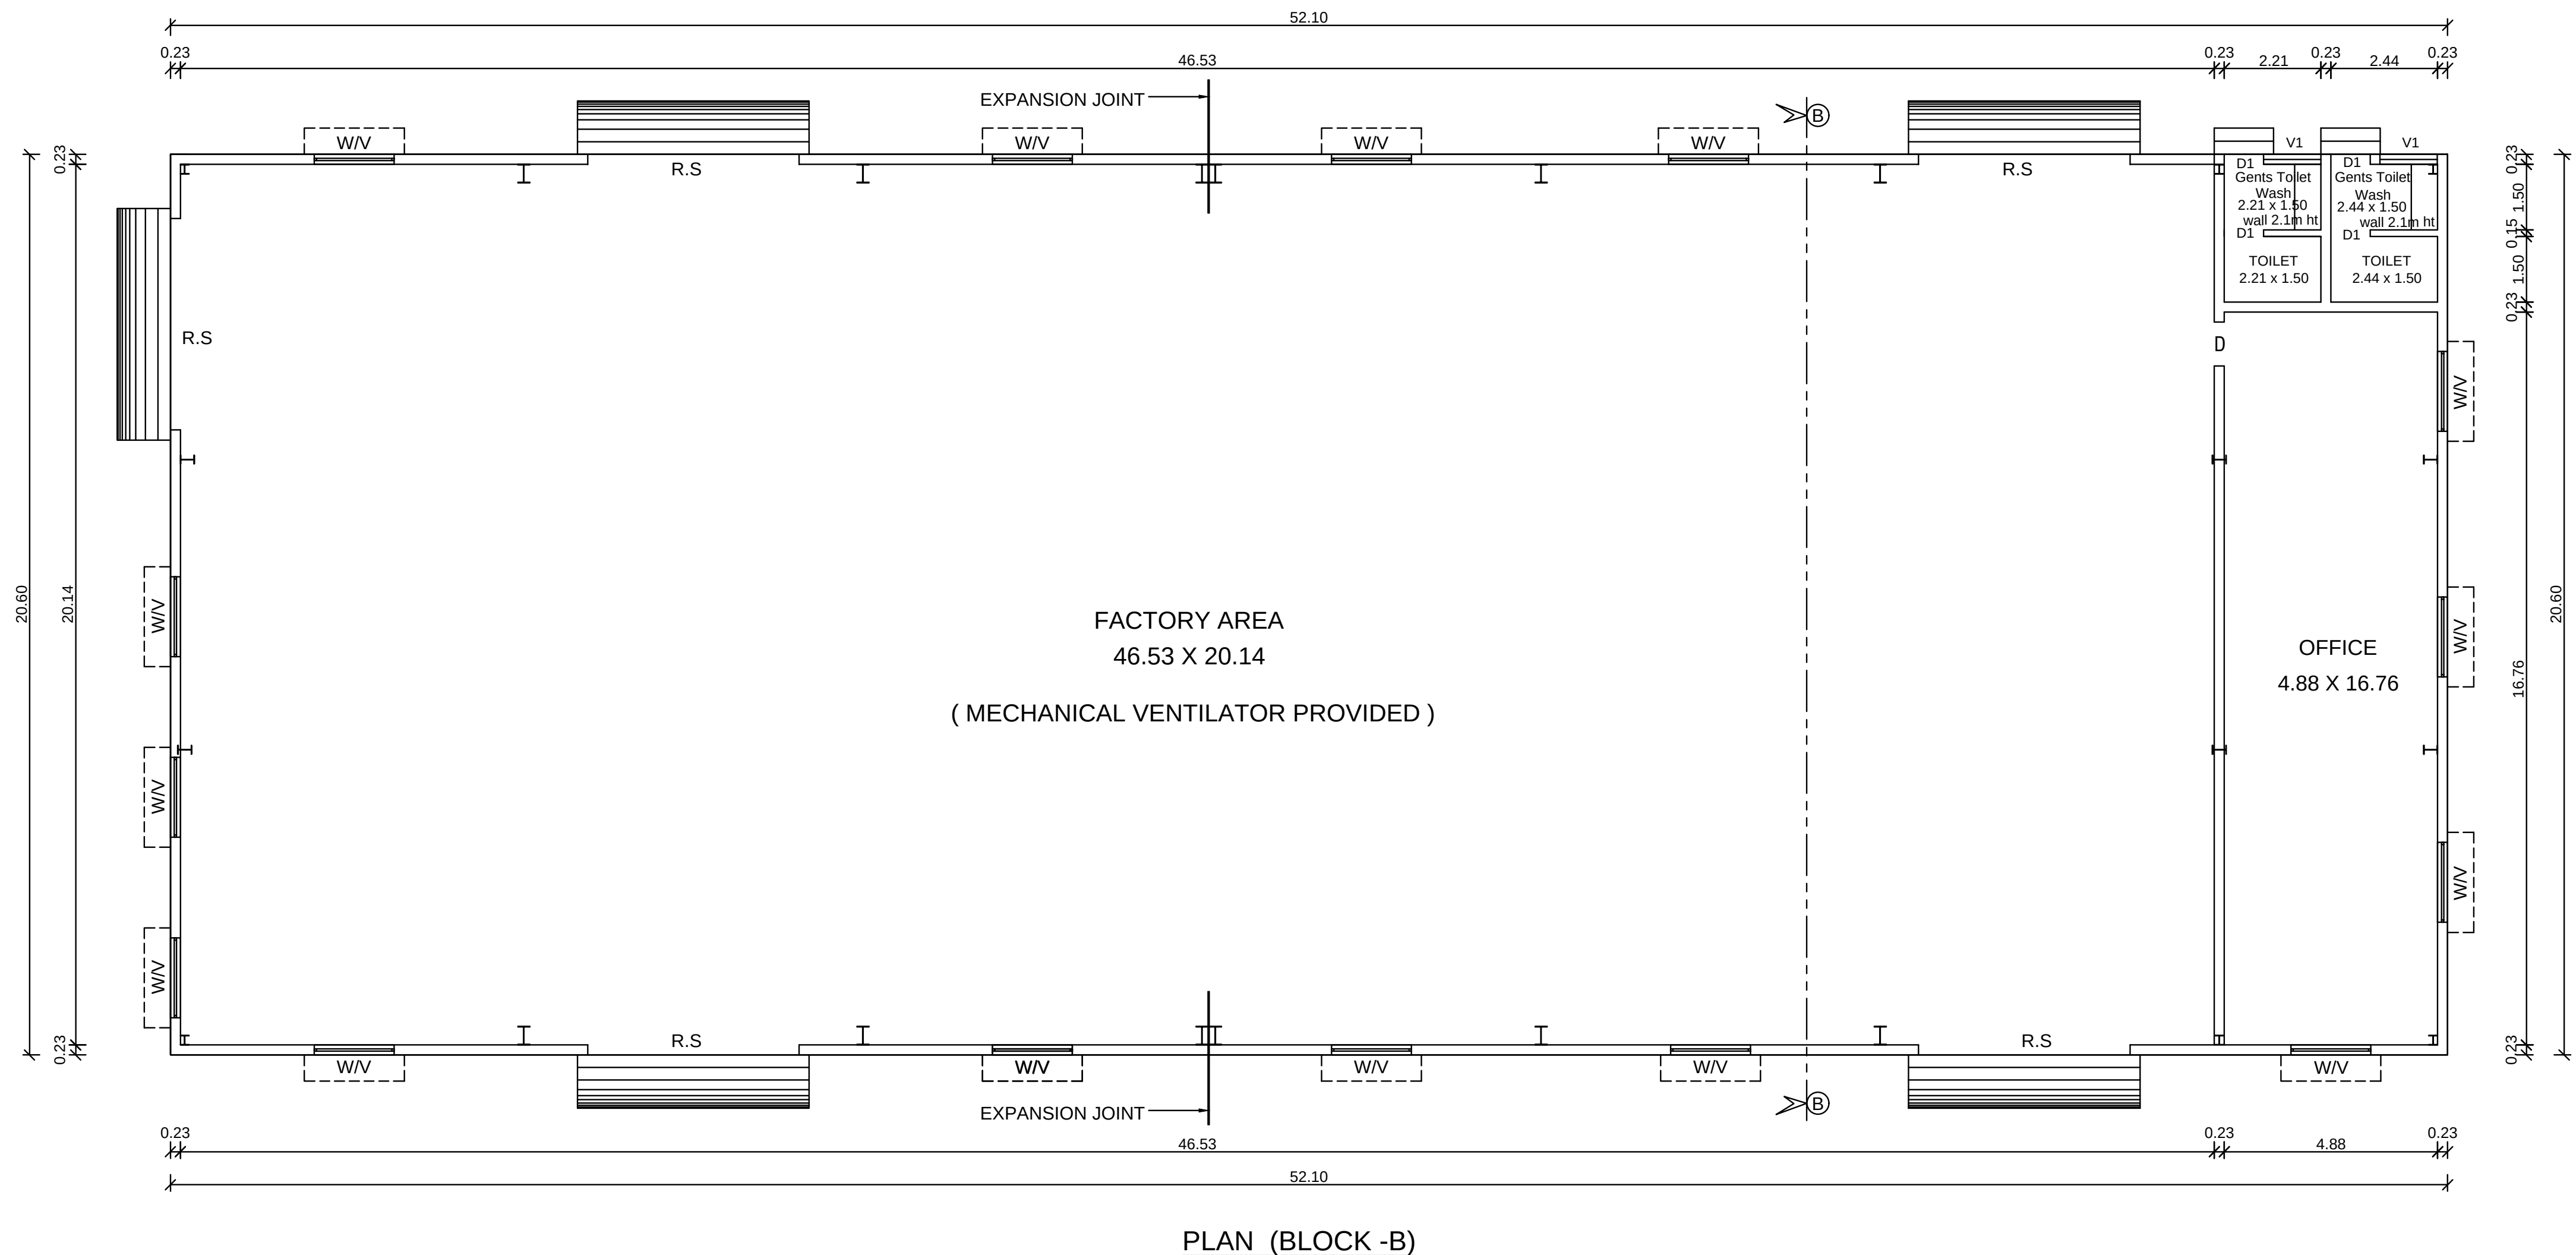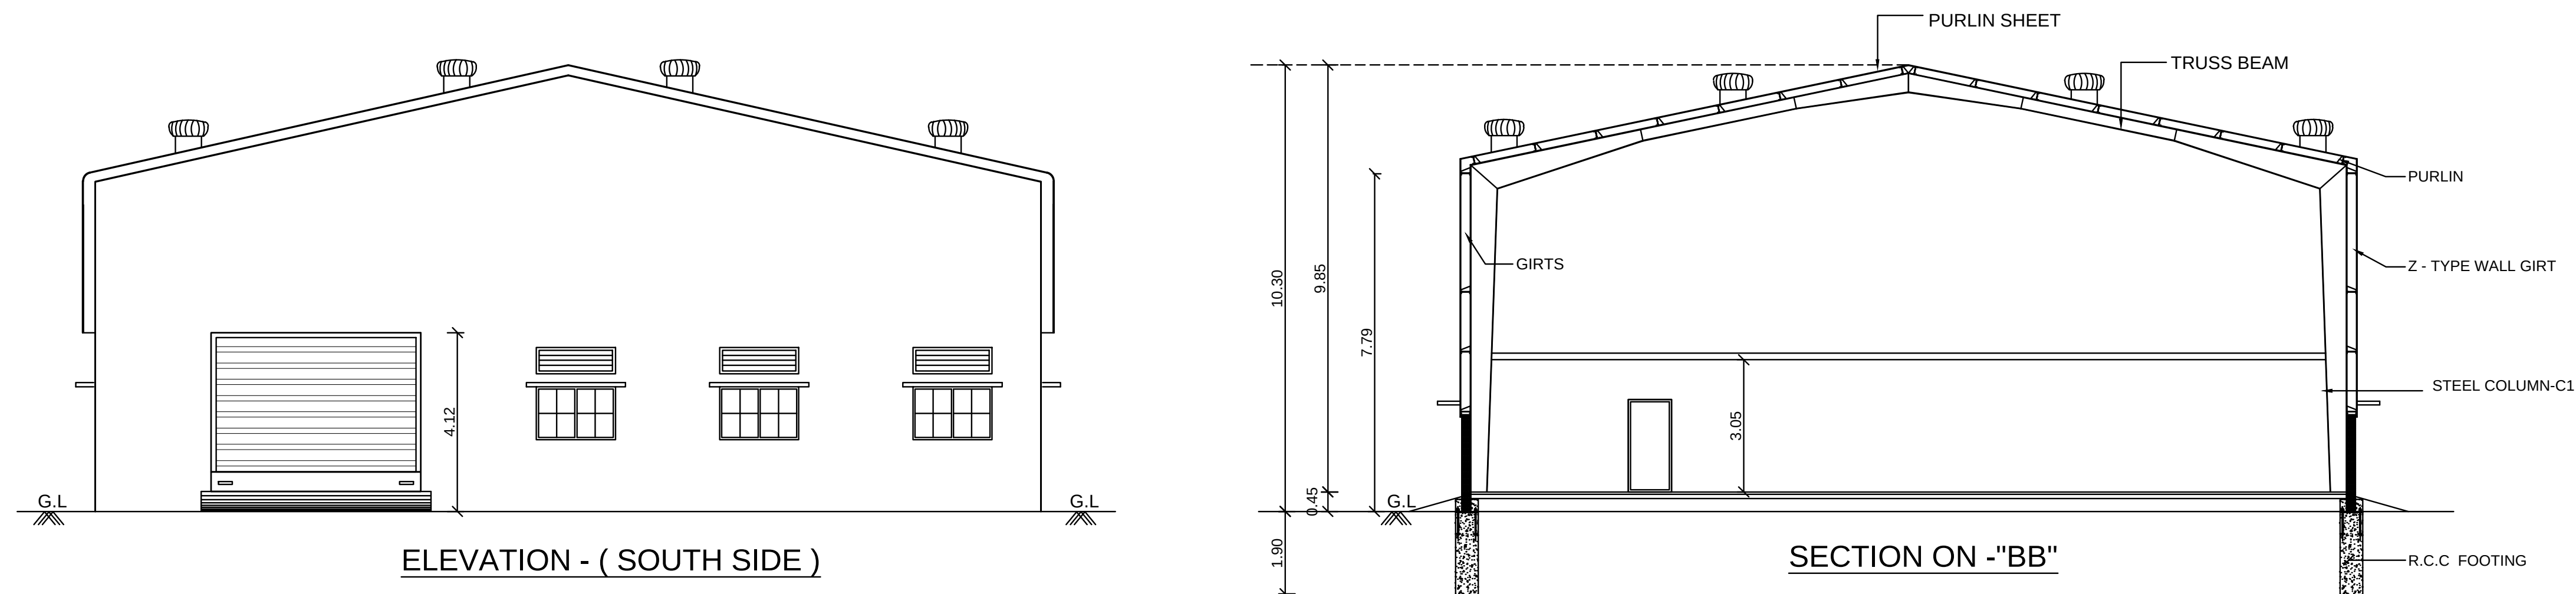


ALL DIMENSION ARE IN " METER "

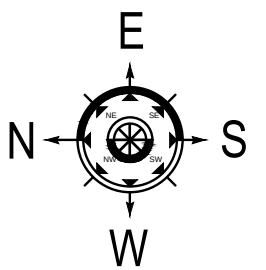

SCHEDULE OF JOINERY		IN METER
R.S	ROLLING SHUTTER	4.84 x 3.66
D	DOOR	1.00 x 2.13
D1	DOOR	0.90 x 2.13
D2	DOOR	0.75 x 2.13
W	WINDOW	1.83 x 1.22
V	VENTILATOR	1.83 x 0.61
V1	VENTILATOR	1.31 x 0.91

STRUCTURAL ENGINEER

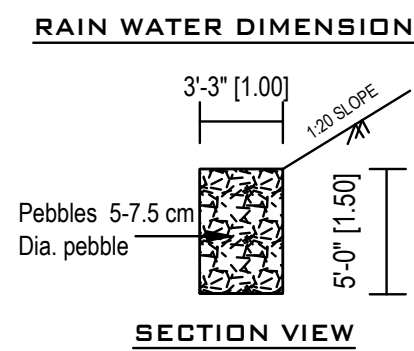

APPLICANT

SITE PLAN SHOWING THE PROPOSED CONSTRUCTION OF G.I. SHEET ROOF INDUSTRIAL BUILDING (SPORTS GOODS)IN S.F.Nos.355/ 1A, 355/ 1B, 355/ 2A & 355/ 2B AT NARASIMMANAICKENPALAYAM VILLAGE & TOWN PANCHAYAT, COIMBATORE NORTH TALUK, COIMBATORE DISTRICT.

SCALE : 1 : 200

CATEGORY :- GREEN

ALL DIMENSION ARE IN " M "

SITE AREA DETAILS :-		IN SQ.M	IN ACRE
S.F.No. 355 / 1A		2962.00	0.73¼
S.F.No. 355 / 1B		2513.00	0.62
S.F.No. 355 / 2A		838.00	0.20¾
S.F.No. 355 / 2B		1287.00	0.31¾
TOTAL SITE AREA		7600.00	1.87¾

BUILDING AREA DETAILS (EDCR REPORT)				
FLOOR NAME	Builtup Area	NON FSI AREA		INDUSTRIAL
		Coverd Parking	Deduction	Net FSI AREA
BLOCK - A				
GROUND FLOOR	1243.81	-	-	1243.81
BLOCK - B				
GROUND FLOOR	1073.26	-	-	1073.26
BLOCK - C				
GROUND FLOOR	1243.81	-	-	1243.81
GRAND TOTAL				
	3560.88	-	-	3560.88

PLOT COVERAGE

-

3560.88

7600.00

= 0.468

FLOOR SPACE INDEX AREA

-

3560.88

7600.00

X 100 = 46.85 %

OSR AREA

-

764.82 Sq.M

No. OF WORKERS

-

15 Nos.

REFERENCE :

Site Boundry

-

Proposed Building

-

Drive Way

-

Existing Road

-

OSR

-

E. THARANIPATHI. C


38, Boyer Street No. 1,
Singanailor (Po), Coimbatore-641 005.
Cell: 98422 68079
CBE L.P.A/RE/GR-4/19/04/033

ARCHITECT / REGISTERED ENGINEER

S.A. BRUNOVASANTH(B.E.(Civil)M.E. (Struct)
No.16, Vettakken Kovil Thottam, S.M. Palayam
G.N.Mills, Coimbatore - 641 029
Cell:-9940900916
Coimbatore TPA/SE/GR-1/20/02/004

STRUCTURAL ENGINEER

APPLICANT

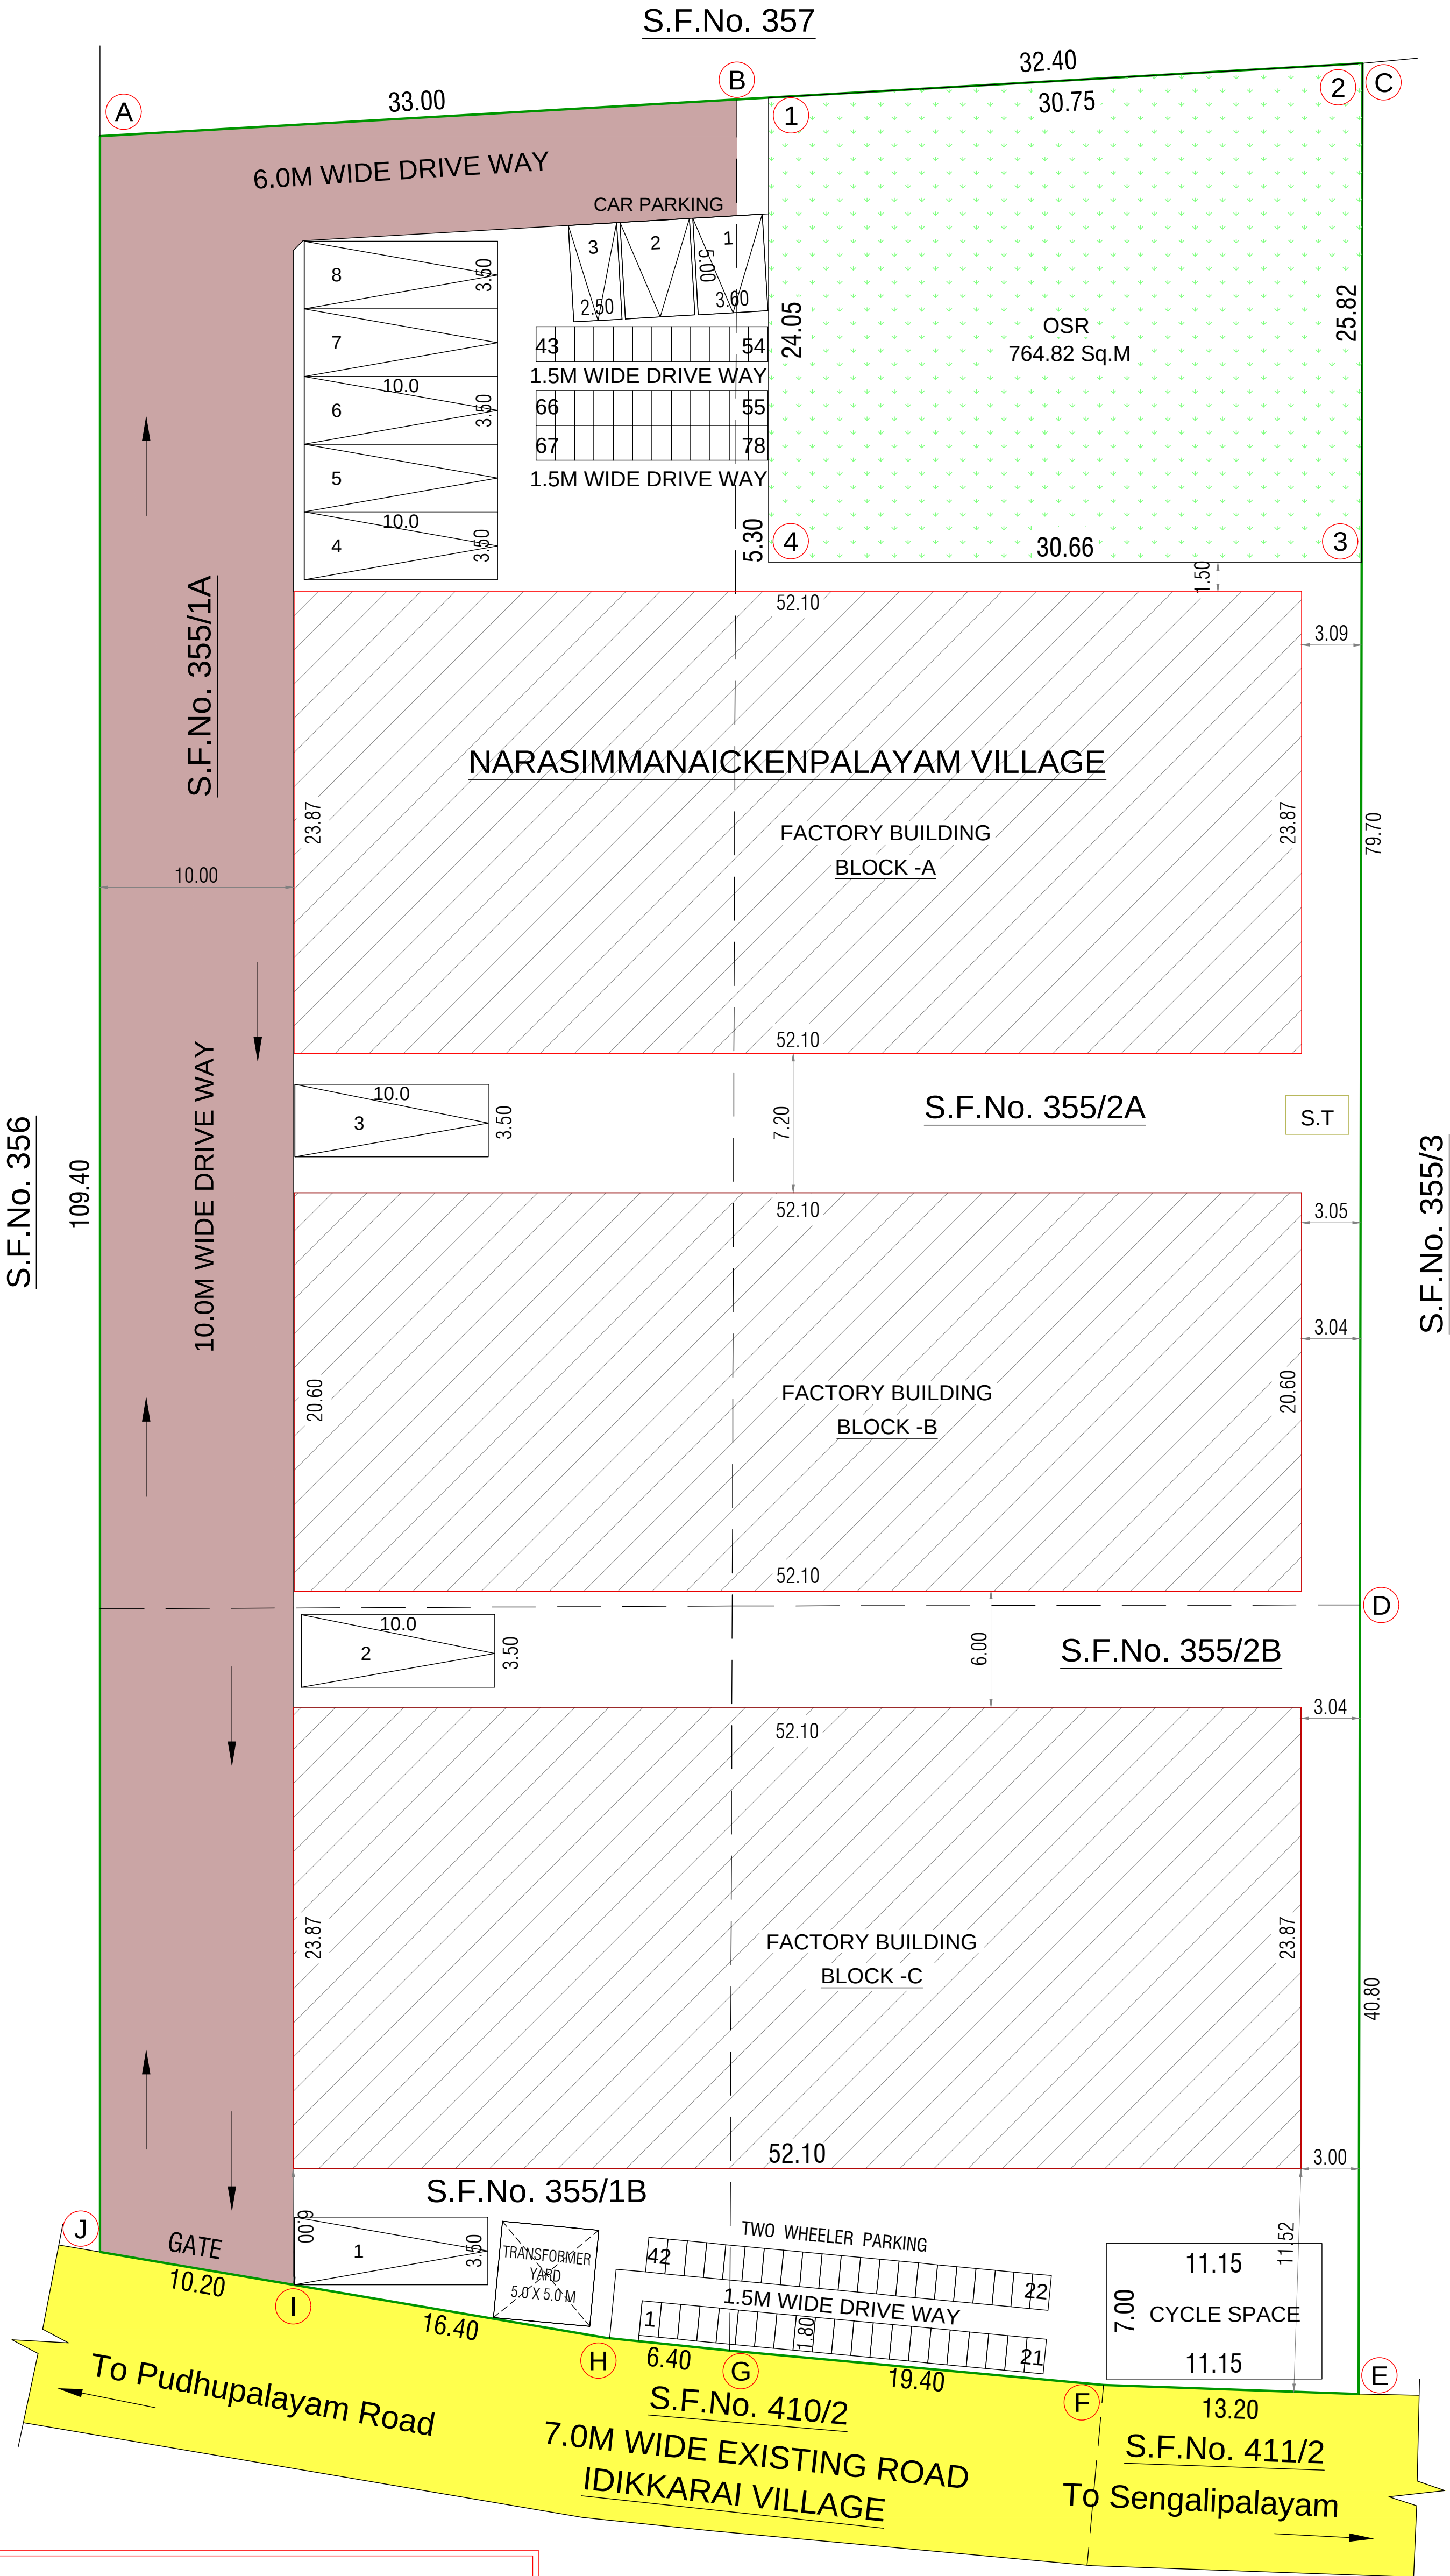

SITE APPROVAL
Roc No : SWP / BPA / 009286 / 2023 Dated 19.04.2023
Site Boundary shown as "A to J" and numbered as SWP / DTCP / COIMBATORE /
Site Approval No. : 263 / 2023

PLANNING PERMISSION
Roc No : SWP / BPA / 009286 / 2023 Dated 19.04.2023
Planning Permission No. : 300 / 2023

P.PARTHIBAN
SURVEYOR / ASSISTANT DRAUGHTS MAN

U.BHARATHY
DRAUGHTS MAN- Grade. III