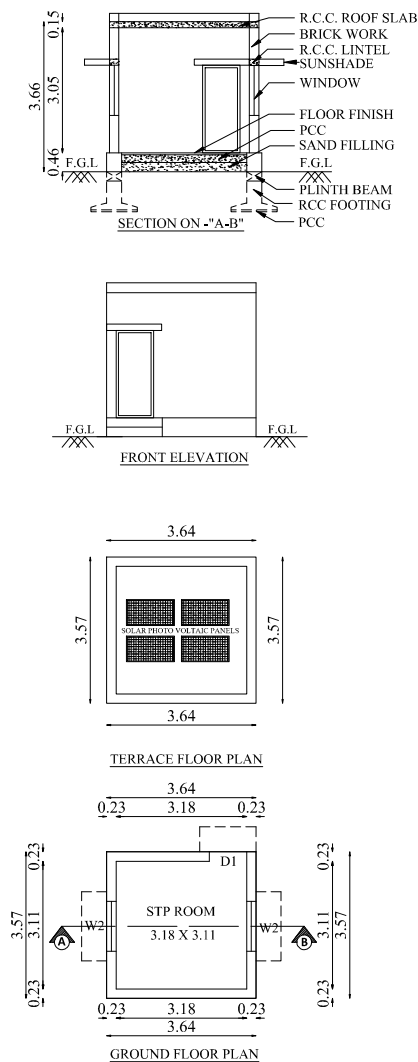
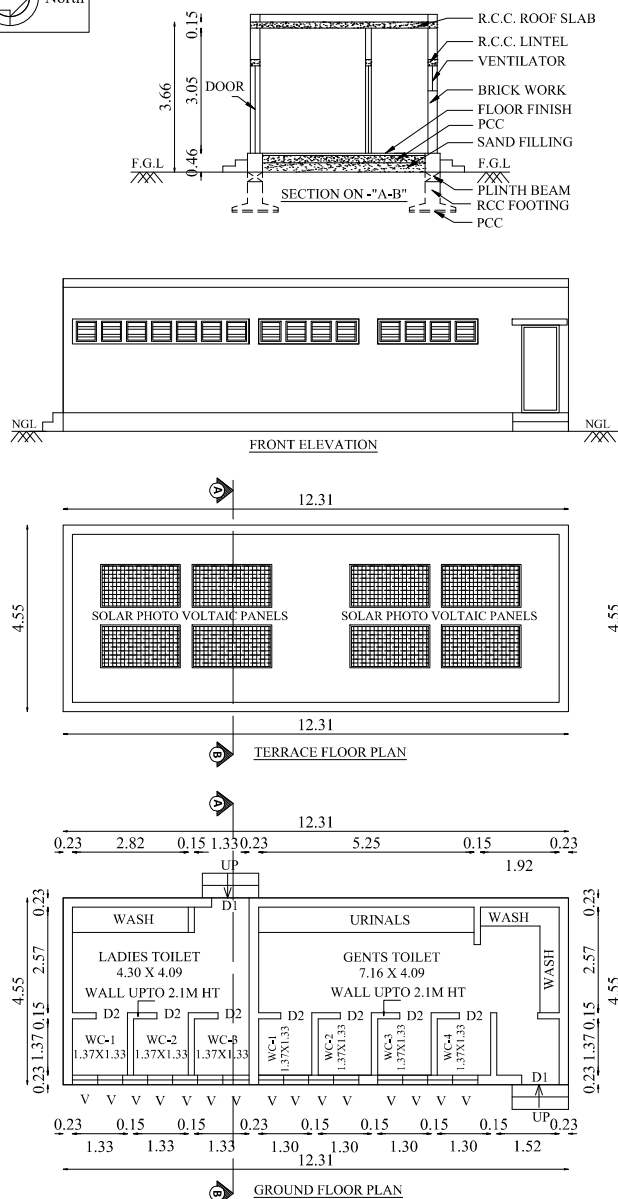
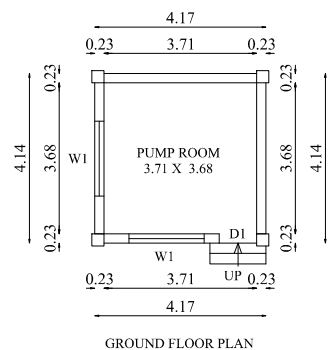


Applicant








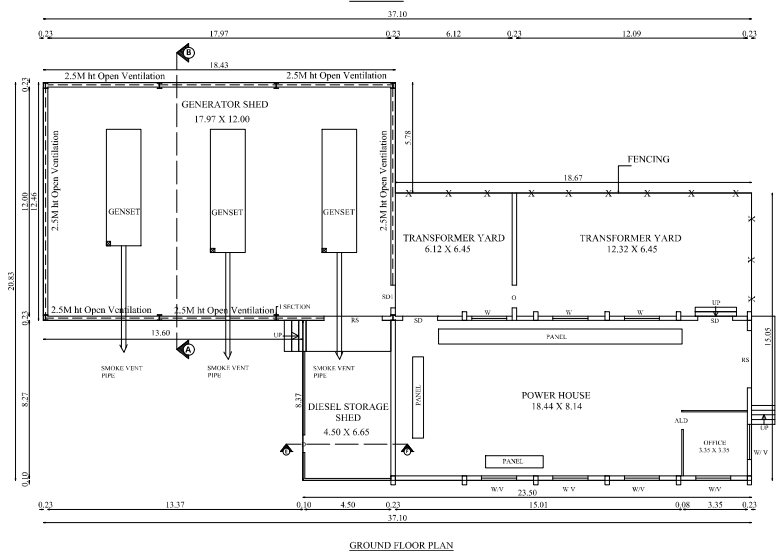



Figure 1 is a detailed ground floor plan of a building. The plan shows a rectangular layout with several rooms and a central corridor. Key areas include a LADIES TOILET (4.51 x 5.42), MEN TOILET (4.51 x 5.42), GENTS TOILET (2.00 x 2.72), and a central corridor. Dimensions are provided for various sections and overall building measurements. The plan is labeled "GROUND FLOOR PLAN" at the bottom.

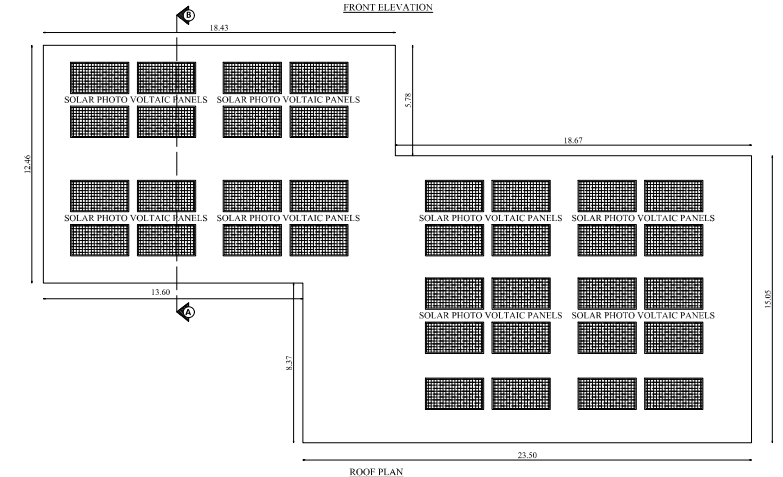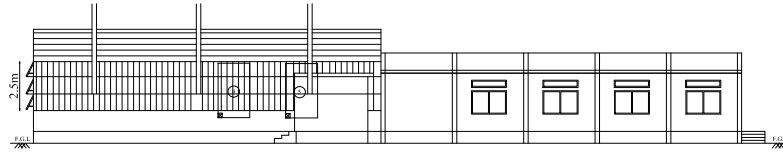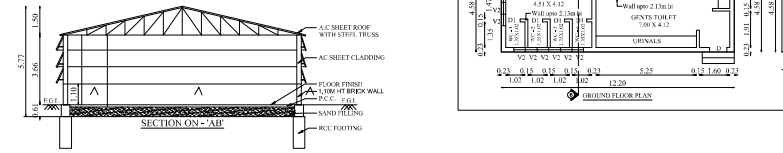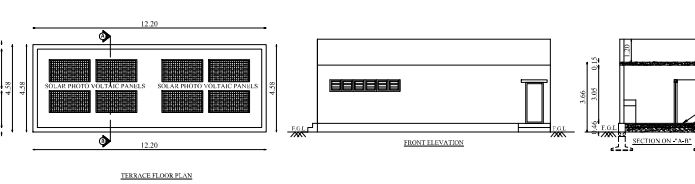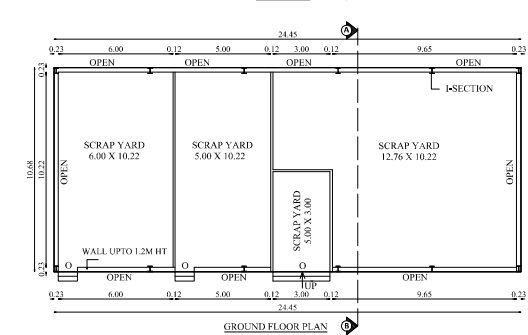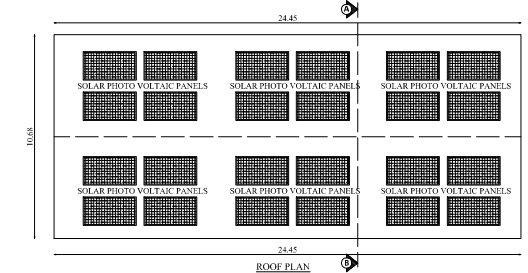

North

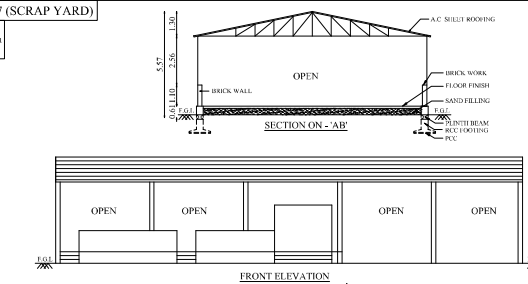

--	--

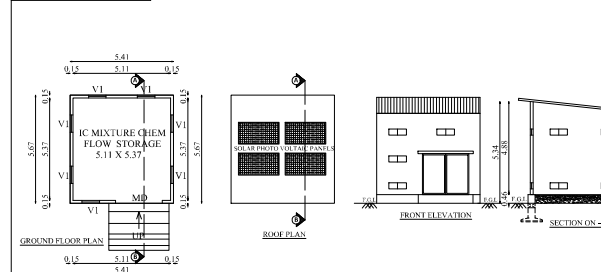

SHEET NO- 7/8

Scale 1 : 100

FLOOR NAME	FSI AREA	NON FSI AREA	TOTAL AREA
	In Sqm	In Sqm	In Sqm
BLOCK - 5 (POWER HOUSE)			
GROUND FLOOR	550.97	-	550.97
BLOCK - 6 (TOILET)			
GROUND FLOOR	55.88	-	55.88
BLOCK - 7 (SCRAP YARD)			
GROUND FLOOR	261.13	-	261.13
BLOCK - 8 (STORAGE)			
GROUND FLOOR	30.69	-	30.69

JOINERY DETAILS		
TYPE	DESCRIPTION	SIZE
RS	ROLLING SHUTTER	3.05 X 3.05
SD	SLIDING DOOR	1.83 X 2.13
SD1	SLIDING DOOR 1	1.20 X 2.13
D	DOOR	0.91 X 2.13
D1	DOOR 1	0.76 X 2.13
W	WINDOW	1.83 X 1.52
V	VENTILATOR	1.83 X 0.61
V1	VENTILATOR 1	0.91 X 0.61
V2	VENTILATOR 2	0.61 X 0.91
All metric dimensions are in metre		

All metric dimensions are in metre

G. Srinivasan
G. SRINIVASAN, B.E (Mech), FIE
Construction Engineer (CE)
14/2 & 4, Annaswathi Road
Opp. Tiger Truffles, Postalamadu
Coimbatore - 641 004
Coimbatore - LPA/CE/10/07/001

Construction Engineer

J. Vidya
VIDYA SRINIVASAN
CA/ 2015/69371
VESTA ARCHITECTS
252, Avinashi Road,
Peelamadu,
Coimbatore - 641 004.

Architect






G. Nirmal
G. Nirmal Chander MIE (Structures) MIE
Chartered Engineer - M 57946
Structural Consultant
25, New Damu Nagar, Pullaikulam Road,
Coimbatore - 641 037.

Structural Engineer

For L.G. BALAKRISHNAN & BROS LTD

P. PRABAKARAN
Managing Director

Applicant

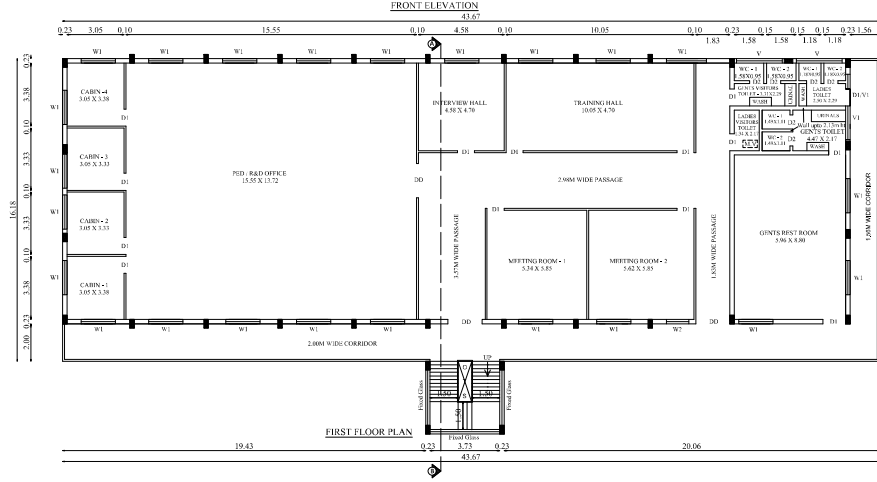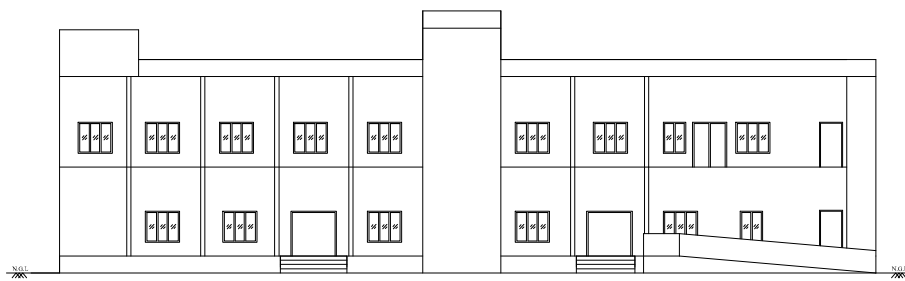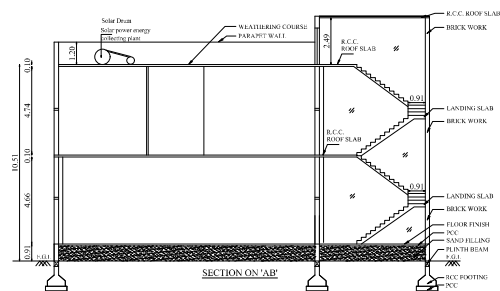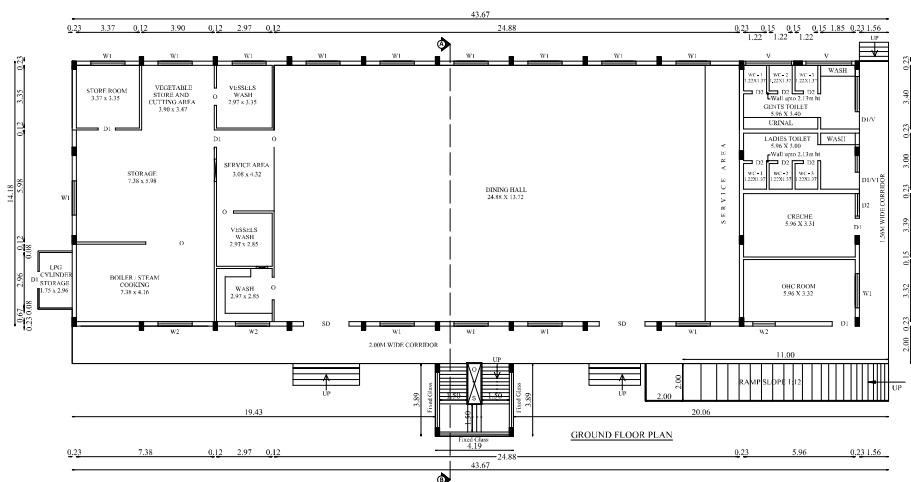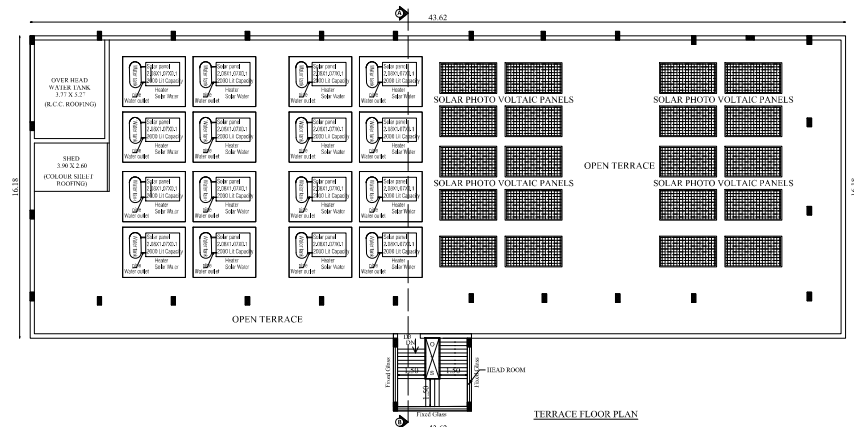

BLOCK - 3	SHEET NO- 6/8
-----------	---------------

PLAN SHOWING THE EXISTING
CONSTRUCTED CANTEN BUILDING IN
ALREADY APPROVED S.F.NO: 210/2B,
210/3,213,214/1,214/2 OF KARIYAMPALAYAM
VILLAGE AND 223/1,225,226,227/1, 227/2,
227/3A AT PILLAIYAPPAMPALAYAM VILLAGE,
NOW REVISED & ADDITIONAL S.F.NO: 202/2B,
210/2B,210/3, 213 OF KARIYAMPALAYAM
VILLAGE AND 225,226/1,226/2,226/3,226/4
OF PILLAIYAPPAMPALAYAM VILLAGE, ANNUR
TALUK, COIMBATORE DISTRICT.

Scale 1 : 100

AREA DETAILS:

FLOOR NAME	FSI AREA	NON FSI AREA	TOTAL AREA
	In Sqm	In Sqm	In Sqm
BLOCK - 3 (CANTEN & OFFICE BLOCK)			
GROUND FLOOR	728.61	-	728.61
FIRST FLOOR	722.92	-	722.92
HEAD ROOM	-	17.25	17.25

JOINERY DETAILS

TYPE	DESCRIPTION	SIZE
SD	SLIDING DOOR	2.44 X 2.44
D1	DOOR 1	0.91 X 2.44
D2	DOOR 2	0.76 X 2.44
D3	DOOR 3	1.22 X 1.95
DD	DOUBLE DOOR	1.83 X 2.44
W1	WINDOW 1	1.83 X 1.67
W2	WINDOW 2	1.20 X 1.67
V	VENTILATOR	2.44 X 0.61
V1	VENTILATOR 1	1.80 X 0.61

All metric dimensions are in metre

G. SRINIVASAN, B.E (Hons), FIE
Construction Engineer (CE)
14/2 & 4, Ashwathi Road
Opp. Thyagar Theatre, Pezhamadu
Coimbatore - 641 004
Coimbatore - LPA/CE/1907/001

Construction Engineer

B. Vidya
VIDYA SRINIVASAN
CA/ 2015/69371
VESTA ARCHITECTS
252, Avinashi Road,
Peetamedu,
Coimbatore - 641 604.

Architect

G. Nirmal Chander ME (Structures) ME
Chartered Engineer - M 57946
Structural Consultant
25, New Daru Nagar, Pollakulam Road,
Coimbatore - 641 037.

Structural Engineer

For L.G. BALAKRISHNAN & BROS LTD
P. PRABAKARAN
Managing Director

Applicant

PLAN SHOWING THE EXISTING ADDITIONAL
CONSTRUCTED INDUSTRIAL BUILDING
(MANUFACTURING OF AUTOMOTIVE CHAINS,
SPROCKETS AND AUTOMOTIVE COMPONENTS)
IN ALREADY APPROVED S.F.NO. 210/2B,210/3,
213,214/1,214/2 OF KARIYAMPALAYAM VILLAGE
AND 223/1,225,226,227/1,227/2,227/3A AT
PILLAIYAPPAMPALAYAM VILLAGE, NOW REVISED &
ADDITIONAL S.F.NO. 202/2B,210/2B,210/3,213 OF
KARIYAMPALAYAM VILLAGE AND 225,226/1,226/2,
226/3,226/4 OF PILLAIYAPPAMPALAYAM VILLAGE,
ANNUR TALUK, COIMBATORE DISTRICT.



Scale 1 : 200

G. Srinivasan
G. SRINIVASAN, S.E (P) and, P.E
Construction Engineer (CE)
1402 & 4, Annamalai Road
Opp. Thayer Theatres, Pudukkottai
Coimbatore - 641 004
Coimbatore - 1/PN/CE/1907/091

Construction Engineer

V. Srinivasan
VIDYA SRINIVASAN
CA/ 2015/69371
VESTA ARCHITECTS
252, Annamalai Road,
Pudukkottai,
Coimbatore - 641 004.

Architect

G. Nirmal
G. Nirmal Chander srt (Structural) ME
Chartered Engineer - M 57940
Structural Consultant
25, New Durga Nagar, Pudukkottai Road,
Coimbatore - 641 007.

Structural Engineer


For L.G. BALAKRISHNAN & BROS LTD
P. Prakasharam
P. PRAKASHARAM
Managing Director

Applicant

179.77

179.77

ROOF PLAN

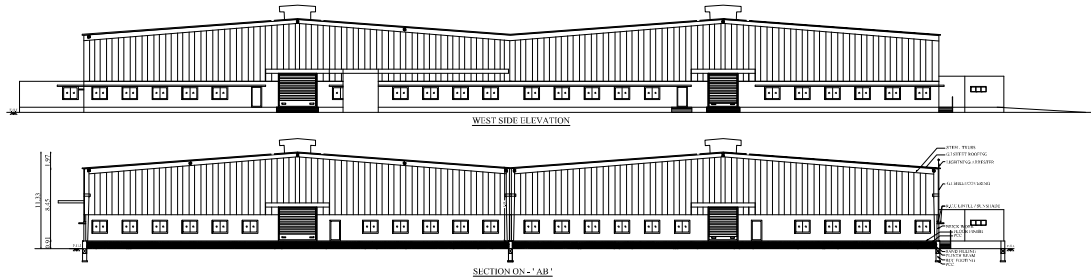

BLOCK - 2 (INDUSTRY BUILDING) SHEET NO-4/8

FLOOR PLAN, ELEVATION & SECTION

PLAN SHOWING THE EXISTING ADDITIONAL CONSTRUCTED INDUSTRIAL BUILDING (MANUFACTURING OF AUTOMOTIVE CHAINS, SPROCKETS AND AUTOMOTIVE COMPONENTS) IN ALREADY APPROVED SPNO: 210/28.210/3, 213.214/1,214/2 OF KARIYAMPALAYAM VILLAGE AND 223/1,223.226,227/1,227/2,227/3A AT PULAYAPPAMPALAYAM VILLAGE, NOW REVISED & ADDITIONAL S.F.NO: 202/28, 210/28.210/3, 213 OF KARIYAMPALAYAM VILLAGE AND 225/26/1,226/2, 226/3,226/4 OF PULAYAPPAMPALAYAM VILLAGE, ANNUR TALUK, COIMBATORE DISTRICT.



Scale 1 : 200

AREA DETAILS

FLOOR NAME	FSI AREA	NON FSI AREA	TOTAL AREA
	In Sqm	In Sqm	In Sqm

BLOCK-2 (INDUSTRY BUILDING)	18934.85	-	18934.85
-----------------------------	----------	---	----------

JOINERY DETAILS		
TYPE	DESCRIPTION	SIZE
RS	ROLLING SHUTTER	4.50 X 5.50
RSI	ROLLING SHUTTER I	3.50 X 3.50
D	DOOR	1.22 X 2.44
D1	DOOR 1	0.91 X 2.13
D2	DOOR 2	0.76 X 2.13
SD	SWING DOOR	0.91 X 2.13
W1	WINDOW 1	1.83 X 1.52
V	VENTILATOR	0.61 X 0.61

All metric dimensions are in metre

MACHINERY DETAILS:

S.NO	MACHINE NAME	QTY	HP	TOTAL HP
1	2 TON AC-1	1	2.00	2.00
2	2 TON AC-1	1	2.00	2.00
3	GLASSON GEAR HOISING	1	54.06	54.06
4	GEAR SHAVING MACHINE	1	12.50	12.50
5	ULTRA LONG WASHING MC	1	42.94	42.94
6	2 TON AC-1	1	2.00	2.00
7	2 TON AC-1	1	2.00	2.00
8	GEAR DRIVE WHEEL MC-1	1	3.50	3.50
9	CORNING TOWER	1	35.00	35.00
10	COMPRESSOR	1	40.20	40.20
11	ESS COMPRESSOR	1	75.00	75.00
12	ESS COMPRESSOR	1	75.00	75.00
13	DRILL	1	0.50	0.50
14	SWT GRINDING	1	34.12	34.12
15	INDUSTRY OVER	1	15.06	15.06
16	CHAIN ASSEMBLY LINE-1	1	83.03	83.03
17	CHAIN ASSEMBLY LINE-2	1	83.03	83.03
18	CHAIN ASSEMBLY LINE-3	1	83.03	83.03
19	CHAIN ASSEMBLY LINE-4	1	83.03	83.03
20	CHAIN ASSEMBLY LINE-5	1	83.03	83.03
21	CHAIN ASSEMBLY LINE-6	1	83.03	83.03
22	CHAIN ASSEMBLY LINE-7	1	83.03	83.03
23	CHAIN ASSEMBLY LINE-8	1	83.03	83.03
24	HIGH CURING MC	8	8.88	28.3
25	CHIMNEY MC-1	1	5.00	5.00
26	TABLE DRILLING MC	1	0.50	0.50
27	BENCH GRINDING MC	1	0.50	0.50
28	CENTRIFUGAL MC	1	3.00	3.00
29	PRESS	1	2.16	2.16
30	HEATING FURNACE	1	28.15	28.15
TOTAL			45.87	66.61

G. SURESHKARAN, S.E (Mech), PE
Chartered Engineer (CE)
No. 6, A. Annamalai
Opp. Tiger Mall, Padmanabha
Coimbatore - 641 001


Construction Engineer

G. SURESHKARAN
CAI/2015/68371
VEDA ARCHITECTS
212, Anna Nagar, Padmanabha
Coimbatore - 641 001
Architect

G. NIRMAL, S.E (Structural)
Chartered Engineer - No. 12945
Structural Engineer
21, New Colony, Padmanabha
Coimbatore - 641 001
Structural Engineer

For L.G. BALAKRISHNAN & SONS LTD
P. PRASADARAO
Managing Director

Applicant

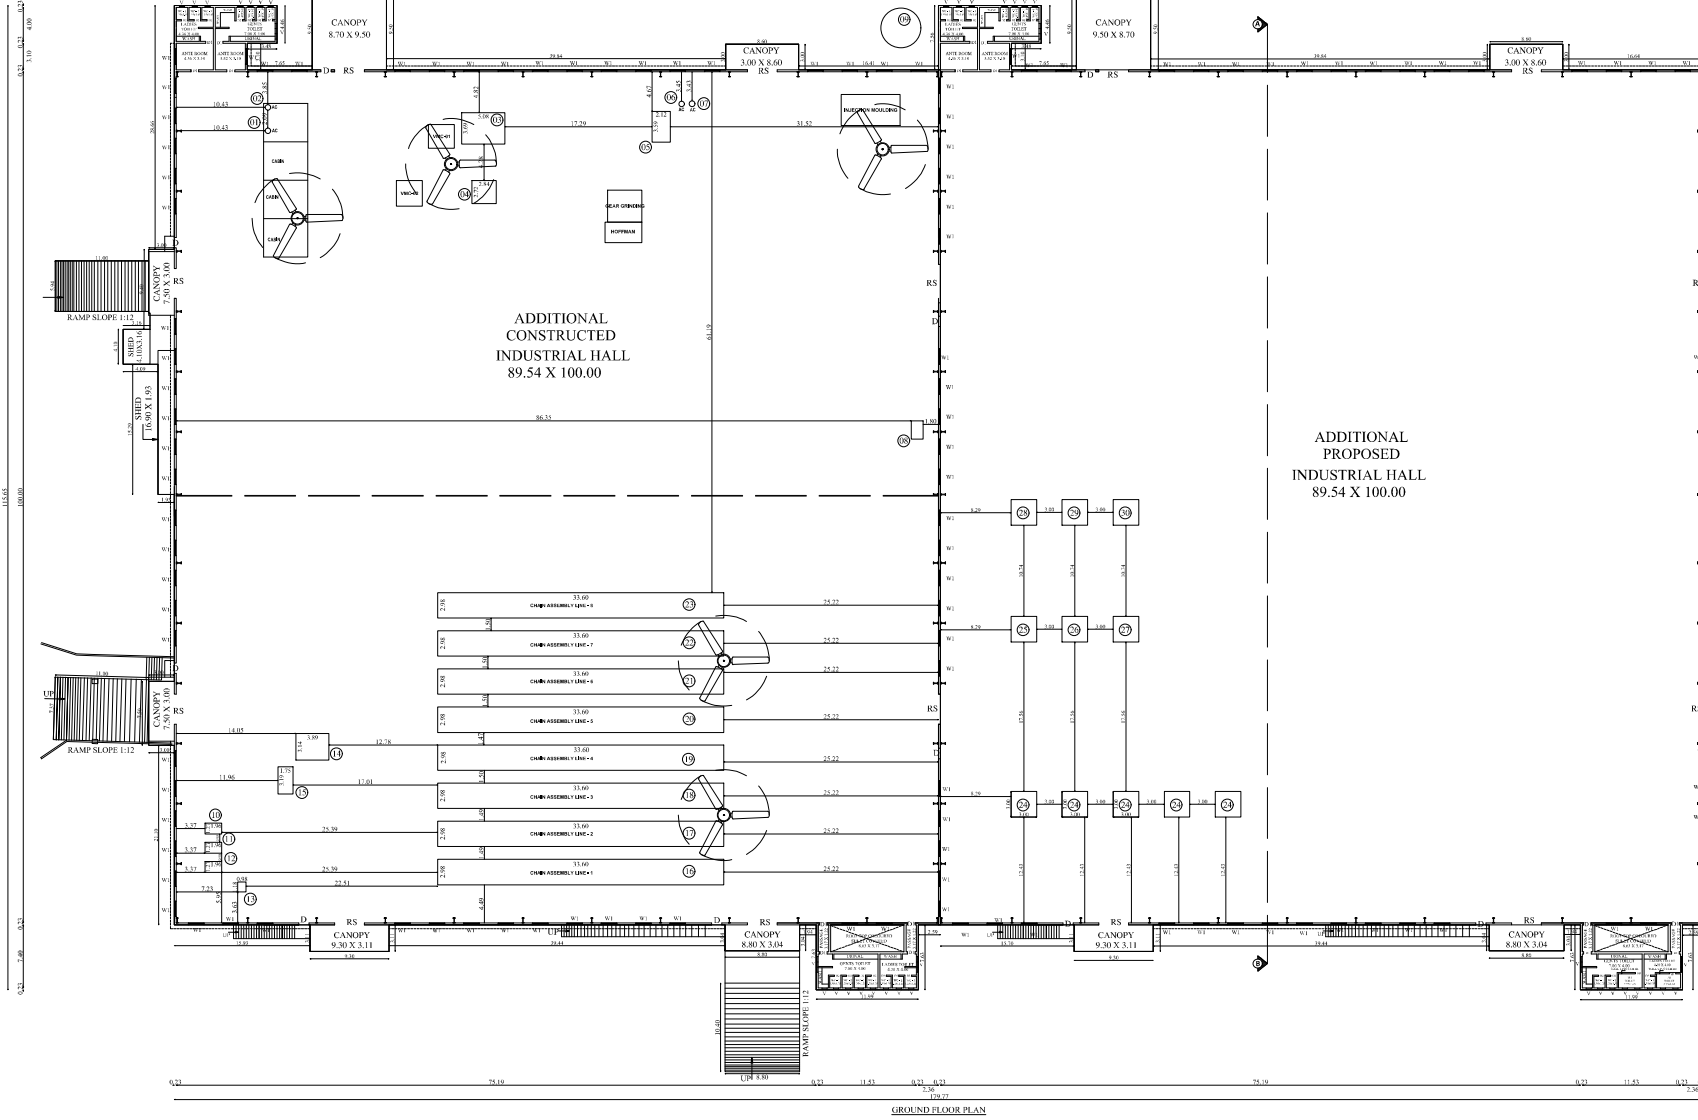

GROUND FLOOR PLAN

ROOF PLAN

PLAN SHOWING THE EXISTING APPROVED AND ADDITIONAL CONSTRUCTED INDUSTRIAL BUILDING (MANUFACTURING OF AUTOMOTIVE CHAINS, SPROCKETS AND AUTOMOTIVE COMPONENTS) IN ALREADY APPROVED S.F.NO: 210/2B,210/3,213, 214/1,214/2 OF KARIYAMPALAYAM VILLAGE AND 223/1,225,226,227/1,227/2,227/3A AT PILLAIYAPPAMPALAYAM VILLAGE, NOW REVISED & ADDITIONAL S.F.NO: 202/2B, 210/2B,210/3, 213 OF KARIYAMPALAYAM VILLAGE AND 225,226/1,226/2,226/3,226/4 OF PILLAIYAPPAMPALAYAM VILLAGE, ANNUR TALUK, COIMBATORE DISTRICT.



Scale 1 : 200

G. Srinivasan
G. SRINIVASAN, B.E (Struct), P.E
 Construction Engineer (CE)
 142 & 4, Avinashi Road
 Opp. Tirupur Textiles, Peelamedu
 Coimbatore - 641 004
 Coimbatore - LPA/CE/1907/001

Construction Engineer

Vidya Srinivasan
VIDYA SRINIVASAN
 CA/ 2015/69371
VESTA ARCHITECTS
 252, Avinashi Road,
 Peelamedu,
 Coimbatore - 641 004.


Architect

G. Nirmal Chander
G. Nirmal Chander M.E (Structural) M.E
 Chartered Engineer - M 57946
 Structural Consultant
 25, New Damu Nagar, Pullikulam Road,
 Coimbatore - 641 037.


Structural Engineer

For **L.G. BALAKRISHNAN & BROS LTD**
P. Prabhakaran
P. PRABHAKARAN
 Managing Director

Applicant

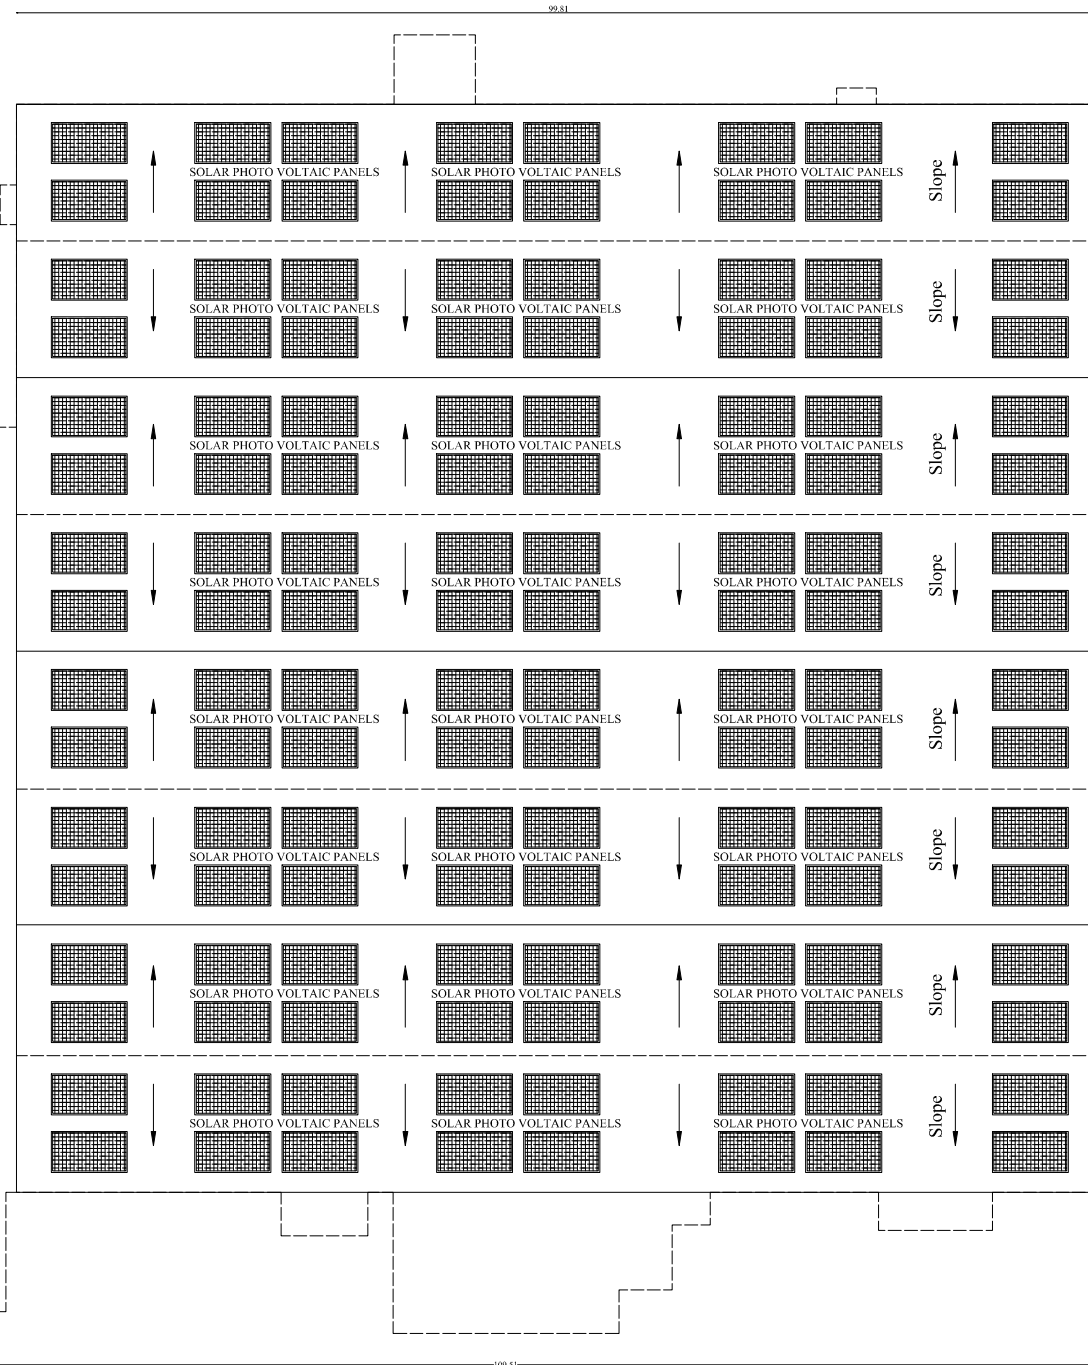

ROOF PLAN

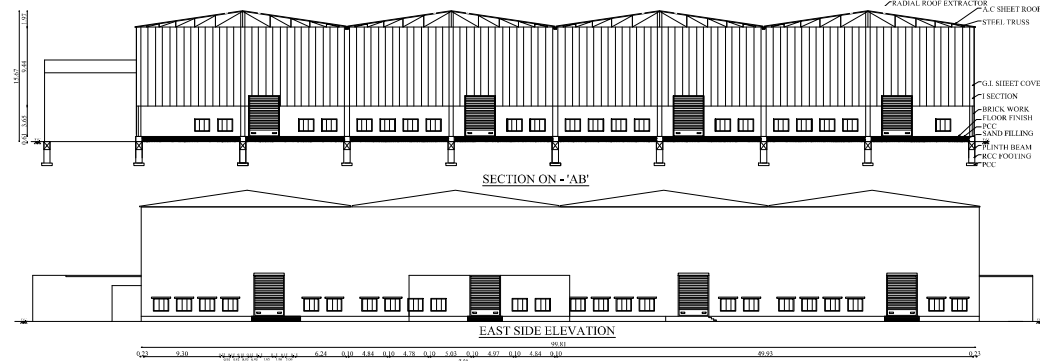


MACHINERY DETAILS:				POWER DETAIL	
S.NO	MACHINE NAME	QTY	HP	TOTAL HP	
1	ROTARY FURNACE-3	1	108.52	108.52	
2	ROTARY FURNACE-2	1	108.52	108.52	
3	ROTARY FURNACE-1	1	108.52	108.52	
4	ROTARY FURNACE-4	1	61.64	61.64	
5	ROTARY FURNACE-5	1	60.44	60.44	
6	ROTARY FURNACE-6	1	108.00	108.00	
7	ROTARY FURNACE-8	1	57.82	57.82	
8	GEN TECH MOTOR-2	1	4.50	4.50	
9	GEN TECH MOTOR-1	1	4.50	4.50	
10	INDO GAS GENERATOR	1	45.50	45.50	
11	DRY TUMBLING-1	1	2.85	2.85	
12	DRY TUMBLING-2	1	2.85	2.85	
13	CHURTEL TUMBLING-1	1	25.70	25.70	
14	CHURTEL TUMBLING-2	1	25.69	25.69	
15	CHURTEL TUMBLING-3	1	24.73	24.73	
16	CHURTEL TUMBLING-4	1	25.70	25.70	
17	CHURTEL TUMBLING-5	1	25.70	25.70	
18	CHURTEL TUMBLING-6	1	25.70	25.70	
19	CHURTEL TUMBLING-7	1	24.60	24.60	
20	GEN CUTTING M/C MOTOR-1	1	3.75	3.75	
21	PAW CUTTING M/C-1 TO 4	4	4.50	18.00	
22	PAW CUTTING M/C-5	1	3.88	3.88	
23	1 TON MOTOR	1	0.50	0.50	
24	1 TON MOTOR	1	1.00	1.00	
25	20 TON WHEEL PRESS	1	26.50	26.50	
26	WHEEL PRESS RECORDER	1	2.00	2.00	
27	WHEEL PRESS RECORDER	1	2.00	2.00	
28	CYLINDRICAL COILER	1	6.50	6.50	
29	SURFACE GRINDING M/C-1	1	3.75	3.75	
30	SURFACE GRINDING M/C-2	1	3.75	3.75	
31	COMPONENT CONVEYER	1	5.00	5.00	
32	DRILL M/C	1	2.00	2.00	
33	DRILL M/C	1	72.77	72.77	
34	DRILL M/C	1	20.00	20.00	
35	DRILL M/C	1	20.00	20.00	
BLOCK - 1 (INDUSTRY BUILDING) SHEET NO. 2/8

FLOOR PLAN, ELEVATION & SECTION

PLAN SHOWING THE EXISTING APPROVED AND ADDITIONAL CONSTRUCTED INDUSTRIAL BUILDING (MANUFACTURING OF AUTOMOTIVE CHAINS, SPROCKETS AND AUTOMOTIVE COMPONENTS) IN A READY APPROVED S.F.NO: 210/2B.210/3.213, 214/1.214/2 OF KARIYAMPALAYAM VILLAGE, NOW REVISED & ADDITIONAL S.F.NO: 202/2B, 210/2B.210/3, 213 OF KARIYAMPALAYAM VILLAGE AND 2,226/2,226/3,226/4 OF PILLAIYAPPAMPALAYAM VILLAGE, ANNUR TALUK, COIMBATORE DISTRICT.

 

AREA DETAILS:			
FLOOR NAME	FSI AREA	NON FSI AREA	TOTAL AREA
BLOCK - 1 (INDUSTRY BUILDING)	In Sqm	In Sqm	In Sqm
GROUND FLOOR	11608.82	-	11608.82

JOINERY DETAILS		
TYPE	DESCRIPTION	SIZE
RS	ROLLING SHUTTER	3.65 X 4.88
D	DOOR	0.91 X 2.44
D1	DOOR 1	0.61 X 2.44
D2	DOOR 2	0.76 X 2.44
O	OPEN	9.78 X 2.44
O1	OPEN 1	5.62 X 2.44
O2	OPEN 2	3.44 X 2.44
O3	OPEN 3	3.65 X 2.44
O4	OPEN 4	1.83 X 2.44
W	WINDOW	1.53 X 1.52
W1	WINDOW 1	1.83 X 1.52
V	VENTILATOR	0.61 X 0.91

All metric dimensions are in metre

G. Srinivasan

G. SRINIVASAN, B.E (P&T),
Construction Engineer (CE)
442 & A, Annur Road,
Opp. Thyagar Temple, Pudukottai
Coimbatore - 641 004

Construction Engineer

V. Srinivasan

VIDYA SRINIVASAN
CA/ 2015/69371
VISTA ARCHITECTS
252, Avenue 11 Road,
Pecattottam,
Coimbatore - 641 004

Architect

G. Nirmal

G. Nirmal Chander M (Structural)
Chartered Engineer - M-57946
Structural Consultant
25, New Durga Nagar, Pudukottam Road,
Coimbatore - 641 007.

Structural Engineer

For LG. BALAKRISHNAN & BROS LTD

P. Prakasharam

P. PRASHAKARAM
Managing Director

Applicant

DTCP APPROVED DETAILS:
Letter No: 2437/2011
Planning Permission No : 134/2011 & 14/2011, Dated : 02.08.2011

LOCALBODY APPROVED DETAILS:
Approved No : 63 2011-2012
Dated : 20/08/2011

<u>EXISTING APPROVED AREA</u>	<u>in Sqm</u>
AREA OF THE SITE (28.45% Acres)	117175.75
AREA OF THE MAIN BUILDING (BLOCK - 1)	9606.75
AREA OF THE GENERATOR ROOM (BLOCK - 5)	155.15
AREA OF THE POWER HOUSE (BLOCK - 5)	162.57
AREA OF THE TIME OFFICE (BLOCK - 4)	36.70
AREA OF THE SCRAP YARD (BLOCK - 7)	297.93
AREA OF THE TOILET (BLOCK - 12)	52.86
AREA OF THE GAS ROOM	20.35
TOTAL AREA	10332.31

SITE PLAN	SHEET No : 1/8
PLAN SHOWING THE EXISTING APPROVED, EXISTING ADDITIONAL, CONSTRUCTED AND PROPOSED INDUSTRIAL BUILDING (MANUFACTURING OF AUTOMOTIVE CHASSIS, CONCRETES AND ALUMINUM COMPONENTS) IN ALREADY APPROVED S.F.No: 210/28,210,3,213,214,214/2 OF KARIYAPPAMAYAL VILLAGE AND 22/31,215,226,227,227,227/3 SA AT PILLAYAPPAMAYAL VILLAGE, NOW REVAMPED AS ADDITIONAL S.F.No: 202/28, 210/28,210,3,213 OF KARIYAPPAMAYAL VILLAGE, 225,226,227,227,227/3,226/4 OF PILLAYAPPAMAYAL VILLAGE, ANNUR TALUK, COIMBATORE DISTRICT.	
INDUSTRIAL TYPE - ORANGE CATEGORY	
TOTAL HP: 5911.38 HP NO. OF WORKERS: 1100 Nos.	
North  Scale 1 : 400	

BUILDING AREA DETAILS			
ALREADY APPROVED SITE AREA : 117175.75 Sqm			
PROPOSED SITE AREA : 92300.00 Sqm			
AREA OF THE SITE : 92308.00 Sqm			
REVISED & PROPOSED ADDITIONAL AREA DETAILS			
FLOOR NAME	FSI AREA In Sqm	NON FSI AREA In Sqm	TOTAL AREA
BLOCK -1 (INDUSTRY BUILDING)			
GROUND FLOOR	11608.82	-	11608.82
BLOCK-2 (INDUSTRY BUILDING)			
BLOCK-2 (CANTINE & OFFICE BLOCK)	18934.85	-	18934.85
GROUND FLOOR	728.61	-	728.61
FIRST FLOOR	722.92	-	722.92
HEAD ROOM	-	17.34	17.34
BLOCK-3 (PUMP HOUSE)			
GROUND FLOOR	550.97	-	550.97
BLOCK -4 (TOILET)			
GROUND FLOOR	53.88	-	53.88
BLOCK -5 (STORAGE YARD)			
GROUND FLOOR	261.13	-	261.13
BLOCK -6 (STORAGE)			
GROUND FLOOR	30.69	-	30.69
BLOCK -7 (PUMP ROOM)			
GROUND FLOOR	17.27	-	17.27
BLOCK -8 (TOILET)			
GROUND FLOOR	55.99	-	55.99
BLOCK -11 (STP ROOM)			
GROUND FLOOR	12.89	-	12.89
NET TOTAL	32960.12	17.25	32997.37
ALREADY APPROVED BUILDING AREA : (RETAINED)			
BLOCK -4 (TINAE OFFICE) = 36.70 Sqm			
BLOCK -12 (TOILET) = 52.86 Sqm			
WATER TANK & PUMP ROOM HEIGHT = 15.50 M			
INDUSTRIAL BUILDING HEIGHT = 15.67 M			

FLOOR SPACE INDEX = $\frac{23069.68}{92950.25} = 0.339$

AS PER REPORT

SUPER IMPOSED AREA : 92950.25 Sqm

FLOOR SPACE INDEX = $\frac{31069.68}{92950.25} = 0.356$

G. SENEYAKAN, S.E. (P.E.), P.E.
Construction Engineer (CE)
142 & 4, Ashwood Road
Opp. Tiger Traffic, Permatamadu
Cumbayan - 611 894
Cumbayan - LPN/CE/142/7091

Construction Engineer

Architect

G. Nirmal Chandra is featured as Chartered Engineer - At 17466
Structural Consultant
25, New Datta Nagar, Palakurthi Road,
Chennai - 601 037.

Structural Engineer

Per L.G. BALAKRISHNAN & SONS LTD

[Signature]
S. PRASAD

Managing Director

Applicant

EXISTING APPROVED PLAN

S.NO:	S.F.NO:
KARIYAMPALAYAM VILLAGE	
1	210/2B
2	210/3
3	213
4	214/1
5	214/2
PILLAIYAPPAMPALAYAM VILLAGE	
6	223/1
7	225
8	226
9	227/1
10	227/2
11	227/3A
TOTAL	

PROPOSED SITE AREA DETAILS:

S.NO.	S.F.NO	AREA (in Hectare)
KARIYAMPALAYAM VILLAGE		
1	202/2B	0,24,30
2	210/2B	0,05,00
3	210/3	1,71,00
4	213	2,60,50
PILLAIYAPPAMPALAYAM VILLAGE		
5	225	1,93,00
6	226/1	0,86,00
7	226/2	0,42,00
8	226/3	0,39,00
9	226/4	0,99,50
TOTAL		9,70,20

PARKING DETAILS:-

WORK ORDER NAME = 4000000 - 5000	REQUIRED	PR
1 LOBBY SPACE FOR EVERY 200 Sqm	62	
1 TWO WHEELER SPACE/ FOR EVERY 50 Sqm (IND. VEHICLE)	506	
1 TWO WHEELER SPACE FOR EVERY 25 Sqm (OFFICE)	25	
TOTAL	571	
1 CYCLE PARKING SPACE FOR EVERY 50 Sqm	546	
1 CAR PARKING SPACE FOR EVERY 100 Sqm (OFFICE)	08	
O.S.R REQUIRED:		
O.S.R REQUIRED : 9205.00 Sqm (10%)		
O.S.R PROVIDED :		
O.S.R-1 : 6397.86 Sqm (1 to 5)		
O.S.R-2 : 2809.20 Sqm (6 to 14)		
TOTAL : 9207.06 Sqm (10.10%)		

G. SUBBAYYAN, S.E. (P.E.), P.E.
Construction Engineer (CE)
142 & 4, Ashwood Road
Opp. Tinger Traffic, Perumalmedu
Chennai - 601 004
Chennai - LPN/CE/142/7091

Construction Engineer

Architect

G. Nirmal Chandra is featured as
Chartered Engineer - M 1766
Structural Consultant
25, New Datta Nagar, Palakurthi Road,
Chittoor - 641 037.

Structural Engineer

Per L.G. BALAKRISHNAN & SONS LTD

[Signature]
S. PRASAD

Managing Director

Applicant

Signature Not Verified
Signed by: Joint Director
Location: Coimbatore
Date: 2023.12.16 12:59:35