


SHANTHI FEEDS PRIVATE LTD.

PLAN SHOWING THE PROPOSED
CONSTRUCTION OF INDUSTRIAL
FEEDER MILL BUILDINGS
(ORANGE CATEGORY) IN
SF NO. 462/1, 464/B2, 476/A & 476/B
AT VADAMBACHERI VILLAGE,
SULUR TALUK, COIMBATORE
DISTRICT.

Scale 1: 100

TOILET BLOCK

 

PLAN
SECTION
AND ELEVATION

AREA DETAIL (BLOCK-8)

S.NO	DESCRIPTION	SQ M	SQ FT
1.	AREA OF TOILET BLOCK	15.91	171.25

AREA DETAIL (BLOCK- 14)

S.NO	DESCRIPTION	SQ M	SQ FT
1.	AREA OF TOILET BLOCK	15.91	171.25

JOINERIES DETAIL

S.NO	DESCRIPTION	IN METER	IN FEET
1.	D1 DOOR	0.90 X 2.10	3'-0" X 7'-0"
2.	D2 DOOR	3.50 X 2.10	2'-6" X 7'-0"
3.	V VENTILATOR	3.88 X 0.45	12'-9" X 1'-6"
4.	V1 VENTILATOR	2.36 X 0.45	7'-10.5" X 1'-6"

NOTES:-

1. ALL DIMENSIONS ARE IN "M" AND THOSE
SHOWN IN BRACKETS ARE 'FEET & INCHES'

For **Shanthi**
FEEDS PRIVATE LIMITED

General Manager
K. GUNASEKARAN

APPLICANT

Er.P.MOHANKUMAR,M.E.,(GEOTECH),MIGS
GEOTECHNICAL ENGINEER
CLPA REGN.NO:CLPA/GTE/19/05/004
SRI KRISHNA GEOTECH
44/3, Subramaniya Udaiyar Street
Telugupalayam,Coimbatore - 641 039
919944370017, e-mail: mohankumar@gmail.com

REGISTERED GEOTECHNICAL ENGINEER

Er. R.NAGAENDRAN M.E., AMIE.,
Registered Structural Engineer Grade-I
Coimbatore LPA/SE/GR-I/19/03/005
Annai Shri Karunaambigai
Planner & Engineers
No. 7, Abirami Complex, Elango Nagar,
Sathy Road, Gandhipuram,
Coimbatore - 641012. Mob: 9042660606


REGISTERED STRUCTURAL ENGINEER

Er. R.NAGAENDRAN M.E., AMIE.,
Registered Construction Engineer
Coimbatore LPA/CE/19/05/023
Annai Shri Karunaambigai
Planner & Engineers
No. 7, Abirami Complex, Elango Nagar,
Sathy Road, Gandhipuram,
Coimbatore - 641012. Mob: 9042660606


REGISTERED CONSTRUCTION ENGINEER

Er. N. RAMANATHAN B.E.,
Joint Director In DTCP (Retd.)
Registered Engineer / LBS
PERUMAL'S CONSULTAANTS
428, Malarvizhi Complex, 100 Feet Road,
Gandhipuram, Coimbatore - 641 012.
Mobile : 94432 91705


REGISTERED ENGINEER

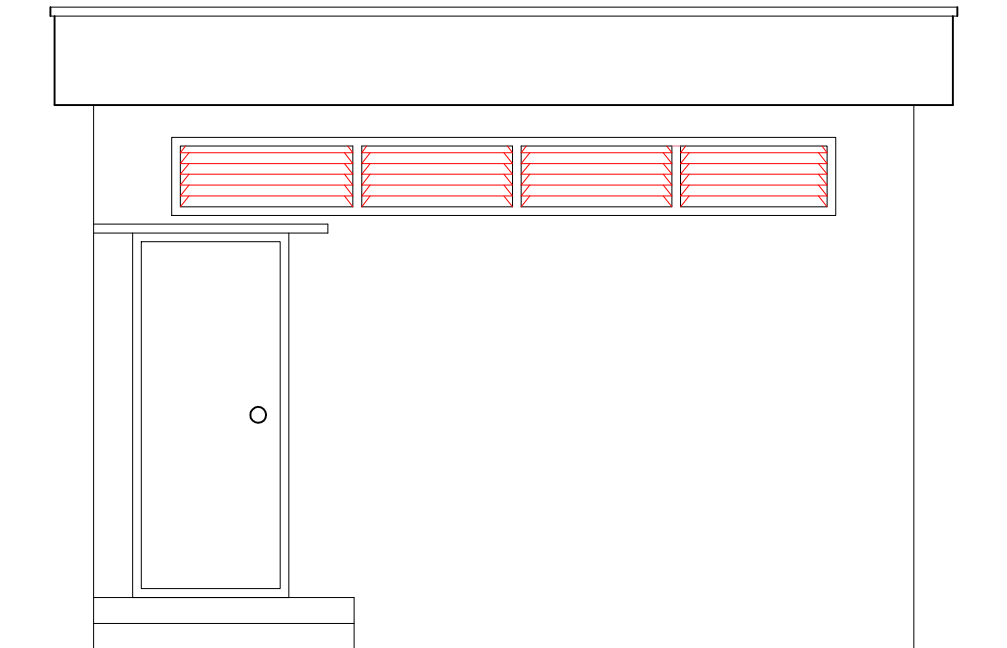


FRONT ELEVATION

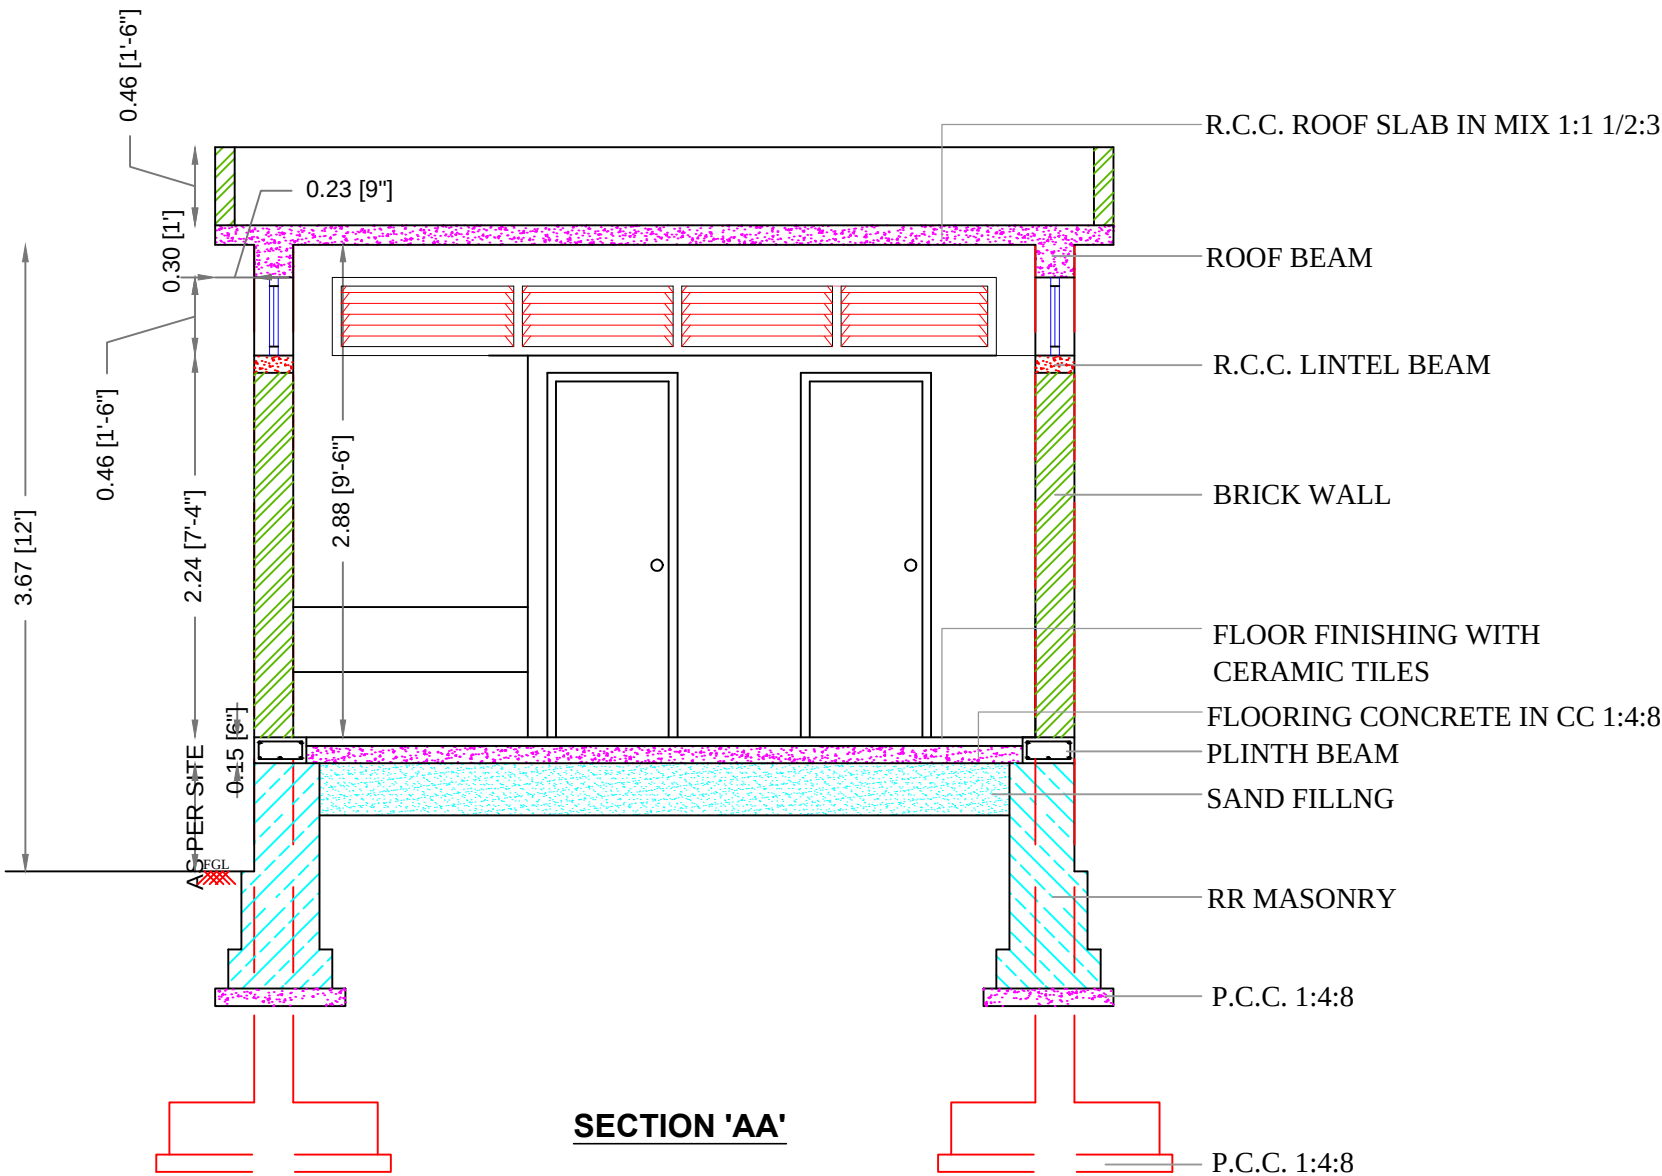

SECTION 'AA'

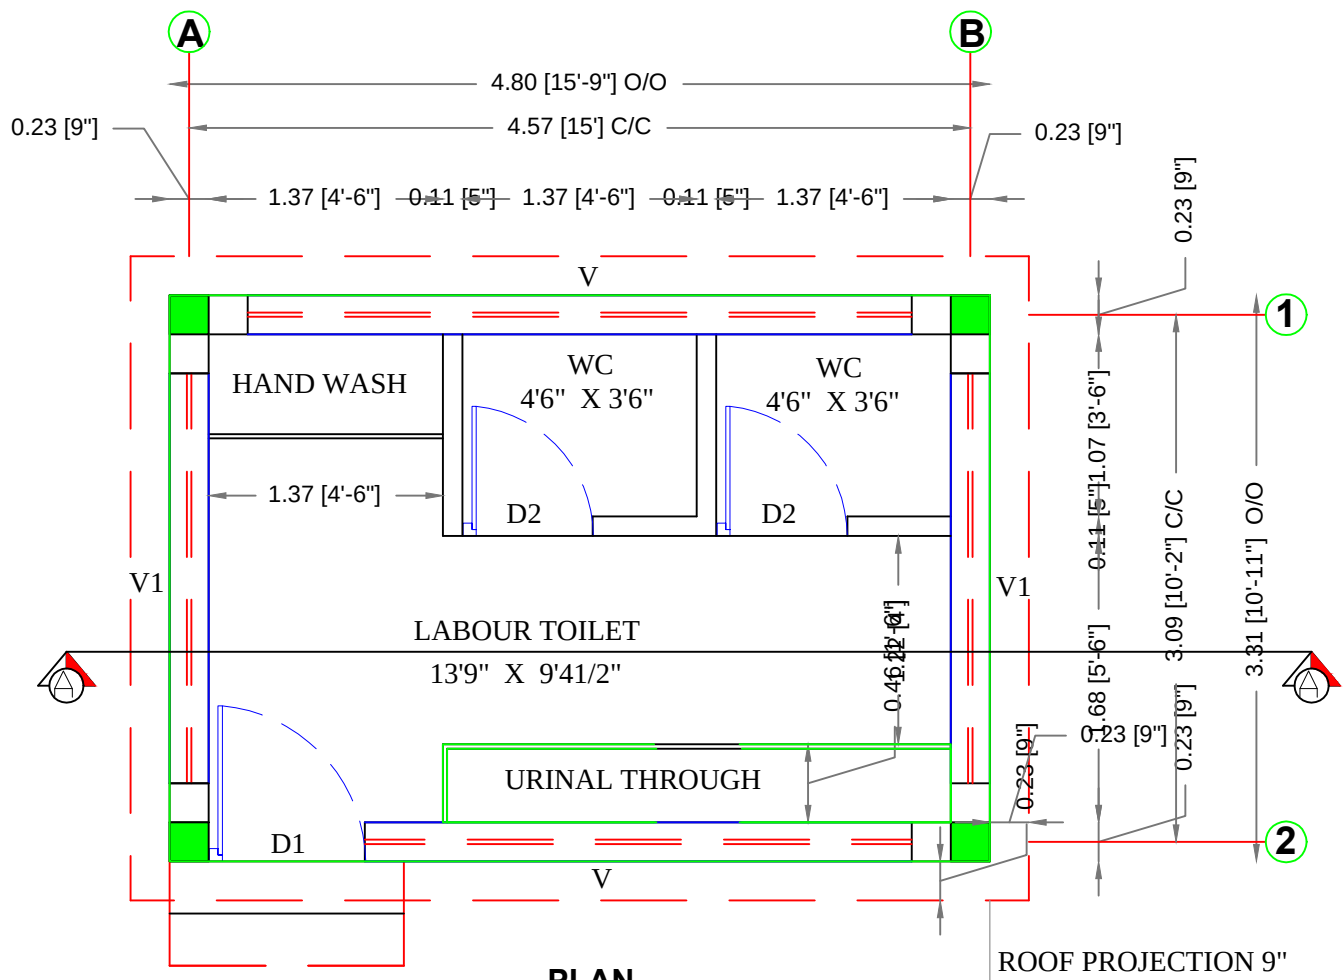

PLAN

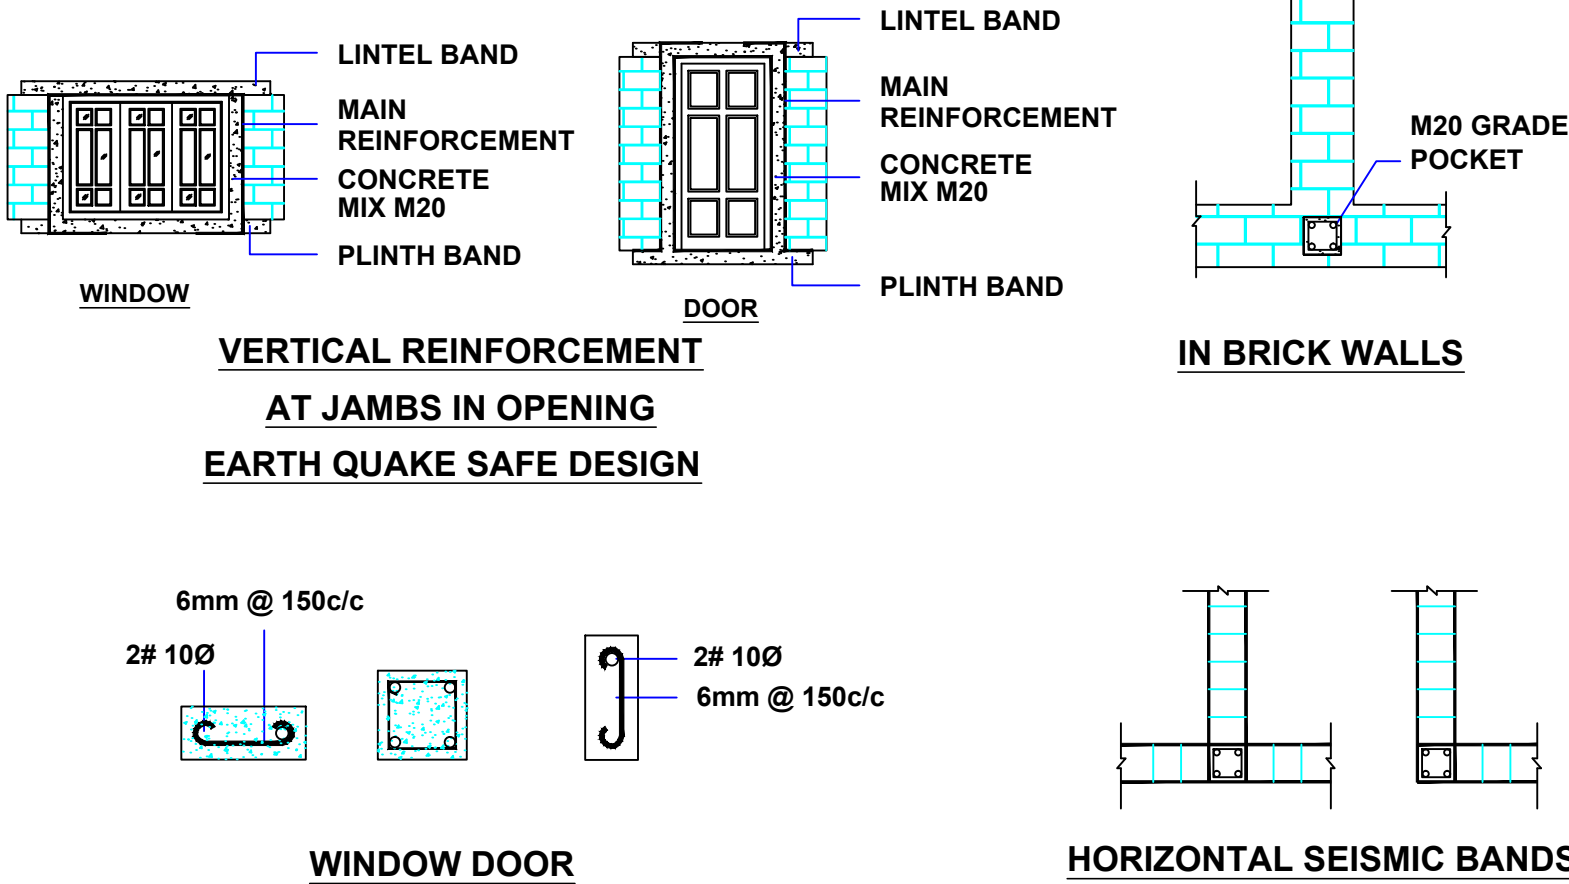


VERTICAL REINFORCEMENT
AT JAMBS IN OPENING
EARTH QUAKE SAFE DESIGN

HORIZONTAL SEISMIC BANDS

SHANTHI FEEDS PRIVATE LTD.

PLAN SHOWING THE PROPOSED CONSTRUCTION OF INDUSTRIAL FEEDER MILL BUILDINGS (ORANGE CATEGORY) IN SF NO. 462/1, 464/B2, 476/A & 476/B AT VADAMBACHERI VILLAGE, SULUR TALUK, COIMBATORE DISTRICT.

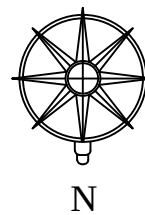Scale 1: 100**SILO A & SILO B****PLAN
SECTION AND ELEVATION****AREA DETAIL (BLOCK-12)**

S.NO	DESCRIPTION	SQ M	SQ FT
1.	AREA OF SILO	676.00	7276.40

AREA DETAIL (BLOCK-13)

S.NO	DESCRIPTION	SQ M	SQ FT
1.	AREA OF SILO	676.00	7276.40

NOTES:-

1. ALL DIMENSIONS ARE IN "M" AND THOSE SHOWN IN BRACKETS ARE 'FEET & INCHES'

REFERENCE:-

- Fire Extinguisher** : ● FE
Emergency Alarm : ● EA

For **Shanthi**
FEEDS PRIVATE LIMITED

General Manager
K. GUNASEKARAN

APPLICANT

Er. P. MOHANKUMAR M.E., (GEOTECH), MIGS
GEOTECHNICAL ENGINEER
CLPA REGN. NO: CLPA/GTE/19/05/004
SRI KRISHNA GEOTECH
44/3, Subramaniya Udaiyar Street
Telugupalayam, Coimbatore - 641 039
91994370917, email: mohankumar@gmail.com

REGISTERED GEOTECHNICAL ENGINEER




Er. R. NAGAENDRAN M.E., AMIE.,
Registered Structural Engineer Grade-I
Coimbatore LPA/SE/GR-I/19/03/005
Annai Shri Karunaambigai
Planner & Engineers
No. 7, Abirami Complex, Elango Nagar,
Sathy Road, Gandhipuram,
Coimbatore - 641 022, Mobile: 94432 91705

REGISTERED STRUCTURAL ENGINEER

Er. R. NAGAENDRAN M.E., AMIE.,
Registered Construction Engineer
Coimbatore LPA/CE/19/05/023
Annai Shri Karunaambigai
Planner & Engineers
No. 7, Abirami Complex, Elango Nagar,
Sathy Road, Gandhipuram,
Coimbatore - 641 022, Mobile: 94432 91705

REGISTERED CONSTRUCTION ENGINEER

Er. N. RAMANATHAN B.E.,
Joint Director In DTCP (Retd.)
Registered Engineer / LBS
PERUMAL'S CONSULTAANTS
428, Malarvizhi Complex, 100 Feet Road,
Gandhipuram, Coimbatore - 641 012.
Mobile: 94432 91705

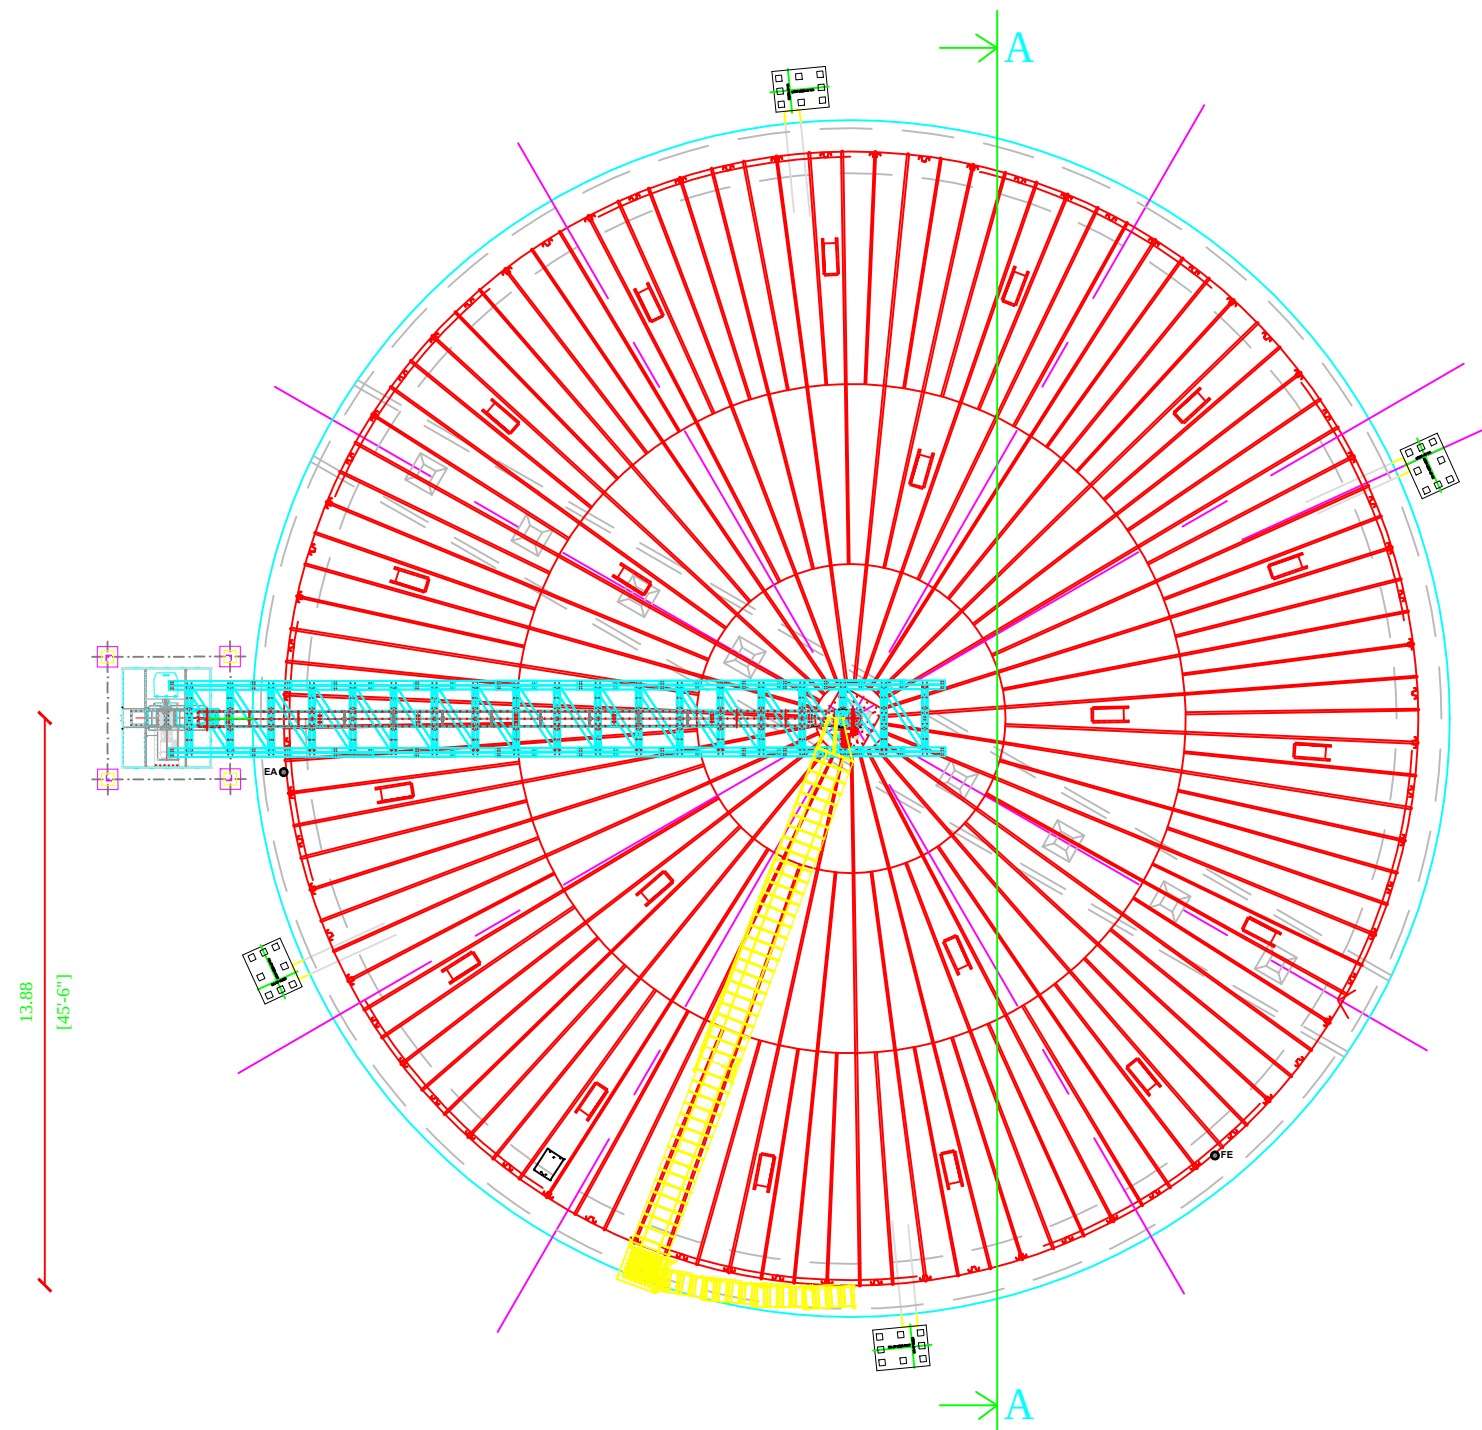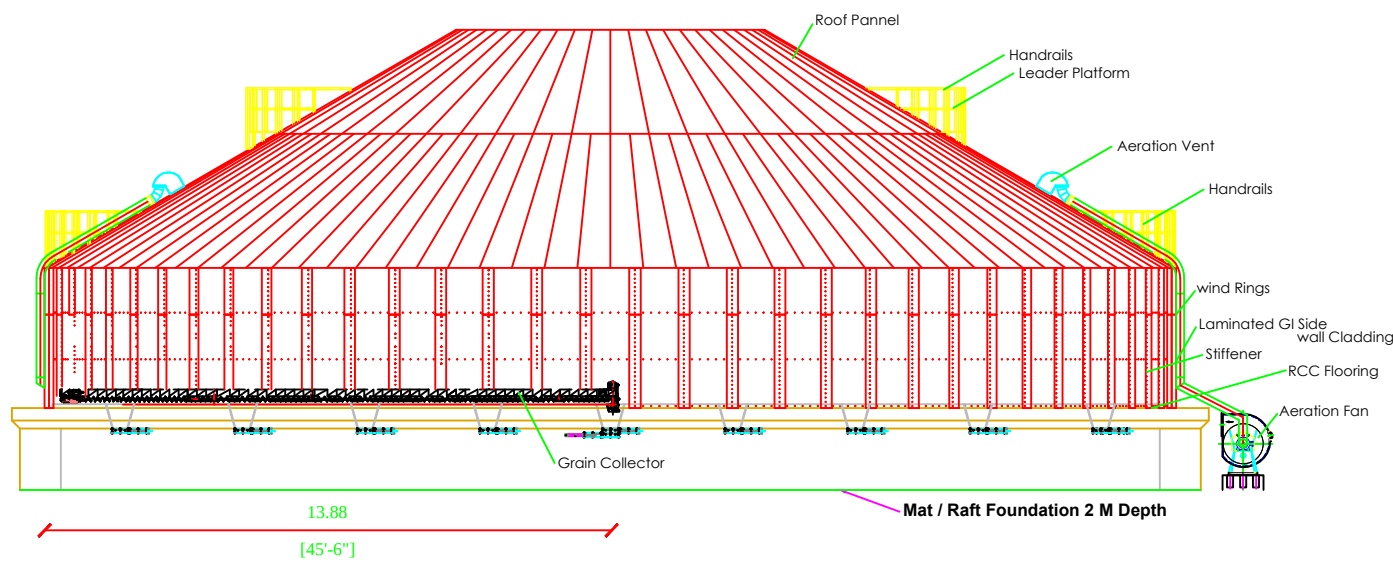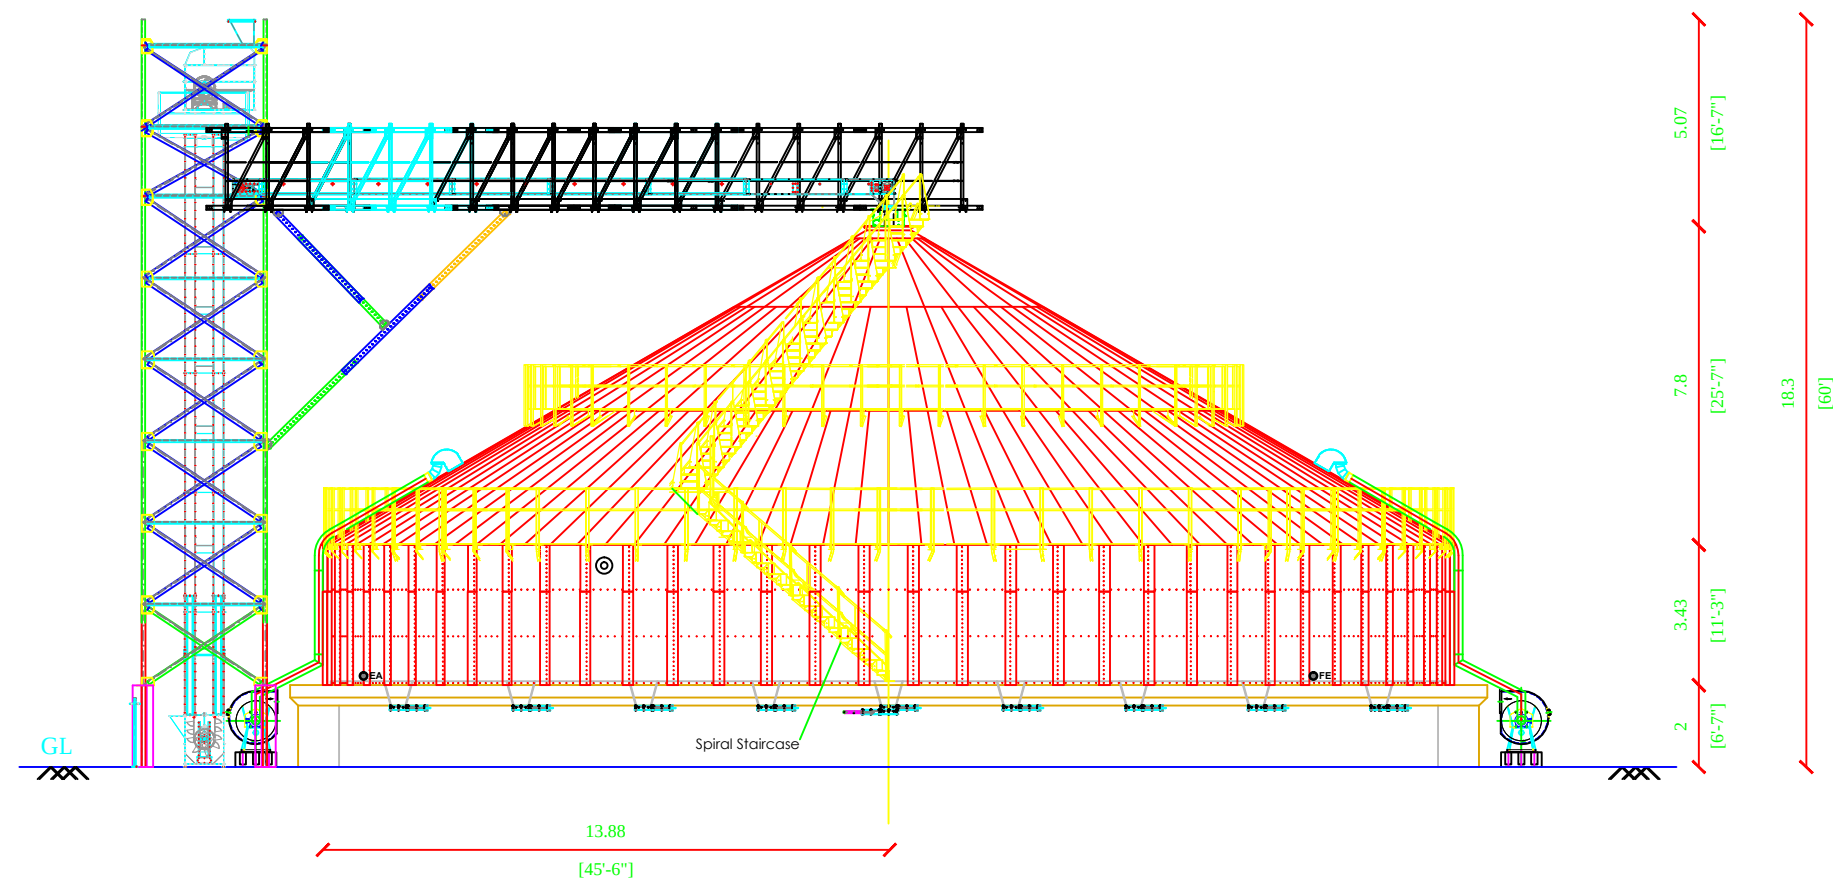REGISTERED ENGINEER/LBS

SHANTHI FEEDS PRIVATE LTD.

PLAN SHOWING THE PROPOSED
CONSTRUCTION OF INDUSTRIAL
FEEDER MILL BUILDINGS
(ORANGE CATEGORY) IN
SF NO. 462/1, 464/B2, 476/A & 476/B
AT VADAMBACHERI VILLAGE,
SULUR TALUK, COIMBATORE
DISTRICT.

Scale 1: 100

DRIVERS REST ROOM



PLAN
SECTION AND ELEVATION

AREA DETAIL

S.NO	DESCRIPTION	SQ M	SQ FT
1.	AREA OF DRIVERS REST ROOM	55.70	600.00

JOINERIES DETAIL

S.NO	DESCRIPTION	IN METER	IN FEET
1.	O1 OPENING	1.20 X 2.10	4'-0" X 7'-0"
2.	D1 DOOR	0.75 X 2.10	2'-6" X 7'-0"
3.	V1 VENTILATOR	3.50 X 0.45	11'-5" X 1'-6"
4.	V2 VENTILATOR	4.20 X 0.45	13'-9" X 1'-6"
5.	W1 WINDOW	1.80 X 1.20	6'-0" X 4'-0"

NOTES:-

1. ALL DIMENSIONS ARE IN "M" AND THOSE SHOWN IN 'BRACKETS' ARE 'FEET & INCHES'

For
Shanthi
FEEDS PRIVATE LIMITED

General Manager
K. GUNASEKARAN


APPLICANT


Er. P. MOHANKUMAR, M.E., (GEOTECH), MGS
GEOTECHNICAL ENGINEER
CLPA REGN. NO: CLPA/GTE/19/05/004
SRI KRISHNA GEOTECH
44/3, Subramaniya Udaiyar Street
Telugupalayam, Coimbatore - 641 039
REGISTERED GEOTECHNICAL ENGINEER


Er. R. NAGAENDRAN, M.E., AMIE.,
Registered Structural Engineer
Coimbatore LPA/SE/GR-1/19/03/003
Annai Shri Karunaambigai
Planner & Engineers
No. 7, Abirami Complex, Elango Nagar,
Sathy Road, Gandhipuram,
Coimbatore - 641012. Mob: 9042660666
REGISTERED STRUCTURAL ENGINEER



Er. R. NAGAENDRAN, M.E., AMIE.,
Registered Construction Engineer
Coimbatore LPA/CE/19/05/023
Annai Shri Karunaambigai
Planner & Engineers
No. 7, Abirami Complex, Elango Nagar,
Sathy Road, Gandhipuram,
Coimbatore - 641012. Mob: 9042660666
REGISTERED CONSTRUCTION ENGINEER


Er. N. RAMANATHAN B.E.,
Joint Director in DTCP (Retd.)
Registered Engineer / LBS
PERUMAL'S CONSULTAANTS
428, Malavizhi Complex, 100 Feet Road,
Gandhipuram, Coimbatore - 641 012.
Mobile: 94432 91705
REGISTERED ENGINEER

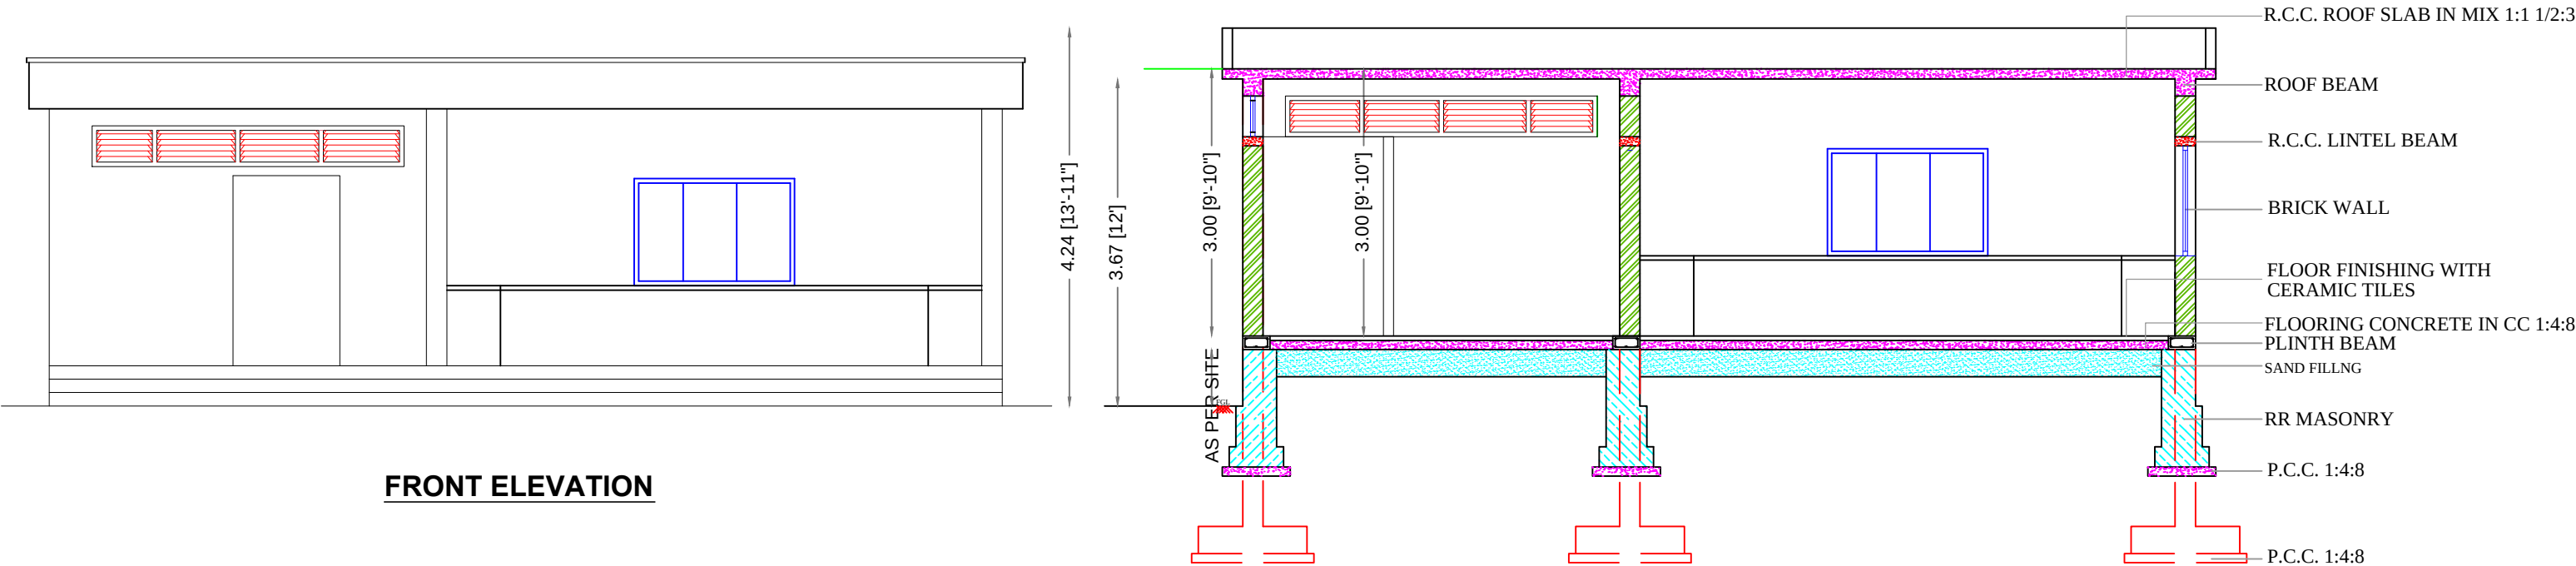

FRONT ELEVATION

SECTION 'AA'

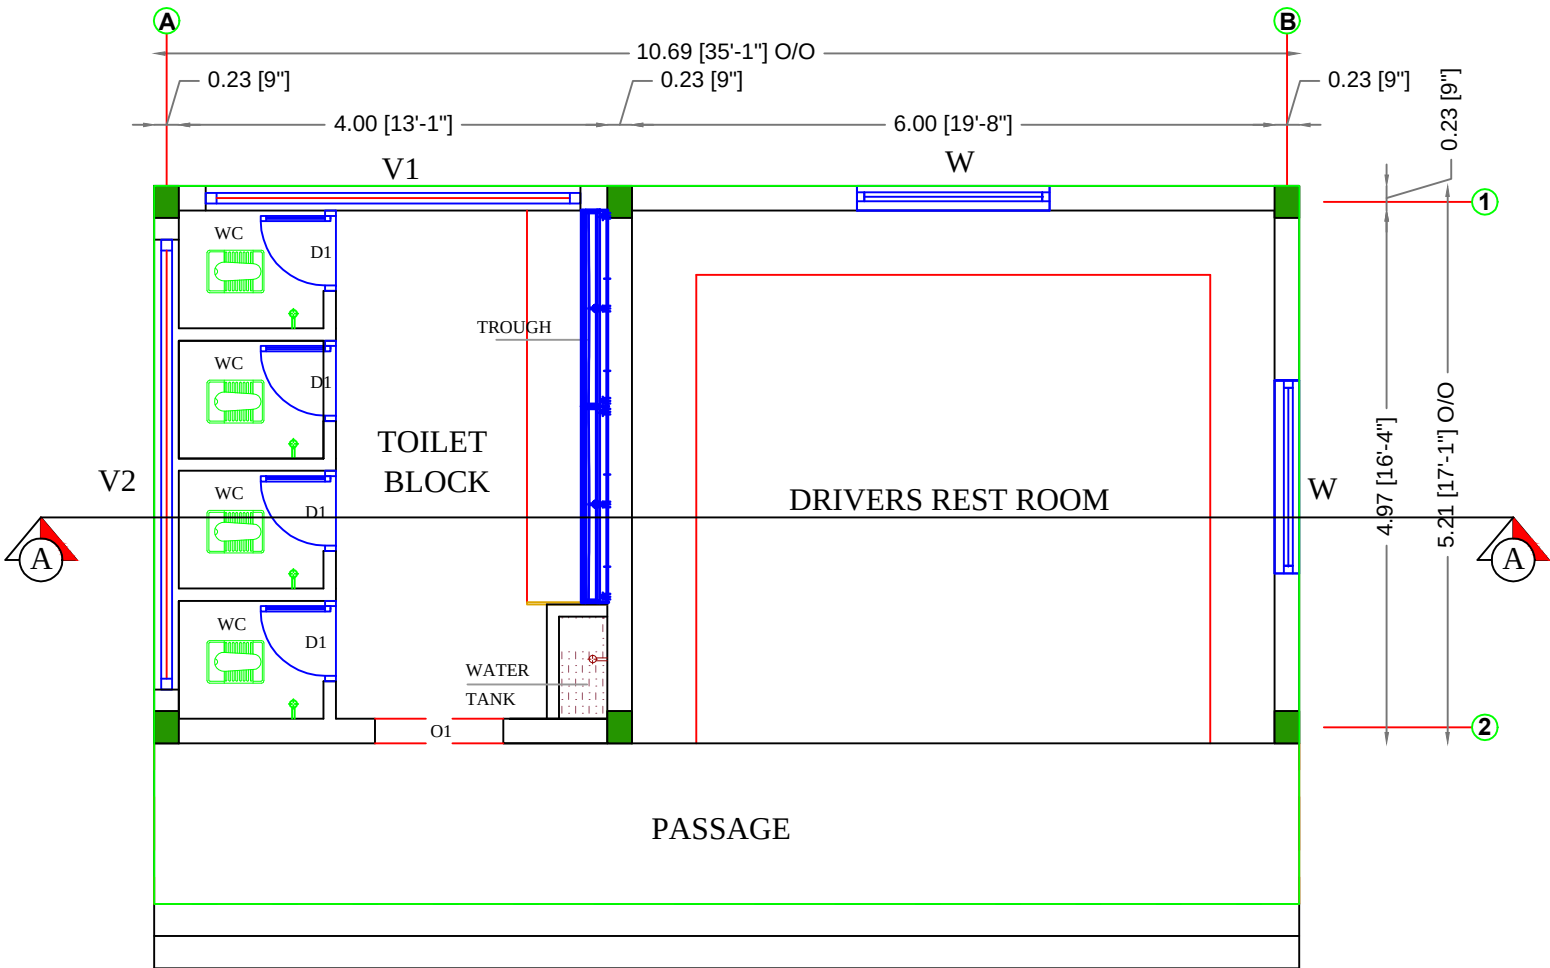

PLAN

SHANTHI FEEDS PRIVATE LTD.
PLAN SHOWING THE PROPOSED
CONSTRUCTION OF INDUSTRIAL
FEEDER MILL BUILDINGS
(ORANGE CATEGORY) IN
SF NO. 462/1, 464/B2, 476/A & 476/B
AT VADAMBACHERI VILLAGE,
SULUR TALUK, COIMBATORE
DISTRICT.

Scale 1: 100

WEIGH BRIDGE OFFICE



PLAN
SECTION AND ELEVATION

AREA DETAIL

S.NO	DESCRIPTION	SQ M	SQ FT
1.	AREA OF WEIGH BRIDGE OFFICE	47.26	508.51

JOINERIES DETAIL

S.NO	DESCRIPTION	IN METER	IN FEET
1.	ED DOOR	1.10 X 2.10	3'-6" X 7'-0"
2.	W WINDOW	1.80 X 1.20	6'-0" X 4'-0"
3.	W1 WINDOW	1.20 X 1.20	4'-0" X 4'-0"

NOTES:-

1. ALL DIMENSIONS ARE IN "M" AND THOSE SHOWN IN BRACKETS ARE 'FEET & INCHES'

For **Shanthi**
FEEDS PRIVATE LIMITED

General Manager
K. GUNASEKARAN


APPLICANT

Er. P. MOHANKUMAR M.E., (GEOTECH), MGS
GEOTECHNICAL ENGINEER
CLPA REGN. NO: CLPA/GTE/19/05/004
SRI KRISHNA GEOTECH
44/3, Subramaniya Udaiyar Street
Telugupalayam, Coimbatore - 641 039
REGISTERED GEOTECHNICAL ENGINEER
919944370917, e-mail: mohankumar.civil@gmail.com


Er. R. NAGAENDRAN M.E., AMIE.,
Registered Structural Engineer Grade-I
Coimbatore LPA/SE/GR-I/19/03/005
Annai Shri Karunaambigal
Planner & Engineers
No. 7, Abirami Complex, Elango Nagar,
Sathy Road, Gandhipuram,
Coimbatore - 641 010 Mob: 9942660606
REGISTERED STRUCTURAL ENGINEER

Er. R. NAGAENDRAN M.E., AMIE.,
Registered Construction Engineer
Coimbatore LPA/CE/19/05/023
Annai Shri Karunaambigal
Planner & Engineers
No. 7, Abirami Complex, Elango Nagar,
Sathy Road, Gandhipuram,
Coimbatore - 641 010 Mob: 9942660606
REGISTERED CONSTRUCTION ENGINEER


Er. N. RAMANATHAN B.E.,
Joint Director In DTCP (Retd.)
Registered Engineer / LBS
PERUMAL'S CONSULTAANTS
428, Malarvizhi Complex, 100 Feet Road,
Gandhipuram, Coimbatore - 641 012.
Mobile: 94432 91705
REGISTERED ENGINEER

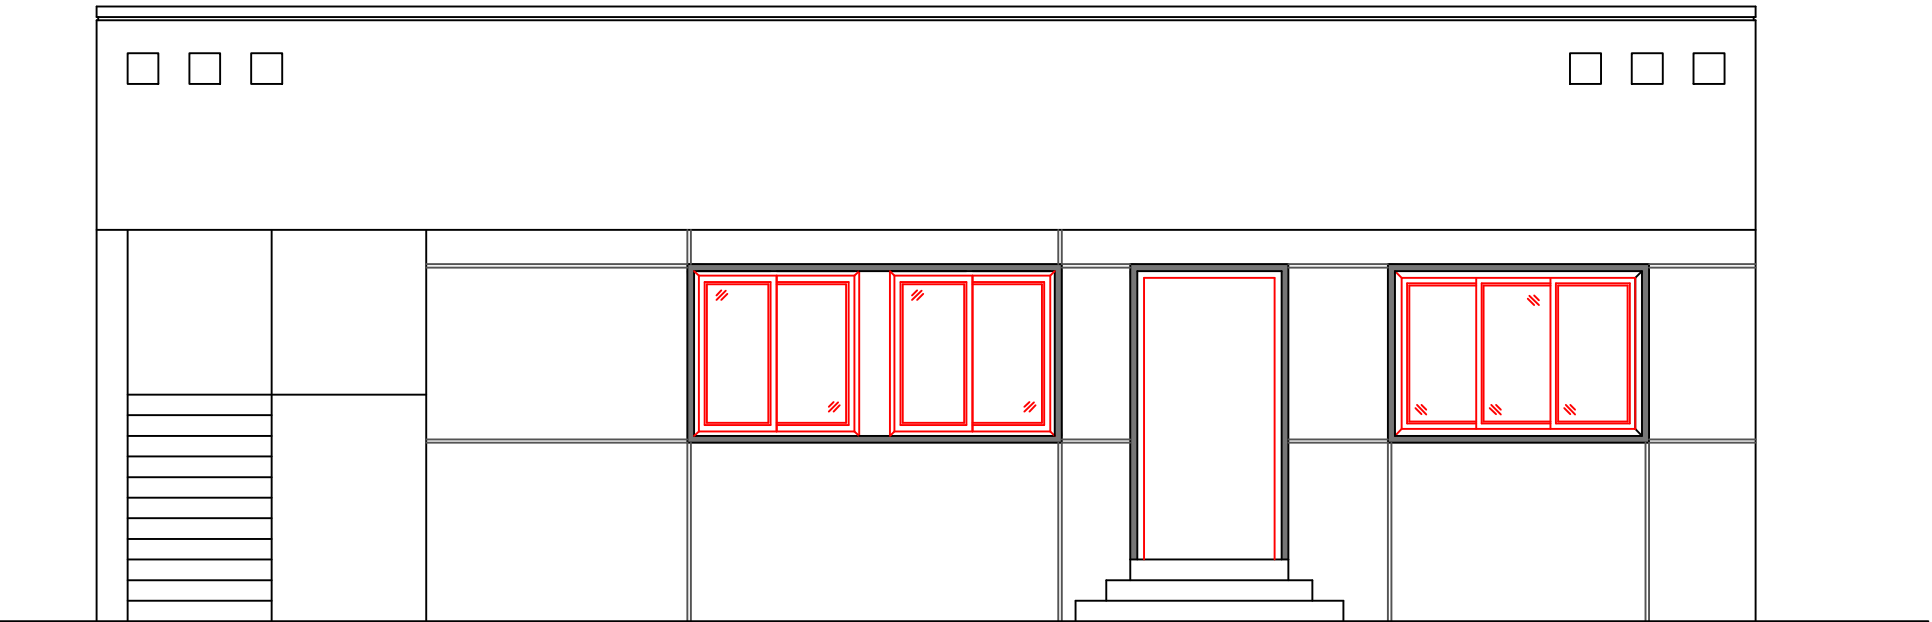

FRONT ELEVATION

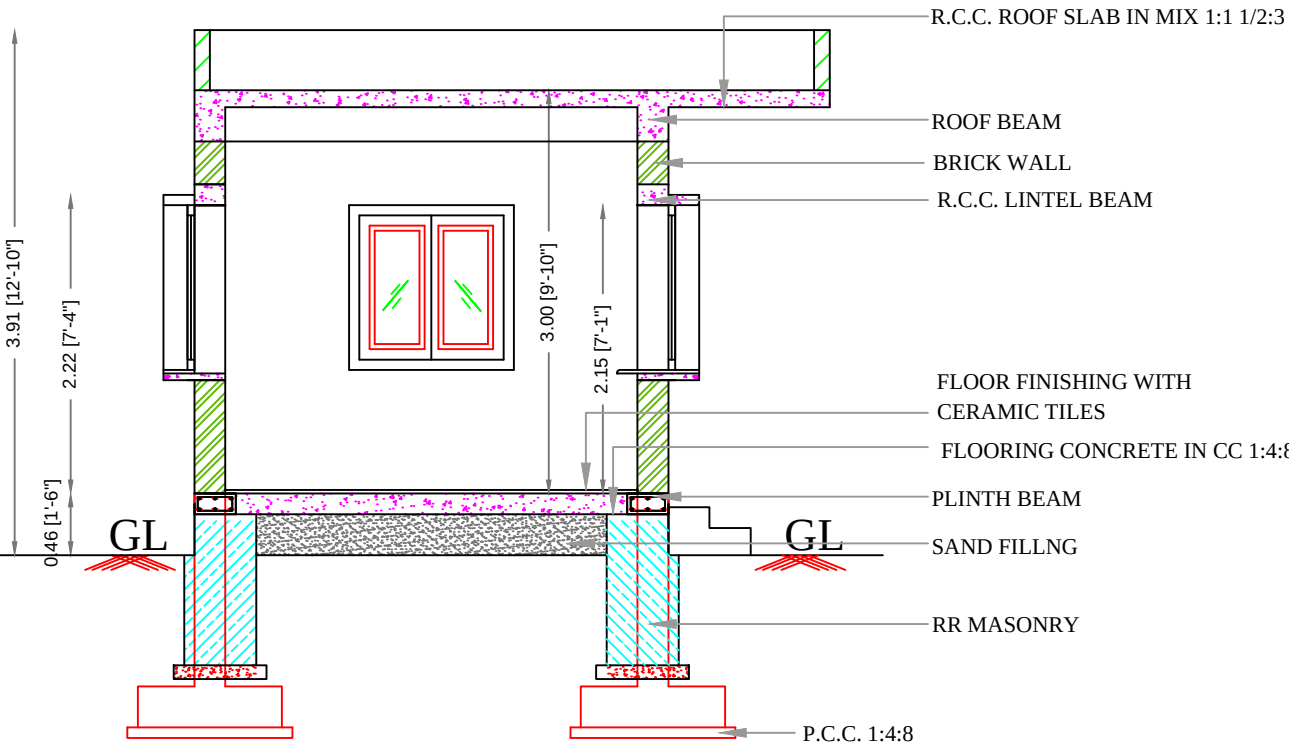

SECTION

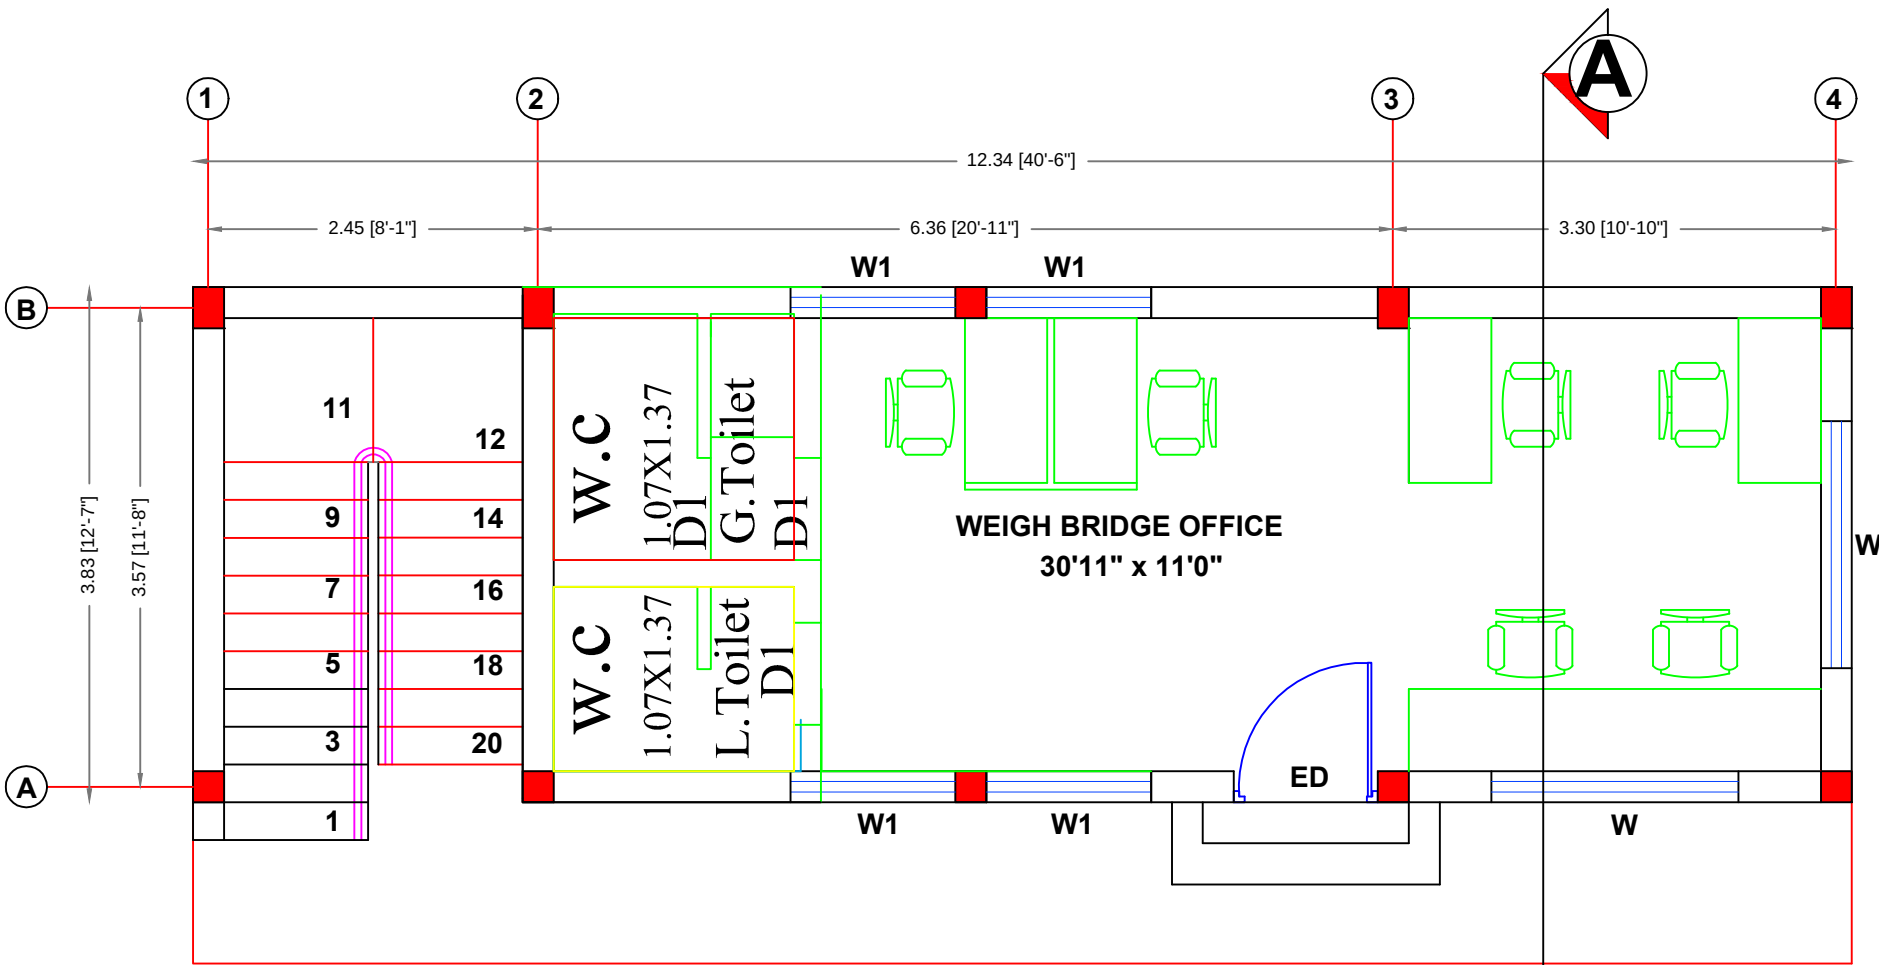

PLAN

SHANTHI FEEDS PRIVATE LTD.
PLAN SHOWING THE PROPOSED
CONSTRUCTION OF INDUSTRIAL
FEEDER MILL BUILDINGS
(ORANGE CATEGORY) IN
SF NO. 462/1, 464/B2, 476/A & 476/B
AT VADAMBACHERI VILLAGE,
SULUR TALUK, COIMBATORE
DISTRICT.

Scale 1: 100

UNLOADING SHED



PLAN
SECTION
AND ELEVATION

AREA DETAIL

S.NO	DESCRIPTION	SQ M	SQ FT
1.	AREA OF UNLOADING SHED	382.94	4120.47

NOTES:-

1. ALL DIMENSIONS ARE IN "M" AND THOSE
 SHOWN IN BRACKETS ARE 'FEET & INCHES'

For **Shanthi**
 FEEDS PRIVATE LIMITED

 General Manager
 K. GUNASEKARAN

APPLICANT

Er.P.MOHANKUMAR, M.E., (GEOTECH), MGS
GEOTECHNICAL ENGINEER
CLPA REGN.NO:CLPA/GTE/19/05/004
SRI KRISHNA GEOTECH
44/3, Subramaniya Udaiyar Street
Telugupalayam, Coimbatore - 641 039
+919944370917, e-mail: mohan.civil@gmail.com
REGISTERED GEOTECHNICAL ENGINEER


Er. R.NAGAENDRAN M.E., AMIE.,
Registered Structural Engineer Grade-I
Coimbatore LPA/SE/GR-I/19/03/005
Annai Shri Karunaambigal
Planner & Engineers
No. 7, Abirami Complex, Elango Nagar,
Sathy Road, Gandhipuram,
Coimbatore - 641012. Mob: 9042660606
REGISTERED STRUCTURAL ENGINEER

Er. N. RAMANATHAN B.E.,
Joint Director in DTCP (Retd.)
Registered Engineer / LBS
PERUMAL'S CONSULTAANTS
428, Malavizhi Complex, 100 Feet Road,
Gandhipuram, Coimbatore - 641 012.
Mobile : 94432 91705


REGISTERED ENGINEER/LBS

Er. R.NAGAENDRAN M.E., AMIE.,
Registered Construction Engineer
Coimbatore LPA/CE/19/05/023
Annai Shri Karunaambigal
Planner & Engineers
No. 7, Abirami Complex, Elango Nagar,
Sathy Road, Gandhipuram,
Coimbatore - 641012. Mob: 9042660606


REGISTERED CONSTRUCTION ENGINEER

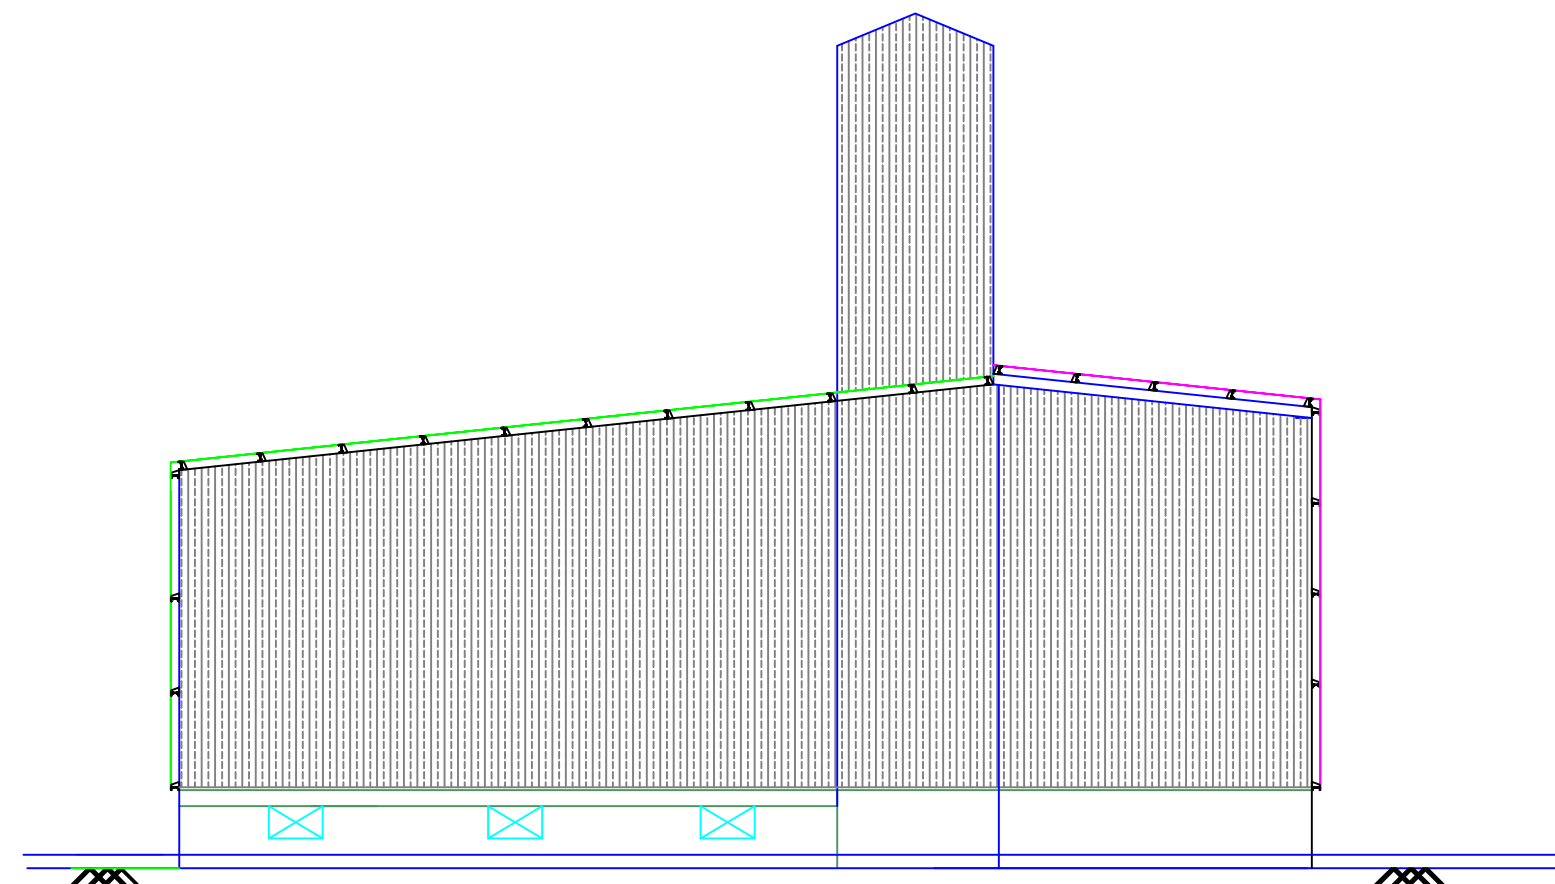

FRONT ELEVATION

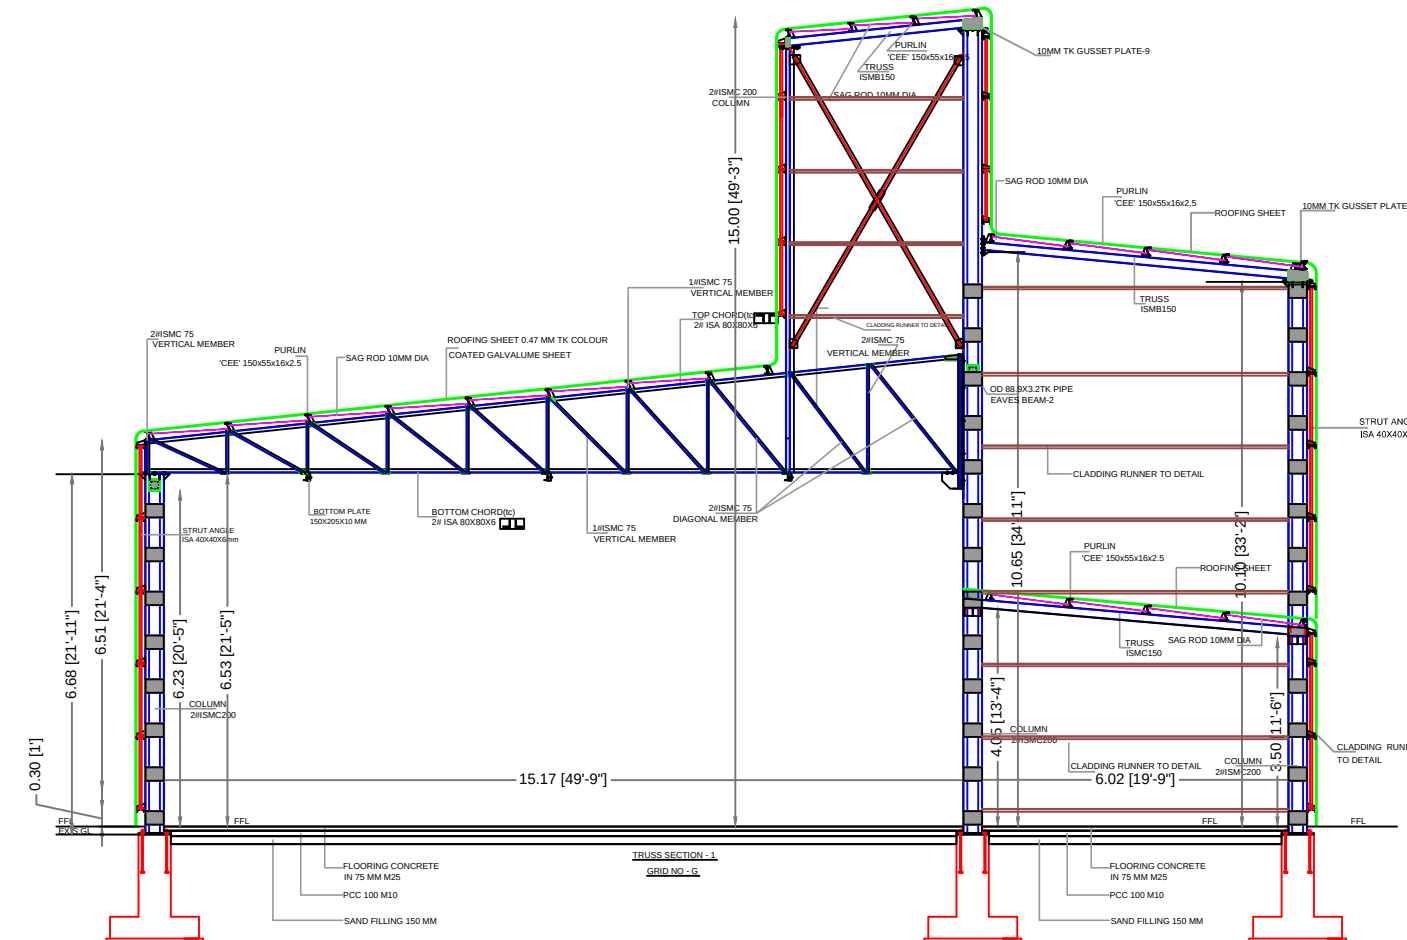

SECTION-AA

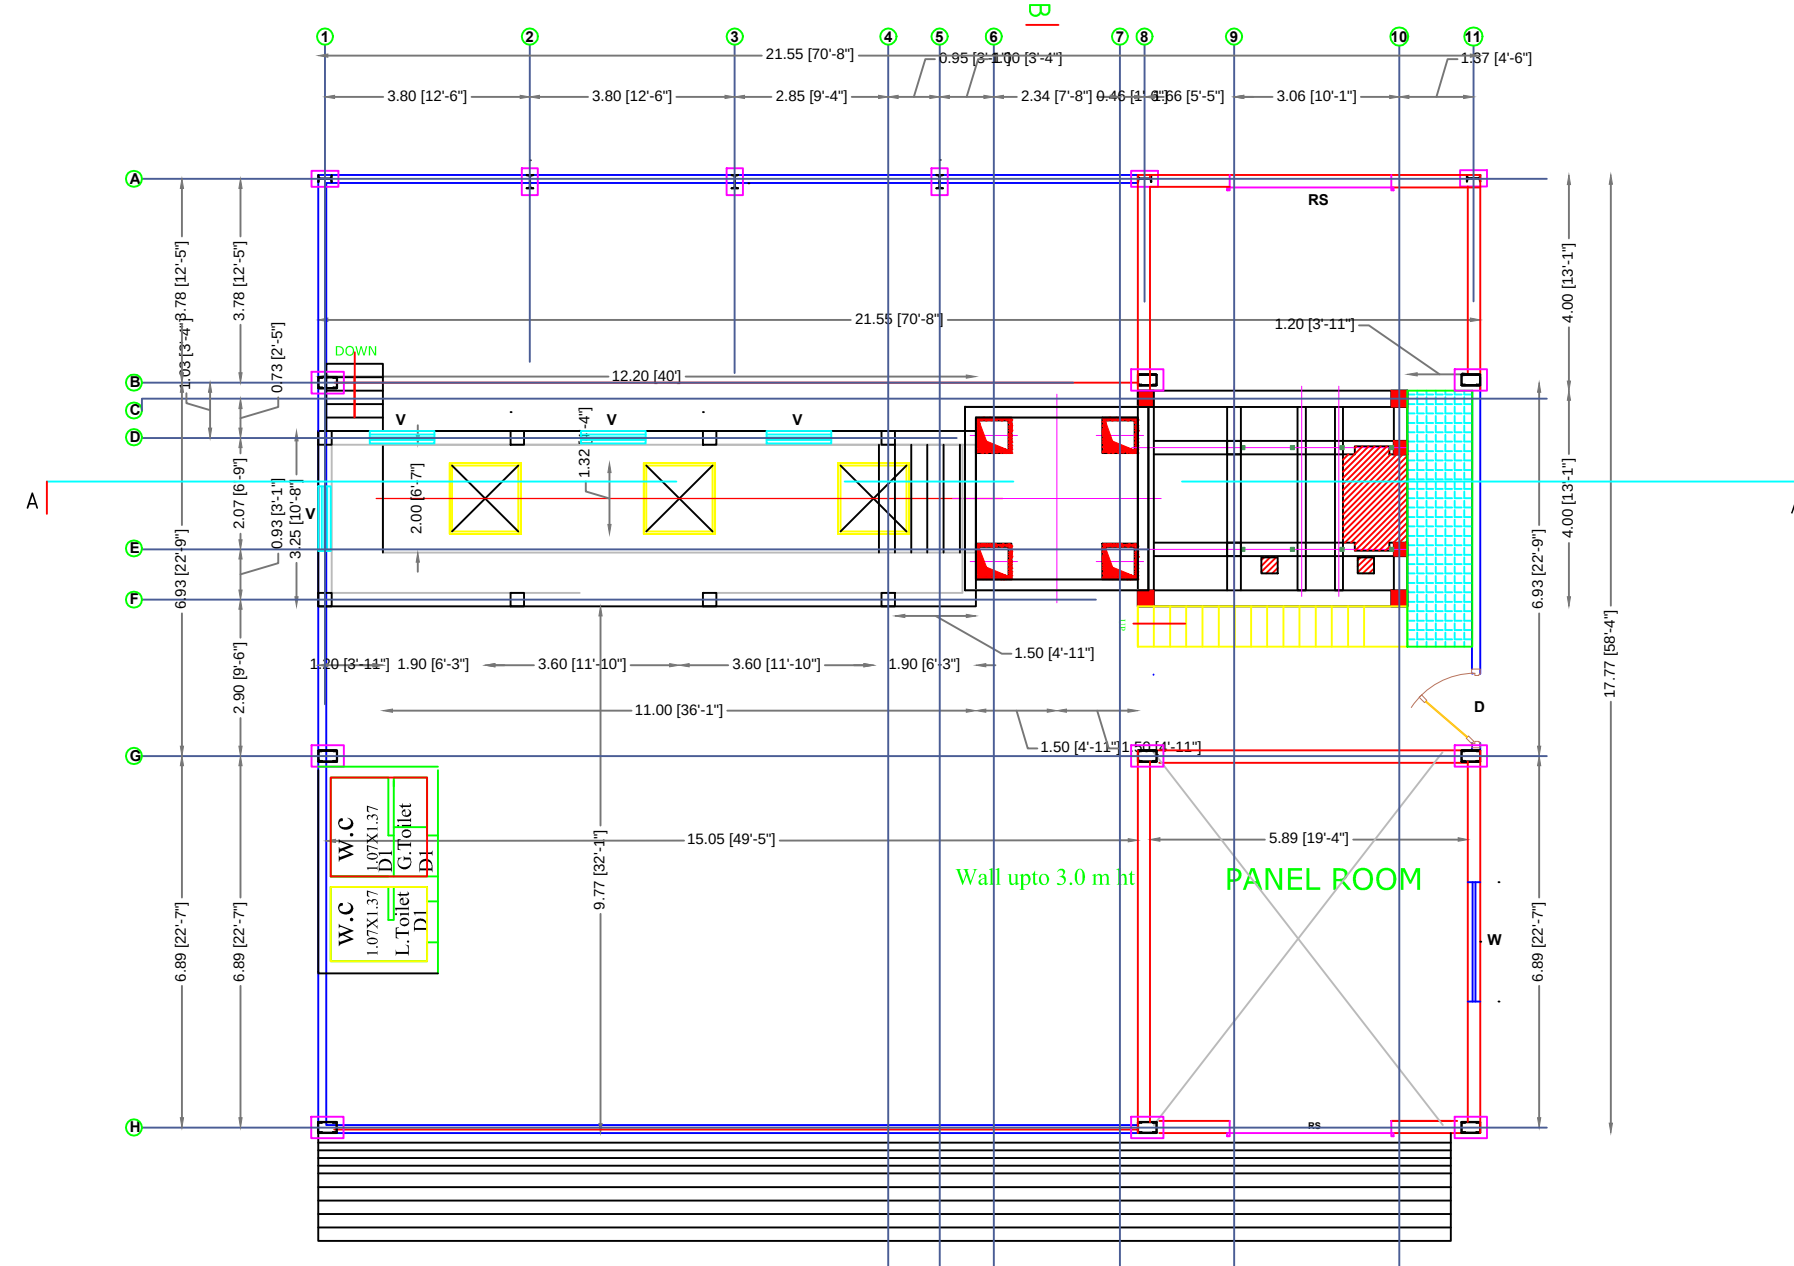

PLAN

SHANTHI FEEDS PRIVATE LTD.

PLAN SHOWING THE PROPOSED CONSTRUCTION OF INDUSTRIAL FEEDER MILL BUILDINGS (ORANGE CATEGORY) IN SF NO. 462/1, 464/B2, 476/A & 476/B AT VADAMBACHERI VILLAGE, SULUR TALUK, COIMBATORE DISTRICT.

Scale 1: 100



OFFICE BUILDING

GROUND & FIRST FLOOR PLAN
SECTION AND ELEVATION

AREA DETAIL

S.NO	DESCRIPTION	SQ M	SQ FT
1.	AREA OF GROUND FLOOR	173.04	1861.91
2.	AREA OF FIRST FLOOR	88.80	955.38
3.	AREA OF TERRACE FLOOR	16.10	173.30
TOTAL AREA		277.94	2990.59

JOINERIES DETAIL

JOINERIES DETAIL :-

S.NO	DESCRIPTION	IN METER	SIZES
1.	ED ENTRANCE DOOR	1.50 x 2.10	5'0" x 7'0"
2.	D DOOR	1.06 x 2.10	3'6" x 7'0"
3.	D1 DOOR	0.75 x 2.10	2'6" x 7'0"
4.	D2 DOOR	0.90 x 2.10	3'0" x 7'0"
5.	W WINDOW	1.80 x 1.20	6'0" x 4'0"
6.	SG STRUCTURAL GLAZING	3.43 x 1.80	11'3" x 6'0"
7.	SG1 STRUCTURAL GLAZING	3.58 x 1.80	11'10.5" x 6'0"
8.	FG2 FIXED GLASS	1.80 x 1.20	6'0" x 4'0"
9.	V VENTILATOR	0.90 x 0.60	3'0" x 2'0"
10.	O OPENING	1.10 x 2.10	3'6" x 7'0"

NOTES:-

1. ALL DIMENSIONS ARE IN "M" AND THOSE SHOWN IN BRACKETS ARE 'FEET & INCHES'

For **Shanthi**
FEEDS PRIVATE LIMITED
K. Gunasekaran
General Manager
K. GUNASEKARAN


APPLICANT

M.P. Mohankumar
Er. P. MOHANKUMAR, M.E., (GEOTECH), MGS
GEOTECHNICAL ENGINEER
CLPA REGN. NO: CLPA/GTE/19/05/004
SRI KRISHNA GEOTECH
44/3, Subramaniya Udaiyar Street
Telugupalayam, Coimbatore - 641 039
91994437017 & mail: mohankumar@gmail.com
REGISTERED GEOTECHNICAL ENGINEER

R. Nagaendran
Er. R. NAGAENDRAN, M.E., AMIE,
Registered Structural Engineer Grade-I
Coimbatore LPA/SE/GR-1/19/03/005
Annai Shri Karunaambigal
Planner & Engineers
No. 7, Abirami Complex, Elango Nagar,
Sathy Road, Gandhipuram,
Coimbatore - 641 012. Mob: 9042660606
REGISTERED STRUCTURAL ENGINEER

R. H. Ramanathan
Er. H. RAMANATHAN S.E.,
Joint Director in DTCP (Retd.)
Registered Engineer / LBS
PERUMAL'S CONSULTAANTS
428, Maivizhi Complex, 100 Feet Road,
Gandhipuram, Coimbatore - 641 012.
Mobile : 94432 91705
REGISTERED ENGINEER

R. Nagaendran
Er. R. NAGAENDRAN, M.E., AMIE,
Registered Construction Engineer
Coimbatore LPA/CE/19/05/023
Annai Shri Karunaambigal
Planner & Engineers
No. 7, Abirami Complex, Elango Nagar,
Sathy Road, Gandhipuram,
Coimbatore - 641 012. Mob: 9042660606
REGISTERED CONSTRUCTION ENGINEER

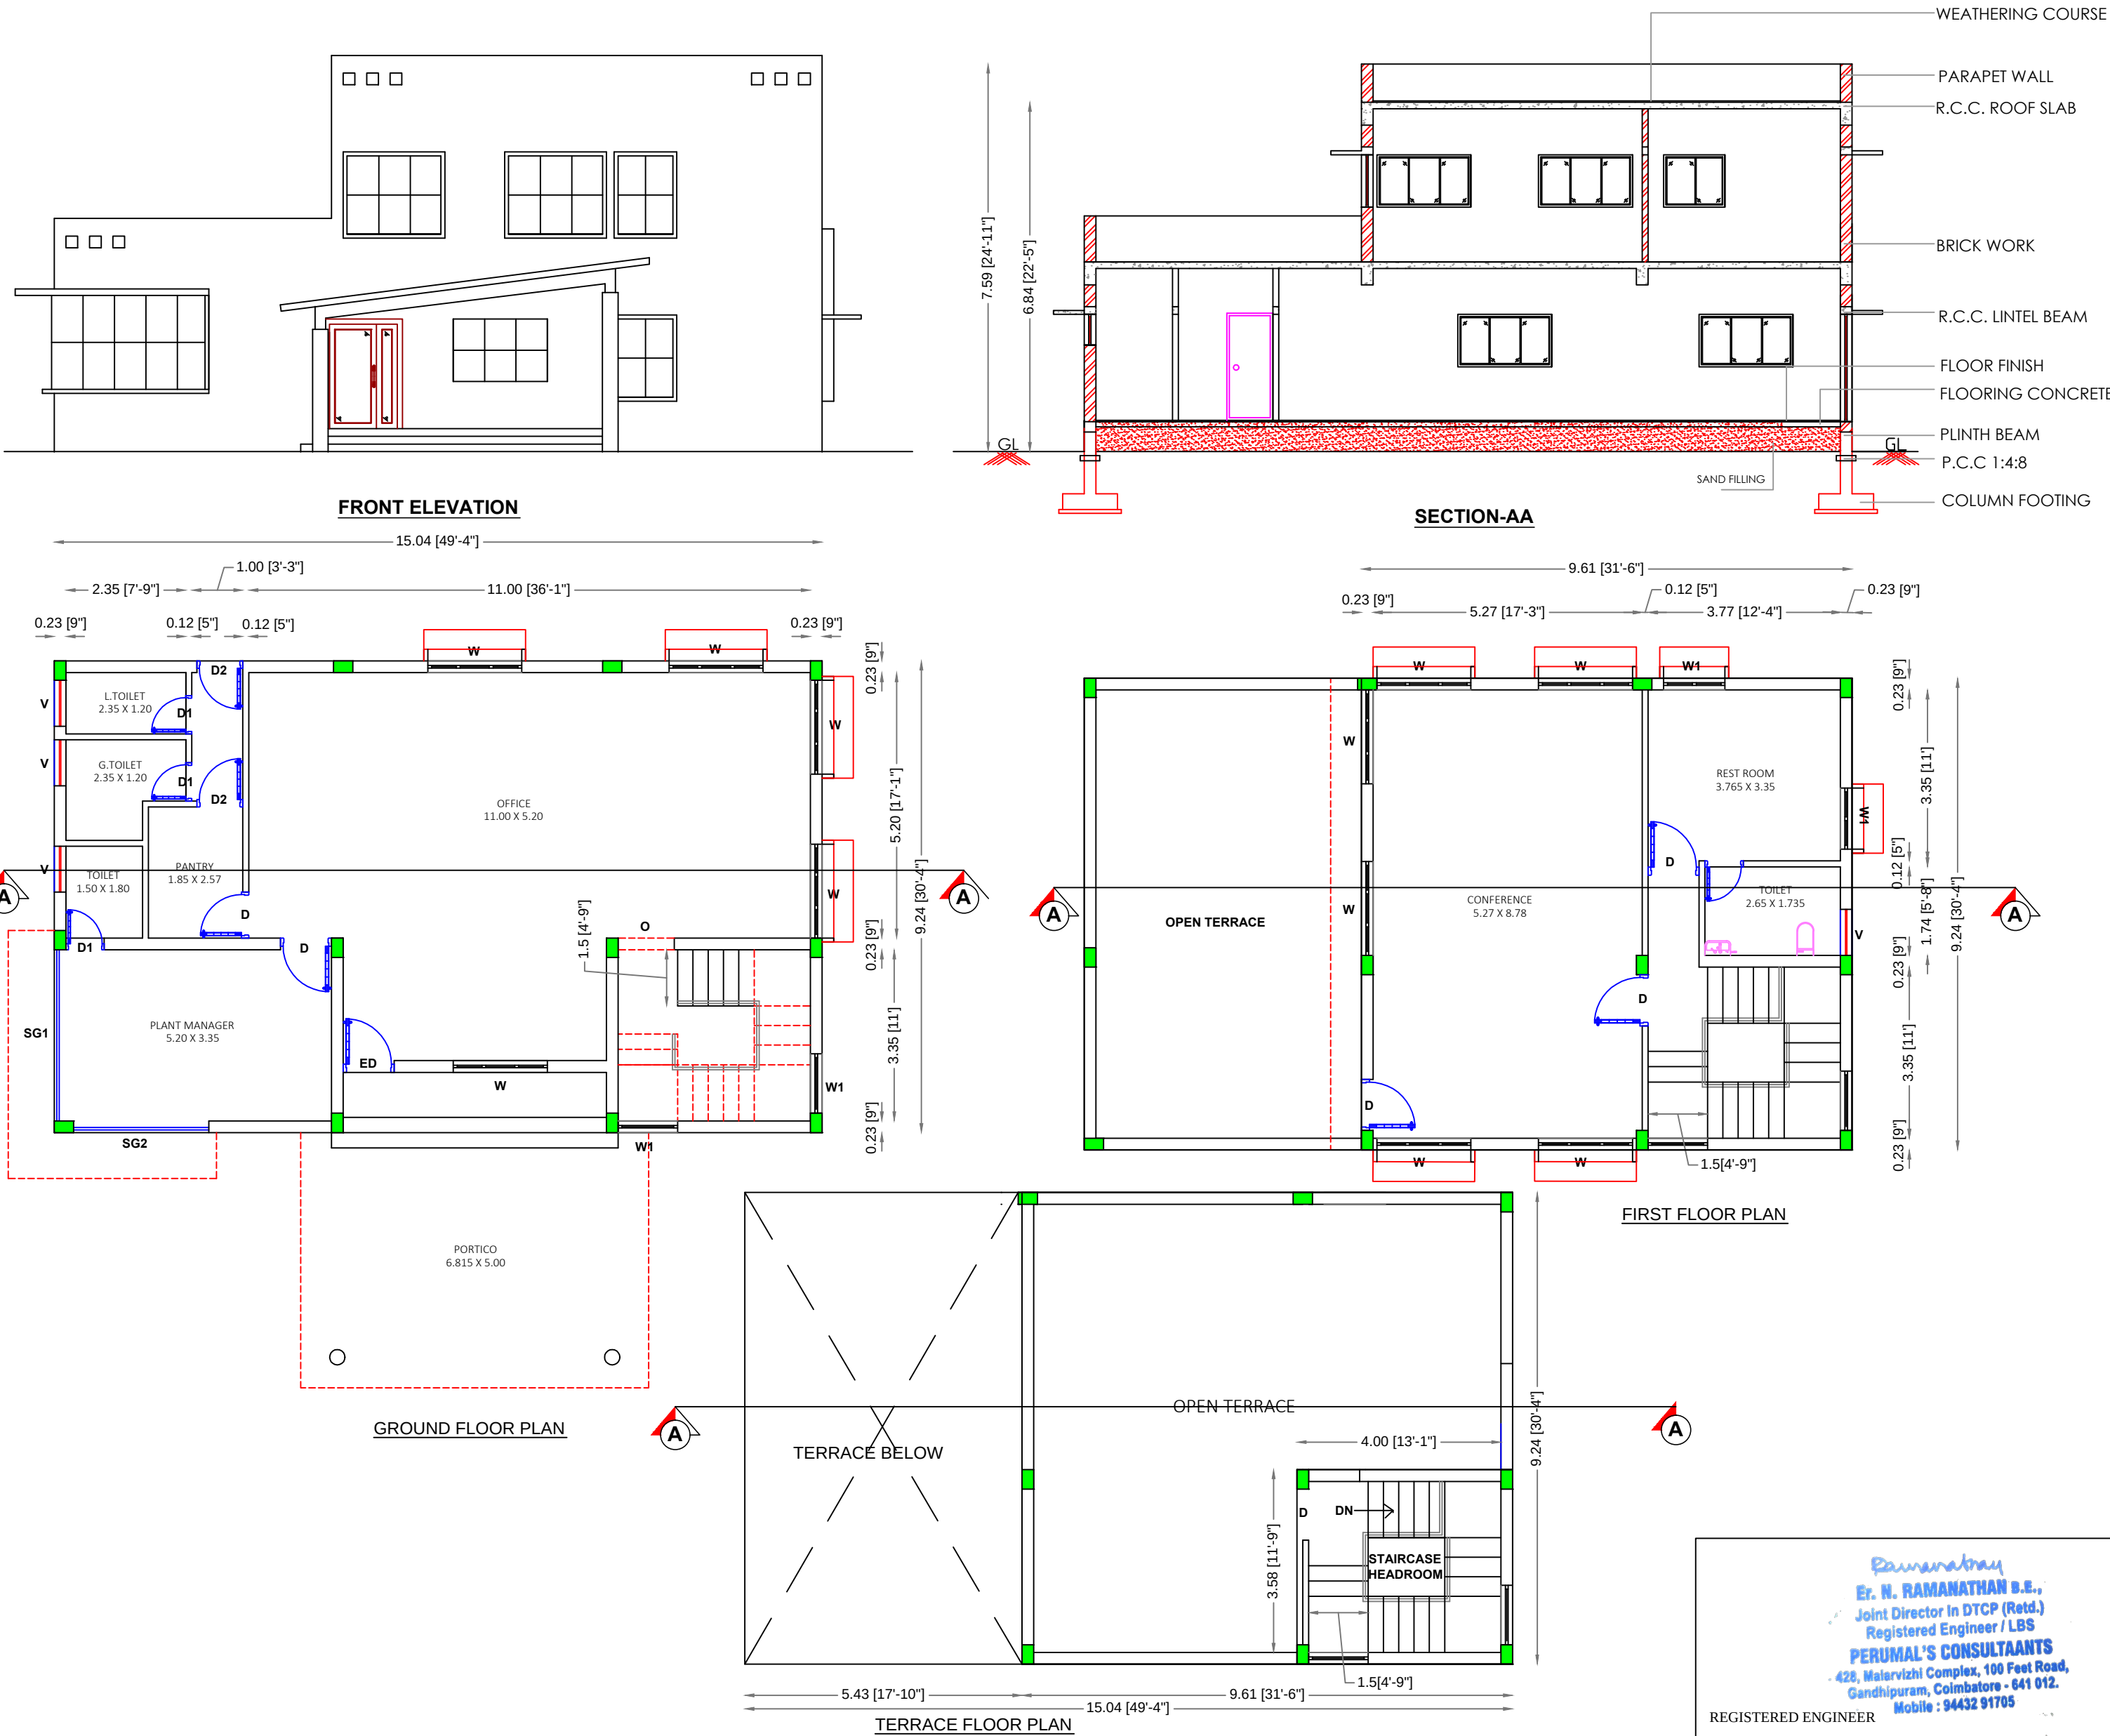


SHANTHI FEEDS PRIVATE LTD.

PLAN SHOWING THE PROPOSED CONSTRUCTION OF INDUSTRIAL FEEDER MILL BUILDINGS (ORANGE CATEGORY) IN SF NO. 462/1, 464/B2, 476/A & 476/B AT VADAMBACHERI VILLAGE, SULUR TALUK, COIMBATORE DISTRICT.

Scale 1: 100

USED POLYBAG GODOWN

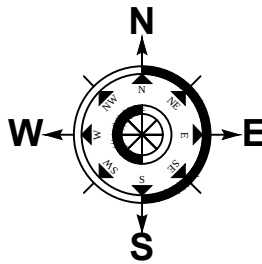

PLAN
SECTION AND ELEVATION

AREA DETAIL

S.NO	DESCRIPTION	SQ M	SQ FT
1.	AREA OF USED POLYBAG GODOWN	377.42	4061.02

JOINERIES DETAIL

S.NO	DESCRIPTION	IN METER	IN FEET
1.	RS ROLLING SHUTTER	4.50 X 4.26	14'9" x 14'0"
2.	W WINDOW	1.83 X 1.21	6'0" x 4'0"
3.	D1 DOOR	1.20 X 2.13	4'0" x 7'0"

NOTES:-

1. ALL DIMENSIONS ARE IN "M" AND THOSE SHOWN IN BRACKETS ARE 'FEET & INCHES'

For **Shanthi**
FEEDS PRIVATE LIMITED
K. Gunasekaran
General Manager
K. GUNASEKARAN

APPLICANT

M. Mohan
Er.P.MOHANKUMAR,M.E.,(GEOTECH),MIGS
GEOTECHNICAL ENGINEER
CLPA REGN.NO:CLPA/GTE/19/05/004
SRI KRISHNA GEOTECH
44/3, Subramaniya Udaiyar Street
Telugupalayam,Coimbatore - 641 039
+919944370817 e-mail: mohan.civil@gmail.com

REGISTERED GEOTECHNICAL ENGINEER

R. Nagaendran
Er. R.NAGAENDRAN M.E., AMIE,
Registered Structural Engineer Grade-I
Coimbatore LPA/SE/GR-I/19/03/005
Annai Shri Karunaambigai
Planner & Engineers
No. 7, Abirami Complex, Elango Nagar,
Sathy Road, Gandhipuram,
Coimbatore - 641012. Mob: 9042660606


REGISTERED STRUCTURAL ENGINEER

R. Nagaendran
Er. R.NAGAENDRAN M.E., AMIE,
Registered Construction Engineer
Coimbatore LPA/CE/19/05/023
Annai Shri Karunaambigai
Planner & Engineers
No. 7, Abirami Complex, Elango Nagar,
Sathy Road, Gandhipuram,
Coimbatore - 641012. Mob: 9042660606

REGISTERED CONSTRUCTION ENGINEER

R. N. Ramanathan
Er. N. RAMANATHAN B.E.,
Joint Director In DTCP (Retd.)
Registered Engineer / LBS
PERUMAL'S CONSULTAANTS
428, Malarvizhi Complex, 100 Feet Road,
Gandhipuram, Coimbatore - 641 012.
Mobile : 94432 81705

REGISTERED ENGINEER/LBS

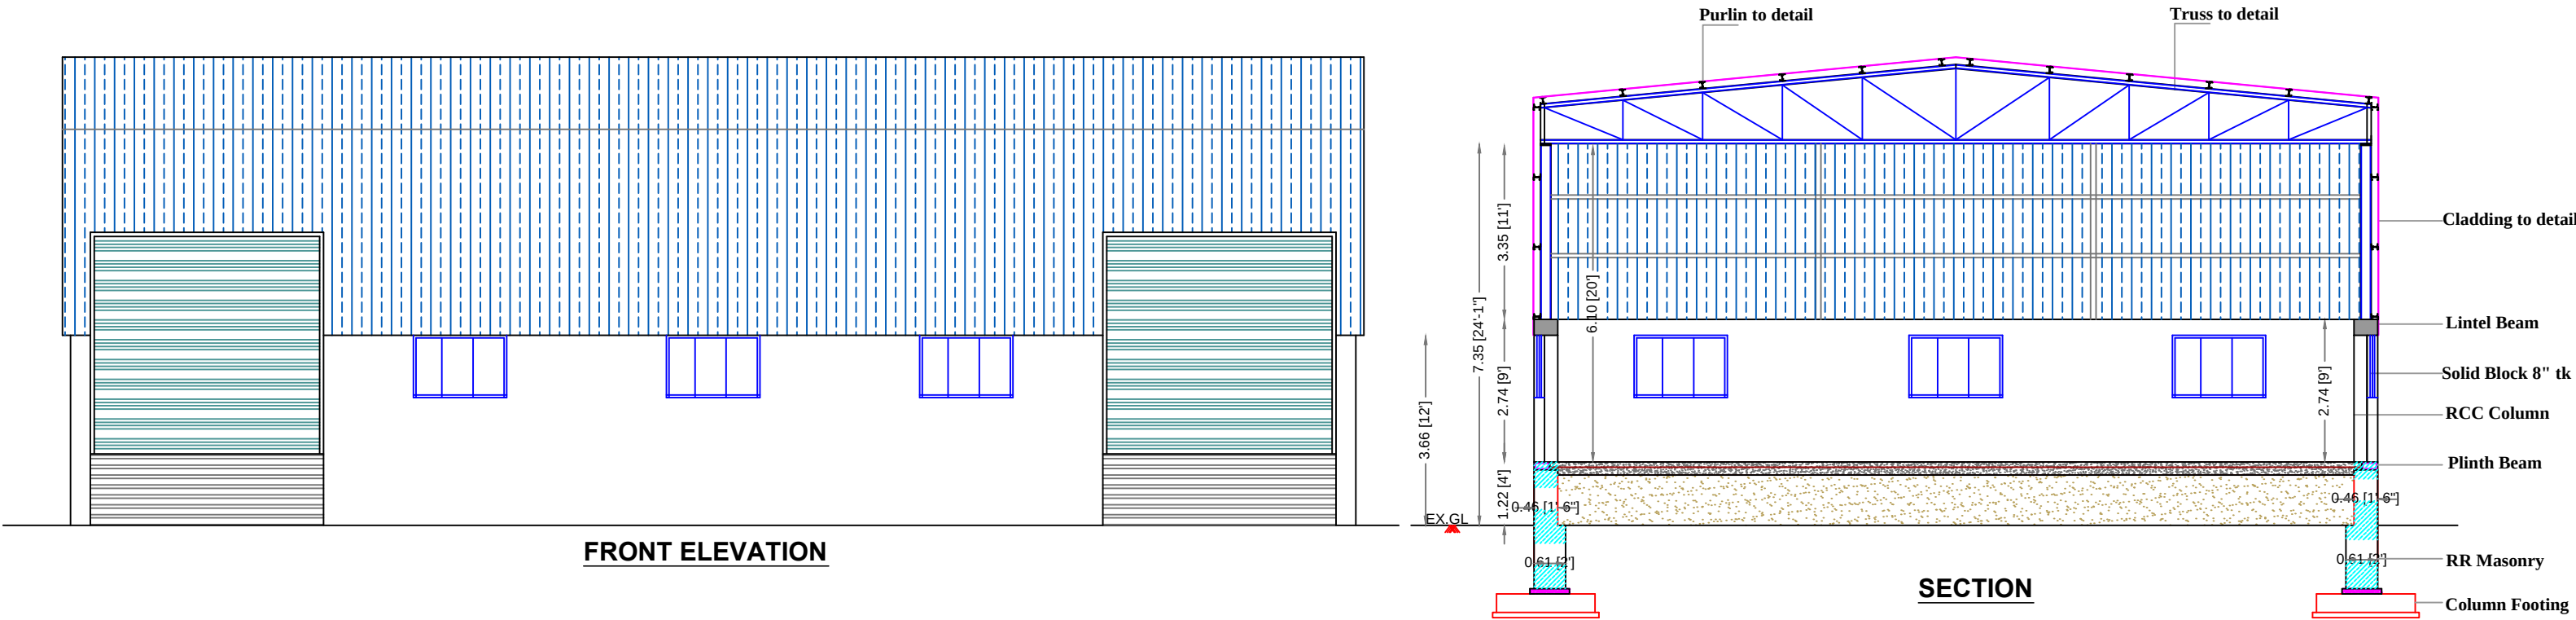

FRONT ELEVATION

SECTION

PLAN

SHANTHI FEEDS PRIVATE LTD.

PLAN SHOWING THE PROPOSED
CONSTRUCTION OF INDUSTRIAL
FEEDER MILL BUILDINGS
(ORANGE CATEGORY) IN
SF NO. 462/1, 464/B2, 476/A & 476/B
AT VADAMBACHERI VILLAGE,
SULUR TALUK, COIMBATORE
DISTRICT.

Scale 1: 100

NEW POLYBAG GODOWN

PLAN
SECTION AND ELEVATION

AREA DETAIL

S.NO	DESCRIPTION	SQ M	SQ FT
1.	AREA OF NEW POLYBAG GODOWN	139.45	1500.43

JOINERIES DETAIL

S.NO	DESCRIPTION	IN METER	IN FEET
1.	W WINDOW	1.80 X 1.22	6'0" x 4'0"
2.	RS ROLLING SHUTTER	4.87 X 4.27	16'0" x 14'0"
3.	D1 DOOR	1.20 X 2.13	4'0" x 7'0"

For **Shanthi**
FEEDS PRIVATE LIMITED

General Manager
K. GUNASEKARAN

APPLICANT

Er. P. MOHANKUMAR M.E., (GEOTECH), MIGS
GEOTECHNICAL ENGINEER
CLPA REGN. NO: CLPA/GTE/19/05/004
SRI KRISHNA GEOTECH
44/3, Subramaniya Udaiyar Street
Telugupalayam, Coimbatore - 641 039
REGISTERED GEOTECHNICAL ENGINEER
9443270075, 9443270075, shanthan.civil@gmail.com

Er. R. NAGAENDRAN M.E., AMIE.,
Registered Structural Engineer Grade-I
Coimbatore LPA/SE/GR-1/19/03/005
Annai Shri Karunaambigai
Planner & Engineers
No. 7, Abirami Complex, Elango Nagar,
Sathy Road, Gandhipuram,
Coimbatore - 641012. Mob: 9042660606
REGISTERED STRUCTURAL ENGINEER


Er. R. NAGAENDRAN M.E., AMIE.,
Registered Construction Engineer
Coimbatore LPA/CE/19/05/023
Annai Shri Karunaambigai
Planner & Engineers
No. 7, Abirami Complex, Elango Nagar,
Sathy Road, Gandhipuram,
Coimbatore - 641012. Mob: 9042660606
REGISTERED CONSTRUCTION ENGINEER

NOTES:-


1. ALL DIMENSIONS ARE IN "M" AND THOSE
SHOWN IN BRACKETS ARE 'FEET & INCHES'

Er. N. RAMANATHAN B.E.,
Joint Director in DTCP (Retd.)
Registered Engineer / LBS
PERUMAL'S CONSULTAANTS
428, Malairvizhi Complex, 100 Feet Road,
Gandhipuram, Coimbatore - 641 012.
Mobile : 94432 91705


REGISTERED ENGINEER/LBS

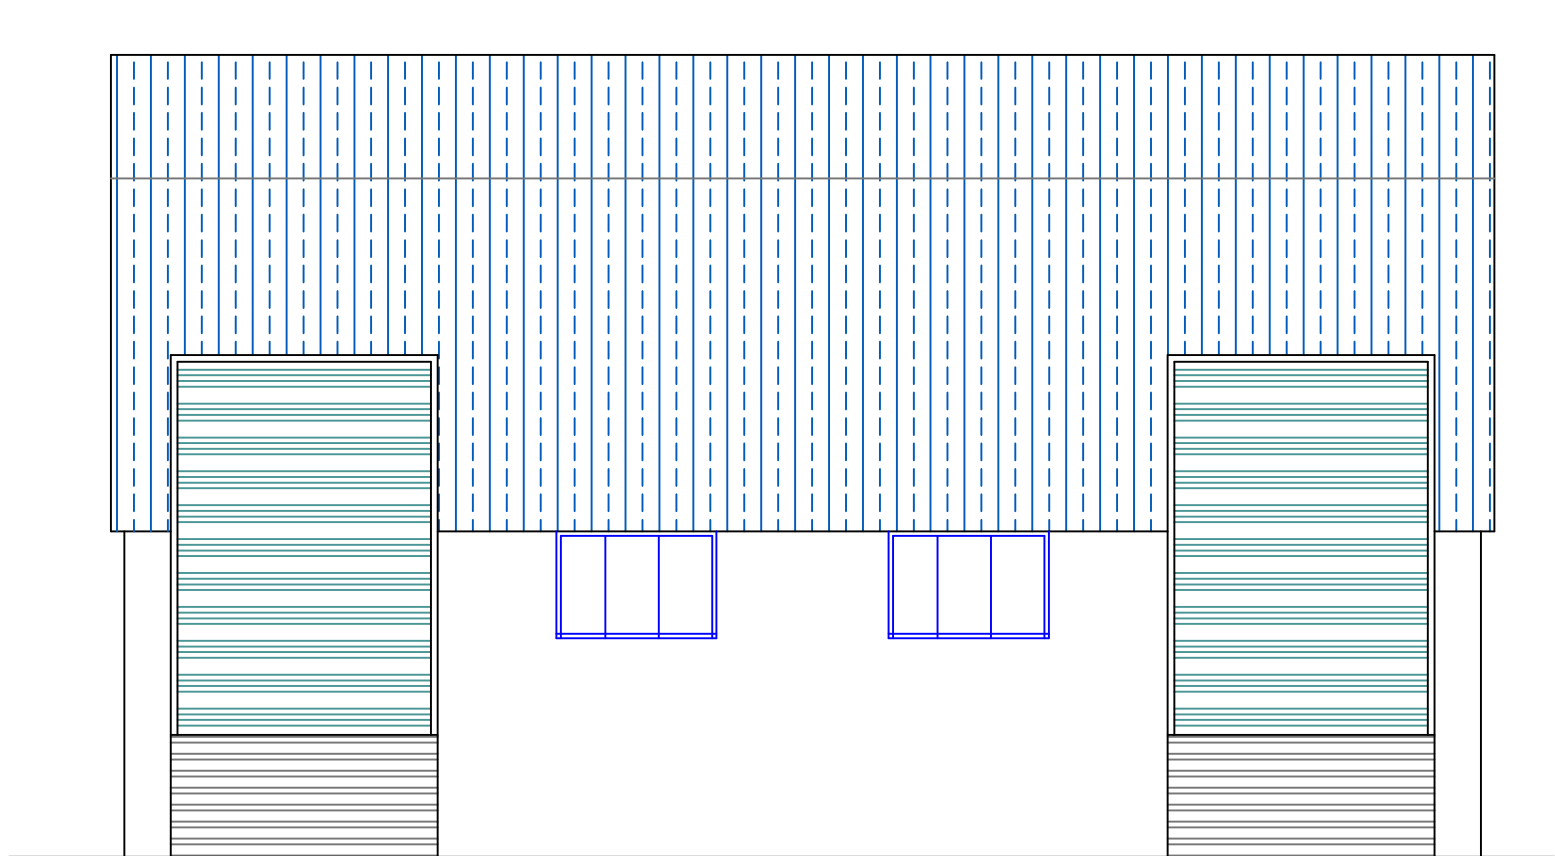

FRONT ELEVATION

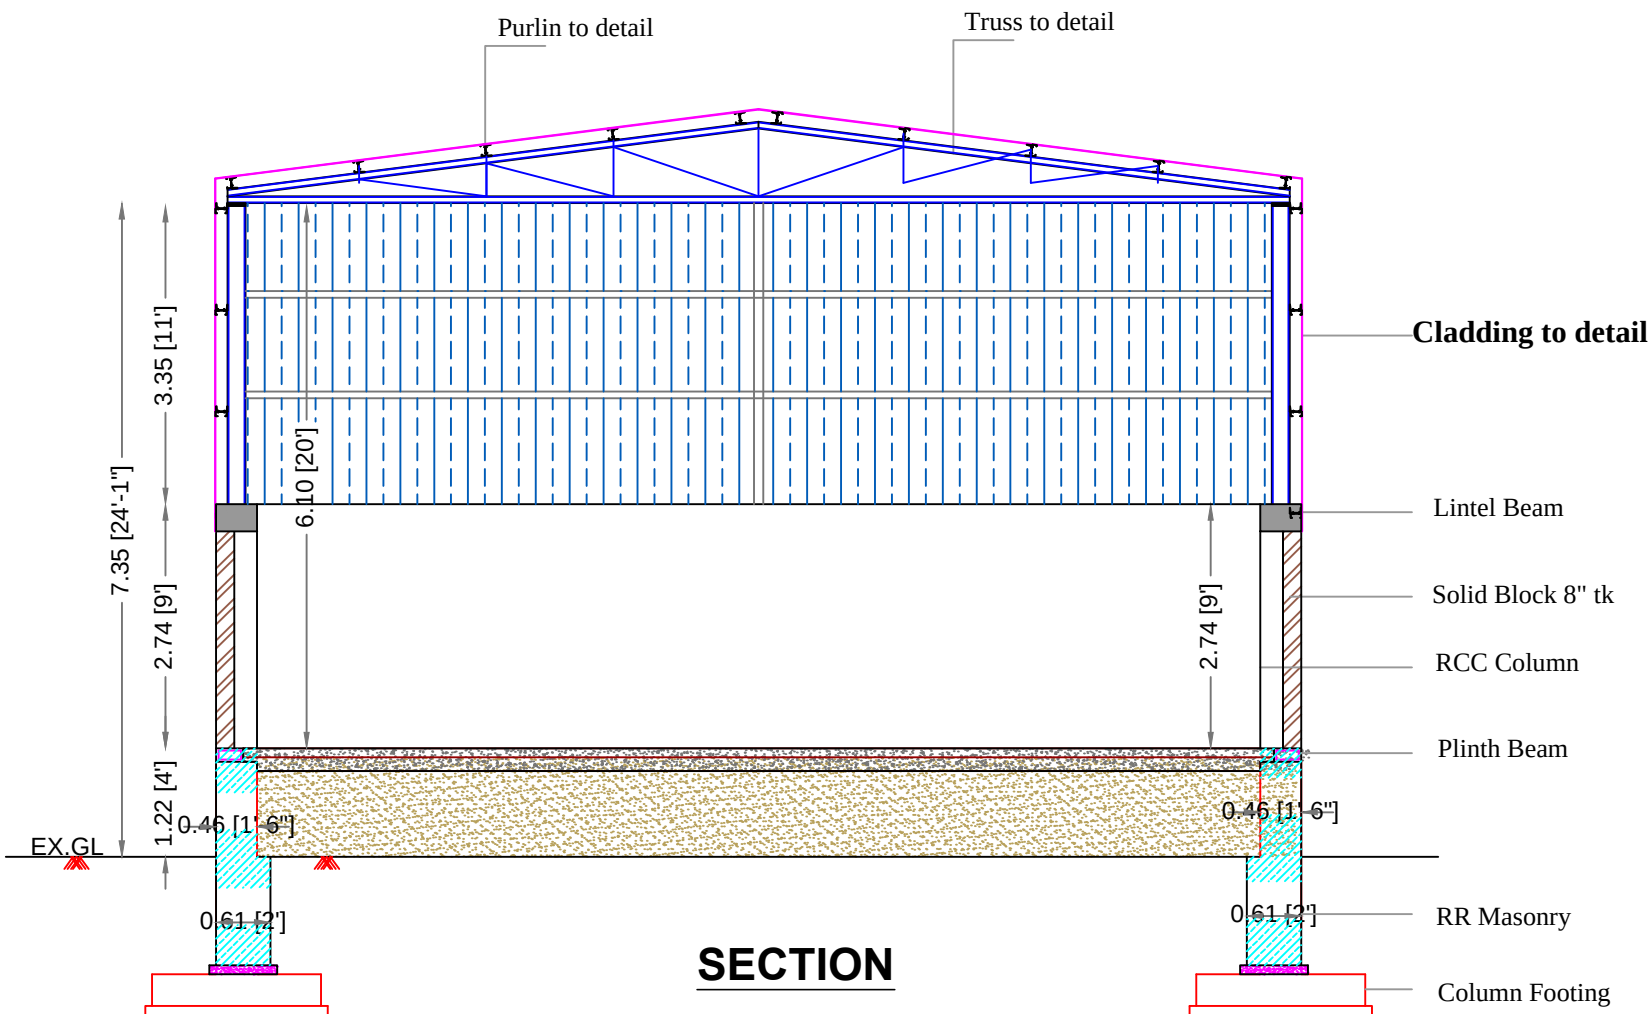

SECTION

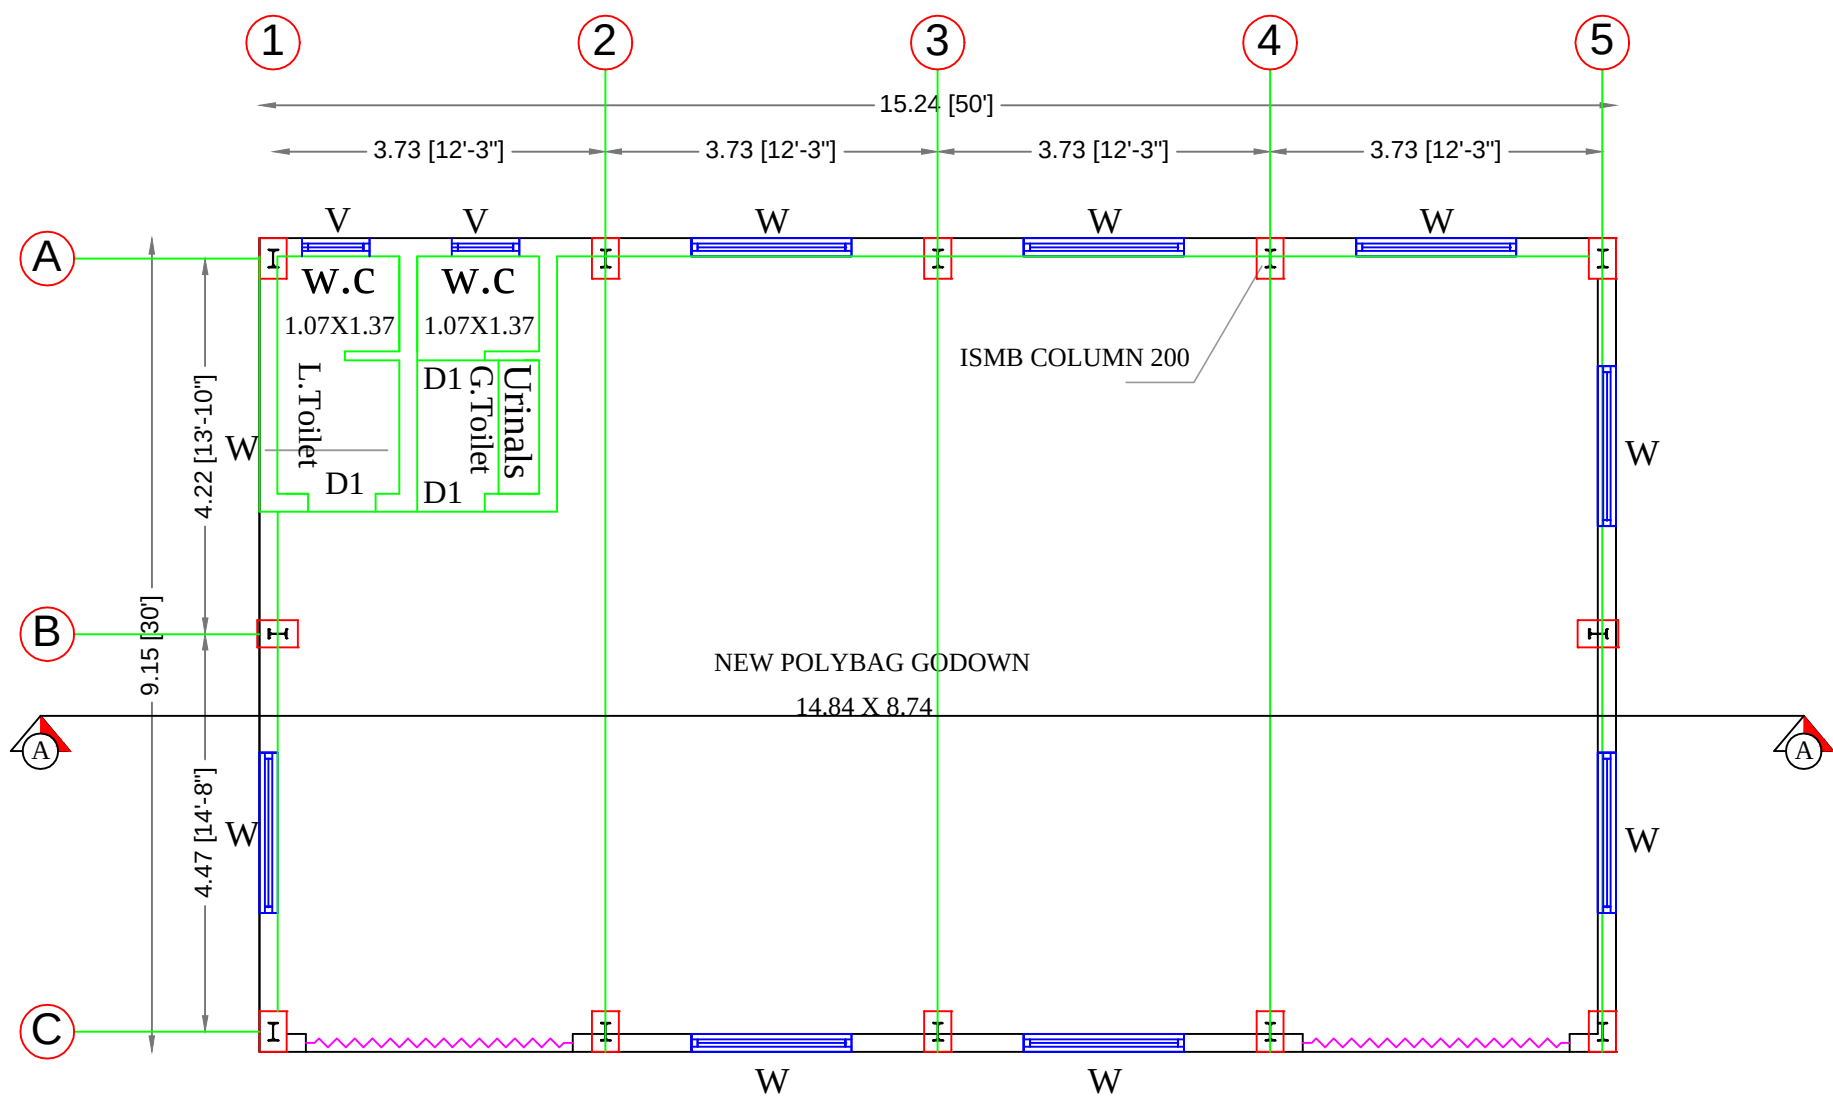

PLAN

SHANTHI FEEDS PRIVATE LTD.

PLAN SHOWING THE PROPOSED CONSTRUCTION OF INDUSTRIAL FEEDER MILL BUILDINGS (ORANGE CATEGORY) IN SF NO. 462/1, 464/B2, 476/A & 476/B AT VADAMBACHERI VILLAGE, SULUR TALUK, COIMBATORE DISTRICT.

Scale 1: 100

WORKSHOP



GROUND FLOOR PLAN
SECTION AND ELEVATION

AREA DETAIL

S.NO	DESCRIPTION	SQ M	SQ FT
1.	AREA OF GROUND FLOOR	302.93	3259.60

JOINERIES DETAIL

S.NO	DESCRIPTION	IN METER	IN FEET
1.	RS	4.87 X 4.27	16'0" x 14'0"
2.	W	1.83 X 1.52	6'0" x 5'0"
3.	D	1.20 X 2.13	4'0" x 7'0"
4.	V	1.83 X 0.60	6'0" x 2'0"

NOTES:-

1. ALL DIMENSIONS ARE IN "M" AND THOSE SHOWN IN BRACKETS ARE 'FEET & INCHES'



General Manager
K. GUNASEKARAN

APPLICANT

Er.P.MOHANKUMAR M.E.,(GEOTECH),MGS
GEOTECHNICAL ENGINEER
CLPA REGN.NO:CLPA/GTE/19/05/004 _
SRI KRISHNA GEOTECH
44/3, Subramaniya Udaiyar Street
Telugupalayam,Coimbatore - 641 039
9449470017 and 9449470018@gmail.com

REGISTERED GEOTECHNICAL ENGINEER

Er. R.NAGAENDRAN M.E., AMIE.,
Registered Structural Engineer Grade-I
Coimbatore LPA/SE/GR-I/19/03/005
Annai Shri Karunaambigal
Planner & Engineers
No. 7, Abirami Complex, Elango Nagar,
Sathy Road, Gandhipuram,
Coimbatore - 641 012. Mob: 9042660606


REGISTERED STRUCTURAL ENGINEER

Er. R.NAGAENDRAN M.E., AMIE.,
Registered Construction Engineer
Coimbatore LPA/CE/19/05/023
Annai Shri Karunaambigal
Planner & Engineers
No. 7, Abirami Complex, Elango Nagar,
Sathy Road, Gandhipuram,
Coimbatore - 641 012. Mob: 9042660606


REGISTERED CONSTRUCTION ENGINEER

Er. N. RAMANATHAN B.E.,
Joint Director in DTCP (Retd.)
Registered Engineer / LBS
PERUMAL'S CONSULTAANTS
428, Malairvizhi Complex, 100 Feet Road,
Gandhipuram, Coimbatore - 641 012.
Mobile : 94432 91705


REGISTERED ENGINEER/LBS

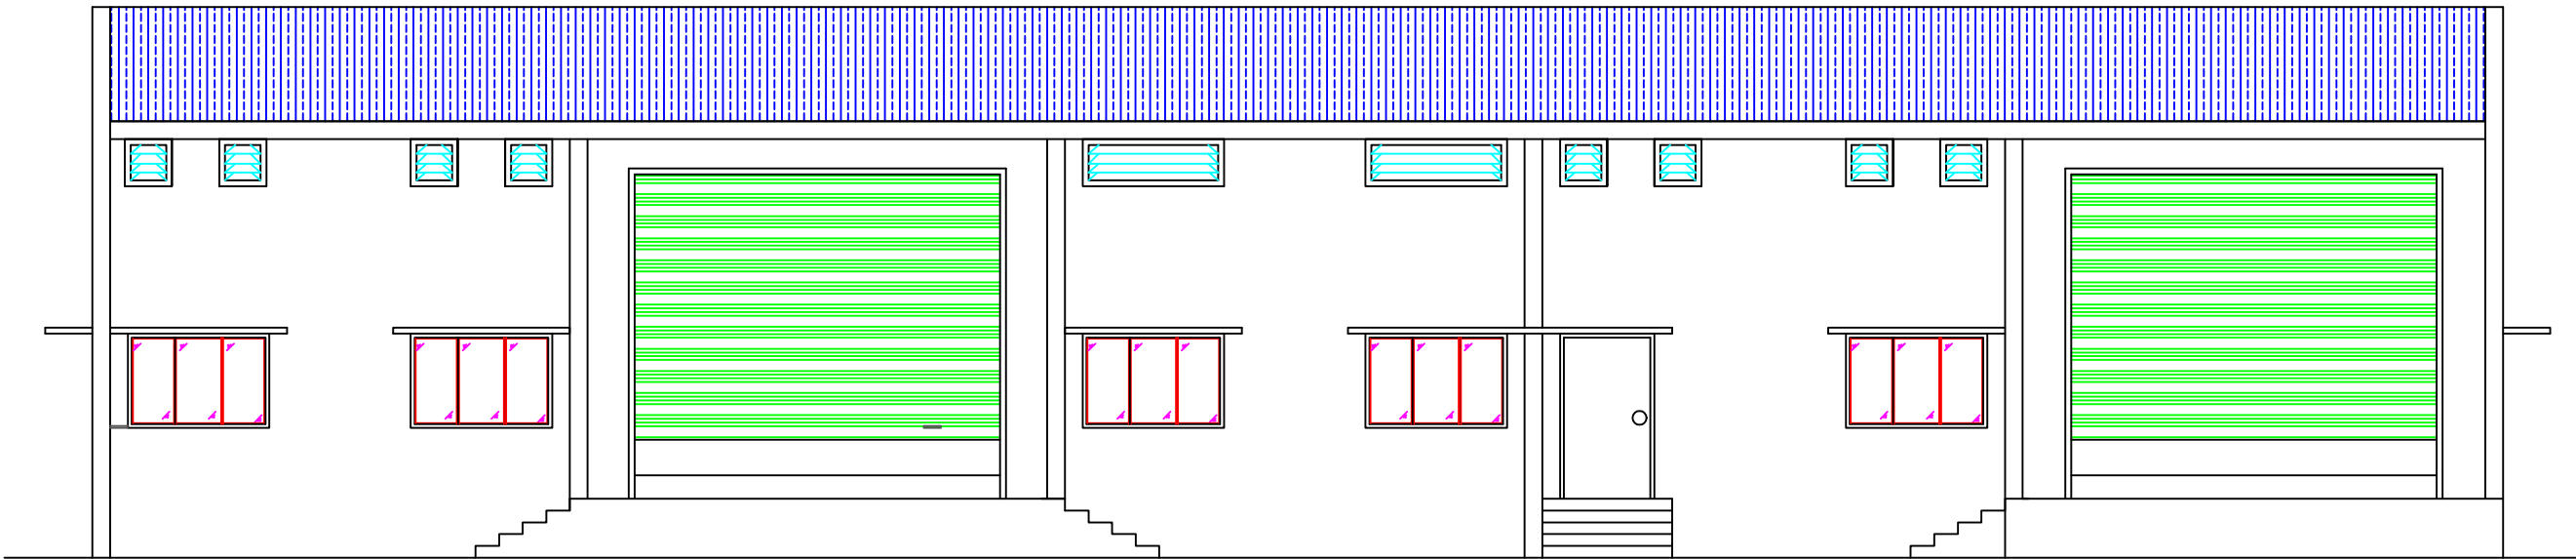

ELEVATION

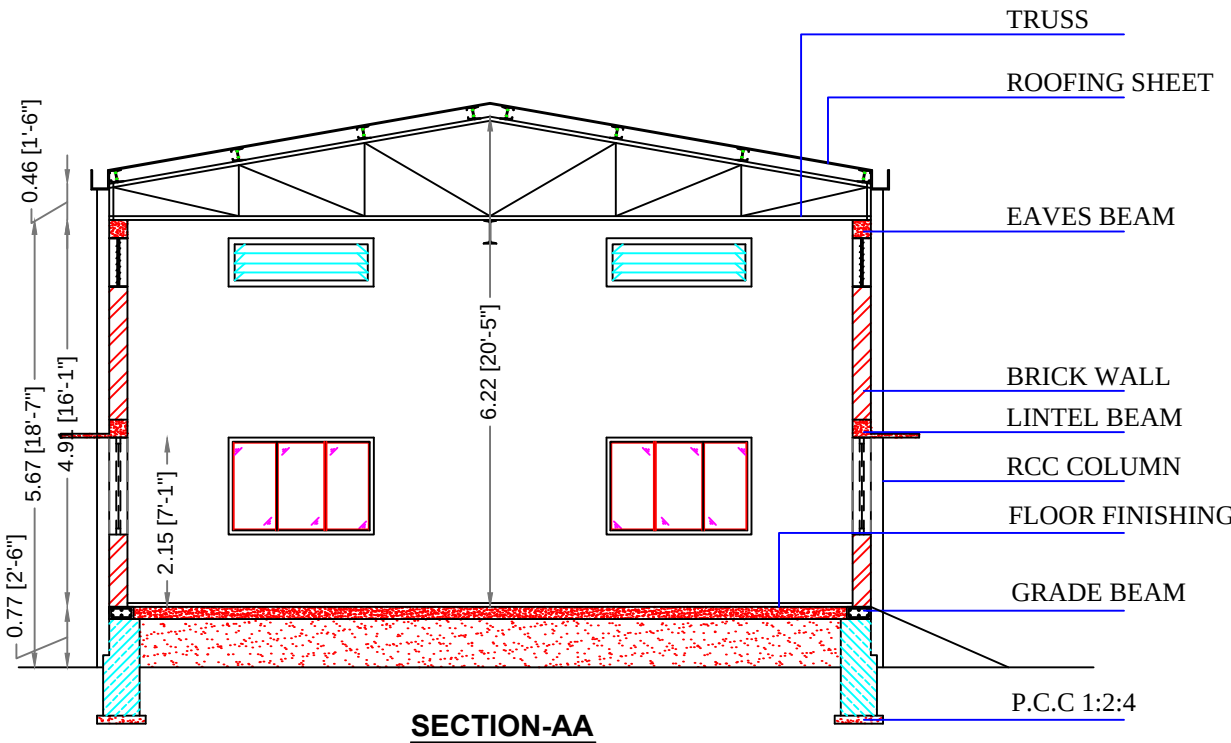

SECTION-AA

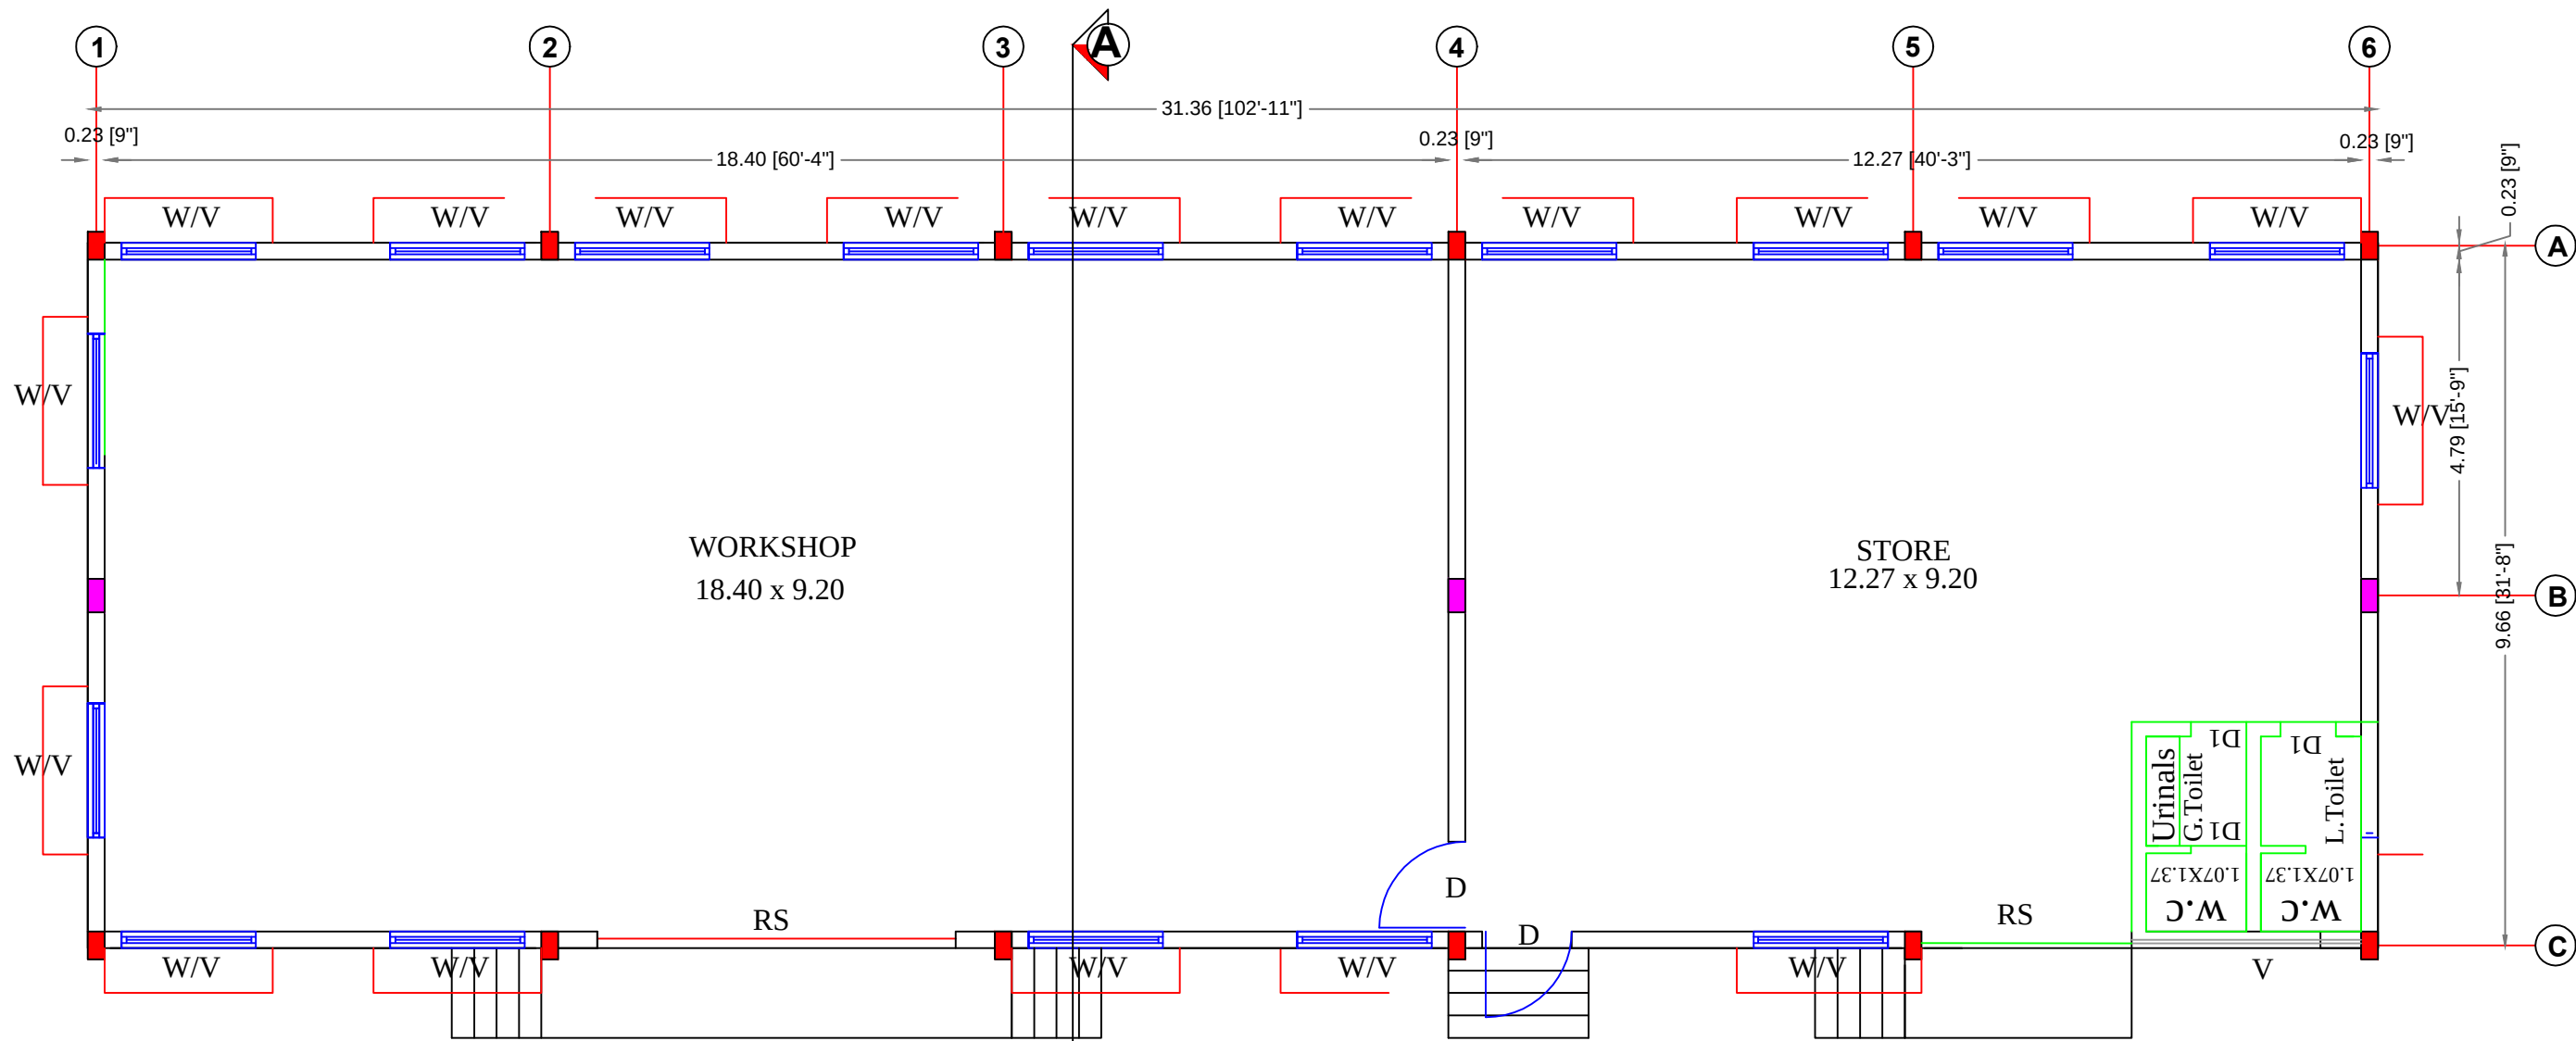


PLAN

SHANTHI FEEDS PRIVATE LTD.

PLAN SHOWING THE PROPOSED
CONSTRUCTION OF INDUSTRIAL
FEEDER MILL BUILDINGS (ORANGE
CATEGORY) IN SF NO. 462/1, 464/B2, 476/A
& 476/B AT VADAMBACHERI VILLAGE,
SULUR TALUK, COIMBATORE DISTRICT.

Scale 1: 100

BOILER HOUSE

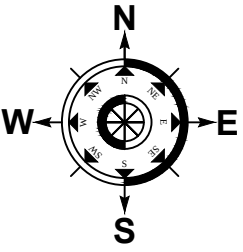PLAN, SECTION
& ELEVATION

AREA DETAIL

S.NO	DESCRIPTION	SQ M	SQ FT
1.	AREA OF BOILER HOUSE	286.72	3085.10

JOINERIES DETAIL

S.NO	DESCRIPTION	IN METER	IN SQFT
1.	RS ROLLING SHUTTER	4.49 X 5.00	14'-9" X 16'-5"
2.	MW MESH WINDOW	3.50 X 1.50	11'-6" X 5'-0"
3.	MW1 MESH WINDOW 1	2.80 X 1.50	9'-2" X 5'-0"

NOTES:-

1. ALL DIMENSIONS ARE IN "M" AND THOSE SHOWN IN BRACKETS ARE 'FEET & INCHS'

For **Shanthi**
FEEDS PRIVATE LIMITED

General Manager
K. GUNASEKARAN

APPLICANT

Er. P. MOHANKUMAR M.E., (GEOTECH), MGS
GEOTECHNICAL ENGINEER
CLPA REGN.NO: CLPA/GTE/19/05/004
SRI KRISHNA GEOTECH
44/3, Subramaniya Udaiyar Street
Telugupalayam, Coimbatore - 641 039
+919944370917, e-mail: mohaan.civil@gmail.com

REGISTERED GEOTECHNICAL ENGINEER

Er. R. NAGAENDRAN M.E., AMIE.,
Registered Structural Engineer Grade-I
Coimbatore LPA/SE/GR-I/19/03/005
Annai Shri Karunaambigal
Planner & Engineers
No. 7, Abirami Complex, Elango Nagar,
Sathy Road, Gandhipuram,
Coimbatore - 641012. Mob: 9042660606


REGISTERED STRUCTURAL ENGINEER

Er. R. NAGAENDRAN M.E., AMIE.,
Registered Construction Engineer
Coimbatore LPA/CE/19/05/023
Annai Shri Karunaambigal
Planner & Engineers
No. 7, Abirami Complex, Elango Nagar,
Sathy Road, Gandhipuram,
Coimbatore - 641012. Mob: 9042660606


REGISTERED CONSTRUCTION ENGINEER

Er. N. RAMANATHAN B.E.,
Joint Director In DTCP (Retd.)
Registered Engineer / LBS
PERUMAL'S CONSULTAANTS
428, Malarvizhi Complex, 100 Feet Road,
Gandhipuram, Coimbatore - 641 012.
Mobile : 94432 91705


REGISTERED ENGINEER/LBS

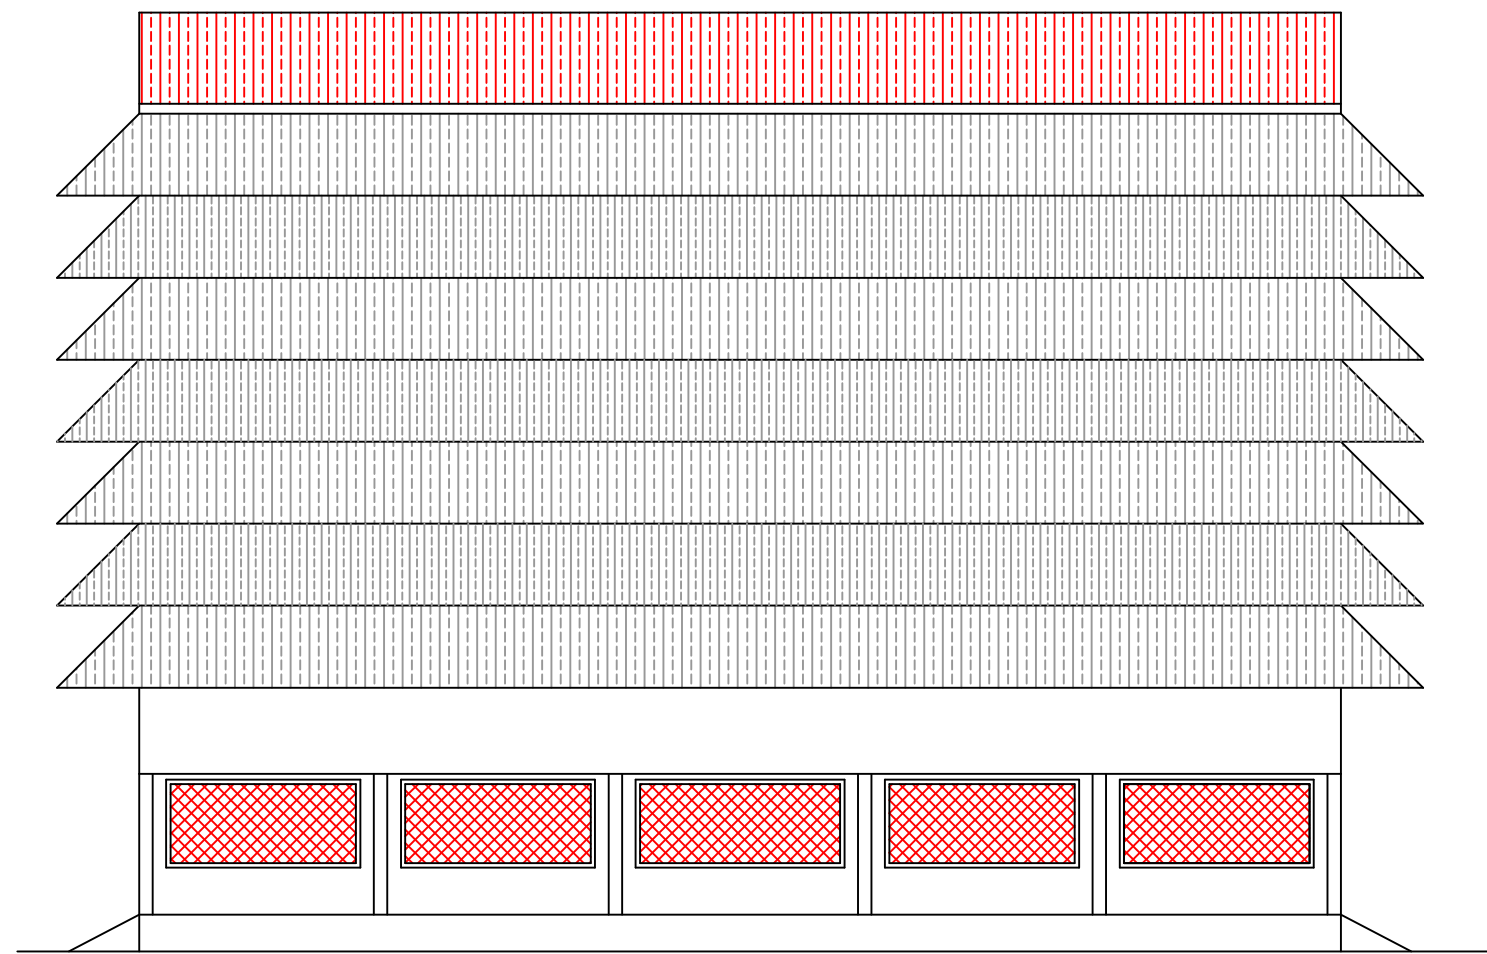

ELEVATION

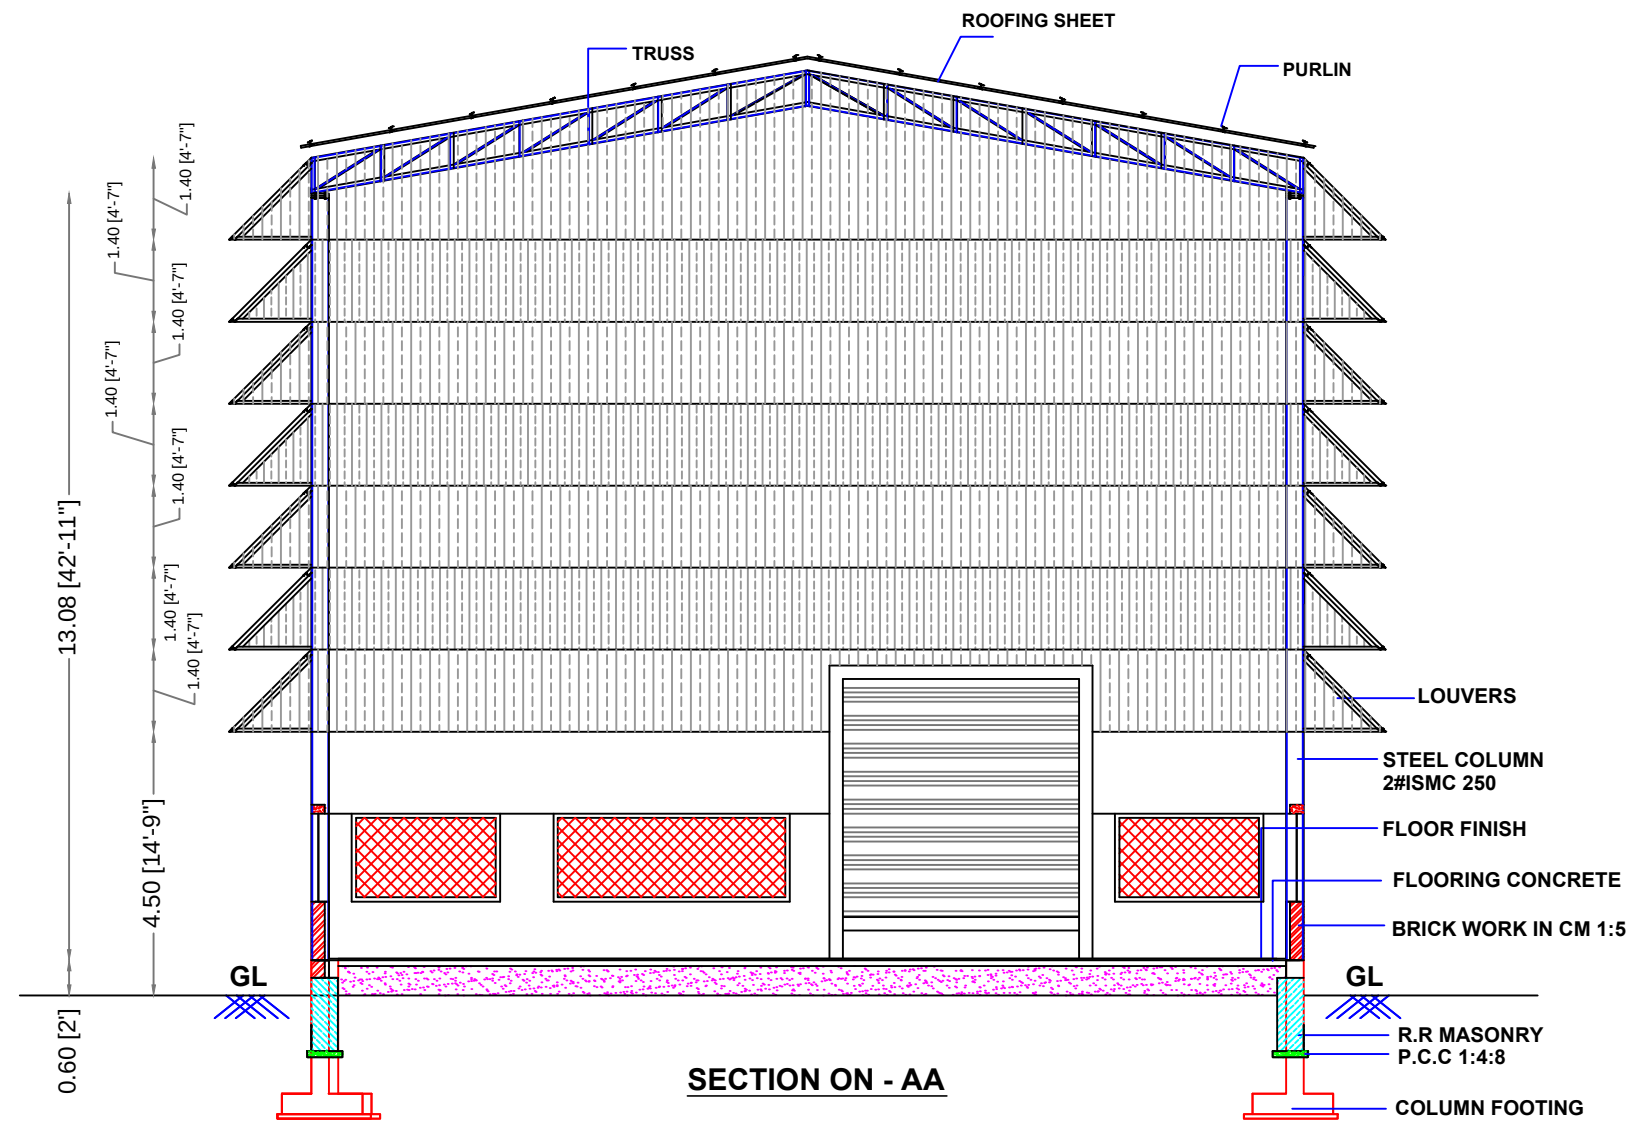

SECTION ON - AA

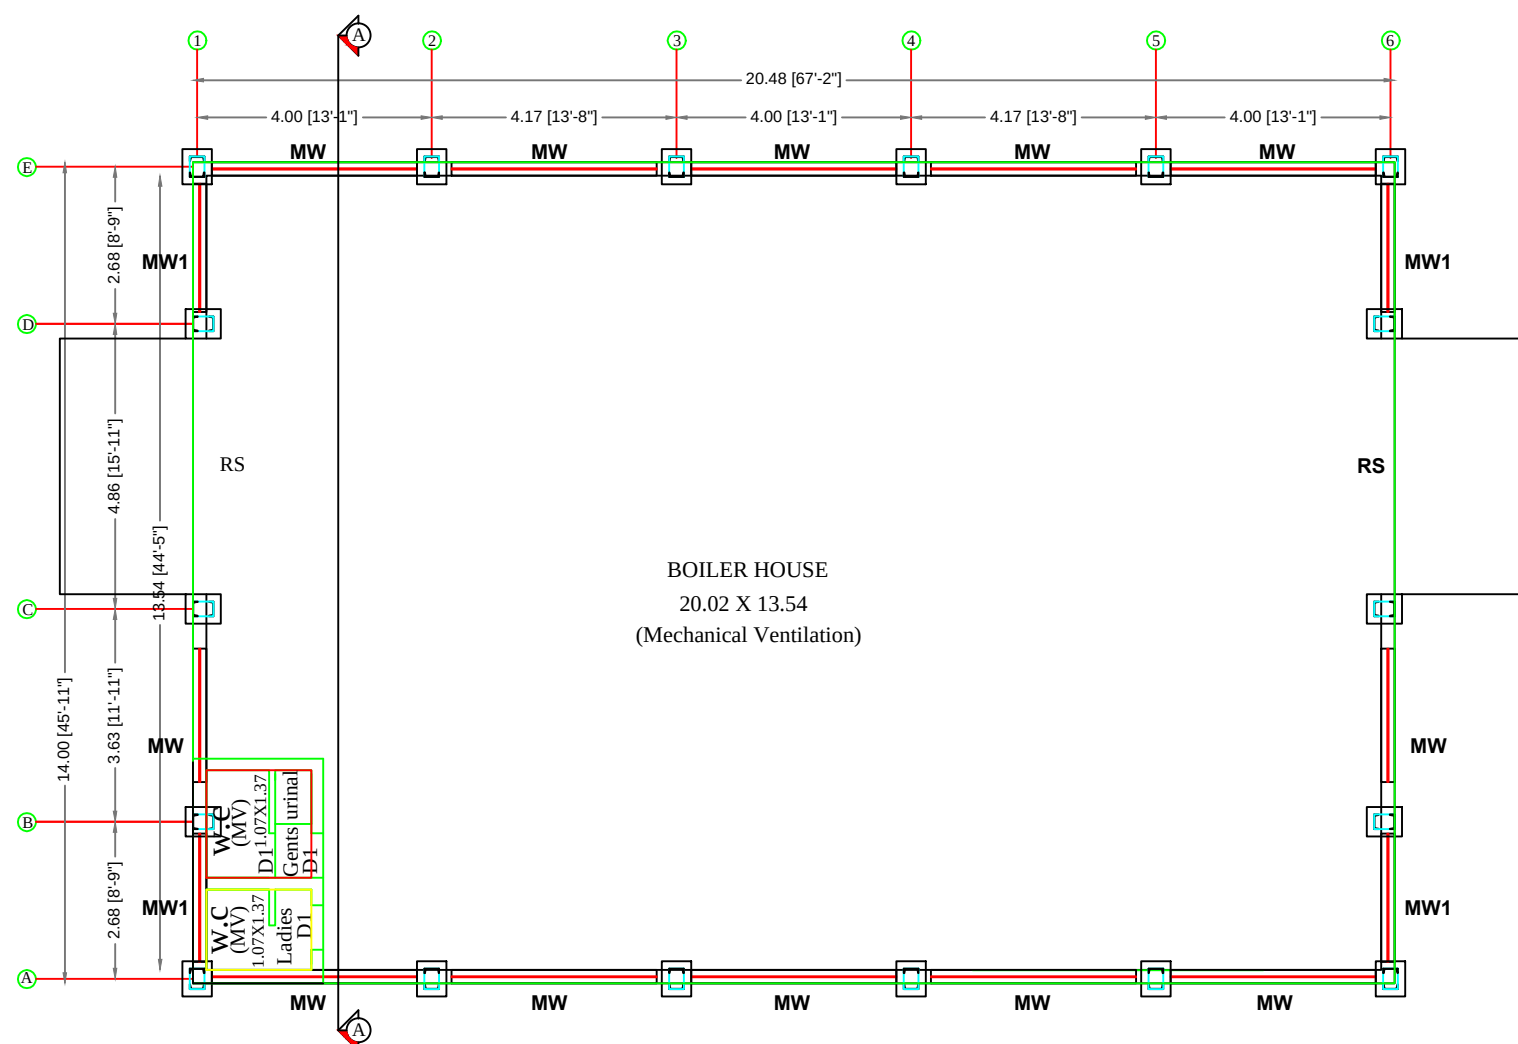

PLAN

SHANTHI FEEDS PRIVATE LTD.

PLAN SHOWING THE PROPOSED CONSTRUCTION OF INDUSTRIAL FEEDER MILL BUILDINGS (ORANGE CATEGORY) IN SF NO. 462/1, 464/B2, 476/A & 476/B AT VADAMBACHERI VILLAGE, SULUR TALUK, COIMBATORE DISTRICT.

Scale 1: 100

POWER HOUSE



PLAN
SECTION AND ELEVATION

AREA DETAIL

S.NO	DESCRIPTION	SQ M	SQ FT
1.	AREA OF POWER HOUSE	182.78	1966.71

JOINERIES DETAIL

S.NO	DESCRIPTION	IN METER	IN FEET
1.	RS ROLLING SHUTTER	3.00 X 4.27	10'0" x 14'0"
2.	W WINDOW	1.83 X 1.52	6'0" x 5'0"
3.	D1 DOOR	1.20 X 2.13	4'0" x 7'0"
4.	V VENTILATOR	1.83 X 0.60	6'0" x 2'0"

NOTES:-
1. ALL DIMENSIONS ARE IN "M" AND THOSE SHOWN IN BRACKETS ARE 'FEET & INCHES'

For Shanthi
FEEDS PRIVATE LIMITED
General Manager
K. GUNASEKARAN


APPLICANT

Er.P.MOHANKUMAR M.E., (GEOTECH),MIGS
GEOTECHNICAL ENGINEER
CLPA REGN.NO:CLPA/GTE/19/05/004
SRI KRISHNA GEOTECH
44/3, Subramaniya Udaiyar Street
Telugupalayam,Coimbatore - 641 039
9442660606
REGISTERED GEOTECHNICAL ENGINEER


Er. R.NAGAENDRAN M.E., AMIE.,
Registered Structural Engineer Grade-I
Coimbatore LPA/SE/GR-I/19/03/005
Annai Shri Karunaambigal
Planner & Engineers
No. 7, Abirami Complex, Elango Nagar,
Sathy Road, Gandhipuram,
Coimbatore - 641012. Mob: 9042660606
REGISTERED STRUCTURAL ENGINEER

Er. R.NAGAENDRAN M.E., AMIE.,
Registered Construction Engineer
Coimbatore LPA/CE/19/05/023
Annai Shri Karunaambigal
Planner & Engineers
No. 7, Abirami Complex, Elango Nagar,
Sathy Road, Gandhipuram,
Coimbatore - 641012. Mob: 9042660606
REGISTERED CONSTRUCTION ENGINEER


Er. N. RAMANATHAN B.E.,
Joint Director in DTCP (Retd.)
Registered Engineer / LBS
PERUMAL'S CONSULTAANTS
428, Malarvizhi Complex, 100 Feet Road,
Gandhipuram, Coimbatore - 641 012.
Mobile : 94432 91705
REGISTERED ENGINEER

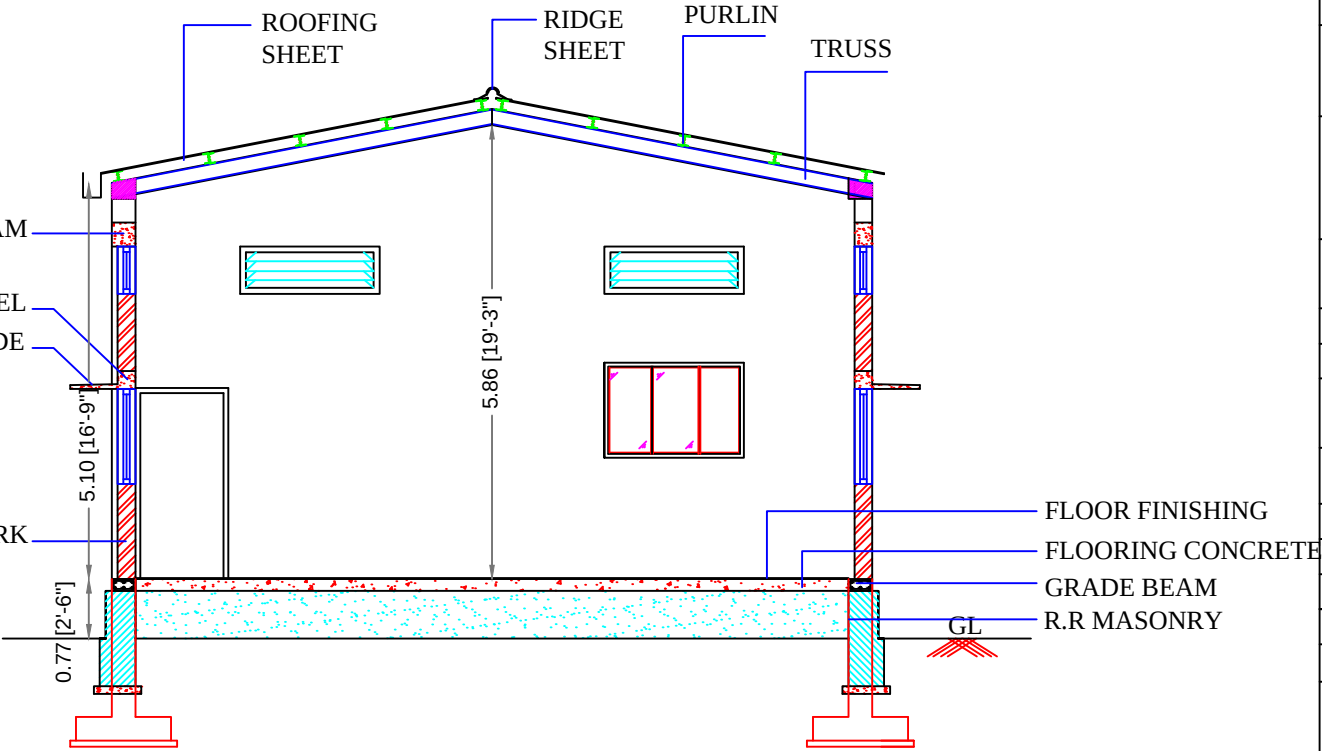

SECTION - AA

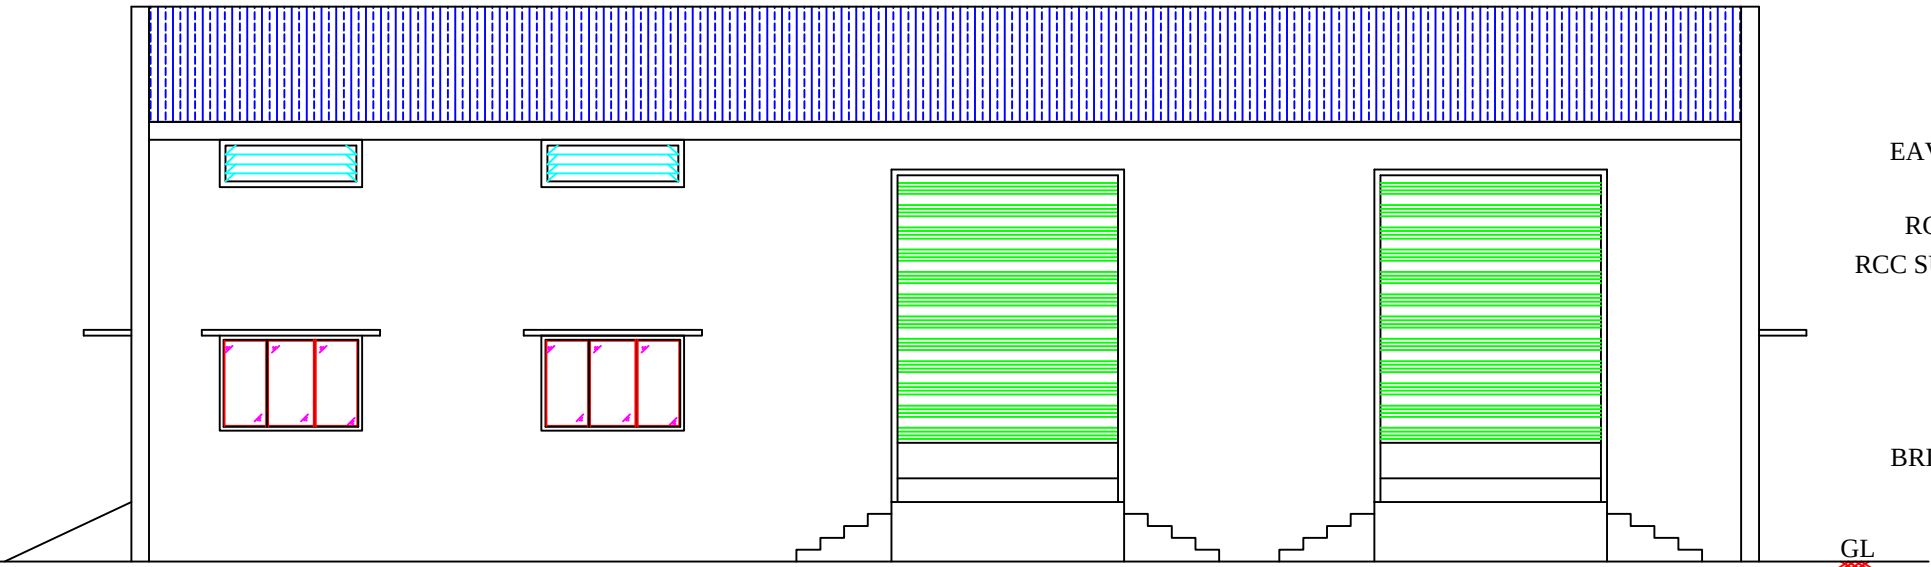

ELEVATION

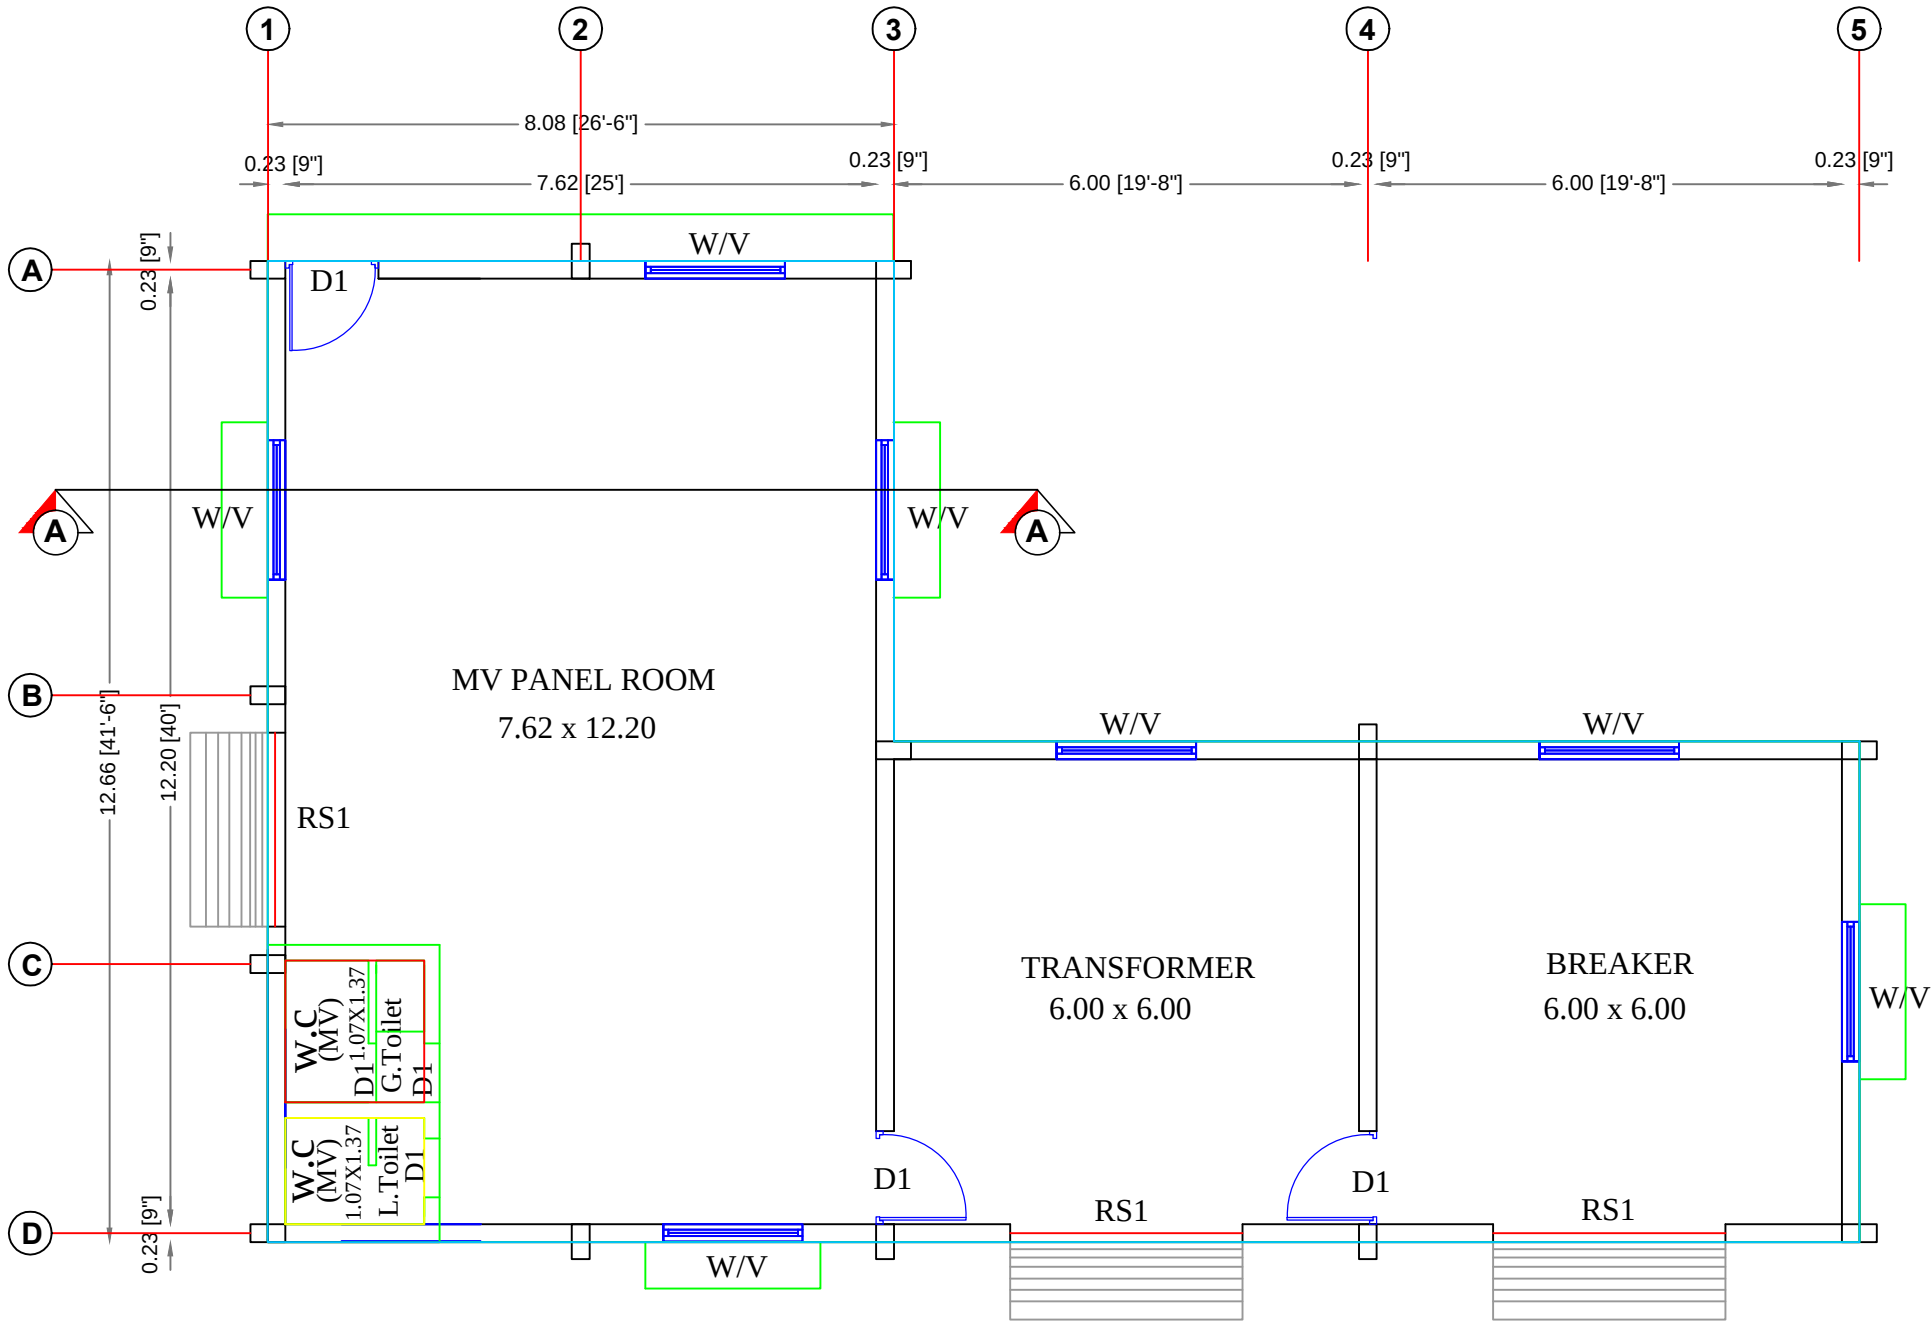

SHANTHI FEEDS PRIVATE LTD.
PLAN SHOWING THE PROPOSED
CONSTRUCTION OF INDUSTRIAL
FEEDER MILL BUILDINGS (ORANGE
CATEGORY) IN SF NO. 462/1, 464/B2,
476/A & 476/B AT VADAMBACHERI
VILLAGE, SULUR TALUK,
COIMBATORE DISTRICT.

Scale 1: 100

FEED GODOWN

AREA DETAILS:-

	IN SQ.M.	IN SQ.FT.
AREA OF FEED GODOWN	8400.00	90384.00

JOINERY DETAILS:-

SYMBOL	DESCRIPTION	SIZE IN METRE
RS	ROLLING SHUTTER	4.50 X 4.50
ED	EMERGENCY DOOR	1.00 X 2.13
D	DOOR	0.91 X 2.13
D 1	DOOR	0.76 X 2.13
V1	VENTILATOR	4.50 X 0.60

NOTE:-

ALL DIMENSIONS ARE IN METER THOSE IN BRACKET ARE IN FEET

APPLICANT

REGISTERED GEOTECHNICAL ENGINEER

REGISTERED STRUCTURAL ENGINEER

REGISTERED CONSTRUCTION ENGINEER

REGISTERED ENGINEER

BLOCK-1

S NO	DESCRIPTION	CAPACITY	MODEL NO	KW	QTY	
RECEIVING & PRECLEANING						
1	RMG BAG FILTER (ASPIRATION)	1800 CMH	-	2.20	7	
2	RMG DUMP HOPPER	300 Kpholding	-	-	7	
3	RMG INTAKE CONVEYOR	20 TPH	DC80	4.00	6	
4	RMG INTAKE CONVEYOR	20 TPH	DC80	5.50	1	
5	BUCKET ELEVATOR TO BATCHING BIN	20 TPH	BE150	4.00	1	
6	EQUIPMENT FILTER	-	-	-	2	
7	PIPE MAGNET (250)	2900 GAUSS	-	-	2	
8	TWO WAY VALVE	-	PD250	-	3	
9	DRUM CLEANER	20 TPH	SDS 80	2.20	2	
10	JUTE REMOVER	20 TPH	-	2.20	2	
11	TURN HEAD	250 x 4 WAY	-	0.75	1	
12	SCREW CONVEYOR	20 TPH	-	3.00	1	
13	BUCKET ELEVATOR TO BATCHING BIN	20 TPH	BE80	4.00	1	
14	RM TRANSFER CHAIN CONVEYOR	20 TPH	DC80	2.20	1	
15	TURN HEAD	250 x 4 WAY	-	0.75	1	
BATCHING PROCESS						
16	BATCHING BIN (B1-B4)	40 CU.M	-	-	4	
17	BATCHING BIN (B5-B10)	30 CU.M	-	-	6	
18	BATCHING BIN (B11-B12)	30 CU.M	-	-	2	
19	HIGH LEVEL SENSOR	-	-	-	12	
20	LOW LEVEL SENSOR	-	-	-	12	
21	MANUAL SLIDE GATE	-	MSG 300 X 300	-	12	
22	PNEUMATIC SLIDE GATE (BS-1)	-	PSG 300 X 300	-	1	
23	PNEUMATIC SLIDE GATE (BS-2)	-	PSG 300 X 300	-	1	
24	SCREW FEEDER (BS-3)	20 TPH	SC-250	4.00	1	
25	SCREW FEEDER (BS-4)	20 TPH	SC-250	4.00	1	
26	SCREW FEEDER (BS-5)	20 TPH	SC-250	4.00	1	
27	SCREW FEEDER (BS-6)	20 TPH	SC-250	4.00	1	
28	SCREW FEEDER (BS-7)	20 TPH	SC-250	4.00	1	
29	SCREW FEEDER (BS-8)	20 TPH	SC-250	4.00	1	
30	SCREW FEEDER (BS-9)	20 TPH	SC-250	4.00	1	
31	SCREW FEEDER (BS-10)	20 TPH	SC-250	4.00	1	
32	SCREW FEEDER (BS-11)	20 TPH	SC-250	4.00	1	
33	SCREW FEEDER (BS-12)	20 TPH	SC-250	4.00	1	
34	BATCHING SCALE - 1	1500KG	-	-	1	
35	BATCH DISCHARGE SLIDE GATE-1	1500KG	PSG 1000X1000	-	1	
36	BATCHING SCALE DISCHARGE HOPPER-1	1500KG	-	-	1	
37	BATCHING SCALE - 2	1500KG	-	-	1	
38	BATCH DISCHARGE SLIDE GATE-2	1500KG	PSG 1000X1000	-	1	
39	BATCHING DISCHARGE HOPPER-2	1500KG	-	-	1	
40	HAND DUMP HOPPER	300KG	-	-	1	
41	DISCHARGE PNEUMATIC SLIDE GATE	1500KG	PSG 1000X1000	-	1	
42	SAG FILTERS FOR DUMP HOPPER	800 CMH	-	1.10	1	
43	BATCH DISCHARGE CHAIN CONVEYOR	30 TPH	DC80	1.50	1	
44	BATCH DISCHARGE BUCKET ELEVATOR	30 TPH	BE150	5.50	1	
45	EQUIPMENT FILTER	-	-	-	1	
46	TWO WAY VALVE	-	TWD100	-	1	
GRINDING & MIXING PROCESS						
47	PIPE MAGNET (250)	2900 GAUSS	-	-	1	
48	HAMMER MILL FEED CHAIN CONVEYOR	30 TPH	DC80	1.10	1	
49	TWO WAY VALVE	-	TWD100	-	1	
50	HAMMER MILL INLET HOPPER (HMH -1)	2200KG	-	-	1	
51	HAMMER MILL INLET HOPPER (HMH -2)	2200KG	-	-	1	
52	HIGH LEVEL SENSOR	-	-	-	6	
53	LOW LEVEL SENSOR	-	-	-	14	
54	SLIDE GATE	-	PSG 300 X 300	-	2	
55	SCREW FEEDER (HAMMER MILL)	-	SC-250	-	1	
56	FREQUENCY CONVERTER	-	-	2.20	1	
57	MAGNETIC SEPARATOR	-	SEP901D	-	1	
58	HAMMER MILL	20 TPH	OPT900	250.00	1	
59	HAMMER MILL COLLECTING HOPPER	-	-	-	1	
60	JESMA FILTER FOR HAMMER MILL	-	EFFWB45/1800	-	1	
61	JESMA FILTER FAN	6000 CMH@450mm H2O	-	15.00	1	
62	FAN SILENCER	-	-	-	1	
63	FAN DISCHARGE HOOD	-	-	-	1	
64	HAMMER MILL DISCHARGE SCREW CONVEYOR	30 TPH	SC-250	5.50	1	
65	Rotary valve (ARLOCK)	30 TPH	ZSL 600-EX	2.20	1	
66	MIXER INLET HOPPER	2200KG	-	-	1	
67	SLIDE GATE	-	PSG 1000 X 500	-	1	
68	MIXER	2 TPD	OPTIMIX 4000	45.00	1	
69	SAG FILTERS FOR DUMP HOPPER	800 CMH	-	1.10	1	
70	HAND DUMP HOPPER SS	500KG	-	-	1	
71	DISCHARGE KNIFE GATE SS	500KG	DIA 250	-	2	
72	MIXER COLLECTING HOPPER	2000 KG	-	-	1	
73	MIXER DISCHARGE CHAIN CONVEYOR	30 TPH	DC80	1.10	1	
74	TWO WAY VALVE	-	PD250	-	1	
75	PREMIX BIN - 1 To 8	0.5 cu.m	-	-	8	
76	SCREW CONVEYOR	2 TPH	-	1.10	4	
77	WEIGH HOPPER	200 kg	-	-	1	
78	PREMIX SCALE DISCHARGE GATE	-	-	-	2	
79	PNEUMATIC ON/OFF VALVE	-	-	-	8	
80	OIL DAY TANK	1000Ltr	-	-	1	
81	OIL WEIGHING SCALE	200 kg	-	-	1	
82	OIL PUMP	-	-	1.50	1	
83	Tallow DAY TANK	1000Ltr	-	-	1	
84	Tallow WEIGHING SCALE	200 kg	-	-	1	
85	Tallow PUMP	-	-	1.50	1	
PELLETING & COOLING PROCESS						
86	MIXER DISCHARGE BUCKET ELEVATOR	30 TPH	BE150	5.50	1	
87	EQUIPMENT FILTER	-	-	-	1	
88	PIPE MAGNET (250)	2900 GAUSS	-	-	1	
89	PELLET MILL FEED CHAIN CONVEYOR	30 TPH	DC80	1.10	1	
90	TWO WAY VALVE	-	PD250	-	2	
91	PELLET BIN - 1 & 2	30 cu mtr	-	-	2	
92	HIGH LEVEL SENSOR	-	-	-	3	
93	LOW LEVEL SENSOR	-	-	-	3	
94	PELLET BIN SLIDE GATE	-	PSG 300 x 300	-	2	
95	PELLET INLET HOPPER	-	-	-	1	
96	LOAD CELL	-	-	-	1	
97	PELLET SCREW FEEDER	20 TPH	SC315	2.20	1	
98	CONDITIONER - 2 & 3	20 TPH	CM1000L	15.5	2	
99	STEAM LINE	-	-	-	1	
100	PELLET MILL	20 TPH	GT-30	315.00	1	
101	TWO WAY VALVE (special type - SS)	-	-	-	1	
102	COOLER AIRLOCK	20 TPH	PCF030	0.55	1	
103	COUNTER FLOW COOLER ROTATING SPREADER	20 TPH	PCF030	1.50	1	
104	COOLER DISCHARGE GATE	-	-	0.75	1	
105	COOLER CYCLONE	-	DIA 2200	-	1	
106	CYCLONE AIR LOCK	5 TPH	-	-	1	
107	CYCLONE ID FAN	30,000CMH@450mm H2O	-	75.00	1	
108	FAN SILENCER	-	-	-	1	
109	FAN DISCHARGE HOOD	-	-	-	1	
110	FAN DISCHARGE HOOD	5 TPH	SC-200	1.50	1	
111	CRUMBLER	20 TPH	GRW181	30.00	1	
112	CRUMBLER WITH FEEDER	20 TPH	GFRK181	0.75	1	
113	COOLER CHAIN CONVEYOR	25 TPH	DC80	1.10	1	
114	MOLASSES TANK	-	-	-	1	
115	MOLASSES PUMP	-	-	1.50	1	
116	FLOW METER	-	-	-	1	
117	PNEUMATIC ON/OFF VALVE	-	-	-	1	
BAGGING PROCESS						
118	COOLER DISCHARGE BUCKET ELEVATOR	25 TPH	BE80	5.50	1	
119	EQUIPMENT FILTER	-	-	-	1	
120	PELLET SIFTER	20 TPH	C1524	2.70	1	
121	TURN HEAD	4 WAY	-	0.75	1	
122	BAGGING BIN - 1	20 CUM	-	-	1	
123	BAGGING BIN - 2	20 CUM	-	-	1	
124	BAGGING BIN - 3	20 CUM	-	-	1	
125	BAGGING BIN - 4	20 CUM	-	-	1	
126	HIGH LEVEL SENSOR	-	-	-	4	
127	LOW LEVEL SENSOR	-	-	-	4	
128	TWO WAY SLIDE GATE	-	PSG 300 X 300	-	4	
129	BAGGING COLLECTING HOPPER	-	-	-	1.50	2
130	BAGGING MACHINE	-	-	-	1.50	2
131	BITCHING MACHINE	-	-	-	1.50	2
132	BLAT CONVEYOR	-	-	-	1.50	2
TOTAL KW				930	238	
TOTAL HP				1264.45	HP	

SECTION

ELEVATION

PLAN

SHANTHI FEEDS PRIVATE LTD.
PLAN SHOWING THE PROPOSED CONSTRUCTION OF INDUSTRIAL FEEDER MILL BUILDINGS (ORANGE CATEGORY) IN SF NO. 462/1, 464/B2, 476/A & 476/B AT VADAMBACHERI VILLAGE, SULUR TALUK, COIMBATORE DISTRICT.

Scale 1: 100

SITE PLAN

S.NO	DESCRIPTION	ACRE	SQ.M
1.	S.F. No: 462/1	7.86	31811.43
2.	S.F. No: 464/B2	1.77	7162.93
3.	S.F. No: 476/A	4.59	18575.07
4.	S.F. No: 476/B	4.96	20072.40
TOTAL SITE AREA (A-V)		19.16	77621.83

AREA DETAIL

BLOCK	DESCRIPTION	F.S.I AREA SQ.MT	NON-F.S.I AREA SQ.MT	TOTAL AREA SQ.MT
BLOCK-1	BLOCK-1 FEED GODOWN	8400.00	-	8400.00
BLOCK-2	BLOCK-2 POWER HOUSE	182.78	-	182.78
BLOCK-3	BOILER SHED	286.72	-	286.72
BLOCK-4	WORKSHOP / STORE	302.91	-	302.91
BLOCK-5	NEW POLYBAG GODOWN	139.43	-	139.43
BLOCK-6	OLD POLYBAG GODOWN	377.42	-	377.42
BLOCK-7	OFFICE BUILDING GROUND FLOOR	173.04	16.10	277.94
BLOCK-8	TOILET BLOCK	15.91	-	15.91
BLOCK-9	UNLOADING SHED	382.76	-	382.76
BLOCK-10	WEIGH BRIDGE OFFICE	47.32	-	47.32
BLOCK-11	DRIVERS REST ROOM	68.17	5.96	74.13
BLOCK-12	SILO A	676.00	-	676.00
BLOCK-13	SILO B	676.00	-	676.00
BLOCK-14	TOILET BLOCK	15.91	-	15.91
TOTAL		11833.17	22.06	11855.23

CALCULATION

F.S.I AREA = 11833.17 SQ.M

F.S.I = 11833.17 SQ.M / 77621.83 = 0.152

OSR AREA REQUIRED = 7762.18 SQ.M

OSR AREA PROVIDED = 8856.65 SQ.M

OSR AREA (1-8) = 8856.65 SQ.M

NUMBER OF WORKERS = 120

TOTAL HP USE = 1264.45 Hp

For **Shanthi**
 FEEDS PRIVATE LIMITED
 General Manager
 K. GUNASEKARAN

APPLICANT

Er. P. MOHANKUMAR M.E., (GEOTECH), MGS
 GEOTECHNICAL ENGINEER
 CLPA REGN. NO: CLPA/GTE/19/05/004
 SRI KRISHNA GEOTECH
 44/3, Subramaniya Udaiyar Street
 Telugupalayam, Coimbatore - 641 039
 +91994370917 e-mail: mohaan.civil@gmail.com
 REGISTERED GEOTECHNICAL ENGINEER

Er. R. NAGAENDRAN M.E., AMIE.,
 Registered Structural Engineer Grade-I
 Coimbatore LPA/SE/GR-1/19/03/005
Annai Shri Karunaambigai
 Planner & Engineers
 No. 7, Abirami Complex, Elango Nagar,
 Sathy Road, Gandhipuram,
 Coimbatore - 641 012 Mob: 9042660606
 REGISTERED STRUCTURAL ENGINEER

Er. R. NAGAENDRAN M.E., AMIE.,
 Registered Construction Engineer
 Coimbatore LPA/CE/19/05/023
Annai Shri Karunaambigai
 Planner & Engineers
 No. 7, Abirami Complex, Elango Nagar,
 Sathy Road, Gandhipuram,
 Coimbatore - 641 012 Mob: 9042660606
 REGISTERED CONSTRUCTION ENGINEER

PARKING DETAILS

S.NO	DESCRIPTION	REQUIRED	PROVIDED
1	LORRY PARKING SLOTS	24	24
2	TWO WHEELER PARKING SLOTS	237	237
3	CYCLE WHEELER PARKING SLOTS	237	241
4	CAR PARKING SLOTS	03	04

COLOR INDEX:-

SITE BOUNDARY (A-V)	-	—
BUILDING	-	—
PROPOSED ROAD	-	—
EXISTING ROAD	-	—
OSR (1-8)	-	—
ELECTRICAL POLE	-	—
HIGH VOLT CABLE	-	—
LT LINE CABLE	-	—

NOTES:-






1. ALL DIMENSIONS ARE IN "M" AND
2. SUMP CAPACITY OF 6M X 4M X 2M (Scientifically closed)
3. S.T.P & SEPTIC TANK PROVIDED IN SE CORNER.

BRICK STEPS IN CM 1:6
 WIDTH = 910 mm
 R.C.C WAIST SLAB

STAIRCASE DETAILS
(NOT TO SCALE)

STAIRCASE DETAILS	
TREAD	300mm
RISER	150mm
WIDTH	1170mm

COMPOUND WALL
 PLINTH BEAM
 PERFORATED CONCRETE SLAB
 RCC COLUMN
 ROUNDED PEBBLES 5 TO 7.5cm SIZE
 RAIN WATER HARVESTING PIT
 (NOT TO SCALE)

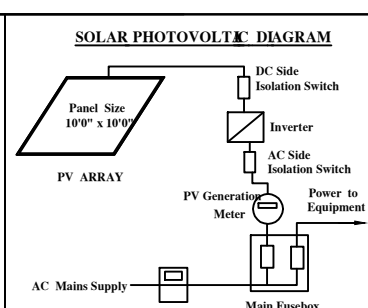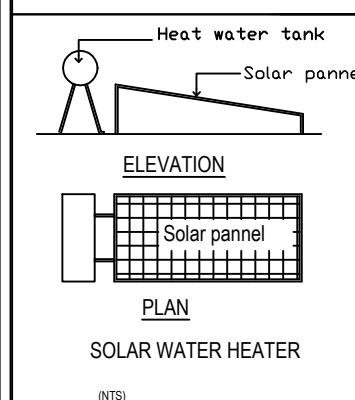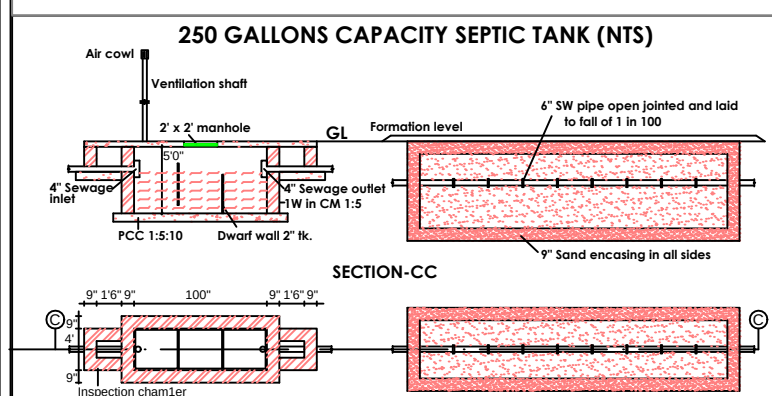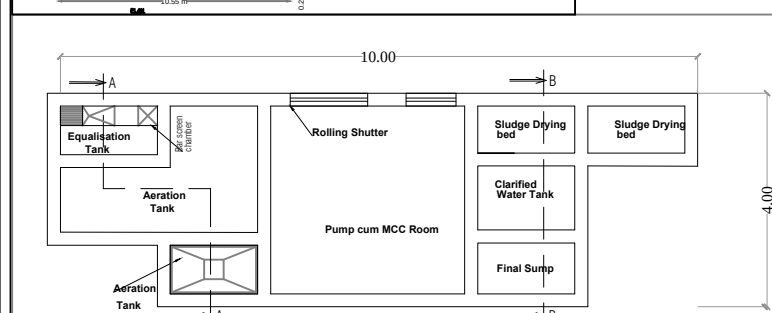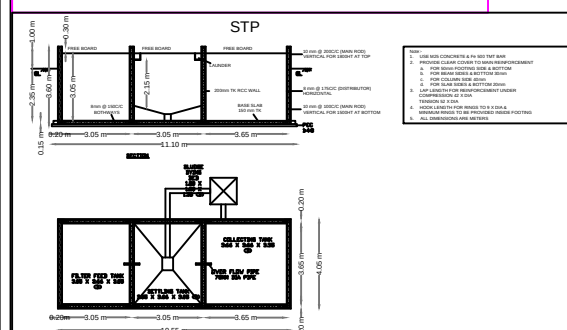

S.F NO: 457

S.F NO: 454

S.F NO: 453

Signature Not Verified
 Signed by: Joint Director
 Location: Coimbatore
 Date: 2023.08.26-19:05:29

Signature Not Verified
 Signed by: Director
 Location: null
 Date: 2023.08.17-17:47:13

Er. H. RAMANATHAN B.E.,
 Joint Director in DTCP (Retd.)
 Registered Engineer / LBS
PERUMAL'S CONSULTANTS
 426, Matervizhi Complex, 100 Feet Road,
 Gandhipuram, Coimbatore - 641 012.
 Mob: 94432 91705
 REGISTERED ENGINEER